Installation and Maintenance

Flock Public-Records Consolidated Evidence PDF

Installation scheduling, device deployment, and maintenance/field service.

Documents in this file: 174
Generated: 2026-07-21
Source file: 10_Installation_and_Maintenance_2023.pdf

This is an organizational derivative of the original public-records archive.
Original documents are preserved unmodified under _work/.

Table of Contents

1. [2023-03-21] DOC-000073 RE: FLOCK LPR CAMERAS
2. [2023-03-21] DOC-000074 Re: FLOCK LPR CAMERAS
3. [2023-03-23] DOC-000079 RE: FLOCK LPR CAMERAS
4. [2023-05-02] DOC-000097 FLOCK LICENSE PLATE READERS: 00316603 - Prescott City PD
5. [2023-05-31] DOC-000102 Re: Traffic Control Assistance for Flock Camera Installs
6. [2023-05-31] DOC-000103 Upcoming Flock Activities - AZ - Prescott PD
7. [2023-06-01] DOC-000104 FW: Upcoming Flock Activities - AZ - Prescott PD
8. [2023-06-01] DOC-000105 Upcoming Flock Activities - AZ - Prescott PD
9. [2023-06-02] DOC-000106 Upcoming Flock Activities - AZ - Prescott PD
10. [2023-06-07] DOC-000107 Upcoming Flock Activities - AZ - Prescott PD
11. [2023-06-08] DOC-000108 Upcoming Flock Activities - AZ - Prescott PD
12. [2023-06-09] DOC-000109 FW: LPR install
13. [2023-06-09] DOC-000110 FW: LPR install
14. [2023-06-09] DOC-000111 FW: LPR install
15. [2023-06-09] DOC-000112 FW: LPR install
16. [2023-06-09] DOC-000113 RE: LPR install
17. [2023-06-09] DOC-000114 RE: LPR install
18. [2023-06-09] DOC-000115 RE: LPR install
19. [2023-06-09] DOC-000116 RE: LPR install
20. [2023-06-09] DOC-000117 Re: LPR install
21. [2023-06-09] DOC-000118 Upcoming Flock Activities - AZ - Prescott PD
22. [2023-06-11] DOC-000119 Upcoming Flock Activities - AZ - Prescott PD
23. [2023-06-12] DOC-000120 FW: Upcoming Flock Activities - AZ - Prescott PD
24. [2023-06-12] DOC-000121 Upcoming Flock Activities - AZ - Prescott PD
25. [2023-06-13] DOC-000122 FW: Upcoming Flock Activities - AZ - Prescott PD
26. [2023-06-13] DOC-000123 RE: Upcoming Flock Activities - AZ - Prescott PD
27. [2023-06-13] DOC-000124 Upcoming Flock Activities - AZ - Prescott PD
28. [2023-06-14] DOC-000125 FW: Upcoming Flock Activities - AZ - Prescott PD
29. [2023-06-14] DOC-000126 Re: Upcoming Flock Activities - AZ - Prescott PD
30. [2023-06-15] DOC-000127 FW: Upcoming Flock Activities - AZ - Prescott PD
31. [2023-06-15] DOC-000128 RE: Upcoming Flock Activities - AZ - Prescott PD
32. [2023-06-15] DOC-000129 RE: Upcoming Flock Activities - AZ - Prescott PD
33. [2023-06-15] DOC-000130 Re: Upcoming Flock Activities - AZ - Prescott PD
34. [2023-06-15] DOC-000131 Re: Upcoming Flock Activities - AZ - Prescott PD
35. [2023-06-15] DOC-000132 Upcoming Flock Activities - AZ - Prescott PD
36. [2023-06-21] DOC-000133 Upcoming Flock Activities - AZ - Prescott PD
37. [2023-06-21] DOC-000134 Upcoming Flock Activities - AZ - Prescott PD
38. [2023-06-22] DOC-000135 Upcoming Flock Activities - AZ - Prescott PD
39. [2023-06-23] DOC-000136 Upcoming Flock Activities - AZ - Prescott PD
40. [2023-06-27] DOC-000137 FW: Upcoming Flock Activities - AZ - Prescott PD
41. [2023-06-27] DOC-000138 FW: Upcoming Flock Activities - AZ - Prescott PD
42. [2023-06-27] DOC-000139 FW: Upcoming Flock Activities - AZ - Prescott PD
43. [2023-06-28] DOC-000140 FW: New Device Installation
44. [2023-06-28] DOC-000141 FW: New Device Installation
45. [2023-06-30] DOC-000144 Re: FW: New Device Installation
46. [2023-06-30] DOC-000145 Re: FW: New Device Installation
47. [2023-07-05] DOC-000153 Re: FW: New Device Installation
48. [2023-07-05] DOC-000154 Re: FW: New Device Installation

49. [2023-07-11] DOC-000155 Re: FW: New Device Installation
50. [2023-07-11] DOC-000156 Re: FW: New Device Installation
51. [2023-07-14] DOC-000157 Re: FW: New Device Installation
52. [2023-07-14] DOC-000158 Re: FW: New Device Installation
53. [2023-07-16] DOC-000159 Re: New Device Installation
54. [2023-07-16] DOC-000160 Re: New Device Installation
55. [2023-07-18] DOC-000161 Re: New Device Installation
56. [2023-07-18] DOC-000162 Re: New Device Installation
57. [2023-07-18] DOC-000163 Upcoming Flock Activities - AZ - Prescott PD
58. [2023-07-19] DOC-000164 RE: New Device Installation
59. [2023-07-19] DOC-000165 RE: New Device Installation
60. [2023-07-19] DOC-000166 Upcoming Flock Activities - AZ - Prescott PD
61. [2023-07-20] DOC-000167 Upcoming Flock Activities - AZ - Prescott PD
62. [2023-07-21] DOC-000168 Re: New Device Installation
63. [2023-07-21] DOC-000169 Re: New Device Installation
64. [2023-07-21] DOC-000170 Upcoming Flock Activities - AZ - Prescott PD
65. [2023-07-23] DOC-000171 Upcoming Flock Activities - AZ - Prescott PD
66. [2023-07-24] DOC-000172 Upcoming Flock Activities - AZ - Prescott PD
67. [2023-07-25] DOC-000173 Upcoming Flock Activities - AZ - Prescott PD
68. [2023-07-27] DOC-000174 Re: New Device Installation
69. [2023-07-27] DOC-000175 Re: New Device Installation
70. [2023-08-01] DOC-000176 Re: New Device Installation
71. [2023-08-01] DOC-000177 Re: New Device Installation
72. [2023-08-03] DOC-000178 Re: New Device Installation
73. [2023-08-03] DOC-000179 Re: New Device Installation
74. [2023-08-06] DOC-000180 Upcoming Flock Activities - AZ - Prescott PD
75. [2023-08-07] DOC-000181 RE: New Device Installation
76. [2023-08-07] DOC-000182 RE: New Device Installation
77. [2023-08-07] DOC-000183 Re: New Device Installation
78. [2023-08-07] DOC-000184 Re: New Device Installation
79. [2023-08-07] DOC-000185 Upcoming Flock Activities - AZ - Prescott PD
80. [2023-08-08] DOC-000188 Upcoming Flock Activities - AZ - Prescott PD
81. [2023-08-08] DOC-000189 Upcoming Flock Activities - AZ - Prescott PD
82. [2023-08-10] DOC-000192 Re: New Device Installation
83. [2023-08-10] DOC-000193 Re: New Device Installation
84. [2023-08-31] DOC-000197 Re: New Device Installation
85. [2023-08-31] DOC-000198 Re: New Device Installation
86. [2023-09-05] DOC-000199 RE: New Device Installation
87. [2023-09-05] DOC-000200 RE: New Device Installation
88. [2023-09-05] DOC-000201 Re: New Device Installation
89. [2023-09-05] DOC-000202 Re: New Device Installation
90. [2023-09-11] DOC-000204 RE: New Device Installation
91. [2023-09-11] DOC-000205 RE: New Device Installation
92. [2023-09-11] DOC-000206 Re: New Device Installation
93. [2023-09-11] DOC-000207 Re: New Device Installation
94. [2023-09-12] DOC-000208 Re: New Device Installation
95. [2023-09-12] DOC-000209 Re: New Device Installation
96. [2023-10-03] DOC-000211 Re: New Device Installation
97. [2023-10-03] DOC-000212 Re: New Device Installation
98. [2023-10-05] DOC-000213 RE: New Device Installation
99. [2023-10-18] DOC-000215 Re: Flock Safety - Prescott PD ALPRs
100. [2023-11-01] DOC-000222 RE: Project Updates
101. [2023-11-01] DOC-000224 Re: Project Updates

102. [2023-11-01] DOC-000225 Re: Project Updates
103. [2023-11-03] DOC-000226 Upcoming Flock Activities - AZ - Prescott PD
104. [2023-11-03] DOC-000227 Upcoming Flock Activities - AZ - Prescott PD
105. [2023-11-03] DOC-000228 Upcoming Flock Activities - AZ - Prescott PD
106. [2023-11-03] DOC-000229 Upcoming Flock Activities - AZ - Prescott PD
107. [2023-11-05] DOC-000230 Upcoming Flock Activities - AZ - Prescott PD
108. [2023-11-05] DOC-000231 Upcoming Flock Activities - AZ - Prescott PD
109. [2023-11-05] DOC-000232 Upcoming Flock Activities - AZ - Prescott PD
110. [2023-11-05] DOC-000233 Upcoming Flock Activities - AZ - Prescott PD
111. [2023-11-06] DOC-000234 Re: Project Updates
112. [2023-11-06] DOC-000235 Re: Project Updates
113. [2023-11-06] DOC-000236 Re: Project Updates
114. [2023-11-06] DOC-000237 Re: Project Updates
115. [2023-11-06] DOC-000238 Upcoming Flock Activities - AZ - Prescott PD
116. [2023-11-06] DOC-000239 Upcoming Flock Activities - AZ - Prescott PD
117. [2023-11-06] DOC-000240 Upcoming Flock Activities - AZ - Prescott PD
118. [2023-11-06] DOC-000241 Upcoming Flock Activities - AZ - Prescott PD
119. [2023-11-07] DOC-000242 Upcoming Flock Activities - AZ - Prescott PD
120. [2023-11-07] DOC-000243 Upcoming Flock Activities - AZ - Prescott PD
121. [2023-11-07] DOC-000244 Upcoming Flock Activities - AZ - Prescott PD
122. [2023-11-07] DOC-000245 Upcoming Flock Activities - AZ - Prescott PD
123. [2023-11-08] DOC-000246 Upcoming Flock Activities - AZ - Prescott PD
124. [2023-11-08] DOC-000247 Upcoming Flock Activities - AZ - Prescott PD
125. [2023-11-08] DOC-000248 Upcoming Flock Activities - AZ - Prescott PD
126. [2023-11-08] DOC-000249 Upcoming Flock Activities - AZ - Prescott PD
127. [2023-11-09] DOC-000250 Upcoming Flock Activities - AZ - Prescott PD
128. [2023-11-09] DOC-000251 Upcoming Flock Activities - AZ - Prescott PD
129. [2023-11-09] DOC-000252 Upcoming Flock Activities - AZ - Prescott PD
130. [2023-11-09] DOC-000253 Upcoming Flock Activities - AZ - Prescott PD
131. [2023-11-10] DOC-000254 Upcoming Flock Activities - AZ - Prescott PD
132. [2023-11-10] DOC-000255 Upcoming Flock Activities - AZ - Prescott PD
133. [2023-11-10] DOC-000256 Upcoming Flock Activities - AZ - Prescott PD
134. [2023-11-10] DOC-000257 Upcoming Flock Activities - AZ - Prescott PD
135. [2023-11-16] DOC-000258 ADOT contact for Flock camera install
136. [2023-11-28] DOC-000266 Upcoming Flock Activities - AZ - Prescott PD
137. [2023-11-28] DOC-000267 Upcoming Flock Activities - AZ - Prescott PD
138. [2023-11-28] DOC-000268 Upcoming Flock Activities - AZ - Prescott PD
139. [2023-11-28] DOC-000269 Upcoming Flock Activities - AZ - Prescott PD
140. [2023-11-29] DOC-000270 Upcoming Flock Activities - AZ - Prescott PD
141. [2023-11-29] DOC-000271 Upcoming Flock Activities - AZ - Prescott PD
142. [2023-11-29] DOC-000272 Upcoming Flock Activities - AZ - Prescott PD
143. [2023-11-29] DOC-000273 Upcoming Flock Activities - AZ - Prescott PD
144. [2023-11-30] DOC-000274 Upcoming Flock Activities - AZ - Prescott PD
145. [2023-11-30] DOC-000275 Upcoming Flock Activities - AZ - Prescott PD
146. [2023-11-30] DOC-000276 Upcoming Flock Activities - AZ - Prescott PD
147. [2023-11-30] DOC-000277 Upcoming Flock Activities - AZ - Prescott PD
148. [2023-11-30] DOC-000278 Upcoming Flock Activities - AZ - Prescott PD
149. [2023-11-30] DOC-000279 Upcoming Flock Activities - AZ - Prescott PD
150. [2023-12-04] DOC-000280 RE: Project Updates
151. [2023-12-04] DOC-000281 Re: Project Updates
152. [2023-12-04] DOC-000282 Re: Project Updates
153. [2023-12-04] DOC-000283 Re: Project Updates
154. [2023-12-07] DOC-000285 Re: Project Updates

155. [2023-12-07] DOC-000286 Re: Project Updates
156. [2023-12-07] DOC-000287 Re: Project Updates
157. [2023-12-08] DOC-000288 RE: Project Updates
158. [2023-12-10] DOC-000289 Re: Camera Naming
159. [2023-12-12] DOC-000290 RE: Project Updates
160. [2023-12-12] DOC-000291 Re: Project Updates
161. [2023-12-12] DOC-000292 Re: Project Updates
162. [2023-12-13] DOC-000294 Re: Project Updates
163. [2023-12-13] DOC-000295 Re: Project Updates
164. [2023-12-14] DOC-000296 Re: Project Updates
165. [2023-12-14] DOC-000297 Re: Project Updates
166. [2023-12-14] DOC-000298 Re: Project Updates
167. [2023-12-14] DOC-000299 Re: Project Updates
168. [2023-12-14] DOC-000301 Re: Project Updates
169. [2023-12-19] DOC-000302 PENDING ITEMS
170. [2023-12-19] DOC-000304 RE: PENDING ITEMS
171. [2023-12-19] DOC-000306 Re: Camera Naming
172. [2023-12-19] DOC-000307 Re: PENDING ITEMS
173. [2023-12-20] DOC-000309 Re: Camera Naming
174. [2023-12-20] DOC-000310 Re: Camera Naming

DOC-000073

Original filename: 20230321 - RE_ FLOCK LPR CAMERAS.pdf
Original path: Flock City Docs - Records/20230321 - RE_ FLOCK LPR CAMERAS.pdf
Document date: 2023-03-21
Document type: Email
Duplicate status: near (contained in thread DOC-000079)
Original page count: 1
SHA256: f2f4146ab6c1de85f0a0a8b7f89c69455f4d15104dedfef2f456a4974e46df6f

Summary:
Email exchange between Prescott's Transportation Manager and a Police Sergeant discussing mounting options for Flock LPR cameras and solar panels, referencing spec sheets, a camera location map, and proposed temporary ADOT locations on SR69.

From: "Ian Mattingly" <ian.mattingly@prescott-az.gov>
To: "Mark Parker" <mark.parker@prescott-az.gov>
Date: 3/21/2023 8:40:12 AM
Subject: RE: FLOCK LPR CAMERAS

Mark,

In reviewing the information, I didn't see any details about mounting the camera and solar panel to a streetlight or signal pole or signal pole mast arm. Do they have this detail available and have they ever installed them in this way? If not, it may be best to have them place the cameras and panels on their own dedicated poles at all locations.

Thanks,
--

Ian Mattingly, P.E.
Transportation Manager

CITY OF PRESCOTT
ARIZONA

Public Works Department
433 N. Virginia Street **I** Prescott, AZ 86303
Phone: 928.777.1130
ian.mattingly@prescott-az.gov

From: Mark Parker <mark.parker@prescott-az.gov>
Sent: Thursday, March 16, 2023 11:31 PM
To: Ian Mattingly <ian.mattingly@prescott-az.gov>
Subject: FLOCK LPR CAMERAS

Ian,
I've attached two spec sheets. One is the for standard pole and the other is for the DOT pole. The specs for the solar panel that you wanted are part of these documents. Below is an updated camera location map; if you scroll to the bottom of the google photos for each camera location there are additional specs and an area to add comments if needed. The 'temporary' camera locations are not included which would be for the two ADOT locations on SR69. For the temporary locations I'm thinking the signal pole at Gurley and Sheldon for EB Gurley, then the ADOT sign you mentioned across from the mall for SR69 WB.
https://planner.flocksafety.com/public/e865daf3-d7b0-40d5-851e-843d816580a7

Best regards,

Mark S. Parker
Sergeant, Patrol Bureau

222 S. Marina Street **|** Prescott, AZ 86303
Ph: 928.777.1997 **|** Fax: 928.778.3739
Email: mark.parker@prescott-az.gov
Web: www.prescottpolice.org

DOC-000074

Original filename: 20230321 - Re_ FLOCK LPR CAMERAS (1).pdf
Original path: Flock City Docs - Records/20230321 - Re_ FLOCK LPR CAMERAS (1).pdf
Document date: 2023-03-21
Document type: Email
Duplicate status: near
Original page count: 2
SHA256: 6f2349b0b283743be15d4af43ab2305804da7712b6c3bef962ed4eb185d9819e

Summary:
Email exchange between Prescott Police Sergeant Mark Parker and Transportation Manager Ian Mattingly discussing how Flock LPR cameras and solar panels should be mounted (dedicated poles vs. signal/streetlight poles), referencing spec sheets and a camera location map including temporary ADOT locations on SR69.

From: "Mark Parker" <mark.parker@prescott-az.gov>
To: "Ian Mattingly" <ian.mattingly@prescott-az.gov>
Date: 3/21/2023 8:41:55 AM
Subject: Re: FLOCK LPR CAMERAS

They have mounted it on signal poles before, let me see about what details they can provide.

Best regards,

Mark S. Parker
Sergeant, Patrol Bureau
Prescott Police Department
222 S. Marina Street | Prescott, AZ 86303
Ph: 928.777.1997 | Fax: 928.778.3739

From: Ian Mattingly <ian.mattingly@prescott-az.gov>
Sent: Tuesday, March 21, 2023 8:40:12 AM
To: Mark Parker <mark.parker@prescott-az.gov>
Subject: RE: FLOCK LPR CAMERAS

Mark,

In reviewing the information, I didn't see any details about mounting the camera and solar panel to a streetlight or signal pole or signal pole mast arm. Do they have this detail available and have they ever installed them in this way? If not, it may be best to have them place the cameras and panels on their own dedicated poles at all locations.

Thanks,
--

Ian Mattingly, P.E.
Transportation Manager

CITY OF PRESCOTT
ARIZONA

Public Works Department
433 N. Virginia Street **I** Prescott, AZ 86303
Phone: 928.777.1130
ian.mattingly@prescott-az.gov

From: Mark Parker <mark.parker@prescott-az.gov>
Sent: Thursday, March 16, 2023 11:31 PM
To: Ian Mattingly <ian.mattingly@prescott-az.gov>
Subject: FLOCK LPR CAMERAS

Ian,
I've attached two spec sheets. One is the for standard pole and the other is for the DOT pole. The specs for the solar panel that you wanted are part of these documents. Below is an updated camera location map; if you scroll to the bottom of the google photos for each camera location there are additional specs and an area to add comments if needed. The 'temporary' camera locations are not included which would be for the two ADOT

locations on SR69. For the temporary locations I'm thinking the signal pole at Gurley and Sheldon for EB Gurley, then the ADOT sign you mentioned across from the mall for SR69 WB.
https://planner.flocksafety.com/public/e865daf3-d7b0-40d5-851e-843d816580a7

Best regards,

Mark S. Parker
Sergeant, Patrol Bureau

222 S. Marina Street **|** Prescott, AZ 86303
Ph: 928.777.1997 **|** Fax: 928.778.3739
Email: mark.parker@prescott-az.gov
Web: www.prescottpolice.org

DOC-000079

Original filename: 20230323 - RE_ FLOCK LPR CAMERAS.pdf
Original path: Flock City Docs - Records/20230323 - RE_ FLOCK LPR CAMERAS.pdf
Document date: 2023-03-23
Document type: Email
Duplicate status: unique
Original page count: 5
SHA256: 1c06bab8e67932518280244f28f2581a880da118729c54a22fea6ca642005939

Summary:
Email exchange between Prescott Police Sergeant Mark Parker and Transportation Manager Ian Mattingly discussing Flock LPR camera mounting hardware for signal/light poles and dedicated poles, referencing spec sheets and a camera location map. They also discuss temporary camera locations near ADOT sites on SR69.

From: "Mark Parker" <mark.parker@prescott-az.gov>
To: "Ian Mattingly" <ian.mattingly@prescott-az.gov>
Date: 3/23/2023 9:56:06 AM
Subject: RE: FLOCK LPR CAMERAS

Ian,

Here is what Flock provided reference signal pole mounts. Would be the same mounting hardware for light pole mounts.

From: Ian Mattingly ian.mattingly@prescott-az.gov
Sent: Tuesday, March 21, 2023 08:40
To: Mark Parker <mark.parker@prescott-az.gov>
Subject: RE: FLOCK LPR CAMERAS

Mark,

In reviewing the information, I didn't see any details about mounting the camera and solar panel to a streetlight or signal pole or signal pole mast arm. Do they have this detail available and have they ever installed them in this way? If not, it may be best to have them place the cameras and panels on their own dedicated poles at all locations.

Thanks,
--

Ian Mattingly, P.E.
Transportation Manager

CITY OF PRESCOTT
ARIZONA

Public Works Department
433 N. Virginia Street **I** Prescott, AZ 86303
Phone: 928.777.1130
ian.mattingly@prescott-az.gov

From: Mark Parker <mark.parker@prescott-az.gov>
Sent: Thursday, March 16, 2023 11:31 PM
To: Ian Mattingly <ian.mattingly@prescott-az.gov>
Subject: FLOCK LPR CAMERAS

Ian,
I've attached two spec sheets. One is the for standard pole and the other is for the DOT pole. The specs for the solar panel that you wanted are part of these documents. Below is an updated camera location map; if you scroll to the bottom of the google photos for each camera location there are additional specs and an area to add comments if needed. The 'temporary' camera locations are not included which would be for the two ADOT locations on SR69. For the temporary locations I'm thinking the signal pole at Gurley and Sheldon for EB Gurley, then the ADOT sign you mentioned across from the mall for SR69 WB.
https://planner.flocksafety.com/public/e865daf3-d7b0-40d5-851e-843d816580a7

Best regards,

Mark S. Parker
Sergeant, Patrol Bureau

222 S. Marina Street **|** Prescott, AZ 86303
Ph: 928.777.1997 **|** Fax: 928.778.3739
Email: mark.parker@prescott-az.gov
Web: www.prescottpolice.org

flocksafety

MISSOURI D.O.T TRAFFIC SIGNAL DETAILS

AUTOMATIC LICENSE PLATE READER

60 WATT SYSTEM

SHEET INDEX

SHEET NO.	DESCRIPTION
1	COVER SHEET
2	LICENSE PLATE READER
3	EQUIPMENT DETAILS

CONTACT:
flock safety
TRELOS
ENGINEERING
8605 SANTA MONICA BLVD., #73703
WEST HOLLYWOOD, CA 90069
(760) 809-4714

STATE OF MISSOURI
MICHAEL B. LEBRUN
NUMBER
PE-2018014292
PROFESSIONAL ENGINEER

DATE:
01-12-23

DELTA	DESCRIPTION	DATE
1	1ST SUBMITTAL	12.04.2022
2	2ND SUBMITTAL	12.14.2022
3	3RD SUBMITTAL	01.12.2023

PROJECT:
flock safety
MISSOURI D.O.T TRAFFIC SIGNAL DETAILS
AUTOMATIC LICENSE PLATE READER
60 WATT SYSTEM

SHEET NAME:
COVER SHEET

SHEET NUMBER:
1
OF 3 SHEETS

PULL BOX NOTES:
ITEMS NOT PERMITTED ON THE POLE OR TOO HEAVY TO MOUNT ON THE POLE SHALL BE EITHER MOUNTED AT THE RIGHT OF WAY LINE OR INSTALLED BELOW GRADE IN A STANDARD MODOT PREFORMED PULL BOX IN ACCORDANCE WITH MODOT STANDARD PLAN 902.20

THE PULL BOX SHALL BE LOCATED DOWNSTREAM OF THE POLEM, PARALLEL TO THE ROADWAY, LOCATED WITHIN 3-4 FEET OF THE POLE TO MINIMIZE THE LENGTH OF BURIED CABLE

THE PULL BOX LID SHALL INDICATE THE PURPOSE OF THE PULL BOX USING A DURABLE LABELING SYSTEM

GENERAL NOTES:
ALL INDEPENDENT LICENSE PLATE READERS SHALL BE LOCATED BEHIND EXISTING BARRIER AS DEPICTED ON THIS SHEET. GUARD CABLE IS NOT DEPICTED AS AN OPTION DUE TO ITS 12 FOOT DEFLECTION DISTANCE


NON-INDEPENDENT INSTALLATIONS ARE LIMITED TO EXISTING, NON-BREAKAWAY STRUCTURES ON, OR ADJACENT TO, MODOT RIGHT OF WAY

SEE MODOT EPG SECTION 941.10 FOR COMPLETE GUIDANCE ON LICENSE PLATE READER INSTALLATIONS AND PROCEDURES


GENERAL NOTES:
ONLY LICENSE PLATE READER CAMERAS, PAN-TILT-ZOOM CAMERAS, SOLAR PANELS AND//OR BATTERY/ CONTROL BOXES MAY BE MOUNTED ON THE PEDESTAL POST


OTHER HARDWARE COMPONENTS SHALL BE REMOTE LOCATED IN A PULL BOX ADJACENT TO THE POLE INSTALLATION OR AT THE RIGHT OF WAY LINE

THE OWNERSHIP TAG SHALL BE FABRICATED TO LAST THE LIFE OF THE INSTALLATION AND SHALL CONTAIN THE NAME AND CONTACT INFORMATION OF THE ENTITY RESPONSIBLE FOR MAINTAINING THE INSTALLATION

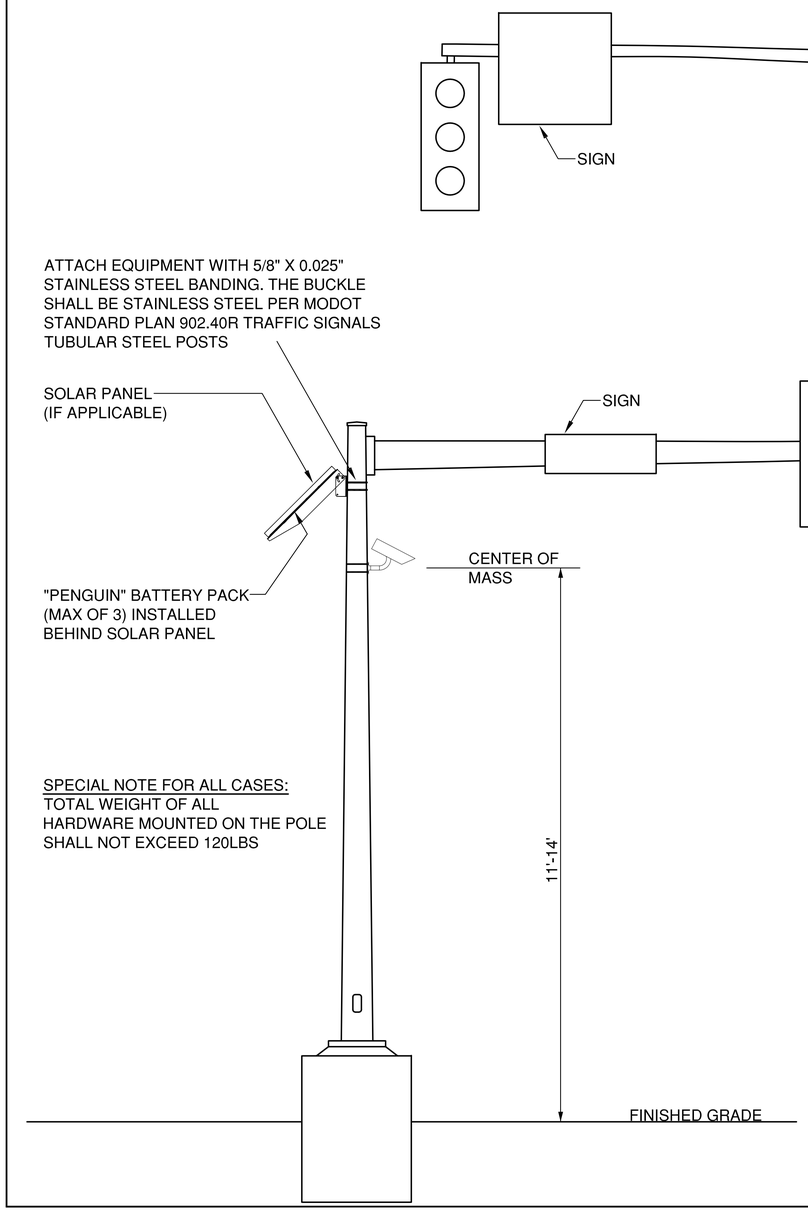

SPECIAL NOTE FOR ALL CASES:
TOTAL WEIGHT OF ALL HARDWARE MOUNTED ON THE POLE SHALL NOT EXCEED 120LBS

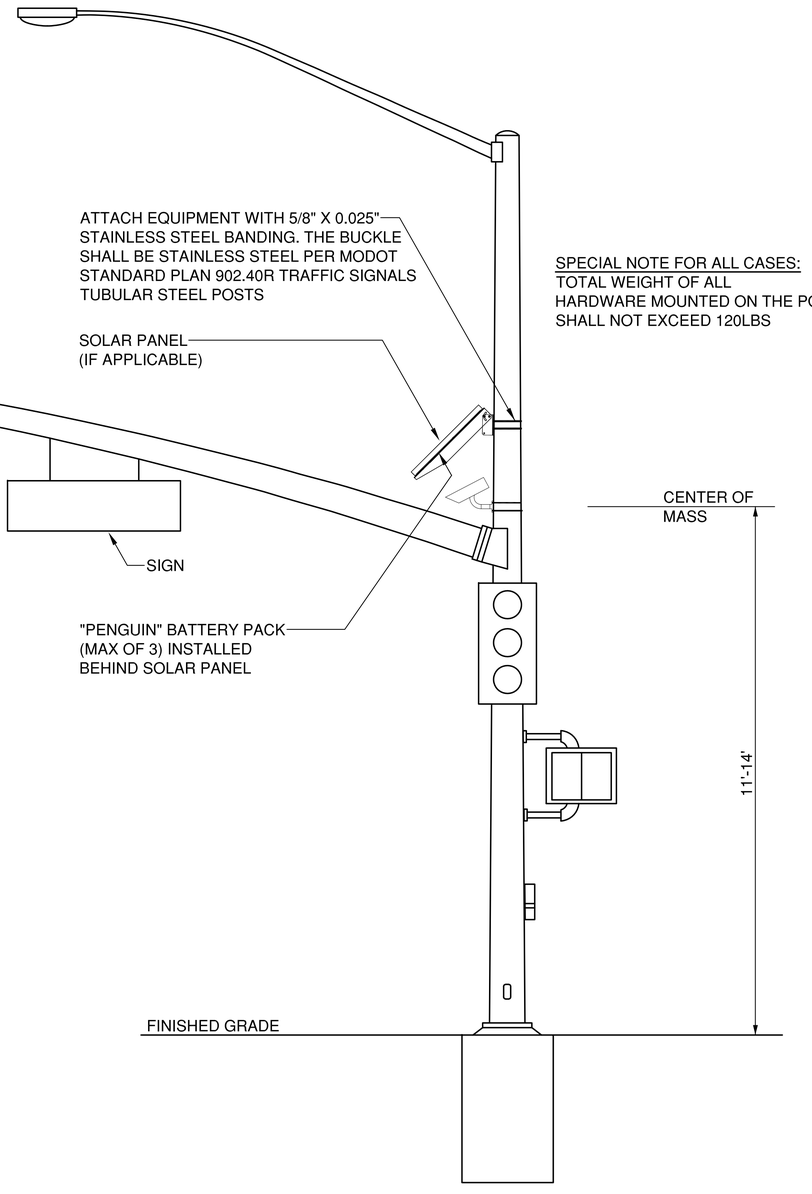

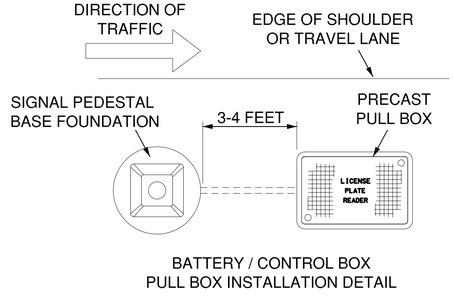

BATTERY / CONTROL BOX PULL BOX INSTALLATION DETAIL

CONTACT:
flock safety
TRELOS
ENGINEERING
8605 SANTA MONICA BLVD. #73703
WEST HOLLYWOOD, CA 90069
(760) 809-4714

STATE OF MISSOURI
MICHAEL B. LEBRUN
NUMBER PE-2018014292
PROFESSIONAL ENGINEER


DATE:
01-12-23

DELTA	DESCRIPTION	DATE
1	1ST SUBMITTAL	12.04.2022
2	2ND SUBMITTAL	12.14.2022
3	3RD SUBMITTAL	01.12.2023

PROJECT:
flock safety
MISSOURI D.O.T TRAFFIC SIGNAL DETAILS
AUTOMATIC LICENSE PLATE READER
60 WATT SYSTEM


SHEET NAME:
LICENSE PLATE READER

SHEET NUMBER:
2
OF 3 SHEETS

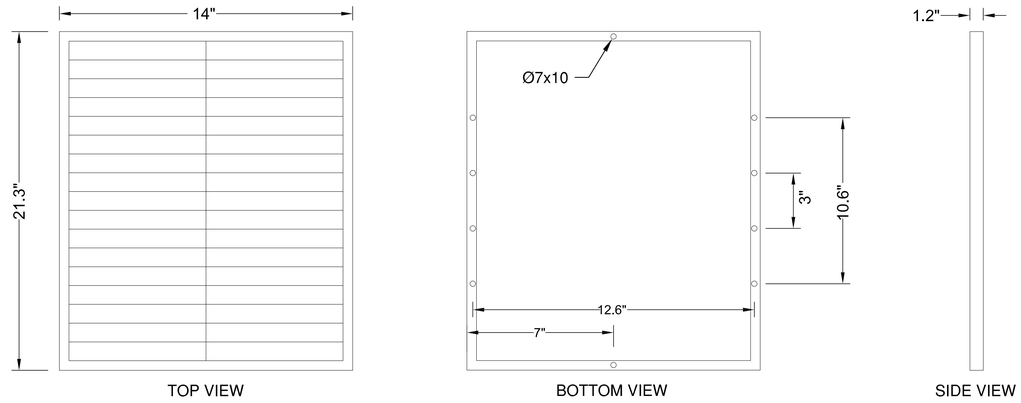


(2) - 30 WATT PANEL DETAIL

NOTES:
1. SOLAR PANELS ARE WORLD MICRO MODEL PP-N30WB-CH7.

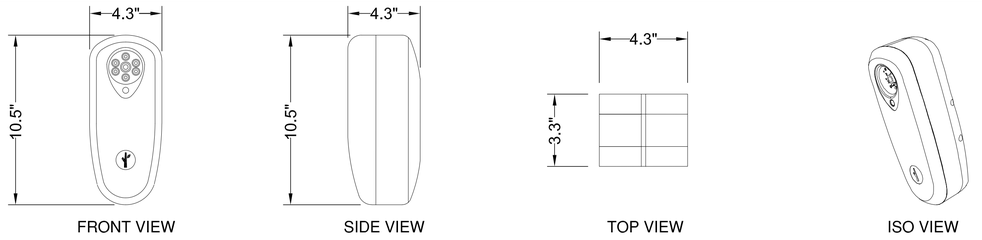

AUTOMATIC LICENSE PLATE READER DETAIL

NOTES:
1. CAMERA SHALL BE MODEL 701-00166 SUPPLIED BY FLOCK SAFETY OR APPROVED EQUAL.

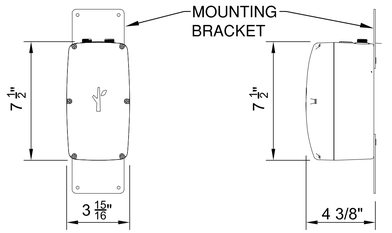




"PENGUIN" BATTERY PACK WEIGHT = 5 LB. (APPROX.)


"PENGUIN" BATTERY PACK

BATTERY PACKS TO BE MOUNTED BEHIND 60W SOLAR PANEL

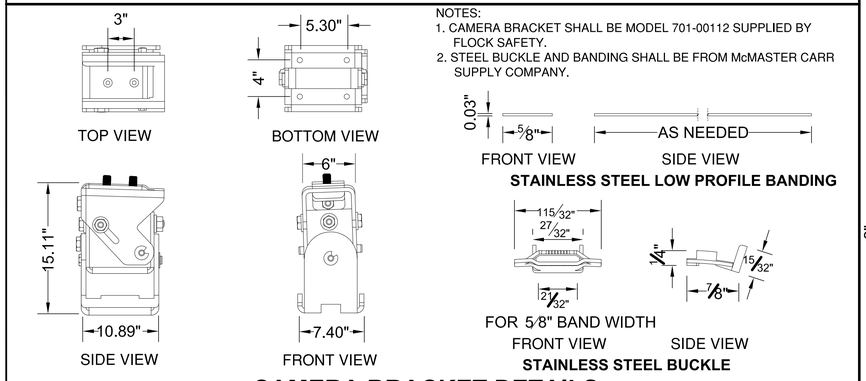

NOTES:
1. CAMERA BRACKET SHALL BE MODEL 701-00112 SUPPLIED BY FLOCK SAFETY.
2. STEEL BUCKLE AND BANDING SHALL BE FROM McMASTER CARR SUPPLY COMPANY.

CAMERA BRACKET DETAILS

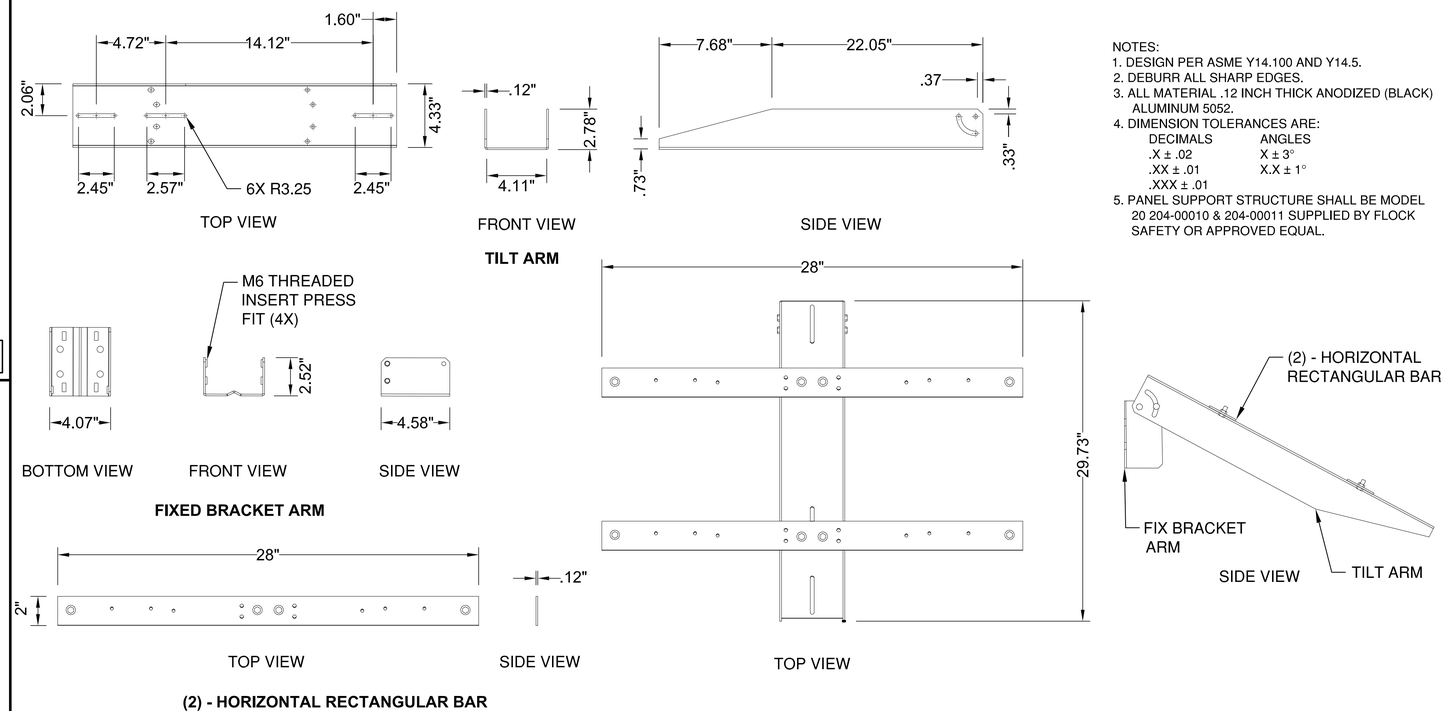

NOTES:
1. DESIGN PER ASME Y14.100 AND Y14.5.
2. DEBURR ALL SHARP EDGES.
3. ALL MATERIAL .12 INCH THICK ANODIZED (BLACK) ALUMINUM 5052.
4. DIMENSION TOLERANCES ARE:

DECIMALS	ANGLES
.X ± .02	X ± 3°
.XX ± .01	X.X ± 1°
.XXX ± .01	

5. PANEL SUPPORT STRUCTURE SHALL BE MODEL 20 204-00010 & 204-00011 SUPPLIED BY FLOCK SAFETY OR APPROVED EQUAL.

PANEL SUPPORT STRUCTURE DETAIL

CONTACT:
flock safety
TRELOS
ENGINEERING
8605 SANTA MONICA BLVD., #73703
WEST HOLLYWOOD, CA 90069
(760) 809-4714

STATE OF MISSOURI
MICHAEL B. LEBRUN
NUMBER
PE-2018014292
PROFESSIONAL ENGINEER

DATE:
01-12-23

DELTA	DESCRIPTION	DATE
1	1ST SUBMITTAL	12.04.2022
2	2ND SUBMITTAL	12.14.2022
3	3RD SUBMITTAL	01.12.2023

PROJECT:
flock safety
MISSOURI D.O.T TRAFFIC SIGNAL DETAILS
AUTOMATIC LICENSE PLATE READER
60 WATT SYSTEM

SHEET NAME:
EQUIPMENT DETAILS

SHEET NUMBER:
3
OF 3 SHEETS

DOC-000097

Original filename: 20230502 - FLOCK LICENSE PLATE READERS_ 00316603 - Prescott City PD.pdf
Original path: Flock City Docs - Records/20230502 - FLOCK LICENSE PLATE READERS_ 00316603 - Prescott City PD.pdf
Document date: 2023-05-02
Document type: Email with attached permit plans
Duplicate status: near
Original page count: 40
SHA256: b7db0e09997aceffbcc32bd1521ee33701fdfe1743ae8c58b607734e952c4078

Summary:
Email thread in which Flock Safety staff notify Prescott Police that the ALPR camera installation permit application was submitted through the City of Prescott's online portal, with site plans and traffic control plans attached; Sergeant Mark Parker forwards these to Ian Mattingly to expedite the permits. Attached plan set includes camera location maps, site plans, traffic control plans, pole details, and hardware specifications for the ALPR camera installation.

From: "Mark Parker" <mark.parker@prescott-az.gov>
To: "Ian Mattingly" <ian.mattingly@prescott-az.gov>
Date: 5/2/2023 2:03:22 PM
Subject: FLOCK LICENSE PLATE READERS: 00316603 - Prescott City PD

Ian,

I've attached the Flock permits that they submitted to the city permit portal reference the install of the License Plate Readers we discussed. You mentioned being able to expedite these for us, are you able to gram those from the portal? Hoping to get them installed as soon as possible.

Thank you!

Best regards,

Mark S. Parker
Sergeant, Patrol Bureau

222 S. Marina Street | Prescott, AZ 86303
Ph: 928.777.1997 | Fax: 928.778.3739
Email: mark.parker@prescott-az.gov
Web: www.prescottpolice.org

From: Lindsey Oellerich <lindsey.oellerich@flocksafety.com>
Sent: Tuesday, May 2, 2023 8:46 AM
To: Mark Parker <mark.parker@prescott-az.gov>; Jason Small <jason.small@prescott-az.gov>
Cc: Caity Peak <caity.peak@flocksafety.com>
Subject: Fwd: 00316603 - Prescott City PD

Good morning, all!

Our Permitting Manager has submitted the City permit application through the City of Prescott's online portal. The site plans and TCPs that we submitted are attached to this email.

Thank you and please let me know if you have any questions!

Best,
Lindsey

---------- Forwarded message ---------
From: **Carla Womick** <carla.womick@flocksafety.com>
Date: Tue, May 2, 2023 at 11:23 AM
Subject: 00316603 - Prescott City PD
To: Lindsey Oellerich <lindsey.oellerich@flocksafety.com>

Hi Lindsey,

I have just submitted the permit application through the Prescott portal. There wasn't anything I could

print, but I have attached the revised site plans/TCP here if your contact would like to print that out.

Thanks,

--

Carla Womick
Permitting Manager
AZ, CO, ID, KS, MT, NE, NM, NV, OR, UT, WA, WY
flock safety

321-439-3689 |
carla.womick@flocksafety.com

STATE OF ARIZONA
CITY OF PRESCOTT
SUBMITTED BY PRESCOTT POLICE DEPARTMENT
AUTOMATIC LICENSE PLATE READING (ALPR) CAMERAS PERMIT


flock safety

INDEX OF DRAWINGS

- SHEET 1: COVER SHEET AND CAMERA LOCATION MAP
- SHEET 2: CAMERA LOCATION MAP
- SHEET 3: GENERAL NOTES AND TRAFFIC DESIGN TABLES
- SHEET 4: CAMERA LOCATION INFORMATION
- SHEET 5-18: SITE PLAN
- SHEET 19-35: TRAFFIC CONTROL PLAN
- SHEET 36-37: POLE DETAILS
- SHEET 38: HARDWARE DETAILS

811 Know what's below. Call before you dig.

LOCATION / VICINITY MAP

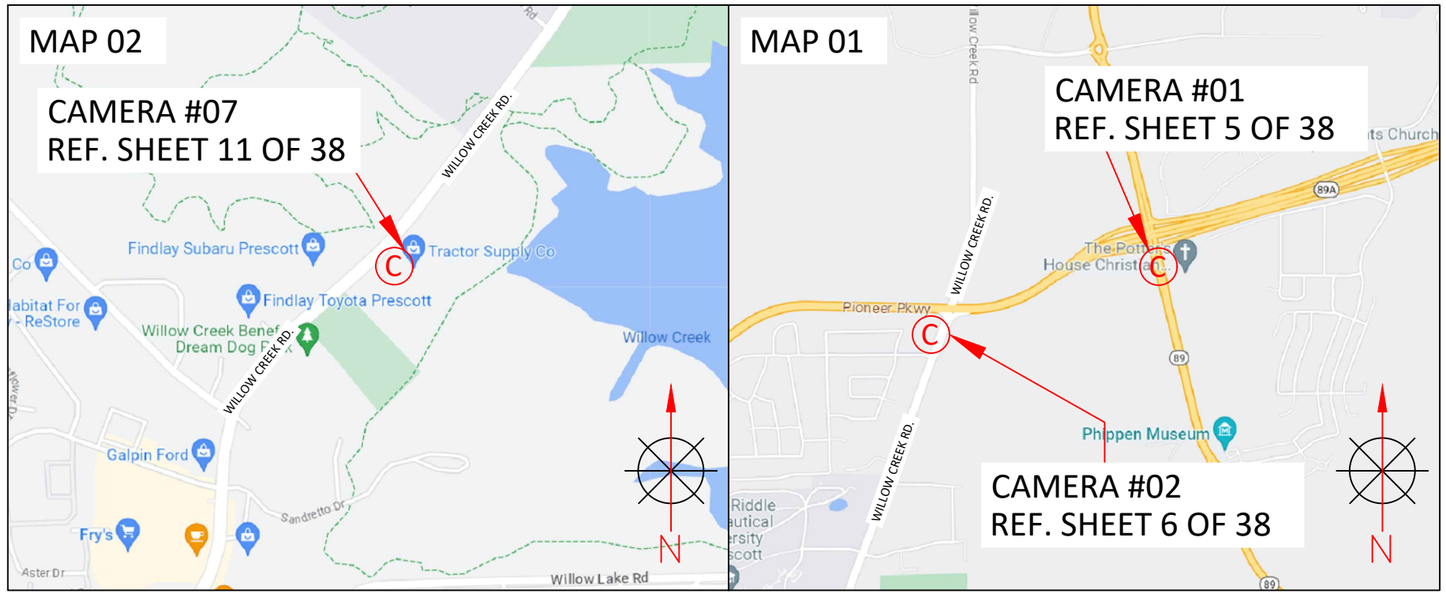

flock safety

REV	DESCRIPTION	DATE	BY
01	UPDATED AS PER REDLINES	04/30/2023	T.RAWAT


TITLE: COVER SHEET AND CAMERA LOCATION MAP

SCOPE OF WORK: CITY OF PRESCOTT, AZ
ALPR CAMERA INSTALLATION

PLANS PREPARED BY:
CHC A CONGRUEX® COMPANY
9095 Rio San Diego Dr. Ste 165
San Diego, CA 92108–1694
(949)250–0004 /FAX (949)250–0006

PROJ#: 316603
DRAWN BY: TANISHQ RAWAT
CHECKED BY: NARESH CHAND
APPROVED BY: CARLA WOMICK
DATE: 04/10/2023 SHEET: 1 OF 38

CAMERA LOCATION MAP

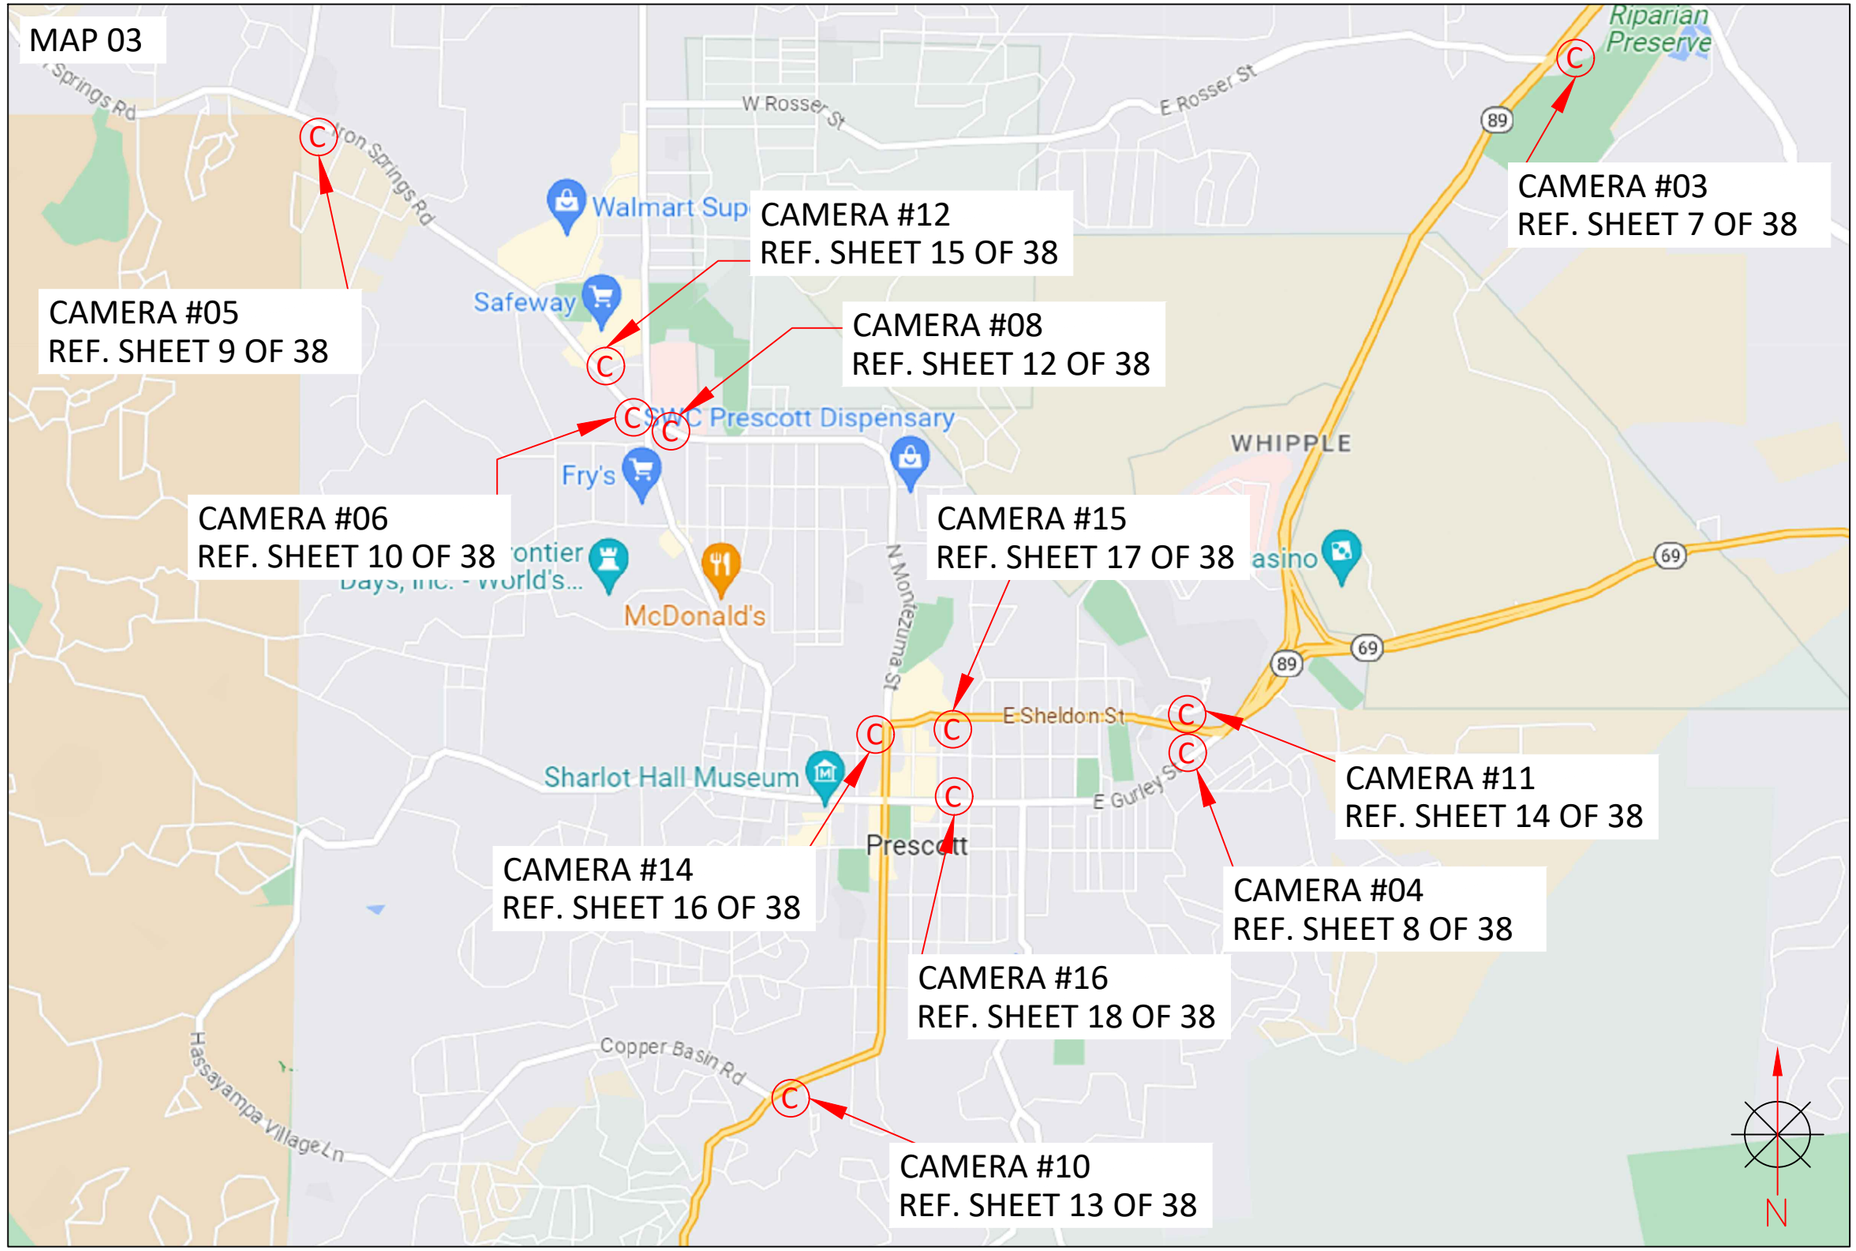

flock safety

REV	DESCRIPTION	DATE	BY
01	UPDATED AS PER REDLINES	04/30/2023	T.RAWAT

TITLE: CAMERA LOCATION MAP

SCOPE OF WORK: CITY OF PRESCOTT, AZ
ALPR CAMERA INSTALLATION

PLANS PREPARED BY:
CHC
A CONGRUEX® COMPANY
9095 Rio San Diego Dr. Ste 165
San Diego, CA 92108–1694
(949)250–0004 /FAX (949)250–0006

PROJ#: 316603
DRAWN BY: TANISHQ RAWAT
CHECKED BY: NARESH CHAND
APPROVED BY: CARLA WOMICK
DATE: 04/10/2023 SHEET: 2 OF 38

GENERAL NOTES AND TRAFFIC DESIGN TABLES

1. TRAFFIC CONTROL PLAN SHALL CONFORM TO THE MOST CURRENT MANUAL ON UNIFORM TRAFFIC CONTROL DEVICES FOR STREETS AND HIGHWAYS (FHWA) AND STATE STANDARD PLANS.
2. NO LANE CLOSURES PERMITTED BEFORE 9:00AM AND AFTER 3:00PM.
3. ALL AFFECTED RESIDENTS, BUSINESSES, AGENCIES, AND SCHOOLS SHALL BE GIVEN A 72 HOURS NOTICE PRIOR TO THE START OF WORK AND THEIR ACCESS SHALL BE MAINTAINED AT ALL TIMES.
4. TEMPORARY NO PARKING SIGNS SHALL BE POSTED 48 HOURS PRIOR TO START OF WORK.
5. ALL CONFLICTING SIGNS, STRIPING OR PAVEMENT MARKINGS SHALL BE COVERED OR REMOVED AND REPLACED WHEN WORK IS COMPLETED.
6. TRAFFIC DIRECTION THROUGH A SIGNALIZED INTERSECTION SHALL BE CONDUCTED BY CITY OF PRESCOTT POLICE DEPARTMENT UNIFORMED POLICE OFFICER OR A COMMUNITY SERVICE OFFICER ONLY. SHOULD WORK REQUIRE A SIGNAL TO BE OVERRIDDEN, ARRANGEMENT SHALL BE MADE WITH THE CITY POLICE DEPT AND TRANSPORTATION ENGINEERING DEPT AT LEAST 14 DAYS PRIOR TO START OF WORK.

Table 6H-3. Meaning of Letter Codes on Typical Application Diagrams

Road Type	Distance Between Signs**		
	A	B	C
Urban (low speed)*	100 feet	100 feet	100 feet
Urban (high speed)*	350 feet	350 feet	350 feet
Rural	500 feet	500 feet	500 feet
Expressway / Freeway	1,000 feet	1,500 feet	2,640 feet

* Speed category to be determined by highway agency

** The column headings A, B, and C are the dimensions shown in Figures 6H-1 through 6H-46. The A dimension is the distance from the transition or point of restriction to the first sign. The B dimension is the distance between the first and second signs. The C dimension is the distance between the second and third signs. (The "first sign" is the sign in a three-sign series that is closest to the TTC zone. The "third sign" is the sign that is furthest upstream from the TTC zone.)

Table 6C-2. Stopping Sight Distance as a Function of Speed

Speed*	Distance
20 mph	115 feet
25 mph	155 feet
30 mph	200 feet
35 mph	250 feet
40 mph	305 feet
45 mph	360 feet
50 mph	425 feet
55 mph	495 feet
60 mph	570 feet
65 mph	645 feet
70 mph	730 feet
75 mph	820 feet

* Posted speed, off-peak 85th-percentile speed prior to work starting, or the anticipated operating speed

Table 6C-3. Taper Length Criteria for Temporary Traffic Control Zones

Type of Taper	Taper Length
Merging Taper	at least L
Shifting Taper	at least 0.5 L
Shoulder Taper	at least 0.33 L
One-Lane, Two-Way Traffic Taper	50 feet minimum, 100 feet maximum
Downstream Taper	50 feet minimum, 100 feet maximum

Note: Use Table 6C-4 to calculate L

Table 6H-4. Formulas for Determining Taper Length

Speed (S)	Taper Length (L) in feet
40 mph or less	$L = \frac{WS^2}{60}$
45 mph or more	$L = WS$

Where: L = taper length in feet
W = width of offset in feet
S = posted speed limit, or off-peak 85th-percentile speed prior to work starting, or the anticipated operating speed in mph

flock safety

REV	DESCRIPTION	DATE	BY
01	UPDATED AS PER REDLINES	04/30/2023	T.RAWAT

TITLE: GENERAL NOTES AND TRAFFIC DESIGN TABLES

SCOPE OF WORK: CITY OF PRESCOTT, AZ
ALPR CAMERA INSTALLATION

PLANS PREPARED BY:
CHC
A CONGRUEX® COMPANY
9095 Rio San Diego Dr. Ste 165
San Diego, CA 92108–1694
(949)250–0004 FAX (949)250–0006

PROJ#: 316603
DRAWN BY: TANISHQ RAWAT
CHECKED BY: NARESH CHAND
APPROVED BY: CARLA WOMICK
DATE: 04/10/2023 SHEET: 3 OF 38

CAMERA LOCATION INFORMATION

CAMERA NO.	LOCATIONS			
	STREET	DIRECTION	LATITUDE,LONGITUDE	POLE
01	AZ-89	SOUTHBOUND	34.63150053659401,-112.42891881534997	NEW FLOCK POLE
02	WILLOW CREEK RD.	SOUTHBOUND	34.628234900322155,-112.43982042300706	NEW FLOCK POLE
03	AZ-89	NORTHBOUND	34.572637586796674,-112.43651350495941	EX. LIGHT POLE
04	E GURLEY ST.	WESTBOUND	34.572637586796674,-112.43651350495941	EX. LIGHT POLE
05	IRON SPRINGS RD.	EASTBOUND	34.569700396573694,-112.49838039048575	EX. LIGHT POLE
06	MILLER VALLEY RD.	SOUTHBOUND	34.55755851961694,-112.48223942722912	EX. TRAFFIC SIGNAL POLE
07	WILLOW CREEK RD.	NORTHBOUND	34.55755851961694,-112.48223942722912	EX. TRAFFIC SIGNAL POLE
08	WHIPPLE ST.	SOUTHBOUND	34.557506191726404,-112.48188730350674	NEW FLOCK POLE
10	WHITE SPAR RD. (AZ-89)	NORTHBOUND	34.52961473789272,-112.47572336387407	EXTENSION ARM
11	E SHELDON ST. (AZ-89)	WESTBOUND	34.54504152491844,-112.4547879552469	EX. LIGHT POLE
12	W IRON SPRINGS RD.	NORTHBOUND	34.559777826918314,-112.48439392850723	EX. LIGHT POLE
14	N MONTEZUMA ST. (AZ-89)	SOUTHBOUND	34.54499418509517,-112.4702057516932	EXTENSION ARM
15	E SHELDON ST. (AZ-89)	EASTBOUND	34.545159160059974,-112.46844694920709	EX. LIGHT POLE
16	E GURLEY ST.	EASTBOUND	34.541772701094345,-112.46716979282934	EX. TRAFFIC SIGNAL POLE

flock safety

REV	DESCRIPTION	DATE	BY
01	UPDATED AS PER REDLINES	04/30/2023	T.RAWAT

TITLE: CAMERA LOCATION INFORMATION

SCOPE OF WORK: CITY OF PRESCOTT, AZ
ALPR CAMERA INSTALLATION


PLANS PREPARED BY:
CHC
A CONGRUEX® COMPANY
9095 Rio San Diego Dr. Ste 165
San Diego, CA 92108-1694
(949)250-0004 /FAX (949)250-0006

PROJ#: 316603
DRAWN BY: TANISHQ RAWAT
CHECKED BY: NARESH CHAND
APPROVED BY: CARLA WOMICK
DATE: 04/10/2023 SHEET: 4 OF 38


SITE ADDRESS:
5195 AZ-89, PRESCOTT, AZ 86301

SITE PLAN

AERIAL VIEW

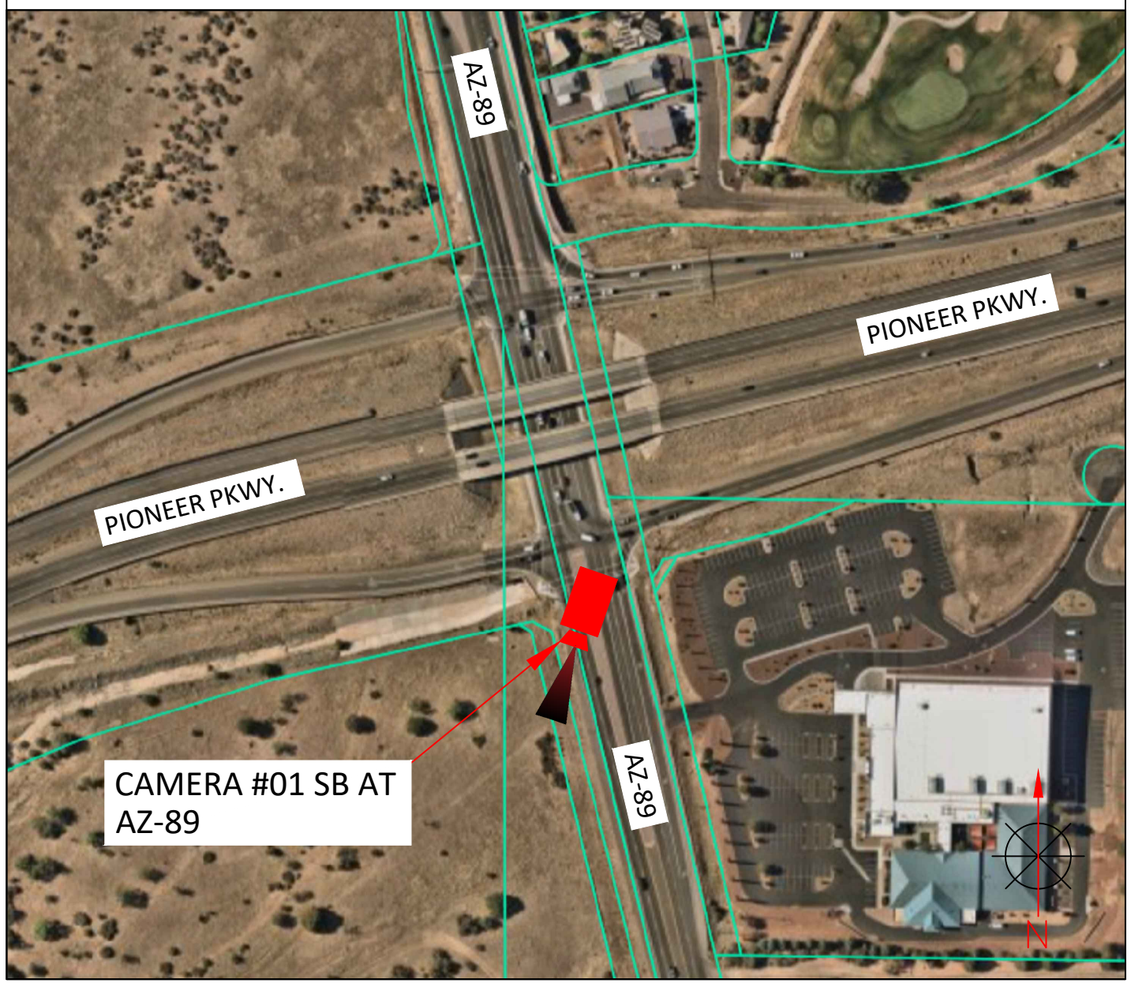

STREET VIEW

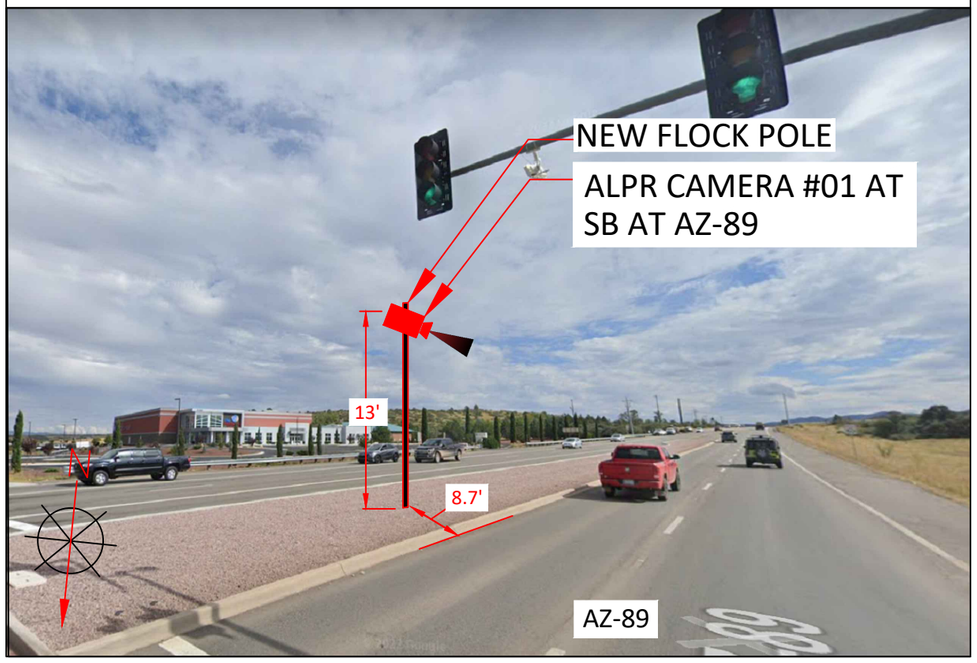

flock safety

REV	DESCRIPTION	DATE	BY
01	UPDATED AS PER REDLINES	04/30/2023	T.RAWAT

TITLE: SITE PLAN

SCOPE OF WORK: CITY OF PRESCOTT, AZ
ALPR CAMERA INSTALLATION


PLANS PREPARED BY:
CHC
A CONGRUEX® COMPANY
9095 Rio San Diego Dr. Ste 165
San Diego, CA 92108–1694
(949)250–0004 /FAX (949)250–0006

PROJ#: 316603
DRAWN BY: TANISHQ RAWAT
CHECKED BY: NARESH CHAND
APPROVED BY: CARLA WOMICK
DATE: 04/10/2023 SHEET: 5 OF 38


SITE ADDRESS:
1290 PINON OAK DR., PRESCOTT, AZ 86305

SITE PLAN

AERIAL VIEW

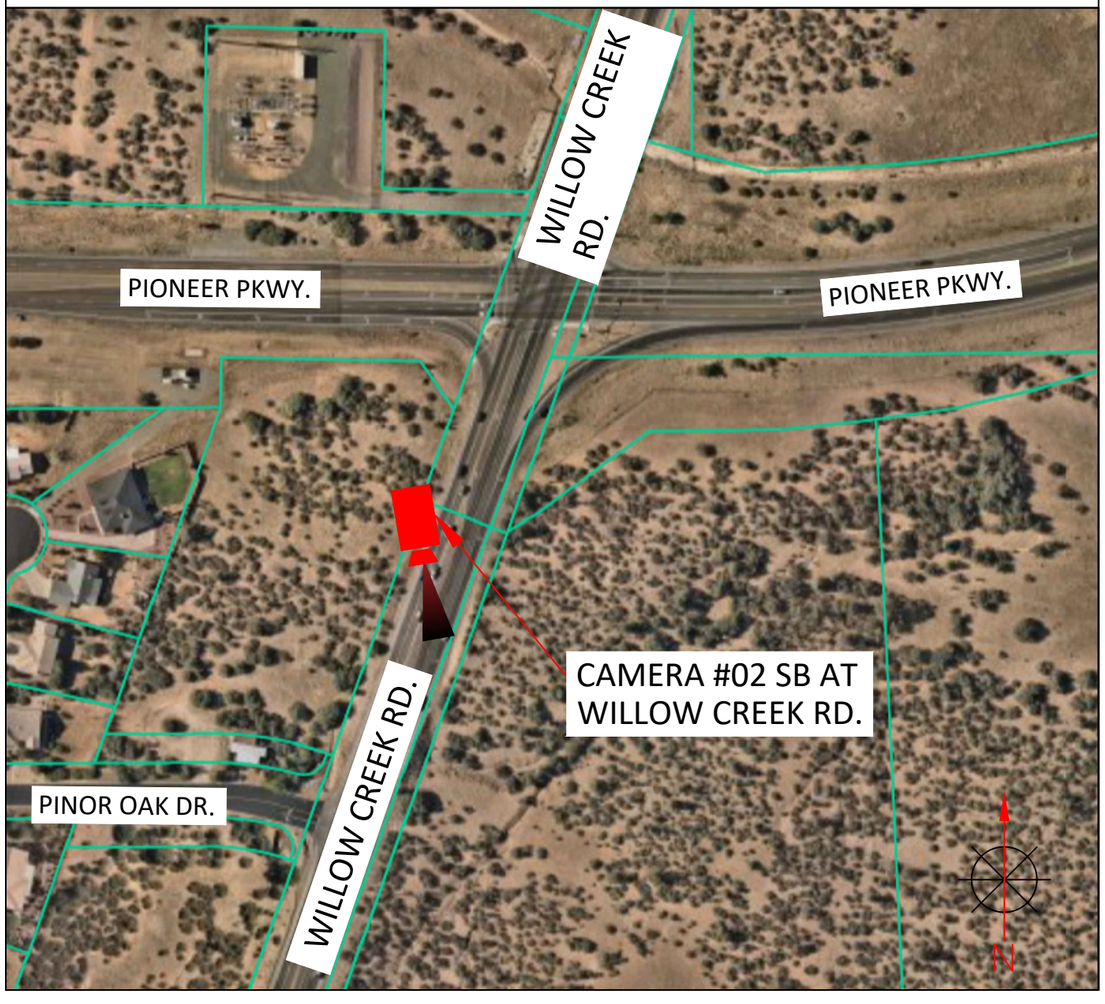

STREET VIEW

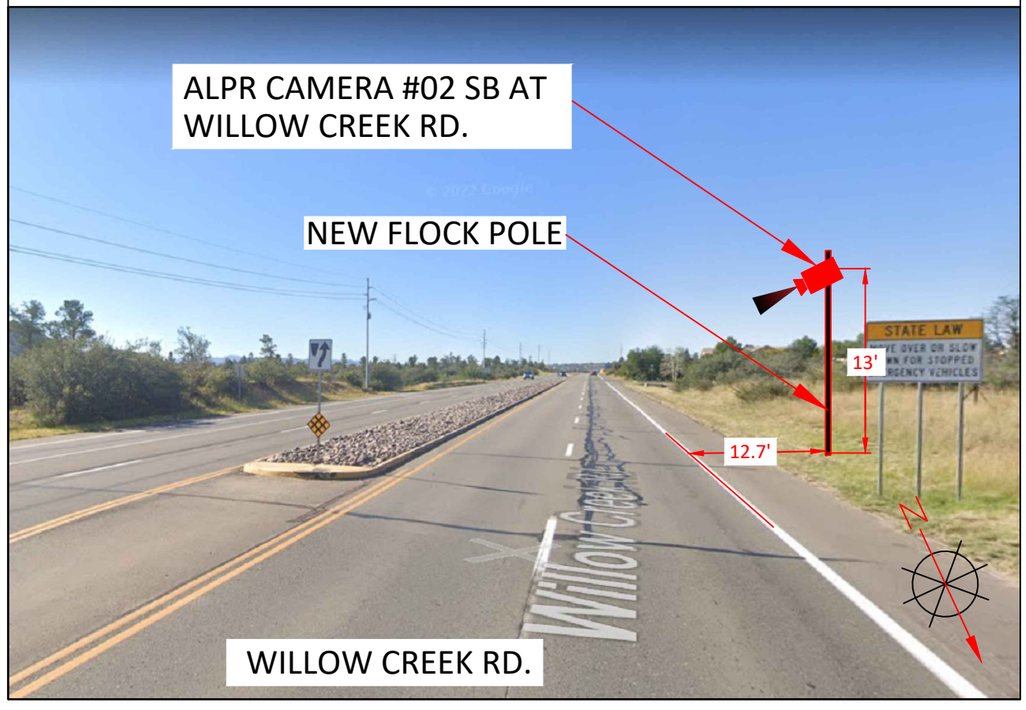

flock safety

REV	DESCRIPTION	DATE	BY
01	UPDATED AS PER REDLINES	04/30/2023	T.RAWAT

TITLE: SITE PLAN

SCOPE OF WORK: CITY OF PRESCOTT, AZ
ALPR CAMERA INSTALLATION

PLANS PREPARED BY:
CHC
A CONGRUEX® COMPANY
9095 Rio San Diego Dr. Ste 165
San Diego, CA 92108–1694
(949)250–0004 /FAX (949)250–0006

PROJ#:	316603
DRAWN BY:	TANISHQ RAWAT
CHECKED BY:	NARESH CHAND
APPROVED BY:	CARLA WOMICK
DATE: 04/10/2023	SHEET: 6 OF 38


SITE ADDRESS:
1799 AZ-89, PRESCOTT, AZ 86301

SITE PLAN

AERIAL VIEW



STREET VIEW

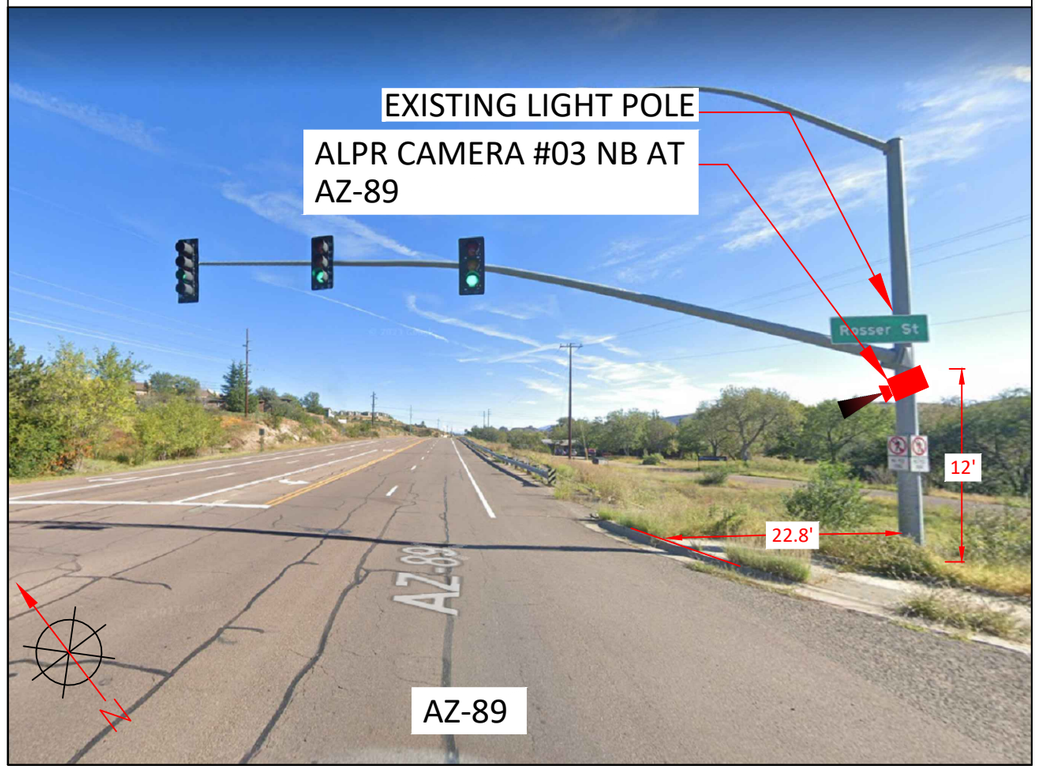

flock safety

REV	DESCRIPTION	DATE	BY
01	UPDATED AS PER REDLINES	04/30/2023	T.RAWAT

TITLE: SITE PLAN

SCOPE OF WORK: CITY OF PRESCOTT, AZ
ALPR CAMERA INSTALLATION


PLANS PREPARED BY:
CHC
A CONGRUEX® COMPANY
9095 Rio San Diego Dr. Ste 165
San Diego, CA 92108–1694
(949)250–0004 /FAX (949)250–0006

PROJ#: 316603
DRAWN BY: TANISHQ RAWAT
CHECKED BY: NARESH CHAND
APPROVED BY: CARLA WOMICK
DATE: 04/10/2023 SHEET: 7 OF 38


SITE ADDRESS:
1130 E GURLEY ST., PRESCOTT, AZ 86301

SITE PLAN

AERIAL VIEW

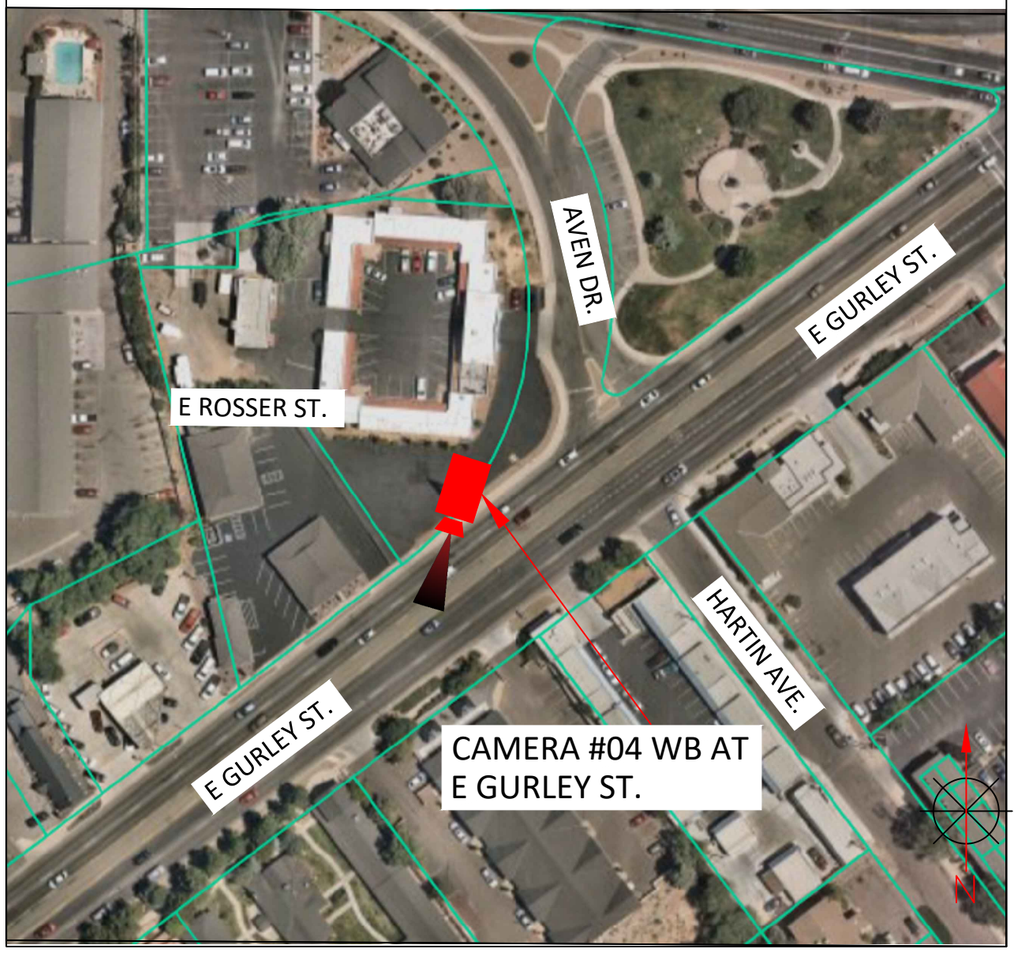

STREET VIEW

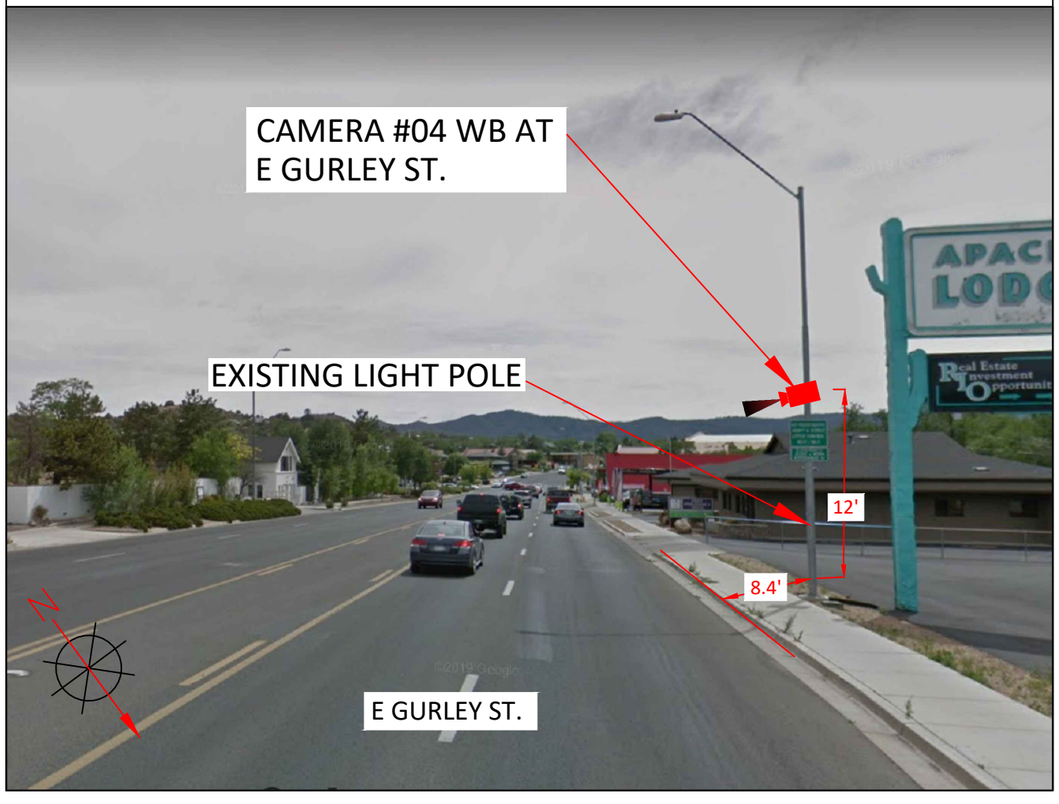

flock safety

REV	DESCRIPTION	DATE	BY
01	UPDATED AS PER REDLINES	04/30/2023	T.RAWAT

TITLE: SITE PLAN

SCOPE OF WORK: CITY OF PRESCOTT, AZ
ALPR CAMERA INSTALLATION

PLANS PREPARED BY:
CHC
A CONGRUEX® COMPANY
9095 Rio San Diego Dr. Ste 165
San Diego, CA 92108–1694
(949)250–0004 /FAX (949)250–0006

PROJ#: 316603
DRAWN BY: TANISHQ RAWAT
CHECKED BY: NARESH CHAND
APPROVED BY: CARLA WOMICK
DATE: 04/10/2023 SHEET: 8 OF 38


SITE ADDRESS:
1835 IRON SPRINGS RD., PRESCOTT, AZ 86305

SITE PLAN

AERIAL VIEW



STREET VIEW

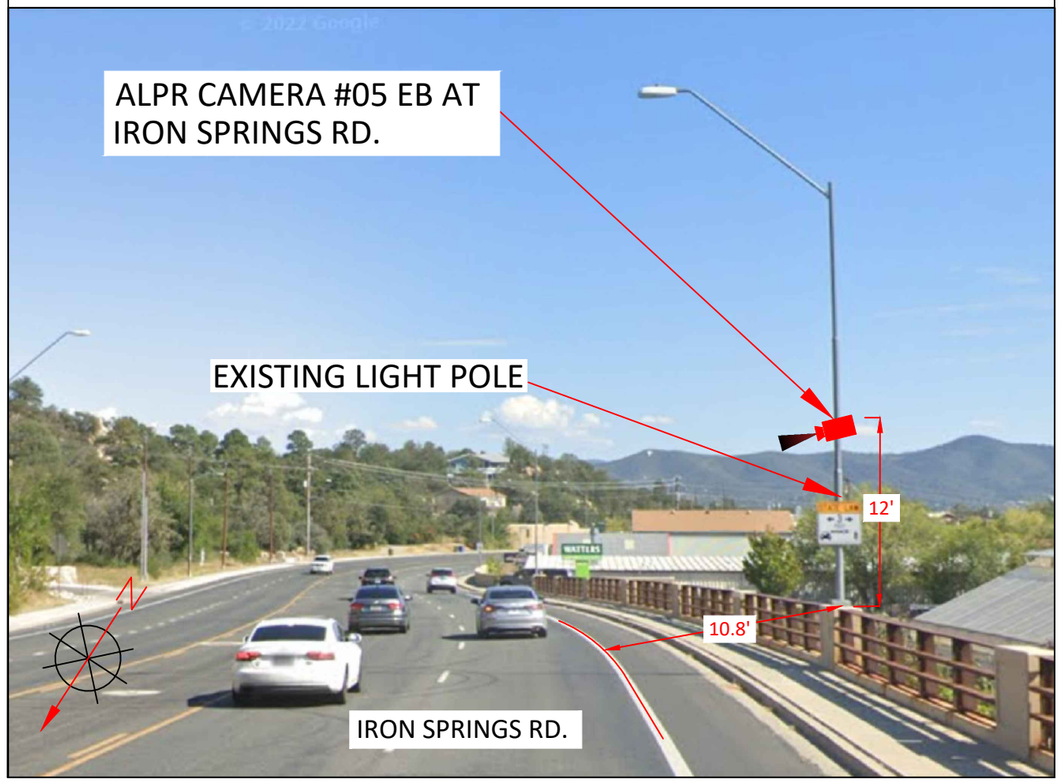

flock safety

REV	DESCRIPTION	DATE	BY
01	UPDATED AS PER REDLINES	04/30/2023	T.RAWAT

TITLE: SITE PLAN

SCOPE OF WORK: CITY OF PRESCOTT, AZ
ALPR CAMERA INSTALLATION


PLANS PREPARED BY:
CHC
A CONGRUEX COMPANY
9095 Rio San Diego Dr. Ste 165
San Diego, CA 92108-1694
(949)250-0004 /FAX (949)250-0006

PROJ#: 316603
DRAWN BY: TANISHQ RAWAT
CHECKED BY: NARESH CHAND
APPROVED BY: CARLA WOMICK
DATE: 04/10/2023 SHEET: 9 OF 38


SITE ADDRESS:
900 IRON SPRINGS RD., PRESCOTT, AZ 86305

SITE PLAN

AERIAL VIEW

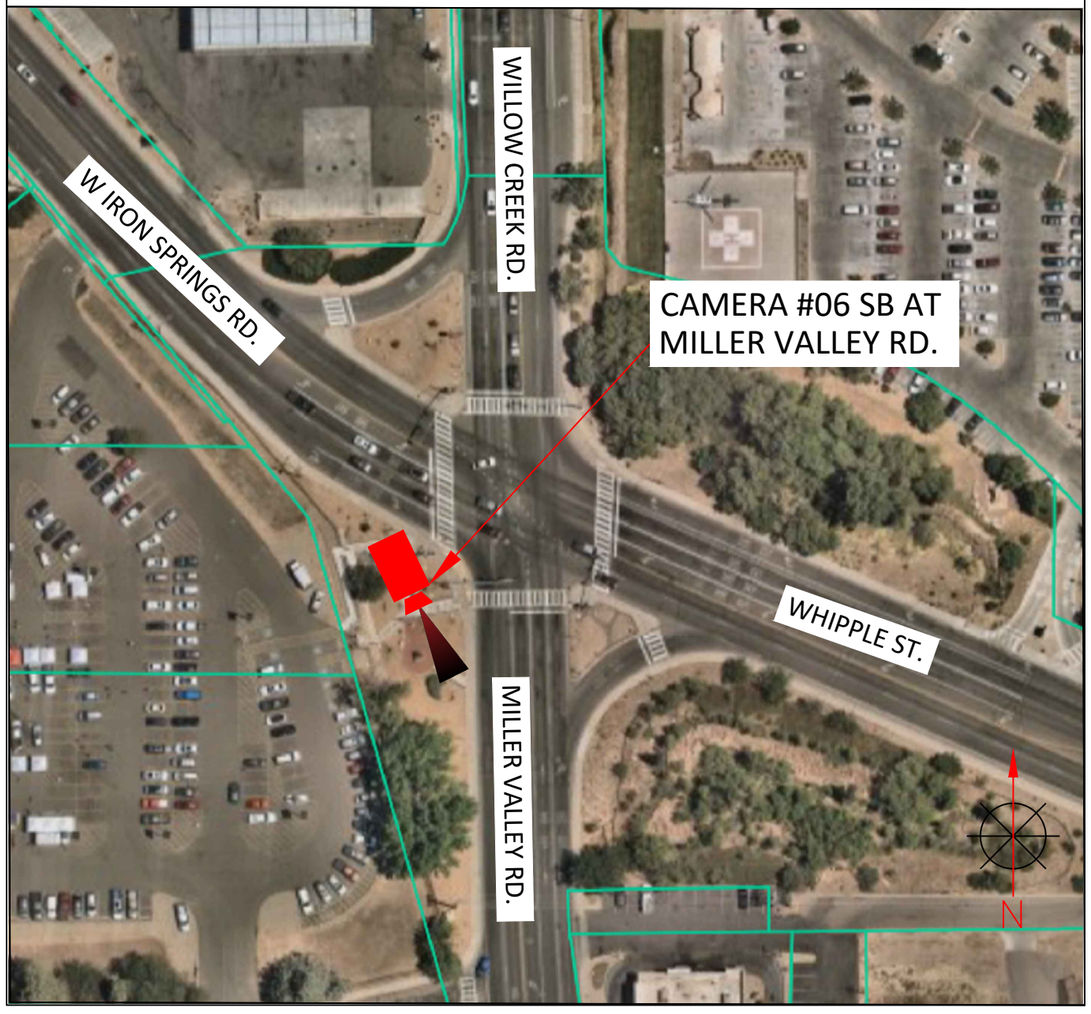

STREET VIEW

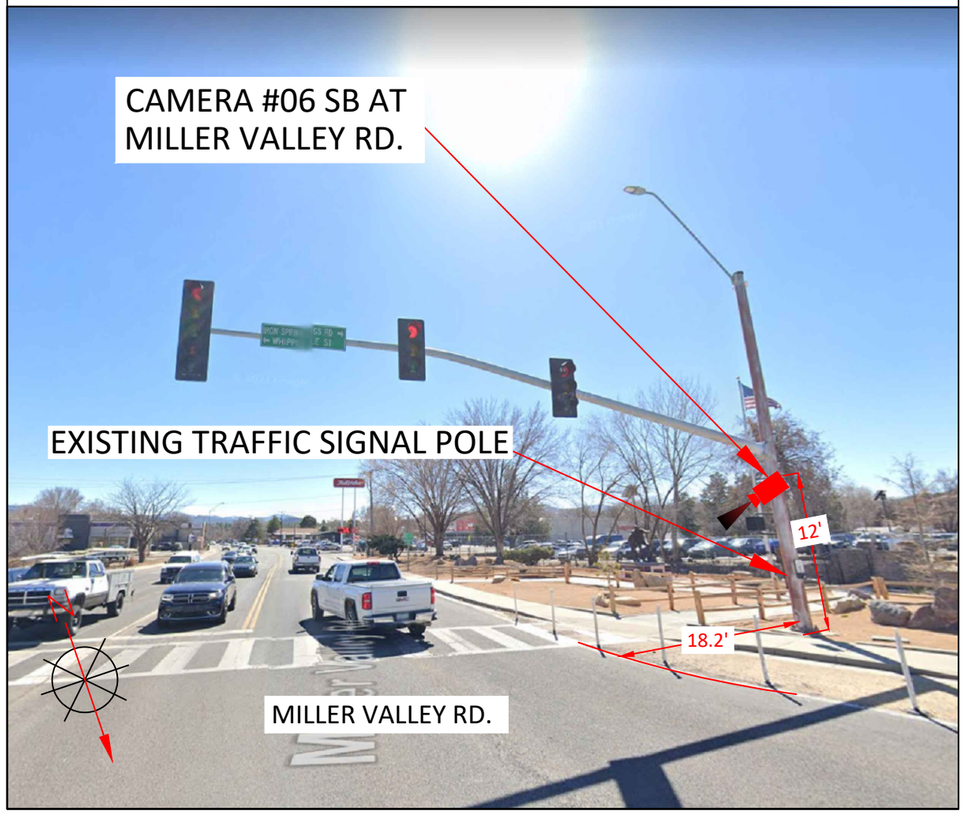

flock safety

REV	DESCRIPTION	DATE	BY
01	UPDATED AS PER REDLINES	04/30/2023	T.RAWAT

TITLE: SITE PLAN

SCOPE OF WORK: CITY OF PRESCOTT, AZ
ALPR CAMERA INSTALLATION

PLANS PREPARED BY:
CHC
A CONGRUEX® COMPANY
9095 Rio San Diego Dr. Ste 165
San Diego, CA 92108–1694
(949)250–0004 /FAX (949)250–0006

PROJ#: 316603
DRAWN BY: TANISHQ RAWAT
CHECKED BY: NARESH CHAND
APPROVED BY: CARLA WOMICK
DATE: 04/10/2023 SHEET: 10 OF 38


SITE ADDRESS:
3301 WILLOW CREEK RD., PRESCOTT, AZ 86301

SITE PLAN

AERIAL VIEW



STREET VIEW

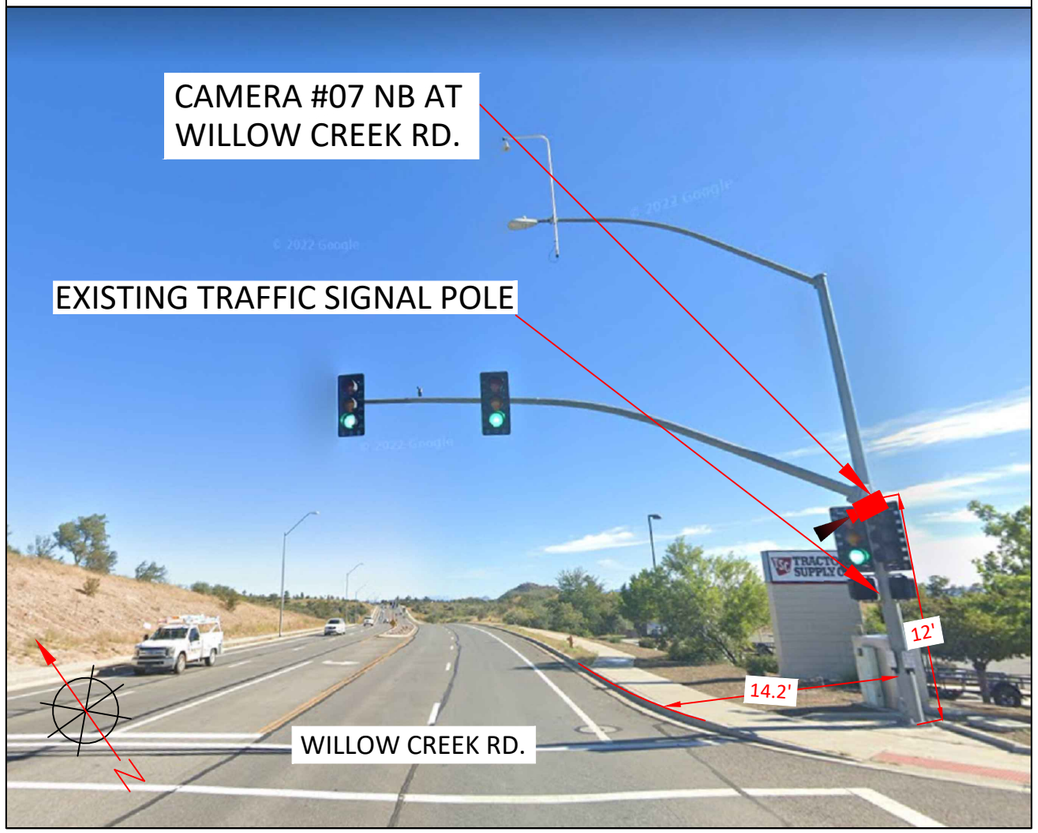

flock safety

REV	DESCRIPTION	DATE	BY
01	UPDATED AS PER REDLINES	04/30/2023	T.RAWAT

TITLE: SITE PLAN

SCOPE OF WORK: CITY OF PRESCOTT, AZ
ALPR CAMERA INSTALLATION


PLANS PREPARED BY:
CHC
A CONGREUX COMPANY
9095 Rio San Diego Dr. Ste 165
San Diego, CA 92108-1694
(949)250-0004 /FAX (949)250-0006

PROJ#: 316603
DRAWN BY: TANISHQ RAWAT
CHECKED BY: NARESH CHAND
APPROVED BY: CARLA WOMICK
DATE: 04/10/2023 SHEET: 11 OF 38


SITE ADDRESS:
847 MILLER VALLEY RD, PRESCOTT, AZ 86301

SITE PLAN

AERIAL VIEW

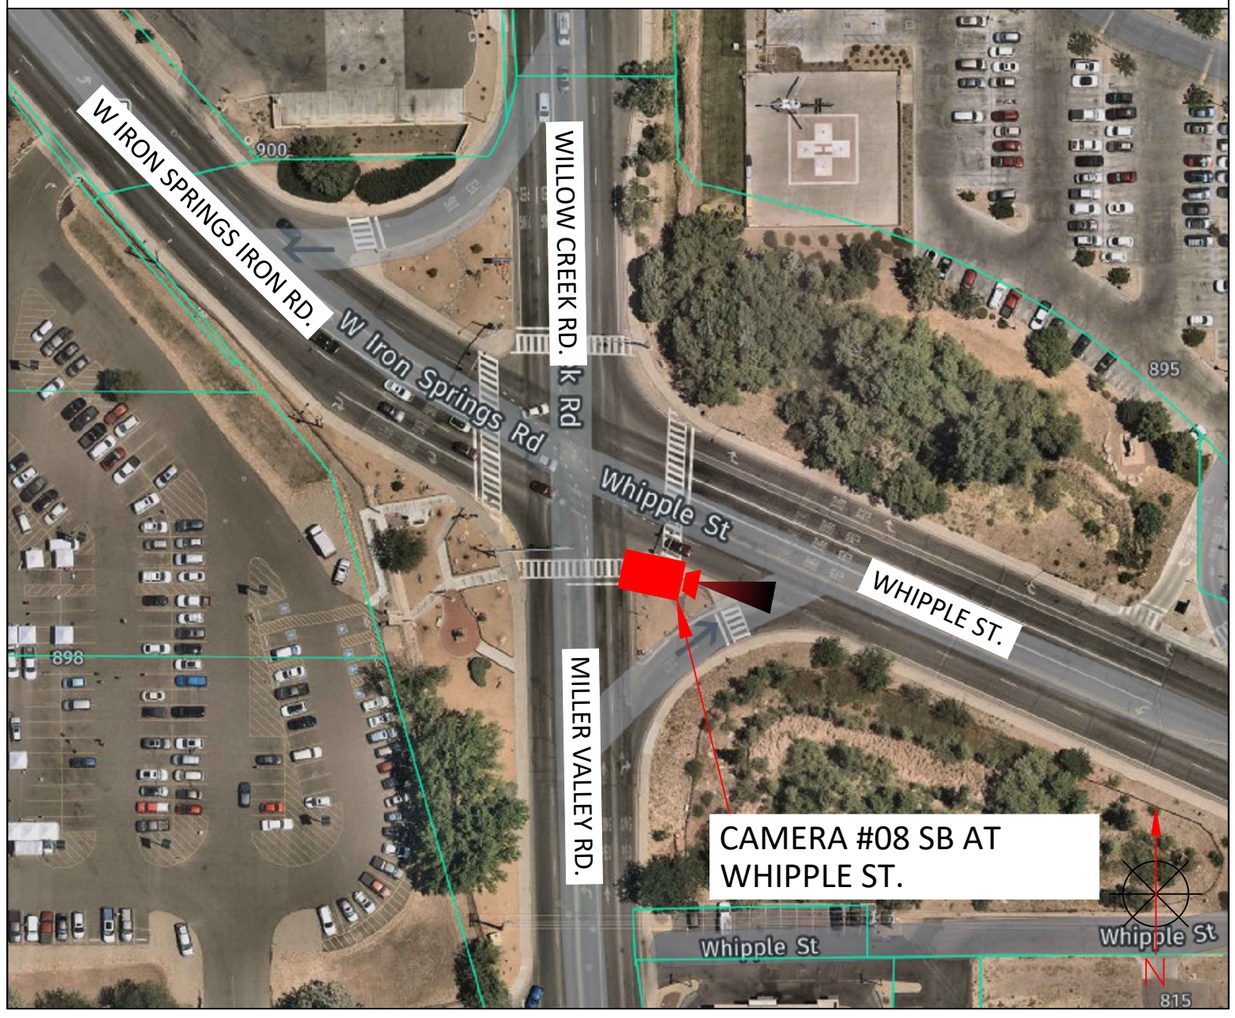

STREET VIEW

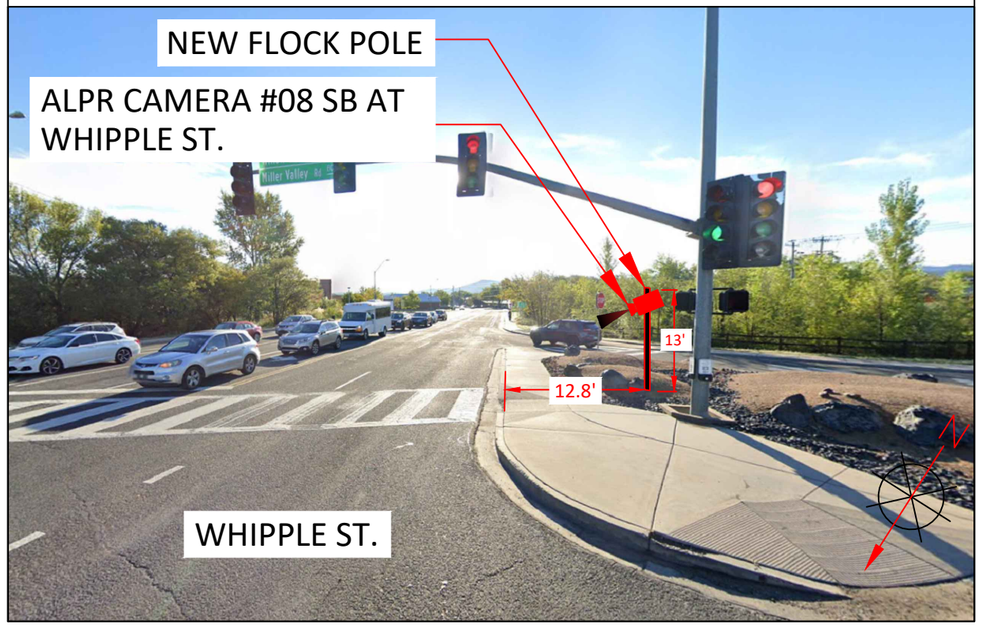

flock safety

REV	DESCRIPTION	DATE	BY
01	UPDATED AS PER REDLINES	04/30/2023	T.RAWAT

TITLE: SITE PLAN

SCOPE OF WORK: CITY OF PRESCOTT, AZ
ALPR CAMERA INSTALLATION


PLANS PREPARED BY:
CHC
A CONGRUEX® COMPANY
9095 Rio San Diego Dr. Ste 165
San Diego, CA 92108–1694
(949)250–0004 /FAX (949)250–0006

PROJ#:	316603
DRAWN BY:	TANISHQ RAWAT
CHECKED BY:	NARESH CHAND
APPROVED BY:	CARLA WOMICK
DATE: 04/10/2023	SHEET: 12 OF 38


SITE ADDRESS:
555 WHITE SPAR RD, PRESCOTT, AZ 86303

SITE PLAN

AERIAL VIEW

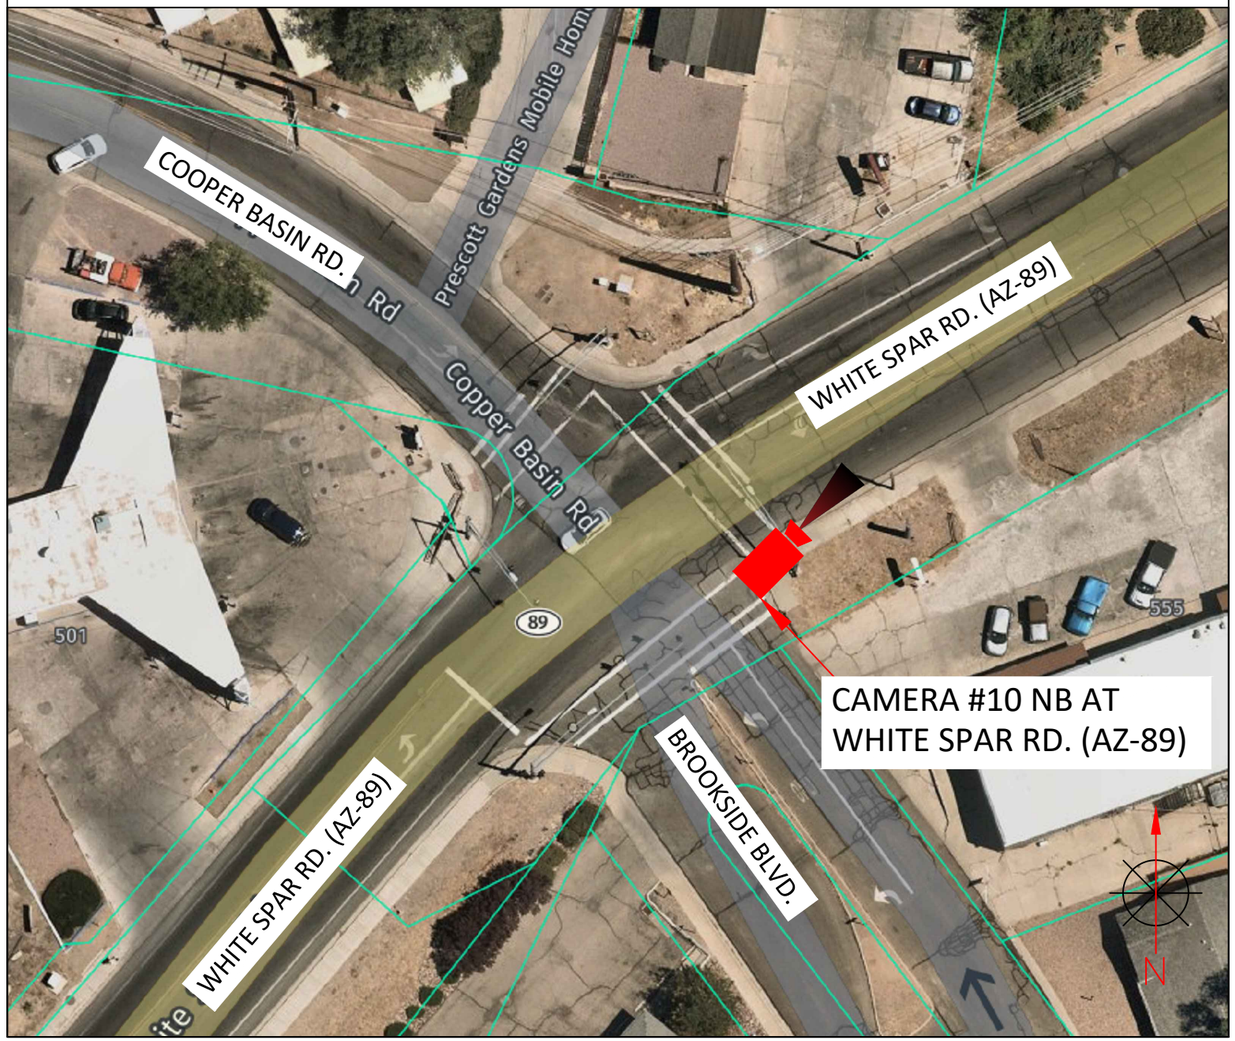

STREET VIEW

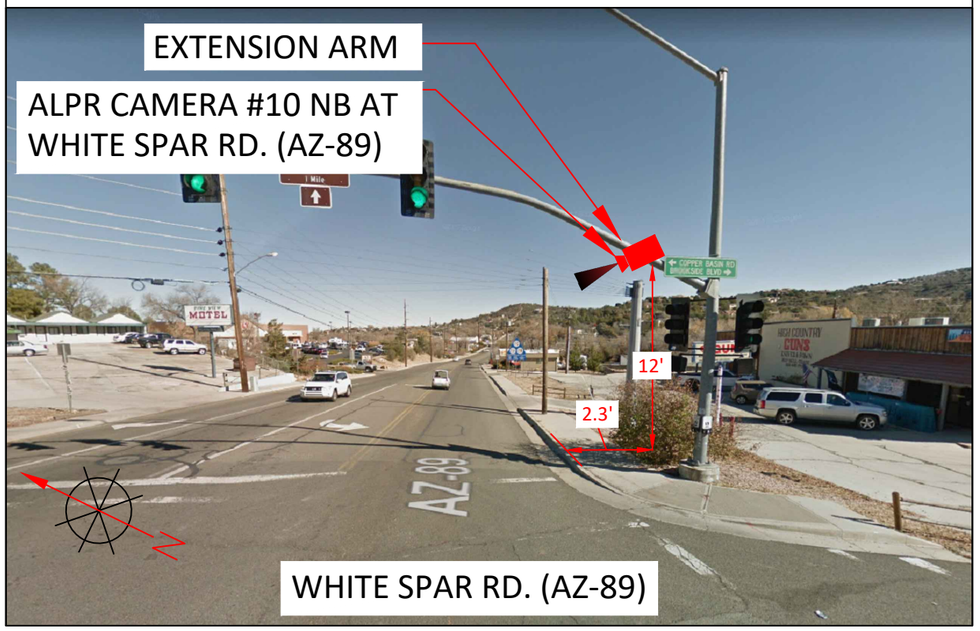

flock safety

REV	DESCRIPTION	DATE	BY
01	UPDATED AS PER REDLINES	04/30/2023	T.RAWAT

TITLE: SITE PLAN

SCOPE OF WORK: CITY OF PRESCOTT, AZ
ALPR CAMERA INSTALLATION


PLANS PREPARED BY:
CHC
A CONGRUEX® COMPANY
9095 Rio San Diego Dr. Ste 165
San Diego, CA 92108–1694
(949)250–0004 /FAX (949)250–0006

PROJ#: 316603
DRAWN BY: TANISHQ RAWAT
CHECKED BY: NARESH CHAND
APPROVED BY: CARLA WOMICK
DATE: 04/10/2023 SHEET: 13 OF 38


SITE ADDRESS:
1208 E SHELDON ST, PRESCOTT, AZ 86301

SITE PLAN

AERIAL VIEW

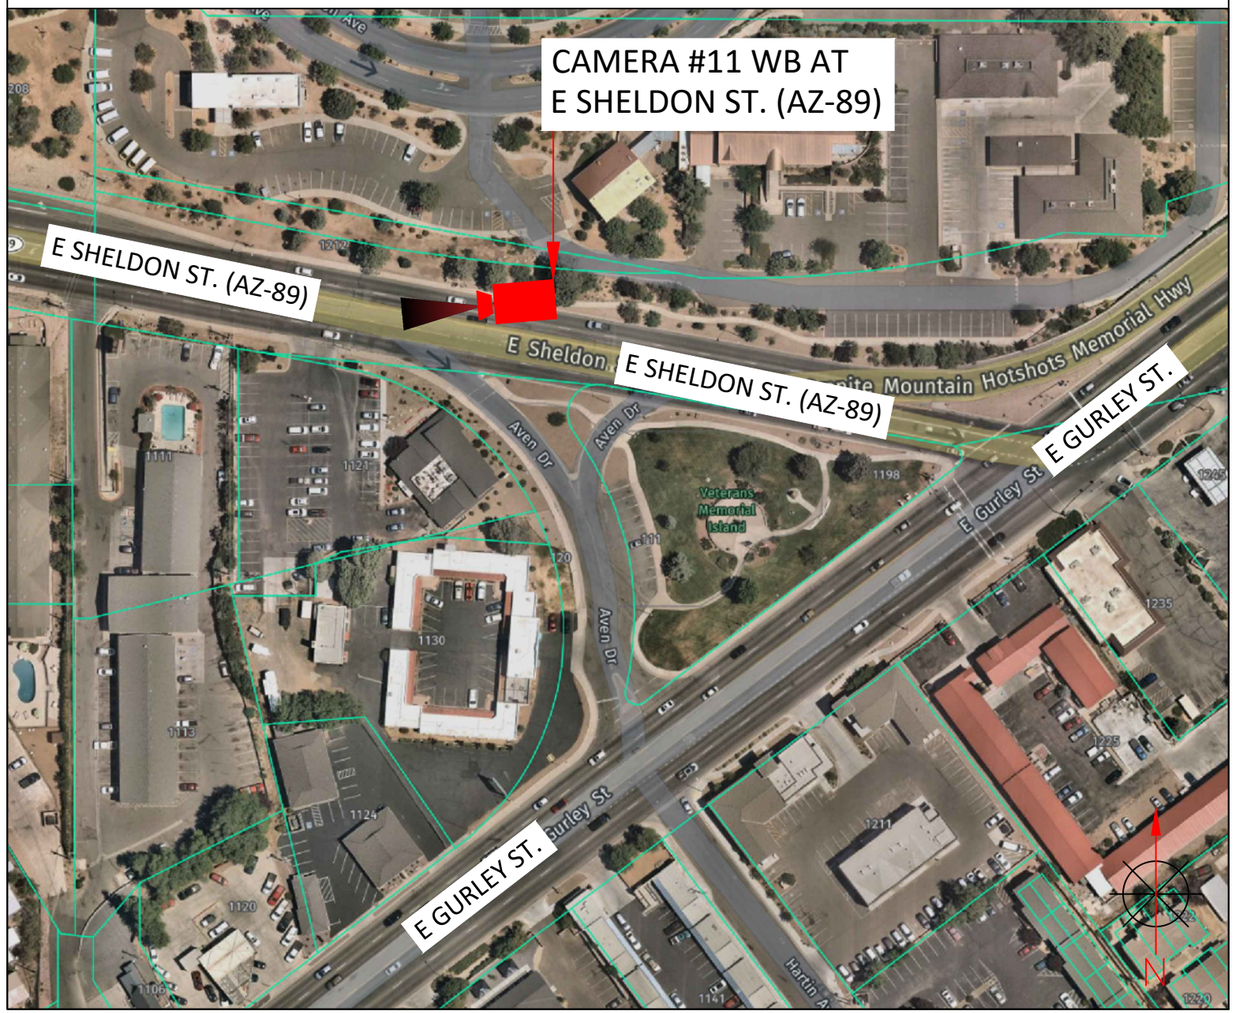

STREET VIEW

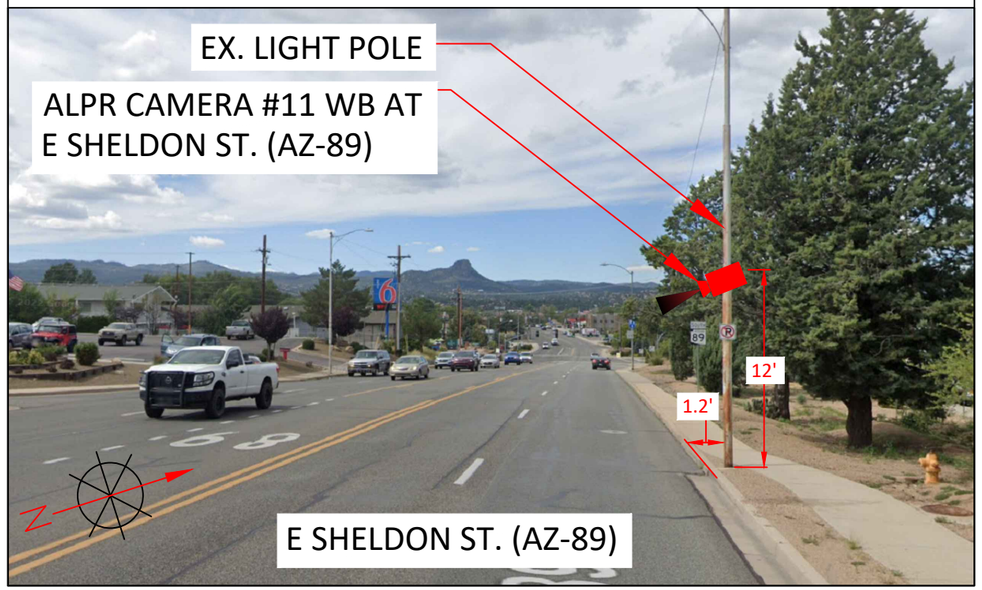

flock safety

REV	DESCRIPTION	DATE	BY
01	UPDATED AS PER REDLINES	04/30/2023	T.RAWAT

TITLE: SITE PLAN

SCOPE OF WORK: CITY OF PRESCOTT, AZ
ALPR CAMERA INSTALLATION


PLANS PREPARED BY:
CHC
A CONGRUEX® COMPANY
9095 Rio San Diego Dr. Ste 165
San Diego, CA 92108–1694
(949)250–0004 /FAX (949)250–0006

PROJ#:	316603
DRAWN BY:	TANISHQ RAWAT
CHECKED BY:	NARESH CHAND
APPROVED BY:	CARLA WOMICK
DATE: 04/10/2023	SHEET: 14 OF 38


SITE ADDRESS:
1122 IRON SPRINGS RD, PRESCOTT, AZ 86305

SITE PLAN

AERIAL VIEW

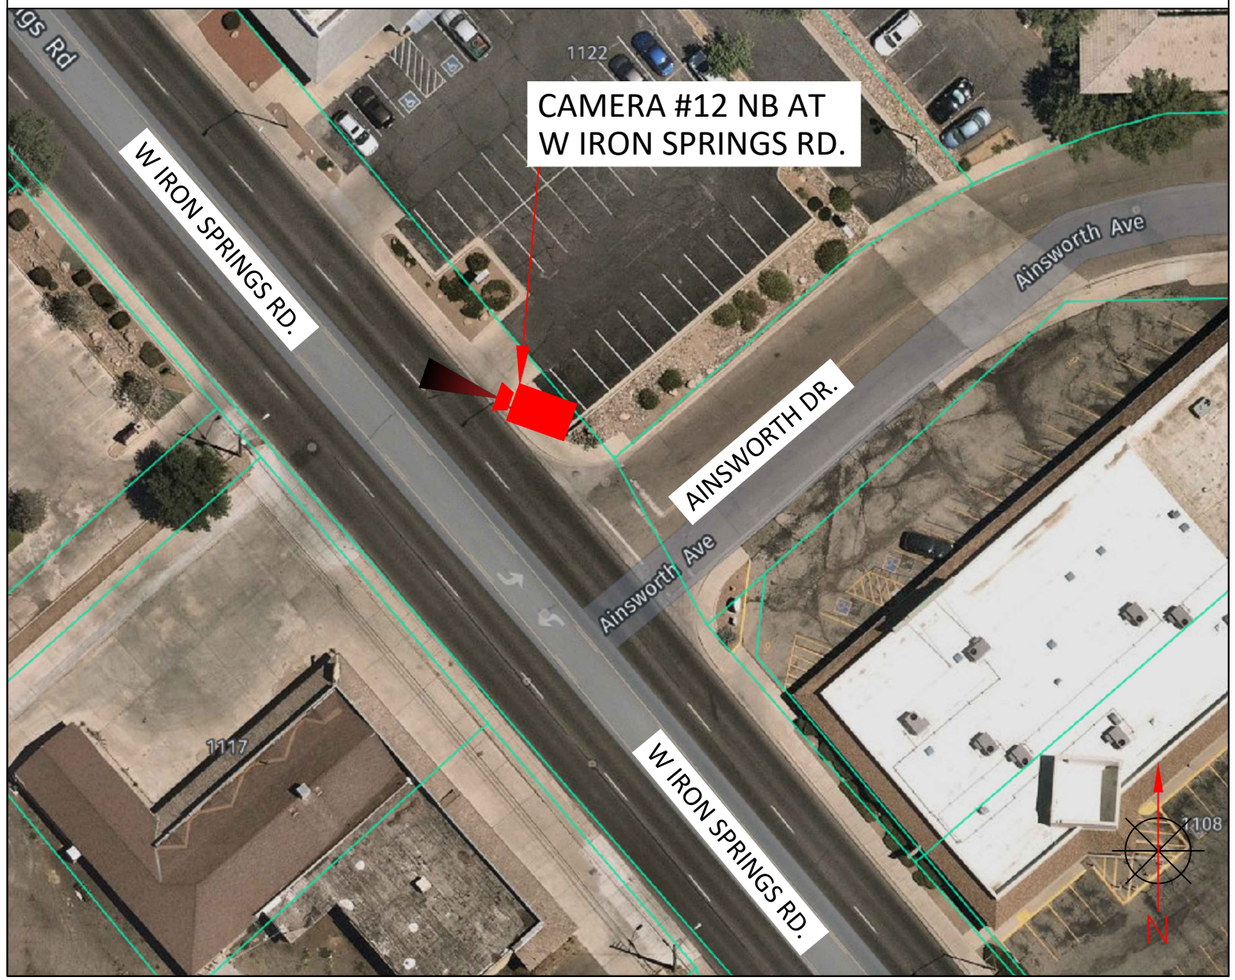

STREET VIEW

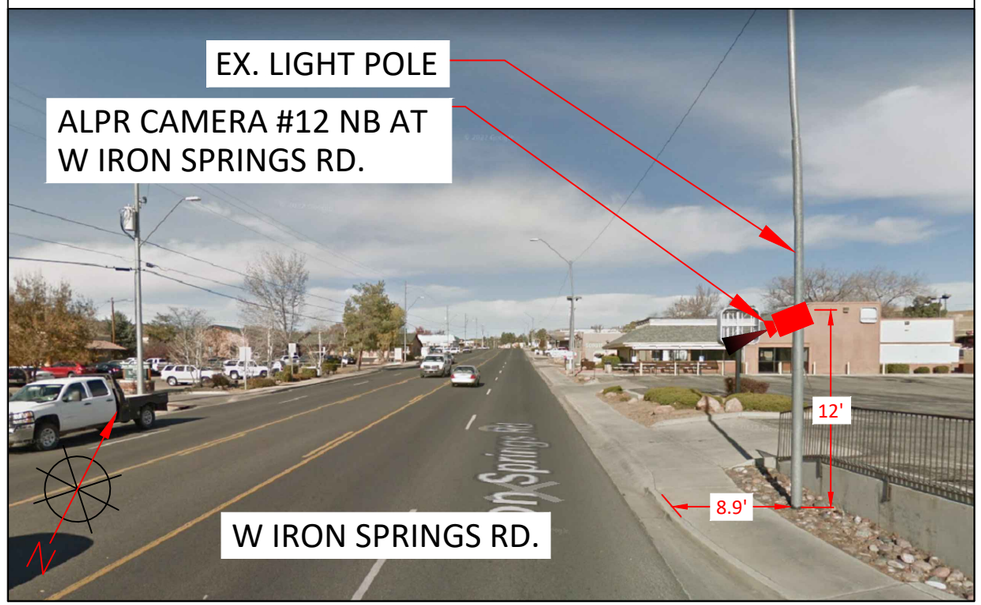

flock safety

REV	DESCRIPTION	DATE	BY
01	UPDATED AS PER REDLINES	04/30/2023	T.RAWAT

TITLE: SITE PLAN

SCOPE OF WORK: CITY OF PRESCOTT, AZ
ALPR CAMERA INSTALLATION


PLANS PREPARED BY:
CHC
A CONGRUEX® COMPANY
9095 Rio San Diego Dr. Ste 165
San Diego, CA 92108–1694
(949)250–0004 /FAX (949)250–0006

PROJ#: 316603
DRAWN BY: TANISHQ RAWAT
CHECKED BY: NARESH CHAND
APPROVED BY: CARLA WOMICK
DATE: 04/10/2023 SHEET: 15 OF 38


SITE ADDRESS:
234 N MONTEZUMA ST, PRESCOTT, AZ 86301

SITE PLAN

AERIAL VIEW

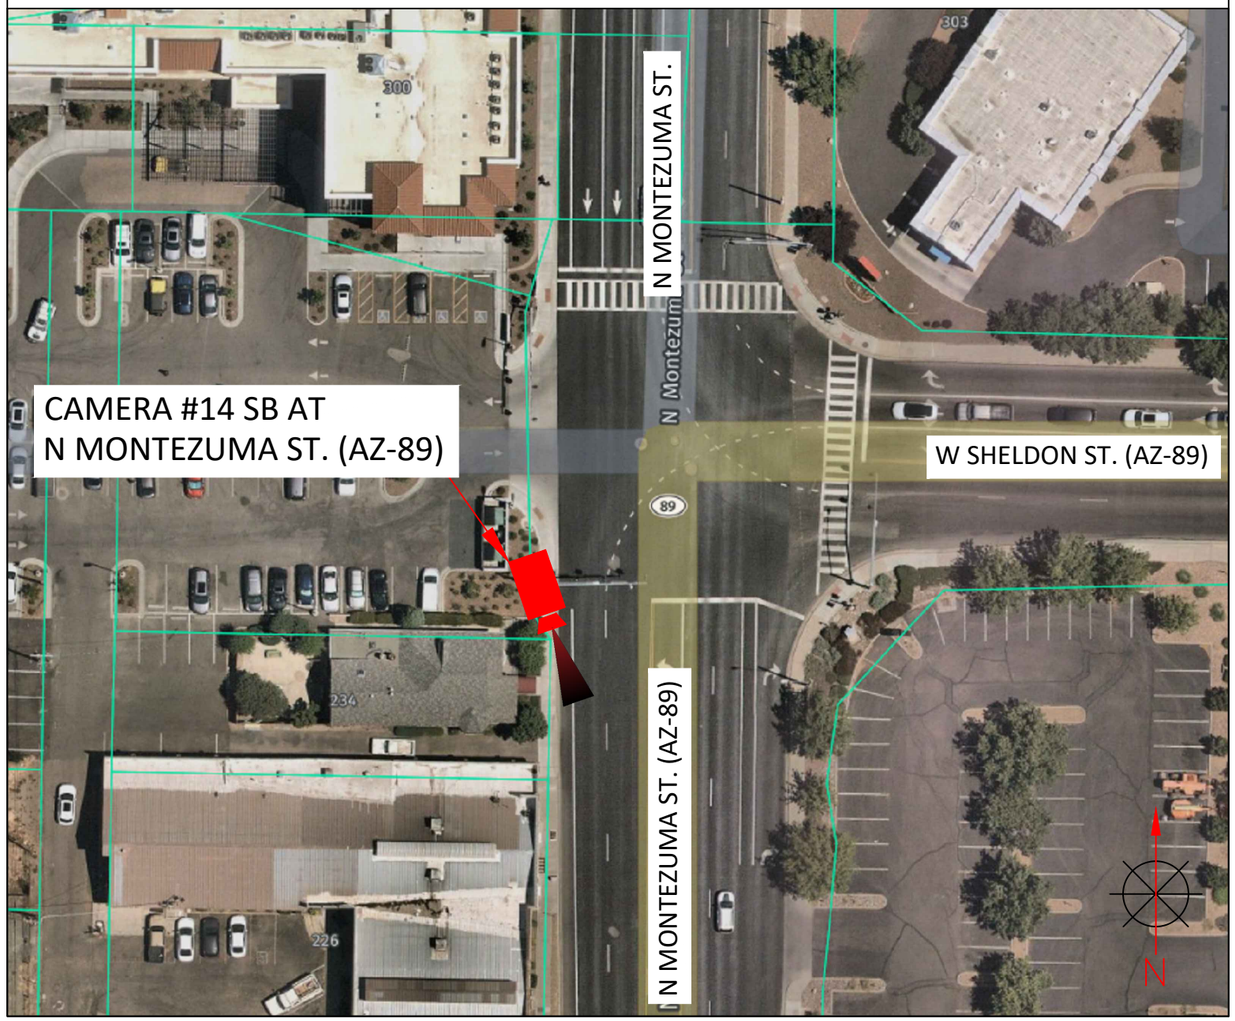

STREET VIEW

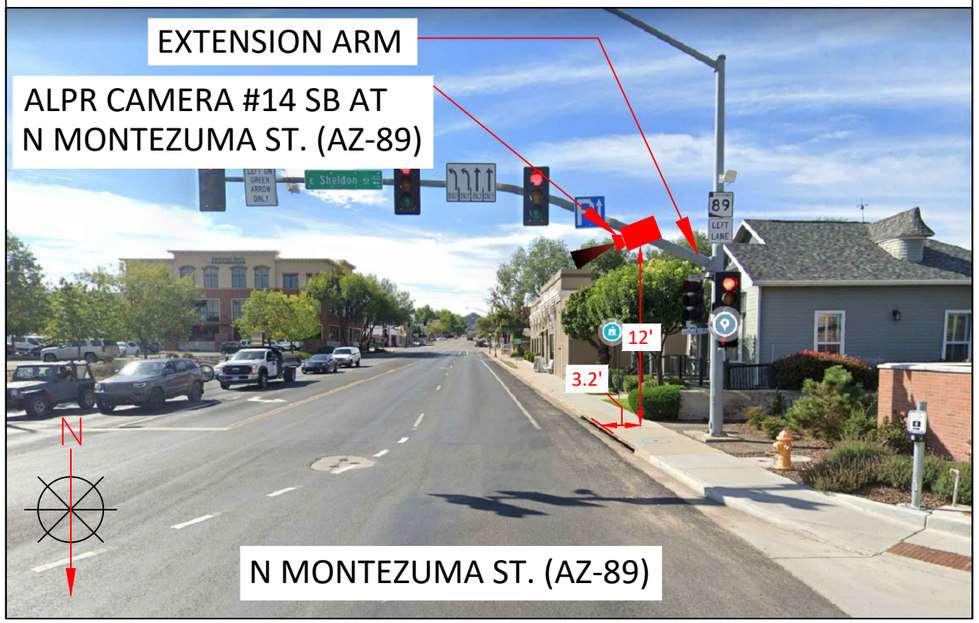

flock safety

REV	DESCRIPTION	DATE	BY
01	UPDATED AS PER REDLINES	04/30/2023	T.RAWAT

TITLE: SITE PLAN

SCOPE OF WORK: CITY OF PRESCOTT, AZ
ALPR CAMERA INSTALLATION


PLANS PREPARED BY:
CHC
A CONGRUEX® COMPANY
9095 Rio San Diego Dr. Ste 165
San Diego, CA 92108–1694
(949)250–0004 /FAX (949)250–0006

PROJ#:	316603
DRAWN BY:	TANISHQ RAWAT
CHECKED BY:	NARESH CHAND
APPROVED BY:	CARLA WOMICK
DATE: 04/10/2023	SHEET: 16 OF 38


SITE ADDRESS:
233 CORTEZ ST, PRESCOTT, AZ 86301

SITE PLAN

AERIAL VIEW

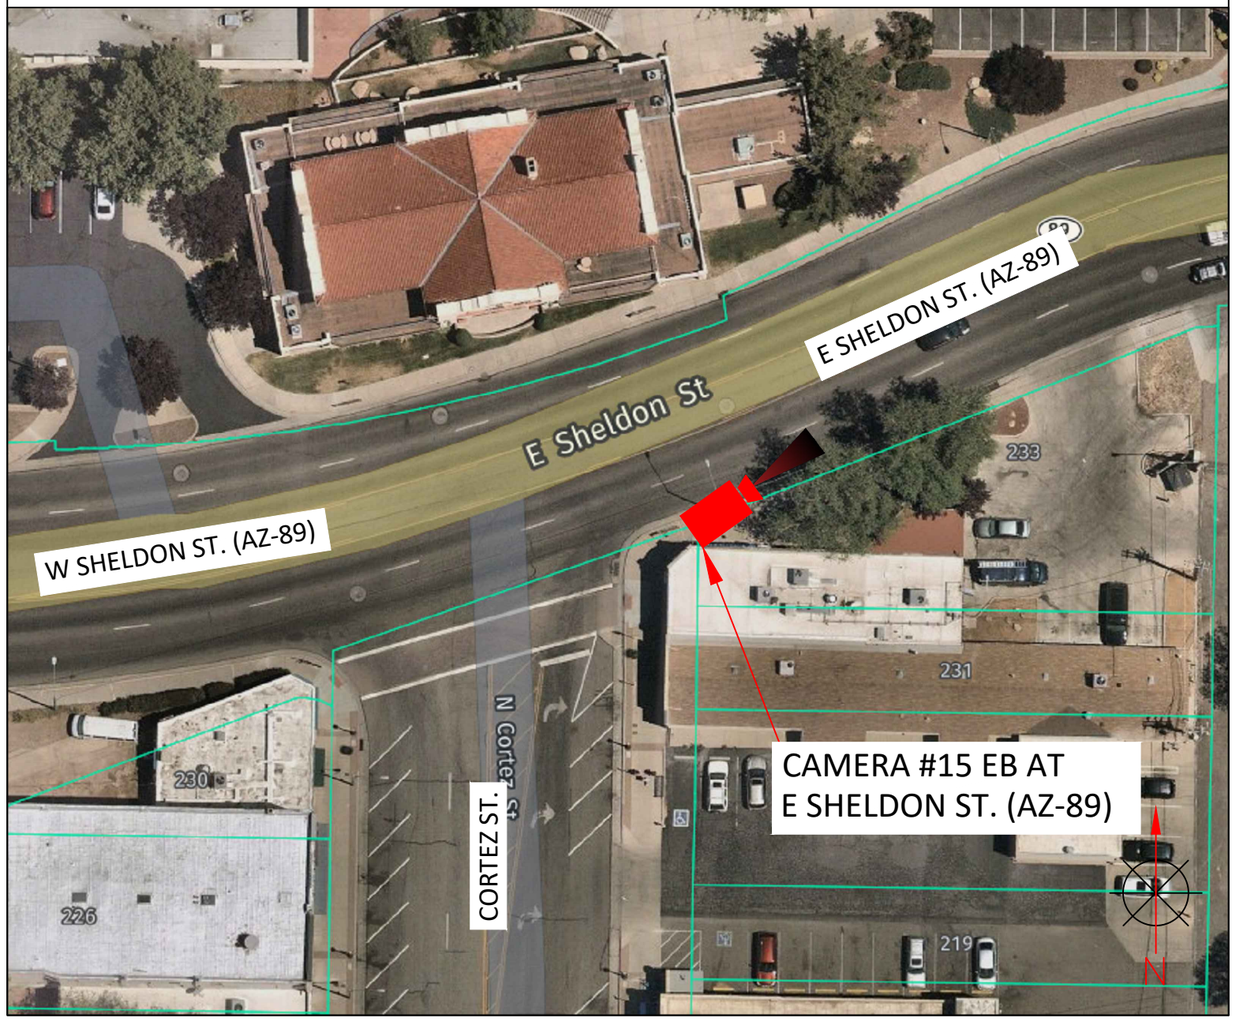

STREET VIEW

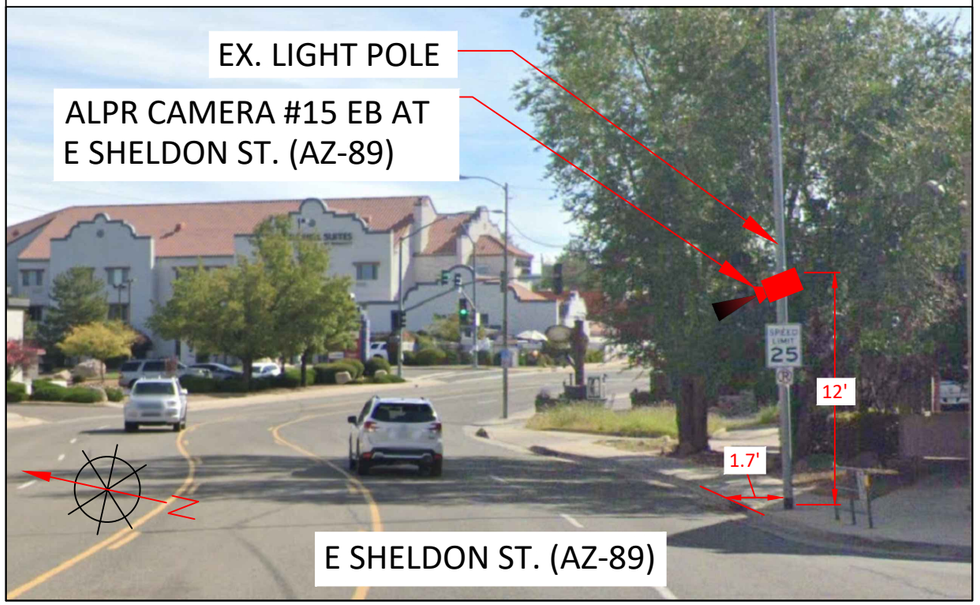

flock safety

REV	DESCRIPTION	DATE	BY
01	UPDATED AS PER REDLINES	04/30/2023	T.RAWAT

TITLE: SITE PLAN

SCOPE OF WORK: CITY OF PRESCOTT, AZ
ALPR CAMERA INSTALLATION


PLANS PREPARED BY:
CHC
A CONGRUEX® COMPANY
9095 Rio San Diego Dr. Ste 165
San Diego, CA 92108–1694
(949)250–0004 /FAX (949)250–0006

PROJ#: 316603
DRAWN BY: TANISHQ RAWAT
CHECKED BY: NARESH CHAND
APPROVED BY: CARLA WOMICK
DATE: 04/10/2023 SHEET: 17 OF 38


SITE ADDRESS:
255 E GURLEY ST, PRESCOTT, AZ 86301

SITE PLAN

AERIAL VIEW

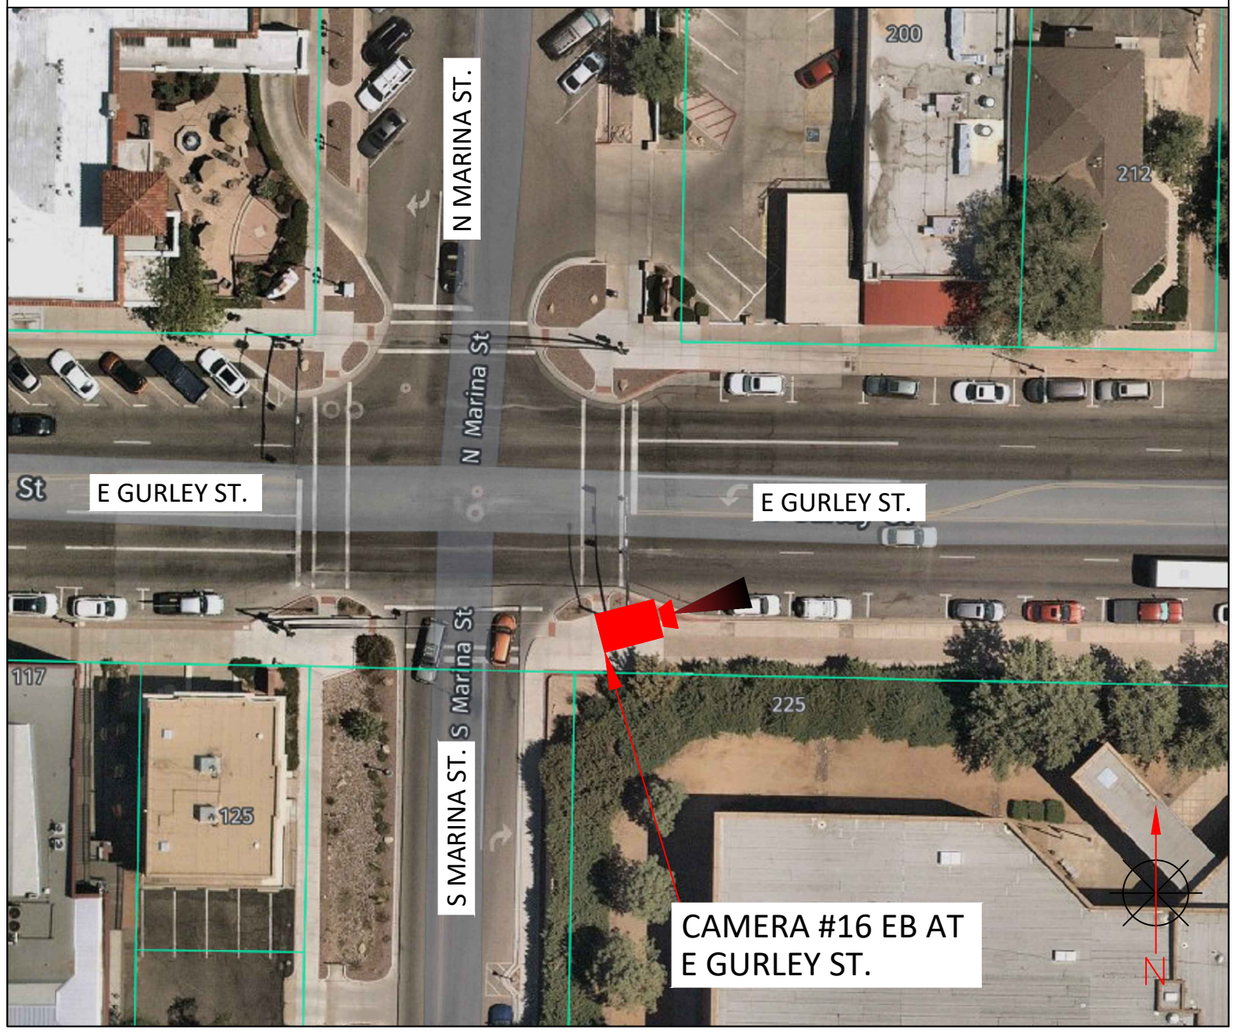

STREET VIEW

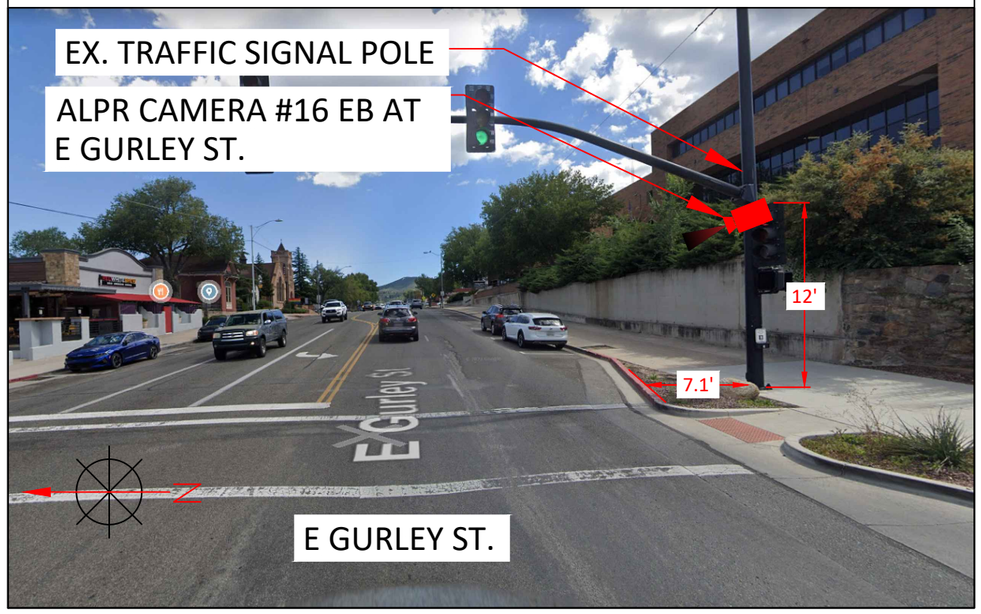

flock safety

REV	DESCRIPTION	DATE	BY
01	UPDATED AS PER REDLINES	04/30/2023	T.RAWAT

TITLE: SITE PLAN

SCOPE OF WORK: CITY OF PRESCOTT, AZ
ALPR CAMERA INSTALLATION


PLANS PREPARED BY:
CHC
A CONGRUEX® COMPANY
9095 Rio San Diego Dr. Ste 165
San Diego, CA 92108–1694
(949)250–0004 /FAX (949)250–0006

PROJ#: 316603
DRAWN BY: TANISHQ RAWAT
CHECKED BY: NARESH CHAND
APPROVED BY: CARLA WOMICK
DATE: 04/10/2023 SHEET: 18 OF 38

5195 AZ-89
AZ-89 AND PIONEER PKWY.
-ALPR CAMERA #01 PLACEMENT
WORK AREA 1 OF 14

LEGEND

- = PORTABLE FLASHING BEACON (P.F.B.)
- = TYPE III BARRICADE W/SIGN (5'H x 4'W)
- = TYPE II BARRICADE W/SIGN (3'H x 2'W)
- = 28" (11cm) TRAFFIC CONES W/ 13" (5cm) REFLECTIVE SLEEVE FOR DAY/NIGHT USE OR DELINEATORS IF DAY USE ONLY
- = TRAFFIC CONE WITH CLIP ON SIGN
- = TYPE I W/ SIGN
- = EXISTING SIGN
- = SIGNALIZED INTERSECTION
- = FLASHING ARROWBOARD
- = HIGH LEVEL WARNING DEVICE (FLAGTREE)
- = FLAGGER
- TANSAT = TOW AWAY NO STOPPING ANY TIME
- = EXISTING DRIVEWAY
- = WORK ZONE (ACTIVITY AREA) LIMITS
- = DIRECTION OF TRAFFIC

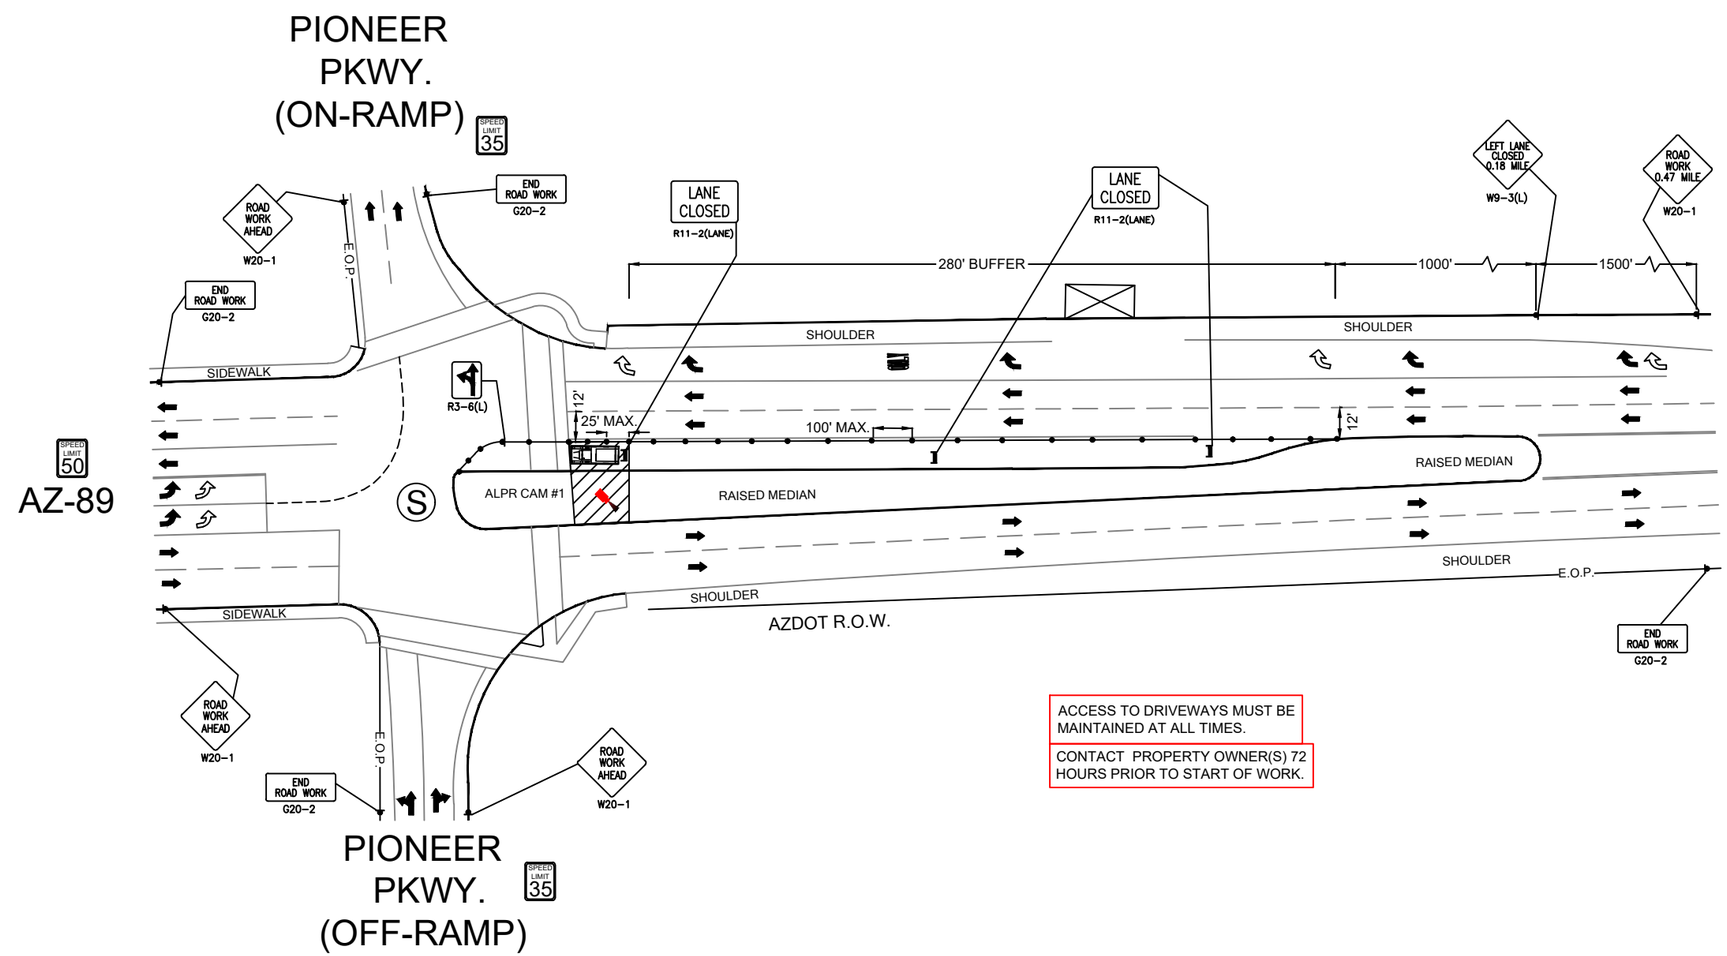

REV	DESCRIPTION	DATE	BY
01	UPDATED AS PER REDLINES	04/30/2023	T.RAWAT

flock safety


TITLE: TRAFFIC CONTROL PLAN

SCOPE OF WORK: CITY OF PRESCOTT, AZ
ALPR CAMERA INSTALLATION

PLANS PREPARED BY:
CHC
A CONGRUEX® COMPANY
9095 Rio San Diego Dr. Ste 165
San Diego, CA 92108–1694
(949)250–0004 /FAX (949)250–0006

PROJ#: 316603
DRAWN BY: TANISHQ RAWAT
CHECKED BY: NARESH CHAND
APPROVED BY: CARLA WOMICK
DATE: 04/10/2023 SHEET: 19 OF 38

1290 PINON OAK DR.
WILLOW CREEK RD. AND PIONEER PKWY.
-ALPR CAMERA #2 PLACEMENT
WORK AREA 2 OF 14

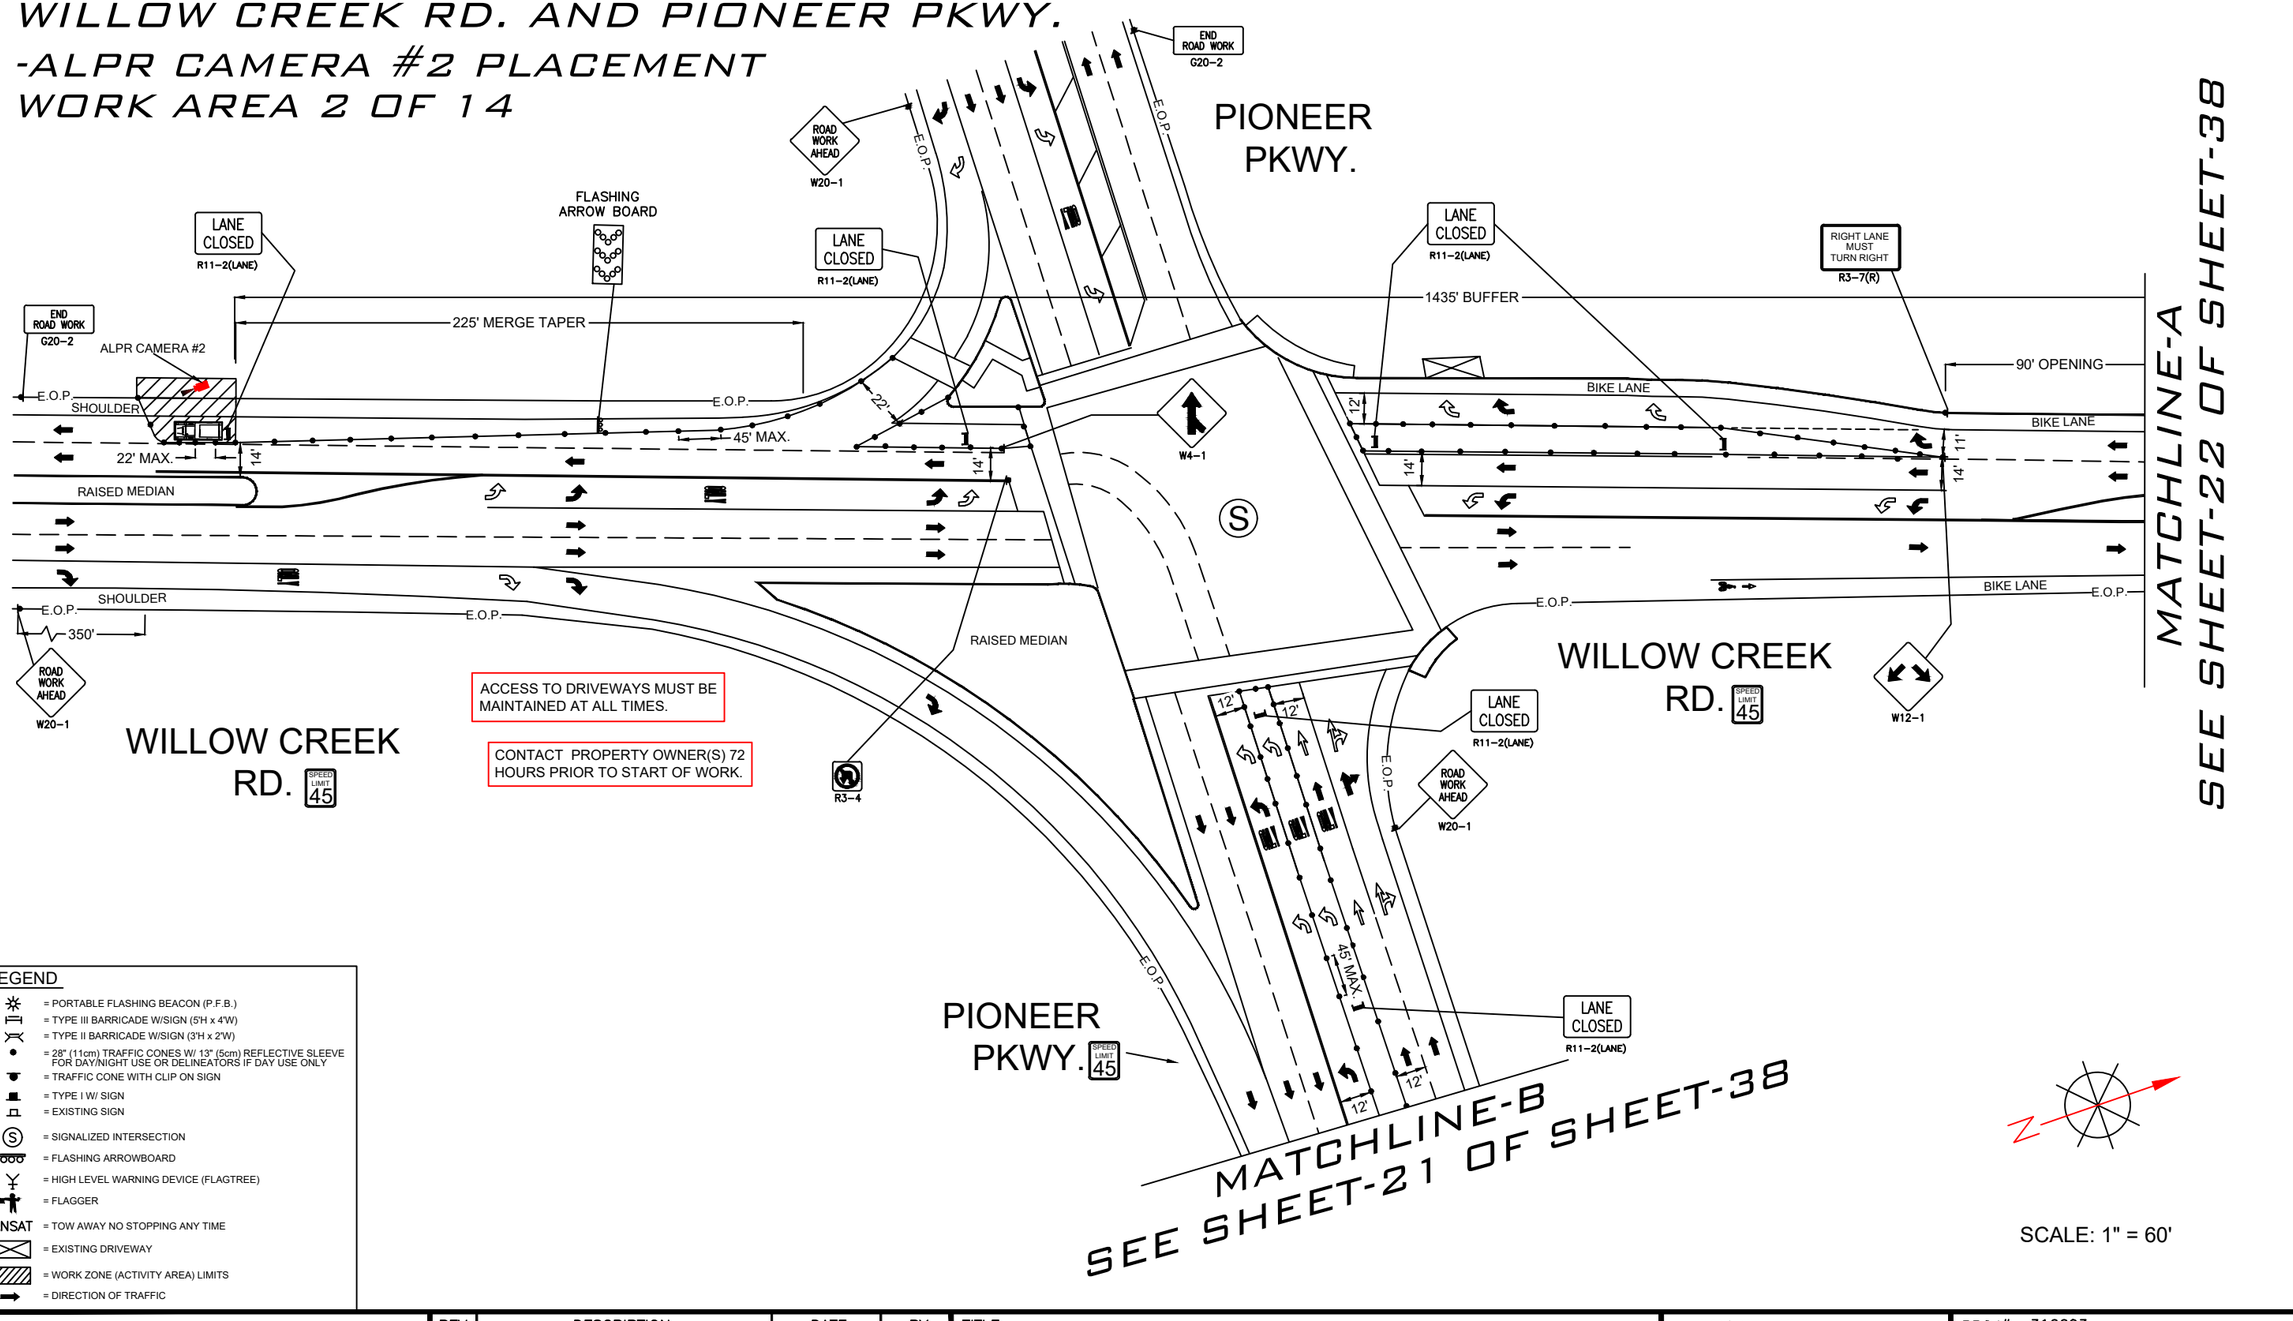

LEGEND

- = PORTABLE FLASHING BEACON (P.F.B.)
- = TYPE III BARRICADE W/SIGN (5'H x 4'W)
- = TYPE II BARRICADE W/SIGN (3'H x 2'W)
- = 28" (11cm) TRAFFIC CONES W/ 13" (5cm) REFLECTIVE SLEEVE FOR DAY/NIGHT USE OR DELINEATORS IF DAY USE ONLY
- = TRAFFIC CONE WITH CLIP ON SIGN
- = TYPE I W/ SIGN
- = EXISTING SIGN
- = SIGNALIZED INTERSECTION
- = FLASHING ARROWBOARD
- = HIGH LEVEL WARNING DEVICE (FLAGTREE)
- = FLAGGER
- TANSAT = TOW AWAY NO STOPPING ANY TIME
- = EXISTING DRIVEWAY
- = WORK ZONE (ACTIVITY AREA) LIMITS
- = DIRECTION OF TRAFFIC

SCALE: 1" = 60'

flock safety

REV	DESCRIPTION	DATE	BY
01	UPDATED AS PER REDLINES	04/30/2023	T.RAWAT


TITLE: TRAFFIC CONTROL PLAN

SCOPE OF WORK: CITY OF PRESCOTT, AZ
ALPR CAMERA INSTALLATION

PLANS PREPARED BY:
CHC
A CONGRUEX® COMPANY
9095 Rio San Diego Dr. Ste 165
San Diego, CA 92108-1694
(949)250-0004 /FAX (949)250-0006

PROJ#:	316603
DRAWN BY:	TANISHQ RAWAT
CHECKED BY:	NARESH CHAND
APPROVED BY:	CARLA WOMICK
DATE: 04/10/2023	SHEET: 20 OF 38


1290 PINON OAK DR.
WILLOW CREEK RD. AND PIONEER PKWY.
-ALPR CAMERA #2 PLACEMENT
WORK AREA 2 OF 14

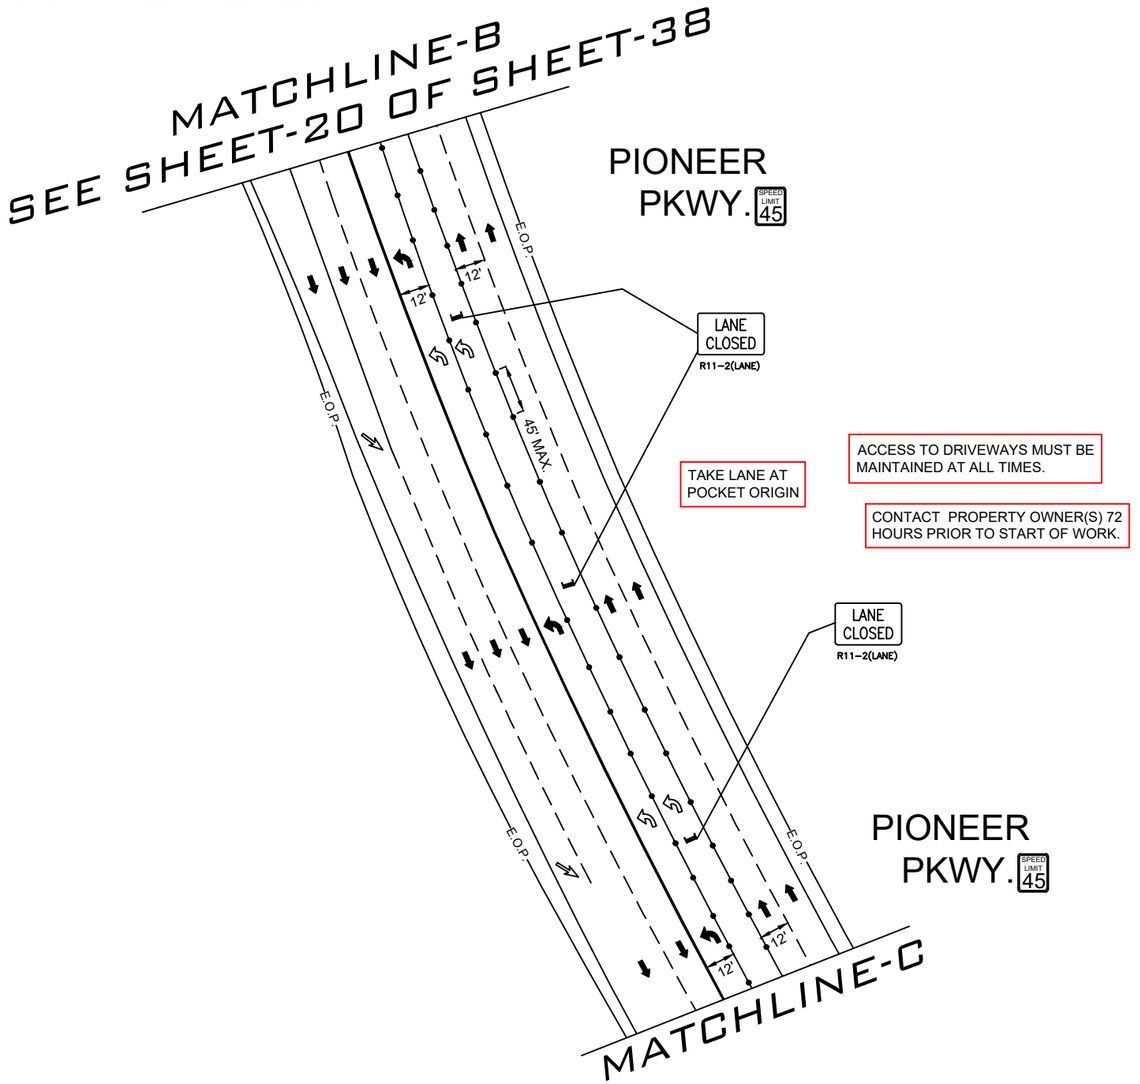

TAKE LANE AT POCKET ORIGIN

ACCESS TO DRIVEWAYS MUST BE MAINTAINED AT ALL TIMES.

CONTACT PROPERTY OWNER(S) 72 HOURS PRIOR TO START OF WORK.

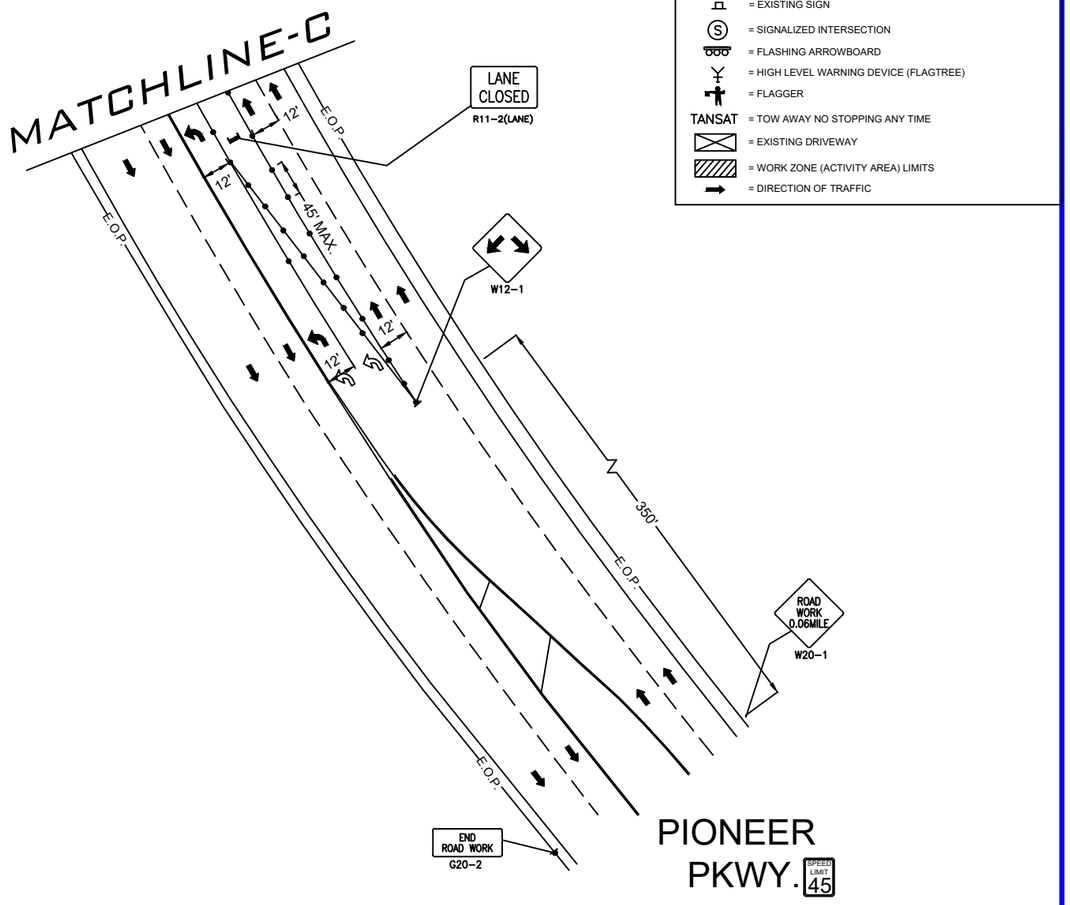

LEGEND

- = PORTABLE FLASHING BEACON (P.F.B.)
- = TYPE III BARRICADE W/SIGN (5'H x 4'W)
- = TYPE II BARRICADE W/SIGN (3'H x 2'W)
- = 28" (11cm) TRAFFIC CONES W/ 13" (5cm) REFLECTIVE SLEEVE FOR DAY/NIGHT USE OR DELINEATORS IF DAY USE ONLY
- = TRAFFIC CONE WITH CLIP ON SIGN
- = TYPE I W/ SIGN
- = EXISTING SIGN
- = SIGNALIZED INTERSECTION
- = FLASHING ARROWBOARD
- = HIGH LEVEL WARNING DEVICE (FLAGTREE)
- = FLAGGER
- TANSAT = TOW AWAY NO STOPPING ANY TIME
- = EXISTING DRIVEWAY
- = WORK ZONE (ACTIVITY AREA) LIMITS
- = DIRECTION OF TRAFFIC

N

SCALE: 1" = 60'

flock safety

REV	DESCRIPTION	DATE	BY
01	UPDATED AS PER REDLINES	04/30/2023	T.RAWAT

TITLE: TRAFFIC CONTROL PLAN

SCOPE OF WORK: CITY OF PRESCOTT, AZ
ALPR CAMERA INSTALLATION

PLANS PREPARED BY:
CHC
A CONGRUEX® COMPANY
9095 Rio San Diego Dr. Ste 165
San Diego, CA 92108-1694
(949)250-0004 /FAX (949)250-0006

PROJ#: 316603
DRAWN BY: TANISHQ RAWAT
CHECKED BY: NARESH CHAND
APPROVED BY: CARLA WOMICK
DATE: 04/10/2023 SHEET: 21 OF 38

1290 PINON OAK DR.
WILLOW CREEK RD. AND PIONEER PKWY.
-ALPR CAMERA #2 PLACEMENT
WORK AREA 2 OF 14


LEGEND

- = PORTABLE FLASHING BEACON (P.F.B.)
- = TYPE III BARRICADE W/SIGN (5'H x 4'W)
- = TYPE II BARRICADE W/SIGN (3'H x 2'W)
- = 28" (11cm) TRAFFIC CONES W/ 13" (5cm) REFLECTIVE SLEEVE FOR DAY/NIGHT USE OR DELINEATORS IF DAY USE ONLY
- = TRAFFIC CONE WITH CLIP ON SIGN
- = TYPE I W/ SIGN
- = EXISTING SIGN
- = SIGNALIZED INTERSECTION
- = FLASHING ARROWBOARD
- = HIGH LEVEL WARNING DEVICE (FLAGTREE)
- = FLAGGER
- TANSAT = TOW AWAY NO STOPPING ANY TIME
- = EXISTING DRIVEWAY
- = WORK ZONE (ACTIVITY AREA) LIMITS
- = DIRECTION OF TRAFFIC

ACCESS TO DRIVEWAYS MUST BE MAINTAINED AT ALL TIMES.

CONTACT PROPERTY OWNER(S) 72 HOURS PRIOR TO START OF WORK.

TAKE LANE AT POCKET ORIGIN

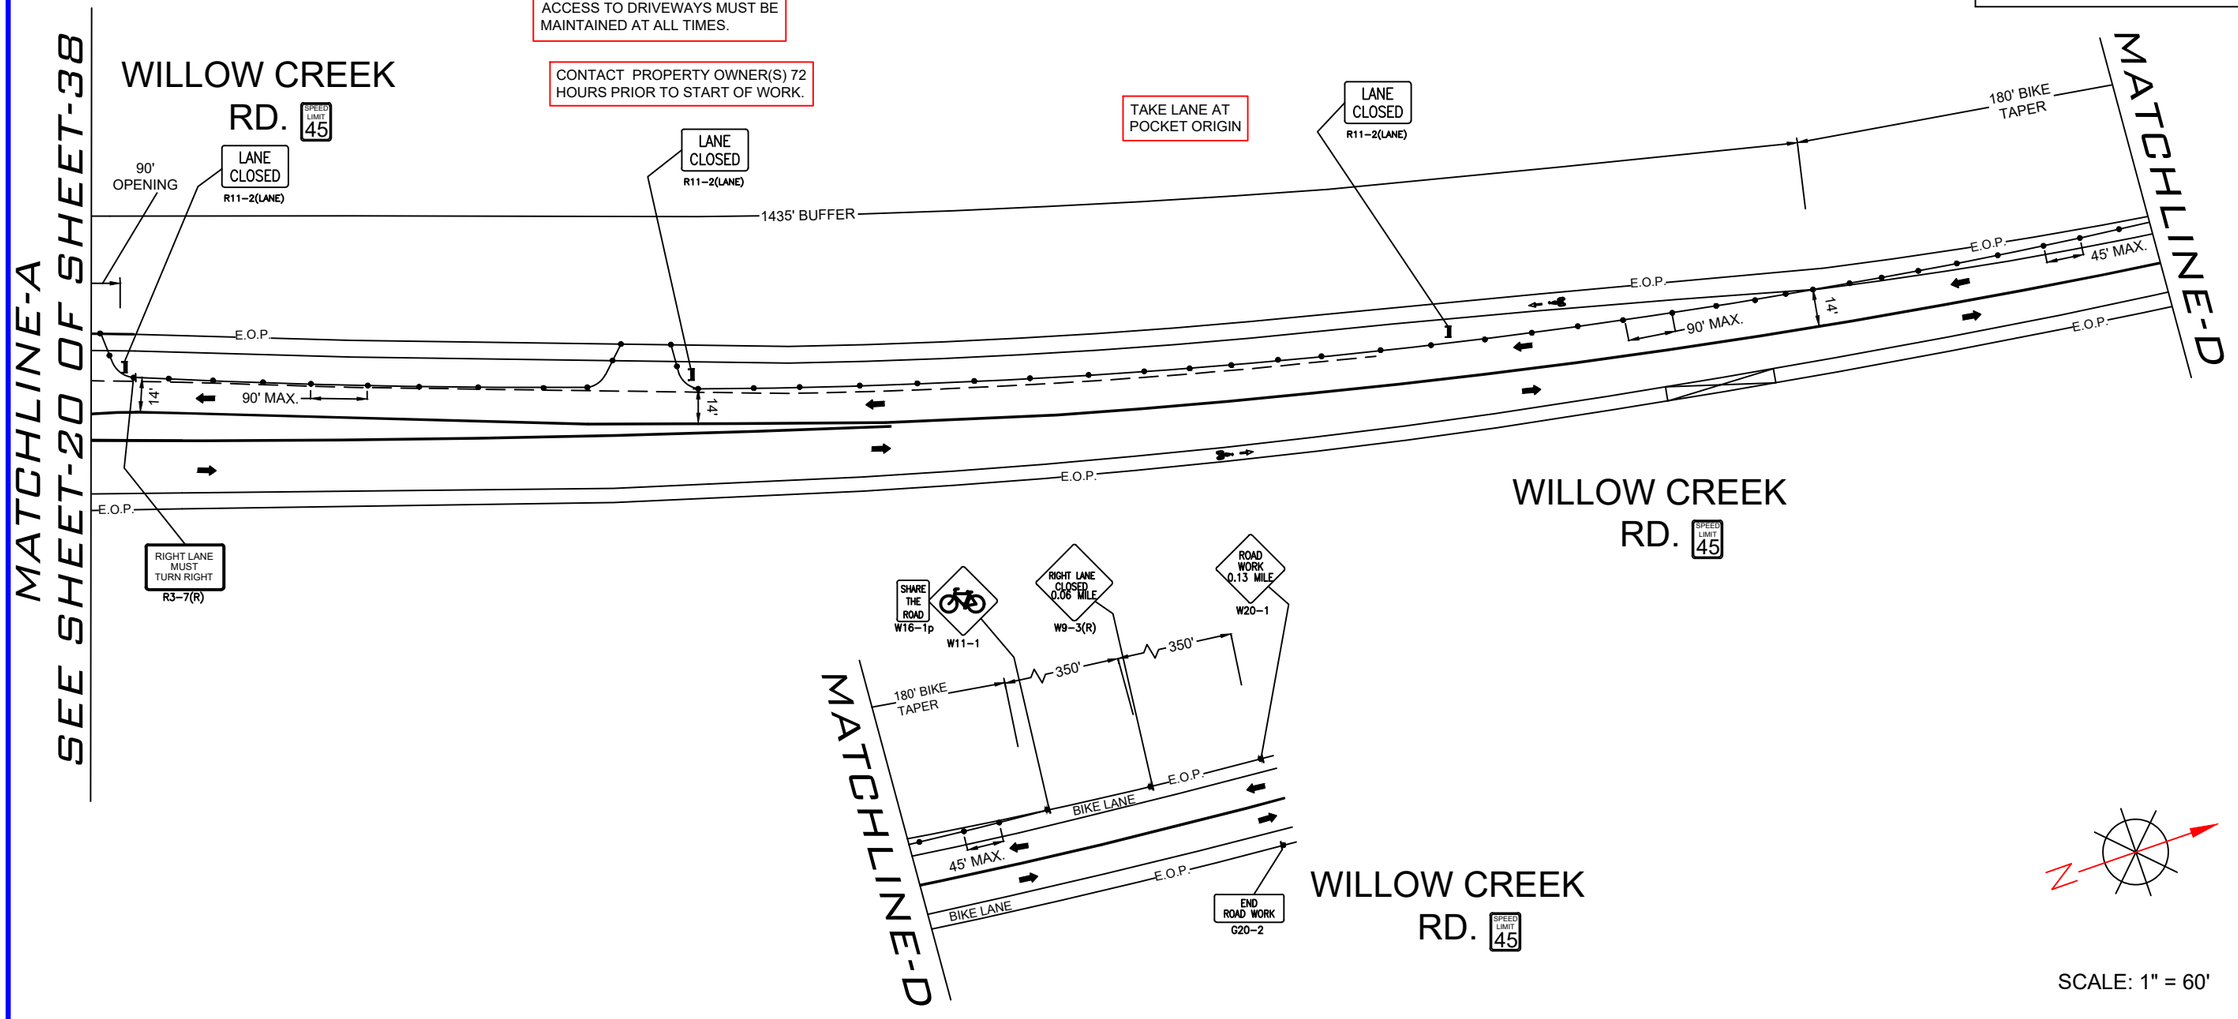

flock safety

REV	DESCRIPTION	DATE	BY
01	UPDATED AS PER REDLINES	04/30/2023	T.RAWAT

TITLE: TRAFFIC CONTROL PLAN

SCOPE OF WORK: CITY OF PRESCOTT, AZ
ALPR CAMERA INSTALLATION


PLANS PREPARED BY:
CHC
A CONGRUEX® COMPANY
9095 Rio San Diego Dr. Ste 165
San Diego, CA 92108-1694
(949)250-0004 /FAX (949)250-0006

PROJ#: 316603
DRAWN BY: TANISHQ RAWAT
CHECKED BY: NARESH CHAND
APPROVED BY: CARLA WOMICK
DATE: 04/10/2023 SHEET: 22 OF 38

1799 AZ-89
AZ-89 AND E ROSSER ST.
-ALPR CAMERA #03 PLACEMENT
WORK AREA 3 OF 14

LEGEND

- = PORTABLE FLASHING BEACON (P.F.B.)
- = TYPE III BARRICADE W/SIGN (5'H x 4'W)
- = TYPE II BARRICADE W/SIGN (3'H x 2'W)
- = 28" (11cm) TRAFFIC CONES W/ 13" (5cm) REFLECTIVE SLEEVE FOR DAY/NIGHT USE OR DELINEATORS IF DAY USE ONLY
- = TRAFFIC CONE WITH CLIP ON SIGN
- = TYPE I W/ SIGN
- = EXISTING SIGN
- = SIGNALIZED INTERSECTION
- = FLASHING ARROWBOARD
- = HIGH LEVEL WARNING DEVICE (FLAGTREE)
- = FLAGGER
- TANSAT = TOW AWAY NO STOPPING ANY TIME
- = EXISTING DRIVEWAY
- = WORK ZONE (ACTIVITY AREA) LIMITS
- = DIRECTION OF TRAFFIC

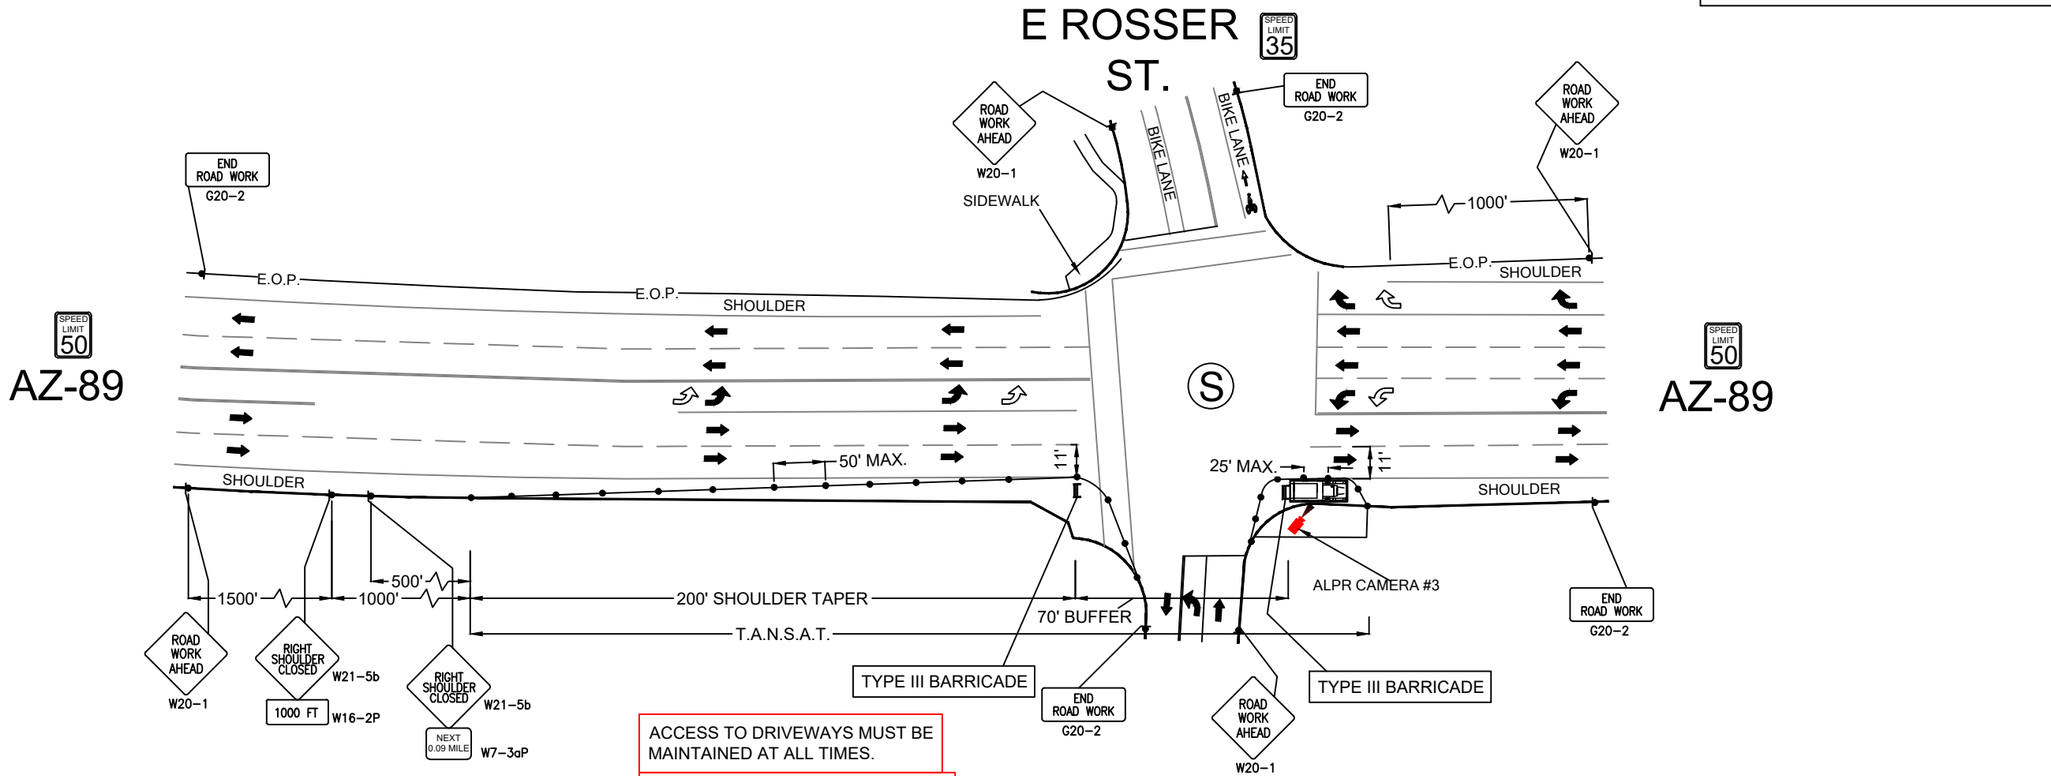

SCALE: 1" = 50'

flock safety

REV	DESCRIPTION	DATE	BY
01	UPDATED AS PER REDLINES	04/30/2023	T.RAWAT

TITLE: TRAFFIC CONTROL PLAN

SCOPE OF WORK: CITY OF PRESCOTT, AZ
ALPR CAMERA INSTALLATION

PLANS PREPARED BY:
CHC
A CONGRUEX® COMPANY
9095 Rio San Diego Dr. Ste 165
San Diego, CA 92108-1694
(949)250-0004 FAX (949)250-0006

PROJ#: 316603
DRAWN BY: TANISHQ RAWAT
CHECKED BY: NARESH CHAND
APPROVED BY: CARLA WOMICK
DATE: 04/10/2023 SHEET: 23 OF 38

1130 E GURLEY ST.
E GURLEY ST. AND AVEN DR.
-ALPR CAMERA #4 PLACEMENT
WORK AREA 4 OF 14


LEGEND

- = PORTABLE FLASHING BEACON (P.F.B.)
- = TYPE III BARRICADE W/SIGN (5'H x 4'W)
- = TYPE II BARRICADE W/SIGN (3'H x 2'W)
- = 28" (11cm) TRAFFIC CONES W/ 13" (5cm) REFLECTIVE SLEEVE FOR DAY/NIGHT USE OR DELINEATORS IF DAY USE ONLY
- = TRAFFIC CONE WITH CLIP ON SIGN
- = TYPE I W/ SIGN
- = EXISTING SIGN
- = SIGNALIZED INTERSECTION
- = FLASHING ARROWBOARD
- = HIGH LEVEL WARNING DEVICE (FLAGTREE)
- = FLAGGER
- TANSAT = TOW AWAY NO STOPPING ANY TIME
- = EXISTING DRIVEWAY
- = WORK ZONE (ACTIVITY AREA) LIMITS
- = DIRECTION OF TRAFFIC

PLACE SIDEWALK CLOSED AHEAD CROSS HERE R9-11(R) AT THE N/E CORNER OF E GURLEY ST. & N RUSH ST.

ACCESS TO DRIVEWAYS MUST BE MAINTAINED AT ALL TIMES.

CONTACT PROPERTY OWNER(S) 72 HOURS PRIOR TO START OF WORK.

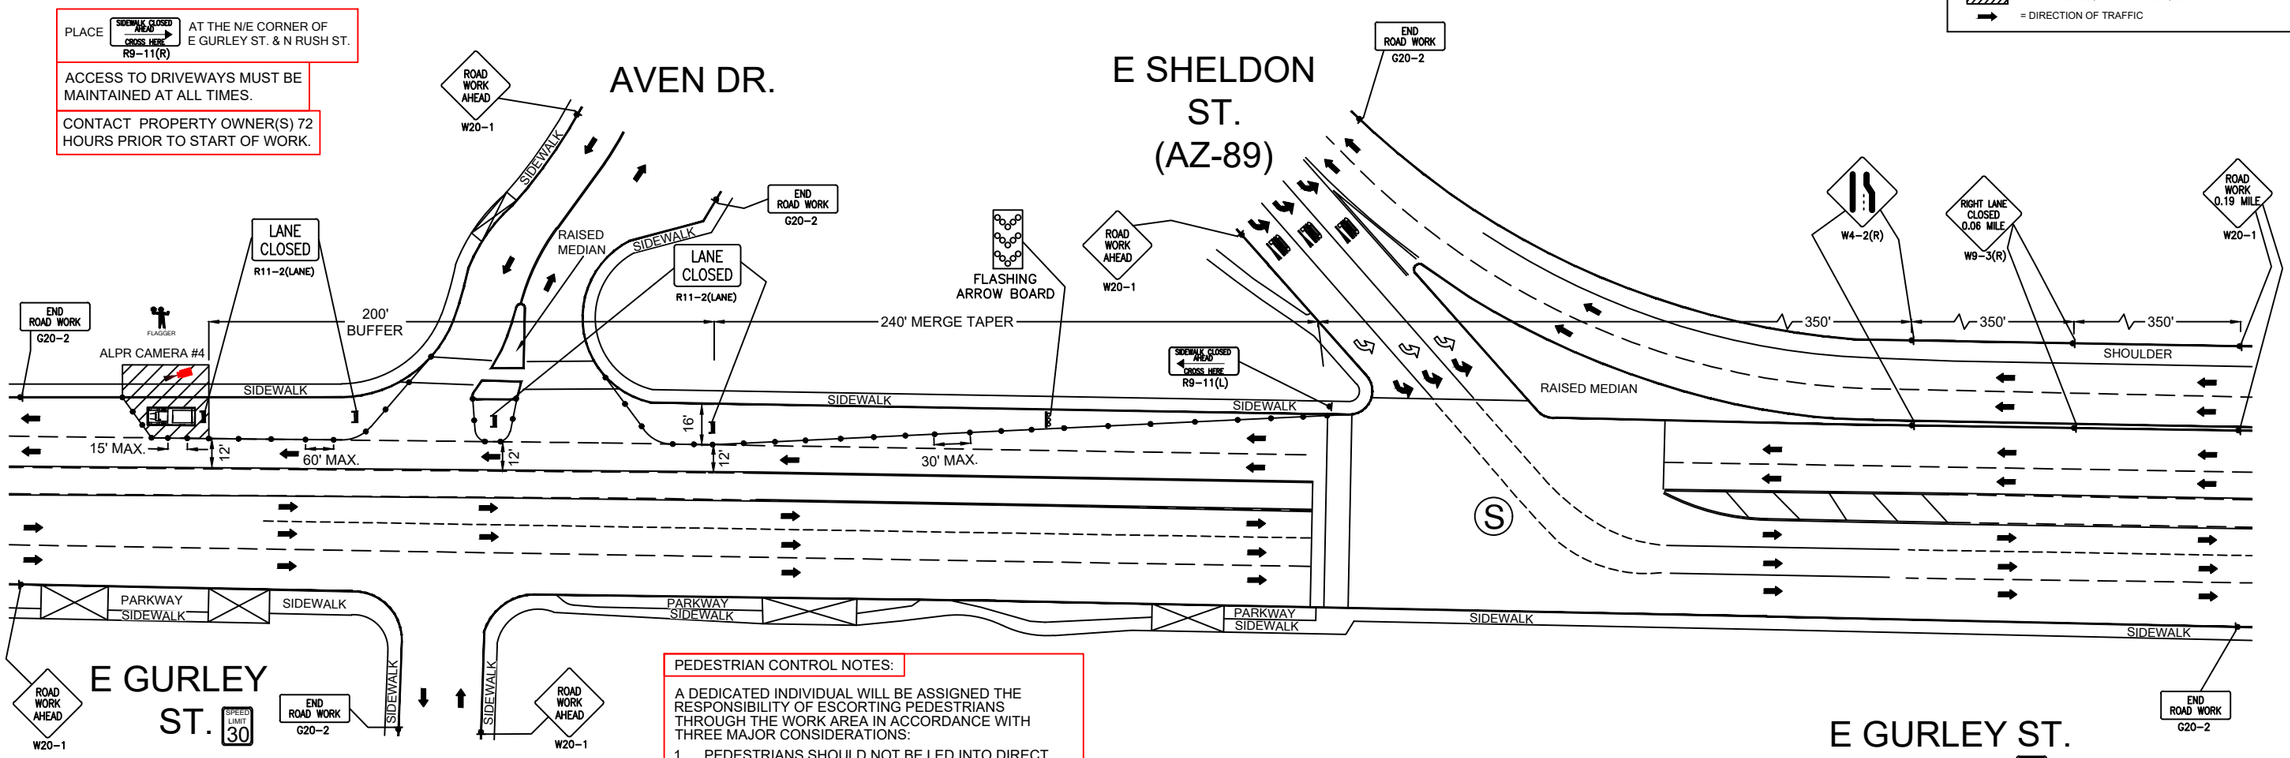

PEDESTRIAN CONTROL NOTES:

A DEDICATED INDIVIDUAL WILL BE ASSIGNED THE RESPONSIBILITY OF ESCORTING PEDESTRIANS THROUGH THE WORK AREA IN ACCORDANCE WITH THREE MAJOR CONSIDERATIONS:

1. PEDESTRIANS SHOULD NOT BE LED INTO DIRECT CONFLICT WITH WORK SITE VEHICLES, EQUIPMENT OR OPERATIONS
2. PEDESTRIANS SHOULD NOT BE LED INTO DIRECT CONFLICT WITH MAINLINE TRAFFIC MOVING THROUGH OR AROUND THE WORK SITE.
3. PEDESTRIANS SHOULD BE PROVIDED WITH A REASONABLY SAFE, CONVENIENT AND ACCESSIBLE PATH THAT REPLICATES AS NEARLY AS PRACTICAL THE MOST DESIRABLE CHARACTERISTICS OF THE EXISTING SIDEWALK OR FOOTPATH

FLAGGER TO ASSIST PEDESTRIANS THROUGH WORK AREA (SEE PED NOTES)

SCALE: 1" = 60'

flock safety

REV	DESCRIPTION	DATE	BY
01	UPDATED AS PER REDLINES	04/30/2023	T.RAWAT


TITLE: TRAFFIC CONTROL PLAN

SCOPE OF WORK: CITY OF PRESCOTT, AZ
ALPR CAMERA INSTALLATION

PLANS PREPARED BY:
CHC
A CONGRUEX® COMPANY
9095 Rio San Diego Dr. Ste 165
San Diego, CA 92108-1694
(949)250-0004 /FAX (949)250-0006

PROJ#: 316603
DRAWN BY: TANISHQ RAWAT
CHECKED BY: NARESH CHAND
APPROVED BY: CARLA WOMICK
DATE: 04/10/2023 SHEET: 24 OF 38

1835 IRON SPRINGS RD.
IRON SPRINGS RD. AND WILLIAMSON VALLEY RD.
-ALPR CAMERA #5 PLACEMENT
WORK AREA 5 OF 14

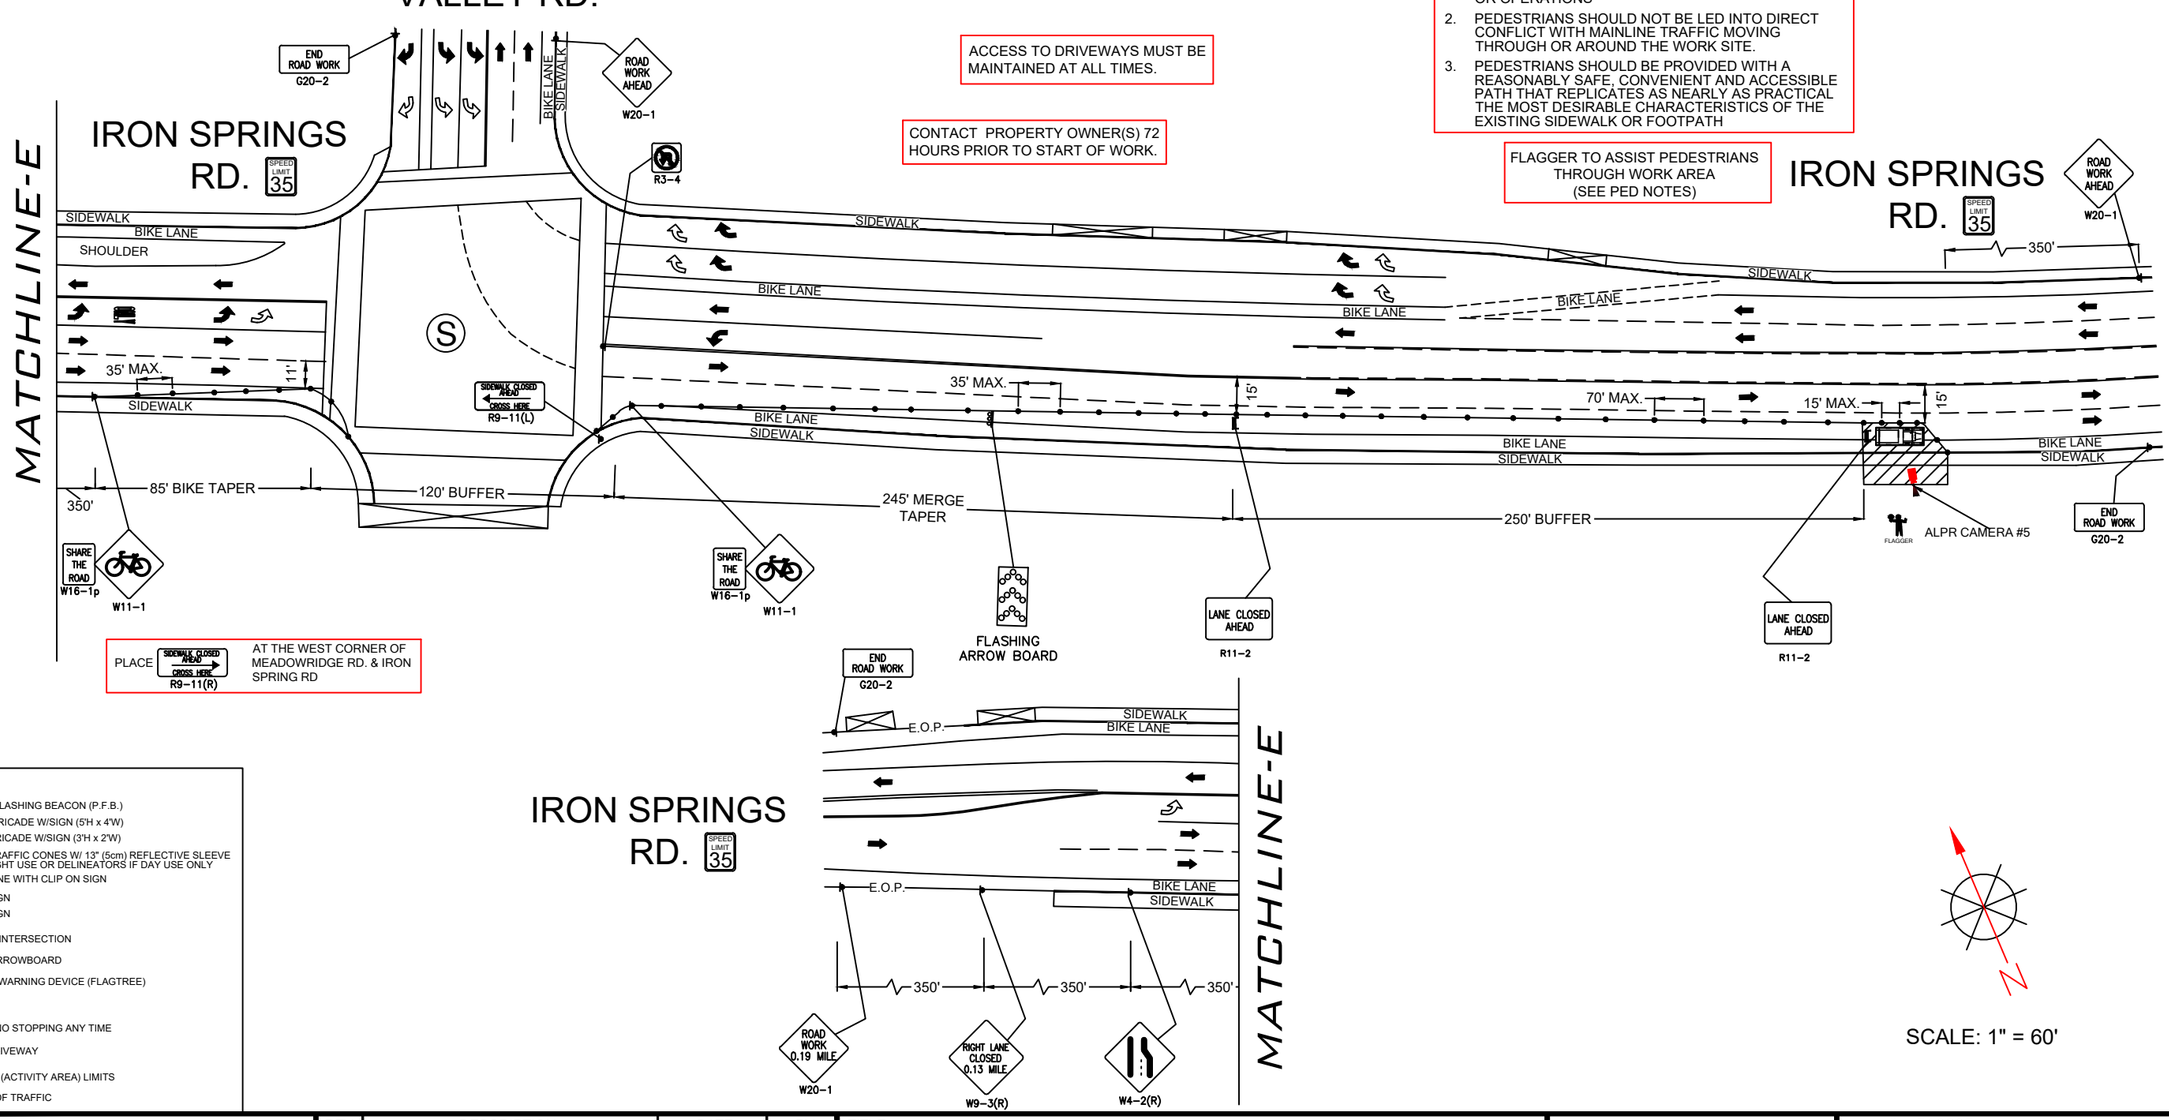

LEGEND

- = PORTABLE FLASHING BEACON (P.F.B.)
- = TYPE III BARRICADE W/SIGN (5'H x 4'W)
- = TYPE II BARRICADE W/SIGN (3'H x 2'W)
- = 28" (11cm) TRAFFIC CONES W/ 13" (5cm) REFLECTIVE SLEEVE FOR DAY/NIGHT USE OR DELINEATORS IF DAY USE ONLY
- = TRAFFIC CONE WITH CLIP ON SIGN
- = TYPE I W/ SIGN
- = EXISTING SIGN
- = SIGNALIZED INTERSECTION
- = FLASHING ARROWBOARD
- = HIGH LEVEL WARNING DEVICE (FLAGTREE)
- = FLAGGER
- TANSAT = TOW AWAY NO STOPPING ANY TIME
- = EXISTING DRIVEWAY
- = WORK ZONE (ACTIVITY AREA) LIMITS
- = DIRECTION OF TRAFFIC

flock safety

REV	DESCRIPTION	DATE	BY
01	UPDATED AS PER REDLINES	04/30/2023	T.RAWAT


TITLE: TRAFFIC CONTROL PLAN

SCOPE OF WORK: CITY OF PRESCOTT, AZ
ALPR CAMERA INSTALLATION

PLANS PREPARED BY:
CHC
A CONGRUEX® COMPANY
9095 Rio San Diego Dr. Ste 165
San Diego, CA 92108-1694
(949)250-0004 /FAX (949)250-0006

PROJ#: 316603
DRAWN BY: TANISHQ RAWAT
CHECKED BY: NARESH CHAND
APPROVED BY: CARLA WOMICK
DATE: 04/10/2023 SHEET: 25 OF 38

900 IRON SPRINGS RD.
W IRON SPRINGS RD. AND WILLOW CREEK RD.
-ALPR CAMERA #6 PLACEMENT
WORK AREA 6 OF 14

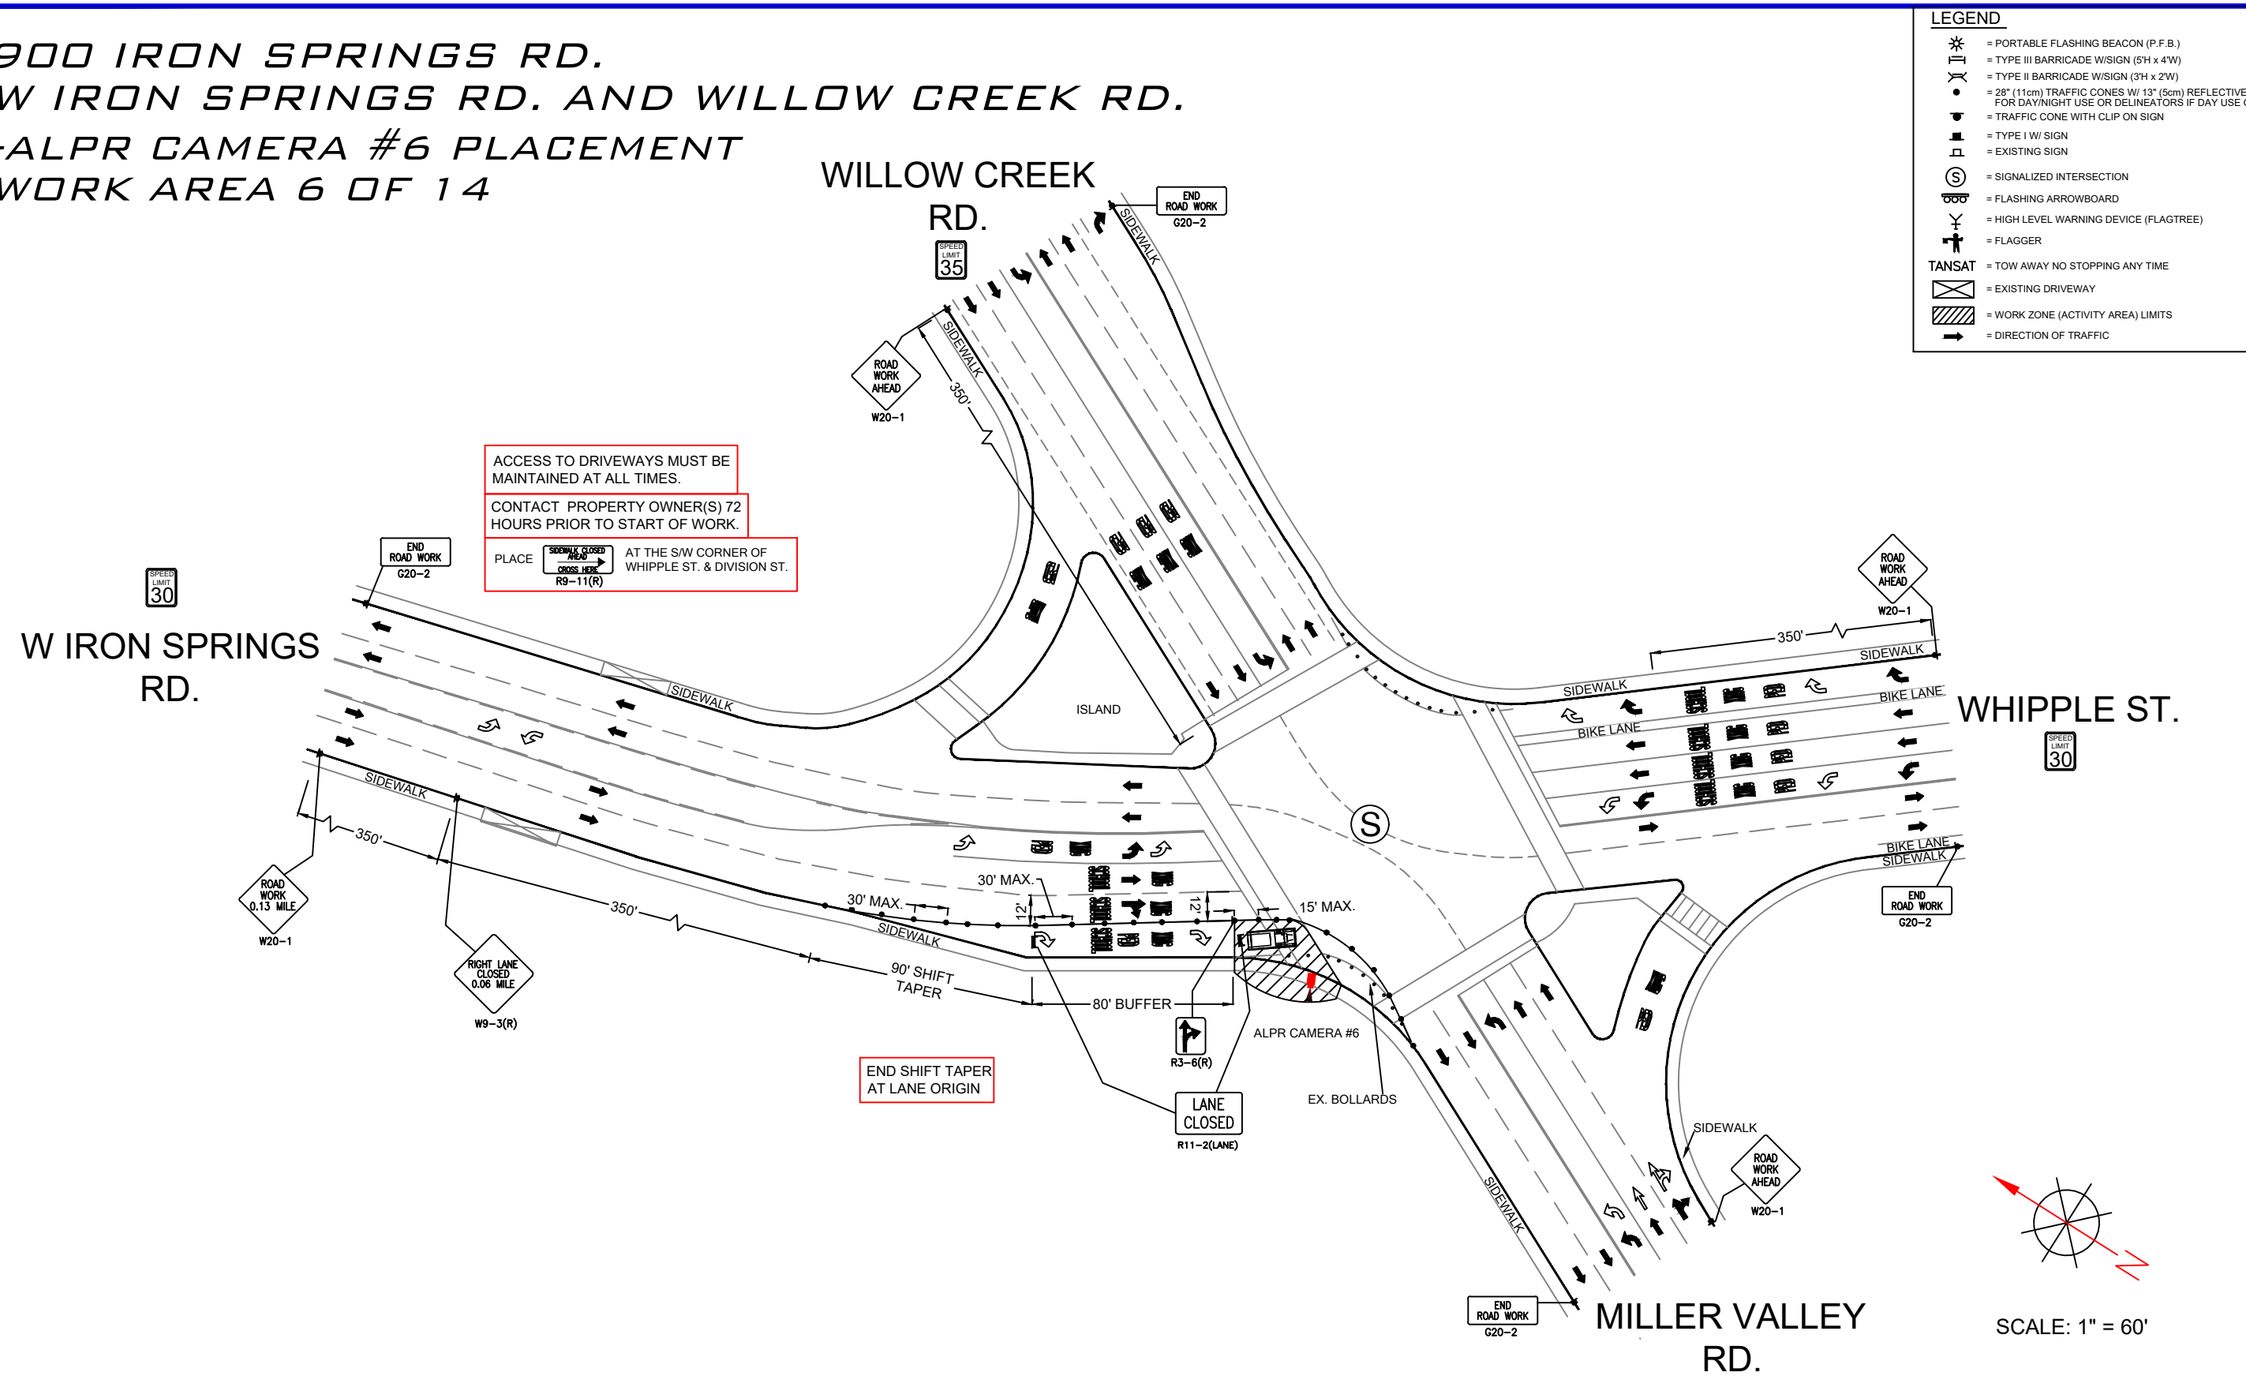

flock safety

REV	DESCRIPTION	DATE	BY
01	UPDATED AS PER REDLINES	04/30/2023	T.RAWAT

TITLE: TRAFFIC CONTROL PLAN

SCOPE OF WORK: CITY OF PRESCOTT, AZ
ALPR CAMERA INSTALLATION


PLANS PREPARED BY:
CHC
A CONGRUEX® COMPANY
9095 Rio San Diego Dr. Ste 165
San Diego, CA 92108-1694
(949)250-0004 /FAX (949)250-0006

PROJ#: 316603
DRAWN BY: TANISHQ RAWAT
CHECKED BY: NARESH CHAND
APPROVED BY: CARLA WOMICK
DATE: 04/10/2023 SHEET: 26 OF 38

3301 WILLOW CREEK RD.
WILLOW CREEK RD. AND COMMERCE DR.
-ALPR CAMERA #7 PLACEMENT
WORK AREA 7 OF 14

LEGEND

- = PORTABLE FLASHING BEACON (P.F.B.)
- = TYPE III BARRICADE W/SIGN (5'H x 4'W)
- = TYPE II BARRICADE W/SIGN (3'H x 2'W)
- = 28" (11cm) TRAFFIC CONES W/ 13" (5cm) REFLECTIVE SLEEVE FOR DAY/NIGHT USE OR DELINEATORS IF DAY USE ONLY
- = TRAFFIC CONE WITH CLIP ON SIGN
- = TYPE I W/ SIGN
- = EXISTING SIGN
- = SIGNALIZED INTERSECTION
- = FLASHING ARROWBOARD
- = HIGH LEVEL WARNING DEVICE (FLAGTREE)
- = FLAGGER
- TANSAT = TOW AWAY NO STOPPING ANY TIME
- = EXISTING DRIVEWAY
- = WORK ZONE (ACTIVITY AREA) LIMITS
- = DIRECTION OF TRAFFIC

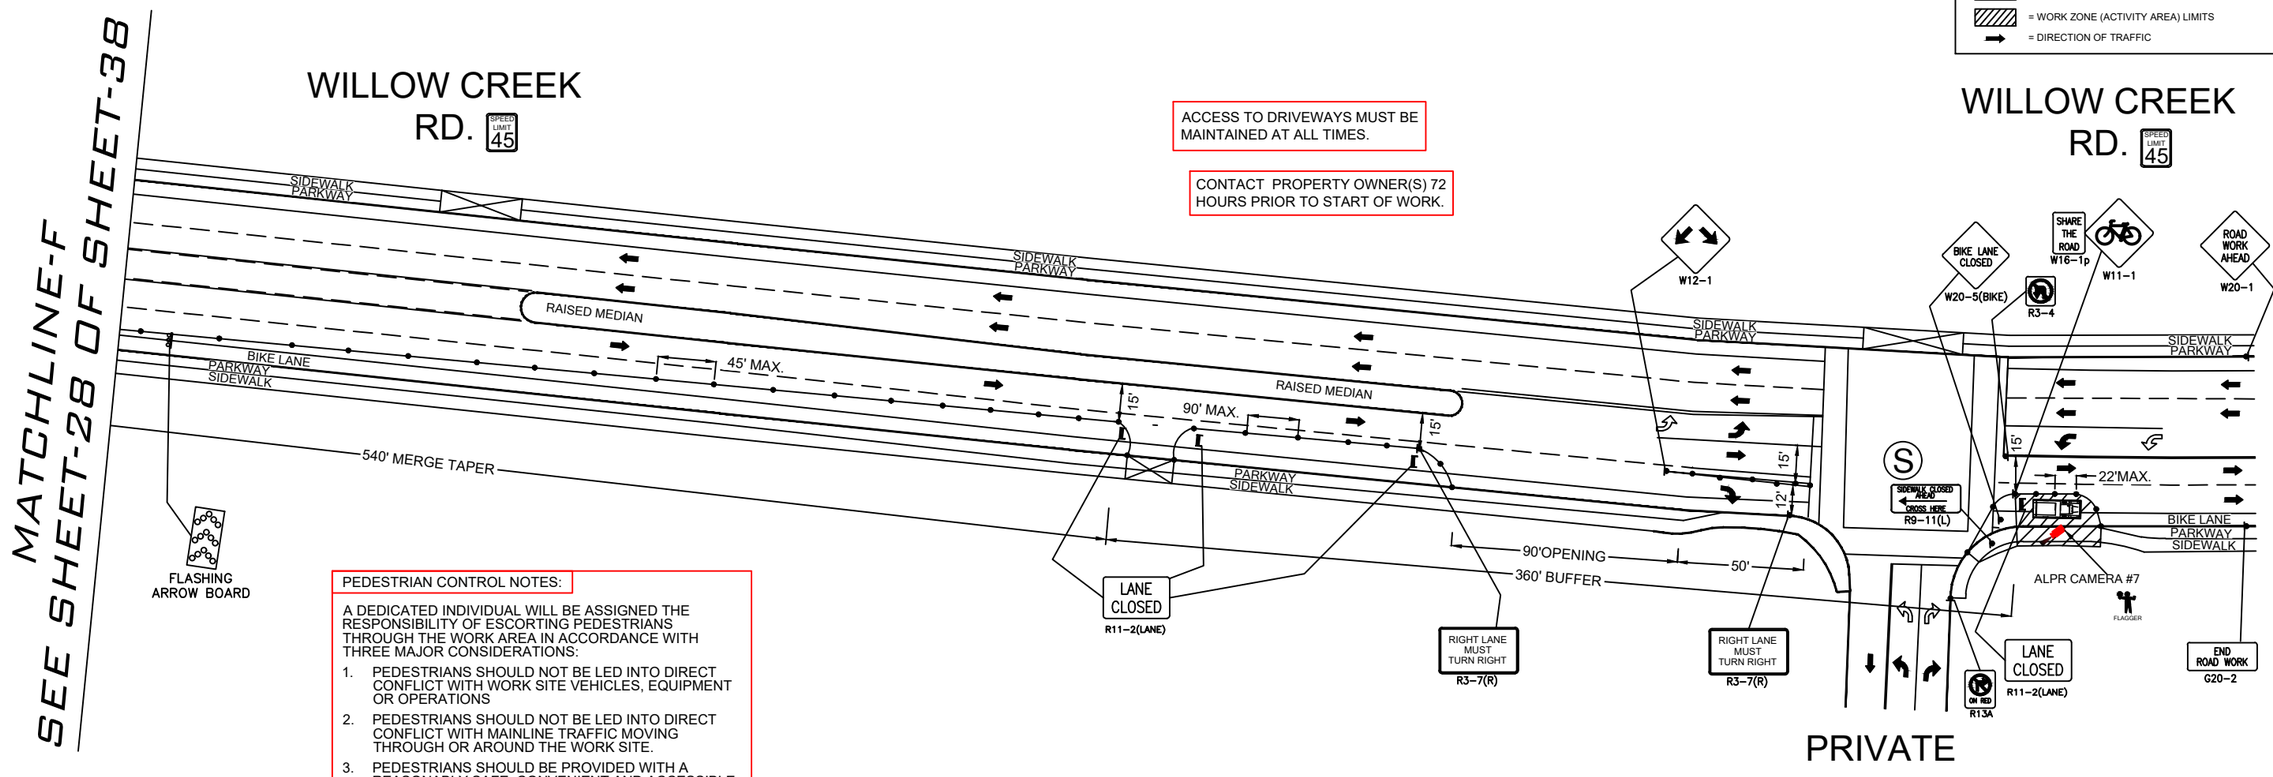

ACCESS TO DRIVEWAYS MUST BE MAINTAINED AT ALL TIMES.

CONTACT PROPERTY OWNER(S) 72 HOURS PRIOR TO START OF WORK.

PEDESTRIAN CONTROL NOTES:

A DEDICATED INDIVIDUAL WILL BE ASSIGNED THE RESPONSIBILITY OF ESCORTING PEDESTRIANS THROUGH THE WORK AREA IN ACCORDANCE WITH THREE MAJOR CONSIDERATIONS:

1. PEDESTRIANS SHOULD NOT BE LED INTO DIRECT CONFLICT WITH WORK SITE VEHICLES, EQUIPMENT OR OPERATIONS
2. PEDESTRIANS SHOULD NOT BE LED INTO DIRECT CONFLICT WITH MAINLINE TRAFFIC MOVING THROUGH OR AROUND THE WORK SITE.
3. PEDESTRIANS SHOULD BE PROVIDED WITH A REASONABLY SAFE, CONVENIENT AND ACCESSIBLE PATH THAT REPLICATES AS NEARLY AS PRACTICAL THE MOST DESIRABLE CHARACTERISTICS OF THE EXISTING SIDEWALK OR FOOTPATH

FLAGGER TO ASSIST PEDESTRIANS THROUGH WORK AREA (SEE PED NOTES)

SCALE: 1" = 60'

flock safety

REV	DESCRIPTION	DATE	BY
01	UPDATED AS PER REDLINES	04/30/2023	T.RAWAT

TITLE: TRAFFIC CONTROL PLAN

SCOPE OF WORK: CITY OF PRESCOTT, AZ
ALPR CAMERA INSTALLATION


PLANS PREPARED BY:
CHC
A CONGRUEX® COMPANY
9095 Rio San Diego Dr. Ste 165
San Diego, CA 92108-1694
(949)250-0004 /FAX (949)250-0006

PROJ#: 316603
DRAWN BY: TANISHQ RAWAT
CHECKED BY: NARESH CHAND
APPROVED BY: CARLA WOMICK
DATE: 04/10/2023 SHEET: 27 OF 38

3301 WILLOW CREEK RD.
WILLOW CREEK RD. AND COMMERCE DR.
-ALPR CAMERA #7 PLACEMENT
WORK AREA 7 OF 14

LEGEND

- = PORTABLE FLASHING BEACON (P.F.B.)
- = TYPE III BARRICADE W/SIGN (5'H x 4'W)
- = TYPE II BARRICADE W/SIGN (3'H x 2'W)
- = 28" (11cm) TRAFFIC CONES W/ 13" (5cm) REFLECTIVE SLEEVE FOR DAY/NIGHT USE OR DELINEATORS IF DAY USE ONLY
- = TRAFFIC CONE WITH CLIP ON SIGN
- = TYPE I W/ SIGN
- = EXISTING SIGN
- = SIGNALIZED INTERSECTION
- = FLASHING ARROWBOARD
- = HIGH LEVEL WARNING DEVICE (FLAGTREE)
- = FLAGGER
- TANSAT = TOW AWAY NO STOPPING ANY TIME
- = EXISTING DRIVEWAY
- = WORK ZONE (ACTIVITY AREA) LIMITS
- = DIRECTION OF TRAFFIC

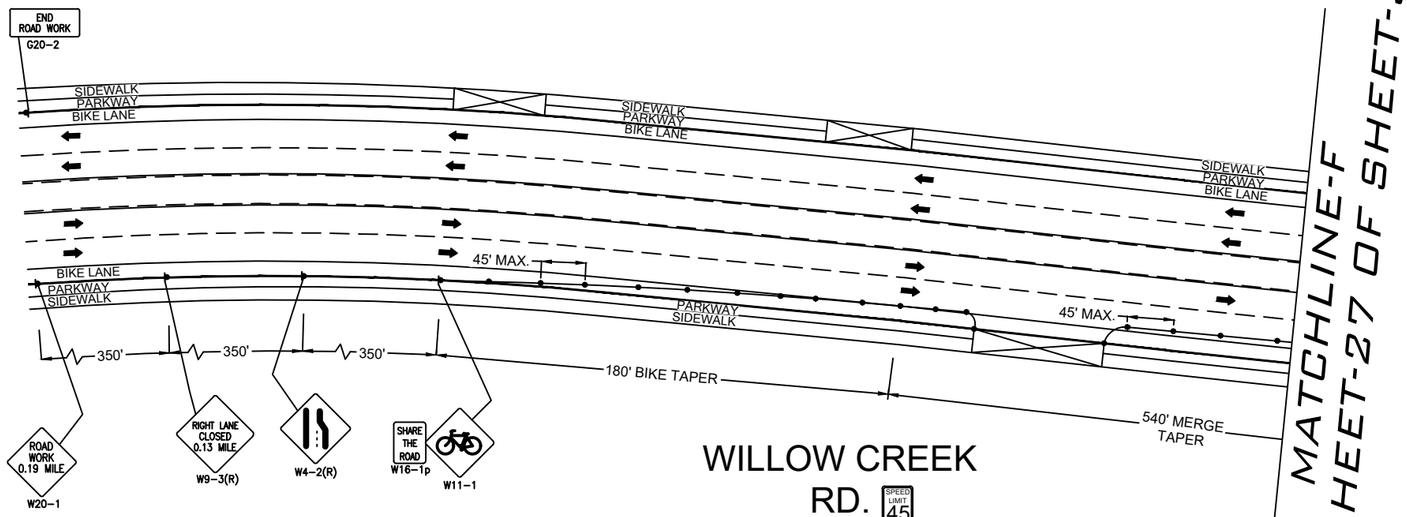

SCALE: 1" = 60'

flock safety

REV	DESCRIPTION	DATE	BY
01	UPDATED AS PER REDLINES	04/30/2023	T.RAWAT


TITLE: TRAFFIC CONTROL PLAN

SCOPE OF WORK: CITY OF PRESCOTT, AZ
ALPR CAMERA INSTALLATION

PLANS PREPARED BY:
CHC
A CONGRUEX® COMPANY
9095 Rio San Diego Dr. Ste 165
San Diego, CA 92108-1694
(949)250-0004 /FAX (949)250-0006

PROJ#: 316603
DRAWN BY: TANISHQ RAWAT
CHECKED BY: NARESH CHAND
APPROVED BY: CARLA WOMICK
DATE: 04/10/2023 SHEET: 28 OF 38

847 MILLER VALLEY RD.
MILLER VALLEY RD. AND WHIPPLE ST.
-ALPR CAMERA #8 PLACEMENT
WORK AREA 8 OF 14

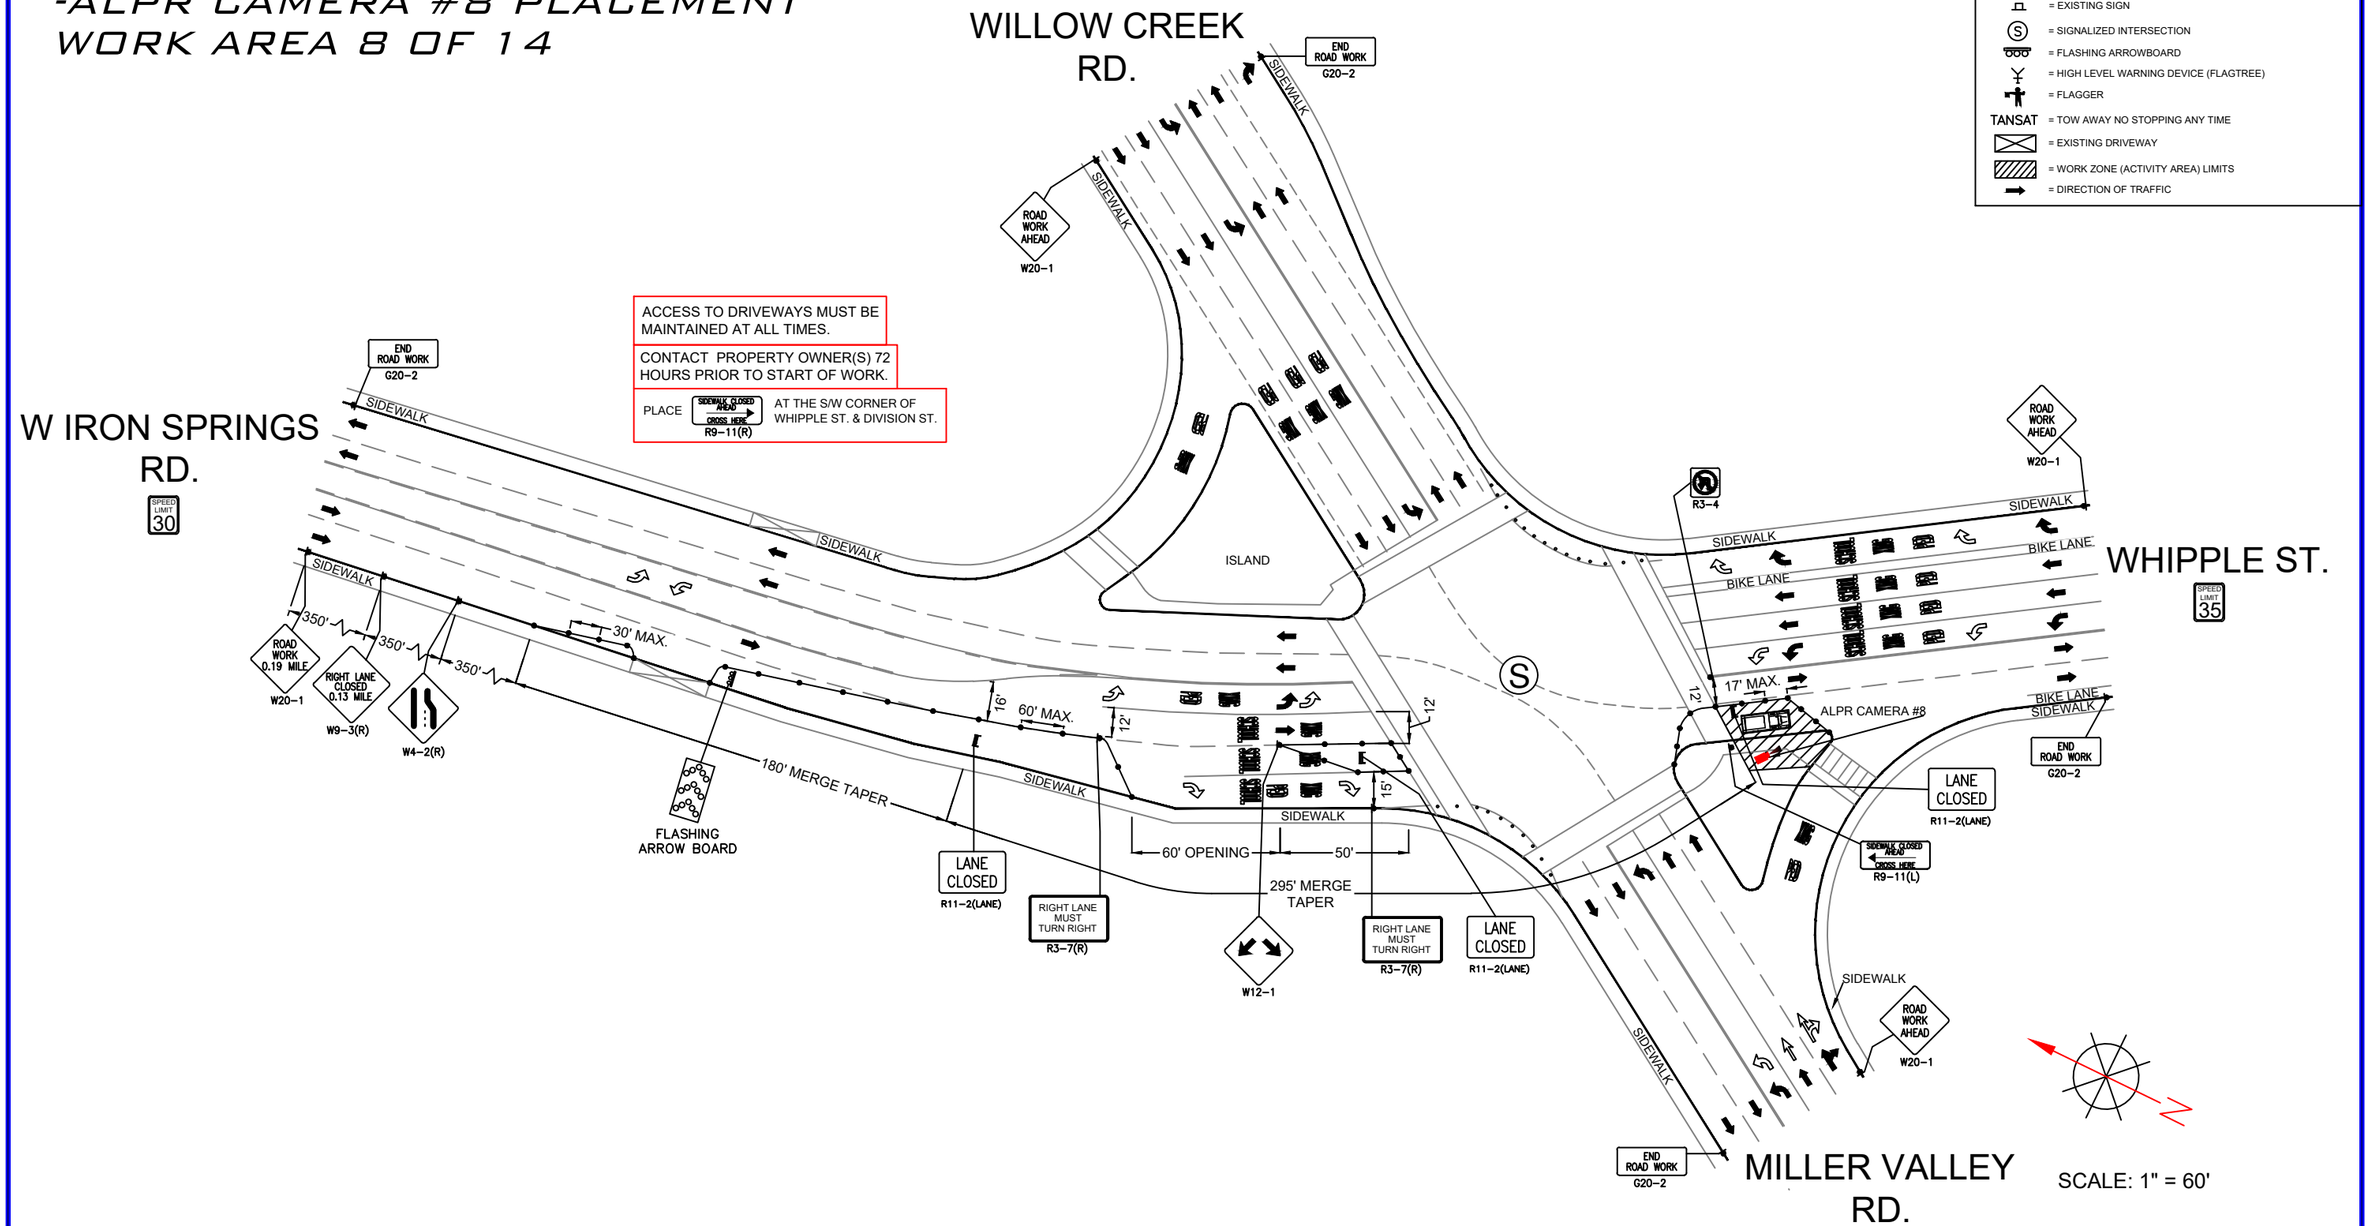

REV	DESCRIPTION	DATE	BY
01	UPDATED AS PER REDLINES	04/30/2023	T.RAWAT

flock safety


TITLE: TRAFFIC CONTROL PLAN

SCOPE OF WORK: CITY OF PRESCOTT, AZ
ALPR CAMERA INSTALLATION

PLANS PREPARED BY:
CHC
A CONGRUEX® COMPANY
9095 Rio San Diego Dr. Ste 165
San Diego, CA 92108-1694
(949)250-0004 /FAX (949)250-0006

PROJ#: 316603
DRAWN BY: TANISHQ RAWAT
CHECKED BY: NARESH CHAND
APPROVED BY: CARLA WOMICK
DATE: 04/10/2023 SHEET: 29 OF 38

555 WHITE SPAR RD.
WHITE SPAR RD. AND COPPER BASIN RD.
-ALPR CAMERA #10 PLACEMENT
WORK AREA 9 OF 14

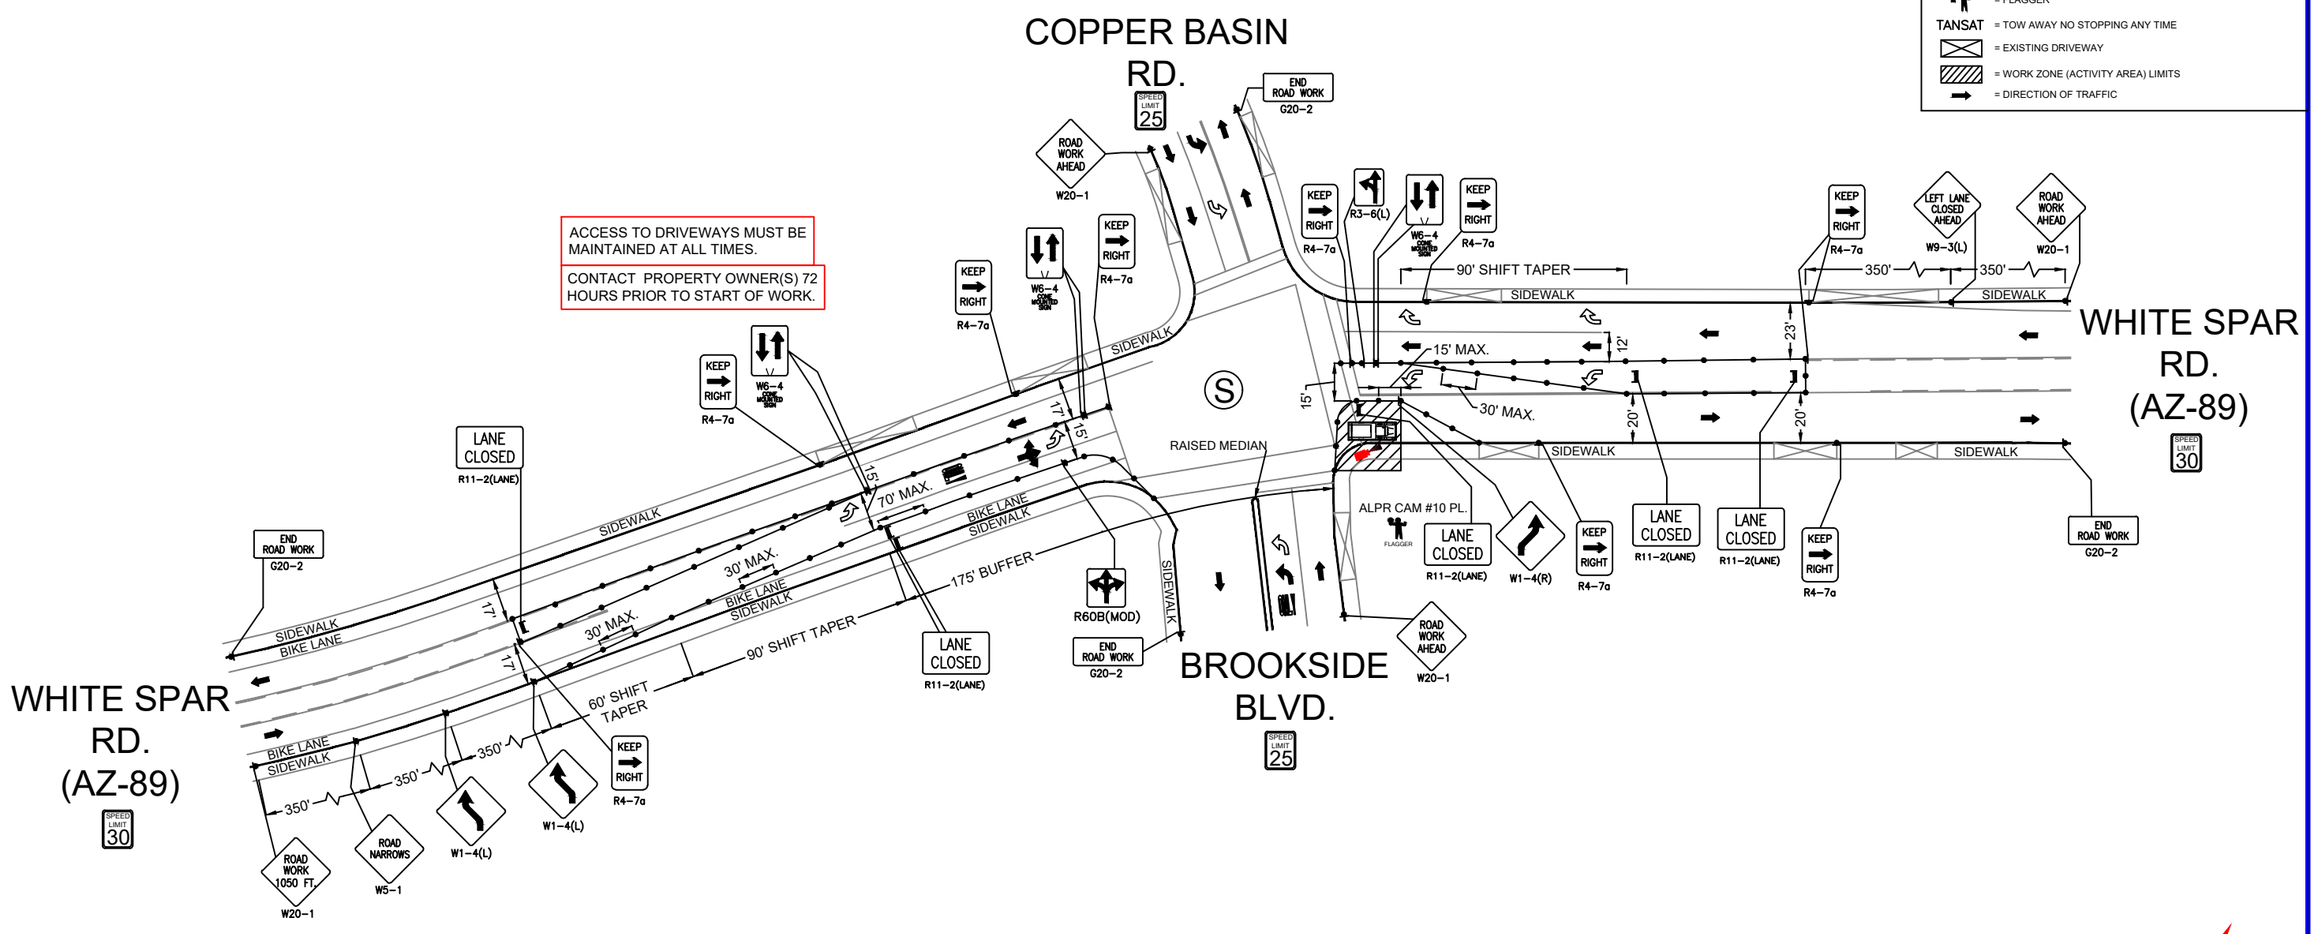

REV	DESCRIPTION	DATE	BY
01	UPDATED AS PER REDLINES	04/30/2023	T.RAWAT

flock safety


TITLE: TRAFFIC CONTROL PLAN

SCOPE OF WORK: CITY OF PRESCOTT, AZ
ALPR CAMERA INSTALLATION

PLANS PREPARED BY:
CHC
A CONGRUEX® COMPANY
9095 Rio San Diego Dr. Ste 165
San Diego, CA 92108-1694
(949)250-0004 FAX (949)250-0006

PROJ#: 316603
DRAWN BY: TANISHQ RAWAT
CHECKED BY: NARESH CHAND
APPROVED BY: CARLA WOMICK
DATE: 04/10/2023 SHEET: 30 OF 38

1208 E SHELDON ST.
E SHELDON ST. AND E GURLEY ST.
-ALPR CAMERA #11 PLACEMENT
WORK AREA 10 OF 14

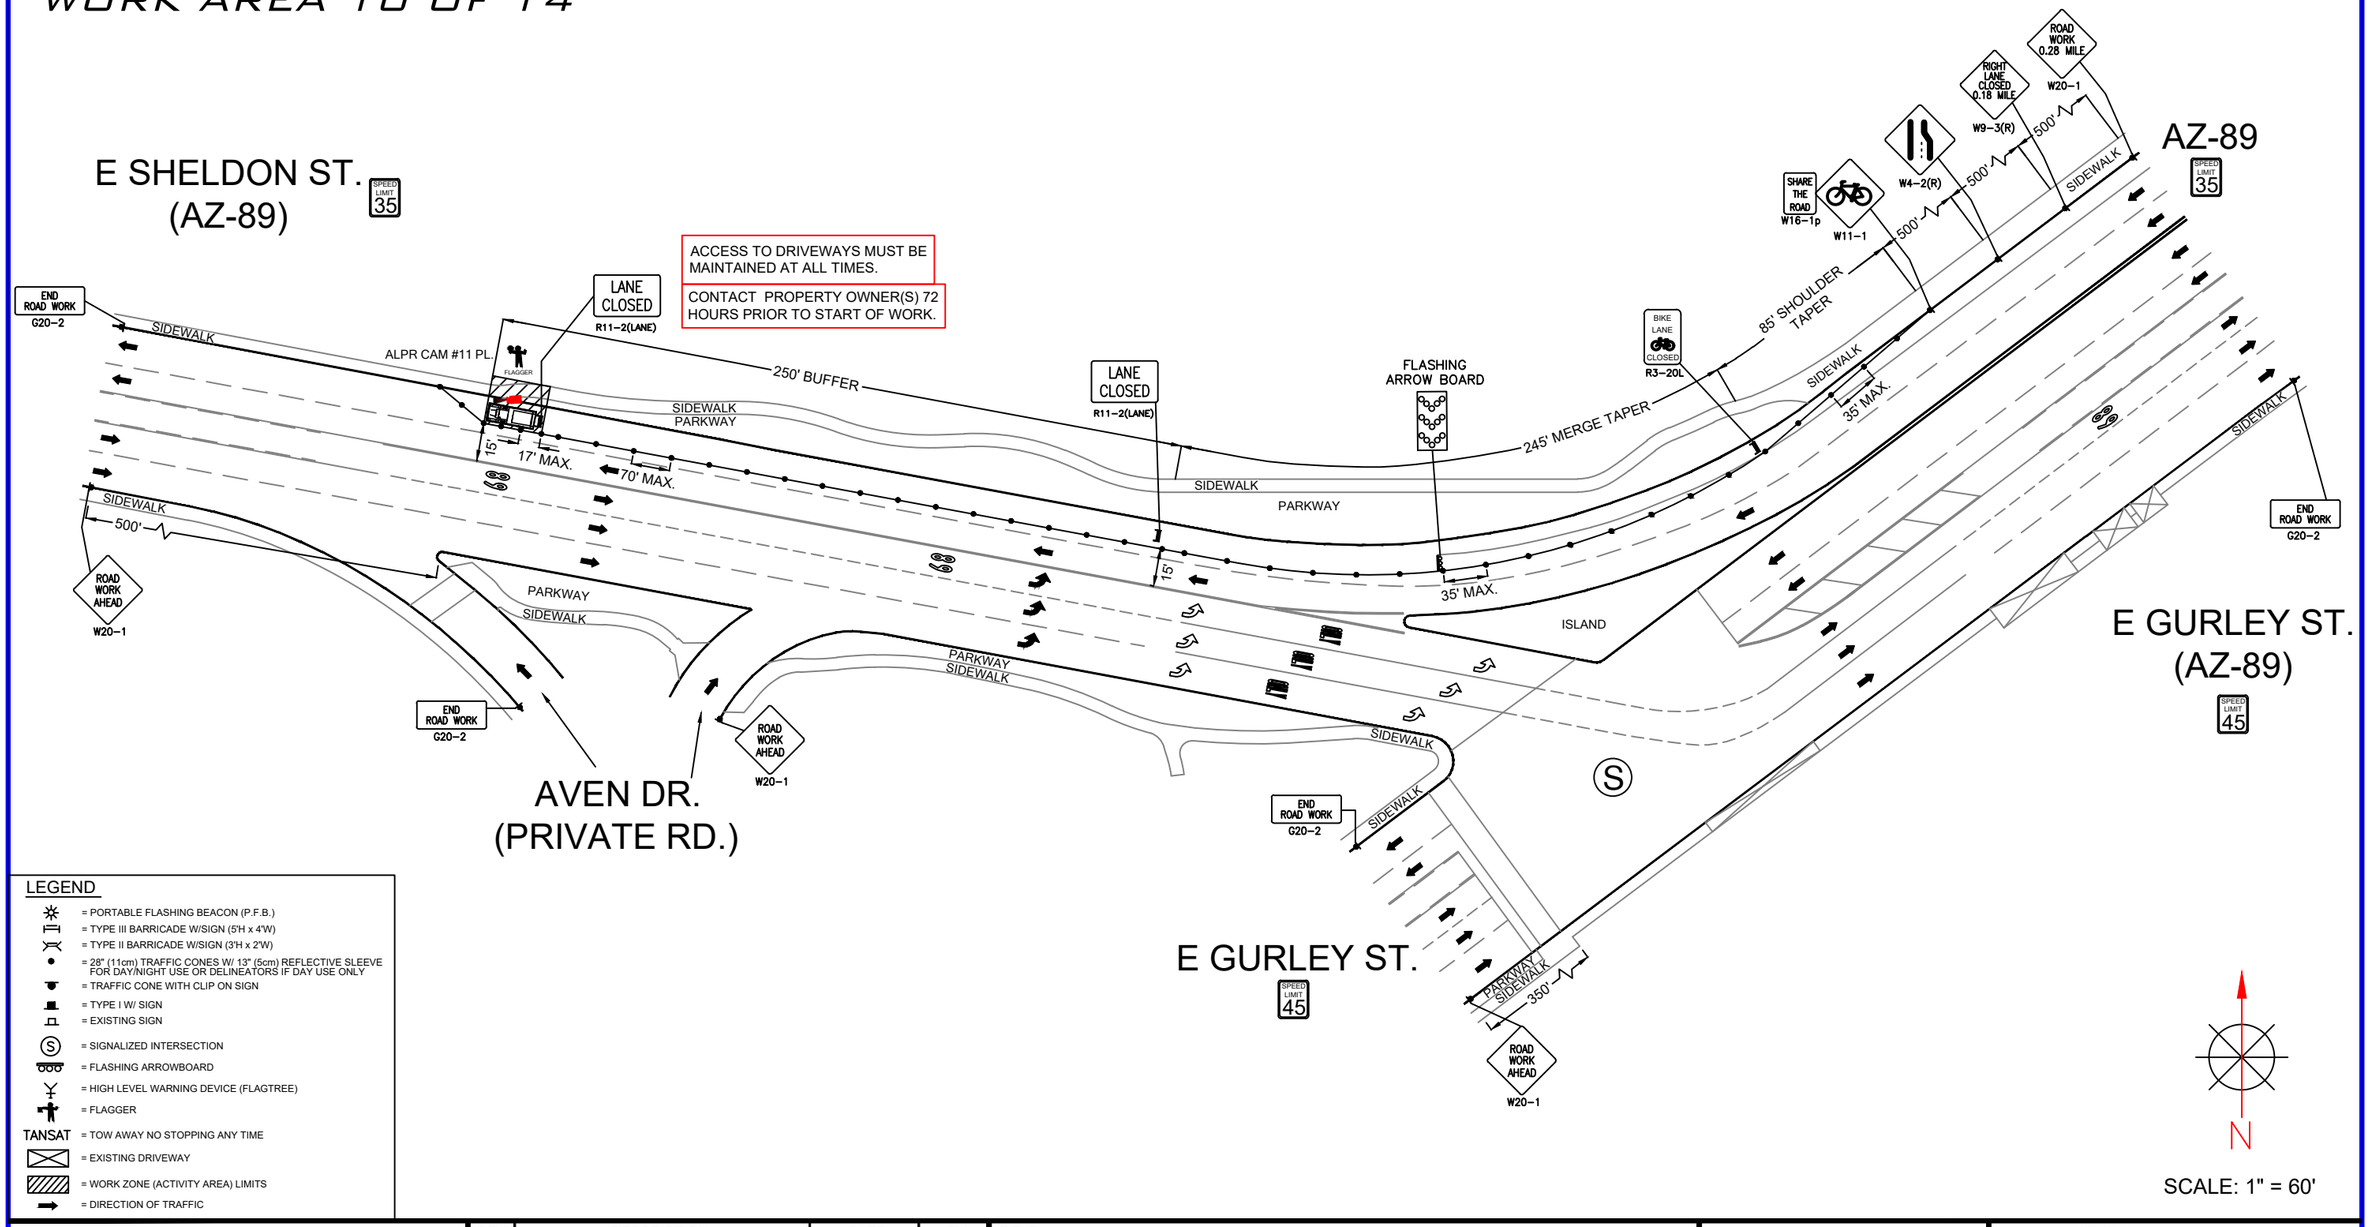

LEGEND

- = PORTABLE FLASHING BEACON (P.F.B.)
- = TYPE III BARRICADE W/SIGN (5'H x 4'W)
- = TYPE II BARRICADE W/SIGN (3'H x 2'W)
- = 28" (11cm) TRAFFIC CONES W/ 13" (5cm) REFLECTIVE SLEEVE FOR DAY/NIGHT USE OR DELINEATORS IF DAY USE ONLY
- = TRAFFIC CONE WITH CLIP ON SIGN
- = TYPE I W/ SIGN
- = EXISTING SIGN
- = SIGNALIZED INTERSECTION
- = FLASHING ARROWBOARD
- = HIGH LEVEL WARNING DEVICE (FLAGTREE)
- = FLAGGER
- TANSAT = TOW AWAY NO STOPPING ANY TIME
- = EXISTING DRIVEWAY
- = WORK ZONE (ACTIVITY AREA) LIMITS
- = DIRECTION OF TRAFFIC

SCALE: 1" = 60'

flock safety

REV	DESCRIPTION	DATE	BY
01	UPDATED AS PER REDLINES	04/30/2023	T.RAWAT

TITLE: TRAFFIC CONTROL PLAN

SCOPE OF WORK: CITY OF PRESCOTT, AZ
ALPR CAMERA INSTALLATION


PLANS PREPARED BY:
CHC
A CONGRUEX® COMPANY
9095 Rio San Diego Dr. Ste 165
San Diego, CA 92108-1694
(949)250-0004 /FAX (949)250-0006

PROJ#: 316603
DRAWN BY: TANISHQ RAWAT
CHECKED BY: NARESH CHAND
APPROVED BY: CARLA WOMICK
DATE: 04/10/2023 SHEET: 31 OF 38

1122 IRON SPRINGS RD.
W IRON SPRINGS RD. AND AINSWORTH DR.
-ALPR CAMERA #12 PLACEMENT
WORK AREA 11 OF 14

LEGEND

- = PORTABLE FLASHING BEACON (P.F.B.)
- = TYPE III BARRICADE W/SIGN (5'H x 4'W)
- = TYPE II BARRICADE W/SIGN (3'H x 2'W)
- = 28" (11cm) TRAFFIC CONES W/ 13" (5cm) REFLECTIVE SLEEVE FOR DAY/NIGHT USE OR DELINEATORS IF DAY USE ONLY
- = TRAFFIC CONE WITH CLIP ON SIGN
- = TYPE I W/ SIGN
- = EXISTING SIGN
- = SIGNALIZED INTERSECTION
- = FLASHING ARROWBOARD
- = HIGH LEVEL WARNING DEVICE (FLAGTREE)
- = FLAGGER
- TANSAT = TOW AWAY NO STOPPING ANY TIME
- = EXISTING DRIVEWAY
- = WORK ZONE (ACTIVITY AREA) LIMITS
- = DIRECTION OF TRAFFIC

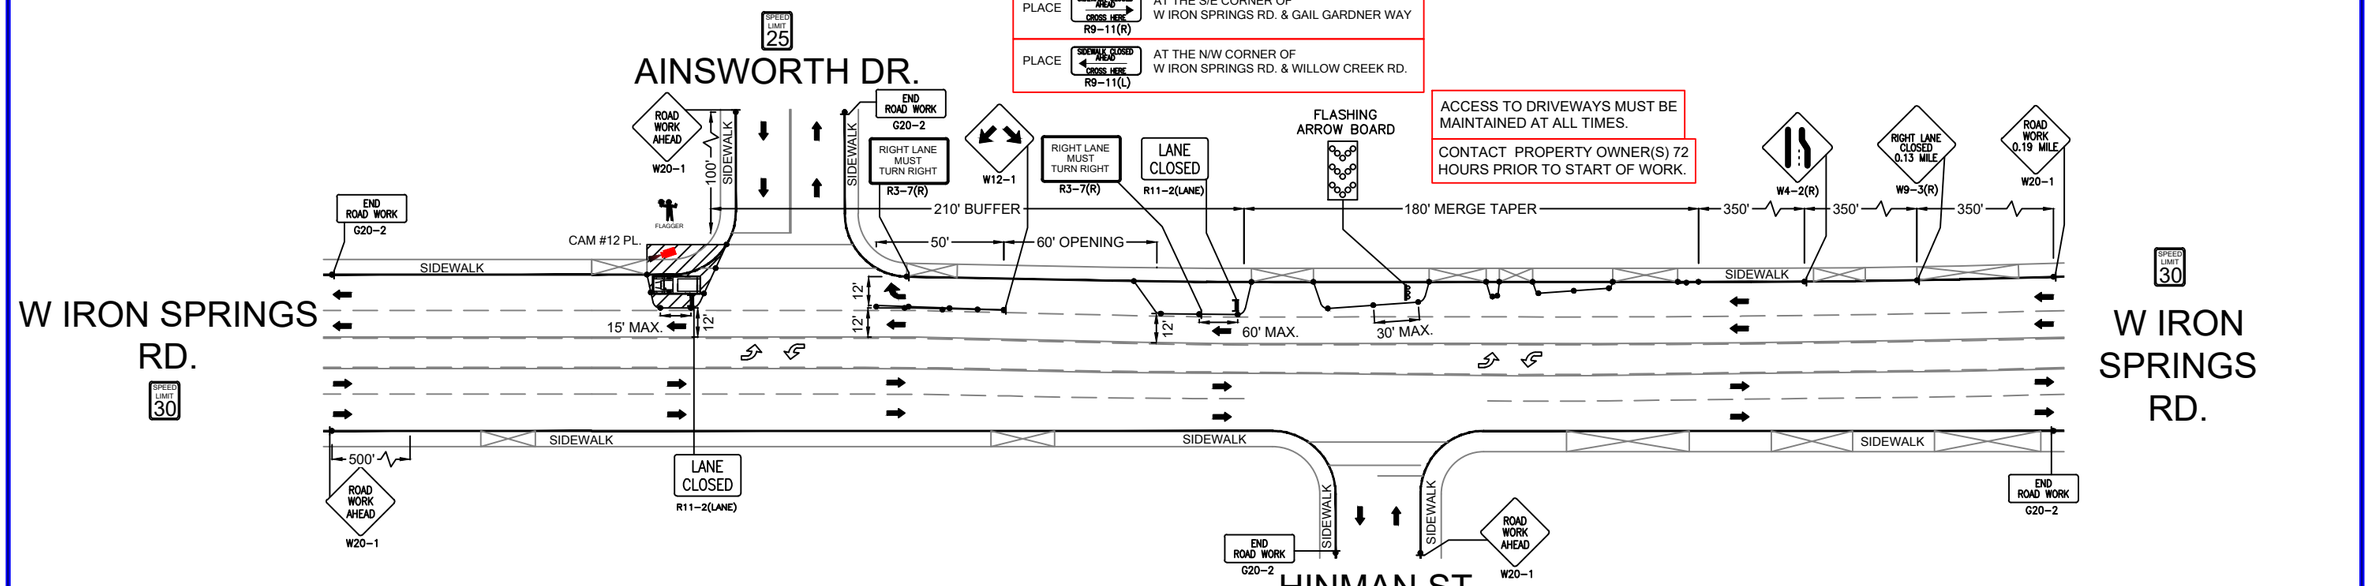

SCALE: 1" = 60'

REV	DESCRIPTION	DATE	BY
01	UPDATED AS PER REDLINES	04/30/2023	T.RAWAT


TITLE: TRAFFIC CONTROL PLAN

SCOPE OF WORK: CITY OF PRESCOTT, AZ
ALPR CAMERA INSTALLATION

PLANS PREPARED BY:
CHC
A CONGRUEX® COMPANY
9095 Rio San Diego Dr. Ste 165
San Diego, CA 92108-1694
(949)250-0004 FAX (949)250-0006

PROJ#: 316603
DRAWN BY: TANISHQ RAWAT
CHECKED BY: NARESH CHAND
APPROVED BY: CARLA WOMICK
DATE: 04/10/2023 SHEET: 32 OF 38

234 N MONTEZUMA ST.
N MONTEZUMA ST. AND W SHELDON ST.
-ALPR CAMERA #14 PLACEMENT
WORK AREA 12 OF 14

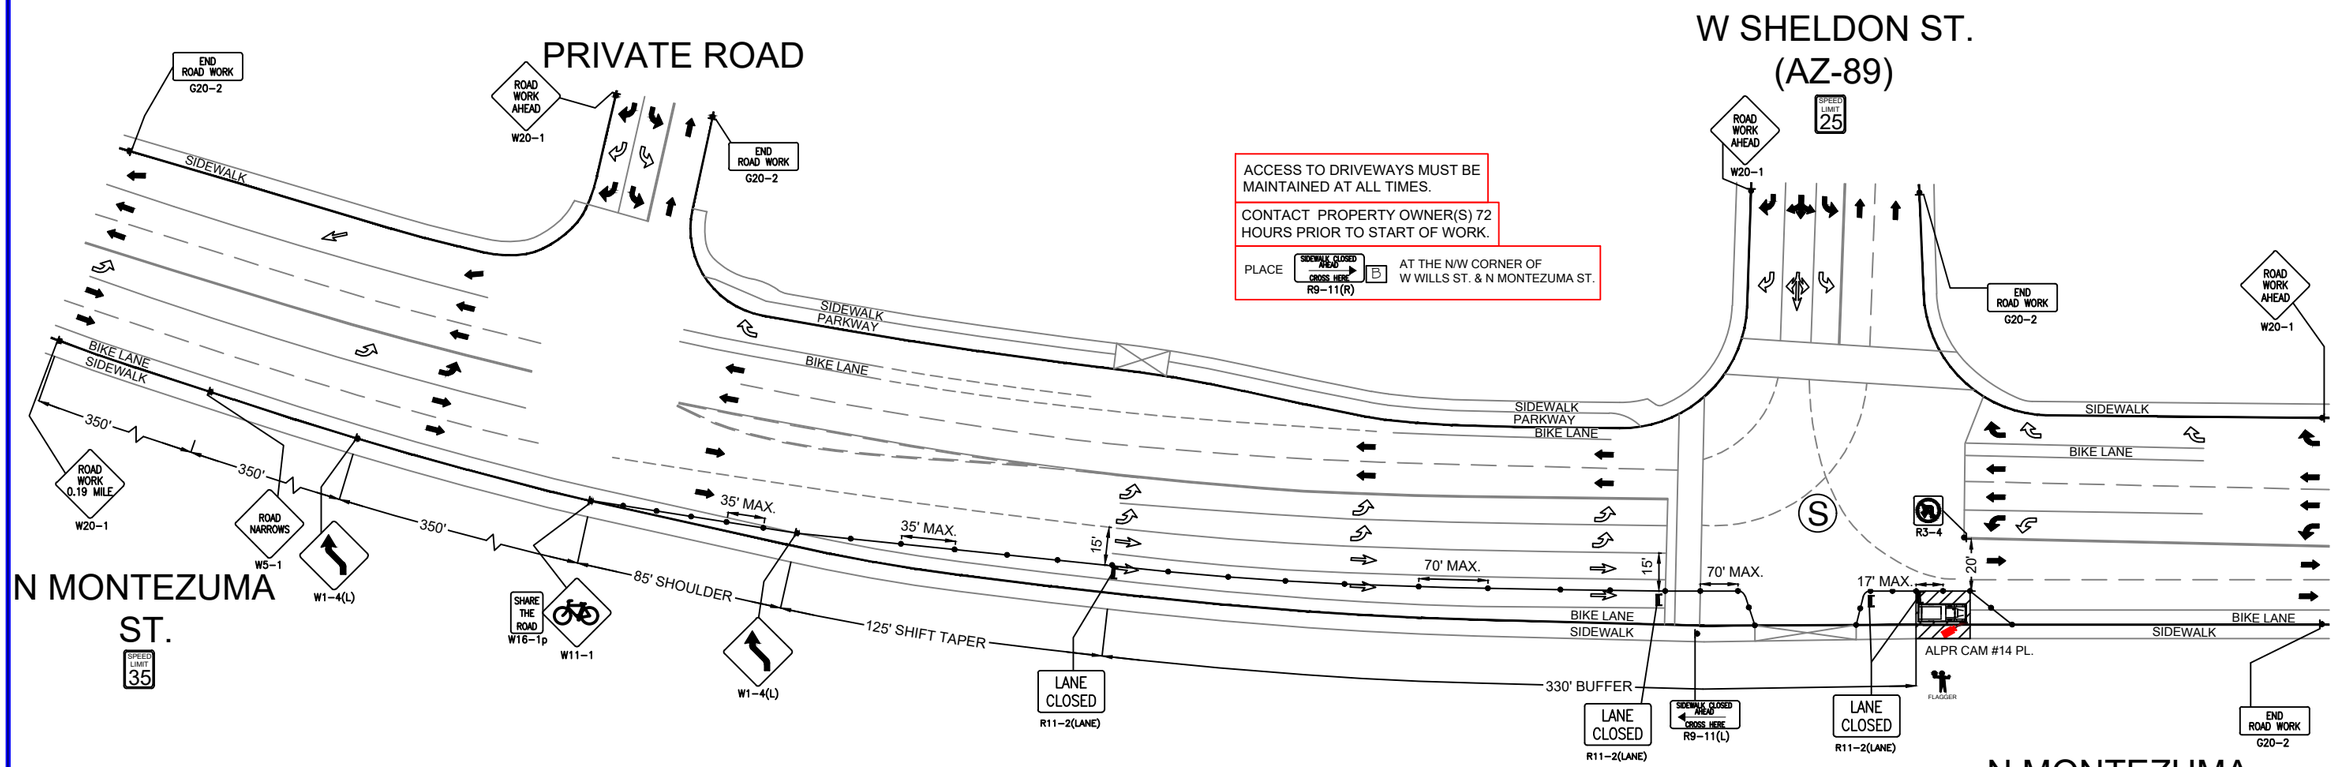

LEGEND

- = PORTABLE FLASHING BEACON (P.F.B.)
- = TYPE III BARRICADE W/SIGN (5'H x 4'W)
- = TYPE II BARRICADE W/SIGN (3'H x 2'W)
- = 28" (11cm) TRAFFIC CONES W/ 13" (5cm) REFLECTIVE SLEEVE FOR DAY/NIGHT USE OR DELINEATORS IF DAY USE ONLY
- = TRAFFIC CONE WITH CLIP ON SIGN
- = TYPE I W/ SIGN
- = EXISTING SIGN
- (S) = SIGNALIZED INTERSECTION
- = FLASHING ARROWBOARD
- = HIGH LEVEL WARNING DEVICE (FLAGTREE)
- = FLAGGER
- TANSAT = TOW AWAY NO STOPPING ANY TIME
- = EXISTING DRIVEWAY
- = WORK ZONE (ACTIVITY AREA) LIMITS
- = DIRECTION OF TRAFFIC

SCALE: 1" = 60'

flock safety

REV	DESCRIPTION	DATE	BY
01	UPDATED AS PER REDLINES	04/30/2023	T.RAWAT


TITLE: TRAFFIC CONTROL PLAN

SCOPE OF WORK: CITY OF PRESCOTT, AZ
ALPR CAMERA INSTALLATION

PLANS PREPARED BY:
CHC
A CONGRUEX® COMPANY
9095 Rio San Diego Dr. Ste 165
San Diego, CA 92108-1694
(949)250-0004 FAX (949)250-0006

PROJ#: 316603
DRAWN BY: TANISHQ RAWAT
CHECKED BY: NARESH CHAND
APPROVED BY: CARLA WOMICK
DATE: 04/10/2023 SHEET: 33 OF 38

233 CORTEZ ST.
CORTEZ ST. AND N MONTEZUMA ST.
-ALPR CAMERA #15 PLACEMENT
WORK AREA 13 OF 14

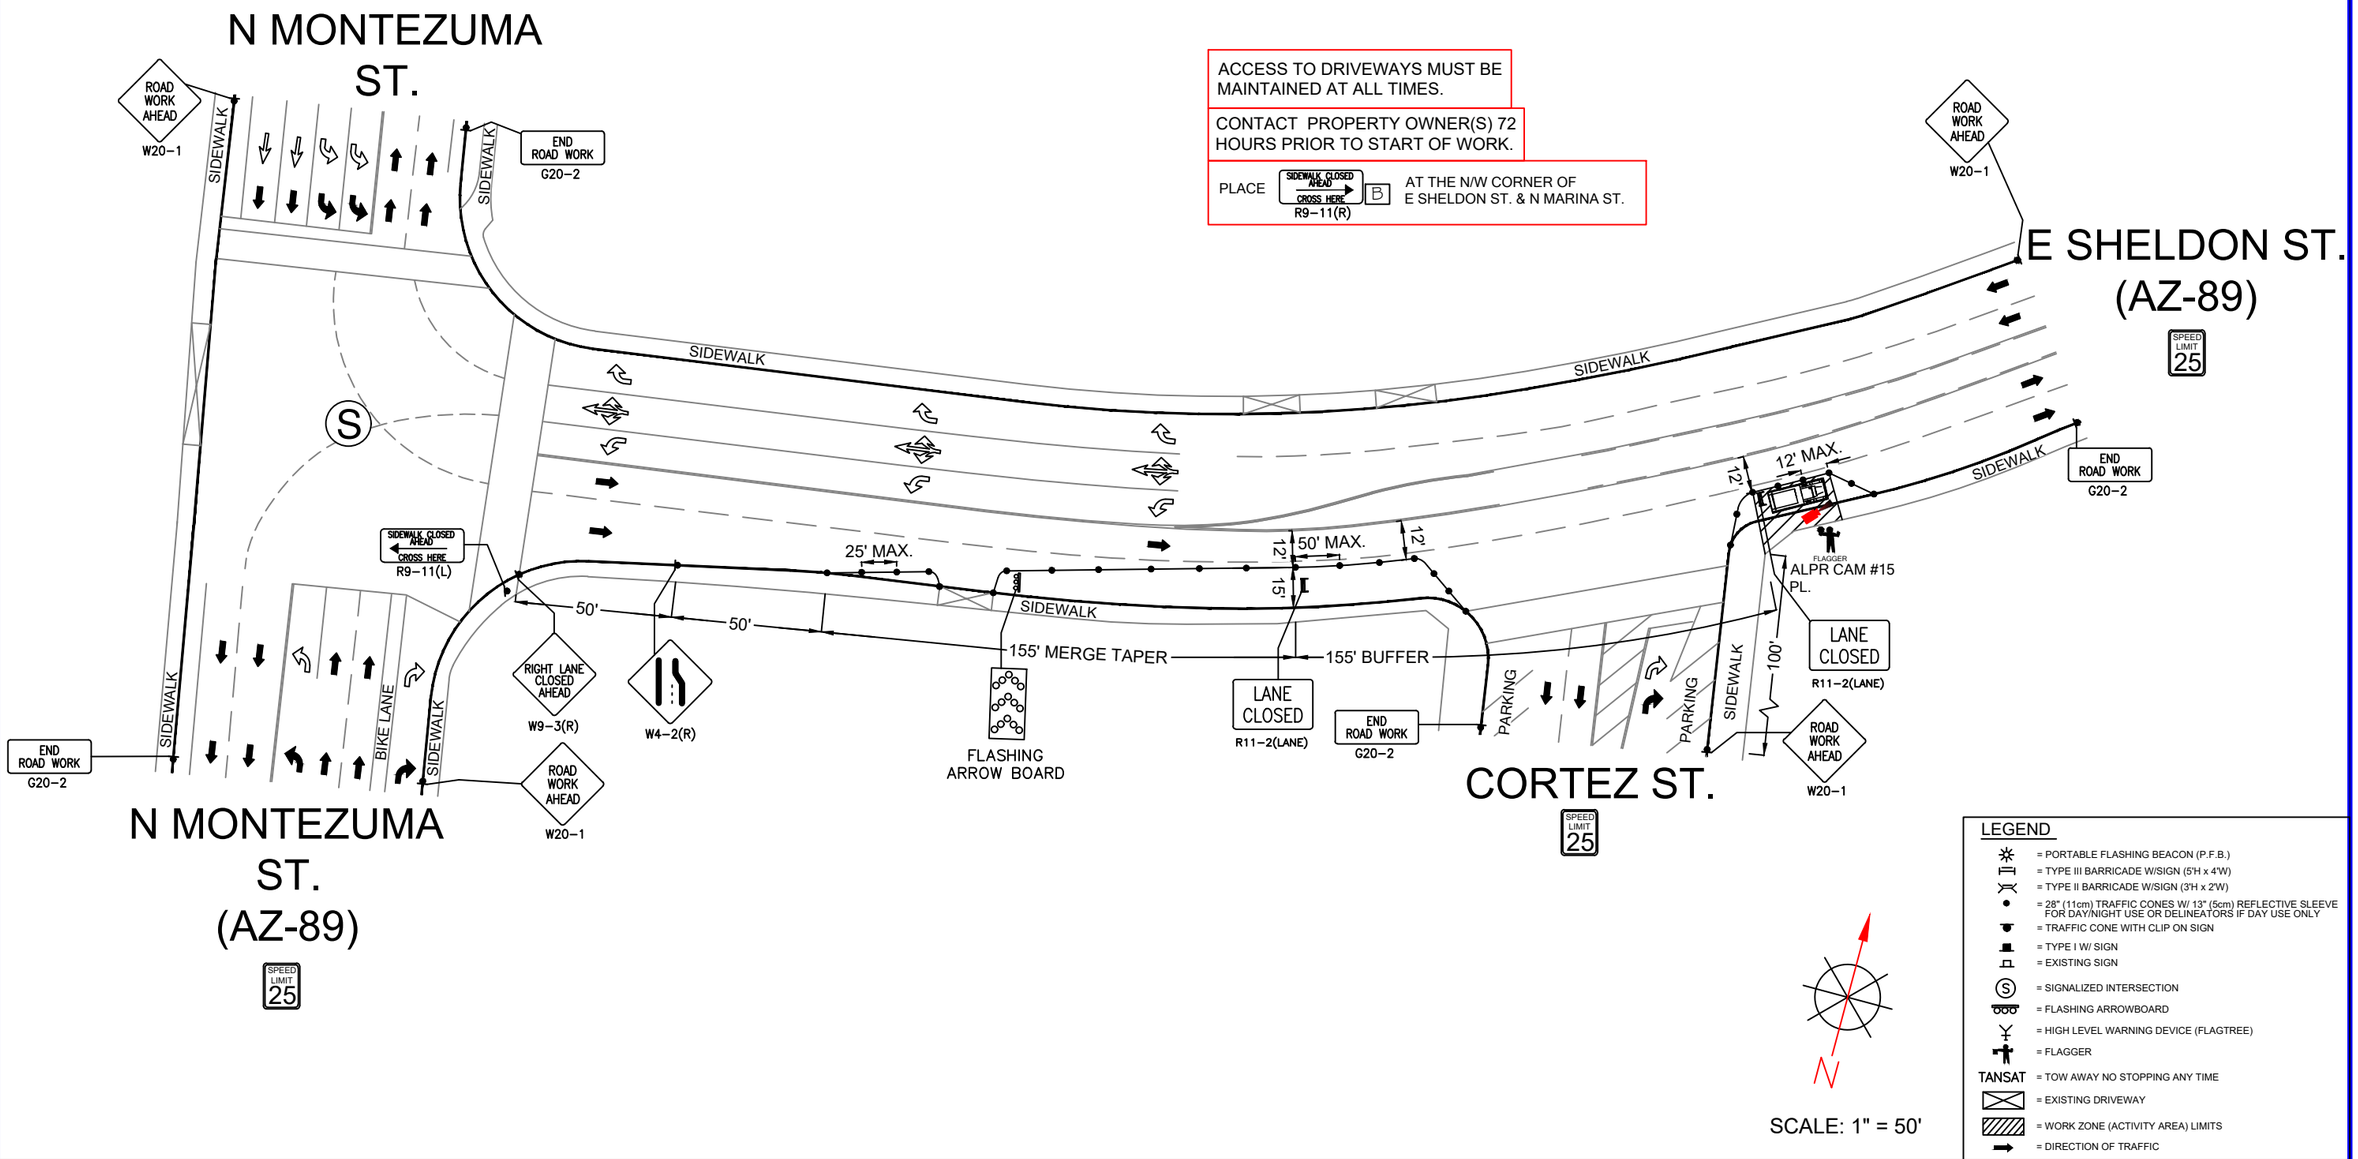

flock safety

REV	DESCRIPTION	DATE	BY
01	UPDATED AS PER REDLINES	04/30/2023	T.RAWAT

TITLE: TRAFFIC CONTROL PLAN

SCOPE OF WORK: CITY OF PRESCOTT, AZ
ALPR CAMERA INSTALLATION

PLANS PREPARED BY:
CHC
A CONGRUEX® COMPANY
9095 Rio San Diego Dr. Ste 165
San Diego, CA 92108–1694
(949)250–0004 /FAX (949)250–0006

PROJ#: 316603
DRAWN BY: TANISHQ RAWAT
CHECKED BY: NARESH CHAND
APPROVED BY: CARLA WOMICK
DATE: 04/10/2023 SHEET: 34 OF 38

255 E GURLEY ST.
E GURLEY ST. AND N MARINA ST.
-ALPR CAMERA #16 PLACEMENT
WORK AREA 14 OF 14

LEGEND

- = PORTABLE FLASHING BEACON (P.F.B.)
- = TYPE III BARRICADE W/SIGN (5'H x 4'W)
- = TYPE II BARRICADE W/SIGN (3'H x 2'W)
- = 28" (11cm) TRAFFIC CONES W/ 13" (5cm) REFLECTIVE SLEEVE FOR DAY/NIGHT USE OR DELINEATORS IF DAY USE ONLY
- = TRAFFIC CONE WITH CLIP ON SIGN
- = TYPE I W/ SIGN
- = EXISTING SIGN
- = SIGNALIZED INTERSECTION
- = FLASHING ARROWBOARD
- = HIGH LEVEL WARNING DEVICE (FLAGTREE)
- = FLAGGER
- TANSAT = TOW AWAY NO STOPPING ANY TIME
- = EXISTING DRIVEWAY
- = WORK ZONE (ACTIVITY AREA) LIMITS
- = DIRECTION OF TRAFFIC

PEDESTRIAN CONTROL NOTES:


A DEDICATED INDIVIDUAL WILL BE ASSIGNED THE RESPONSIBILITY OF ESCORTING PEDESTRIANS THROUGH THE WORK AREA IN ACCORDANCE WITH THREE MAJOR CONSIDERATIONS:

1. PEDESTRIANS SHOULD NOT BE LED INTO DIRECT CONFLICT WITH WORK SITE VEHICLES, EQUIPMENT OR OPERATIONS
2. PEDESTRIANS SHOULD NOT BE LED INTO DIRECT CONFLICT WITH MAINLINE TRAFFIC MOVING THROUGH OR AROUND THE WORK SITE.
3. PEDESTRIANS SHOULD BE PROVIDED WITH A REASONABLY SAFE, CONVENIENT AND ACCESSIBLE PATH THAT REPLICATES AS NEARLY AS PRACTICAL THE MOST DESIRABLE CHARACTERISTICS OF THE EXISTING SIDEWALK OR FOOTPATH

FLAGGER TO ASSIST PEDESTRIANS THROUGH WORK AREA (SEE PED NOTES)

ACCESS TO DRIVEWAYS MUST BE MAINTAINED AT ALL TIMES.

CONTACT PROPERTY OWNER(S) 72 HOURS PRIOR TO START OF WORK.

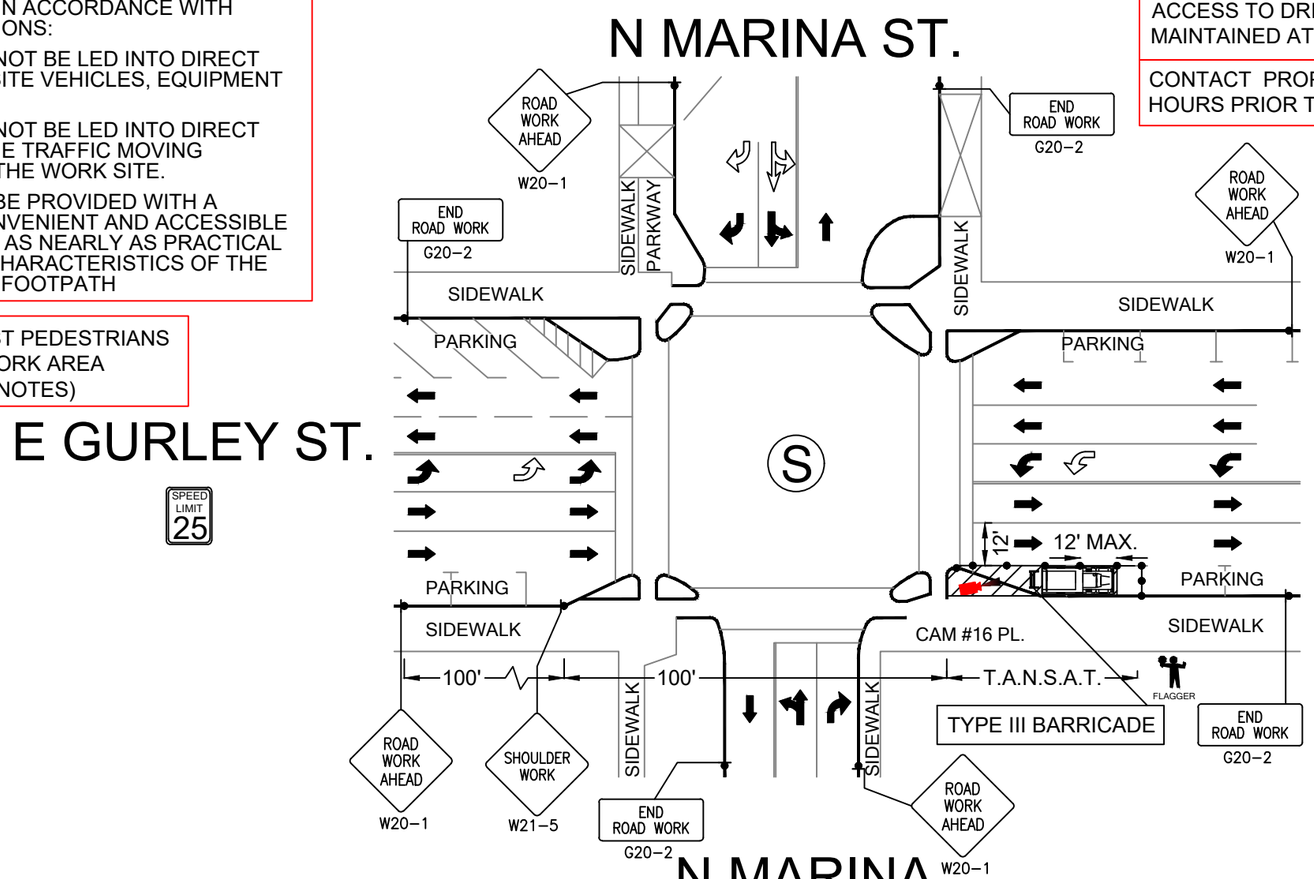

E GURLEY ST.

SPEED LIMIT 25

N

SCALE: 1" = 40'

flock safety

REV	DESCRIPTION	DATE	BY
01	UPDATED AS PER REDLINES	04/30/2023	T.RAWAT

TITLE: TRAFFIC CONTROL PLAN

SCOPE OF WORK: CITY OF PRESCOTT, AZ
ALPR CAMERA INSTALLATION


PLANS PREPARED BY:
CHC
A CONGREX® COMPANY
9095 Rio San Diego Dr. Ste 165
San Diego, CA 92108-1694
(949)250-0004 /FAX (949)250-0006

PROJ#: 316603
DRAWN BY: TANISHQ RAWAT
CHECKED BY: NARESH CHAND
APPROVED BY: CARLA WOMICK
DATE: 04/10/2023 SHEET: 35 OF 38

REVISION HISTORY			
REV.	DESCRIPTION	DATE	APPROVED
A	INITIAL DRAWING	10/26/2020	

NOTES:

1. POLE IS BREAKAWAY 2.875" (73mm) IN DIAMETER 6063-T52 ALUMINUM WITH WALL THICKNESS .203" (5.16mm) AS PER 12/6/2007 FHWA LETTER.
2. THE PANEL ASSEMBLY MAY NOT EXCEED TWO BATTERY PACKS
3. MAX TOTAL WEIGHT OF ASSEMBLY IS 30.8 LBS (13970.63 GRAMS)

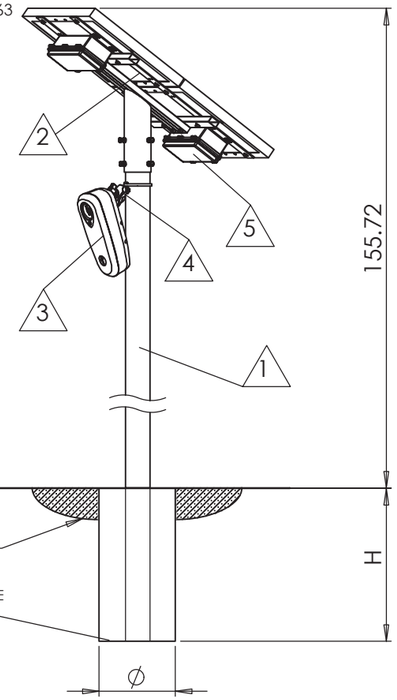

BOM						
Item	Part Number	Part Name QTY.		MASS (LB)	DIMENSIONS LxWxH (IN)	CROSS-SECTIONAL AREA (FT^2)
1	204-00029	14' BLACK 2-PIECE POLE	1	17	2.9 x 2.9 x 168.0	3.0 (2' FOUNDATION)
2	701-00116	Double Panel - Top Mount	1		21.3 x 28.3 x 10.5	2.1
3	701-0059	Flock Safety Camera	1	3.6	3.3 x 4.3 x10.5	.3
4	702-0007	RAM Ball Mount & Adapter	1	1.4	N/A	N/A
5	701-00011	Battery Pack	2	4.4	2.8 x 3.9 x 10.8	N/A

FOUNDATION SPECIFICATIONS				
TYPE	V_MAX (MPH)	CAISSON Ø (IN)	CAISSON H (IN)	SOLAR PANEL ELEVATION FROM GRADE (FT MAX)
1*	85	8	24	12
2	110	12	30	12
3	130	12	36	12
4	150	16	48	12

* STANDARD INSTALLATION SPECIFICATIONS

PROPRIETARY AND CONFIDENTIAL

THE INFORMATION CONTAINED IN THIS DRAWING IS THE SOLE PROPERTY OF FLOCK SAFETY. ANY REPRODUCTION IN PART OR AS A WHOLE WITHOUT THE WRITTEN PERMISSION OF FLOCK SAFETY IS PROHIBITED.

NEXT ASSY	USED ON	
APPLICATION	DO NOT SCALE DRAWING	

DIMENSIONS ARE IN INCHES
TOLERANCES:
FRACTIONAL ±1/16
ANGULAR: X.X±3° X.24 1° ±
DECIMAL:
X.X ± .02 X.24 ±.01 X.24X ±005

MATERIAL

FINISH

	NAME	DATE
DRAWN		
CHECKED		
ENG APPR.		
MFG APPR.		
Q.A.		

COMMENTS:

flock safety

TOP POLE MOUNT - DOUBLE SOLAR PANEL WITH 2 EXTERNAL BATTERIES

SIZE A | DWG. NO. 905-00005 | REV. A

SCALE:1:20 | SHEET 1 OF 1

REV	DESCRIPTION	DATE	BY
01	UPDATED AS PER REDLINES	04/30/2023	T.RAWAT

flock safety

TITLE: POLE DETAILS

SCOPE OF WORK: CITY OF PRESCOTT, AZ
ALPR CAMERA INSTALLATION

PLANS PREPARED BY:
CHC
A CONGRUEX® COMPANY
9095 Rio San Diego Dr. Ste 165
San Diego, CA 92108–1694
(949)250–0004 /FAX (949)250–0006

PROJ#: 316603
DRAWN BY: TANISHQ RAWAT
CHECKED BY: NARESH CHAND
APPROVED BY: CARLA WOMICK
DATE: 04/10/2023 SHEET: 36 OF 38

U.S. Department of Transportation
Federal Highway Administration

1200 New Jersey Ave., S.E.
Washington, DC 20590

December 6, 2007

In Reply Refer To:
HSSD/SS-157

Mr. Reinhardt F. Cyphers
Addresses of Distinction, LLC
907 New Franklin Road
LaGrange, GA 30240

Dear Mr. Cyphers:

In your mail correspondence of October 18, 2007, you requested the Federal Highway Administration's (FHWA) acceptance of your company's aluminum tubes as a breakaway sign support. You referenced our acceptance letter SS-28 which reported on small sign support testing conducted in "weak" soil by the Florida Department of Transportation (DOT). In that letter we accepted as breakaway 3 inch (89 mm) diameter, 6061-T6 alloy aluminum tubes of 0.187 inches (4.75 mm) thickness when no more than one sign support was used within a seven foot span. The posts pulled out of the ground partially or completely, allowing the vehicle to gradually come to a stop. The two sign supports that you request to use have: (1) a diameter of 2.875 inches (73 mm) with a wall thickness of 0.203 inches (5.16 mm) and (2) a diameter of 2.375 inches (60 mm) with a wall thickness of 0.154 inches (60 mm). The three sign posts are compared in the following table:

Sign Post	Florida DOT	Addresses of Distinction, LLC	Addresses of Distinction, LLC
Diameter	3.5 in (89 mm)	2.875 inches (73 mm)	2.375 inches (60 mm)
Wall Thickness	0.187 in (4.75 mm)	.203 inches (5.16 mm)	0.154 inches (60 mm)
Alloy	6061-T6	6063-T52	6063-T52
Tensile Strength	45 ksi (310 MPa)	30 ksi (207 MPa)	27ksi (186MPa)
Yield Strength	40 ksi (275 MPa)	25 ksi (173 MPa)	21ksi (145Pa)
Cross Sectional Area	1.951 in^2 (1257 mm^2)	1.70 in^2 (1099mm^2)	1.70 in^2 (1099 mm^2)
Anti-Rotation Hardware	Unknown	Yes	Yes

In addition to the Florida DOT sponsored testing to which you referred, earlier tests of 4 inch (100 mm) diameter thin-walled aluminum tubes were conducted in "strong" soil. These posts, which were fitted with anti-rotation hardware below the ground, fractured upon impact and were found to be crashworthy.

Your company's aluminum tube sign supports are smaller diameter and made of weaker alloy than the posts already found to be crashworthy in either strong or weak soil. Therefore your request regarding the two aluminum tube sizes to be used as sign supports as stated above is acceptable for use on Federal-aid highway projects when requested by a State.

Please note the following standard provisions that apply to FHWA letters of acceptance:

- This acceptance is limited to the crashworthiness characteristics of the devices and does not cover their structural features, nor conformity with the Manual on Uniform Traffic Control Devices.
- Any changes that may adversely influence the crashworthiness of the device will require a new acceptance letter.
- Should the FHWA discover that the qualification testing was flawed, that in-service performance reveals unacceptable safety problems, or that the device being marketed is significantly different from the version that was crash tested, it reserves the right to modify or revoke its acceptance.
- You will be expected to supply potential users with sufficient information on design and installation requirements to ensure proper performance.
  You will be expected to certify to potential users that the hardware furnished has essentially the same chemistry, mechanical properties, and geometry as that submitted for acceptance, and that they will meet the crashworthiness requirements of the FHWA and the NCHRP Report 350.
- To prevent misunderstanding by others this letter of acceptance designated as number SS-157 shall not be reproduced except in full. This letter and the test documentation upon which this letter is based, is public information. All such letters and documentation may be reviewed at our office upon request.
- This acceptance letter shall not be construed as authorization or consent by the FHWA to use, manufacture, or sell any patented device for which the applicant is not the patent holder. The acceptance letter is limited to the crashworthiness characteristics of the candidate device, and the FHWA is neither prepared nor required to become involved in issues concerning patent law. Patent issues, if any, are to be resolved by the applicant.

Sincerely yours,

George E. Rice, Jr.
Acting Director, Office of Safety Design
Office of Safety

flock safety

REV	DESCRIPTION	DATE	BY
01	UPDATED AS PER REDLINES	04/30/2023	T.RAWAT


TITLE: POLE DETAILS

SCOPE OF WORK: CITY OF PRESCOTT, AZ
ALPR CAMERA INSTALLATION

PLANS PREPARED BY:
CHC
A CONGRUEX® COMPANY
9095 Rio San Diego Dr. Ste 165
San Diego, CA 92108-1694
(949)250-0004 /FAX (949)250-0006

PROJ#: 316603
DRAWN BY: TANISHQ RAWAT
CHECKED BY: NARESH CHAND
APPROVED BY: CARLA WOMICK
DATE: 04/10/2023 SHEET: 37 OF 38


1

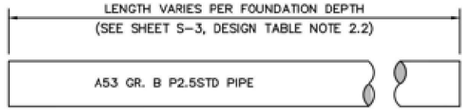

PIPE SHALL BE HOT DIP GALVANIZED

PIPE DETAIL


2

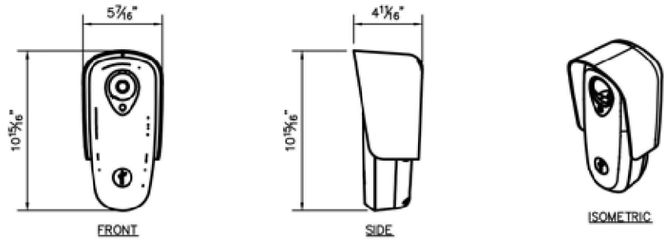


FLOCK SAFETY "FALCON" CAMERA

MOUNTING HARDWARE TO BE PROVIDED BY FLOCK SAFETY

3

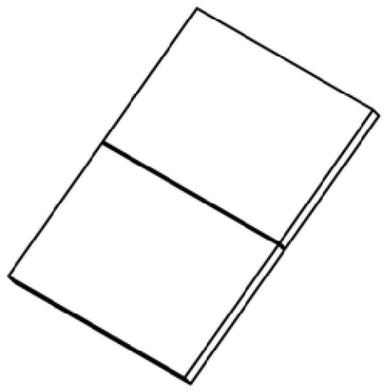


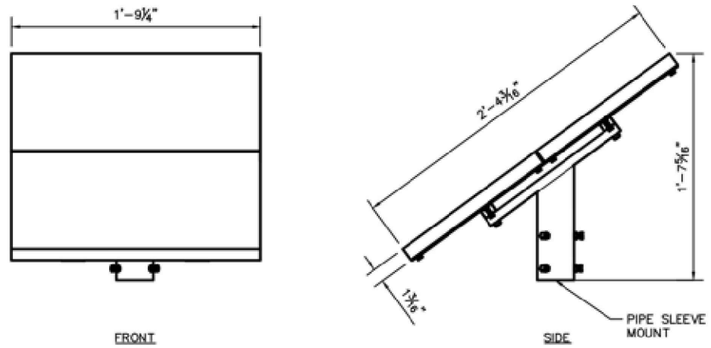

MOUNTING HARDWARE TO BE PROVIDED BY FLOCK SAFETY

60 WATT SOLAR PANEL DETAIL (TOP MOUNTED)

4

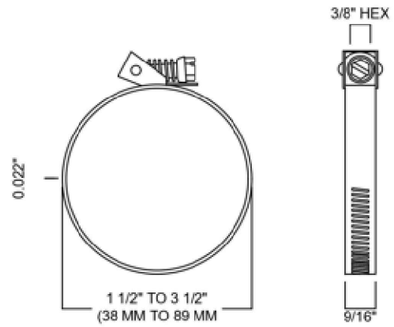

MOUNTING HARDWARE TO BE PROVIDED BY FLOCK SAFETY

QUICK-RELEASE CLAMP FOR FIRM HOSE AND TUBE, 201 STAINLESS STEEL WITH 410 STAINLESS STEEL SCREW

5 NOT USED

[THIS SPACE LEFT INTENTIONALLY BLANK FOR STAMP]

MONT BELVIEU POLICE DEPARTMENT

11607 EAGLE DR, MONT BELVIEU, TX 77580

flock safety

1170 HOWELL MILL ROAD SUITE 210
ATLANTA, GA 30318

REV	DATE	BY	DESCRIPTION
-	-	REC	-
-	-	-	-
-	-	-	-
-	-	-	-
0	01/26/2023	ACC	PRELIM

I HEARBY CERTIFY THIS DOCUMENT WAS PREPARED BY MYSELF OR UNDER MY DIRECT SUPERVISION THAT I AM A DULY REGISTERED ENGINEER UNDER THE LAWS OF THE STATE OF TEXAS.

[THIS SPACE LEFT INTENTIONALLY BLANK FOR STAMP]

LICENSE PLATE READER CAMERA INSTALLATION

CASE NUMBER: 00283692
PERMITTING JURISDICTION:
CITY OF MONT BELVIEU

COVER SHEET & LOCATION MAPS

SHEET:	REV:
SPEC.02	0

THIS DOCUMENT HAS BEEN DRAWN BASED OFF THE MOST RECENT AVAILABLE DATA & AERIAL IMAGERY. THIS INCLUDES RIGHT OF WAY, EXISTING UTILITIES, & PRIVATE PROPERTY LINES. IT REMAINS THE RESPONSIBILITY OF OTHERS TO VERIFY ALL DATA PRIOR AND EXISTING SURROUNDING FACILITIES TO VERIFY & CONFLICTS ABOVE & BELOW GRADE. ALL CONSTRUCTION TO FOLLOW CITY OF MONT BELVIEU GENERAL GUIDELINES. DO NOT SCALE DRAWINGS. CALL 811 PRIOR TO DIGGING.

flock safety

REV	DESCRIPTION	DATE	BY
01	UPDATED AS PER REDLINES	04/30/2023	T.RAWAT

TITLE: HARDWARE DETAILS

SCOPE OF WORK: CITY OF PRESCOTT, AZ
ALPR CAMERA INSTALLATION

PLANS PREPARED BY:
CHC
A CONGRUEX® COMPANY
9095 Rio San Diego Dr. Ste 165
San Diego, CA 92108-1694
(949)250-0004 /FAX (949)250-0006

PROJ#: 316603
DRAWN BY: TANISHQ RAWAT
CHECKED BY: NARESH CHAND
APPROVED BY: CARLA WOMICK
DATE: 04/10/2023 SHEET: 38 OF 38

DOC-000102

Original filename: 20230531 - Re_ Traffic Control Assistance for Flock Camera Installs.pdf
Original path: Flock City Docs - Records/20230531 - Re_ Traffic Control Assistance for Flock Camera Installs.pdf
Document date: 2023-05-31
Document type: Email
Duplicate status: unique
Original page count: 1
SHA256: 807e035f122691dcc260360fcc3880698df0b6d2467a099249a520be3fd5b32a

Summary:
Internal Prescott Police Department email coordinating traffic control assistance from COPs during Flock LPR camera installations tentatively scheduled for June 12-14 at SR89/89A southbound, Iron Springs at Vyne Street, and White Spar at Brookside northbound. Installers requested a vehicle partially blocking the lane nearest each install site.

From: "Kathleen Ostrander" <kathleen.ostrander@prescott-az.gov>
To: "Jack Shapiro" <jack.shapiro@prescott-az.gov>
Date: 5/31/2023 3:24:38 PM
Subject: Re: Traffic Control Assistance for Flock Camera Installs

I will get things started.

Get Outlook for iOS

From: Jack Shapiro <jack.shapiro@prescott-az.gov>
Sent: Wednesday, May 31, 2023 3:23:36 PM
To: Kathleen Ostrander <kathleen.ostrander@prescott-az.gov>
Subject: Traffic Control Assistance for Flock Camera Installs

Hi Kathleen,

Lt. Small asked if the COPs could assist with some traffic control while our new LPR cameras are installed throughout the city. The installs are tentatively scheduled for June 12,13 and 14 and the areas they are concerned about are SR89 at 89A southbound, Iron Springs at Vyne Street and White Spar at Brookside northbound. The installers are just asking for us to park with a vehicle partially blocking the lane closest to the install. I don't have the details on times yet, but I wanted to give you a heads up so we could prepare for this.

Thanks,

Jack Shapiro #398
Patrol Bureau Administrative Sergeant
Prescott Police Department
CITY OF PRESCOTT ARIZONA
222 S. Marina St. Prescott AZ 86303
Ph: 928 777 1988 Fax: 928 778 3739
jack.shapiro@prescott-az.gov

DOC-000103

Original filename: 20230531 - Upcoming Flock Activities - AZ - Prescott PD.pdf
Original path: Flock City Docs - Records/20230531 - Upcoming Flock Activities - AZ - Prescott PD.pdf
Document date: 2023-05-31
Document type: Email
Duplicate status: near (contained in thread DOC-000166)
Original page count: 1
SHA256: d0223b0f71b7efa664e06e9239ee27bee3352b22dd79464922c1cf8a4667e107

Summary:
An automated Flock Safety Daily Digest email to Prescott PD summarizing upcoming and recent activities on their camera network, including a completed site survey at location '#01 89 @ 89A SB' on 5/30/2023. It explains status categories (Scheduling, Scheduled, Completed) and visit types (Site Survey, Installation, Maintenance).

From: "Flock Safety Daily Digest" <digest@flocksafety.com>
To: jason.small@prescott-az.gov
Date: 5/31/2023 8:42:28 PM
Subject: Upcoming Flock Activities - AZ - Prescott PD

flock safety

Hi Jason Small,

Below you will find a summary of upcoming activities related to your Flock Safety network.

Recent Activity			
Location Name	Status	Visit Type	Completed/Scheduled Date
#01 89 @ 89A SB	Completed	Site Survey	5/30/2023

Status:
Scheduling: We are actively scheduling the technician visit - be that for a pre-installation site survey or the installation. Be on the lookout for the dispatched appointment within the next week or two.
Scheduled: Barring unforeseen circumstances, the technician will be onsite for your site survey or installation on this date.
Completed: The technician has completed the visit. Next step: the experts are in the process of confirming that your cameras are functioning properly (receiving adequate sunlight, connecting regularly to the cellular network, taking high-quality images, etc.). Once that part is complete, we will grant access to your camera footage.

Visit Types:
Site Survey: The technician will confirm that the locations previously agreed upon will work for the installation. The technician will place white flags at each location according to the plan you approved.
Installation: The technician will follow the plan based on the results of the site survey.
Maintenance: Our systems have identified an issue with your camera and a technician will be onsite to resolve the issue.

Stay Safe,
Your Flock Safety Team

Have questions? Should somebody else be receiving this email instead of you? Email us at support@flocksafety.com.

DOC-000104

Original filename: 20230601 - FW_ Upcoming Flock Activities - AZ - Prescott PD.pdf
Original path: Flock City Docs - Records/20230601 - FW_ Upcoming Flock Activities - AZ - Prescott PD.pdf
Document date: 2023-06-01
Document type: Email
Duplicate status: near (contained in thread DOC-000120)
Original page count: 1
SHA256: 701632b90ba114a262b2dd6270d139287e8009feb3c22472c69edc167a602b59

Summary:
A forwarded Flock Safety Daily Digest email to Prescott PD summarizing upcoming and recent activities on their camera network, including a completed site survey at location '#01 89 @ 89A SB' on 5/30/2023. The digest explains scheduling statuses and visit types (site survey, installation, maintenance).

From: "Jason Small" <jason.small@prescott-az.gov>
To: "Mark Parker" <mark.parker@prescott-az.gov>
Date: 6/1/2023 8:12:22 AM
Subject: FW: Upcoming Flock Activities - AZ - Prescott PD

FYI

From: Flock Safety Daily Digest <digest@flocksafety.com>
Sent: Wednesday, May 31, 2023 8:42 PM
To: Jason Small <jason.small@prescott-az.gov>
Subject: Upcoming Flock Activities - AZ - Prescott PD



Hi Jason Small,

Below you will find a summary of upcoming activities related to your Flock Safety network.

Recent Activity

Location Name	Status	Visit Type	Completed/Scheduled Date
#01 89 @ 89A SB	Completed	Site Survey	5/30/2023

Status:
Scheduling: We are actively scheduling the technician visit - be that for a pre-installation site survey or the installation. Be on the lookout for the dispatched appointment within the next week or two.
Scheduled: Barring unforeseen circumstances, the technician will be onsite for your site survey or installation on this date.
Completed: The technician has completed the visit. Next step: the experts are in the process of confirming that your cameras are functioning properly (receiving adequate sunlight, connecting regularly to the cellular network, taking high-quality images, etc.). Once that part is complete, we will grant access to your camera footage.

Visit Types:
Site Survey: The technician will confirm that the locations previously agreed upon will work for the installation. The technician will place white flags at each location according to the plan you approved.
Installation: The technician will follow the plan based on the results of the site survey.
Maintenance: Our systems have identified an issue with your camera and a technician will be onsite to resolve the issue.

Stay Safe,
Your Flock Safety Team

Have questions? Should somebody else be receiving this email instead of you? Email us at support@flocksafety.com.

DOC-000105

Original filename: 20230601 - Upcoming Flock Activities - AZ - Prescott PD.pdf
Original path: Flock City Docs - Records/20230601 - Upcoming Flock Activities - AZ - Prescott PD.pdf
Document date: 2023-06-01
Document type: Email
Duplicate status: near (contained in thread DOC-000103)
Original page count: 1
SHA256: 443347fe0c45472e5c66991a4befe0fd7a28351ceeb7a183e77625d5e82ccd6a

Summary:
An automated Flock Safety Daily Digest email to Prescott PD's Jason Small summarizing upcoming and recent activities on the Flock camera network, noting a completed site survey at location '#01 89 @ 89A SB' on 5/30/2023 and explaining scheduling, installation, and maintenance visit types.

From: "Flock Safety Daily Digest" <digest@flocksafety.com>
To: jason.small@prescott-az.gov
Date: 6/1/2023 7:34:39 PM
Subject: Upcoming Flock Activities - AZ - Prescott PD



Hi Jason Small,

Below you will find a summary of upcoming activities related to your Flock Safety network.

Recent Activity			
Location Name	Status	Visit Type	Completed/Scheduled Date
#01 89 @ 89A SB	Completed	Site Survey	5/30/2023

Status:
Scheduling: We are actively scheduling the technician visit - be that for a pre-installation site survey or the installation. Be on the lookout for the dispatched appointment within the next week or two.
Scheduled: Barring unforeseen circumstances, the technician will be onsite for your site survey or installation on this date.
Completed: The technician has completed the visit. Next step: the experts are in the process of confirming that your cameras are functioning properly (receiving adequate sunlight, connecting regularly to the cellular network, taking high-quality images, etc.). Once that part is complete, we will grant access to your camera footage.

Visit Types:
Site Survey: The technician will confirm that the locations previously agreed upon will work for the installation. The technician will place white flags at each location according to the plan you approved.
Installation: The technician will follow the plan based on the results of the site survey.
Maintenance: Our systems have identified an issue with your camera and a technician will be onsite to resolve the issue.

Stay Safe,
Your Flock Safety Team

Have questions? Should somebody else be receiving this email instead of you? Email us at support@flocksafety.com.

DOC-000106

Original filename: 20230602 - Upcoming Flock Activities - AZ - Prescott PD.pdf
Original path: Flock City Docs - Records/20230602 - Upcoming Flock Activities - AZ - Prescott PD.pdf
Document date: 2023-06-02
Document type: Email
Duplicate status: near (contained in thread DOC-000103)
Original page count: 1
SHA256: 7e4a86fc8435942fc4bac588c7f5db83076a8224c5df7ac12aba48d46210dd42

Summary:
An automated Flock Safety Daily Digest email to Prescott PD's Jason Small summarizing upcoming and recent Flock camera network activities, including a completed site survey at location '#01 89 @ 89A SB' on 5/30/2023. The email explains visit statuses and types such as site survey, installation, and maintenance.

From: "Flock Safety Daily Digest" <digest@flocksafety.com>
To: jason.small@prescott-az.gov
Date: 6/2/2023 6:01:40 PM
Subject: Upcoming Flock Activities - AZ - Prescott PD



Hi Jason Small,

Below you will find a summary of upcoming activities related to your Flock Safety network.

Recent Activity			
Location Name	Status	Visit Type	Completed/Scheduled Date
#01 89 @ 89A SB	Completed	Site Survey	5/30/2023

Status:
Scheduling: We are actively scheduling the technician visit - be that for a pre-installation site survey or the installation. Be on the lookout for the dispatched appointment within the next week or two.
Scheduled: Barring unforeseen circumstances, the technician will be onsite for your site survey or installation on this date.
Completed: The technician has completed the visit. Next step: the experts are in the process of confirming that your cameras are functioning properly (receiving adequate sunlight, connecting regularly to the cellular network, taking high-quality images, etc.). Once that part is complete, we will grant access to your camera footage.

Visit Types:
Site Survey: The technician will confirm that the locations previously agreed upon will work for the installation. The technician will place white flags at each location according to the plan you approved.
Installation: The technician will follow the plan based on the results of the site survey.
Maintenance: Our systems have identified an issue with your camera and a technician will be onsite to resolve the issue.

Stay Safe,
Your Flock Safety Team

Have questions? Should somebody else be receiving this email instead of you? Email us at support@flocksafety.com.

DOC-000107

Original filename: 20230607 - Upcoming Flock Activities - AZ - Prescott PD.pdf
Original path: Flock City Docs - Records/20230607 - Upcoming Flock Activities - AZ - Prescott PD.pdf
Document date: 2023-06-07
Document type: Email
Duplicate status: near (contained in thread DOC-000410)
Original page count: 1
SHA256: 28a08673e8f7082b60bc8cb2a7271450d0fb74a18da205e1e3e320fd757287d9

Summary:
An automated Flock Safety daily digest email to Prescott PD summarizing upcoming and recently completed activities on the department's camera network, noting completed site surveys at two locations and explaining status and visit types (scheduling, installation, maintenance). It describes the site survey, installation, and maintenance workflow for the cameras.

From: "Flock Safety Daily Digest" <digest@flocksafety.com>
To: jason.small@prescott-az.gov
Date: 6/7/2023 7:16:35 PM
Subject: Upcoming Flock Activities - AZ - Prescott PD



Hi Jason Small,

Below you will find a summary of upcoming activities related to your Flock Safety network.

Recent Activity			
Location Name	Status	Visit Type	Completed/Scheduled Date
#02 Willow Creek @ Pinon Oak SB	Completed	Site Survey	6/5/2023
#08 Whipple @ Walnut SB	Completed	Site Survey	6/5/2023

Status:
Scheduling: We are actively scheduling the technician visit - be that for a pre-installation site survey or the installation. Be on the lookout for the dispatched appointment within the next week or two.
Scheduled: Barring unforeseen circumstances, the technician will be onsite for your site survey or installation on this date.
Completed: The technician has completed the visit. Next step: the experts are in the process of confirming that your cameras are functioning properly (receiving adequate sunlight, connecting regularly to the cellular network, taking high-quality images, etc.). Once that part is complete, we will grant access to your camera footage.

Visit Types:
Site Survey: The technician will confirm that the locations previously agreed upon will work for the installation. The technician will place white flags at each location according to the plan you approved.
Installation: The technician will follow the plan based on the results of the site survey.
Maintenance: Our systems have identified an issue with your camera and a technician will be onsite to resolve the issue.

Stay Safe,
Your Flock Safety Team

Have questions? Should somebody else be receiving this email instead of you? Email us at support@flocksafety.com.

DOC-000108

Original filename: 20230608 - Upcoming Flock Activities - AZ - Prescott PD.pdf
Original path: Flock City Docs - Records/20230608 - Upcoming Flock Activities - AZ - Prescott PD.pdf
Document date: 2023-06-08
Document type: Email
Duplicate status: near (contained in thread DOC-000410)
Original page count: 1
SHA256: 8763a41998d6869d4cac2744ddc2387b85478c51f027b51981f256ddd0a8da50

Summary:
An automated Flock Safety Daily Digest email to Prescott PD's Jason Small summarizing upcoming and completed site survey activities for the department's camera network. It reports completed site surveys at two camera locations and explains status types and visit types (site survey, installation, maintenance).

From: "Flock Safety Daily Digest" <digest@flocksafety.com>
To: jason.small@prescott-az.gov
Date: 6/8/2023 7:09:38 PM
Subject: Upcoming Flock Activities - AZ - Prescott PD



Hi Jason Small,

Below you will find a summary of upcoming activities related to your Flock Safety network.

Recent Activity			
Location Name	Status	Visit Type	Completed/Scheduled Date
#02 Willow Creek @ Pinon Oak SB	Completed	Site Survey	6/5/2023
#08 Whipple @ Walnut SB	Completed	Site Survey	6/5/2023

Status:
Scheduling: We are actively scheduling the technician visit - be that for a pre-installation site survey or the installation. Be on the lookout for the dispatched appointment within the next week or two.
Scheduled: Barring unforeseen circumstances, the technician will be onsite for your site survey or installation on this date.
Completed: The technician has completed the visit. Next step: the experts are in the process of confirming that your cameras are functioning properly (receiving adequate sunlight, connecting regularly to the cellular network, taking high-quality images, etc.). Once that part is complete, we will grant access to your camera footage.

Visit Types:
Site Survey: The technician will confirm that the locations previously agreed upon will work for the installation. The technician will place white flags at each location according to the plan you approved.
Installation: The technician will follow the plan based on the results of the site survey.
Maintenance: Our systems have identified an issue with your camera and a technician will be onsite to resolve the issue.

Stay Safe,
Your Flock Safety Team

Have questions? Should somebody else be receiving this email instead of you? Email us at support@flocksafety.com.

DOC-000109

Original filename: 20230609 - FW_ LPR install (1).pdf
Original path: Flock City Docs - Records/20230609 - FW_ LPR install (1).pdf
Document date: 2023-06-09
Document type: Email
Duplicate status: near (contained in thread DOC-000113)
Original page count: 2
SHA256: fa604baf6c48a73a213af17affe52691026a7bad2bb0834e5000f3951931d15d

Summary:
Email thread among Prescott Police Department and city staff coordinating equipment (a boom truck) and access to intersection poles for the June 12-14 installation of 15 stationary Flock Safety automatic license plate reader cameras. Includes discussion of contacting Street Maintenance for the truck.

From: "Jason Small" <jason.small@prescott-az.gov>
To: "Mark Parker" <mark.parker@prescott-az.gov>
Date: 6/9/2023 11:10:15 AM
Subject: FW: LPR install

FYI

From: Brian Scott <brian.scott@prescott-az.gov>
Sent: Friday, June 9, 2023 10:24 AM
To: Jason Small <jason.small@prescott-az.gov>
Cc: Bryan Woods <bryan.woods@prescott-az.gov>; Tiffany Gillo <tiffany.gillo@prescott-az.gov>
Subject: RE: LPR install

Hey Jason,

I think the traffic signal boom truck would work better for you. Ours is rather large. Also it will only accommodate one person in the bucket. Bryan Woods in traffic signal can be reached at 5045. Could be you were looking for him anyway, he and I get confused for each other all the time. Let me know.

Brian Scott
Street Maintenance Superintendent
CITY OF PRESCOTT ARIZONA

2800 Sundog Ranch Road | Prescott, AZ 86303
Ph: 928-777-1126 | Fax: 928-771-5824
brian.scott@prescott-az.gov

From: Jason Small <jason.small@prescott-az.gov>
Sent: Friday, June 9, 2023 8:58 AM
To: Brian Scott <brian.scott@prescott-az.gov>
Subject: FW: LPR install

Brian

I left you a phone message but in case you don't get it we are having 15 stationary automatic license plate reading cameras installed by Flock Safety June 12-14. On some of the installations they will need access to a boom truck. Is this something you could help us out with. I think we would only need to have someone we can call when they are ready to move to an installation that needs a truck. Let me know if this is possible. Sorry for the late notice.

Thanks

Jason Small
Special Operations Bureau Lieutenant
CITY OF PRESCOTT ARIZONA
222 S. Marina St. Prescott Az 86303
928-777-1942
jason.small@prescott-az.gov

From: Mark Parker <mark.parker@prescott-az.gov>
Sent: Thursday, June 8, 2023 8:15 PM
To: Jason Small <jason.small@prescott-az.gov>
Subject: Re: LPR install

Yes, we were going to coordinate with streets so the installers could get access to the intersection poles. Only a few of the locations will need the boom truck, other than that all they needed was the traffic control which you've already taken care of.

Best regards,

Mark S. Parker
Sergeant, Patrol Bureau
Prescott Police Department
222 S. Marina Street | Prescott, AZ 86303
Ph: 928.777.1997 | Fax: 928.778.3739

From: Jason Small <jason.small@prescott-az.gov>
Sent: Thursday, June 8, 2023 12:37:27 PM
To: Mark Parker <mark.parker@prescott-az.gov>
Subject: RE: LPR install

Mark

I just got back from vacation and must have missed something. Do we need to supply a boom truck? If so do we need to supply the operator as well? Seems kind of weird for us to supply that kind of equipment. Let me know and I'll see what I can put together.

Thanks
Jason

From: Mark Parker <mark.parker@prescott-az.gov>
Sent: Thursday, June 8, 2023 10:02 AM
To: Jason Small <jason.small@prescott-az.gov>
Subject: LPR install

Lt,

Just talked with Jack and he hasn't coordinated with streets for a boom truck, did you happen to take care of that?

Im still out of the state until the end of the month.

Best regards,

Mark S. Parker
Sergeant, Patrol Bureau
Prescott Police Department
222 S. Marina Street | Prescott, AZ 86303
Ph: 928.777.1997 | Fax: 928.778.3739

DOC-000110

Original filename: 20230609 - FW_ LPR install (2).pdf
Original path: Flock City Docs - Records/20230609 - FW_ LPR install (2).pdf
Document date: 2023-06-09
Document type: Email
Duplicate status: near (contained in thread DOC-000111)
Original page count: 3
SHA256: 3d8737a3504c4b519795a1475b8f2cf8ce046a8e325f8135c4d62b559e604b0a

Summary:
Internal Prescott city email thread coordinating access to a boom truck for Flock Safety's installation of 15 stationary automatic license plate reader cameras around the city on June 12-14, 2023. Police staff work with Street Maintenance and traffic signal staff to arrange equipment for the pole installations.

From: "Jason Small" <jason.small@prescott-az.gov>
To: "Bryan Woods" <bryan.woods@prescott-az.gov>
Date: 6/9/2023 11:14:46 AM
Subject: FW: LPR install

Bryan

Brian Scott copied you on an e-mail string we have been having. The Police Department is having automatic license plate reader cameras installed around the city on 6/12-14. The company Flock Safety may need access to a boom truck for several of the installations. I was hoping you could help us out with that. I am thinking if there is someone who we could call when they are headed to a location that will require a boom truck that would be great. Please let me know if this is possible.

Thanks

Jason Small
Special Operations Bureau Lieutenant
CITY OF PRESCOTT ARIZONA
222 S. Marina St. Prescott Az 86303
928-777-1942
jason.small@prescott-az.gov

From: Brian Scott <brian.scott@prescott-az.gov>
Sent: Friday, June 9, 2023 10:24 AM
To: Jason Small <jason.small@prescott-az.gov>
Cc: Bryan Woods <bryan.woods@prescott-az.gov>; Tiffany Gillo <tiffany.gillo@prescott-az.gov>
Subject: RE: LPR install

Hey Jason,

I think the traffic signal boom truck would work better for you. Ours is rather large. Also it will only accommodate one person in the bucket. Bryan Woods in traffic signal can be reached at 5045.
Could be you were looking for him anyway, he and I get confused for each other all the time. Let me know.

Brian Scott
Street Maintenance Superintendent
CITY OF PRESCOTT ARIZONA
2800 Sundog Ranch Road | Prescott, AZ 86303
Ph: 928-777-1126 | Fax: 928-771-5824
brian.scott@prescott-az.gov

From: Jason Small <jason.small@prescott-az.gov>
Sent: Friday, June 9, 2023 8:58 AM
To: Brian Scott <brian.scott@prescott-az.gov>
Subject: FW: LPR install

Brian

I left you a phone message but in case you don't get it we are having 15 stationary automatic license plate

reading cameras installed by Flock Safety June 12-14. On some of the installations they will need access to a boom truck. Is this something you could help us out with. I think we would only need to have someone we can call when they are ready to move to an installation that needs a truck. Let me know if this is possible. Sorry for the late notice.

Thanks

Jason Small
Special Operations Bureau Lieutenant

CITY OF PRESCOTT
ARIZONA

222 S. Marina St. Prescott Az 86303
928-777-1942
jason.small@prescott-az.gov

From: Mark Parker <mark.parker@prescott-az.gov>
Sent: Thursday, June 8, 2023 8:15 PM
To: Jason Small <jason.small@prescott-az.gov>
Subject: Re: LPR install

Yes, we were going to coordinate with streets so the installers could get access to the intersection poles. Only a few of the locations will need the boom truck, other than that all they needed was the traffic control which you've already taken care of.

Best regards,

Mark S. Parker
Sergeant, Patrol Bureau
Prescott Police Department
222 S. Marina Street | Prescott, AZ 86303
Ph: 928.777.1997 | Fax: 928.778.3739

From: Jason Small <jason.small@prescott-az.gov>
Sent: Thursday, June 8, 2023 12:37:27 PM
To: Mark Parker <mark.parker@prescott-az.gov>
Subject: RE: LPR install

Mark

I just got back from vacation and must have missed something. Do we need to supply a boom truck? If so do we need to supply the operator as well? Seems kind of weird for us to supply that kind of equipment. Let me know and I'll see what I can put together.

Thanks
Jason

From: Mark Parker <mark.parker@prescott-az.gov>
Sent: Thursday, June 8, 2023 10:02 AM
To: Jason Small <jason.small@prescott-az.gov>
Subject: LPR install

Lt,

Just talked with Jack and he hasn’t coordinated with streets for a boom truck, did you happen to take care of that?

Im still out of the state until the end of the month.

Best regards,

Mark S. Parker
Sergeant, Patrol Bureau
Prescott Police Department
222 S. Marina Street | Prescott, AZ 86303
Ph: 928.777.1997 | Fax: 928.778.3739

DOC-000111

Original filename: 20230609 - FW_ LPR install (3).pdf
Original path: Flock City Docs - Records/20230609 - FW_ LPR install (3).pdf
Document date: 2023-06-09
Document type: Email
Duplicate status: near (contained in thread DOC-000117)
Original page count: 3
SHA256: 74bf8b547ca7d83b13dcf7ec98afdc0687e51f374070f9db107f59a036a8fd30

Summary:
Internal Prescott city email thread coordinating access to a boom truck and traffic support for the June 12-14, 2023 installation of 15 stationary Flock Safety license plate reader cameras around the city. Police staff coordinate with Street Maintenance and Traffic Signal personnel to provide equipment for pole-mounted installations.

From: "Jason Small" <jason.small@prescott-az.gov>
To: "Mark Parker" <mark.parker@prescott-az.gov>
Date: 6/9/2023 11:24:48 AM
Subject: FW: LPR install

FYI

From: Jason Small
Sent: Friday, June 9, 2023 11:15 AM
To: Bryan Woods <bryan.woods@prescott-az.gov>
Subject: FW: LPR install

Bryan

Brian Scott copied you on an e-mail string we have been having. The Police Department is having automatic license plate reader cameras installed around the city on 6/12-14. The company Flock Safety may need access to a boom truck for several of the installations. I was hoping you could help us out with that. I am thinking if there is someone who we could call when they are headed to a location that will require a boom truck that would be great. Please let me know if this is possible.

Thanks

Jason Small
Special Operations Bureau Lieutenant
CITY OF PRESCOTT ARIZONA
222 S. Marina St. Prescott Az 86303
928-777-1942
jason.small@prescott-az.gov

From: Brian Scott <brian.scott@prescott-az.gov>
Sent: Friday, June 9, 2023 10:24 AM
To: Jason Small <jason.small@prescott-az.gov>
Cc: Bryan Woods <bryan.woods@prescott-az.gov>; Tiffany Gillo <tiffany.gillo@prescott-az.gov>
Subject: RE: LPR install

Hey Jason,

I think the traffic signal boom truck would work better for you. Ours is rather large. Also it will only accommodate one person in the bucket. Bryan Woods in traffic signal can be reached at 5045.
Could be you were looking for him anyway, he and I get confused for each other all the time. Let me know.

Brian Scott
Street Maintenance Superintendent
CITY OF PRESCOTT ARIZONA
2800 Sundog Ranch Road | Prescott, AZ 86303
Ph: 928-777-1126 | Fax: 928-771-5824
brian.scott@prescott-az.gov

From: Jason Small <jason.small@prescott-az.gov>

Sent: Friday, June 9, 2023 8:58 AM
To: Brian Scott <brian.scott@prescott-az.gov>
Subject: FW: LPR install

Brian

I left you a phone message but in case you don't get it we are having 15 stationary automatic license plate reading cameras installed by Flock Safety June 12-14. On some of the installations they will need access to a boom truck. Is this something you could help us out with. I think we would only need to have someone we can call when they are ready to move to an installation that needs a truck. Let me know if this is possible. Sorry for the late notice.

Thanks

Jason Small
Special Operations Bureau Lieutenant
CITY OF PRESCOTT
ARIZONA
222 S. Marina St. Prescott Az 86303
928-777-1942
jason.small@prescott-az.gov

From: Mark Parker <mark.parker@prescott-az.gov>
Sent: Thursday, June 8, 2023 8:15 PM
To: Jason Small <jason.small@prescott-az.gov>
Subject: Re: LPR install

Yes, we were going to coordinate with streets so the installers could get access to the intersection poles. Only a few of the locations will need the boom truck, other than that all they needed was the traffic control which you've already taken care of.

Best regards,

Mark S. Parker
Sergeant, Patrol Bureau
Prescott Police Department
222 S. Marina Street | Prescott, AZ 86303
Ph: 928.777.1997 | Fax: 928.778.3739

From: Jason Small <jason.small@prescott-az.gov>
Sent: Thursday, June 8, 2023 12:37:27 PM
To: Mark Parker <mark.parker@prescott-az.gov>
Subject: RE: LPR install

Mark

I just got back from vacation and must have missed something. Do we need to supply a boom truck? If so do we need to supply the operator as well? Seems kind of weird for us to supply that kind of equipment. Let me know and I'll see what I can put together.

Thanks
Jason

From: Mark Parker <mark.parker@prescott-az.gov>
Sent: Thursday, June 8, 2023 10:02 AM
To: Jason Small <jason.small@prescott-az.gov>
Subject: LPR install

Lt,

Just talked with Jack and he hasn't coordinated with streets for a boom truck, did you happen to take care of that?

Im still out of the state until the end of the month.

Best regards,

Mark S. Parker
Sergeant, Patrol Bureau
Prescott Police Department
222 S. Marina Street | Prescott, AZ 86303
Ph: 928.777.1997 | Fax: 928.778.3739

DOC-000112

Original filename: 20230609 - FW_ LPR install.pdf
Original path: Flock City Docs - Records/20230609 - FW_ LPR install.pdf
Document date: 2023-06-09
Document type: Email
Duplicate status: near (contained in thread DOC-000116)
Original page count: 2
SHA256: ba6d1cecd40b8ab970711e8b2a0453d47e24d5611a673df45ebf61cd2cd8eba9

Summary:
Internal Prescott Police Department email thread coordinating logistics for the June 12-14 installation of 15 stationary Flock Safety license-plate-reader cameras, including arranging a boom truck and traffic control for certain intersection pole locations.

From: "Jason Small" <jason.small@prescott-az.gov>
To: "Brian Scott" <brian.scott@prescott-az.gov>
Date: 6/9/2023 8:58:00 AM
Subject: FW: LPR install

Brian

I left you a phone message but in case you don't get it we are having 15 stationary automatic license plate reading cameras installed by Flock Safety June 12-14. On some of the installations they will need access to a boom truck. Is this something you could help us out with. I think we would only need to have someone we can call when they are ready to move to an installation that needs a truck. Let me know if this is possible. Sorry for the late notice.

Thanks

Jason Small
Special Operations Bureau Lieutenant
CITY OF PRESCOTT ARIZONA
222 S. Marina St. Prescott Az 86303
928-777-1942
jason.small@prescott-az.gov

From: Mark Parker <mark.parker@prescott-az.gov>
Sent: Thursday, June 8, 2023 8:15 PM
To: Jason Small <jason.small@prescott-az.gov>
Subject: Re: LPR install

Yes, we were going to coordinate with streets so the installers could get access to the intersection poles. Only a few of the locations will need the boom truck, other than that all they needed was the traffic control which you've already taken care of.

Best regards,

Mark S. Parker
Sergeant, Patrol Bureau
Prescott Police Department
222 S. Marina Street | Prescott, AZ 86303
Ph: 928.777.1997 | Fax: 928.778.3739

From: Jason Small <jason.small@prescott-az.gov>
Sent: Thursday, June 8, 2023 12:37:27 PM
To: Mark Parker <mark.parker@prescott-az.gov>
Subject: RE: LPR install

Mark

I just got back from vacation and must have missed something. Do we need to supply a boom truck? If so do

we need to supply the operator as well? Seems kind of weird for us to supply that kind of equipment. Let me know and I'll see what I can put together.

Thanks
Jason

From: Mark Parker <mark.parker@prescott-az.gov>
Sent: Thursday, June 8, 2023 10:02 AM
To: Jason Small <jason.small@prescott-az.gov>
Subject: LPR install

Lt,

Just talked with Jack and he hasn't coordinated with streets for a boom truck, did you happen to take care of that?

Im still out of the state until the end of the month.

Best regards,

Mark S. Parker
Sergeant, Patrol Bureau
Prescott Police Department
222 S. Marina Street | Prescott, AZ 86303
Ph: 928.777.1997 | Fax: 928.778.3739

DOC-000113

Original filename: 20230609 - RE_ LPR install (1).pdf
Original path: Flock City Docs - Records/20230609 - RE_ LPR install (1).pdf
Document date: 2023-06-09
Document type: Email
Duplicate status: near (contained in thread DOC-000114)
Original page count: 3
SHA256: 770a583a1b927a513a04da5c8fafc23ff207859a38885cb75484baf0905e67ef

Summary:
Internal City of Prescott email thread coordinating logistics for the installation of 15 stationary Flock Safety automatic license-plate-reading cameras scheduled June 12-14, 2023, specifically arranging access to a boom truck from Street Maintenance for installations at intersection poles.

From: "Jason Small" <jason.small@prescott-az.gov>
To: "Brian Scott" <brian.scott@prescott-az.gov>
Date: 6/9/2023 11:08:39 AM
Subject: RE: LPR install

Brian thanks a bunch, I'll reach out to Bryan Woods.

Jason Small
Special Operations Bureau Lieutenant
CITY OF PRESCOTT ARIZONA
222 S. Marina St. Prescott Az 86303
928-777-1942
jason.small@prescott-az.gov

From: Brian Scott <brian.scott@prescott-az.gov>
Sent: Friday, June 9, 2023 10:24 AM
To: Jason Small <jason.small@prescott-az.gov>
Cc: Bryan Woods <bryan.woods@prescott-az.gov>; Tiffany Gillo <tiffany.gillo@prescott-az.gov>
Subject: RE: LPR install

Hey Jason,

I think the traffic signal boom truck would work better for you. Ours is rather large. Also it will only accommodate one person in the bucket. Bryan Woods in traffic signal can be reached at 5045.
Could be you were looking for him anyway, he and I get confused for each other all the time. Let me know.

Brian Scott
Street Maintenance Superintendent
CITY OF PRESCOTT ARIZONA

2800 Sundog Ranch Road | Prescott, AZ 86303
Ph: 928-777-1126 | Fax: 928-771-5824
brian.scott@prescott-az.gov

From: Jason Small <jason.small@prescott-az.gov>
Sent: Friday, June 9, 2023 8:58 AM
To: Brian Scott <brian.scott@prescott-az.gov>
Subject: FW: LPR install

Brian

I left you a phone message but in case you don't get it we are having 15 stationary automatic license plate reading cameras installed by Flock Safety June 12-14. On some of the installations they will need access to a boom truck. Is this something you could help us out with. I think we would only need to have someone we can call when they are ready to move to an installation that needs a truck. Let me know if this is possible. Sorry for the late notice.

Thanks

Jason Small
Special Operations Bureau Lieutenant

CITY OF PRESCOTT ARIZONA

222 S. Marina St. Prescott Az 86303
928-777-1942
jason.small@prescott-az.gov

From: Mark Parker <mark.parker@prescott-az.gov>
Sent: Thursday, June 8, 2023 8:15 PM
To: Jason Small <jason.small@prescott-az.gov>
Subject: Re: LPR install

Yes, we were going to coordinate with streets so the installers could get access to the intersection poles. Only a few of the locations will need the boom truck, other than that all they needed was the traffic control which you've already taken care of.

Best regards,

Mark S. Parker
Sergeant, Patrol Bureau
Prescott Police Department
222 S. Marina Street | Prescott, AZ 86303
Ph: 928.777.1997 | Fax: 928.778.3739

From: Jason Small <jason.small@prescott-az.gov>
Sent: Thursday, June 8, 2023 12:37:27 PM
To: Mark Parker <mark.parker@prescott-az.gov>
Subject: RE: LPR install

Mark

I just got back from vacation and must have missed something. Do we need to supply a boom truck? If so do we need to supply the operator as well? Seems kind of weird for us to supply that kind of equipment. Let me know and I'll see what I can put together.

Thanks
Jason

From: Mark Parker <mark.parker@prescott-az.gov>
Sent: Thursday, June 8, 2023 10:02 AM
To: Jason Small <jason.small@prescott-az.gov>
Subject: LPR install

Lt,

Just talked with Jack and he hasn't coordinated with streets for a boom truck, did you happen to take care of that?

Im still out of the state until the end of the month.

Best regards,

Mark S. Parker
Sergeant, Patrol Bureau
Prescott Police Department
222 S. Marina Street | Prescott, AZ 86303
Ph: 928.777.1997 | Fax: 928.778.3739

DOC-000114

Original filename: 20230609 - RE_ LPR install (2).pdf
Original path: Flock City Docs - Records/20230609 - RE_ LPR install (2).pdf
Document date: 2023-06-09
Document type: Email
Duplicate status: near
Original page count: 3
SHA256: 2726a807842afc6a46387a7088e0db9ce061d2d5dac989055004bcada42933c4

Summary:
Email thread between Prescott Police Department and city Street Maintenance staff coordinating access to a boom truck for the June 12-14 installation of 15 stationary Flock Safety license plate reader cameras. Brian Scott offers to help arrange the traffic signal boom truck and refers Jason Small to Bryan Woods.

From: "Brian Scott" <brian.scott@prescott-az.gov>
To: "Jason Small" <jason.small@prescott-az.gov>
Date: 6/9/2023 12:11:30 PM
Subject: RE: LPR install

You bet Jason. Let me know if there's anything else we can do to help.

Brian Scott
Street Maintenance Superintendent
CITY OF PRESCOTT ARIZONA

2800 Sundog Ranch Road | Prescott, AZ 86303
Ph: 928-777-1126 | Fax: 928-771-5824
brian.scott@prescott-az.gov

From: Jason Small <jason.small@prescott-az.gov>
Sent: Friday, June 9, 2023 11:09 AM
To: Brian Scott <brian.scott@prescott-az.gov>
Subject: RE: LPR install

Brian thanks a bunch, I'll reach out to Bryan Woods.

Jason Small
Special Operations Bureau Lieutenant
CITY OF PRESCOTT ARIZONA
222 S. Marina St. Prescott Az 86303
928-777-1942
jason.small@prescott-az.gov

From: Brian Scott <brian.scott@prescott-az.gov>
Sent: Friday, June 9, 2023 10:24 AM
To: Jason Small <jason.small@prescott-az.gov>
Cc: Bryan Woods <bryan.woods@prescott-az.gov>; Tiffany Gillo <tiffany.gillo@prescott-az.gov>
Subject: RE: LPR install

Hey Jason,

I think the traffic signal boom truck would work better for you. Ours is rather large. Also it will only accommodate one person in the bucket. Bryan Woods in traffic signal can be reached at 5045. Could be you were looking for him anyway, he and I get confused for each other all the time. Let me know.

Brian Scott
Street Maintenance Superintendent
CITY OF PRESCOTT ARIZONA

2800 Sundog Ranch Road | Prescott, AZ 86303
Ph: 928-777-1126 | Fax: 928-771-5824
brian.scott@prescott-az.gov

From: Jason Small <jason.small@prescott-az.gov>
Sent: Friday, June 9, 2023 8:58 AM
To: Brian Scott <brian.scott@prescott-az.gov>
Subject: FW: LPR install

Brian

I left you a phone message but in case you don't get it we are having 15 stationary automatic license plate reading cameras installed by Flock Safety June 12-14. On some of the installations they will need access to a boom truck. Is this something you could help us out with. I think we would only need to have someone we can call when they are ready to move to an installation that needs a truck. Let me know if this is possible. Sorry for the late notice.

Thanks

Jason Small
Special Operations Bureau Lieutenant
CITY OF PRESCOTT
ARIZONA
222 S. Marina St. Prescott Az 86303
928-777-1942
jason.small@prescott-az.gov

From: Mark Parker <mark.parker@prescott-az.gov>
Sent: Thursday, June 8, 2023 8:15 PM
To: Jason Small <jason.small@prescott-az.gov>
Subject: Re: LPR install

Yes, we were going to coordinate with streets so the installers could get access to the intersection poles. Only a few of the locations will need the boom truck, other than that all they needed was the traffic control which you've already taken care of.

Best regards,

Mark S. Parker
Sergeant, Patrol Bureau
Prescott Police Department
222 S. Marina Street | Prescott, AZ 86303
Ph: 928.777.1997 | Fax: 928.778.3739

From: Jason Small <jason.small@prescott-az.gov>
Sent: Thursday, June 8, 2023 12:37:27 PM
To: Mark Parker <mark.parker@prescott-az.gov>
Subject: RE: LPR install

Mark

I just got back from vacation and must have missed something. Do we need to supply a boom truck? If so do we need to supply the operator as well? Seems kind of weird for us to supply that kind of equipment. Let me know and I'll see what I can put together.

Thanks
Jason

From: Mark Parker <mark.parker@prescott-az.gov>
Sent: Thursday, June 8, 2023 10:02 AM
To: Jason Small <jason.small@prescott-az.gov>
Subject: LPR install

Lt,

Just talked with Jack and he hasn't coordinated with streets for a boom truck, did you happen to take care of that?

Im still out of the state until the end of the month.

Best regards,

Mark S. Parker
Sergeant, Patrol Bureau
Prescott Police Department
222 S. Marina Street | Prescott, AZ 86303
Ph: 928.777.1997 | Fax: 928.778.3739

DOC-000115

Original filename: 20230609 - RE_ LPR install (4).pdf
Original path: Flock City Docs - Records/20230609 - RE_ LPR install (4).pdf
Document date: 2023-06-09
Document type: Email
Duplicate status: unique
Original page count: 3
SHA256: 99a34c21b207d1c9d1abef21a0c1971d3fd41aba1241cc9b99a31fd34e052174

Summary:
An internal Prescott Police Department email thread coordinating boom truck access with the city's street and traffic signal divisions for the installation of 15 stationary Flock Safety license plate reader cameras scheduled for June 12-14, 2023. It discusses which install locations require a boom truck and who to contact for equipment.

From: "Jason Small" <jason.small@prescott-az.gov>
To: "Mark Parker" <mark.parker@prescott-az.gov>
Date: 6/9/2023 1:05:21 PM
Subject: RE: LPR install

My understanding is that Bryan Woods is with signals. I will follow up with him. Worst case scenario we will rent a truck if we have to.

Jason

From: Mark Parker <mark.parker@prescott-az.gov>
Sent: Friday, June 9, 2023 12:38 PM
To: Jason Small <jason.small@prescott-az.gov>
Subject: Re: LPR install

Roger. Are you coordinating that with signals division?

Best regards,

Mark S. Parker
Sergeant, Patrol Bureau
Prescott Police Department
222 S. Marina Street | Prescott, AZ 86303
Ph: 928.777.1997 | Fax: 928.778.3739

From: Jason Small <jason.small@prescott-az.gov>
Sent: Friday, June 9, 2023 10:24:48 AM
To: Mark Parker <mark.parker@prescott-az.gov>
Subject: FW: LPR install

FYI

From: Jason Small
Sent: Friday, June 9, 2023 11:15 AM
To: Bryan Woods <bryan.woods@prescott-az.gov>
Subject: FW: LPR install

Bryan

Brian Scott copied you on an e-mail string we have been having. The Police Department is having automatic license plate reader cameras installed around the city on 6/12-14. The company Flock Safety may need access to a boom truck for several of the installations. I was hoping you could help us out with that. I am thinking if there is someone who we could call when they are headed to a location that will require a boom truck that would be great. Please let me know if this is possible.

Thanks

Jason Small
Special Operations Bureau Lieutenant
CITY OF PRESCOTT ARIZONA
222 S. Marina St. Prescott Az 86303
928-777-1942
jason.small@prescott-az.gov

From: Brian Scott <brian.scott@prescott-az.gov>
Sent: Friday, June 9, 2023 10:24 AM
To: Jason Small <jason.small@prescott-az.gov>
Cc: Bryan Woods <bryan.woods@prescott-az.gov>; Tiffany Gillo <tiffany.gillo@prescott-az.gov>
Subject: RE: LPR install

Hey Jason,

I think the traffic signal boom truck would work better for you. Ours is rather large. Also it will only accommodate one person in the bucket. Bryan Woods in traffic signal can be reached at 5045.
Could be you were looking for him anyway, he and I get confused for each other all the time. Let me know.

Brian Scott
Street Maintenance Superintendent

2800 Sundog Ranch Road **|** Prescott, AZ 86303
Ph: 928-777-1126 **|** Fax: 928-771-5824
brian.scott@prescott-az.gov

From: Jason Small <jason.small@prescott-az.gov>
Sent: Friday, June 9, 2023 8:58 AM
To: Brian Scott <brian.scott@prescott-az.gov>
Subject: FW: LPR install

Brian

I left you a phone message but in case you don't get it we are having 15 stationary automatic license plate reading cameras installed by Flock Safety June 12-14. On some of the installations they will need access to a boom truck. Is this something you could help us out with. I think we would only need to have someone we can call when they are ready to move to an installation that needs a truck. Let me know if this is possible. Sorry for the late notice.

Thanks

Jason Small
Special Operations Bureau Lieutenant

222 S. Marina St. Prescott Az 86303
928-777-1942
jason.small@prescott-az.gov

From: Mark Parker <mark.parker@prescott-az.gov>
Sent: Thursday, June 8, 2023 8:15 PM
To: Jason Small <jason.small@prescott-az.gov>
Subject: Re: LPR install

Yes, we were going to coordinate with streets so the installers could get access to the intersection poles. Only

a few of the locations will need the boom truck, other than that all they needed was the traffic control which you've already taken care of.

Best regards,

Mark S. Parker
Sergeant, Patrol Bureau
Prescott Police Department
222 S. Marina Street | Prescott, AZ 86303
Ph: 928.777.1997 | Fax: 928.778.3739

From: Jason Small <jason.small@prescott-az.gov>
Sent: Thursday, June 8, 2023 12:37:27 PM
To: Mark Parker <mark.parker@prescott-az.gov>
Subject: RE: LPR install

Mark

I just got back from vacation and must have missed something. Do we need to supply a boom truck? If so do we need to supply the operator as well? Seems kind of weird for us to supply that kind of equipment. Let me know and I'll see what I can put together.

Thanks
Jason

From: Mark Parker <mark.parker@prescott-az.gov>
Sent: Thursday, June 8, 2023 10:02 AM
To: Jason Small <jason.small@prescott-az.gov>
Subject: LPR install

Lt,

Just talked with Jack and he hasn't coordinated with streets for a boom truck, did you happen to take care of that?

Im still out of the state until the end of the month.

Best regards,

Mark S. Parker
Sergeant, Patrol Bureau
Prescott Police Department
222 S. Marina Street | Prescott, AZ 86303
Ph: 928.777.1997 | Fax: 928.778.3739

DOC-000116

Original filename: 20230609 - RE_ LPR install.pdf
Original path: Flock City Docs - Records/20230609 - RE_ LPR install.pdf
Document date: 2023-06-09
Document type: Email
Duplicate status: near (contained in thread DOC-000109)
Original page count: 2
SHA256: 9745cdbc1cca0688dbf2d1ec2dd7db6d2c412db7fac49f1574ebff1bfb360f59

Summary:
Email thread among Prescott city staff coordinating equipment (a boom truck) and access to intersection poles for the June 12-14 installation of 15 stationary Flock Safety automatic license plate reading cameras. Street Maintenance suggests using the traffic signal boom truck and provides a contact.

From: "Brian Scott" <brian.scott@prescott-az.gov>
To: "Jason Small" <jason.small@prescott-az.gov>
CC: "Bryan Woods" <bryan.woods@prescott-az.gov>
"Tiffany Gillo" <tiffany.gillo@prescott-az.gov>
Date: 6/9/2023 10:24:24 AM
Subject: RE: LPR install

Hey Jason,

I think the traffic signal boom truck would work better for you. Ours is rather large. Also it will only accommodate one person in the bucket. Bryan Woods in traffic signal can be reached at 5045.
Could be you were looking for him anyway, he and I get confused for each other all the time. Let me know.

Brian Scott
Street Maintenance Superintendent
CITY OF PRESCOTT ARIZONA

2800 Sundog Ranch Road | Prescott, AZ 86303
Ph: 928-777-1126 | Fax: 928-771-5824
brian.scott@prescott-az.gov

From: Jason Small <jason.small@prescott-az.gov>
Sent: Friday, June 9, 2023 8:58 AM
To: Brian Scott <brian.scott@prescott-az.gov>
Subject: FW: LPR install

Brian

I left you a phone message but in case you don't get it we are having 15 stationary automatic license plate reading cameras installed by Flock Safety June 12-14. On some of the installations they will need access to a boom truck. Is this something you could help us out with. I think we would only need to have someone we can call when they are ready to move to an installation that needs a truck. Let me know if this is possible. Sorry for the late notice.

Thanks

Jason Small
Special Operations Bureau Lieutenant
CITY OF PRESCOTT ARIZONA
222 S. Marina St. Prescott Az 86303
928-777-1942
jason.small@prescott-az.gov

From: Mark Parker <mark.parker@prescott-az.gov>
Sent: Thursday, June 8, 2023 8:15 PM
To: Jason Small <jason.small@prescott-az.gov>
Subject: Re: LPR install

Yes, we were going to coordinate with streets so the installers could get access to the intersection poles. Only a few of the locations will need the boom truck, other than that all they needed was the traffic control which you've already taken care of.

Best regards,

Mark S. Parker
Sergeant, Patrol Bureau
Prescott Police Department
222 S. Marina Street | Prescott, AZ 86303
Ph: 928.777.1997 | Fax: 928.778.3739

From: Jason Small <jason.small@prescott-az.gov>
Sent: Thursday, June 8, 2023 12:37:27 PM
To: Mark Parker <mark.parker@prescott-az.gov>
Subject: RE: LPR install

Mark

I just got back from vacation and must have missed something. Do we need to supply a boom truck? If so do we need to supply the operator as well? Seems kind of weird for us to supply that kind of equipment. Let me know and I'll see what I can put together.

Thanks
Jason

From: Mark Parker <mark.parker@prescott-az.gov>
Sent: Thursday, June 8, 2023 10:02 AM
To: Jason Small <jason.small@prescott-az.gov>
Subject: LPR install

Lt,

Just talked with Jack and he hasn't coordinated with streets for a boom truck, did you happen to take care of that?

Im still out of the state until the end of the month.

Best regards,

Mark S. Parker
Sergeant, Patrol Bureau
Prescott Police Department
222 S. Marina Street | Prescott, AZ 86303
Ph: 928.777.1997 | Fax: 928.778.3739

DOC-000117

Original filename: 20230609 - Re_ LPR install (3).pdf
Original path: Flock City Docs - Records/20230609 - Re_ LPR install (3).pdf
Document date: 2023-06-09
Document type: Email
Duplicate status: near (contained in thread DOC-000115)
Original page count: 3
SHA256: ce9f6ecb1e616c07f198d452e8968bc9ee5344f4faae418ff6fc4fe4e4c825c7

Summary:
Internal Prescott city email thread coordinating logistics for the installation of 15 stationary Flock Safety license plate reader cameras on June 12-14, including securing a boom truck from the streets/traffic signal division for pole access.

From: "Mark Parker" <mark.parker@prescott-az.gov>
To: "Jason Small" <jason.small@prescott-az.gov>
Date: 6/9/2023 12:37:49 PM
Subject: Re: LPR install

Roger. Are you coordinating that with signals division?

Best regards,

Mark S. Parker
Sergeant, Patrol Bureau
Prescott Police Department
222 S. Marina Street | Prescott, AZ 86303
Ph: 928.777.1997 | Fax: 928.778.3739

From: Jason Small <jason.small@prescott-az.gov>
Sent: Friday, June 9, 2023 10:24:48 AM
To: Mark Parker <mark.parker@prescott-az.gov>
Subject: FW: LPR install

FYI

From: Jason Small
Sent: Friday, June 9, 2023 11:15 AM
To: Bryan Woods <bryan.woods@prescott-az.gov>
Subject: FW: LPR install

Bryan

Brian Scott copied you on an e-mail string we have been having. The Police Department is having automatic license plate reader cameras installed around the city on 6/12-14. The company Flock Safety may need access to a boom truck for several of the installations. I was hoping you could help us out with that. I am thinking if there is someone who we could call when they are headed to a location that will require a boom truck that would be great. Please let me know if this is possible.

Thanks

Jason Small
Special Operations Bureau Lieutenant
CITY OF PRESCOTT ARIZONA
222 S. Marina St. Prescott Az 86303
928-777-1942
jason.small@prescott-az.gov

From: Brian Scott <brian.scott@prescott-az.gov>
Sent: Friday, June 9, 2023 10:24 AM
To: Jason Small <jason.small@prescott-az.gov>
Cc: Bryan Woods <bryan.woods@prescott-az.gov>; Tiffany Gillo <tiffany.gillo@prescott-az.gov>
Subject: RE: LPR install

Hey Jason,

I think the traffic signal boom truck would work better for you. Ours is rather large. Also it will only accommodate one person in the bucket. Bryan Woods in traffic signal can be reached at 5045.
Could be you were looking for him anyway, he and I get confused for each other all the time. Let me know.

Brian Scott
Street Maintenance Superintendent

2800 Sundog Ranch Road **|** Prescott, AZ 86303
Ph: 928-777-1126 **|** Fax: 928-771-5824
brian.scott@prescott-az.gov

From: Jason Small <jason.small@prescott-az.gov>
Sent: Friday, June 9, 2023 8:58 AM
To: Brian Scott <brian.scott@prescott-az.gov>
Subject: FW: LPR install

Brian

I left you a phone message but in case you don't get it we are having 15 stationary automatic license plate reading cameras installed by Flock Safety June 12-14. On some of the installations they will need access to a boom truck. Is this something you could help us out with. I think we would only need to have someone we can call when they are ready to move to an installation that needs a truck. Let me know if this is possible. Sorry for the late notice.

Thanks

Jason Small
Special Operations Bureau Lieutenant

222 S. Marina St. Prescott Az 86303
928-777-1942
jason.small@prescott-az.gov

From: Mark Parker <mark.parker@prescott-az.gov>
Sent: Thursday, June 8, 2023 8:15 PM
To: Jason Small <jason.small@prescott-az.gov>
Subject: Re: LPR install

Yes, we were going to coordinate with streets so the installers could get access to the intersection poles. Only a few of the locations will need the boom truck, other than that all they needed was the traffic control which you've already taken care of.

Best regards,

Mark S. Parker
Sergeant, Patrol Bureau
Prescott Police Department
222 S. Marina Street | Prescott, AZ 86303
Ph: 928.777.1997 | Fax: 928.778.3739

From: Jason Small <jason.small@prescott-az.gov>
Sent: Thursday, June 8, 2023 12:37:27 PM
To: Mark Parker <mark.parker@prescott-az.gov>
Subject: RE: LPR install

Mark

I just got back from vacation and must have missed something. Do we need to supply a boom truck? If so do we need to supply the operator as well? Seems kind of weird for us to supply that kind of equipment. Let me know and I'll see what I can put together.

Thanks
Jason

From: Mark Parker <mark.parker@prescott-az.gov>
Sent: Thursday, June 8, 2023 10:02 AM
To: Jason Small <jason.small@prescott-az.gov>
Subject: LPR install

Lt,

Just talked with Jack and he hasn't coordinated with streets for a boom truck, did you happen to take care of that?

Im still out of the state until the end of the month.

Best regards,

Mark S. Parker
Sergeant, Patrol Bureau
Prescott Police Department
222 S. Marina Street | Prescott, AZ 86303
Ph: 928.777.1997 | Fax: 928.778.3739

DOC-000118

Original filename: 20230609 - Upcoming Flock Activities - AZ - Prescott PD.pdf
Original path: Flock City Docs - Records/20230609 - Upcoming Flock Activities - AZ - Prescott PD.pdf
Document date: 2023-06-09
Document type: Email
Duplicate status: near (contained in thread DOC-000410)
Original page count: 1
SHA256: 14140ec7dd2ed1ad88155ee8204ab6aff7f06fba8deed7de903e1b82fa320b64

Summary:
Automated Flock Safety Daily Digest email to Prescott PD summarizing upcoming and recent activities on their camera network, including completed site surveys at two locations. It explains the meaning of scheduling statuses and visit types (site survey, installation, maintenance).

From: "Flock Safety Daily Digest" <digest@flocksafety.com>
To: jason.small@prescott-az.gov
Date: 6/9/2023 6:01:32 PM
Subject: Upcoming Flock Activities - AZ - Prescott PD



Hi Jason Small,

Below you will find a summary of upcoming activities related to your Flock Safety network.

Recent Activity			
Location Name	Status	Visit Type	Completed/Scheduled Date
#02 Willow Creek @ Pinon Oak SB	Completed	Site Survey	6/5/2023
#08 Whipple @ Walnut SB	Completed	Site Survey	6/5/2023

Status:
Scheduling: We are actively scheduling the technician visit - be that for a pre-installation site survey or the installation. Be on the lookout for the dispatched appointment within the next week or two.
Scheduled: Barring unforeseen circumstances, the technician will be onsite for your site survey or installation on this date.
Completed: The technician has completed the visit. Next step: the experts are in the process of confirming that your cameras are functioning properly (receiving adequate sunlight, connecting regularly to the cellular network, taking high-quality images, etc.). Once that part is complete, we will grant access to your camera footage.

Visit Types:
Site Survey: The technician will confirm that the locations previously agreed upon will work for the installation. The technician will place white flags at each location according to the plan you approved.
Installation: The technician will follow the plan based on the results of the site survey.
Maintenance: Our systems have identified an issue with your camera and a technician will be onsite to resolve the issue.

Stay Safe,
Your Flock Safety Team

Have questions? Should somebody else be receiving this email instead of you? Email us at support@flocksafety.com.

DOC-000119

Original filename: 20230611 - Upcoming Flock Activities - AZ - Prescott PD.pdf
Original path: Flock City Docs - Records/20230611 - Upcoming Flock Activities - AZ - Prescott PD.pdf
Document date: 2023-06-11
Document type: Email
Duplicate status: near (contained in thread DOC-000411)
Original page count: 1
SHA256: caccb3a8bed3713194fea2dc607414bdd90bc0d603576922c4906d64deac93ce

Summary:
A Flock Safety Daily Digest email to Prescott PD's Jason Small summarizing upcoming network activities, listing two scheduled camera installations at #04 Gurley @ Rush WB and #05 Iron Springs @ Vyne SB on 6/12/2023. It explains status and visit-type definitions (scheduling, scheduled, completed; site survey, installation, maintenance).

From: "Flock Safety Daily Digest" <digest@flocksafety.com>
To: jason.small@prescott-az.gov
Date: 6/11/2023 6:57:26 PM
Subject: Upcoming Flock Activities - AZ - Prescott PD



Hi Jason Small,

Below you will find a summary of upcoming activities related to your Flock Safety network.

Recent Activity			
Location Name	Status	Visit Type	Completed/Scheduled Date
#04 Gurley @ Rush WB	Scheduled	Installation	6/12/2023
#05 Iron Springs @ Vyne SB	Scheduled	Installation	6/12/2023

Status:
Scheduling: We are actively scheduling the technician visit - be that for a pre-installation site survey or the installation. Be on the lookout for the dispatched appointment within the next week or two.
Scheduled: Barring unforeseen circumstances, the technician will be onsite for your site survey or installation on this date.
Completed: The technician has completed the visit. Next step: the experts are in the process of confirming that your cameras are functioning properly (receiving adequate sunlight, connecting regularly to the cellular network, taking high-quality images, etc.). Once that part is complete, we will grant access to your camera footage.

Visit Types:
Site Survey: The technician will confirm that the locations previously agreed upon will work for the installation. The technician will place white flags at each location according to the plan you approved.
Installation: The technician will follow the plan based on the results of the site survey.
Maintenance: Our systems have identified an issue with your camera and a technician will be onsite to resolve the issue.

Stay Safe,
Your Flock Safety Team

Have questions? Should somebody else be receiving this email instead of you? Email us at support@flocksafety.com.

DOC-000120

Original filename: 20230612 - FW_ Upcoming Flock Activities - AZ - Prescott PD.pdf
Original path: Flock City Docs - Records/20230612 - FW_ Upcoming Flock Activities - AZ - Prescott PD.pdf
Document date: 2023-06-12
Document type: Email
Duplicate status: near (contained in thread DOC-000138)
Original page count: 1
SHA256: 3948e4a9856b3bf15736462c8061975d5edabf6eddcbe5f8e17e368a73c55f76

Summary:
A forwarded Flock Safety Daily Digest email to Prescott PD summarizing upcoming Flock activities, listing two scheduled camera installations at Gurley @ Rush WB and Iron Springs @ Vyne SB on 6/12/2023, along with explanations of visit statuses and types.

From: "Jason Small" <jason.small@prescott-az.gov>
To: "Mark Parker" <mark.parker@prescott-az.gov>
Date: 6/12/2023 8:29:06 AM
Subject: FW: Upcoming Flock Activities - AZ - Prescott PD

FYI

From: Flock Safety Daily Digest <digest@flocksafety.com>
Sent: Sunday, June 11, 2023 6:57 PM
To: Jason Small <jason.small@prescott-az.gov>
Subject: Upcoming Flock Activities - AZ - Prescott PD



Hi Jason Small,

Below you will find a summary of upcoming activities related to your Flock Safety network.

Recent Activity

Location Name	Status	Visit Type	Completed/Scheduled Date
#04 Gurley @ Rush WB	Scheduled	Installation	6/12/2023
#05 Iron Springs @ Vyne SB	Scheduled	Installation	6/12/2023

Status:
Scheduling: We are actively scheduling the technician visit - be that for a pre-installation site survey or the installation. Be on the lookout for the dispatched appointment within the next week or two.
Scheduled: Barring unforeseen circumstances, the technician will be onsite for your site survey or installation on this date.
Completed: The technician has completed the visit. Next step: the experts are in the process of confirming that your cameras are functioning properly (receiving adequate sunlight, connecting regularly to the cellular network, taking high-quality images, etc.). Once that part is complete, we will grant access to your camera footage.

Visit Types:
Site Survey: The technician will confirm that the locations previously agreed upon will work for the installation. The technician will place white flags at each location according to the plan you approved.
Installation: The technician will follow the plan based on the results of the site survey.
Maintenance: Our systems have identified an issue with your camera and a technician will be onsite to resolve the issue.

Stay Safe,
Your Flock Safety Team

Have questions? Should somebody else be receiving this email instead of you? Email us at support@flocksafety.com.

DOC-000121

Original filename: 20230612 - Upcoming Flock Activities - AZ - Prescott PD.pdf
Original path: Flock City Docs - Records/20230612 - Upcoming Flock Activities - AZ - Prescott PD.pdf
Document date: 2023-06-12
Document type: Email
Duplicate status: near (contained in thread DOC-000267)
Original page count: 1
SHA256: 75d206c51059b0e6a1fbc4d350fbbd20959a7f5d7394be28a06a3b87ca30da34

Summary:
An automated Flock Safety Daily Digest email to Prescott PD's Jason Small summarizing upcoming camera activities, listing six scheduled installations for 6/13/2023 and explaining status and visit-type definitions.

From: "Flock Safety Daily Digest" <digest@flocksafety.com>
To: jason.small@prescott-az.gov
Date: 6/12/2023 7:14:04 PM
Subject: Upcoming Flock Activities - AZ - Prescott PD



Hi Jason Small,

Below you will find a summary of upcoming activities related to your Flock Safety network.

Recent Activity			
Location Name	Status	Visit Type	Completed/Scheduled Date
#01 89 @ 89A SB	Scheduled	Installation	6/13/2023
#03 89 @ Rosser NB	Scheduled	Installation	6/13/2023
#04 Gurley @ Rush WB	Scheduled	Installation	6/13/2023
#05 Iron Springs @ Vyne SB	Scheduled	Installation	6/13/2023
#12 Iron Springs @ Haining NB	Scheduled	Installation	6/13/2023
#15 Sheldon @ Cortez EB	Scheduled	Installation	6/13/2023

Status:
Scheduling: We are actively scheduling the technician visit - be that for a pre-installation site survey or the installation. Be on the lookout for the dispatched appointment within the next week or two.
Scheduled: Barring unforeseen circumstances, the technician will be onsite for your site survey or installation on this date.
Completed: The technician has completed the visit. Next step: the experts are in the process of confirming that your cameras are functioning properly (receiving adequate sunlight, connecting regularly to the cellular network, taking high-quality images, etc.). Once that part is complete, we will grant access to your camera footage.

Visit Types:
Site Survey: The technician will confirm that the locations previously agreed upon will work for the installation. The technician will place white flags at each location according to the plan you approved.
Installation: The technician will follow the plan based on the results of the site survey.
Maintenance: Our systems have identified an issue with your camera and a technician will be onsite to resolve the issue.

Stay Safe,
Your Flock Safety Team

Have questions? Should somebody else be receiving this email instead of you? Email us at support@flocksafety.com.

DOC-000122

Original filename: 20230613 - FW_ Upcoming Flock Activities - AZ - Prescott PD.pdf
Original path: Flock City Docs - Records/20230613 - FW_ Upcoming Flock Activities - AZ - Prescott PD.pdf
Document date: 2023-06-13
Document type: Email
Duplicate status: near (contained in thread DOC-000123)
Original page count: 2
SHA256: 11899d2689d214d0d56d46e4fdb581788851d5cec3dc38b6319ecaedbf57da0e

Summary:
Prescott PD Lieutenant Jason Small forwards a Flock Safety Daily Digest email to Mark Parker summarizing upcoming scheduled camera installation activities dated 6/13/2023, noting a technician no-show. The digest lists six scheduled camera installation locations and explains status/visit-type terminology.

From: "Jason Small" <jason.small@prescott-az.gov>
To: "Mark Parker" <mark.parker@prescott-az.gov>
Date: 6/13/2023 2:35:31 PM
Subject: FW: Upcoming Flock Activities - AZ - Prescott PD

Mark

This is the e-mail I received yesterday. I don't know wat is going on or why they no-showed. Hopefully we hear back from them soon.

Thanks

Jason Small
Special Operations Bureau Lieutenant
CITY OF PRESCOTT ARIZONA
222 S. Marina St. Prescott Az 86303
928-777-1942
jason.small@prescott-az.gov

From: Flock Safety Daily Digest <digest@flocksafety.com>
Sent: Monday, June 12, 2023 7:14 PM
To: Jason Small <jason.small@prescott-az.gov>
Subject: Upcoming Flock Activities - AZ - Prescott PD

flock safety

Hi Jason Small,

Below you will find a summary of upcoming activities related to your Flock Safety network.

Recent Activity

Location Name	Status	Visit Type	Completed/Scheduled Date
#01 89 @ 89A SB	Scheduled	Installation	6/13/2023
#03 89 @ Rosser NB	Scheduled	Installation	6/13/2023
#04 Gurley @ Rush WB	Scheduled	Installation	6/13/2023
#05 Iron Springs @ Vyne SB	Scheduled	Installation	6/13/2023
#12 Iron Springs @ Haining NB	Scheduled	Installation	6/13/2023
#15 Sheldon @ Cortez EB	Scheduled	Installation	6/13/2023

Status:
Scheduling: We are actively scheduling the technician visit - be that for a pre-installation site survey or the installation. Be on the lookout for the dispatched appointment within the next week or two.
Scheduled: Barring unforeseen circumstances, the technician will be onsite for your site survey or installation on this date.
Completed: The technician has completed the visit. Next step: the experts are in the process of confirming that your cameras are functioning properly (receiving adequate sunlight, connecting regularly to the cellular network, taking high-quality images, etc.). Once that part is complete, we will grant access to your camera footage.

Visit Types:
Site Survey: The technician will confirm that the locations previously agreed upon will work for the installation. The technician will place white flags at each location according to the plan you approved.
Installation: The technician will follow the plan based on the results of the site survey.
Maintenance: Our systems have identified an issue with your camera and a technician will be onsite to resolve the issue.

Stay Safe,
Your Flock Safety Team

Have questions? Should somebody else be receiving this email instead of you? Email us at support@flocksafety.com.

DOC-000123

Original filename: 20230613 - RE_ Upcoming Flock Activities - AZ - Prescott PD.pdf
Original path: Flock City Docs - Records/20230613 - RE_ Upcoming Flock Activities - AZ - Prescott PD.pdf
Document date: 2023-06-13
Document type: Email
Duplicate status: near
Original page count: 2
SHA256: fb7af972841e2f9b04d157508c47acfb5a8fd7724ccbb8fe268eb0648b7c0115

Summary:
Email thread between Prescott PD's Jason Small and Mark Parker discussing a Flock Safety no-show, forwarding a Flock Safety Daily Digest listing six scheduled camera installations at various Prescott locations on 6/13/2023. The digest explains visit types (site survey, installation, maintenance) and status definitions.

From: "Mark Parker" <mark.parker@prescott-az.gov>
To: "Jason Small" <jason.small@prescott-az.gov>
Date: 6/13/2023 2:37:35 PM
Subject: RE: Upcoming Flock Activities - AZ - Prescott PD

I have no idea. I finally got ahold of Caity, she was messaging her internal team and now I'm awaiting her response…

From: Jason Small <jason.small@prescott-az.gov>
Sent: Tuesday, June 13, 2023 14:36
To: Mark Parker <mark.parker@prescott-az.gov>
Subject: FW: Upcoming Flock Activities - AZ - Prescott PD

Mark

This is the e-mail I received yesterday. I don't know wat is going on or why they no-showed. Hopefully we hear back from them soon.

Thanks

Jason Small
Special Operations Bureau Lieutenant
CITY OF PRESCOTT ARIZONA
222 S. Marina St. Prescott Az 86303
928-777-1942
jason.small@prescott-az.gov

From: Flock Safety Daily Digest <digest@flocksafety.com>
Sent: Monday, June 12, 2023 7:14 PM
To: Jason Small <jason.small@prescott-az.gov>
Subject: Upcoming Flock Activities - AZ - Prescott PD

flock safety

Hi Jason Small,

Below you will find a summary of upcoming activities related to your Flock Safety network.

Recent Activity

Location Name	Status	Visit Type	Completed/Scheduled Date
#01 89 @ 89A SB	Scheduled	Installation	6/13/2023
#03 89 @ Rosser NB	Scheduled	Installation	6/13/2023
#04 Gurley @ Rush WB	Scheduled	Installation	6/13/2023
#05 Iron Springs @ Vyne SB	Scheduled	Installation	6/13/2023

#12 Iron Springs @ Haining NB	Scheduled	Installation	6/13/2023
#15 Sheldon @ Cortez EB	Scheduled	Installation	6/13/2023

Status:
Scheduling: We are actively scheduling the technician visit - be that for a pre-installation site survey or the installation. Be on the lookout for the dispatched appointment within the next week or two.
Scheduled: Barring unforeseen circumstances, the technician will be onsite for your site survey or installation on this date.
Completed: The technician has completed the visit. Next step: the experts are in the process of confirming that your cameras are functioning properly (receiving adequate sunlight, connecting regularly to the cellular network, taking high-quality images, etc.). Once that part is complete, we will grant access to your camera footage.

Visit Types:
Site Survey: The technician will confirm that the locations previously agreed upon will work for the installation. The technician will place white flags at each location according to the plan you approved.
Installation: The technician will follow the plan based on the results of the site survey.
Maintenance: Our systems have identified an issue with your camera and a technician will be onsite to resolve the issue.

Stay Safe,
Your Flock Safety Team

Have questions? Should somebody else be receiving this email instead of you? Email us at support@flocksafety.com.

DOC-000124

Original filename: 20230613 - Upcoming Flock Activities - AZ - Prescott PD.pdf
Original path: Flock City Docs - Records/20230613 - Upcoming Flock Activities - AZ - Prescott PD.pdf
Document date: 2023-06-13
Document type: Email
Duplicate status: near (contained in thread DOC-000125)
Original page count: 1
SHA256: 75b0ba054ca552fd423ef5fab47062468f9f3b117ff58aa29ec2b478f2f67485

Summary:
An automated Flock Safety Daily Digest email to Prescott PD's Jason Small summarizing the status of upcoming and completed camera installation activities across multiple Prescott intersections on June 13-14, 2023. It also explains scheduling statuses and visit types (site survey, installation, maintenance).

From: "Flock Safety Daily Digest" <digest@flocksafety.com>
To: jason.small@prescott-az.gov
Date: 6/13/2023 7:42:29 PM
Subject: Upcoming Flock Activities - AZ - Prescott PD



Hi Jason Small,

Below you will find a summary of upcoming activities related to your Flock Safety network.

Recent Activity

Location Name	Status	Visit Type	Completed/Scheduled Date
#01 89 @ 89A SB	Completed	Installation	6/13/2023
#03 89 @ Rosser NB	Completed	Installation	6/13/2023
#04 Gurley @ Rush WB	Completed	Installation	6/13/2023
#05 Iron Springs @ Vyne SB	Completed	Installation	6/13/2023
#06 Miller @ Whipple SB	Scheduled	Installation	6/14/2023
#07 Willow Creek @ Commerce SB	Scheduled	Installation	6/14/2023
#10 89 @ Brookside NB	Scheduled	Installation	6/14/2023
#11 Sheldon @ Aven WB	Scheduled	Installation	6/14/2023
#12 Iron Springs @ Haining NB	Completed	Installation	6/13/2023
#14 Montezuma @ Sheldon SB	Scheduled	Installation	6/14/2023
#15 Sheldon @ Cortez EB	Scheduled	Installation	6/13/2023
#16 Gurley @ Montezuma EB	Scheduled	Installation	6/14/2023

Status:
Scheduling: We are actively scheduling the technician visit - be that for a pre-installation site survey or the installation. Be on the lookout for the dispatched appointment within the next week or two.
Scheduled: Barring unforeseen circumstances, the technician will be onsite for your site survey or installation on this date.
Completed: The technician has completed the visit. Next step: the experts are in the process of confirming that your cameras are functioning properly (receiving adequate sunlight, connecting regularly to the cellular network, taking high-quality images, etc.). Once that part is complete, we will grant access to your camera footage.

Visit Types:
Site Survey: The technician will confirm that the locations previously agreed upon will work for the installation. The technician will place white flags at each location according to the plan you approved.
Installation: The technician will follow the plan based on the results of the site survey.
Maintenance: Our systems have identified an issue with your camera and a technician will be onsite to resolve the issue.

Stay Safe,
Your Flock Safety Team

Have questions? Should somebody else be receiving this email instead of you? Email us at support@flocksafety.com.

DOC-000125

Original filename: 20230614 - FW_ Upcoming Flock Activities - AZ - Prescott PD.pdf
Original path: Flock City Docs - Records/20230614 - FW_ Upcoming Flock Activities - AZ - Prescott PD.pdf
Document date: 2023-06-14
Document type: Email
Duplicate status: near (contained in thread DOC-000126)
Original page count: 2
SHA256: 0f3a30988048a0b3eb99bd1f063b1ab5c578c684c58d837a6456e4236489465d

Summary:
A forwarded Flock Safety Daily Digest email listing the installation status of multiple ALPR camera locations in Prescott, with Jason Small noting some were reported complete but he had not seen crews and would check.

From: "Jason Small" <jason.small@prescott-az.gov>
To: "Mark Parker" <mark.parker@prescott-az.gov>
Date: 6/14/2023 8:11:14 AM
Subject: FW: Upcoming Flock Activities - AZ - Prescott PD

They are saying these are complete. I never saw anyone yesterday morning. I'll go out and check today.

Jason

From: Flock Safety Daily Digest <digest@flocksafety.com>
Sent: Tuesday, June 13, 2023 7:42 PM
To: Jason Small <jason.small@prescott-az.gov>
Subject: Upcoming Flock Activities - AZ - Prescott PD



Hi Jason Small,

Below you will find a summary of upcoming activities related to your Flock Safety network.

Recent Activity

Location Name	Status	Visit Type	Completed/Scheduled Date
#01 89 @ 89A SB	Completed	Installation	6/13/2023
#03 89 @ Rosser NB	Completed	Installation	6/13/2023
#04 Gurley @ Rush WB	Completed	Installation	6/13/2023
#05 Iron Springs @ Vyne SB	Completed	Installation	6/13/2023
#06 Miller @ Whipple SB	Scheduled	Installation	6/14/2023
#07 Willow Creek @ Commerce SB	Scheduled	Installation	6/14/2023
#10 89 @ Brookside NB	Scheduled	Installation	6/14/2023
#11 Sheldon @ Aven WB	Scheduled	Installation	6/14/2023
#12 Iron Springs @ Haining NB	Completed	Installation	6/13/2023
#14 Montezuma @ Sheldon SB	Scheduled	Installation	6/14/2023
#15 Sheldon @ Cortez EB	Scheduled	Installation	6/13/2023
#16 Gurley @ Montezuma EB	Scheduled	Installation	6/14/2023

Status:
Scheduling: We are actively scheduling the technician visit - be that for a pre-installation site survey or the installation. Be on the lookout for the dispatched appointment within the next week or two.
Scheduled: Barring unforeseen circumstances, the technician will be onsite for your site survey or installation on this date.
Completed: The technician has completed the visit. Next step: the experts are in the process of confirming that your cameras are functioning properly (receiving adequate sunlight, connecting regularly to the cellular network, taking high-quality images, etc.). Once that part is complete, we will grant access to your camera footage.

Visit Types:
Site Survey: The technician will confirm that the locations previously agreed upon will work for the installation. The technician will place white flags at each location according to the plan you approved.
Installation: The technician will follow the plan based on the results of the site survey.
Maintenance: Our systems have identified an issue with your camera and a technician will be onsite to resolve the issue.

Stay Safe,
Your Flock Safety Team

Have questions? Should somebody else be receiving this email instead of you? Email us at support@flocksafety.com.

DOC-000126

Original filename: 20230614 - Re_ Upcoming Flock Activities - AZ - Prescott PD.pdf
Original path: Flock City Docs - Records/20230614 - Re_ Upcoming Flock Activities - AZ - Prescott PD.pdf
Document date: 2023-06-14
Document type: Email
Duplicate status: near
Original page count: 2
SHA256: 34518069b09b19e5b351aba5159a38155cb6dd3042d35ac50a01b8d407e2024f

Summary:
Email thread between Prescott PD officers discussing a Flock Safety Daily Digest that summarizes the status (completed/scheduled) of license-plate-reader camera installations at various Prescott intersections on June 13-14, 2023. Officers note some installations were reported complete though they had not observed the work.

From: "Mark Parker" <mark.parker@prescott-az.gov>
To: "Jason Small" <jason.small@prescott-az.gov>
Date: 6/14/2023 8:29:53 AM
Subject: Re: Upcoming Flock Activities - AZ - Prescott PD

Weird…still waiting on a reply from Caity.

Best regards,

Mark S. Parker
Sergeant, Patrol Bureau
Prescott Police Department
222 S. Marina Street | Prescott, AZ 86303
Ph: 928.777.1997 | Fax: 928.778.3739

From: Jason Small <jason.small@prescott-az.gov>
Sent: Wednesday, June 14, 2023 7:11:14 AM
To: Mark Parker <mark.parker@prescott-az.gov>
Subject: FW: Upcoming Flock Activities - AZ - Prescott PD

They are saying these are complete. I never saw anyone yesterday morning. I'll go out and check today.

Jason

From: Flock Safety Daily Digest <digest@flocksafety.com>
Sent: Tuesday, June 13, 2023 7:42 PM
To: Jason Small <jason.small@prescott-az.gov>
Subject: Upcoming Flock Activities - AZ - Prescott PD

flock safety

Hi Jason Small,

Below you will find a summary of upcoming activities related to your Flock Safety network.

Recent Activity

Location Name	Status	Visit Type	Completed/Scheduled Date
#01 89 @ 89A SB	Completed	Installation	6/13/2023
#03 89 @ Rosser NB	Completed	Installation	6/13/2023
#04 Gurley @ Rush WB	Completed	Installation	6/13/2023
#05 Iron Springs @ Vyne SB	Completed	Installation	6/13/2023
#06 Miller @ Whipple SB	Scheduled	Installation	6/14/2023
#07 Willow Creek @ Commerce SB	Scheduled	Installation	6/14/2023
#10 89 @ Brookside NB	Scheduled	Installation	6/14/2023
#11 Sheldon @ Aven WB	Scheduled	Installation	6/14/2023
#12 Iron Springs @ Haining NB	Completed	Installation	6/13/2023
#14 Montezuma @ Sheldon SB	Scheduled	Installation	6/14/2023
#15 Sheldon @ Cortez EB	Scheduled	Installation	6/13/2023

#16 Gurley @ Montezuma EB	Scheduled	Installation	6/14/2023

Status:
Scheduling: We are actively scheduling the technician visit - be that for a pre-installation site survey or the installation. Be on the lookout for the dispatched appointment within the next week or two.
Scheduled: Barring unforeseen circumstances, the technician will be onsite for your site survey or installation on this date.
Completed: The technician has completed the visit. Next step: the experts are in the process of confirming that your cameras are functioning properly (receiving adequate sunlight, connecting regularly to the cellular network, taking high-quality images, etc.). Once that part is complete, we will grant access to your camera footage.

Visit Types:
Site Survey: The technician will confirm that the locations previously agreed upon will work for the installation. The technician will place white flags at each location according to the plan you approved.
Installation: The technician will follow the plan based on the results of the site survey.
Maintenance: Our systems have identified an issue with your camera and a technician will be onsite to resolve the issue.

Stay Safe,
Your Flock Safety Team

Have questions? Should somebody else be receiving this email instead of you? Email us at support@flocksafety.com.

DOC-000127

Original filename: 20230615 - FW_ Upcoming Flock Activities - AZ - Prescott PD.pdf
Original path: Flock City Docs - Records/20230615 - FW_ Upcoming Flock Activities - AZ - Prescott PD.pdf
Document date: 2023-06-15
Document type: Email
Duplicate status: near (contained in thread DOC-000131)
Original page count: 1
SHA256: a7e2681af8ee3581f9c78d8e2950e9d594cf78f15a689a4c527b19d2204aa3cb

Summary:
Internal Prescott PD email forwarding a Flock Safety Daily Digest summarizing camera installation activities, noting most cameras were installed without traffic control while Camera #10 could not be installed and requires revisiting the location.

From: "Jason Small" <jason.small@prescott-az.gov>
To: "Mark Parker" <mark.parker@prescott-az.gov>
Date: 6/15/2023 8:27:08 AM
Subject: FW: Upcoming Flock Activities - AZ - Prescott PD

Mark

Looks like they were able to get most of the cameras installed and did not need traffic control. Camera # 10 was unable to be installed, it looks like we will need to revisit the location.

Jason

From: Flock Safety Daily Digest <digest@flocksafety.com>
Sent: Thursday, June 15, 2023 4:16 AM
To: Jason Small <jason.small@prescott-az.gov>
Subject: Upcoming Flock Activities - AZ - Prescott PD



Hi Jason Small,

Below you will find a summary of upcoming activities related to your Flock Safety network.

Recent Activity

Location Name	Status	Visit Type	Completed/Scheduled Date
#06 Miller @ Whipple SB	Completed	Installation	6/14/2023
#07 Willow Creek @ Commerce SB	Completed	Installation	6/14/2023
#10 89 @ Brookside NB	Scheduled	Installation	6/14/2023
#11 Sheldon @ Aven WB	Completed	Installation	6/14/2023
#14 Montezuma @ Sheldon SB	Completed	Installation	6/14/2023
#16 Gurley @ Montezuma EB	Completed	Installation	6/14/2023

Status:
Scheduling: We are actively scheduling the technician visit - be that for a pre-installation site survey or the installation. Be on the lookout for the dispatched appointment within the next week or two.
Scheduled: Barring unforeseen circumstances, the technician will be onsite for your site survey or installation on this date.
Completed: The technician has completed the visit. Next step: the experts are in the process of confirming that your cameras are functioning properly (receiving adequate sunlight, connecting regularly to the cellular network, taking high-quality images, etc.). Once that part is complete, we will grant access to your camera footage.

Visit Types:
Site Survey: The technician will confirm that the locations previously agreed upon will work for the installation. The technician will place white flags at each location according to the plan you approved.
Installation: The technician will follow the plan based on the results of the site survey.
Maintenance: Our systems have identified an issue with your camera and a technician will be onsite to resolve the issue.

Stay Safe,
Your Flock Safety Team

Have questions? Should somebody else be receiving this email instead of you? Email us at support@flocksafety.com.

DOC-000128

Original filename: 20230615 - RE_ Upcoming Flock Activities - AZ - Prescott PD (1).pdf
Original path: Flock City Docs - Records/20230615 - RE_ Upcoming Flock Activities - AZ - Prescott PD (1).pdf
Document date: 2023-06-15
Document type: Email
Duplicate status: near (contained in thread DOC-000129)
Original page count: 2
SHA256: 5ef92e9a61a5757966ea52305c8cb8cb9f4868ee3ff13388bfb9fbdbb6cdf3dd

Summary:
Internal Prescott PD email thread forwarding a Flock Safety Daily Digest summarizing camera installation activities on 6/14/2023, noting most cameras were installed without traffic control while camera #10 was not installed and its location needs to be revisited.

From: "Jason Small" <jason.small@prescott-az.gov>
To: "Mark Parker" <mark.parker@prescott-az.gov>
Date: 6/15/2023 9:25:19 AM
Subject: RE: Upcoming Flock Activities - AZ - Prescott PD

Yep, I went out and met with him yesterday to try to work some of the issues out. I'm going drive all the locations this morning and see how it looks.

Jason

From: Mark Parker <mark.parker@prescott-az.gov>
Sent: Thursday, June 15, 2023 9:08 AM
To: Jason Small <jason.small@prescott-az.gov>
Subject: Re: Upcoming Flock Activities - AZ - Prescott PD

Did you see the message with the technicians phone number?

Best regards,

Mark S. Parker
Sergeant, Patrol Bureau
Prescott Police Department
222 S. Marina Street | Prescott, AZ 86303
Ph: 928.777.1997 | Fax: 928.778.3739

From: Jason Small <jason.small@prescott-az.gov>
Sent: Thursday, June 15, 2023 7:27:08 AM
To: Mark Parker <mark.parker@prescott-az.gov>
Subject: FW: Upcoming Flock Activities - AZ - Prescott PD

Mark

Looks like they were able to get most of the cameras installed and did not need traffic control. Camera # 10 was unable to be installed, it looks like we will need to revisit the location.

Jason

From: Flock Safety Daily Digest <digest@flocksafety.com>
Sent: Thursday, June 15, 2023 4:16 AM
To: Jason Small <jason.small@prescott-az.gov>
Subject: Upcoming Flock Activities - AZ - Prescott PD



Hi Jason Small,

Below you will find a summary of upcoming activities related to your Flock Safety network.

Recent Activity

Location Name	Status	Visit Type	Completed/Scheduled Date
#06 Miller @ Whipple SB	Completed	Installation	6/14/2023
#07 Willow Creek @ Commerce SB	Completed	Installation	6/14/2023
#10 89 @ Brookside NB	Scheduled	Installation	6/14/2023
#11 Sheldon @ Aven WB	Completed	Installation	6/14/2023
#14 Montezuma @ Sheldon SB	Completed	Installation	6/14/2023
#16 Gurley @ Montezuma EB	Completed	Installation	6/14/2023

Status:
Scheduling: We are actively scheduling the technician visit - be that for a pre-installation site survey or the installation. Be on the lookout for the dispatched appointment within the next week or two.
Scheduled: Barring unforeseen circumstances, the technician will be onsite for your site survey or installation on this date.
Completed: The technician has completed the visit. Next step: the experts are in the process of confirming that your cameras are functioning properly (receiving adequate sunlight, connecting regularly to the cellular network, taking high-quality images, etc.). Once that part is complete, we will grant access to your camera footage.

Visit Types:
Site Survey: The technician will confirm that the locations previously agreed upon will work for the installation. The technician will place white flags at each location according to the plan you approved.
Installation: The technician will follow the plan based on the results of the site survey.
Maintenance: Our systems have identified an issue with your camera and a technician will be onsite to resolve the issue.

Stay Safe,
Your Flock Safety Team

Have questions? Should somebody else be receiving this email instead of you? Email us at support@flocksafety.com.

DOC-000129

Original filename: 20230615 - RE_ Upcoming Flock Activities - AZ - Prescott PD (2).pdf
Original path: Flock City Docs - Records/20230615 - RE_ Upcoming Flock Activities - AZ - Prescott PD (2).pdf
Document date: 2023-06-15
Document type: Email
Duplicate status: near (contained in thread DOC-000130)
Original page count: 2
SHA256: 02add128da29c2215946aa59914ffa0a7489d6983cb82470c6228e1cb8779f76

Summary:
Email thread between Prescott PD officers Jason Small and Mark Parker forwarding a Flock Safety daily digest summarizing camera installation activities, noting most cameras were installed on 6/14/2023 while camera #10 could not be installed and some locations may await permits.

From: "Jason Small" <jason.small@prescott-az.gov>
To: "Mark Parker" <mark.parker@prescott-az.gov>
Date: 6/15/2023 11:21:57 AM
Subject: RE: Upcoming Flock Activities - AZ - Prescott PD

Mark

I took a tour of the locations this morning. I did not see #2 Willow Creek and Pinion Oaks SB, #8 Whipple at Miller Valley which was the one you e-mailed about in the island. Did that one get removed from the plan? #9 and 13 which are on 69 and may be waiting for permits.

Just FYI

Jason Small
Special Operations Bureau Lieutenant
CITY OF PRESCOTT ARIZONA
222 S. Marina St. Prescott Az 86303
928-777-1942
jason.small@prescott-az.gov

From: Mark Parker <mark.parker@prescott-az.gov>
Sent: Thursday, June 15, 2023 9:08 AM
To: Jason Small <jason.small@prescott-az.gov>
Subject: Re: Upcoming Flock Activities - AZ - Prescott PD

Did you see the message with the technicians phone number?

Best regards,

Mark S. Parker
Sergeant, Patrol Bureau
Prescott Police Department
222 S. Marina Street | Prescott, AZ 86303
Ph: 928.777.1997 | Fax: 928.778.3739

From: Jason Small <jason.small@prescott-az.gov>
Sent: Thursday, June 15, 2023 7:27:08 AM
To: Mark Parker <mark.parker@prescott-az.gov>
Subject: FW: Upcoming Flock Activities - AZ - Prescott PD

Mark

Looks like they were able to get most of the cameras installed and did not need traffic control. Camera # 10 was unable to be installed, it looks like we will need to revisit the location.

Jason

From: Flock Safety Daily Digest <digest@flocksafety.com>
Sent: Thursday, June 15, 2023 4:16 AM
To: Jason Small <jason.small@prescott-az.gov>
Subject: Upcoming Flock Activities - AZ - Prescott PD

flock safety

Hi Jason Small,

Below you will find a summary of upcoming activities related to your Flock Safety network.

Recent Activity

Location Name	Status	Visit Type	Completed/Scheduled Date
#06 Miller @ Whipple SB	Completed	Installation	6/14/2023
#07 Willow Creek @ Commerce SB	Completed	Installation	6/14/2023
#10 89 @ Brookside NB	Scheduled	Installation	6/14/2023
#11 Sheldon @ Aven WB	Completed	Installation	6/14/2023
#14 Montezuma @ Sheldon SB	Completed	Installation	6/14/2023
#16 Gurley @ Montezuma EB	Completed	Installation	6/14/2023

Status:
Scheduling: We are actively scheduling the technician visit - be that for a pre-installation site survey or the installation. Be on the lookout for the dispatched appointment within the next week or two.
Scheduled: Barring unforeseen circumstances, the technician will be onsite for your site survey or installation on this date.
Completed: The technician has completed the visit. Next step: the experts are in the process of confirming that your cameras are functioning properly (receiving adequate sunlight, connecting regularly to the cellular network, taking high-quality images, etc.). Once that part is complete, we will grant access to your camera footage.

Visit Types:
Site Survey: The technician will confirm that the locations previously agreed upon will work for the installation. The technician will place white flags at each location according to the plan you approved.
Installation: The technician will follow the plan based on the results of the site survey.
Maintenance: Our systems have identified an issue with your camera and a technician will be onsite to resolve the issue.

Stay Safe,
Your Flock Safety Team

Have questions? Should somebody else be receiving this email instead of you? Email us at support@flocksafety.com.

DOC-000130

Original filename: 20230615 - Re_ Upcoming Flock Activities - AZ - Prescott PD (3).pdf
Original path: Flock City Docs - Records/20230615 - Re_ Upcoming Flock Activities - AZ - Prescott PD (3).pdf
Document date: 2023-06-15
Document type: Email
Duplicate status: near
Original page count: 2
SHA256: 9d205a588e843ce2ebd07808135a1e537f9cb3b422d23b0758059d70068bbe57

Summary:
An email thread among Prescott PD officers and a Flock Safety Daily Digest summarizing the installation status of specific ALPR camera locations, noting which cameras were completed, scheduled, or could not be installed. Officers discuss touring the sites and revisiting locations that were removed or awaiting permits/concrete.

From: "Mark Parker" <mark.parker@prescott-az.gov>
To: "Jason Small" <jason.small@prescott-az.gov>
Date: 6/15/2023 11:36:28 AM
Subject: Re: Upcoming Flock Activities - AZ - Prescott PD

I was supposed to be amended, not removed. Maybe waiting for concrete to dry?

Best regards,

Mark S. Parker
Sergeant, Patrol Bureau
Prescott Police Department
222 S. Marina Street | Prescott, AZ 86303
Ph: 928.777.1997 | Fax: 928.778.3739

From: Jason Small <jason.small@prescott-az.gov>
Sent: Thursday, June 15, 2023 10:21:57 AM
To: Mark Parker <mark.parker@prescott-az.gov>
Subject: RE: Upcoming Flock Activities - AZ - Prescott PD

Mark

I took a tour of the locations this morning. I did not see #2 Willow Creek and Pinion Oaks SB, #8 Whipple at Miller Valley which was the one you e-mailed about in the island. Did that one get removed from the plan? #9 and 13 which are on 69 and may be waiting for permits.

Just FYI

Jason Small
Special Operations Bureau Lieutenant
CITY OF PRESCOTT ARIZONA
222 S. Marina St. Prescott Az 86303
928-777-1942
jason.small@prescott-az.gov

From: Mark Parker <mark.parker@prescott-az.gov>
Sent: Thursday, June 15, 2023 9:08 AM
To: Jason Small <jason.small@prescott-az.gov>
Subject: Re: Upcoming Flock Activities - AZ - Prescott PD

Did you see the message with the technicians phone number?

Best regards,

Mark S. Parker
Sergeant, Patrol Bureau
Prescott Police Department
222 S. Marina Street | Prescott, AZ 86303
Ph: 928.777.1997 | Fax: 928.778.3739

From: Jason Small <jason.small@prescott-az.gov>
Sent: Thursday, June 15, 2023 7:27:08 AM
To: Mark Parker <mark.parker@prescott-az.gov>
Subject: FW: Upcoming Flock Activities - AZ - Prescott PD

Mark

Looks like they were able to get most of the cameras installed and did not need traffic control. Camera # 10 was unable to be installed, it looks like we will need to revisit the location.

Jason

From: Flock Safety Daily Digest <digest@flocksafety.com>
Sent: Thursday, June 15, 2023 4:16 AM
To: Jason Small <jason.small@prescott-az.gov>
Subject: Upcoming Flock Activities - AZ - Prescott PD



Hi Jason Small,

Below you will find a summary of upcoming activities related to your Flock Safety network.

Recent Activity

Location Name	Status	Visit Type	Completed/Scheduled Date
#06 Miller @ Whipple SB	Completed	Installation	6/14/2023
#07 Willow Creek @ Commerce SB	Completed	Installation	6/14/2023
#10 89 @ Brookside NB	Scheduled	Installation	6/14/2023
#11 Sheldon @ Aven WB	Completed	Installation	6/14/2023
#14 Montezuma @ Sheldon SB	Completed	Installation	6/14/2023
#16 Gurley @ Montezuma EB	Completed	Installation	6/14/2023

Status:
Scheduling: We are actively scheduling the technician visit - be that for a pre-installation site survey or the installation. Be on the lookout for the dispatched appointment within the next week or two.
Scheduled: Barring unforeseen circumstances, the technician will be onsite for your site survey or installation on this date.
Completed: The technician has completed the visit. Next step: the experts are in the process of confirming that your cameras are functioning properly (receiving adequate sunlight, connecting regularly to the cellular network, taking high-quality images, etc.). Once that part is complete, we will grant access to your camera footage.

Visit Types:
Site Survey: The technician will confirm that the locations previously agreed upon will work for the installation. The technician will place white flags at each location according to the plan you approved.
Installation: The technician will follow the plan based on the results of the site survey.
Maintenance: Our systems have identified an issue with your camera and a technician will be onsite to resolve the issue.

Stay Safe,
Your Flock Safety Team

Have questions? Should somebody else be receiving this email instead of you? Email us at support@flocksafety.com.

DOC-000131

Original filename: 20230615 - Re_ Upcoming Flock Activities - AZ - Prescott PD.pdf
Original path: Flock City Docs - Records/20230615 - Re_ Upcoming Flock Activities - AZ - Prescott PD.pdf
Document date: 2023-06-15
Document type: Email
Duplicate status: near (contained in thread DOC-000128)
Original page count: 2
SHA256: 609c853fb21eefd3efcc8b70be8d7710df687aba4a6cec55aa9def9c2fff54dd

Summary:
Internal Prescott PD email thread forwarding a Flock Safety Daily Digest that summarizes the status of camera installations, noting most cameras were installed on 6/14/2023 without traffic control while camera #10 could not be installed and requires a location revisit.

From: "Mark Parker" <mark.parker@prescott-az.gov>
To: "Jason Small" <jason.small@prescott-az.gov>
Date: 6/15/2023 9:08:29 AM
Subject: Re: Upcoming Flock Activities - AZ - Prescott PD

Did you see the message with the technicians phone number?

Best regards,

Mark S. Parker
Sergeant, Patrol Bureau
Prescott Police Department
222 S. Marina Street | Prescott, AZ 86303
Ph: 928.777.1997 | Fax: 928.778.3739

From: Jason Small <jason.small@prescott-az.gov>
Sent: Thursday, June 15, 2023 7:27:08 AM
To: Mark Parker <mark.parker@prescott-az.gov>
Subject: FW: Upcoming Flock Activities - AZ - Prescott PD

Mark

Looks like they were able to get most of the cameras installed and did not need traffic control. Camera # 10 was unable to be installed, it looks like we will need to revisit the location.

Jason

From: Flock Safety Daily Digest <digest@flocksafety.com>
Sent: Thursday, June 15, 2023 4:16 AM
To: Jason Small <jason.small@prescott-az.gov>
Subject: Upcoming Flock Activities - AZ - Prescott PD

flock safety

Hi Jason Small,

Below you will find a summary of upcoming activities related to your Flock Safety network.

Recent Activity

Location Name	Status	Visit Type	Completed/Scheduled Date
#06 Miller @ Whipple SB	Completed	Installation	6/14/2023
#07 Willow Creek @ Commerce SB	Completed	Installation	6/14/2023
#10 89 @ Brookside NB	Scheduled	Installation	6/14/2023
#11 Sheldon @ Aven WB	Completed	Installation	6/14/2023
#14 Montezuma @ Sheldon SB	Completed	Installation	6/14/2023
#16 Gurley @ Montezuma EB	Completed	Installation	6/14/2023

Status:
Scheduling: We are actively scheduling the technician visit - be that for a pre-installation site survey or the installation. Be on the lookout for the dispatched appointment within the next week or two.
Scheduled: Barring unforeseen circumstances, the technician will be onsite for your site survey or installation on this date.
Completed: The technician has completed the visit. Next step: the experts are in the process of confirming that your cameras are functioning properly (receiving adequate sunlight, connecting regularly to the cellular network, taking high-quality images, etc.). Once that part is complete, we will grant access to your camera footage.

Visit Types:
Site Survey: The technician will confirm that the locations previously agreed upon will work for the installation. The technician will place white flags at each location according to the plan you approved.
Installation: The technician will follow the plan based on the results of the site survey.
Maintenance: Our systems have identified an issue with your camera and a technician will be onsite to resolve the issue.

Stay Safe,
Your Flock Safety Team

Have questions? Should somebody else be receiving this email instead of you? Email us at support@flocksafety.com.

DOC-000132

Original filename: 20230615 - Upcoming Flock Activities - AZ - Prescott PD.pdf
Original path: Flock City Docs - Records/20230615 - Upcoming Flock Activities - AZ - Prescott PD.pdf
Document date: 2023-06-15
Document type: Email
Duplicate status: near (contained in thread DOC-000127)
Original page count: 1
SHA256: 9dff6632c6419a51e65f9194cefbce21b63be2ba3f164a99e61c54101343e206

Summary:
A Flock Safety Daily Digest email to Prescott PD's Jason Small summarizing recent and upcoming installation activities at six camera locations, most completed on 6/14/2023. It explains status and visit-type definitions for scheduling, installation, and maintenance.

From: "Flock Safety Daily Digest" <digest@flocksafety.com>
To: jason.small@prescott-az.gov
Date: 6/15/2023 4:16:14 AM
Subject: Upcoming Flock Activities - AZ - Prescott PD



Hi Jason Small,

Below you will find a summary of upcoming activities related to your Flock Safety network.

Recent Activity			
Location Name	Status	Visit Type	Completed/Scheduled Date
#06 Miller @ Whipple SB	Completed	Installation	6/14/2023
#07 Willow Creek @ Commerce SB	Completed	Installation	6/14/2023
#10 89 @ Brookside NB	Scheduled	Installation	6/14/2023
#11 Sheldon @ Aven WB	Completed	Installation	6/14/2023
#14 Montezuma @ Sheldon SB	Completed	Installation	6/14/2023
#16 Gurley @ Montezuma EB	Completed	Installation	6/14/2023

Status:
Scheduling: We are actively scheduling the technician visit - be that for a pre-installation site survey or the installation. Be on the lookout for the dispatched appointment within the next week or two.
Scheduled: Barring unforeseen circumstances, the technician will be onsite for your site survey or installation on this date.
Completed: The technician has completed the visit. Next step: the experts are in the process of confirming that your cameras are functioning properly (receiving adequate sunlight, connecting regularly to the cellular network, taking high-quality images, etc.). Once that part is complete, we will grant access to your camera footage.

Visit Types:
Site Survey: The technician will confirm that the locations previously agreed upon will work for the installation. The technician will place white flags at each location according to the plan you approved.
Installation: The technician will follow the plan based on the results of the site survey.
Maintenance: Our systems have identified an issue with your camera and a technician will be onsite to resolve the issue.

Stay Safe,
Your Flock Safety Team

Have questions? Should somebody else be receiving this email instead of you? Email us at support@flocksafety.com.

DOC-000133

Original filename: 20230621 - Upcoming Flock Activities - AZ - Prescott PD (1).pdf
Original path: Flock City Docs - Records/20230621 - Upcoming Flock Activities - AZ - Prescott PD (1).pdf
Document date: 2023-06-21
Document type: Email
Duplicate status: near (contained in thread DOC-000167)
Original page count: 1
SHA256: 6dc6855ff71624b7f1df13747546a867bef1ec9d160c9b4e08768fcb3e3a5bf2

Summary:
An automated Flock Safety Daily Digest email to Prescott PD's Jason Small summarizing upcoming installation activities, listing two camera locations scheduled for installation on 6/22/2023 and explaining visit statuses and types.

From: "Flock Safety Daily Digest" <digest@flocksafety.com>
To: jason.small@prescott-az.gov
Date: 6/21/2023 7:31:32 PM
Subject: Upcoming Flock Activities - AZ - Prescott PD

Hi Jason Small,

Below you will find a summary of upcoming activities related to your Flock Safety network.

Recent Activity			
Location Name	Status	Visit Type	Completed/Scheduled Date
#02 Willow Creek @ Pinon Oak SB	Scheduled	Installation	6/22/2023
#08 Whipple @ Walnut SB	Scheduled	Installation	6/22/2023

Status:
Scheduling: We are actively scheduling the technician visit - be that for a pre-installation site survey or the installation. Be on the lookout for the dispatched appointment within the next week or two.
Scheduled: Barring unforeseen circumstances, the technician will be onsite for your site survey or installation on this date.
Completed: The technician has completed the visit. Next step: the experts are in the process of confirming that your cameras are functioning properly (receiving adequate sunlight, connecting regularly to the cellular network, taking high-quality images, etc.). Once that part is complete, we will grant access to your camera footage.

Visit Types:
Site Survey: The technician will confirm that the locations previously agreed upon will work for the installation. The technician will place white flags at each location according to the plan you approved.
Installation: The technician will follow the plan based on the results of the site survey.
Maintenance: Our systems have identified an issue with your camera and a technician will be onsite to resolve the issue.

Stay Safe,
Your Flock Safety Team

Have questions? Should somebody else be receiving this email instead of you? Email us at support@flocksafety.com.

DOC-000134

Original filename: 20230621 - Upcoming Flock Activities - AZ - Prescott PD.pdf
Original path: Flock City Docs - Records/20230621 - Upcoming Flock Activities - AZ - Prescott PD.pdf
Document date: 2023-06-21
Document type: Email
Duplicate status: near (contained in thread DOC-000167)
Original page count: 1
SHA256: e4fd088d234fd726c4cfcb1cda055fff0fd0c5d1ea0563e899c3c82f4daf3925

Summary:
An automated Flock Safety daily digest email to Prescott PD's Jason Small summarizing upcoming activities on the Flock camera network, including scheduled installations at two locations on 6/22/2023. It explains status stages (Scheduling, Scheduled, Completed) and visit types (Site Survey, Installation, Maintenance).

From: "Flock Safety Daily Digest" <digest@flocksafety.com>
To: jason.small@prescott-az.gov
Date: 6/21/2023 7:29:53 PM
Subject: Upcoming Flock Activities - AZ - Prescott PD



Hi Jason Small,

Below you will find a summary of upcoming activities related to your Flock Safety network.

Recent Activity			
Location Name	Status	Visit Type	Completed/Scheduled Date
#02 Willow Creek @ Pinon Oak SB	Scheduled	Installation	6/22/2023
#08 Whipple @ Walnut SB	Scheduled	Installation	6/22/2023

Status:
Scheduling: We are actively scheduling the technician visit - be that for a pre-installation site survey or the installation. Be on the lookout for the dispatched appointment within the next week or two.
Scheduled: Barring unforeseen circumstances, the technician will be onsite for your site survey or installation on this date.
Completed: The technician has completed the visit. Next step: the experts are in the process of confirming that your cameras are functioning properly (receiving adequate sunlight, connecting regularly to the cellular network, taking high-quality images, etc.). Once that part is complete, we will grant access to your camera footage.

Visit Types:
Site Survey: The technician will confirm that the locations previously agreed upon will work for the installation. The technician will place white flags at each location according to the plan you approved.
Installation: The technician will follow the plan based on the results of the site survey.
Maintenance: Our systems have identified an issue with your camera and a technician will be onsite to resolve the issue.

Stay Safe,
Your Flock Safety Team

Have questions? Should somebody else be receiving this email instead of you? Email us at support@flocksafety.com.

DOC-000135

Original filename: 20230622 - Upcoming Flock Activities - AZ - Prescott PD.pdf
Original path: Flock City Docs - Records/20230622 - Upcoming Flock Activities - AZ - Prescott PD.pdf
Document date: 2023-06-22
Document type: Email
Duplicate status: near (contained in thread DOC-000167)
Original page count: 1
SHA256: 622f0d1bf707a828ff55d9fd3cc044df4ffa145273549028bb209304f545ef60

Summary:
An automated Flock Safety Daily Digest email to Jason Small summarizing upcoming activities on Prescott PD's Flock network, listing two scheduled camera installations at Willow Creek @ Pinon Oak SB and Whipple @ Walnut SB on 6/22/2023. The email explains status stages (Scheduling, Scheduled, Completed) and visit types (Site Survey, Installation, Maintenance).

From: "Flock Safety Daily Digest" <digest@flocksafety.com>
To: jason.small@prescott-az.gov
Date: 6/22/2023 6:22:14 PM
Subject: Upcoming Flock Activities - AZ - Prescott PD



Hi Jason Small,

Below you will find a summary of upcoming activities related to your Flock Safety network.

Recent Activity			
Location Name	Status	Visit Type	Completed/Scheduled Date
#02 Willow Creek @ Pinon Oak SB	Scheduled	Installation	6/22/2023
#08 Whipple @ Walnut SB	Scheduled	Installation	6/22/2023

Status:
Scheduling: We are actively scheduling the technician visit - be that for a pre-installation site survey or the installation. Be on the lookout for the dispatched appointment within the next week or two.
Scheduled: Barring unforeseen circumstances, the technician will be onsite for your site survey or installation on this date.
Completed: The technician has completed the visit. Next step: the experts are in the process of confirming that your cameras are functioning properly (receiving adequate sunlight, connecting regularly to the cellular network, taking high-quality images, etc.). Once that part is complete, we will grant access to your camera footage.

Visit Types:
Site Survey: The technician will confirm that the locations previously agreed upon will work for the installation. The technician will place white flags at each location according to the plan you approved.
Installation: The technician will follow the plan based on the results of the site survey.
Maintenance: Our systems have identified an issue with your camera and a technician will be onsite to resolve the issue.

Stay Safe,
Your Flock Safety Team

Have questions? Should somebody else be receiving this email instead of you? Email us at support@flocksafety.com.

DOC-000136

Original filename: 20230623 - Upcoming Flock Activities - AZ - Prescott PD.pdf
Original path: Flock City Docs - Records/20230623 - Upcoming Flock Activities - AZ - Prescott PD.pdf
Document date: 2023-06-23
Document type: Email
Duplicate status: near (contained in thread DOC-000167)
Original page count: 1
SHA256: 00ae5480554e0b7f4ea2187664a6f27a3ce2a1043b96c63f46ea9997546c79de

Summary:
An automated Flock Safety Daily Digest email to Prescott PD's Jason Small summarizing upcoming network activities, listing two scheduled camera installations at Willow Creek @ Pinon Oak SB and Whipple @ Walnut SB on 6/23/2023. It also explains status terms and visit types (site survey, installation, maintenance).

From: "Flock Safety Daily Digest" <digest@flocksafety.com>
To: jason.small@prescott-az.gov
Date: 6/23/2023 6:01:39 PM
Subject: Upcoming Flock Activities - AZ - Prescott PD

Hi Jason Small,

Below you will find a summary of upcoming activities related to your Flock Safety network.

Recent Activity			
Location Name	Status	Visit Type	Completed/Scheduled Date
#02 Willow Creek @ Pinon Oak SB	Scheduled	Installation	6/23/2023
#08 Whipple @ Walnut SB	Scheduled	Installation	6/23/2023

Status:
Scheduling: We are actively scheduling the technician visit - be that for a pre-installation site survey or the installation. Be on the lookout for the dispatched appointment within the next week or two.
Scheduled: Barring unforeseen circumstances, the technician will be onsite for your site survey or installation on this date.
Completed: The technician has completed the visit. Next step: the experts are in the process of confirming that your cameras are functioning properly (receiving adequate sunlight, connecting regularly to the cellular network, taking high-quality images, etc.). Once that part is complete, we will grant access to your camera footage.

Visit Types:
Site Survey: The technician will confirm that the locations previously agreed upon will work for the installation. The technician will place white flags at each location according to the plan you approved.
Installation: The technician will follow the plan based on the results of the site survey.
Maintenance: Our systems have identified an issue with your camera and a technician will be onsite to resolve the issue.

Stay Safe,
Your Flock Safety Team

Have questions? Should somebody else be receiving this email instead of you? Email us at support@flocksafety.com.

DOC-000137

Original filename: 20230627 - FW_ Upcoming Flock Activities - AZ - Prescott PD (1).pdf
Original path: Flock City Docs - Records/20230627 - FW_ Upcoming Flock Activities - AZ - Prescott PD (1).pdf
Document date: 2023-06-27
Document type: Email
Duplicate status: near (contained in thread DOC-000413)
Original page count: 1
SHA256: 94c67ac549c70e42e2f0853170ae0ee00fa2719f53741ce6b0dc1e1bd29263a7

Summary:
Forwarded Flock Safety Daily Digest email summarizing upcoming Flock network activities for Prescott PD, listing two scheduled camera installations at Willow Creek @ Pinon Oak SB and Whipple @ Walnut SB on 6/22/2023, and explaining visit statuses and types.

From: "Jason Small" <jason.small@prescott-az.gov>
To: "Mark Parker" <mark.parker@prescott-az.gov>
Date: 6/27/2023 1:48:35 PM
Subject: FW: Upcoming Flock Activities - AZ - Prescott PD

From: Flock Safety Daily Digest <digest@flocksafety.com>
Sent: Wednesday, June 21, 2023 7:30 PM
To: Jason Small <jason.small@prescott-az.gov>
Subject: Upcoming Flock Activities - AZ - Prescott PD



Hi Jason Small,

Below you will find a summary of upcoming activities related to your Flock Safety network.

Recent Activity

Location Name	Status	Visit Type	Completed/Scheduled Date
#02 Willow Creek @ Pinon Oak SB	Scheduled	Installation	6/22/2023
#08 Whipple @ Walnut SB	Scheduled	Installation	6/22/2023

Status:
Scheduling: We are actively scheduling the technician visit - be that for a pre-installation site survey or the installation. Be on the lookout for the dispatched appointment within the next week or two.
Scheduled: Barring unforeseen circumstances, the technician will be onsite for your site survey or installation on this date.
Completed: The technician has completed the visit. Next step: the experts are in the process of confirming that your cameras are functioning properly (receiving adequate sunlight, connecting regularly to the cellular network, taking high-quality images, etc.). Once that part is complete, we will grant access to your camera footage.

Visit Types:
Site Survey: The technician will confirm that the locations previously agreed upon will work for the installation. The technician will place white flags at each location according to the plan you approved.
Installation: The technician will follow the plan based on the results of the site survey.
Maintenance: Our systems have identified an issue with your camera and a technician will be onsite to resolve the issue.

Stay Safe,
Your Flock Safety Team

Have questions? Should somebody else be receiving this email instead of you? Email us at support@flocksafety.com.

DOC-000138

Original filename: 20230627 - FW_ Upcoming Flock Activities - AZ - Prescott PD (2).pdf
Original path: Flock City Docs - Records/20230627 - FW_ Upcoming Flock Activities - AZ - Prescott PD (2).pdf
Document date: 2023-06-27
Document type: Email
Duplicate status: near (contained in thread DOC-000137)
Original page count: 1
SHA256: ee7a51e09ddd697de4e68a60ecc5679e9c520fdf1ac94eaee3d037ee4fa78a4a

Summary:
A forwarded Flock Safety Daily Digest email summarizing upcoming activities on Prescott PD's Flock network, listing two scheduled camera installations at Willow Creek @ Pinon Oak SB and Whipple @ Walnut SB for 6/22/2023. The email explains status types (Scheduling, Scheduled, Completed) and visit types (Site Survey, Installation, Maintenance).

From: "Jason Small" <jason.small@prescott-az.gov>
To: "Mark Parker" <mark.parker@prescott-az.gov>
Date: 6/27/2023 1:49:12 PM
Subject: FW: Upcoming Flock Activities - AZ - Prescott PD

From: Flock Safety Daily Digest <digest@flocksafety.com>
Sent: Thursday, June 22, 2023 6:22 PM
To: Jason Small <jason.small@prescott-az.gov>
Subject: Upcoming Flock Activities - AZ - Prescott PD



Hi Jason Small,

Below you will find a summary of upcoming activities related to your Flock Safety network.

Recent Activity

Location Name	Status	Visit Type	Completed/Scheduled Date
#02 Willow Creek @ Pinon Oak SB	Scheduled	Installation	6/22/2023
#08 Whipple @ Walnut SB	Scheduled	Installation	6/22/2023

Status:
Scheduling: We are actively scheduling the technician visit - be that for a pre-installation site survey or the installation. Be on the lookout for the dispatched appointment within the next week or two.
Scheduled: Barring unforeseen circumstances, the technician will be onsite for your site survey or installation on this date.
Completed: The technician has completed the visit. Next step: the experts are in the process of confirming that your cameras are functioning properly (receiving adequate sunlight, connecting regularly to the cellular network, taking high-quality images, etc.). Once that part is complete, we will grant access to your camera footage.

Visit Types:
Site Survey: The technician will confirm that the locations previously agreed upon will work for the installation. The technician will place white flags at each location according to the plan you approved.
Installation: The technician will follow the plan based on the results of the site survey.
Maintenance: Our systems have identified an issue with your camera and a technician will be onsite to resolve the issue.

Stay Safe,
Your Flock Safety Team

Have questions? Should somebody else be receiving this email instead of you? Email us at support@flocksafety.com.

DOC-000139

Original filename: 20230627 - FW_ Upcoming Flock Activities - AZ - Prescott PD.pdf
Original path: Flock City Docs - Records/20230627 - FW_ Upcoming Flock Activities - AZ - Prescott PD.pdf
Document date: 2023-06-27
Document type: Email
Duplicate status: near (contained in thread DOC-000413)
Original page count: 1
SHA256: 3ad2ff16f3943320774d5e970a7e9c2d293e1e501c34001e0b7f565d23abf447

Summary:
A forwarded Flock Safety Daily Digest email summarizing upcoming activities on the Prescott PD Flock network, listing two scheduled camera installations at Willow Creek @ Pinon Oak SB and Whipple @ Walnut SB on 6/22/2023. It explains status and visit-type definitions for site surveys, installations, and maintenance.

From: "Jason Small" <jason.small@prescott-az.gov>
To: "Mark Parker" <mark.parker@prescott-az.gov>
Date: 6/27/2023 1:48:48 PM
Subject: FW: Upcoming Flock Activities - AZ - Prescott PD

From: Flock Safety Daily Digest <digest@flocksafety.com>
Sent: Wednesday, June 21, 2023 7:32 PM
To: Jason Small <jason.small@prescott-az.gov>
Subject: Upcoming Flock Activities - AZ - Prescott PD



Hi Jason Small,

Below you will find a summary of upcoming activities related to your Flock Safety network.

Recent Activity

Location Name	Status	Visit Type	Completed/Scheduled Date
#02 Willow Creek @ Pinon Oak SB	Scheduled	Installation	6/22/2023
#08 Whipple @ Walnut SB	Scheduled	Installation	6/22/2023

Status:
Scheduling: We are actively scheduling the technician visit - be that for a pre-installation site survey or the installation. Be on the lookout for the dispatched appointment within the next week or two.
Scheduled: Barring unforeseen circumstances, the technician will be onsite for your site survey or installation on this date.
Completed: The technician has completed the visit. Next step: the experts are in the process of confirming that your cameras are functioning properly (receiving adequate sunlight, connecting regularly to the cellular network, taking high-quality images, etc.). Once that part is complete, we will grant access to your camera footage.

Visit Types:
Site Survey: The technician will confirm that the locations previously agreed upon will work for the installation. The technician will place white flags at each location according to the plan you approved.
Installation: The technician will follow the plan based on the results of the site survey.
Maintenance: Our systems have identified an issue with your camera and a technician will be onsite to resolve the issue.

Stay Safe,
Your Flock Safety Team

Have questions? Should somebody else be receiving this email instead of you? Email us at support@flocksafety.com.

DOC-000140

Original filename: 20230628 - FW_ New Device Installation (1).pdf
Original path: Flock City Docs - Records/20230628 - FW_ New Device Installation (1).pdf
Document date: 2023-06-28
Document type: Email
Duplicate status: near (contained in thread DOC-000144)
Original page count: 5
SHA256: 87f1fa4c364470f9319bc61e951b048dd93a7bcf47bb27d15358adb4cc1fa64a

Summary:
Email thread between Prescott Police (Sgt. Mark Parker, Lt. Jason Small) and Flock Project Manager Shelby Marsh coordinating installation of Flock ALPR camera devices, including permit status, inspector coordination, and scheduling a bucket truck for installs of cameras #2, #8, and #10 on July 19th.

From: "Mark Parker" <mark.parker@prescott-az.gov>
To: shelby.marsh@flocksafety.com
CC: "Jason Small" <jason.small@prescott-az.gov>
Date: 6/28/2023 11:45:05 AM
Subject: FW: New Device Installation

Shelby,

I've returned from military duty and will be taking this back over from Lt. Small. I have a few questions /requests:

1. Can you send me the last revision of the City of Prescott permit that includes the updated location for camera #8
2. What is the ADOT permit status for cameras #9 & #13
3. What is the need for the inspector at locations #2 & #8 and is this something that we can handle pre-install?
4. I can coordinate the bucket truck again for #10 on July 19th. I would like the person who is coming up to do the installs to coordinate with me at least a week prior to coming up, if not sooner. I had the bucket truck and a traffic control team here for the last install but since we didn't have any contact with the installer our people and your people were never connected…

Thank you,

Mark S. Parker
Sergeant, Patrol Bureau

222 S. Marina Street | Prescott, AZ 86303
Ph: 928.777.1997 | Fax: 928.778.3739
Email: mark.parker@prescott-az.gov
Web: www.prescottpolice.org

From: Jason Small <jason.small@prescott-az.gov>
Sent: Wednesday, June 28, 2023 8:39 AM
To: Mark Parker <mark.parker@prescott-az.gov>
Subject: Fwd: New Device Installation

Get Outlook for iOS

From: Shelby Marsh <shelby.marsh@flocksafety.com>
Sent: Wednesday, June 28, 2023 8:36:24 AM
To: Jason Small <jason.small@prescott-az.gov>
Cc: Kraig Gardner <kraig.gardner@flocksafety.com>; Ellen Ziegler <ellen.ziegler@flocksafety.com>
Subject: Re: New Device Installation

Good Morning Lt. Small,

I apologize for the delay in getting back with you! It looks like our tech was unable to install #2 and #8 due to not being able to get ahold of the inspector to meet him onsite. Can you please confirm the phone number and email address of the inspector? I will be sure to connect with them the week of the install to coordinate the site visit.

My field team would also like to know if you have a bucket truck we can utilize to install #10? I am really pushing for the team to knock out 2, 8, and 10 in one more mobilization, currently slated for July 19th.

Thanks Lt.!

Shelby Marsh (she/her)

Project Manager

470-697-1121 |
shelby.marsh@flocksafety.com

flock safety



On Fri, Jun 16, 2023 at 3:16 PM Jason Small <jason.small@prescott-az.gov> wrote:

> Shelby
>
> Thanks a bunch.
>
> **Jason Small**
>
> *Special Operations Bureau Lieutenant*
>
> CITY OF PRESCOTT ARIZONA
>
> 222 S. Marina St. Prescott Az 86303
>
> 928-777-1942
>
> jason.small@prescott-az.gov
>
> ---
>
> **From:** Shelby Marsh <shelby.marsh@flocksafety.com>
> **Sent:** Friday, June 16, 2023 1:15 PM
> **To:** Jason Small <jason.small@prescott-az.gov>
> **Cc:** Kraig Gardner <kraig.gardner@flocksafety.com>; Mark Parker <mark.parker@prescott-az.gov>; Caity Peak <caity.peak@flocksafety.com>; Scout Cappello <scout.cappello@flocksafety.com>

Subject: Re: New Device Installation

Good Afternoon Lt. Small,

I greatly appreciate your patience throughout this process. All locations are now installed, except #2, #8, and #10.

#2 and #8 are scheduled to be installed next Thursday, June 22nd. #10 is in the queue to be scheduled and I will keep you posted when I receive a hard date.

Have a great weekend!

Thank you!

Shelby Marsh (she/her)

Project Manager

470-697-1121 |
shelby.marsh@flocksafety.com

flock safety



On Thu, Jun 15, 2023 at 5:09 PM Shelby Marsh <shelby.marsh@flocksafety.com> wrote:

> Good Afternoon Lt. Small,
>
> I received your voicemail. I am working with my team to determine what is left to complete for this project. I will let you know as soon as possible.


Have a great night!

Shelby Marsh (she/her)

Project Manager

470-697-1121 |
shelby.marsh@flocksafety.com

flock safety

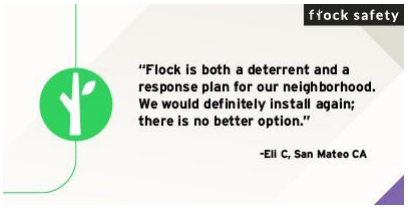

On Wed, Jun 14, 2023 at 1:19 PM Shelby Marsh <shelby.marsh@flocksafety.com> wrote:

> Good Afternoon Sergeant,
>
> Flock Technician Ra Grant is currently installing your devices onsite. If you could give him a call at 470-905-7134 to connect at a location, that would be great!
>
> I appreciate your patience during this process! Thank you!
>
> Shelby Marsh (she/her)
>
> *Project Manager*
>
> 470-697-1121 |
> shelby.marsh@flocksafety.com
>
> flock safety


flock safety
"Flock is both a deterrent and a response plan for our neighborhood. We would definitely install again; there is no better option."
-Eli C, San Mateo CA

DOC-000141

Original filename: 20230628 - FW_ New Device Installation.pdf
Original path: Flock City Docs - Records/20230628 - FW_ New Device Installation.pdf
Document date: 2023-06-28
Document type: Email
Duplicate status: near (contained in thread DOC-000144)
Original page count: 5
SHA256: cfc82656cc37188d6c0cc2acdfbe4fb99dcc889c423c8f9f25613deb5c22f8a8

Summary:
Email thread between Prescott Police and Flock project manager Shelby Marsh coordinating installation of Flock camera devices, discussing permit status for cameras #8, #9, and #13, inspector coordination for locations #2 and #8, and scheduling a bucket truck for camera #10 on July 19th.

From: "Mark Parker" <mark.parker@prescott-az.gov>
To: shelby.marsh@flocksafety.com
CC: "Jason Small" <jason.small@prescott-az.gov>
Date: 6/28/2023 11:45:05 AM
Subject: FW: New Device Installation

Shelby,

I've returned from military duty and will be taking this back over from Lt. Small. I have a few questions /requests:

1. Can you send me the last revision of the City of Prescott permit that includes the updated location for camera #8
2. What is the ADOT permit status for cameras #9 & #13
3. What is the need for the inspector at locations #2 & #8 and is this something that we can handle pre-install?
4. I can coordinate the bucket truck again for #10 on July 19th. I would like the person who is coming up to do the installs to coordinate with me at least a week prior to coming up, if not sooner. I had the bucket truck and a traffic control team here for the last install but since we didn't have any contact with the installer our people and your people were never connected…

Thank you,

Mark S. Parker
Sergeant, Patrol Bureau

222 S. Marina Street | Prescott, AZ 86303
Ph: 928.777.1997 | Fax: 928.778.3739
Email: mark.parker@prescott-az.gov
Web: www.prescottpolice.org

From: Jason Small <jason.small@prescott-az.gov>
Sent: Wednesday, June 28, 2023 8:39 AM
To: Mark Parker <mark.parker@prescott-az.gov>
Subject: Fwd: New Device Installation

Get Outlook for iOS

From: Shelby Marsh <shelby.marsh@flocksafety.com>
Sent: Wednesday, June 28, 2023 8:36:24 AM
To: Jason Small <jason.small@prescott-az.gov>
Cc: Kraig Gardner <kraig.gardner@flocksafety.com>; Ellen Ziegler <ellen.ziegler@flocksafety.com>
Subject: Re: New Device Installation

Good Morning Lt. Small,

I apologize for the delay in getting back with you! It looks like our tech was unable to install #2 and #8 due to not being able to get ahold of the inspector to meet him onsite. Can you please confirm the phone number and email address of the inspector? I will be sure to connect with them the week of the install to coordinate the site visit.

My field team would also like to know if you have a bucket truck we can utilize to install #10? I am really pushing for the team to knock out 2, 8, and 10 in one more mobilization, currently slated for July 19th.

Thanks Lt.!

Shelby Marsh (she/her)

Project Manager

470-697-1121 |
shelby.marsh@flocksafety.com

flock safety



On Fri, Jun 16, 2023 at 3:16 PM Jason Small <jason.small@prescott-az.gov> wrote:

> Shelby
>
> Thanks a bunch.
>
> **Jason Small**
>
> *Special Operations Bureau Lieutenant*
>
> CITY OF PRESCOTT ARIZONA
>
> 222 S. Marina St. Prescott Az 86303
>
> 928-777-1942
>
> jason.small@prescott-az.gov
>
> ---
>
> **From:** Shelby Marsh <shelby.marsh@flocksafety.com>
> **Sent:** Friday, June 16, 2023 1:15 PM
> **To:** Jason Small <jason.small@prescott-az.gov>
> **Cc:** Kraig Gardner <kraig.gardner@flocksafety.com>; Mark Parker <mark.parker@prescott-az.gov>; Caity Peak <caity.peak@flocksafety.com>; Scout Cappello <scout.cappello@flocksafety.com>

Subject: Re: New Device Installation

Good Afternoon Lt. Small,

I greatly appreciate your patience throughout this process. All locations are now installed, except #2, #8, and #10.

#2 and #8 are scheduled to be installed next Thursday, June 22nd. #10 is in the queue to be scheduled and I will keep you posted when I receive a hard date.

Have a great weekend!

Thank you!

Shelby Marsh (she/her)

Project Manager

470-697-1121 |
shelby.marsh@flocksafety.com

flock safety



On Thu, Jun 15, 2023 at 5:09 PM Shelby Marsh <shelby.marsh@flocksafety.com> wrote:

> Good Afternoon Lt. Small,
>
> I received your voicemail. I am working with my team to determine what is left to complete for this project. I will let you know as soon as possible.


Have a great night!

Shelby Marsh (she/her)

Project Manager

470-697-1121 |
shelby.marsh@flocksafety.com

flock safety

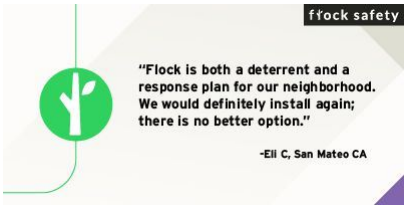

On Wed, Jun 14, 2023 at 1:19 PM Shelby Marsh <shelby.marsh@flocksafety.com> wrote:

> Good Afternoon Sergeant,
>
> Flock Technician Ra Grant is currently installing your devices onsite. If you could give him a call at 470-905-7134 to connect at a location, that would be great!
>
> I appreciate your patience during this process! Thank you!
>
> Shelby Marsh (she/her)
>
> *Project Manager*
>
> 470-697-1121 |
> shelby.marsh@flocksafety.com
>
> flock safety


flock safety
"Flock is both a deterrent and a response plan for our neighborhood. We would definitely install again; there is no better option."
-Eli C, San Mateo CA

DOC-000144

Original filename: 20230630 - Re_ FW_ New Device Installation (1).pdf
Original path: Flock City Docs - Records/20230630 - Re_ FW_ New Device Installation (1).pdf
Document date: 2023-06-30
Document type: Email
Duplicate status: near
Original page count: 13
SHA256: 8d9d0706c9baea9f594ab5454105ed11f0279d5bcc53b3696647cc691256ec16

Summary:
Email thread between Flock Safety project manager Shelby Marsh and Prescott Police personnel coordinating installation of ALPR cameras, including permit for Location #8, ADOT permit status for cameras #9 and #13, inspector coordination for locations #2 and #8, and bucket-truck scheduling for camera #10 on July 19th. Includes an attached Flock Safety pole/foundation installation specification drawing.


From: "Shelby Marsh" <shelby.marsh@flocksafety.com>
To: "Mark Parker" <mark.parker@prescott-az.gov>
CC: "Jason Small" <jason.small@prescott-az.gov>
"Kraig Gardner" <kraig.gardner@flocksafety.com>
"Caity Peak" <caity.peak@flocksafety.com>
Date: 6/30/2023 2:15:05 PM
Subject: Re: FW: New Device Installation

Good Afternoon Sergeant Parker,

I have attached the permit for Location #8. I will also make sure to connect you with the field technician at least a week prior to your installation. I will get back to you with answers for #2 and #3 as soon as I can!

Have a great weekend! Thank you!

Shelby Marsh (she/her)
Project Manager
470-697-1121 | shelby.marsh@flocksafety.com
flock safety

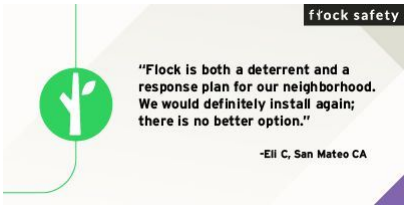

On Wed, Jun 28, 2023 at 1:45 PM Mark Parker <mark.parker@prescott-az.gov> wrote:

> Shelby,
>
> I've returned from military duty and will be taking this back over from Lt. Small. I have a few questions/requests:
>
> 1. Can you send me the last revision of the City of Prescott permit that includes the updated location for camera #8
> 2. What is the ADOT permit status for cameras #9 & #13
> 3. What is the need for the inspector at locations #2 & #8 and is this something that we can handle pre-install?
> 4. I can coordinate the bucket truck again for #10 on July 19th. I would like the person who is coming up to do the installs to coordinate with me at least a week prior to coming up, if not sooner. I had the bucket truck and a traffic control team here for the last install but since we didn't have any contact with the installer our people and your people were never connected…
>
> Thank you,

Mark S. Parker

Sergeant, Patrol Bureau

222 S. Marina Street | Prescott, AZ 86303

Ph: 928.777.1997 | Fax: 928.778.3739

Email: mark.parker@prescott-az.gov

Web: www.prescottpolice.org

From: Jason Small <jason.small@prescott-az.gov>
Sent: Wednesday, June 28, 2023 8:39 AM
To: Mark Parker <mark.parker@prescott-az.gov>
Subject: Fwd: New Device Installation

Get Outlook for iOS

From: Shelby Marsh <shelby.marsh@flocksafety.com>
Sent: Wednesday, June 28, 2023 8:36:24 AM
To: Jason Small <jason.small@prescott-az.gov>
Cc: Kraig Gardner <kraig.gardner@flocksafety.com>; Ellen Ziegler <ellen.ziegler@flocksafety.com>
Subject: Re: New Device Installation

Good Morning Lt. Small,

I apologize for the delay in getting back with you! It looks like our tech was unable to install #2 and #8 due to not being able to get ahold of the inspector to meet him onsite. Can you please confirm the phone number and email address of the inspector? I will be sure to connect with them the week of the install to coordinate the site visit.

My field team would also like to know if you have a bucket truck we can utilize to install #10? I am really pushing for the team to knock out 2, 8, and 10 in one more mobilization, currently slated for July 19th.


Thanks Lt.!

Shelby Marsh (she/her)

Project Manager

470-697-1121 |
shelby.marsh@flocksafety.com

flock safety

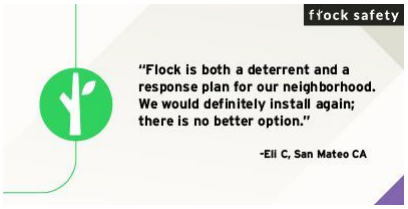

On Fri, Jun 16, 2023 at 3:16 PM Jason Small <jason.small@prescott-az.gov> wrote:

> Shelby
>
> Thanks a bunch.

Jason Small

Special Operations Bureau Lieutenant

CITY OF PRESCOTT
ARIZONA

222 S. Marina St. Prescott Az 86303

928-777-1942

jason.small@prescott-az.gov

From: Shelby Marsh <shelby.marsh@flocksafety.com>
Sent: Friday, June 16, 2023 1:15 PM
To: Jason Small <jason.small@prescott-az.gov>
Cc: Kraig Gardner <kraig.gardner@flocksafety.com>; Mark Parker <mark.parker@prescott-az.gov>; Caity Peak <caity.peak@flocksafety.com>; Scout Cappello <scout.cappello@flocksafety.com>
Subject: Re: New Device Installation

Good Afternoon Lt. Small,

I greatly appreciate your patience throughout this process. All locations are now installed, except #2, #8, and #10.

#2 and #8 are scheduled to be installed next Thursday, June 22nd. #10 is in the queue to be scheduled and I will keep you posted when I receive a hard date.

Have a great weekend!

Thank you!

Shelby Marsh (she/her)

Project Manager

470-697-1121 |
shelby.marsh@flocksafety.com

flock safety



On Thu, Jun 15, 2023 at 5:09 PM Shelby Marsh <shelby.marsh@flocksafety.com> wrote:

> Good Afternoon Lt. Small,
>
> I received your voicemail. I am working with my team to determine what is left to complete for this project. I will let you know as soon as possible.
>
> Have a great night!
>
> Shelby Marsh (she/her)
>
> *Project Manager*
>
> 470-697-1121 |
> shelby.marsh@flocksafety.com
>
> flock safety



On Wed, Jun 14, 2023 at 1:19 PM Shelby Marsh <shelby.marsh@flocksafety.com> wrote:

> Good Afternoon Sergeant,
>
> Flock Technician Ra Grant is currently installing your devices onsite. If you could give him a call at 470-905-7134 to connect at a location, that would be great!
>
> I appreciate your patience during this process! Thank you!
>
> Shelby Marsh (she/her)
>
> *Project Manager*
>
> 470-697-1121 |
> shelby.marsh@flocksafety.com
>
> flock safety
>
> 
>


STATE OF ARIZONA
CITY OF PRESCOTT
SUBMITTED BY PRESCOTT POLICE DEPARTMENT
AUTOMATIC LICENSE PLATE READING (ALPR) CAMERA PERMIT

flock safety

INDEX OF DRAWINGS

- SHEET 1: COVER SHEET AND CAMERA LOCATION MAP
- SHEET 2: GENERAL NOTES AND TRAFFIC DESIGN TABLES
- SHEET 3: CAMERA LOCATION INFORMATION
- SHEET 4: SITE PLAN
- SHEET 5-6: TRAFFIC CONTROL PLAN
- SHEET 7: POLE DETAILS

LOCATION / VICINITY MAP

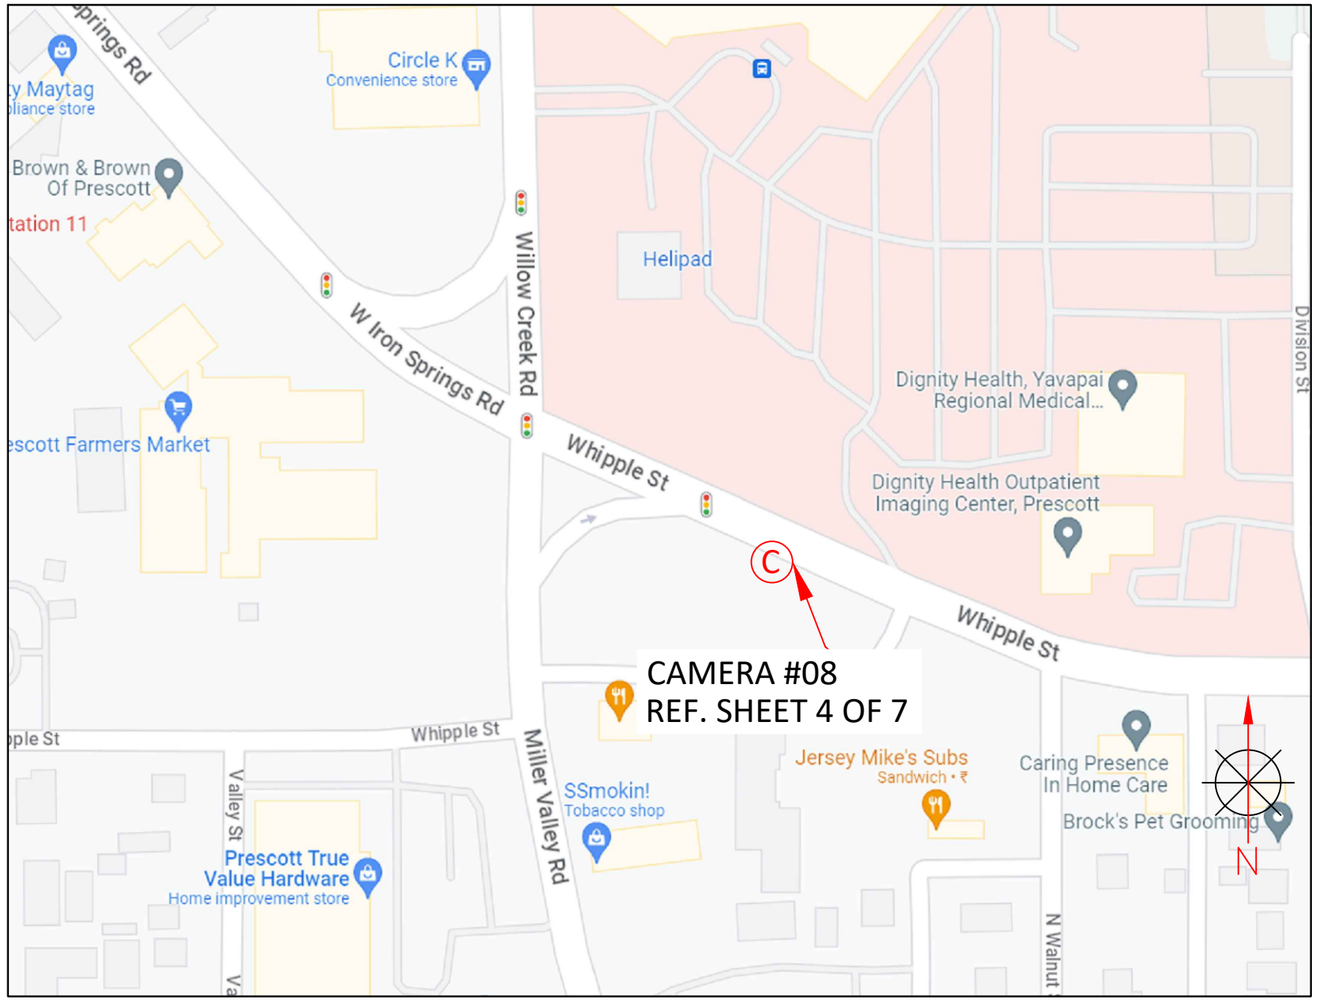

811 Know what's below. Call before you dig.

flock safety

REV	DESCRIPTION	DATE	BY
01	UPDATED AS PER REDLINES	04/30/2023	T.RAWAT
02	CAM #08 LOCATION REVISED	05/19/2023	RAMRAJ

TITLE: COVER SHEET AND CAMERA LOCATION MAP

SCOPE OF WORK: CITY OF PRESCOTT, AZ
ALPR CAMERA INSTALLATION

PLANS PREPARED BY:
CHC
A CONGRUEX® COMPANY
9095 Rio San Diego Dr. Ste 165
San Diego, CA 92108–1694
(949)250–0004 /FAX (949)250–0006

PROJ#: 316603
DRAWN BY: TANISHQ RAWAT
CHECKED BY: NARESH CHAND
APPROVED BY: CARLA WOMICK
DATE: 04/10/2023 SHEET: 1 OF 7

GENERAL NOTES AND TRAFFIC DESIGN TABLES

1. TRAFFIC CONTROL PLAN SHALL CONFORM TO THE MOST CURRENT MANUAL ON UNIFORM TRAFFIC CONTROL DEVICES FOR STREETS AND HIGHWAYS (FHWA) AND STATE STANDARD PLANS.
2. NO LANE CLOSURES PERMITTED BEFORE 9:00AM AND AFTER 3:00PM.
3. ALL AFFECTED RESIDENTS, BUSINESSES, AGENCIES, AND SCHOOLS SHALL BE GIVEN A 72 HOURS NOTICE PRIOR TO THE START OF WORK AND THEIR ACCESS SHALL BE MAINTAINED AT ALL TIMES.
4. TEMPORARY NO PARKING SIGNS SHALL BE POSTED 48 HOURS PRIOR TO START OF WORK.
5. ALL CONFLICTING SIGNS, STRIPING OR PAVEMENT MARKINGS SHALL BE COVERED OR REMOVED AND REPLACED WHEN WORK IS COMPLETED.
6. TRAFFIC DIRECTION THROUGH A SIGNALIZED INTERSECTION SHALL BE CONDUCTED BY CITY OF PRESCOTT POLICE DEPARTMENT UNIFORMED POLICE OFFICER OR A COMMUNITY SERVICE OFFICER ONLY. SHOULD WORK REQUIRE A SIGNAL TO BE OVERRIDDEN, ARRANGEMENT SHALL BE MADE WITH THE CITY POLICE DEPT AND TRANSPORTATION ENGINEERING DEPT AT LEAST 14 DAYS PRIOR TO START OF WORK.

Table 6H-3. Meaning of Letter Codes on Typical Application Diagrams

Road Type	Distance Between Signs**		
	A	B	C
Urban (low speed)*	100 feet	100 feet	100 feet
Urban (high speed)*	350 feet	350 feet	350 feet
Rural	500 feet	500 feet	500 feet
Expressway / Freeway	1,000 feet	1,500 feet	2,640 feet

* Speed category to be determined by highway agency

** The column headings A, B, and C are the dimensions shown in Figures 6H-1 through 6H-46. The A dimension is the distance from the transition or point of restriction to the first sign. The B dimension is the distance between the first and second signs. The C dimension is the distance between the second and third signs. (The "first sign" is the sign in a three-sign series that is closest to the TTC zone. The "third sign" is the sign that is furthest upstream from the TTC zone.)

Table 6C-2. Stopping Sight Distance as a Function of Speed

Speed*	Distance
20 mph	115 feet
25 mph	155 feet
30 mph	200 feet
35 mph	250 feet
40 mph	305 feet
45 mph	360 feet
50 mph	425 feet
55 mph	495 feet
60 mph	570 feet
65 mph	645 feet
70 mph	730 feet
75 mph	820 feet

* Posted speed, off-peak 85th-percentile speed prior to work starting, or the anticipated operating speed

Table 6C-3. Taper Length Criteria for Temporary Traffic Control Zones

Type of Taper	Taper Length
Merging Taper	at least L
Shifting Taper	at least 0.5 L
Shoulder Taper	at least 0.33 L
One-Lane, Two-Way Traffic Taper	50 feet minimum, 100 feet maximum
Downstream Taper	50 feet minimum, 100 feet maximum

Note: Use Table 6C-4 to calculate L

Table 6H-4. Formulas for Determining Taper Length

Speed (S)	Taper Length (L) in feet
40 mph or less	$L = \frac{WS^2}{60}$
45 mph or more	$L = WS$

Where: L = taper length in feet
W = width of offset in feet
S = posted speed limit, or off-peak 85th-percentile speed prior to work starting, or the anticipated operating speed in mph

flock safety

REV	DESCRIPTION	DATE	BY
01	UPDATED AS PER REDLINES	04/30/2023	T.RAWAT
02	CAM #08 LOCATION REVISED	05/19/2023	RAMRAJ

TITLE: GENERAL NOTES AND TRAFFIC DESIGN TABLES

SCOPE OF WORK: CITY OF PRESCOTT, AZ
ALPR CAMERA INSTALLATION

PLANS PREPARED BY:
CHC
A CONGRUEX® COMPANY
9095 Rio San Diego Dr. Ste 165
San Diego, CA 92108–1694
(949)250–0004 FAX (949)250–0006

PROJ#: 316603
DRAWN BY: TANISHQ RAWAT
CHECKED BY: NARESH CHAND
APPROVED BY: CARLA WOMICK
DATE: 04/10/2023 SHEET: 2 OF 7

CAMERA LOCATION INFORMATION

CAMERA NO.	LOCATIONS			
	STREET	DIRECTION	LATITUDE,LONGITUDE	POLE
08	WHIPPLE ST.	EASTBOUND	34.55729431361279,-112.48127473789259	NEW FLOCK POLE

flock safety

REV	DESCRIPTION	DATE	BY
01	UPDATED AS PER REDLINES	04/30/2023	T.RAWAT
02	CAM #08 LOCATION REVISED	05/19/2023	RAMRAJ

TITLE: CAMERA LOCATION INFORMATION

SCOPE OF WORK: CITY OF PRESCOTT, AZ
ALPR CAMERA INSTALLATION

PLANS PREPARED BY:
CHC
A CONGRUEX® COMPANY
9095 Rio San Diego Dr. Ste 165
San Diego, CA 92108–1694
(949)250–0004 /FAX (949)250–0006

PROJ#: 316603
DRAWN BY: TANISHQ RAWAT
CHECKED BY: NARESH CHAND
APPROVED BY: CARLA WOMICK
DATE: 04/10/2023 SHEET: 3 OF 7


SITE ADDRESS:
895 WHIPPLE ST, PRESCOTT, AZ 86301

SITE PLAN

AERIAL VIEW



STREET VIEW

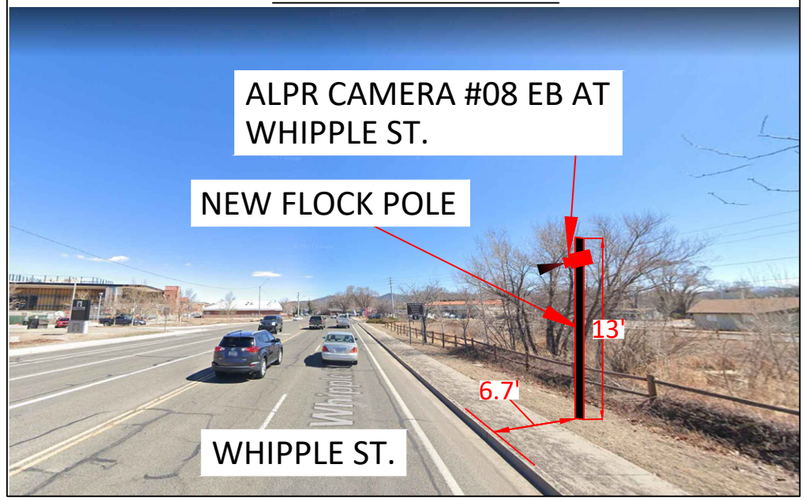

flock safety

REV	DESCRIPTION	DATE	BY
01	UPDATED AS PER REDLINES	04/30/2023	T.RAWAT
02	CAM #08 LOCATION REVISED	05/19/2023	RAMRAJ

TITLE: SITE PLAN


SCOPE OF WORK: CITY OF PRESCOTT, AZ
ALPR CAMERA INSTALLATION

PLANS PREPARED BY:
CHC
A CONGRUEX® COMPANY
9095 Rio San Diego Dr. Ste 165
San Diego, CA 92108–1694
(949)250–0004 /FAX (949)250–0006

PROJ#: 316603
DRAWN BY: TANISHQ RAWAT
CHECKED BY: NARESH CHAND
APPROVED BY: CARLA WOMICK
DATE: 04/10/2023 SHEET: 4 OF 7

Maintain 10ft min travel lane.
Maintain access to all driveways.
All pedestrian walkways shall remain open.
Contractor to coordinate with affected businesses, residents and other contractors working in the area.

All signs, barricades, lights, temporary signals, and other protective devices shall conform to the requirements of the Manual of Uniform Traffic Control Devices (MUTCD) and associated Arizona Department of Transportation Supplement (ADOT Supplement) and City of Prescott Traffic Barricade Manual.

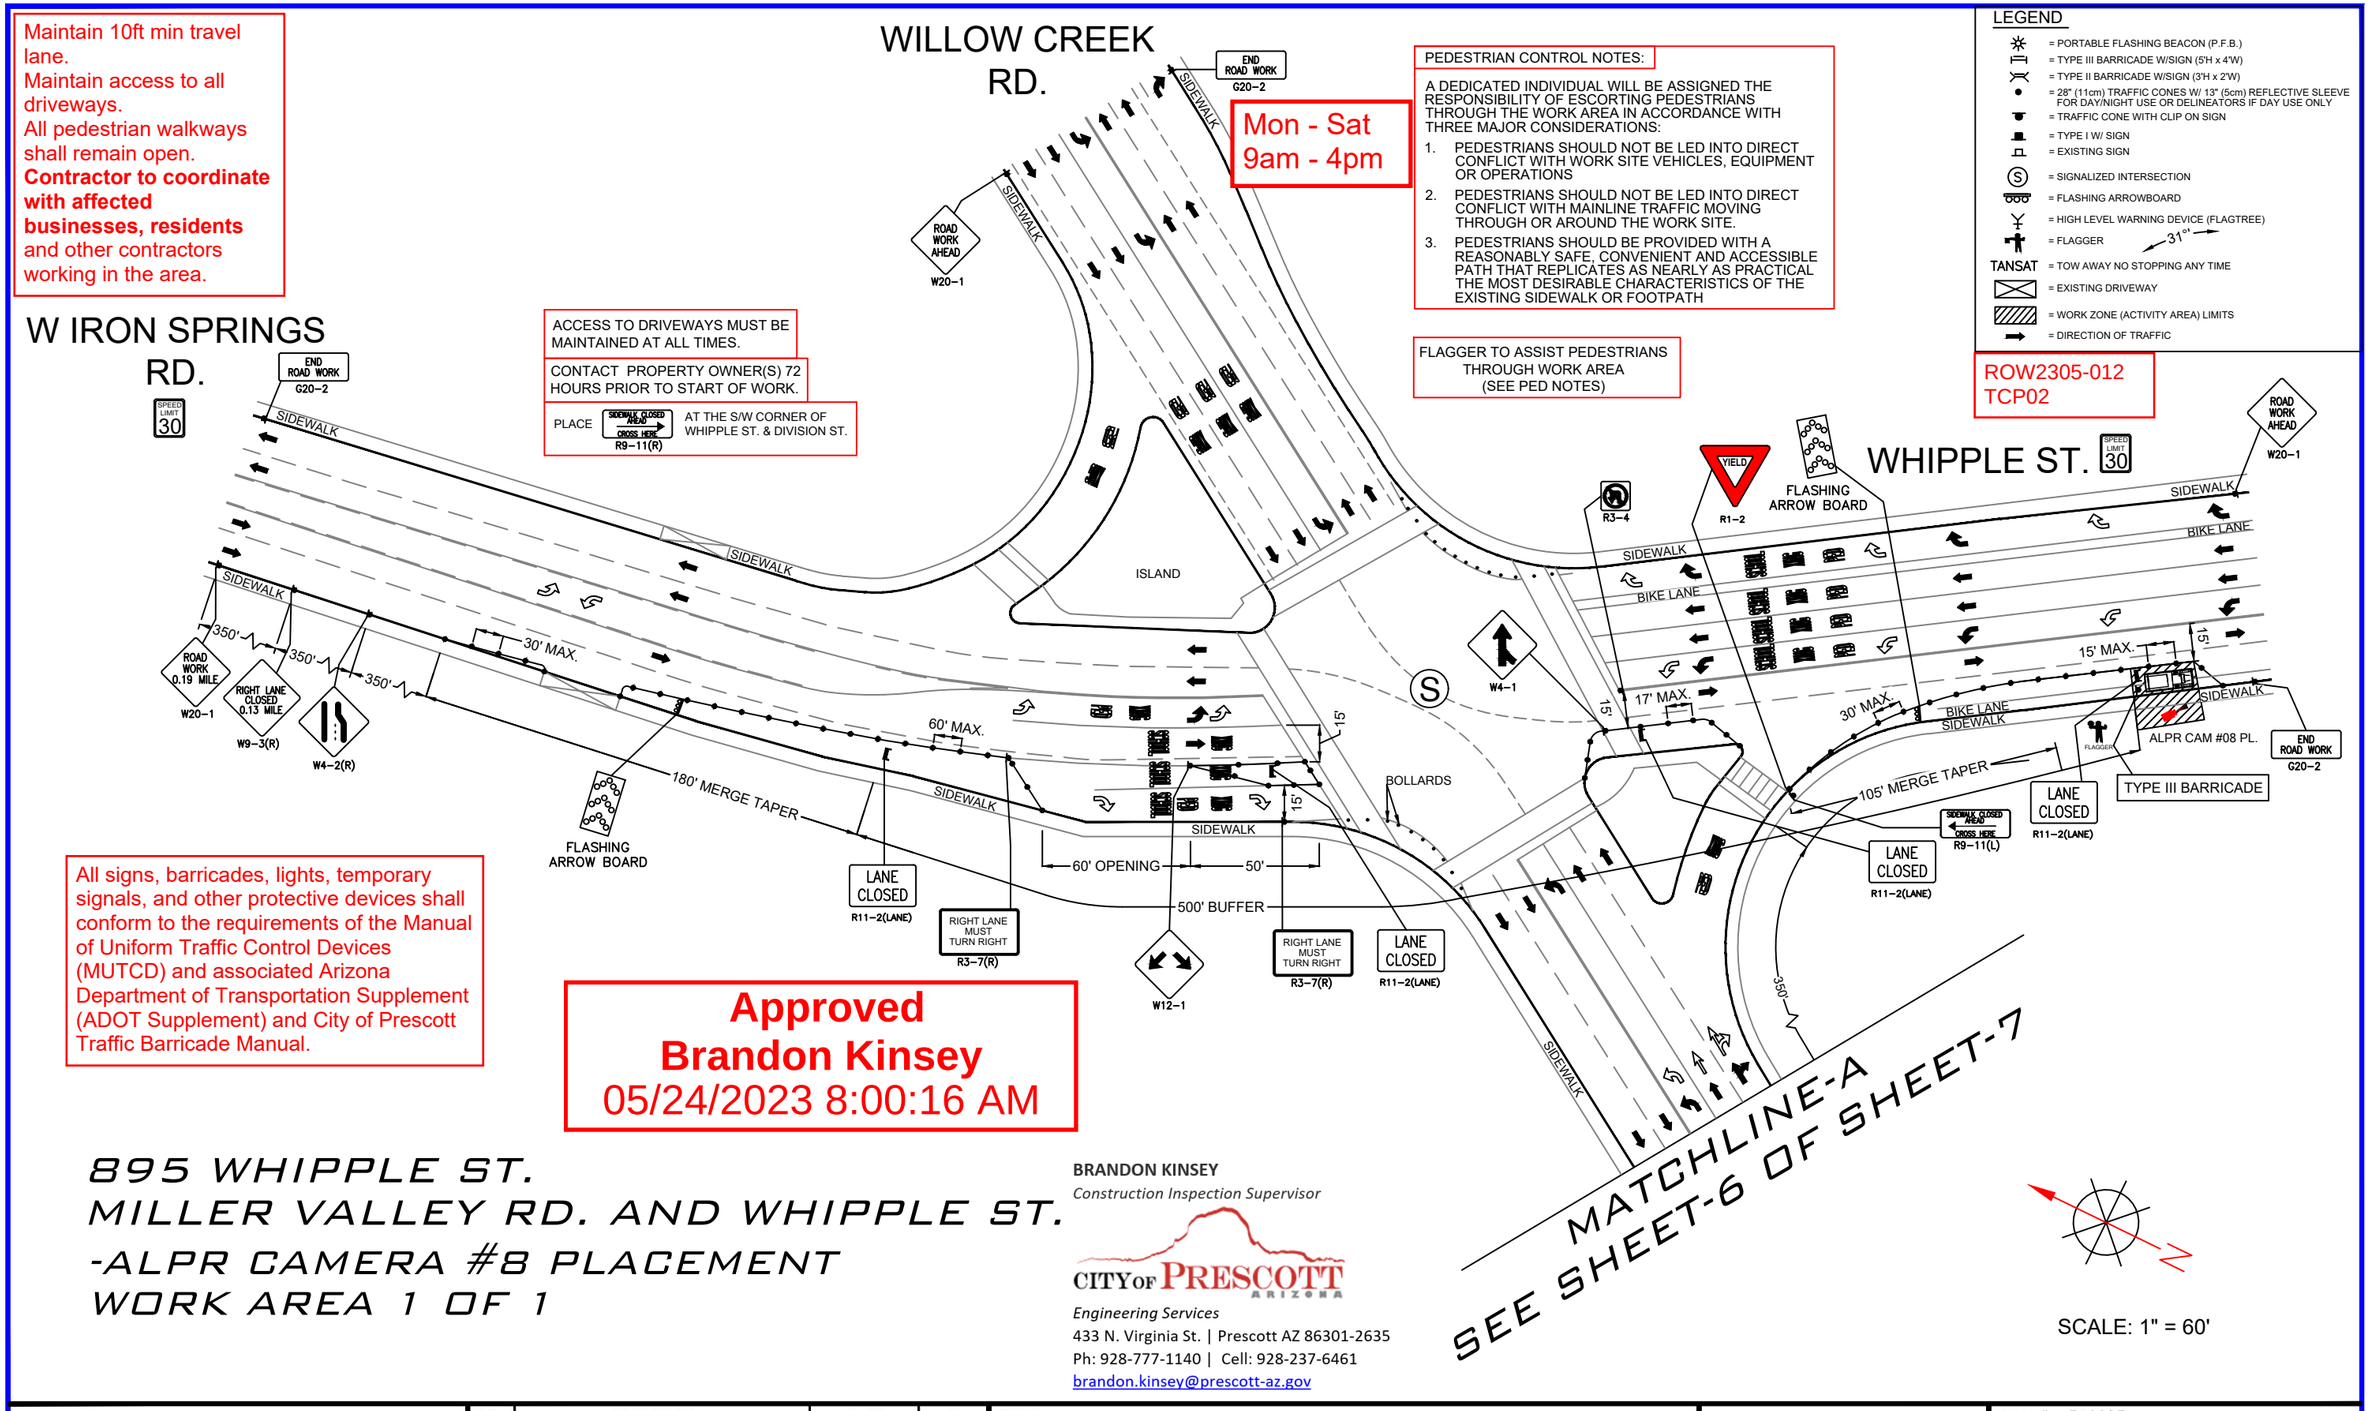

Approved
Brandon Kinsey
05/24/2023 8:00:16 AM

895 WHIPPLE ST.
MILLER VALLEY RD. AND WHIPPLE ST.
-ALPR CAMERA #8 PLACEMENT
WORK AREA 1 OF 1

BRANDON KINSEY
Construction Inspection Supervisor
CITY OF PRESCOTT ARIZONA
Engineering Services
433 N. Virginia St. | Prescott AZ 86301-2635
Ph: 928-777-1140 | Cell: 928-237-6461
brandon.kinsey@prescott-az.gov

SCALE: 1" = 60'

flock safety

REV	DESCRIPTION	DATE	BY
01	UPDATED AS PER REDLINES	04/30/2023	T.RAWAT
02	CAM #08 LOCATION REVISED	05/19/2023	RAMRAJ

TITLE: TRAFFIC CONTROL PLAN
SCOPE OF WORK: CITY OF PRESCOTT, AZ
ALPR CAMERA INSTALLATION

PLANS PREPARED BY:
CHC A CONGRUEX COMPANY
9095 Rio San Diego Dr. Ste 165
San Diego, CA 92108-1694
(949)250-0004 FAX (949)250-0006

PROJ#: 316603
DRAWN BY: TANISHQ RAWAT
CHECKED BY: NARESH CHAND
APPROVED BY: CARLA WOMICK
DATE: 04/10/2023 SHEET: 5 OF 7

895 WHIPPLE ST.
MILLER VALLEY RD. AND WHIPPLE ST.
-ALPR CAMERA #8 PLACEMENT
WORK AREA 1 OF 1

Mon - Sat
9am - 4pm


ROW2305-012
TCP02

Maintain 10ft min travel lane.
Maintain access to all driveways.
All pedestrian walkways shall remain open.
Contractor to coordinate with affected businesses, residents and other contractors working in the area.

All signs, barricades, lights, temporary signals, and other protective devices shall conform to the requirements of the Manual of Uniform Traffic Control Devices (MUTCD) and associated Arizona Department of Transportation Supplement (ADOT Supplement) and City of Prescott Traffic Barricade Manual.

LEGEND

- = PORTABLE FLASHING BEACON (P.F.B.)
- = TYPE III BARRICADE W/SIGN (5'H x 4'W)
- = TYPE II BARRICADE W/SIGN (3'H x 2'W)
- = 28" (11cm) TRAFFIC CONES W/ 13" (5cm) REFLECTIVE SLEEVE FOR DAY/NIGHT USE OR DELINEATORS IF DAY USE ONLY
- = TRAFFIC CONE WITH CLIP ON SIGN
- = TYPE I W/ SIGN
- = EXISTING SIGN
- = SIGNALIZED INTERSECTION
- = FLASHING ARROWBOARD
- = HIGH LEVEL WARNING DEVICE (FLAGTREE)
- = FLAGGER
- TANSAT = TOW AWAY NO STOPPING ANY TIME
- = EXISTING DRIVEWAY
- = WORK ZONE (ACTIVITY AREA) LIMITS
- = DIRECTION OF TRAFFIC

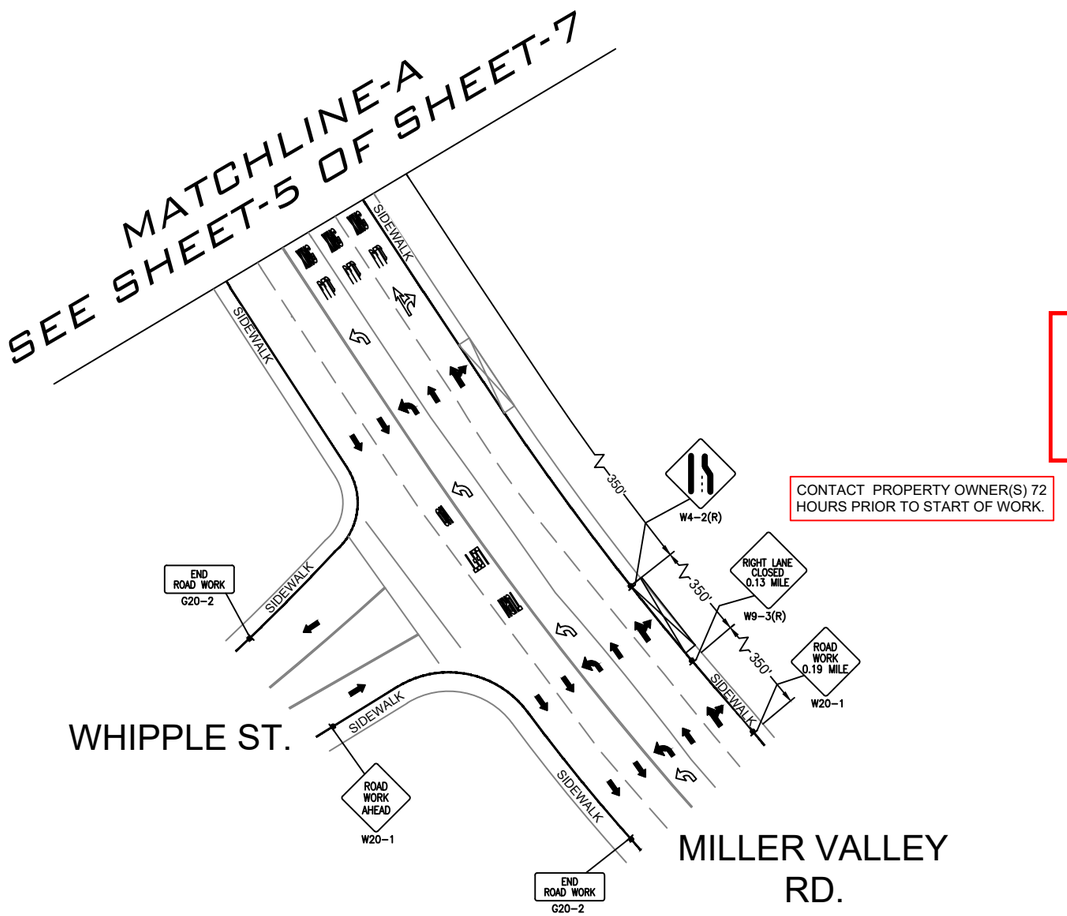

CONTACT PROPERTY OWNER(S) 72 HOURS PRIOR TO START OF WORK.

Approved
Brandon Kinsey
05/24/2023 7:58:24 AM

BRANDON KINSEY
Construction Inspection Supervisor
CITY OF PRESCOTT ARIZONA
Engineering Services
433 N. Virginia St. | Prescott AZ 86301-2635
Ph: 928-777-1140 | Cell: 928-237-6461
brandon.kinsey@prescott-az.gov

SCALE: 1" = 60'

flock safety

REV	DESCRIPTION	DATE	BY
01	UPDATED AS PER REDLINES	04/30/2023	T.RAWAT
02	CAM #08 LOCATION REVISED	05/19/2023	RAMRAJ

TITLE: TRAFFIC CONTROL PLAN

SCOPE OF WORK: CITY OF PRESCOTT, AZ
ALPR CAMERA INSTALLATION


PLANS PREPARED BY:
CHC
A CONGRUEX® COMPANY
9095 Rio San Diego Dr. Ste 165
San Diego, CA 92108-1694
(949)250-0004 FAX (949)250-0006

PROJ#: 316603
DRAWN BY: TANISHQ RAWAT
CHECKED BY: NARESH CHAND
APPROVED BY: CARLA WOMICK
DATE: 04/10/2023 SHEET: 6 OF 7

REVISION HISTORY			
REV.	DESCRIPTION	DATE	APPROVED
A	INITIAL DRAWING	10/26/2020	

NOTES:

1. POLE IS BREAKAWAY 2.875" (73mm) IN DIAMETER 6063-T52 ALUMINUM WITH WALL THICKNESS .203" (5.16mm) AS PER 12/6/2007 FHWA LETTER.
2. THE PANEL ASSEMBLY MAY NOT EXCEED TWO BATTERY PACKS
3. MAX TOTAL WEIGHT OF ASSEMBLY IS 30.8 LBS (13970.63 GRAMS)

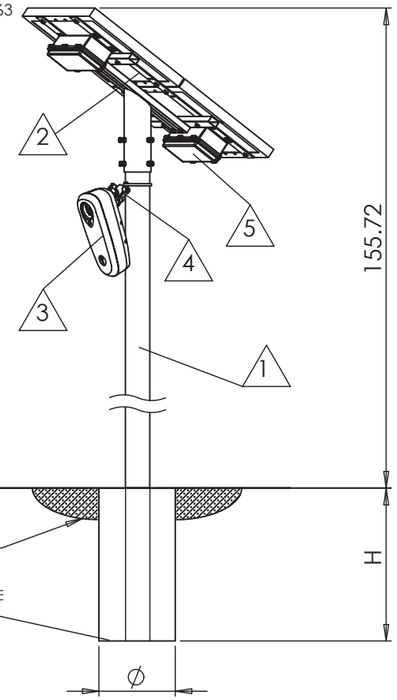

BOM						
Item	Part Number	Part Name QTY.		MASS (LB)	DIMENSIONS LxWxH (IN)	CROSS-SECTIONAL AREA (FT^2)
1	204-00029	14' BLACK 2-PIECE POLE	1	17	2.9 x 2.9 x 168.0	3.0 (2' FOUNDATION)
2	701-00116	Double Panel - Top Mount	1		21.3 x 28.3 x 10.5	2.1
3	701-0059	Flock Safety Camera	1	3.6	3.3 x 4.3 x10.5	.3
4	702-0007	RAM Ball Mount & Adapter	1	1.4	N/A	N/A
5	701-00011	Battery Pack	2	4.4	2.8 x 3.9 x 10.8	N/A

FOUNDATION SPECIFICATIONS				
TYPE	V_MAX (MPH)	CAISSON Ø (IN)	CAISSON H (IN)	SOLAR PANEL ELEVATION FROM GRADE (FT MAX)
1*	85	8	24	12
2	110	12	30	12
3	130	12	36	12
4	150	16	48	12

* STANDARD INSTALLATION SPECIFICATIONS

PROPRIETARY AND CONFIDENTIAL

THE INFORMATION CONTAINED IN THIS DRAWING IS THE SOLE PROPERTY OF FLOCK SAFETY. ANY REPRODUCTION IN PART OR AS A WHOLE WITHOUT THE WRITTEN PERMISSION OF FLOCK SAFETY IS PROHIBITED.

NEXT ASSY	USED ON	
APPLICATION		DO NOT SCALE DRAWING

DIMENSIONS ARE IN INCHES
TOLERANCES:
FRACTIONAL ±1/16
ANGULAR: X.X±3° X.24 1° ±
DECIMAL:
X.X ±.02 X.24 ±.01 X.24X ±.005

MATERIAL

FINISH

	NAME	DATE
DRAWN		
CHECKED		
ENG APPR.		
MFG APPR.		
Q.A.		
COMMENTS:		

flock safety

TOP POLE MOUNT - DOUBLE SOLAR PANEL WITH 2 EXTERNAL BATTERIES

SIZE A | DWG. NO. 905-00005 | REV. A

SCALE:1:20 | SHEET 1 OF 1

flock safety

REV	DESCRIPTION	DATE	BY
01	UPDATED AS PER REDLINES	04/30/2023	T.RAWAT
02	CAM #08 LOCATION REVISED	05/19/2023	RAMRAJ

TITLE: POLE DETAILS

SCOPE OF WORK: CITY OF PRESCOTT, AZ
ALPR CAMERA INSTALLATION

PLANS PREPARED BY:
CHC
A CONGRUEX® COMPANY
9095 Rio San Diego Dr. Ste 165
San Diego, CA 92108–1694
(949)250–0004 /FAX (949)250–0006

PROJ#: 316603
DRAWN BY: TANISHQ RAWAT
CHECKED BY: NARESH CHAND
APPROVED BY: CARLA WOMICK
DATE: 04/10/2023 SHEET: 7 OF 7

DOC-000145

Original filename: 20230630 - Re_ FW_ New Device Installation.pdf
Original path: Flock City Docs - Records/20230630 - Re_ FW_ New Device Installation.pdf
Document date: 2023-06-30
Document type: Email
Duplicate status: near
Original page count: 13
SHA256: e1f052a6f5a0bfaada509c59fdc4b0165429708d2f6fa9311fee9926213c26ad

Summary:
Email thread between Flock Safety Project Manager Shelby Marsh and Prescott Police personnel coordinating installation logistics for multiple ALPR camera locations, including permits, inspector coordination, bucket truck scheduling for camera #10 on July 19th, and remaining installs for locations #2 and #8. The attachment includes an ALPR camera pole installation drawing with foundation and mounting specifications.


From: "Shelby Marsh" <shelby.marsh@flocksafety.com>
To: "Mark Parker" <mark.parker@prescott-az.gov>
CC: "Jason Small" <jason.small@prescott-az.gov>
"Kraig Gardner" <kraig.gardner@flocksafety.com>
"Caity Peak" <caity.peak@flocksafety.com>
Date: 6/30/2023 2:15:05 PM
Subject: Re: FW: New Device Installation

Good Afternoon Sergeant Parker,

I have attached the permit for Location #8. I will also make sure to connect you with the field technician at least a week prior to your installation. I will get back to you with answers for #2 and #3 as soon as I can!

Have a great weekend! Thank you!

Shelby Marsh (she/her)
Project Manager
470-697-1121 | shelby.marsh@flocksafety.com
flock safety

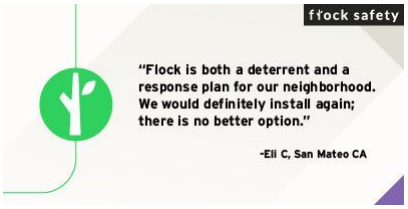

On Wed, Jun 28, 2023 at 1:45 PM Mark Parker <mark.parker@prescott-az.gov> wrote:

> Shelby,
>
> I've returned from military duty and will be taking this back over from Lt. Small. I have a few questions/requests:
>
> 1. Can you send me the last revision of the City of Prescott permit that includes the updated location for camera #8
> 2. What is the ADOT permit status for cameras #9 & #13
> 3. What is the need for the inspector at locations #2 & #8 and is this something that we can handle pre-install?
> 4. I can coordinate the bucket truck again for #10 on July 19th. I would like the person who is coming up to do the installs to coordinate with me at least a week prior to coming up, if not sooner. I had the bucket truck and a traffic control team here for the last install but since we didn't have any contact with the installer our people and your people were never connected…
>
> Thank you,

Mark S. Parker

Sergeant, Patrol Bureau

222 S. Marina Street | Prescott, AZ 86303

Ph: 928.777.1997 | Fax: 928.778.3739

Email: mark.parker@prescott-az.gov

Web: www.prescottpolice.org

From: Jason Small <jason.small@prescott-az.gov>
Sent: Wednesday, June 28, 2023 8:39 AM
To: Mark Parker <mark.parker@prescott-az.gov>
Subject: Fwd: New Device Installation

Get Outlook for iOS

From: Shelby Marsh <shelby.marsh@flocksafety.com>
Sent: Wednesday, June 28, 2023 8:36:24 AM
To: Jason Small <jason.small@prescott-az.gov>
Cc: Kraig Gardner <kraig.gardner@flocksafety.com>; Ellen Ziegler <ellen.ziegler@flocksafety.com>
Subject: Re: New Device Installation

Good Morning Lt. Small,

I apologize for the delay in getting back with you! It looks like our tech was unable to install #2 and #8 due to not being able to get ahold of the inspector to meet him onsite. Can you please confirm the phone number and email address of the inspector? I will be sure to connect with them the week of the install to coordinate the site visit.

My field team would also like to know if you have a bucket truck we can utilize to install #10? I am really pushing for the team to knock out 2, 8, and 10 in one more mobilization, currently slated for July 19th.


Thanks Lt.!

Shelby Marsh (she/her)

Project Manager

470-697-1121 |
shelby.marsh@flocksafety.com

flock safety

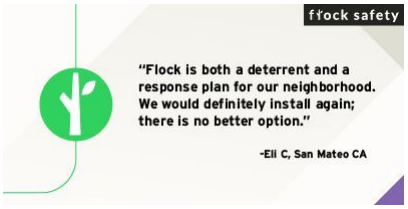

On Fri, Jun 16, 2023 at 3:16 PM Jason Small <jason.small@prescott-az.gov> wrote:

> Shelby
>
> Thanks a bunch.

Jason Small

Special Operations Bureau Lieutenant

CITY OF PRESCOTT
ARIZONA

222 S. Marina St. Prescott Az 86303

928-777-1942

jason.small@prescott-az.gov

From: Shelby Marsh <shelby.marsh@flocksafety.com>
Sent: Friday, June 16, 2023 1:15 PM
To: Jason Small <jason.small@prescott-az.gov>
Cc: Kraig Gardner <kraig.gardner@flocksafety.com>; Mark Parker <mark.parker@prescott-az.gov>; Caity Peak <caity.peak@flocksafety.com>; Scout Cappello <scout.cappello@flocksafety.com>
Subject: Re: New Device Installation

Good Afternoon Lt. Small,

I greatly appreciate your patience throughout this process. All locations are now installed, except #2, #8, and #10.

#2 and #8 are scheduled to be installed next Thursday, June 22nd. #10 is in the queue to be scheduled and I will keep you posted when I receive a hard date.

Have a great weekend!

Thank you!

Shelby Marsh (she/her)

Project Manager

470-697-1121 |
shelby.marsh@flocksafety.com

flock safety



On Thu, Jun 15, 2023 at 5:09 PM Shelby Marsh <shelby.marsh@flocksafety.com> wrote:

> Good Afternoon Lt. Small,
>
> I received your voicemail. I am working with my team to determine what is left to complete for this project. I will let you know as soon as possible.
>
> Have a great night!
>
> Shelby Marsh (she/her)
>
> *Project Manager*
>
> 470-697-1121 |
> shelby.marsh@flocksafety.com
>
> flock safety



On Wed, Jun 14, 2023 at 1:19 PM Shelby Marsh <shelby.marsh@flocksafety.com> wrote:

> Good Afternoon Sergeant,
>
> Flock Technician Ra Grant is currently installing your devices onsite. If you could give him a call at 470-905-7134 to connect at a location, that would be great!
>
> I appreciate your patience during this process! Thank you!
>
> Shelby Marsh (she/her)
>
> *Project Manager*
>
> 470-697-1121 |
> shelby.marsh@flocksafety.com
>
> flock safety
>
> 
>


STATE OF ARIZONA
CITY OF PRESCOTT
SUBMITTED BY PRESCOTT POLICE DEPARTMENT
AUTOMATIC LICENSE PLATE READING (ALPR) CAMERA PERMIT

flock safety

INDEX OF DRAWINGS

- SHEET 1: COVER SHEET AND CAMERA LOCATION MAP
- SHEET 2: GENERAL NOTES AND TRAFFIC DESIGN TABLES
- SHEET 3: CAMERA LOCATION INFORMATION
- SHEET 4: SITE PLAN
- SHEET 5-6: TRAFFIC CONTROL PLAN
- SHEET 7: POLE DETAILS

LOCATION / VICINITY MAP

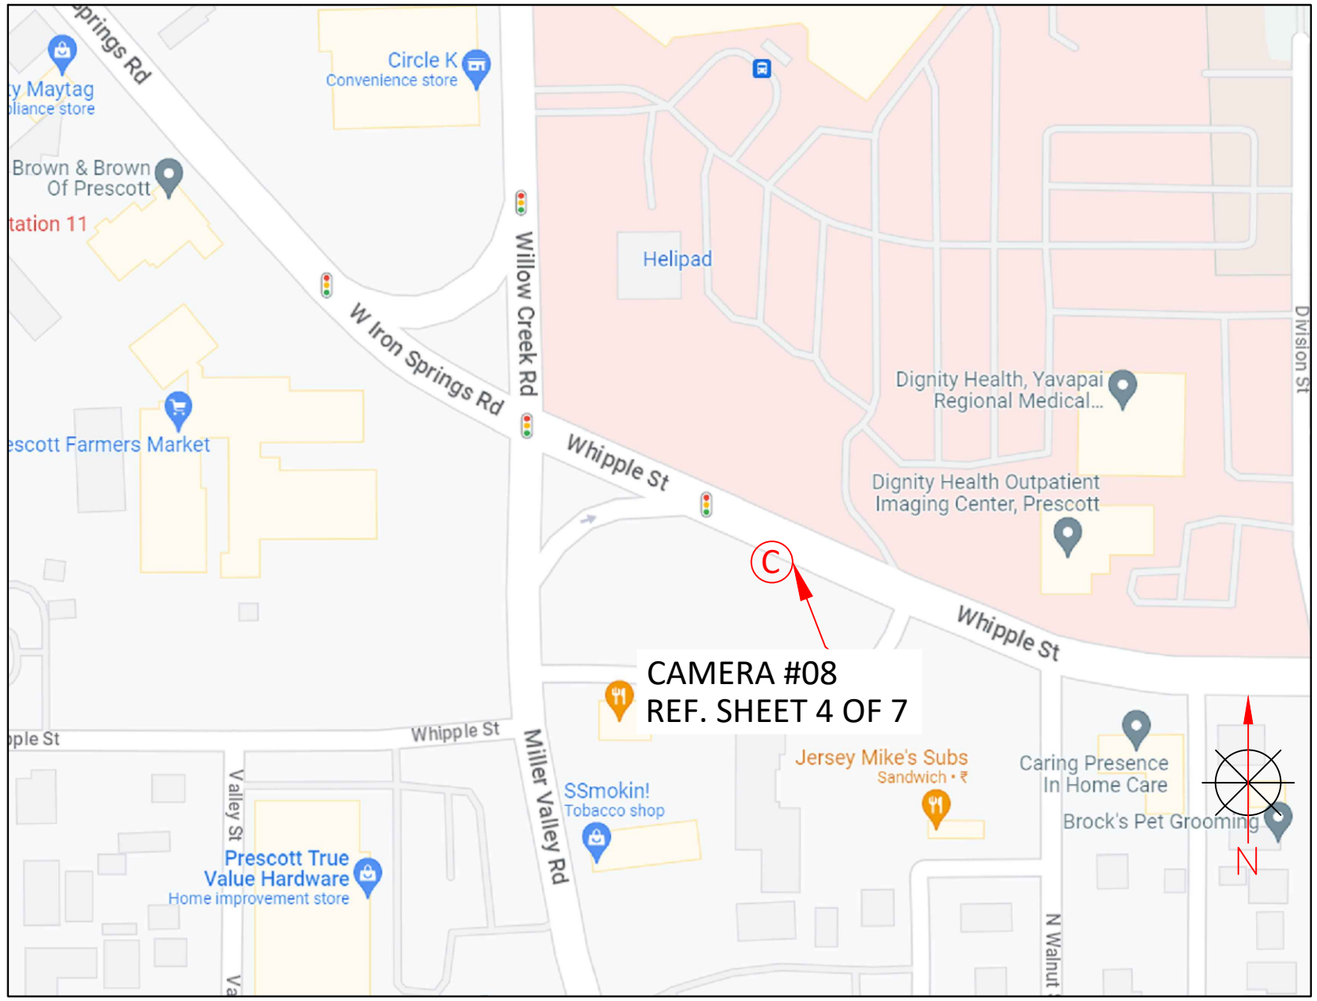

811 Know what's below. Call before you dig.

flock safety

REV	DESCRIPTION	DATE	BY
01	UPDATED AS PER REDLINES	04/30/2023	T.RAWAT
02	CAM #08 LOCATION REVISED	05/19/2023	RAMRAJ

TITLE: COVER SHEET AND CAMERA LOCATION MAP

SCOPE OF WORK: CITY OF PRESCOTT, AZ
ALPR CAMERA INSTALLATION

PLANS PREPARED BY:
CHC
A CONGRUEX® COMPANY
9095 Rio San Diego Dr. Ste 165
San Diego, CA 92108–1694
(949)250–0004 /FAX (949)250–0006

PROJ#: 316603
DRAWN BY: TANISHQ RAWAT
CHECKED BY: NARESH CHAND
APPROVED BY: CARLA WOMICK
DATE: 04/10/2023 SHEET: 1 OF 7

GENERAL NOTES AND TRAFFIC DESIGN TABLES

1. TRAFFIC CONTROL PLAN SHALL CONFORM TO THE MOST CURRENT MANUAL ON UNIFORM TRAFFIC CONTROL DEVICES FOR STREETS AND HIGHWAYS (FHWA) AND STATE STANDARD PLANS.
2. NO LANE CLOSURES PERMITTED BEFORE 9:00AM AND AFTER 3:00PM.
3. ALL AFFECTED RESIDENTS, BUSINESSES, AGENCIES, AND SCHOOLS SHALL BE GIVEN A 72 HOURS NOTICE PRIOR TO THE START OF WORK AND THEIR ACCESS SHALL BE MAINTAINED AT ALL TIMES.
4. TEMPORARY NO PARKING SIGNS SHALL BE POSTED 48 HOURS PRIOR TO START OF WORK.
5. ALL CONFLICTING SIGNS, STRIPING OR PAVEMENT MARKINGS SHALL BE COVERED OR REMOVED AND REPLACED WHEN WORK IS COMPLETED.
6. TRAFFIC DIRECTION THROUGH A SIGNALIZED INTERSECTION SHALL BE CONDUCTED BY CITY OF PRESCOTT POLICE DEPARTMENT UNIFORMED POLICE OFFICER OR A COMMUNITY SERVICE OFFICER ONLY. SHOULD WORK REQUIRE A SIGNAL TO BE OVERRIDDEN, ARRANGEMENT SHALL BE MADE WITH THE CITY POLICE DEPT AND TRANSPORTATION ENGINEERING DEPT AT LEAST 14 DAYS PRIOR TO START OF WORK.

Table 6H-3. Meaning of Letter Codes on Typical Application Diagrams

Road Type	Distance Between Signs**		
	A	B	C
Urban (low speed)*	100 feet	100 feet	100 feet
Urban (high speed)*	350 feet	350 feet	350 feet
Rural	500 feet	500 feet	500 feet
Expressway / Freeway	1,000 feet	1,500 feet	2,640 feet

* Speed category to be determined by highway agency

** The column headings A, B, and C are the dimensions shown in Figures 6H-1 through 6H-46. The A dimension is the distance from the transition or point of restriction to the first sign. The B dimension is the distance between the first and second signs. The C dimension is the distance between the second and third signs. (The "first sign" is the sign in a three-sign series that is closest to the TTC zone. The "third sign" is the sign that is furthest upstream from the TTC zone.)

Table 6C-2. Stopping Sight Distance as a Function of Speed

Speed*	Distance
20 mph	115 feet
25 mph	155 feet
30 mph	200 feet
35 mph	250 feet
40 mph	305 feet
45 mph	360 feet
50 mph	425 feet
55 mph	495 feet
60 mph	570 feet
65 mph	645 feet
70 mph	730 feet
75 mph	820 feet

* Posted speed, off-peak 85th-percentile speed prior to work starting, or the anticipated operating speed

Table 6C-3. Taper Length Criteria for Temporary Traffic Control Zones

Type of Taper	Taper Length
Merging Taper	at least L
Shifting Taper	at least 0.5 L
Shoulder Taper	at least 0.33 L
One-Lane, Two-Way Traffic Taper	50 feet minimum, 100 feet maximum
Downstream Taper	50 feet minimum, 100 feet maximum

Note: Use Table 6C-4 to calculate L

Table 6H-4. Formulas for Determining Taper Length

Speed (S)	Taper Length (L) in feet
40 mph or less	$L = \frac{WS^2}{60}$
45 mph or more	$L = WS$

Where: L = taper length in feet
W = width of offset in feet
S = posted speed limit, or off-peak 85th-percentile speed prior to work starting, or the anticipated operating speed in mph

flock safety

REV	DESCRIPTION	DATE	BY
01	UPDATED AS PER REDLINES	04/30/2023	T.RAWAT
02	CAM #08 LOCATION REVISED	05/19/2023	RAMRAJ

TITLE: GENERAL NOTES AND TRAFFIC DESIGN TABLES

SCOPE OF WORK: CITY OF PRESCOTT, AZ
ALPR CAMERA INSTALLATION

PLANS PREPARED BY:
CHC
A CONGRUEX® COMPANY
9095 Rio San Diego Dr. Ste 165
San Diego, CA 92108–1694
(949)250–0004 FAX (949)250–0006

PROJ#: 316603
DRAWN BY: TANISHQ RAWAT
CHECKED BY: NARESH CHAND
APPROVED BY: CARLA WOMICK
DATE: 04/10/2023 SHEET: 2 OF 7

CAMERA LOCATION INFORMATION

CAMERA NO.	LOCATIONS			
	STREET	DIRECTION	LATITUDE,LONGITUDE	POLE
08	WHIPPLE ST.	EASTBOUND	34.55729431361279,-112.48127473789259	NEW FLOCK POLE

flock safety

REV	DESCRIPTION	DATE	BY
01	UPDATED AS PER REDLINES	04/30/2023	T.RAWAT
02	CAM #08 LOCATION REVISED	05/19/2023	RAMRAJ

TITLE: CAMERA LOCATION INFORMATION

SCOPE OF WORK: CITY OF PRESCOTT, AZ
ALPR CAMERA INSTALLATION

PLANS PREPARED BY:
CHC
A CONGRUEX® COMPANY
9095 Rio San Diego Dr. Ste 165
San Diego, CA 92108–1694
(949)250–0004 /FAX (949)250–0006

PROJ#: 316603
DRAWN BY: TANISHQ RAWAT
CHECKED BY: NARESH CHAND
APPROVED BY: CARLA WOMICK
DATE: 04/10/2023 SHEET: 3 OF 7


SITE ADDRESS:
895 WHIPPLE ST, PRESCOTT, AZ 86301

SITE PLAN

AERIAL VIEW



STREET VIEW

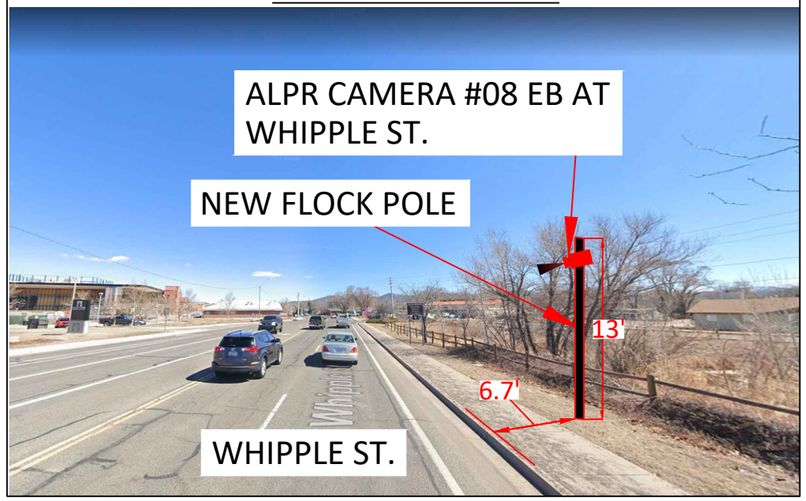

flock safety

REV	DESCRIPTION	DATE	BY
01	UPDATED AS PER REDLINES	04/30/2023	T.RAWAT
02	CAM #08 LOCATION REVISED	05/19/2023	RAMRAJ

TITLE: SITE PLAN


SCOPE OF WORK: CITY OF PRESCOTT, AZ
ALPR CAMERA INSTALLATION

PLANS PREPARED BY:
CHC
A CONGRUEX® COMPANY
9095 Rio San Diego Dr. Ste 165
San Diego, CA 92108–1694
(949)250–0004 /FAX (949)250–0006

PROJ#: 316603
DRAWN BY: TANISHQ RAWAT
CHECKED BY: NARESH CHAND
APPROVED BY: CARLA WOMICK
DATE: 04/10/2023 SHEET: 4 OF 7

Maintain 10ft min travel lane.
Maintain access to all driveways.
All pedestrian walkways shall remain open.
Contractor to coordinate with affected businesses, residents and other contractors working in the area.

All signs, barricades, lights, temporary signals, and other protective devices shall conform to the requirements of the Manual of Uniform Traffic Control Devices (MUTCD) and associated Arizona Department of Transportation Supplement (ADOT Supplement) and City of Prescott Traffic Barricade Manual.

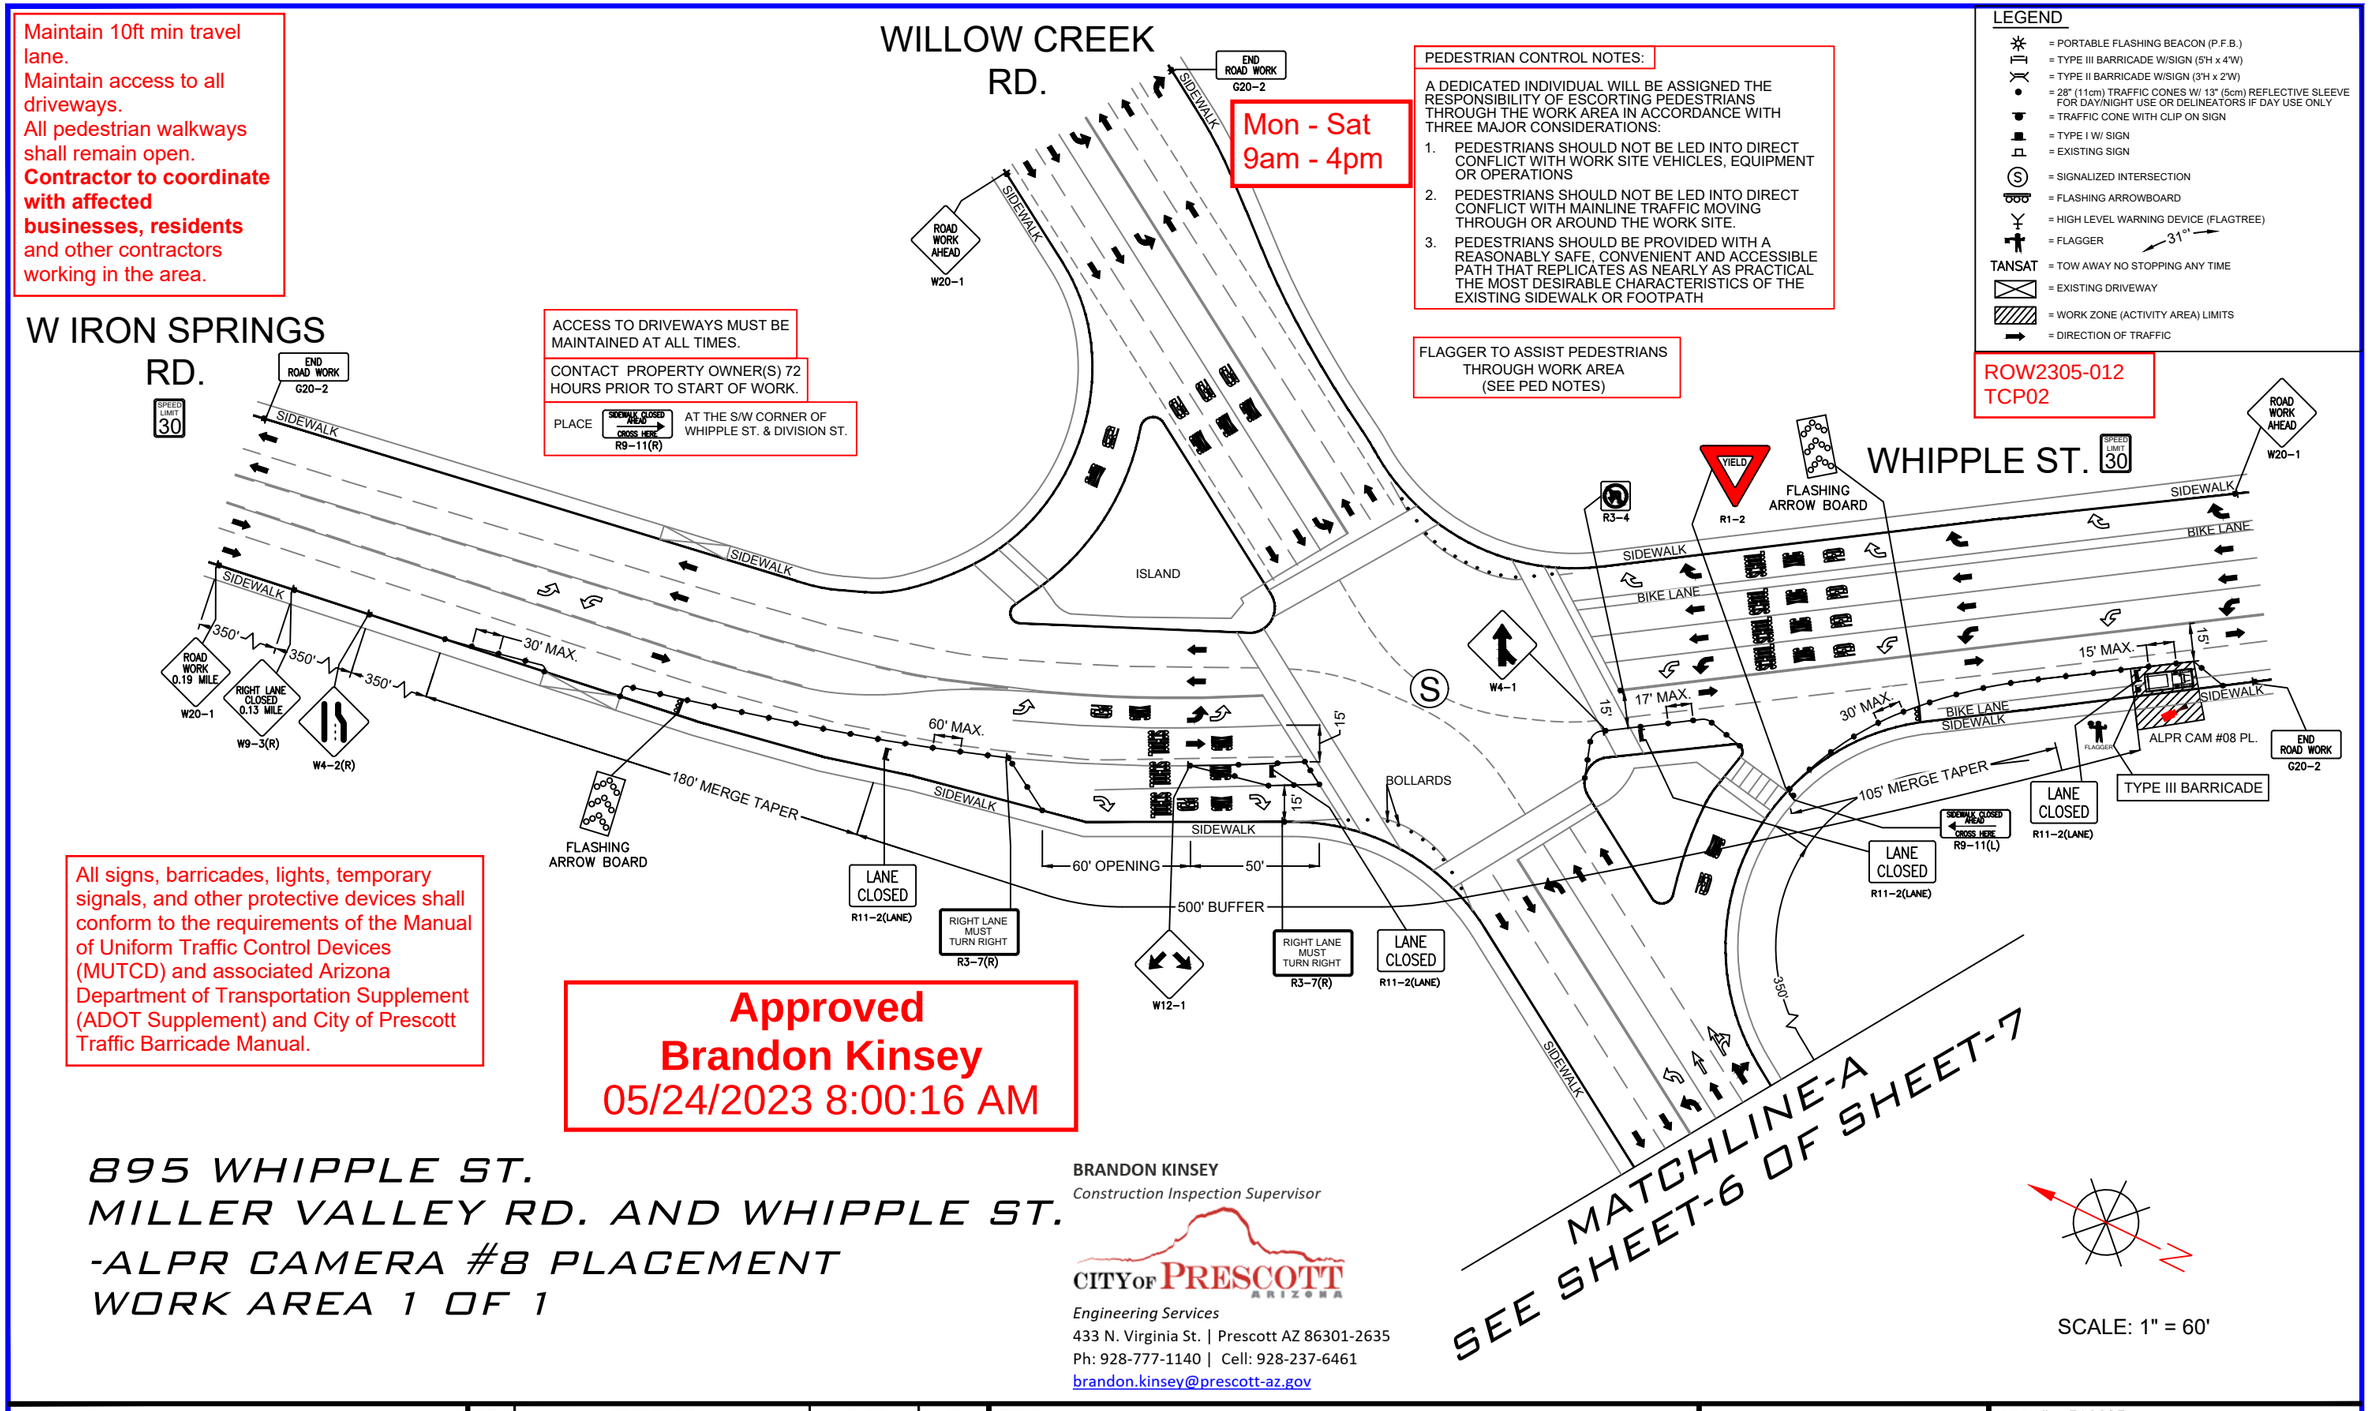

Approved
Brandon Kinsey
05/24/2023 8:00:16 AM

895 WHIPPLE ST.
MILLER VALLEY RD. AND WHIPPLE ST.
-ALPR CAMERA #8 PLACEMENT
WORK AREA 1 OF 1

BRANDON KINSEY
Construction Inspection Supervisor
CITY OF PRESCOTT ARIZONA
Engineering Services
433 N. Virginia St. | Prescott AZ 86301-2635
Ph: 928-777-1140 | Cell: 928-237-6461
brandon.kinsey@prescott-az.gov

SCALE: 1" = 60'

flock safety

REV	DESCRIPTION	DATE	BY
01	UPDATED AS PER REDLINES	04/30/2023	T.RAWAT
02	CAM #08 LOCATION REVISED	05/19/2023	RAMRAJ

TITLE: TRAFFIC CONTROL PLAN
SCOPE OF WORK: CITY OF PRESCOTT, AZ
ALPR CAMERA INSTALLATION

PLANS PREPARED BY:
CHC A CONGRUEX COMPANY
9095 Rio San Diego Dr. Ste 165
San Diego, CA 92108-1694
(949)250-0004 FAX (949)250-0006

PROJ#: 316603
DRAWN BY: TANISHQ RAWAT
CHECKED BY: NARESH CHAND
APPROVED BY: CARLA WOMICK
DATE: 04/10/2023 SHEET: 5 OF 7

895 WHIPPLE ST.
MILLER VALLEY RD. AND WHIPPLE ST.
-ALPR CAMERA #8 PLACEMENT
WORK AREA 1 OF 1

Mon - Sat
9am - 4pm


ROW2305-012
TCP02

Maintain 10ft min travel lane.
Maintain access to all driveways.
All pedestrian walkways shall remain open.
Contractor to coordinate with affected businesses, residents and other contractors working in the area.

All signs, barricades, lights, temporary signals, and other protective devices shall conform to the requirements of the Manual of Uniform Traffic Control Devices (MUTCD) and associated Arizona Department of Transportation Supplement (ADOT Supplement) and City of Prescott Traffic Barricade Manual.

LEGEND

- = PORTABLE FLASHING BEACON (P.F.B.)
- = TYPE III BARRICADE W/SIGN (5'H x 4'W)
- = TYPE II BARRICADE W/SIGN (3'H x 2'W)
- = 28" (11cm) TRAFFIC CONES W/ 13" (5cm) REFLECTIVE SLEEVE FOR DAY/NIGHT USE OR DELINEATORS IF DAY USE ONLY
- = TRAFFIC CONE WITH CLIP ON SIGN
- = TYPE I W/ SIGN
- = EXISTING SIGN
- = SIGNALIZED INTERSECTION
- = FLASHING ARROWBOARD
- = HIGH LEVEL WARNING DEVICE (FLAGTREE)
- = FLAGGER
- TANSAT = TOW AWAY NO STOPPING ANY TIME
- = EXISTING DRIVEWAY
- = WORK ZONE (ACTIVITY AREA) LIMITS
- = DIRECTION OF TRAFFIC

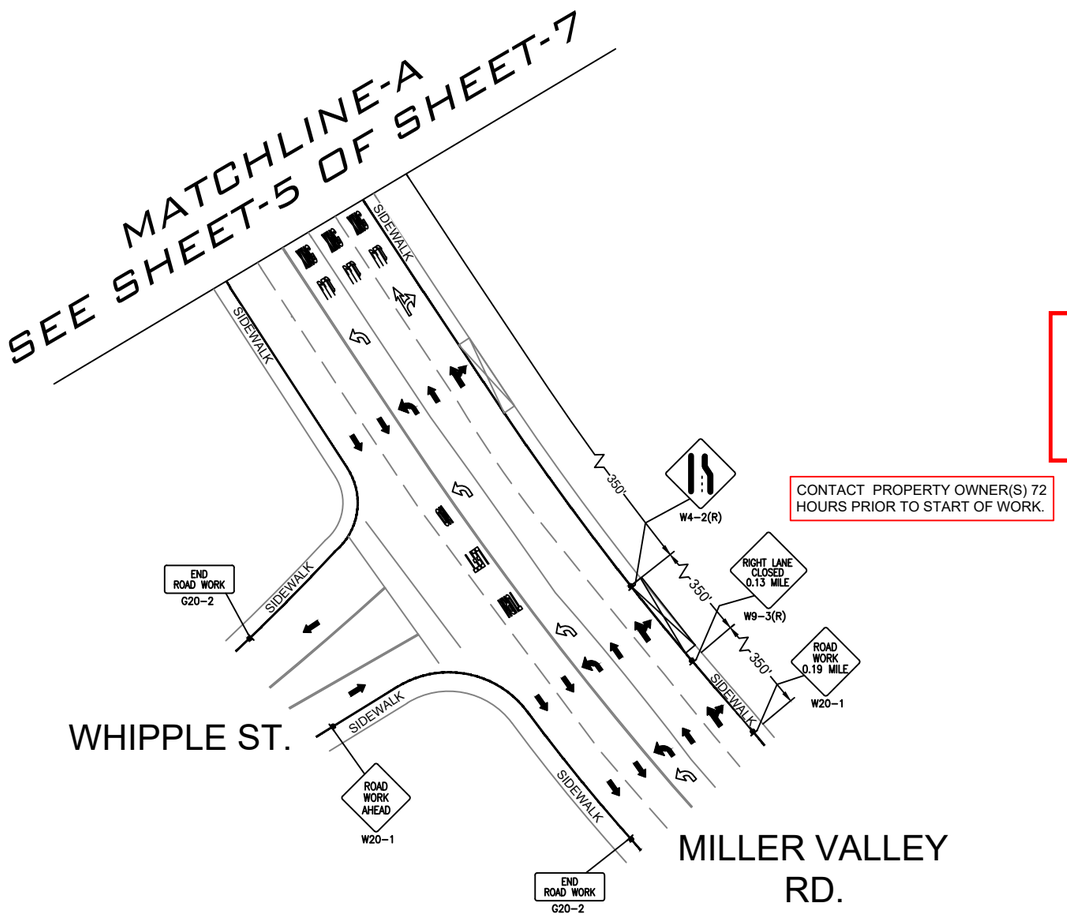

CONTACT PROPERTY OWNER(S) 72 HOURS PRIOR TO START OF WORK.

Approved
Brandon Kinsey
05/24/2023 7:58:24 AM

BRANDON KINSEY
Construction Inspection Supervisor
CITY OF PRESCOTT ARIZONA
Engineering Services
433 N. Virginia St. | Prescott AZ 86301-2635
Ph: 928-777-1140 | Cell: 928-237-6461
brandon.kinsey@prescott-az.gov

SCALE: 1" = 60'

flock safety

REV	DESCRIPTION	DATE	BY
01	UPDATED AS PER REDLINES	04/30/2023	T.RAWAT
02	CAM #08 LOCATION REVISED	05/19/2023	RAMRAJ

TITLE: TRAFFIC CONTROL PLAN

SCOPE OF WORK: CITY OF PRESCOTT, AZ
ALPR CAMERA INSTALLATION


PLANS PREPARED BY:
CHC
A CONGRUEX® COMPANY
9095 Rio San Diego Dr. Ste 165
San Diego, CA 92108-1694
(949)250-0004 FAX (949)250-0006

PROJ#: 316603
DRAWN BY: TANISHQ RAWAT
CHECKED BY: NARESH CHAND
APPROVED BY: CARLA WOMICK
DATE: 04/10/2023 SHEET: 6 OF 7

REVISION HISTORY			
REV.	DESCRIPTION	DATE	APPROVED
A	INITIAL DRAWING	10/26/2020	

NOTES:

1. POLE IS BREAKAWAY 2.875" (73mm) IN DIAMETER 6063-T52 ALUMINUM WITH WALL THICKNESS .203" (5.16mm) AS PER 12/6/2007 FHWA LETTER.
2. THE PANEL ASSEMBLY MAY NOT EXCEED TWO BATTERY PACKS
3. MAX TOTAL WEIGHT OF ASSEMBLY IS 30.8 LBS (13970.63 GRAMS)

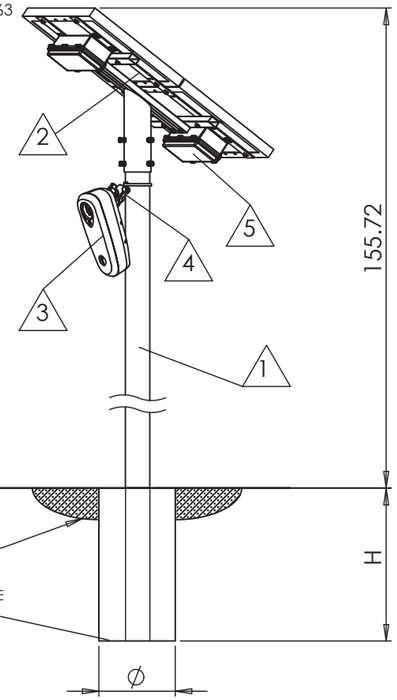

BOM						
Item	Part Number	Part Name QTY.		MASS (LB)	DIMENSIONS LxWxH (IN)	CROSS-SECTIONAL AREA (FT^2)
1	204-00029	14' BLACK 2-PIECE POLE	1	17	2.9 x 2.9 x 168.0	3.0 (2' FOUNDATION)
2	701-00116	Double Panel - Top Mount	1		21.3 x 28.3 x 10.5	2.1
3	701-0059	Flock Safety Camera	1	3.6	3.3 x 4.3 x10.5	.3
4	702-0007	RAM Ball Mount & Adapter	1	1.4	N/A	N/A
5	701-00011	Battery Pack	2	4.4	2.8 x 3.9 x 10.8	N/A

FOUNDATION SPECIFICATIONS				
TYPE	V_MAX (MPH)	CAISSON Ø (IN)	CAISSON H (IN)	SOLAR PANEL ELEVATION FROM GRADE (FT MAX)
1*	85	8	24	12
2	110	12	30	12
3	130	12	36	12
4	150	16	48	12

* STANDARD INSTALLATION SPECIFICATIONS

PROPRIETARY AND CONFIDENTIAL

THE INFORMATION CONTAINED IN THIS DRAWING IS THE SOLE PROPERTY OF FLOCK SAFETY. ANY REPRODUCTION IN PART OR AS A WHOLE WITHOUT THE WRITTEN PERMISSION OF FLOCK SAFETY IS PROHIBITED.

NEXT ASSY	USED ON	
APPLICATION		DO NOT SCALE DRAWING

DIMENSIONS ARE IN INCHES
TOLERANCES:
FRACTIONAL ±1/16
ANGULAR: X.X±3° X.24 1° ±
DECIMAL:
X.X ±.02 X.24 ±.01 X.24X ±.005

MATERIAL

FINISH

	NAME	DATE
DRAWN		
CHECKED		
ENG APPR.		
MFG APPR.		
Q.A.		
COMMENTS:		

flock safety

TOP POLE MOUNT - DOUBLE SOLAR PANEL WITH 2 EXTERNAL BATTERIES

SIZE A | DWG. NO. 905-00005 | REV. A

SCALE:1:20 | SHEET 1 OF 1

flock safety

REV	DESCRIPTION	DATE	BY
01	UPDATED AS PER REDLINES	04/30/2023	T.RAWAT
02	CAM #08 LOCATION REVISED	05/19/2023	RAMRAJ

TITLE: POLE DETAILS

SCOPE OF WORK: CITY OF PRESCOTT, AZ
ALPR CAMERA INSTALLATION

PLANS PREPARED BY:
CHC
A CONGRUEX® COMPANY
9095 Rio San Diego Dr. Ste 165
San Diego, CA 92108–1694
(949)250–0004 /FAX (949)250–0006

PROJ#: 316603
DRAWN BY: TANISHQ RAWAT
CHECKED BY: NARESH CHAND
APPROVED BY: CARLA WOMICK
DATE: 04/10/2023 SHEET: 7 OF 7

DOC-000153

Original filename: 20230705 - Re_ FW_ New Device Installation (1).pdf
Original path: Flock City Docs - Records/20230705 - Re_ FW_ New Device Installation (1).pdf
Document date: 2023-07-05
Document type: Email
Duplicate status: near
Original page count: 23
SHA256: 27bb314f253d76d136388529d00d7fe0c1e45929be7acc7ba777dbb0692ab00c

Summary:
Email thread between Flock Safety Project Manager Shelby Marsh and Prescott Police regarding coordination of ALPR camera installations, including ADOT and City permit status, required inspections, and scheduling for camera locations #2, #8, #9, #10, and #13. The attachment includes a Flock Safety pole/foundation installation specification drawing.

From: "Shelby Marsh" <shelby.marsh@flocksafety.com>
To: "Mark Parker" <mark.parker@prescott-az.gov>
CC: "Jason Small" <jason.small@prescott-az.gov>
"Kraig Gardner" <kraig.gardner@flocksafety.com>
"Caity Peak" <caity.peak@flocksafety.com>
Date: 7/5/2023 9:43:39 AM
Subject: Re: FW: New Device Installation

Good Morning Sgt. Parker, please see below -

1. What is the ADOT permit status for cameras #9 & #13 *This morning our Permitting Manager reached out directly to AZDOT and asked for a status update for these permits. I will let you know as soon as we hear back.*
2. What is the need for the inspector at locations #2 & #8 and is this something that we can handle pre-install? (see attached) **Permit conditions include: start inspections must be scheduled before any work is performed. Inspections should be scheduled through the Prescott Permit Portal, so please tag the permitting manager to log into the portal and schedule. If this is not possible, then please call the Building Division at 928-777-1371. Final inspection is also required.** *The installation for #2 and #8 is tentatively scheduled for Wednesday, 7/19. I have made a note to ping our Permitting Dept prior.*


Thank you!

Shelby Marsh (she/her)
Project Manager
470-697-1121 | shelby.marsh@flocksafety.com
flock safety



On Fri, Jun 30, 2023 at 4:15 PM Shelby Marsh <shelby.marsh@flocksafety.com> wrote:

> Good Afternoon Sergeant Parker,
>
> I have attached the permit for Location #8. I will also make sure to connect you with the field technician at least a week prior to your installation. I will get back to you with answers for #2 and #3 as soon as I can!
>
> Have a great weekend! Thank you!
>
> Shelby Marsh (she/her)
> *Project Manager*
> 470-697-1121 | shelby.marsh@flocksafety.com
> flock safety

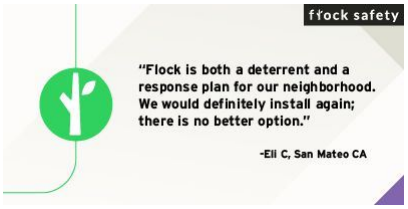

On Wed, Jun 28, 2023 at 1:45 PM Mark Parker <mark.parker@prescott-az.gov> wrote:

> Shelby,
>
> I've returned from military duty and will be taking this back over from Lt. Small. I have a few questions/requests:
>
> 1. Can you send me the last revision of the City of Prescott permit that includes the updated location for camera #8
> 2. What is the ADOT permit status for cameras #9 & #13
> 3. What is the need for the inspector at locations #2 & #8 and is this something that we can handle pre-install?
> 4. I can coordinate the bucket truck again for #10 on July 19th. I would like the person who is coming up to do the installs to coordinate with me at least a week prior to coming up, if not sooner. I had the bucket truck and a traffic control team here for the last install but since we didn't have any contact with the installer our people and your people were never connected…
>
> Thank you,

Mark S. Parker

Sergeant, Patrol Bureau

222 S. Marina Street **|** Prescott, AZ 86303

Ph: 928.777.1997 **|** Fax: 928.778.3739

Email: mark.parker@prescott-az.gov

Web: www.prescottpolice.org

From: Jason Small <jason.small@prescott-az.gov>
Sent: Wednesday, June 28, 2023 8:39 AM
To: Mark Parker <mark.parker@prescott-az.gov>
Subject: Fwd: New Device Installation

Get Outlook for iOS

From: Shelby Marsh <shelby.marsh@flocksafety.com>
Sent: Wednesday, June 28, 2023 8:36:24 AM
To: Jason Small <jason.small@prescott-az.gov>
Cc: Kraig Gardner <kraig.gardner@flocksafety.com>; Ellen Ziegler <ellen.ziegler@flocksafety.com>
Subject: Re: New Device Installation

Good Morning Lt. Small,

I apologize for the delay in getting back with you! It looks like our tech was unable to install #2 and #8 due to not being able to get ahold of the inspector to meet him onsite. Can you please confirm the phone number and email address of the inspector? I will be sure to connect with them the week of the install to coordinate the site visit.

My field team would also like to know if you have a bucket truck we can utilize to install #10? I am really pushing for the team to knock out 2, 8, and 10 in one more mobilization, currently slated for July 19th.

Thanks Lt.!

Shelby Marsh (she/her)

Project Manager

470-697-1121 |
shelby.marsh@flocksafety.com



On Fri, Jun 16, 2023 at 3:16 PM Jason Small <jason.small@prescott-az.gov> wrote:

> Shelby
>
> Thanks a bunch.
>
> **Jason Small**
>
> *Special Operations Bureau Lieutenant*
>
> CITY OF PRESCOTT ARIZONA
>
> 222 S. Marina St. Prescott Az 86303
>
> 928-777-1942
>
> jason.small@prescott-az.gov

From: Shelby Marsh <shelby.marsh@flocksafety.com>
Sent: Friday, June 16, 2023 1:15 PM
To: Jason Small <jason.small@prescott-az.gov>
Cc: Kraig Gardner <kraig.gardner@flocksafety.com>; Mark Parker <mark.parker@prescott-az.gov>; Caity Peak <caity.peak@flocksafety.com>; Scout Cappello <scout.cappello@flocksafety.com>
Subject: Re: New Device Installation

Good Afternoon Lt. Small,

I greatly appreciate your patience throughout this process. All locations are now installed, except #2, #8, and #10.

#2 and #8 are scheduled to be installed next Thursday, June 22nd. #10 is in the queue to be scheduled and I will keep you posted when I receive a hard date.

Have a great weekend!


Thank you!

Shelby Marsh (she/her)

Project Manager

470-697-1121 |
shelby.marsh@flocksafety.com

flock safety

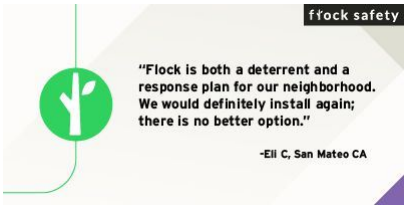

On Thu, Jun 15, 2023 at 5:09 PM Shelby Marsh <shelby.marsh@flocksafety.com> wrote:


> Good Afternoon Lt. Small,
>
> I received your voicemail. I am working with my team to determine what is left to complete for this project. I will let you know as soon as possible.
>
> Have a great night!

Shelby Marsh (she/her)

Project Manager

470-697-1121 |
shelby.marsh@flocksafety.com

flock safety

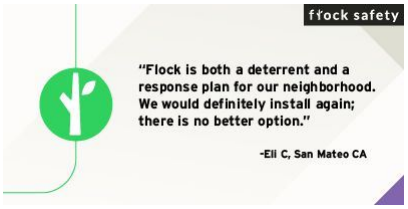

On Wed, Jun 14, 2023 at 1:19 PM Shelby Marsh <shelby.marsh@flocksafety.com> wrote:

> Good Afternoon Sergeant,
>
> Flock Technician Ra Grant is currently installing your devices onsite. If you could give him a call at 470-905-7134 to connect at a location, that would be great!
>
> I appreciate your patience during this process! Thank you!

Shelby Marsh (she/her)

Project Manager

470-697-1121 |
shelby.marsh@flocksafety.com

flock safety



CITY OF PRESCOTT
Everybody's Hometown

Right of Way Permit
City of Prescott

PERMIT NUMBER
ROW2305-012
ISSUED
5/24/2023

Construction Hours: 6am-8pm Monday thru Saturday only

PERMIT TYPE: **RIGHT OF WAY** PERMIT SUB TYPE : **CONSTRUCTION**	GENERAL LOCATION:	APN: **116-19-004F**
JOB ADDRESS: **895 WHIPPLE ST** DESCRIPTION: **Installing 2 cameras in ROW on new poles.**		
		CONSTRUCTION START DATE: **7/10/2023** CONSTRUCTION END DATE: **7/14/2023**
APPLICANT: **Flock Safety** MAILING ADDRESS: **1170 Howell Mill Rd NW Alanta GA 30318**		PHONE: **(772)643-5001** EMAIL: **permit@flocksafety.com**
CONTRACTOR: **Flock Safety** MAILING ADDRESS: **1170 Howell Mill Rd NW Alanta GA 30318**		PHONE: **(772)643-5001** EMAIL **permit@flocksafety.com**
UTILITY COMPANY: MAILING ADDRESS:		PHONE: EMAIL: **jason.small@prescottaz.gov**

CONDITIONS

FEES

DESCRIPTION	ACCOUNT	QUANTITY	PAID AMOUNT
			TOTAL:

CITY OF PRESCOTT
Everybody's Hometown

Right of Way Permit
City of Prescott

PERMIT NUMBER
ROW2305-012
ISSUED
5/24/2023

PERMIT REQUIREMENTS:
The permittee agrees to adhere to the approved plans and the following conditions of this permit by receiving this issued permit:

- All work shall conform to applicable City, State and Federal Regulations.
- All work performed shall conform to the City Permitted Plans for the project and all applicable MAG and/or City of Prescott General Engineering Standards, including standard specifications and detail drawings.
- Traffic control for any work performed on rights-of-way shall conform to the Manual on Uniform Traffic Control, the City of Prescott Traffic Barricade Manual and any approved project specific traffic control plan.
- Permit submittals with traffic control plans require 48 hours for review and approval by the Transportation Services Division prior to permit issue.
- All excavations shall be properly barricaded. Applicant/Contractor shall properly barricade and maintain all traffic control at his own expense. City reserves the right to require the applicant/contractor to correct deficient temporary traffic controls and to charge applicant/contractor for use of city forces to maintain public safety, if required.
- All road cuts shall be patched immediately with hot (C-3/4 mix) asphalt or high performance cold mix(UPM or equal). Non-shrink material will be used as backfill in all trenching under pavement. Asphalt patches shall be scaled with a material acceptable to City Public Works Department. All permanent patches shall be hot mix asphalt per City Standard Detail 200Q-1.
- Final hot mix pavement patch shall be completed as soon as possible, (no longer than 30 days without City Engineer approval.) If inclement weather conditions exist, or hot mix is not available, approved steel traffic plates may be utilized for up to five (5) days when recessed in milled pavement and approved by City Engineer, or UPM (Unique Paving Materials) may be used.
- ROW Start Inspection requests shall be scheduled through www.PrescottPermits.com. Permittee's shall call for PW-ROW START inspection prior to any work being performed. If work is not inspected by City Representative, the applicant/contractor may be required to remove/modify to allow for City inspection, at applicant's/contractor's expense.
- Any damage to pavement due to work shall immediately be repaired to the satisfaction of the City.
- All concrete shall be protected from freezing for a period of seven days and all exposed concrete surfaces shall be sprayed with a curing compound, as approved by City Public Works Department.
- Vehicles, dumpsters or similar type equipment shall not be parked or placed on paved surfaces unless specifically allowed in the permit.
- Materials, vehicles or equipment shall not be placed in any manner to block pedestrian or vehicular traffic without a specific approved ROW Permit.
- Excavated or imported material shall not be stored on pavement, sidewalk, travel roadway surface or other public right-of-way without prior approval of the City Public Works Department. Any material placed or stored in these areas without prior approval will be removed at the contractor/applicant's sole expense.
- Proper drainage/erosion control shall be maintained at all times per the General Engineering Standards and as directed by the City Inspector. If a SWPPP is required, additional reporting is required. Please coordinate with your Project Inspector and/or City Stormwater Administrator.
- Any repairs to existing streets or rights-of-way shall be warranted for a period of two years from the date of City approval and acceptance.
- It is expressly understood by the permittee that this Permit is revocable at will by the City, at the sole option of the City, If City revokes this permit, it shall be the responsibility of the permittee to remove, at permittee's expense, all improvements authorized and not accepted by the City by this permit.
- The permittee hereby agrees to indemnify and hold harmless the City, its departments and divisions, its employees and agents, from any and all claims, liabilities, expenses or lawsuits as a result of the permittee's work in or use of the right-of-way as allowed in this permit, whether said claims, liabilities, expenses or lawsuits arise by the acts or omissions of the permittee, his/her agents, whether by acts or omissions of the City, its agents or employees, or whether by the acts or omissions of third person. The permittee further releases and discharges the City, its departments and divisions, its agents and employees, and any and all persons legally responsible for the acts or omissions of the City, from any and all claims which the undersigned has or may have against the City, its agents, or employees, arising out of or in any way connected with the permittee's activities as set forth on this permit.

Issuance of this permit shall not be construed as an adoption of the construction documents as the minimum standard of construction, and that the construction authorized by this permit shall be in strict compliance with all Codes, Statutes, Regulations and Ordinances applicable thereto as the minimum standard of construction, and that the City of Prescott reserves the right to enforce same notwithstanding the issuance of this permit.

Signature, Owner or Authorized agent: _____ **Date:** _____

PLEASE NOTE THAT REQUIRED INSPECTIONS ARE SUBJECT TO CHANGE BASED ON INSPECTOR FINDINGS

INSPECTIONS CODES IN THE ORDER THEY CAN BE SCHEDULED

INSPECTION DESCRIPTION

INSPECTIONS CODE THAT CAN BE SCHEDULED AT ANY TIME

INSPECTION DESCRIPTION
PW - FINAL
PW - PRE-CONSTRUCTION
PW - RIGHT OF WAY FINAL
PW - RIGHT OF WAY START
PW - STREET CUT AND OR PATCH
PW - TRAFFIC CONTROL

CITY OF PRESCOTT
Everybody's Hometown

Right of Way Permit
City of Prescott

PERMIT NUMBER
ROW2305-012
ISSUED
5/24/2023

INSPECTION SCHEDULING

In order to schedule inspections, you will need to have a customer account with www.prescottpermits.com and have that account linked to the permit.

To schedule an inspection:

1. If you have not already done so, register on www.prescottpermits.com
2. Locate the permit on your dashboard, or "Search" for the permit, and select "Schedule Inspection".
3. Enter the inspection type, scheduled date, and add any notes for the inspection staff.
4. To inquire about your inspection time, or to speak to an inspector, you may call 928-777-1445, press 1 for Fire Inspectors; press 2 for Public Work Inspectors; press 3 for Community Development Inspectors, between 7:30 am and 8:00 am on the morning of the scheduled inspection.

NOTE:
You may schedule an inspection up to 5 business days in advance. Keep in mind that inspections will not take place on weekends or City holidays.

If you are unable to schedule an inspection, or locate the permit through www.prescottpermits.com, please call the Building Division at 928-777-1371.

Visit the homepage of www.prescottpermits.com to find a link to tutorial videos and instructional handouts.


STATE OF ARIZONA
CITY OF PRESCOTT
SUBMITTED BY PRESCOTT POLICE DEPARTMENT
AUTOMATIC LICENSE PLATE READING (ALPR) CAMERA PERMIT

flock safety

INDEX OF DRAWINGS

- SHEET 1: COVER SHEET AND CAMERA LOCATION MAP
- SHEET 2: GENERAL NOTES AND TRAFFIC DESIGN TABLES
- SHEET 3: CAMERA LOCATION INFORMATION
- SHEET 4: SITE PLAN
- SHEET 5: TRAFFIC CONTROL PLAN
- SHEET 6: POLE DETAILS

LOCATION / VICINITY MAP

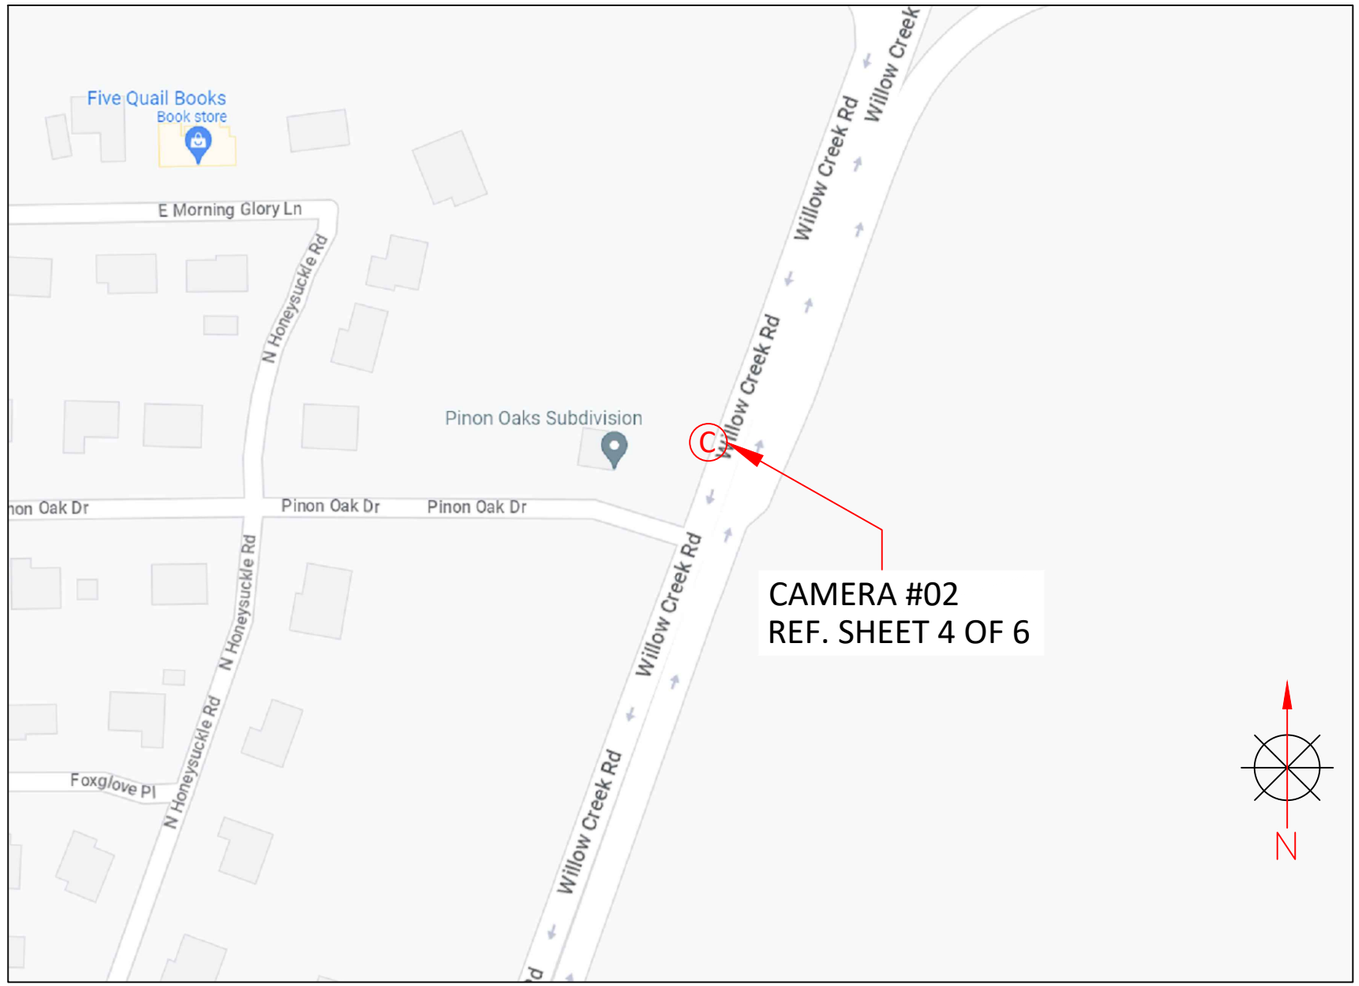

811 Know what's below. Call before you dig.

flock safety

REV	DESCRIPTION	DATE	BY
01	UPDATED AS PER REDLINES	04/30/2023	T.RAWAT
02	CAM #02 LOCATION REVISED	05/19/2023	RAMRAJ

TITLE: COVER SHEET AND CAMERA LOCATION MAP

SCOPE OF WORK: CITY OF PRESCOTT, AZ
ALPR CAMERA INSTALLATION

PLANS PREPARED BY:
CHC
A CONGRUEX® COMPANY
9095 Rio San Diego Dr. Ste 165
San Diego, CA 92108–1694
(949)250–0004 FAX (949)250–0006

PROJ#: 316603
DRAWN BY: TANISHQ RAWAT
CHECKED BY: NARESH CHAND
APPROVED BY: CARLA WOMICK
DATE: 04/10/2023 SHEET: 1 OF 6

GENERAL NOTES AND TRAFFIC DESIGN TABLES

1. TRAFFIC CONTROL PLAN SHALL CONFORM TO THE MOST CURRENT MANUAL ON UNIFORM TRAFFIC CONTROL DEVICES FOR STREETS AND HIGHWAYS (FHWA) AND STATE STANDARD PLANS.
2. NO LANE CLOSURES PERMITTED BEFORE 9:00AM AND AFTER 3:00PM.
3. ALL AFFECTED RESIDENTS, BUSINESSES, AGENCIES, AND SCHOOLS SHALL BE GIVEN A 72 HOURS NOTICE PRIOR TO THE START OF WORK AND THEIR ACCESS SHALL BE MAINTAINED AT ALL TIMES.
4. TEMPORARY NO PARKING SIGNS SHALL BE POSTED 48 HOURS PRIOR TO START OF WORK.
5. ALL CONFLICTING SIGNS, STRIPING OR PAVEMENT MARKINGS SHALL BE COVERED OR REMOVED AND REPLACED WHEN WORK IS COMPLETED.
6. TRAFFIC DIRECTION THROUGH A SIGNALIZED INTERSECTION SHALL BE CONDUCTED BY CITY OF PRESCOTT POLICE DEPARTMENT UNIFORMED POLICE OFFICER OR A COMMUNITY SERVICE OFFICER ONLY. SHOULD WORK REQUIRE A SIGNAL TO BE OVERRIDDEN, ARRANGEMENT SHALL BE MADE WITH THE CITY POLICE DEPT AND TRANSPORTATION ENGINEERING DEPT AT LEAST 14 DAYS PRIOR TO START OF WORK.

Table 6H-3. Meaning of Letter Codes on Typical Application Diagrams

Road Type	Distance Between Signs**		
	A	B	C
Urban (low speed)*	100 feet	100 feet	100 feet
Urban (high speed)*	350 feet	350 feet	350 feet
Rural	500 feet	500 feet	500 feet
Expressway / Freeway	1,000 feet	1,500 feet	2,640 feet

* Speed category to be determined by highway agency

** The column headings A, B, and C are the dimensions shown in Figures 6H-1 through 6H-46. The A dimension is the distance from the transition or point of restriction to the first sign. The B dimension is the distance between the first and second signs. The C dimension is the distance between the second and third signs. (The "first sign" is the sign in a three-sign series that is closest to the TTC zone. The "third sign" is the sign that is furthest upstream from the TTC zone.)

Table 6C-2. Stopping Sight Distance as a Function of Speed

Speed*	Distance
20 mph	115 feet
25 mph	155 feet
30 mph	200 feet
35 mph	250 feet
40 mph	305 feet
45 mph	360 feet
50 mph	425 feet
55 mph	495 feet
60 mph	570 feet
65 mph	645 feet
70 mph	730 feet
75 mph	820 feet

* Posted speed, off-peak 85th-percentile speed prior to work starting, or the anticipated operating speed

Table 6C-3. Taper Length Criteria for Temporary Traffic Control Zones

Type of Taper	Taper Length
Merging Taper	at least L
Shifting Taper	at least 0.5 L
Shoulder Taper	at least 0.33 L
One-Lane, Two-Way Traffic Taper	50 feet minimum, 100 feet maximum
Downstream Taper	50 feet minimum, 100 feet maximum

Note: Use Table 6C-4 to calculate L

Table 6H-4. Formulas for Determining Taper Length

Speed (S)	Taper Length (L) in feet
40 mph or less	$L = \frac{WS^2}{60}$
45 mph or more	$L = WS$

Where: L = taper length in feet
W = width of offset in feet
S = posted speed limit, or off-peak 85th-percentile speed prior to work starting, or the anticipated operating speed in mph

flock safety

REV	DESCRIPTION	DATE	BY
01	UPDATED AS PER REDLINES	04/30/2023	T.RAWAT
02	CAM #02 LOCATION REVISED	05/19/2023	RAMRAJ

TITLE: GENERAL NOTES AND TRAFFIC DESIGN TABLES

SCOPE OF WORK: CITY OF PRESCOTT, AZ
ALPR CAMERA INSTALLATION

PLANS PREPARED BY:
CHC
A CONGRUEX® COMPANY
9095 Rio San Diego Dr. Ste 165
San Diego, CA 92108–1694
(949)250–0004 FAX (949)250–0006

PROJ#: 316603
DRAWN BY: TANISHQ RAWAT
CHECKED BY: NARESH CHAND
APPROVED BY: CARLA WOMICK
DATE: 04/10/2023 SHEET: 2 OF 6

CAMERA LOCATION INFORMATION

CAMERA NO.	LOCATIONS			
	STREET	DIRECTION	LATITUDE,LONGITUDE	POLE
02	WILLOW CREEK RD.	SOUTHBOUND	34.62745476040011,-112.44016261731058	NEW FLOCK POLE

flock safety

REV	DESCRIPTION	DATE	BY
01	UPDATED AS PER REDLINES	04/30/2023	T.RAWAT
02	CAM #02 LOCATION REVISED	05/19/2023	RAMRAJ

TITLE: CAMERA LOCATION INFORMATION

SCOPE OF WORK: CITY OF PRESCOTT, AZ
ALPR CAMERA INSTALLATION

PLANS PREPARED BY:
CHC
A CONGRUEX® COMPANY
9095 Rio San Diego Dr. Ste 165
San Diego, CA 92108–1694
(949)250–0004 /FAX (949)250–0006

PROJ#: 316603
DRAWN BY: TANISHQ RAWAT
CHECKED BY: NARESH CHAND
APPROVED BY: CARLA WOMICK
DATE: 04/10/2023 SHEET: 3 OF 6


SITE ADDRESS:
3500 WILLOW CREEK RD, PRESCOTT, AZ 86301

SITE PLAN

AERIAL VIEW



STREET VIEW

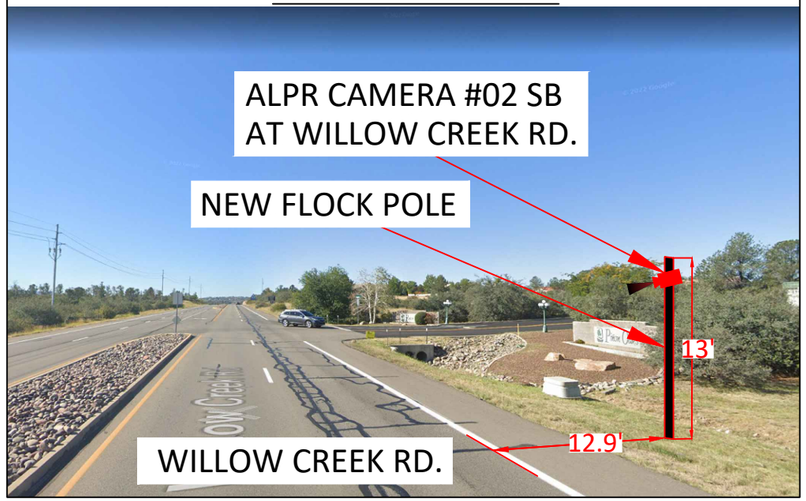

flock safety

REV	DESCRIPTION	DATE	BY
01	UPDATED AS PER REDLINES	04/30/2023	T.RAWAT
02	CAM #02 LOCATION REVISED	05/19/2023	RAMRAJ

TITLE: SITE PLAN

SCOPE OF WORK: CITY OF PRESCOTT, AZ
ALPR CAMERA INSTALLATION


PLANS PREPARED BY:
CHC
A CONGRUEX® COMPANY
9095 Rio San Diego Dr. Ste 165
San Diego, CA 92108–1694
(949)250–0004 /FAX (949)250–0006

PROJ#: 316603
DRAWN BY: TANISHQ RAWAT
CHECKED BY: NARESH CHAND
APPROVED BY: CARLA WOMICK
DATE: 04/10/2023 SHEET: 4 OF 6

ROW2305-012
TCP01

3500 WILLOW CREEK RD.
WILLOW CREEK RD. AND PIONEER PKWY.
-ALPR CAMERA #2 PLACEMENT
WORK AREA 1 OF 1

CONTACT PROPERTY OWNER(S) 72 HOURS PRIOR TO START OF WORK.

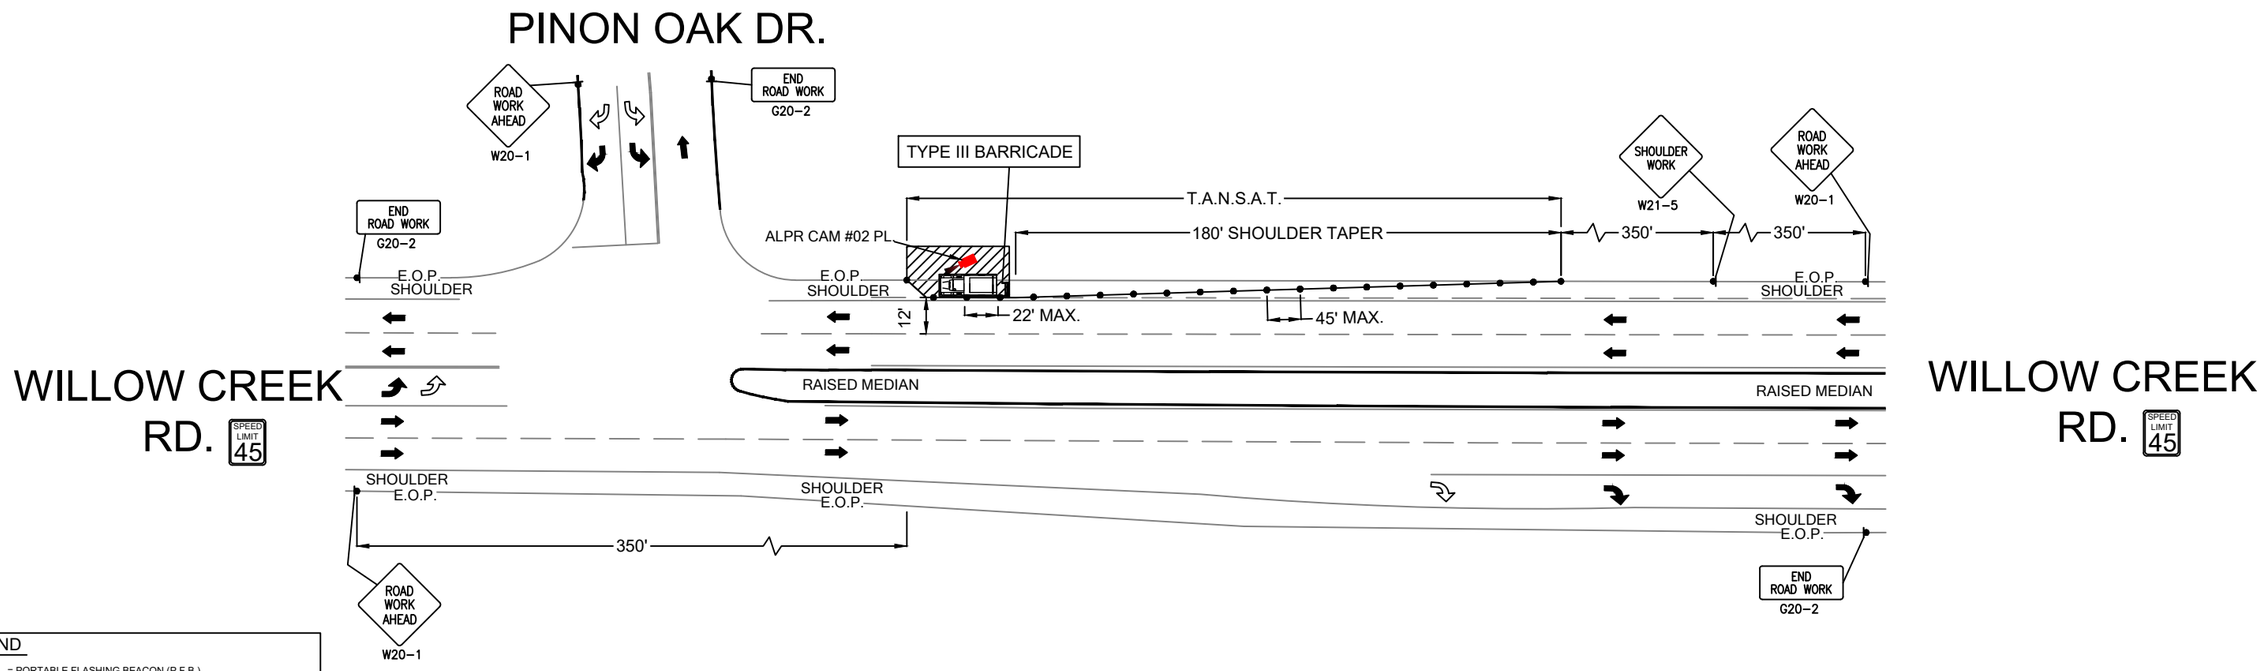

LEGEND

- = PORTABLE FLASHING BEACON (P.F.B.)
- = TYPE III BARRICADE W/SIGN (5'H x 4'W)
- = TYPE II BARRICADE W/SIGN (3'H x 2'W)
- = 28" (11cm) TRAFFIC CONES W/ 13" (5cm) REFLECTIVE SLEEVE FOR DAY/NIGHT USE OR DELINEATORS IF DAY USE ONLY
- = TRAFFIC CONE WITH CLIP ON SIGN
- = TYPE I W/ SIGN
- = EXISTING SIGN
- = SIGNALIZED INTERSECTION
- = FLASHING ARROWBOARD
- = HIGH LEVEL WARNING DEVICE (FLAGTREE)
- = FLAGGER
- TANSAT = TOW AWAY NO STOPPING ANY TIME
- = EXISTING DRIVEWAY
- = WORK ZONE (ACTIVITY AREA) LIMITS
- = DIRECTION OF TRAFFIC

Maintain 10ft min travel lane.
Maintain access to all driveways.
All pedestrian walkways shall remain open.
Contractor to coordinate with affected businesses, residents and other contractors working in the area.

All signs, barricades, lights, temporary signals, and other protective devices shall conform to the requirements of the Manual of Uniform Traffic Control Devices (MUTCD) and associated Arizona Department of Transportation Supplement (ADOT Supplement) and City of Prescott Traffic Barricade Manual.

BRANDON KINSEY
Construction Inspection Supervisor
CITY OF PRESCOTT ARIZONA
Engineering Services
433 N. Virginia St. | Prescott AZ 86301-2635
Ph: 928-777-1140 | Cell: 928-237-6461
brandon.kinsey@prescott-az.gov

Approved
Brandon Kinsey
05/24/2023 7:53:32 AM

SCALE: 1" = 50'

flock safety

REV	DESCRIPTION	DATE	BY
01	UPDATED AS PER REDLINES	04/30/2023	T.RAWAT
02	CAM #02 LOCATION REVISED	05/19/2023	RAMRAJ

TITLE: TRAFFIC CONTROL PLAN

SCOPE OF WORK: CITY OF PRESCOTT, AZ
ALPR CAMERA INSTALLATION


PLANS PREPARED BY:
CHC
A CONGRUEX® COMPANY
9095 Rio San Diego Dr. Ste 165
San Diego, CA 92108–1694
(949)250–0004 /FAX (949)250–0006

PROJ#: 316603
DRAWN BY: TANISHQ RAWAT
CHECKED BY: NARESH CHAND
APPROVED BY: CARLA WOMICK
DATE: 04/10/2023 SHEET: 5 OF 6

REVISION HISTORY			
REV.	DESCRIPTION	DATE	APPROVED
A	INITIAL DRAWING	10/26/2020	

NOTES:

1. POLE IS BREAKAWAY 2.875" (73mm) IN DIAMETER 6063-T52 ALUMINUM WITH WALL THICKNESS .203" (5.16mm) AS PER 12/6/2007 FHWA LETTER.
2. THE PANEL ASSEMBLY MAY NOT EXCEED TWO BATTERY PACKS
3. MAX TOTAL WEIGHT OF ASSEMBLY IS 30.8 LBS (13970.63 GRAMS)

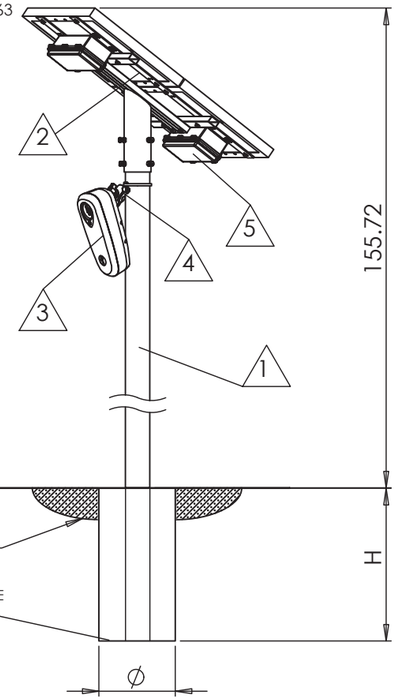

BOM						
Item	Part Number	Part Name QTY.		MASS (LB)	DIMENSIONS LxWxH (IN)	CROSS-SECTIONAL AREA (FT^2)
1	204-00029	14' BLACK 2-PIECE POLE	1	17	2.9 x 2.9 x 168.0	3.0 (2' FOUNDATION)
2	701-00116	Double Panel - Top Mount	1		21.3 x 28.3 x 10.5	2.1
3	701-0059	Flock Safety Camera	1	3.6	3.3 x 4.3 x10.5	.3
4	702-0007	RAM Ball Mount & Adapter	1	1.4	N/A	N/A
5	701-00011	Battery Pack	2	4.4	2.8 x 3.9 x 10.8	N/A

FOUNDATION SPECIFICATIONS				
TYPE	V_MAX (MPH)	CAISSON Ø (IN)	CAISSON H (IN)	SOLAR PANEL ELEVATION FROM GRADE (FT MAX)
1*	85	8	24	12
2	110	12	30	12
3	130	12	36	12
4	150	16	48	12

* STANDARD INSTALLATION SPECIFICATIONS

PROPRIETARY AND CONFIDENTIAL

THE INFORMATION CONTAINED IN THIS DRAWING IS THE SOLE PROPERTY OF FLOCK SAFETY. ANY REPRODUCTION IN PART OR AS A WHOLE WITHOUT THE WRITTEN PERMISSION OF FLOCK SAFETY IS PROHIBITED.

NEXT ASSY	USED ON
APPLICATION	

DIMENSIONS ARE IN INCHES
TOLERANCES:
FRACTIONAL ±1/16
ANGULAR: X.X±3° X.24 1° ±
DECIMAL:
X.X ±.02 X.24 ±.01 X.24X ±.005

MATERIAL

FINISH

DO NOT SCALE DRAWING

	NAME	DATE
DRAWN		
CHECKED		
ENG APPR.		
MFG APPR.		
Q.A.		

COMMENTS:

flock safety

TOP POLE MOUNT - DOUBLE SOLAR PANEL WITH 2 EXTERNAL BATTERIES

SIZE A | DWG. NO. 905-00005 | REV. A

SCALE:1:20 | SHEET 1 OF 1

REV	DESCRIPTION	DATE	BY
01	UPDATED AS PER REDLINES	04/30/2023	T.RAWAT
02	CAM #02 LOCATION REVISED	05/19/2023	RAMRAJ

flock safety

TITLE: POLE DETAILS

SCOPE OF WORK: CITY OF PRESCOTT, AZ
ALPR CAMERA INSTALLATION

PLANS PREPARED BY:
CHC
A CONGRUEX® COMPANY
9095 Rio San Diego Dr. Ste 165
San Diego, CA 92108–1694
(949)250–0004 /FAX (949)250–0006

PROJ#:	316603
DRAWN BY:	TANISHQ RAWAT
CHECKED BY:	NARESH CHAND
APPROVED BY:	CARLA WOMICK
DATE: 04/10/2023	SHEET: 6 OF 6


STATE OF ARIZONA
CITY OF PRESCOTT
SUBMITTED BY PRESCOTT POLICE DEPARTMENT
AUTOMATIC LICENSE PLATE READING (ALPR) CAMERA PERMIT

flock safety

INDEX OF DRAWINGS

- SHEET 1: COVER SHEET AND CAMERA LOCATION MAP
- SHEET 2: GENERAL NOTES AND TRAFFIC DESIGN TABLES
- SHEET 3: CAMERA LOCATION INFORMATION
- SHEET 4: SITE PLAN
- SHEET 5-6: TRAFFIC CONTROL PLAN
- SHEET 7: POLE DETAILS

LOCATION / VICINITY MAP

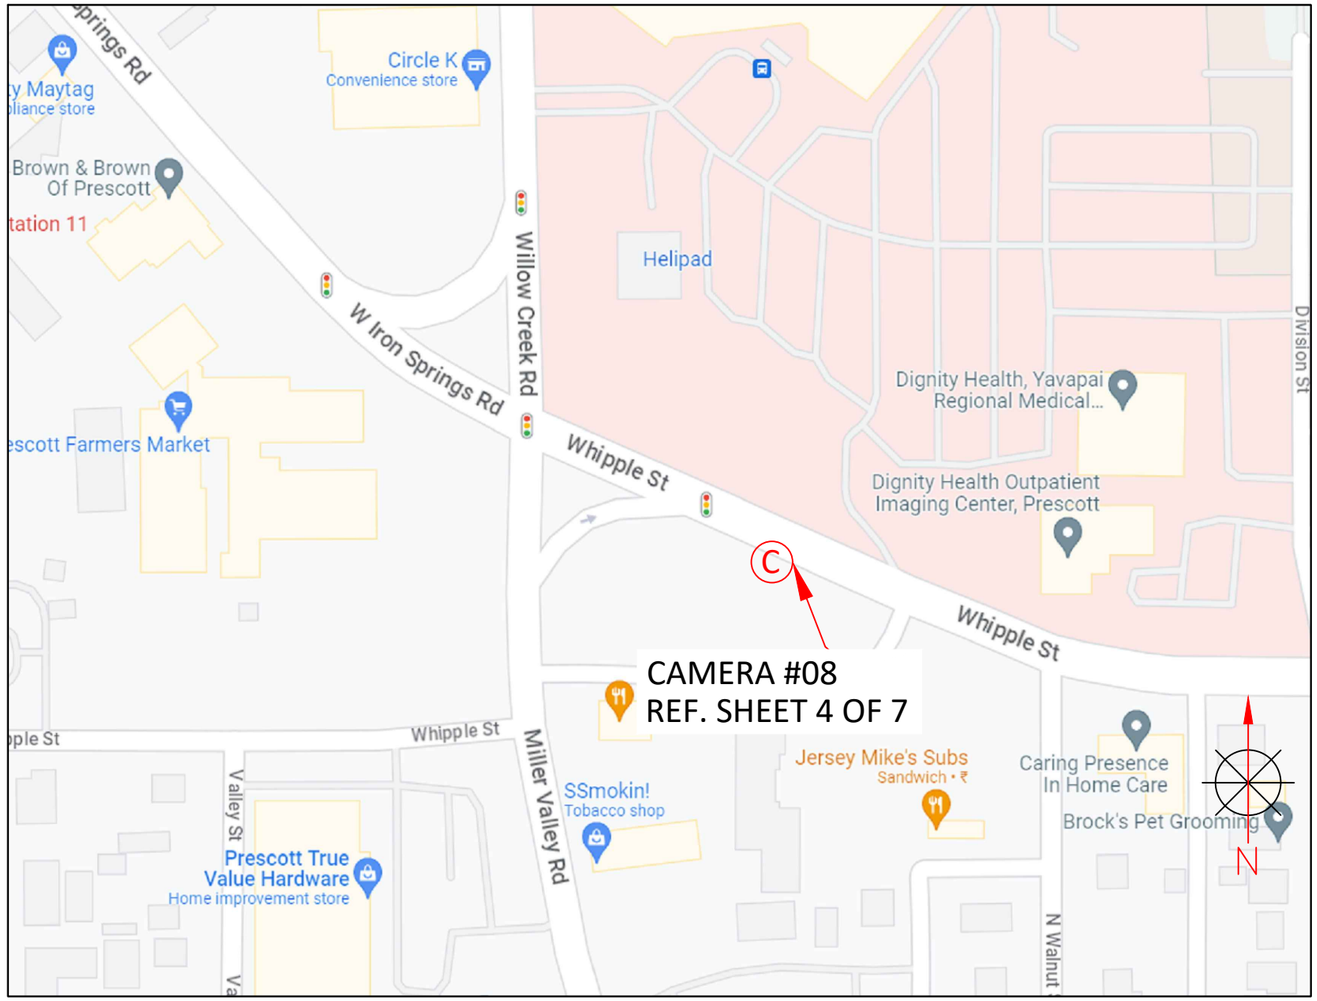

811 Know what's below. Call before you dig.

flock safety

REV	DESCRIPTION	DATE	BY
01	UPDATED AS PER REDLINES	04/30/2023	T.RAWAT
02	CAM #08 LOCATION REVISED	05/19/2023	RAMRAJ

TITLE: COVER SHEET AND CAMERA LOCATION MAP

SCOPE OF WORK: CITY OF PRESCOTT, AZ
ALPR CAMERA INSTALLATION

PLANS PREPARED BY:
CHC
A CONGRUEX® COMPANY
9095 Rio San Diego Dr. Ste 165
San Diego, CA 92108–1694
(949)250–0004 /FAX (949)250–0006

PROJ#: 316603
DRAWN BY: TANISHQ RAWAT
CHECKED BY: NARESH CHAND
APPROVED BY: CARLA WOMICK
DATE: 04/10/2023 SHEET: 1 OF 7

GENERAL NOTES AND TRAFFIC DESIGN TABLES

1. TRAFFIC CONTROL PLAN SHALL CONFORM TO THE MOST CURRENT MANUAL ON UNIFORM TRAFFIC CONTROL DEVICES FOR STREETS AND HIGHWAYS (FHWA) AND STATE STANDARD PLANS.
2. NO LANE CLOSURES PERMITTED BEFORE 9:00AM AND AFTER 3:00PM.
3. ALL AFFECTED RESIDENTS, BUSINESSES, AGENCIES, AND SCHOOLS SHALL BE GIVEN A 72 HOURS NOTICE PRIOR TO THE START OF WORK AND THEIR ACCESS SHALL BE MAINTAINED AT ALL TIMES.
4. TEMPORARY NO PARKING SIGNS SHALL BE POSTED 48 HOURS PRIOR TO START OF WORK.
5. ALL CONFLICTING SIGNS, STRIPING OR PAVEMENT MARKINGS SHALL BE COVERED OR REMOVED AND REPLACED WHEN WORK IS COMPLETED.
6. TRAFFIC DIRECTION THROUGH A SIGNALIZED INTERSECTION SHALL BE CONDUCTED BY CITY OF PRESCOTT POLICE DEPARTMENT UNIFORMED POLICE OFFICER OR A COMMUNITY SERVICE OFFICER ONLY. SHOULD WORK REQUIRE A SIGNAL TO BE OVERRIDDEN, ARRANGEMENT SHALL BE MADE WITH THE CITY POLICE DEPT AND TRANSPORTATION ENGINEERING DEPT AT LEAST 14 DAYS PRIOR TO START OF WORK.

Table 6H-3. Meaning of Letter Codes on Typical Application Diagrams

Road Type	Distance Between Signs**		
	A	B	C
Urban (low speed)*	100 feet	100 feet	100 feet
Urban (high speed)*	350 feet	350 feet	350 feet
Rural	500 feet	500 feet	500 feet
Expressway / Freeway	1,000 feet	1,500 feet	2,640 feet

* Speed category to be determined by highway agency

** The column headings A, B, and C are the dimensions shown in Figures 6H-1 through 6H-46. The A dimension is the distance from the transition or point of restriction to the first sign. The B dimension is the distance between the first and second signs. The C dimension is the distance between the second and third signs. (The "first sign" is the sign in a three-sign series that is closest to the TTC zone. The "third sign" is the sign that is furthest upstream from the TTC zone.)

Table 6C-2. Stopping Sight Distance as a Function of Speed

Speed*	Distance
20 mph	115 feet
25 mph	155 feet
30 mph	200 feet
35 mph	250 feet
40 mph	305 feet
45 mph	360 feet
50 mph	425 feet
55 mph	495 feet
60 mph	570 feet
65 mph	645 feet
70 mph	730 feet
75 mph	820 feet

* Posted speed, off-peak 85th-percentile speed prior to work starting, or the anticipated operating speed

Table 6C-3. Taper Length Criteria for Temporary Traffic Control Zones

Type of Taper	Taper Length
Merging Taper	at least L
Shifting Taper	at least 0.5 L
Shoulder Taper	at least 0.33 L
One-Lane, Two-Way Traffic Taper	50 feet minimum, 100 feet maximum
Downstream Taper	50 feet minimum, 100 feet maximum

Note: Use Table 6C-4 to calculate L

Table 6H-4. Formulas for Determining Taper Length

Speed (S)	Taper Length (L) in feet
40 mph or less	$L = \frac{WS^2}{60}$
45 mph or more	$L = WS$

Where: L = taper length in feet
W = width of offset in feet
S = posted speed limit, or off-peak 85th-percentile speed prior to work starting, or the anticipated operating speed in mph

flock safety

REV	DESCRIPTION	DATE	BY
01	UPDATED AS PER REDLINES	04/30/2023	T.RAWAT
02	CAM #08 LOCATION REVISED	05/19/2023	RAMRAJ

TITLE: GENERAL NOTES AND TRAFFIC DESIGN TABLES

SCOPE OF WORK: CITY OF PRESCOTT, AZ
ALPR CAMERA INSTALLATION

PLANS PREPARED BY:
CHC
A CONGRUEX® COMPANY
9095 Rio San Diego Dr. Ste 165
San Diego, CA 92108–1694
(949)250–0004 FAX (949)250–0006

PROJ#: 316603
DRAWN BY: TANISHQ RAWAT
CHECKED BY: NARESH CHAND
APPROVED BY: CARLA WOMICK
DATE: 04/10/2023 SHEET: 2 OF 7

CAMERA LOCATION INFORMATION

CAMERA NO.	LOCATIONS			
	STREET	DIRECTION	LATITUDE,LONGITUDE	POLE
08	WHIPPLE ST.	EASTBOUND	34.55729431361279,-112.48127473789259	NEW FLOCK POLE

flock safety

REV	DESCRIPTION	DATE	BY
01	UPDATED AS PER REDLINES	04/30/2023	T.RAWAT
02	CAM #08 LOCATION REVISED	05/19/2023	RAMRAJ

TITLE: CAMERA LOCATION INFORMATION

SCOPE OF WORK: CITY OF PRESCOTT, AZ
ALPR CAMERA INSTALLATION

PLANS PREPARED BY:
CHC
A CONGRUEX® COMPANY
9095 Rio San Diego Dr. Ste 165
San Diego, CA 92108–1694
(949)250–0004 /FAX (949)250–0006

PROJ#: 316603
DRAWN BY: TANISHQ RAWAT
CHECKED BY: NARESH CHAND
APPROVED BY: CARLA WOMICK
DATE: 04/10/2023 SHEET: 3 OF 7


SITE ADDRESS:
895 WHIPPLE ST, PRESCOTT, AZ 86301

SITE PLAN

AERIAL VIEW



STREET VIEW

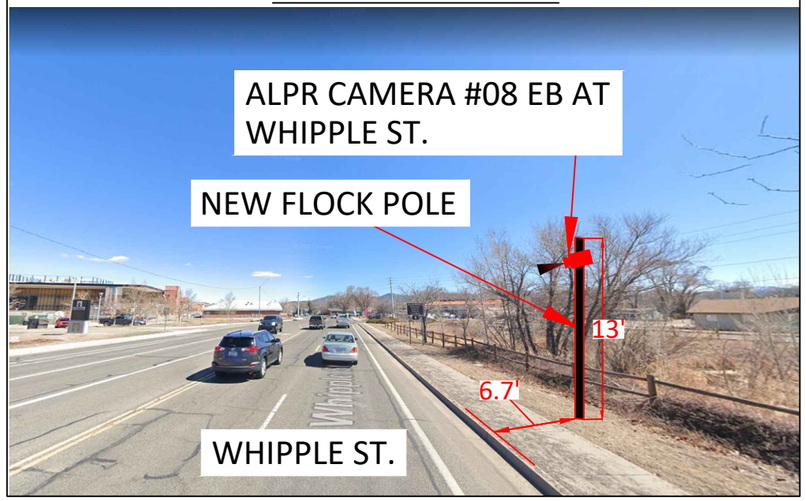

flock safety

REV	DESCRIPTION	DATE	BY
01	UPDATED AS PER REDLINES	04/30/2023	T.RAWAT
02	CAM #08 LOCATION REVISED	05/19/2023	RAMRAJ

TITLE: SITE PLAN

SCOPE OF WORK: CITY OF PRESCOTT, AZ
ALPR CAMERA INSTALLATION

PLANS PREPARED BY:
CHC
A CONGRUEX® COMPANY
9095 Rio San Diego Dr. Ste 165
San Diego, CA 92108–1694
(949)250–0004 /FAX (949)250–0006

PROJ#: 316603
DRAWN BY: TANISHQ RAWAT
CHECKED BY: NARESH CHAND
APPROVED BY: CARLA WOMICK
DATE: 04/10/2023 SHEET: 4 OF 7

Maintain 10ft min travel lane.
Maintain access to all driveways.
All pedestrian walkways shall remain open.
Contractor to coordinate with affected businesses, residents and other contractors working in the area.

WILLOW CREEK RD.

Mon - Sat
9am - 4pm

PEDESTRIAN CONTROL NOTES:

A DEDICATED INDIVIDUAL WILL BE ASSIGNED THE RESPONSIBILITY OF ESCORTING PEDESTRIANS THROUGH THE WORK AREA IN ACCORDANCE WITH THREE MAJOR CONSIDERATIONS:

1. PEDESTRIANS SHOULD NOT BE LED INTO DIRECT CONFLICT WITH WORK SITE VEHICLES, EQUIPMENT OR OPERATIONS
2. PEDESTRIANS SHOULD NOT BE LED INTO DIRECT CONFLICT WITH MAINLINE TRAFFIC MOVING THROUGH OR AROUND THE WORK SITE.
3. PEDESTRIANS SHOULD BE PROVIDED WITH A REASONABLY SAFE, CONVENIENT AND ACCESSIBLE PATH THAT REPLICATES AS NEARLY AS PRACTICAL THE MOST DESIRABLE CHARACTERISTICS OF THE EXISTING SIDEWALK OR FOOTPATH

LEGEND

- = PORTABLE FLASHING BEACON (P.F.B.)
- = TYPE III BARRICADE W/SIGN (5'H x 4'W)
- = TYPE II BARRICADE W/SIGN (3'H x 2'W)
- = 28" (11cm) TRAFFIC CONES W/ 13" (5cm) REFLECTIVE SLEEVE FOR DAY/NIGHT USE OR DELINEATORS IF DAY USE ONLY
- = TRAFFIC CONE WITH CLIP ON SIGN
- = TYPE I W/ SIGN
- = EXISTING SIGN
- = SIGNALIZED INTERSECTION
- = FLASHING ARROWBOARD
- = HIGH LEVEL WARNING DEVICE (FLAGTREE)
- = FLAGGER (31")
- TANSAT = TOW AWAY NO STOPPING ANY TIME
- = EXISTING DRIVEWAY
- = WORK ZONE (ACTIVITY AREA) LIMITS
- = DIRECTION OF TRAFFIC

ROW2305-012
TCP02

ACCESS TO DRIVEWAYS MUST BE MAINTAINED AT ALL TIMES.


CONTACT PROPERTY OWNER(S) 72 HOURS PRIOR TO START OF WORK.

PLACE SIDEWALK CLOSED AHEAD / CROSS HERE R9-11(R) AT THE S/W CORNER OF WHIPPLE ST. & DIVISION ST.

FLAGGER TO ASSIGN PEDESTRIANS THROUGH WORK AREA (SEE PED NOTES)

W IRON SPRINGS RD.

WHIPPLE ST.

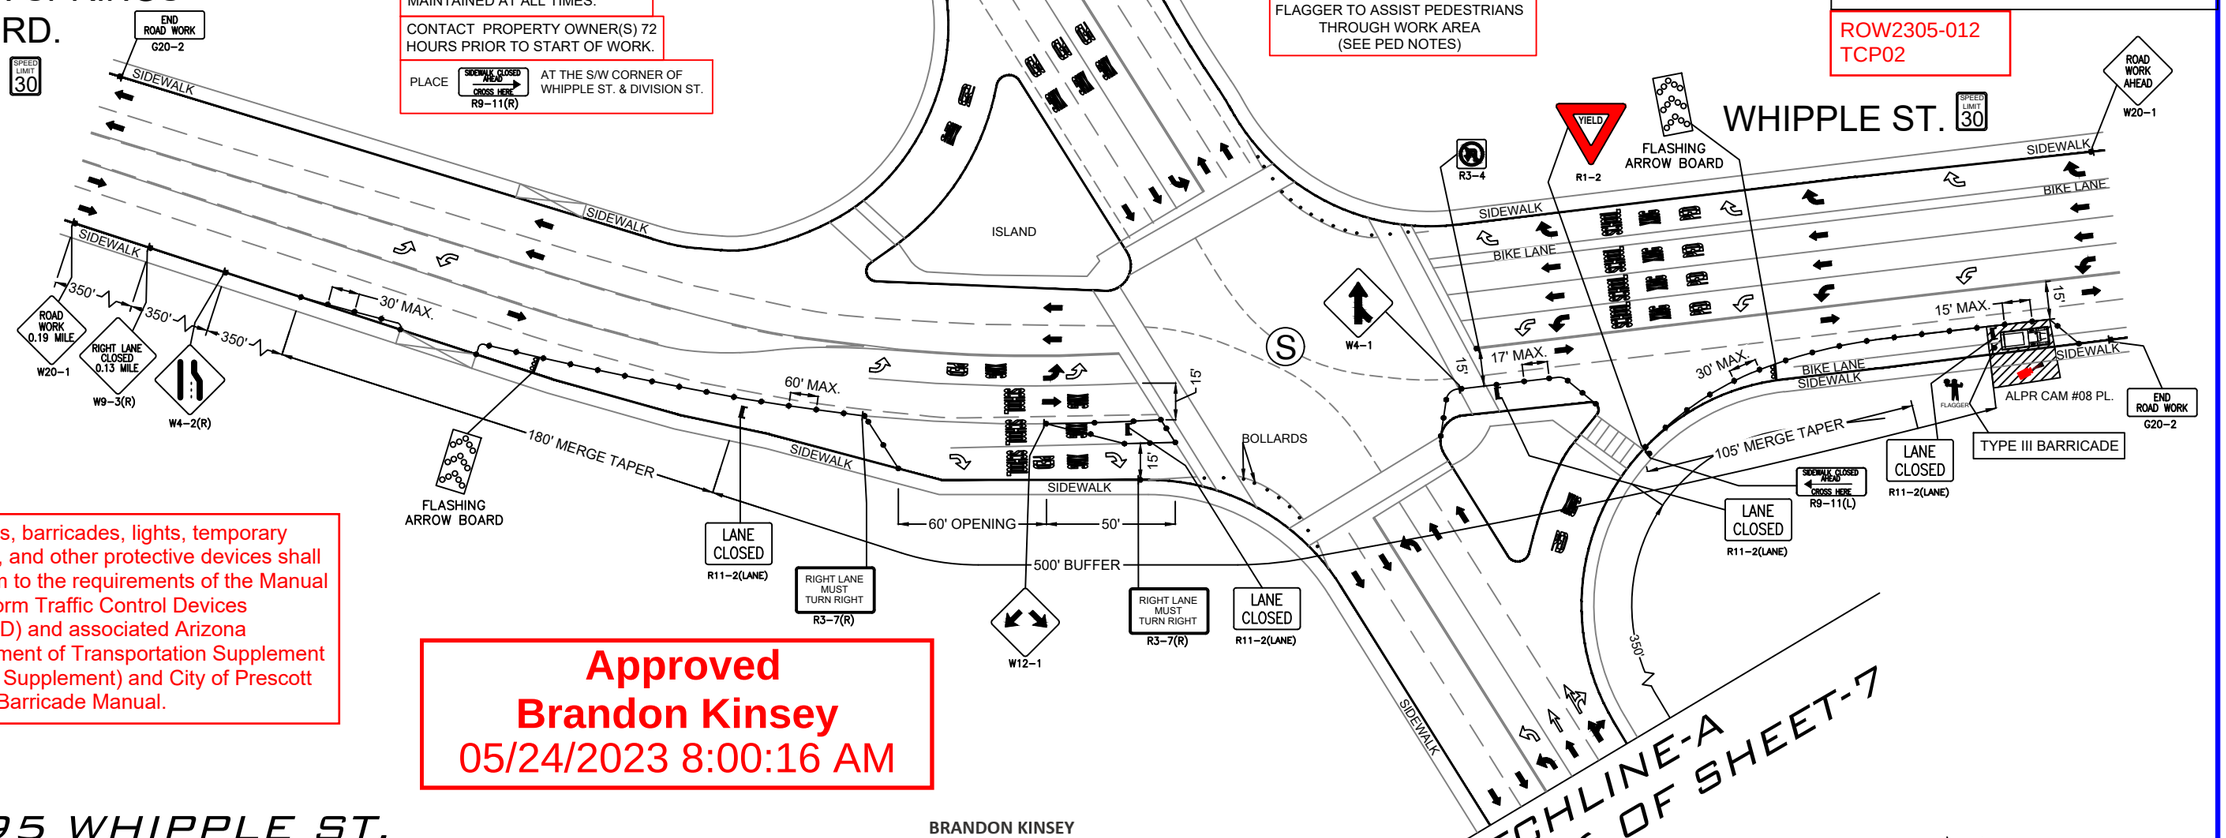

All signs, barricades, lights, temporary signals, and other protective devices shall conform to the requirements of the Manual of Uniform Traffic Control Devices (MUTCD) and associated Arizona Department of Transportation Supplement (ADOT Supplement) and City of Prescott Traffic Barricade Manual.

Approved
Brandon Kinsey
05/24/2023 8:00:16 AM

895 WHIPPLE ST.
MILLER VALLEY RD. AND WHIPPLE ST.
-ALPR CAMERA #8 PLACEMENT
WORK AREA 1 OF 1

BRANDON KINSEY
Construction Inspection Supervisor
CITY OF PRESCOTT ARIZONA
Engineering Services
433 N. Virginia St. | Prescott AZ 86301-2635
Ph: 928-777-1140 | Cell: 928-237-6461
brandon.kinsey@prescott-az.gov

SCALE: 1" = 60'

flock safety

REV	DESCRIPTION	DATE	BY
01	UPDATED AS PER REDLINES	04/30/2023	T.RAWAT
02	CAM #08 LOCATION REVISED	05/19/2023	RAMRAJ

TITLE: TRAFFIC CONTROL PLAN

SCOPE OF WORK: CITY OF PRESCOTT, AZ
ALPR CAMERA INSTALLATION

PLANS PREPARED BY:
CHC
A CONGRUEX® COMPANY
9095 Rio San Diego Dr. Ste 165
San Diego, CA 92108-1694
(949)250-0004 FAX (949)250-0006

PROJ#: 316603
DRAWN BY: TANISHQ RAWAT
CHECKED BY: NARESH CHAND
APPROVED BY: CARLA WOMICK
DATE: 04/10/2023 SHEET: 5 OF 7

895 WHIPPLE ST.
MILLER VALLEY RD. AND WHIPPLE ST.
-ALPR CAMERA #8 PLACEMENT
WORK AREA 1 OF 1

Mon - Sat
9am - 4pm


ROW2305-012
TCP02

Maintain 10ft min travel lane.
Maintain access to all driveways.
All pedestrian walkways shall remain open.
Contractor to coordinate with affected businesses, residents and other contractors working in the area.

All signs, barricades, lights, temporary signals, and other protective devices shall conform to the requirements of the Manual of Uniform Traffic Control Devices (MUTCD) and associated Arizona Department of Transportation Supplement (ADOT Supplement) and City of Prescott Traffic Barricade Manual.

LEGEND

- = PORTABLE FLASHING BEACON (P.F.B.)
- = TYPE III BARRICADE W/SIGN (5'H x 4'W)
- = TYPE II BARRICADE W/SIGN (3'H x 2'W)
- = 28" (11cm) TRAFFIC CONES W/ 13" (5cm) REFLECTIVE SLEEVE FOR DAY/NIGHT USE OR DELINEATORS IF DAY USE ONLY
- = TRAFFIC CONE WITH CLIP ON SIGN
- = TYPE I W/ SIGN
- = EXISTING SIGN
- = SIGNALIZED INTERSECTION
- = FLASHING ARROWBOARD
- = HIGH LEVEL WARNING DEVICE (FLAGTREE)
- = FLAGGER
- TANSAT = TOW AWAY NO STOPPING ANY TIME
- = EXISTING DRIVEWAY
- = WORK ZONE (ACTIVITY AREA) LIMITS
- = DIRECTION OF TRAFFIC

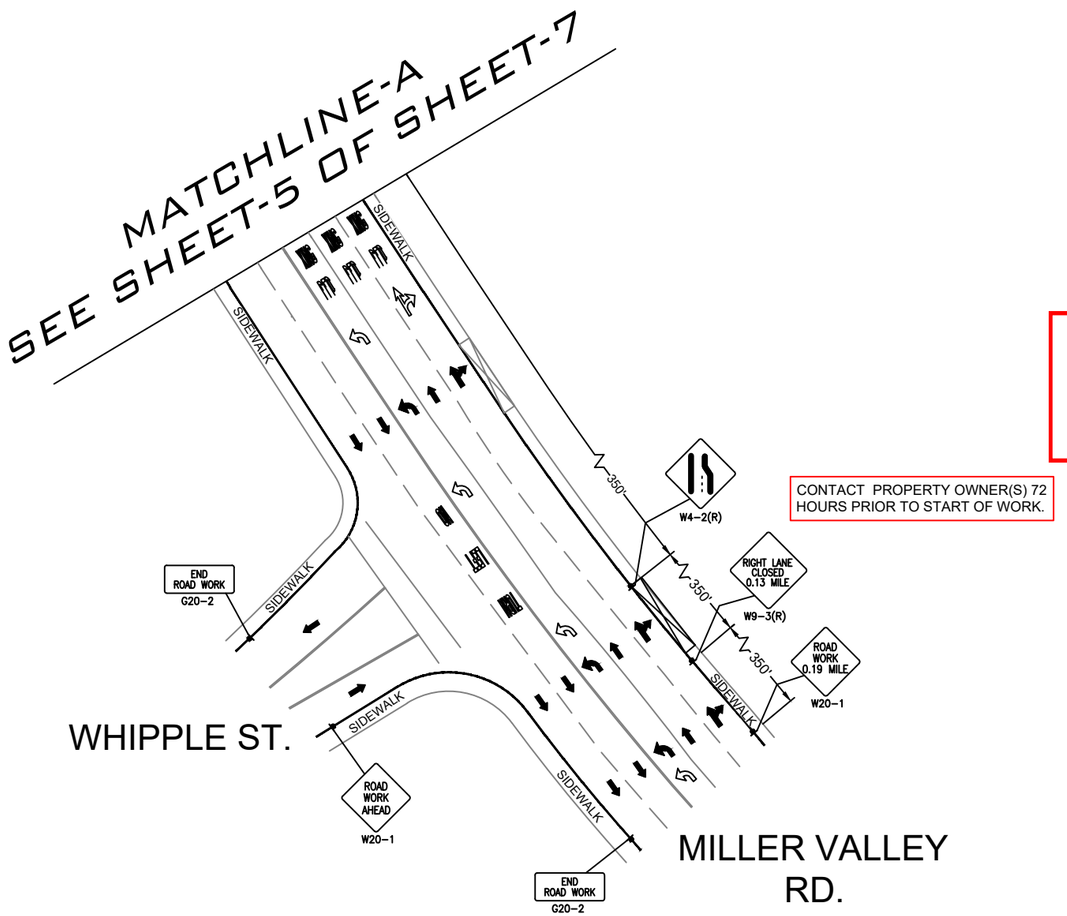

CONTACT PROPERTY OWNER(S) 72 HOURS PRIOR TO START OF WORK.

Approved
Brandon Kinsey
05/24/2023 7:58:24 AM

BRANDON KINSEY
Construction Inspection Supervisor
CITY OF PRESCOTT ARIZONA
Engineering Services
433 N. Virginia St. | Prescott AZ 86301-2635
Ph: 928-777-1140 | Cell: 928-237-6461
brandon.kinsey@prescott-az.gov

SCALE: 1" = 60'

flock safety

REV	DESCRIPTION	DATE	BY
01	UPDATED AS PER REDLINES	04/30/2023	T.RAWAT
02	CAM #08 LOCATION REVISED	05/19/2023	RAMRAJ

TITLE: TRAFFIC CONTROL PLAN

SCOPE OF WORK: CITY OF PRESCOTT, AZ
ALPR CAMERA INSTALLATION


PLANS PREPARED BY:
CHC
A CONGRUEX COMPANY
9095 Rio San Diego Dr. Ste 165
San Diego, CA 92108-1694
(949)250-0004 FAX (949)250-0006

PROJ#: 316603
DRAWN BY: TANISHQ RAWAT
CHECKED BY: NARESH CHAND
APPROVED BY: CARLA WOMICK
DATE: 04/10/2023 SHEET: 6 OF 7

REVISION HISTORY			
REV.	DESCRIPTION	DATE	APPROVED
A	INITIAL DRAWING	10/26/2020	

NOTES:

1. POLE IS BREAKAWAY 2.875" (73mm) IN DIAMETER 6063-T52 ALUMINUM WITH WALL THICKNESS .203" (5.16mm) AS PER 12/6/2007 FHWA LETTER.
2. THE PANEL ASSEMBLY MAY NOT EXCEED TWO BATTERY PACKS
3. MAX TOTAL WEIGHT OF ASSEMBLY IS 30.8 LBS (13970.63 GRAMS)

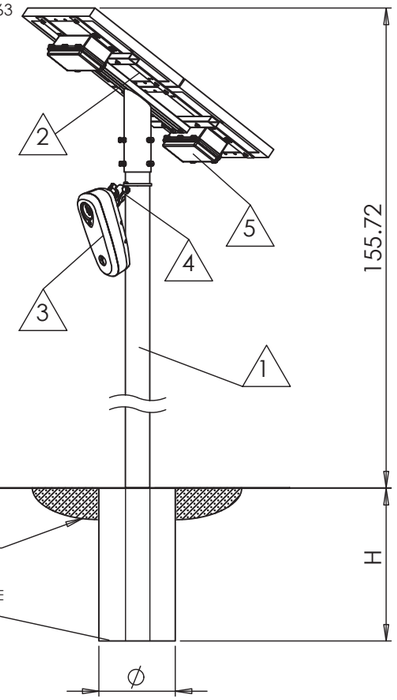

BOM						
Item	Part Number	Part Name QTY.		MASS (LB)	DIMENSIONS LxWxH (IN)	CROSS-SECTIONAL AREA (FT^2)
1	204-00029	14' BLACK 2-PIECE POLE	1	17	2.9 x 2.9 x 168.0	3.0 (2' FOUNDATION)
2	701-00116	Double Panel - Top Mount	1		21.3 x 28.3 x 10.5	2.1
3	701-0059	Flock Safety Camera	1	3.6	3.3 x 4.3 x10.5	.3
4	702-0007	RAM Ball Mount & Adapter	1	1.4	N/A	N/A
5	701-00011	Battery Pack	2	4.4	2.8 x 3.9 x 10.8	N/A

FOUNDATION SPECIFICATIONS				
TYPE	V_MAX (MPH)	CAISSON Ø (IN)	CAISSON H (IN)	SOLAR PANEL ELEVATION FROM GRADE (FT MAX)
1*	85	8	24	12
2	110	12	30	12
3	130	12	36	12
4	150	16	48	12

* STANDARD INSTALLATION SPECIFICATIONS

PROPRIETARY AND CONFIDENTIAL

THE INFORMATION CONTAINED IN THIS DRAWING IS THE SOLE PROPERTY OF FLOCK SAFETY. ANY REPRODUCTION IN PART OR AS A WHOLE WITHOUT THE WRITTEN PERMISSION OF FLOCK SAFETY IS PROHIBITED.

NEXT ASSY	USED ON	
APPLICATION	DO NOT SCALE DRAWING	

DIMENSIONS ARE IN INCHES
TOLERANCES:
FRACTIONAL ±1/16
ANGULAR: X.X±3° X.24 1° ±
DECIMAL:
X.X ±.02 X.24 ±.01 X.24X ±.005

MATERIAL

FINISH

	NAME	DATE
DRAWN		
CHECKED		
ENG APPR.		
MFG APPR.		
Q.A.		
COMMENTS:		

flock safety

TOP POLE MOUNT - DOUBLE SOLAR PANEL WITH 2 EXTERNAL BATTERIES

SIZE A | DWG. NO. 905-00005 | REV. A

SCALE:1:20 | SHEET 1 OF 1

flock safety

REV	DESCRIPTION	DATE	BY
01	UPDATED AS PER REDLINES	04/30/2023	T.RAWAT
02	CAM #08 LOCATION REVISED	05/19/2023	RAMRAJ

TITLE: POLE DETAILS

SCOPE OF WORK: CITY OF PRESCOTT, AZ
ALPR CAMERA INSTALLATION

PLANS PREPARED BY:
CHC
A CONGRUEX® COMPANY
9095 Rio San Diego Dr. Ste 165
San Diego, CA 92108–1694
(949)250–0004 /FAX (949)250–0006

PROJ#: 316603
DRAWN BY: TANISHQ RAWAT
CHECKED BY: NARESH CHAND
APPROVED BY: CARLA WOMICK
DATE: 04/10/2023 SHEET: 7 OF 7

DOC-000154

Original filename: 20230705 - Re_ FW_ New Device Installation.pdf
Original path: Flock City Docs - Records/20230705 - Re_ FW_ New Device Installation.pdf
Document date: 2023-07-05
Document type: Email
Duplicate status: near
Original page count: 23
SHA256: 118bf2ef68c12f658474010d208fa96b149cc6c5e35d4e983b79548eadf0f75e

Summary:
Email thread between Flock Safety Project Manager Shelby Marsh and Prescott Police personnel coordinating ALPR camera installations, addressing ADOT and City of Prescott permit status, required inspections, and logistics such as bucket truck coordination for specific camera locations. Includes an attached Flock Safety ALPR camera pole installation technical drawing.

From: "Shelby Marsh" <shelby.marsh@flocksafety.com>
To: "Mark Parker" <mark.parker@prescott-az.gov>
CC: "Jason Small" <jason.small@prescott-az.gov>
"Kraig Gardner" <kraig.gardner@flocksafety.com>
"Caity Peak" <caity.peak@flocksafety.com>
Date: 7/5/2023 9:43:39 AM
Subject: Re: FW: New Device Installation

Good Morning Sgt. Parker, please see below -

1. What is the ADOT permit status for cameras #9 & #13 *This morning our Permitting Manager reached out directly to AZDOT and asked for a status update for these permits. I will let you know as soon as we hear back.*
2. What is the need for the inspector at locations #2 & #8 and is this something that we can handle pre-install? (see attached) **Permit conditions include: start inspections must be scheduled before any work is performed. Inspections should be scheduled through the Prescott Permit Portal, so please tag the permitting manager to log into the portal and schedule. If this is not possible, then please call the Building Division at 928-777-1371. Final inspection is also required.** *The installation for #2 and #8 is tentatively scheduled for Wednesday, 7/19. I have made a note to ping our Permitting Dept prior.*


Thank you!

Shelby Marsh (she/her)
Project Manager
470-697-1121 | shelby.marsh@flocksafety.com
flock safety



On Fri, Jun 30, 2023 at 4:15 PM Shelby Marsh <shelby.marsh@flocksafety.com> wrote:

> Good Afternoon Sergeant Parker,
>
> I have attached the permit for Location #8. I will also make sure to connect you with the field technician at least a week prior to your installation. I will get back to you with answers for #2 and #3 as soon as I can!
>
> Have a great weekend! Thank you!
>
> Shelby Marsh (she/her)
> *Project Manager*
> 470-697-1121 | shelby.marsh@flocksafety.com
> flock safety

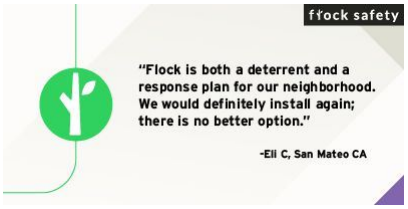

On Wed, Jun 28, 2023 at 1:45 PM Mark Parker <mark.parker@prescott-az.gov> wrote:

> Shelby,
>
> I've returned from military duty and will be taking this back over from Lt. Small. I have a few questions/requests:
>
> 1. Can you send me the last revision of the City of Prescott permit that includes the updated location for camera #8
> 2. What is the ADOT permit status for cameras #9 & #13
> 3. What is the need for the inspector at locations #2 & #8 and is this something that we can handle pre-install?
> 4. I can coordinate the bucket truck again for #10 on July 19th. I would like the person who is coming up to do the installs to coordinate with me at least a week prior to coming up, if not sooner. I had the bucket truck and a traffic control team here for the last install but since we didn't have any contact with the installer our people and your people were never connected…
>
> Thank you,

Mark S. Parker

Sergeant, Patrol Bureau

222 S. Marina Street **|** Prescott, AZ 86303

Ph: 928.777.1997 **|** Fax: 928.778.3739

Email: mark.parker@prescott-az.gov

Web: www.prescottpolice.org

From: Jason Small <jason.small@prescott-az.gov>
Sent: Wednesday, June 28, 2023 8:39 AM
To: Mark Parker <mark.parker@prescott-az.gov>
Subject: Fwd: New Device Installation

Get Outlook for iOS

From: Shelby Marsh <shelby.marsh@flocksafety.com>
Sent: Wednesday, June 28, 2023 8:36:24 AM
To: Jason Small <jason.small@prescott-az.gov>
Cc: Kraig Gardner <kraig.gardner@flocksafety.com>; Ellen Ziegler <ellen.ziegler@flocksafety.com>
Subject: Re: New Device Installation

Good Morning Lt. Small,

I apologize for the delay in getting back with you! It looks like our tech was unable to install #2 and #8 due to not being able to get ahold of the inspector to meet him onsite. Can you please confirm the phone number and email address of the inspector? I will be sure to connect with them the week of the install to coordinate the site visit.

My field team would also like to know if you have a bucket truck we can utilize to install #10? I am really pushing for the team to knock out 2, 8, and 10 in one more mobilization, currently slated for July 19th.

Thanks Lt.!

Shelby Marsh (she/her)

Project Manager

470-697-1121 |
shelby.marsh@flocksafety.com



On Fri, Jun 16, 2023 at 3:16 PM Jason Small <jason.small@prescott-az.gov> wrote:

> Shelby
>
> Thanks a bunch.
>
> **Jason Small**
>
> *Special Operations Bureau Lieutenant*
>
> CITY OF PRESCOTT ARIZONA
>
> 222 S. Marina St. Prescott Az 86303
>
> 928-777-1942
>
> jason.small@prescott-az.gov

From: Shelby Marsh <shelby.marsh@flocksafety.com>
Sent: Friday, June 16, 2023 1:15 PM
To: Jason Small <jason.small@prescott-az.gov>
Cc: Kraig Gardner <kraig.gardner@flocksafety.com>; Mark Parker <mark.parker@prescott-az.gov>; Caity Peak <caity.peak@flocksafety.com>; Scout Cappello <scout.cappello@flocksafety.com>
Subject: Re: New Device Installation

Good Afternoon Lt. Small,

I greatly appreciate your patience throughout this process. All locations are now installed, except #2, #8, and #10.

#2 and #8 are scheduled to be installed next Thursday, June 22nd. #10 is in the queue to be scheduled and I will keep you posted when I receive a hard date.

Have a great weekend!


Thank you!

Shelby Marsh (she/her)

Project Manager

470-697-1121 |
shelby.marsh@flocksafety.com

flock safety

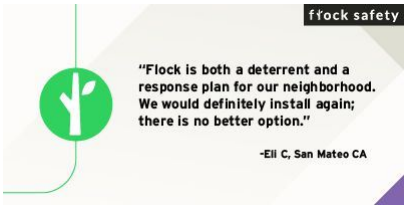

On Thu, Jun 15, 2023 at 5:09 PM Shelby Marsh <shelby.marsh@flocksafety.com> wrote:


> Good Afternoon Lt. Small,
>
> I received your voicemail. I am working with my team to determine what is left to complete for this project. I will let you know as soon as possible.
>
> Have a great night!

Shelby Marsh (she/her)

Project Manager

470-697-1121 |
shelby.marsh@flocksafety.com

flock safety

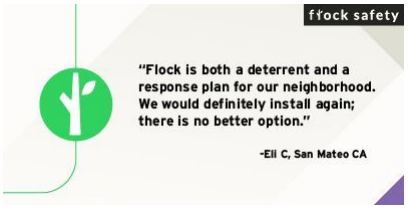

On Wed, Jun 14, 2023 at 1:19 PM Shelby Marsh <shelby.marsh@flocksafety.com> wrote:

> Good Afternoon Sergeant,
>
> Flock Technician Ra Grant is currently installing your devices onsite. If you could give him a call at 470-905-7134 to connect at a location, that would be great!
>
> I appreciate your patience during this process! Thank you!

Shelby Marsh (she/her)

Project Manager

470-697-1121 |
shelby.marsh@flocksafety.com

flock safety



CITY OF PRESCOTT
Everybody's Hometown

Right of Way Permit
City of Prescott

PERMIT NUMBER
ROW2305-012
ISSUED
5/24/2023

Construction Hours: 6am-8pm Monday thru Saturday only

PERMIT TYPE: **RIGHT OF WAY** PERMIT SUB TYPE : **CONSTRUCTION**	GENERAL LOCATION:	APN: **116-19-004F**
JOB ADDRESS: **895 WHIPPLE ST** DESCRIPTION: **Installing 2 cameras in ROW on new poles.**		
		CONSTRUCTION START DATE: **7/10/2023** CONSTRUCTION END DATE: **7/14/2023**
APPLICANT: **Flock Safety** MAILING ADDRESS: **1170 Howell Mill Rd NW Alanta GA 30318**		PHONE: **(772)643-5001** EMAIL: **permit@flocksafety.com**
CONTRACTOR: **Flock Safety** MAILING ADDRESS: **1170 Howell Mill Rd NW Alanta GA 30318**		PHONE: **(772)643-5001** EMAIL **permit@flocksafety.com**
UTILITY COMPANY: MAILING ADDRESS:		PHONE: EMAIL: **jason.small@prescottaz.gov**

CONDITIONS

FEES

DESCRIPTION	ACCOUNT	QUANTITY	PAID AMOUNT
			TOTAL:

CITY OF PRESCOTT
Everybody's Hometown

Right of Way Permit
City of Prescott

PERMIT NUMBER
ROW2305-012
ISSUED
5/24/2023

PERMIT REQUIREMENTS:
The permittee agrees to adhere to the approved plans and the following conditions of this permit by receiving this issued permit:

- All work shall conform to applicable City, State and Federal Regulations.
- All work performed shall conform to the City Permitted Plans for the project and all applicable MAG and/or City of Prescott General Engineering Standards, including standard specifications and detail drawings.
- Traffic control for any work performed on rights-of-way shall conform to the Manual on Uniform Traffic Control, the City of Prescott Traffic Barricade Manual and any approved project specific traffic control plan.
- Permit submittals with traffic control plans require 48 hours for review and approval by the Transportation Services Division prior to permit issue.
- All excavations shall be properly barricaded. Applicant/Contractor shall properly barricade and maintain all traffic control at his own expense. City reserves the right to require the applicant/contractor to correct deficient temporary traffic controls and to charge applicant/contractor for use of city forces to maintain public safety, if required.
- All road cuts shall be patched immediately with hot (C-3/4 mix) asphalt or high performance cold mix(UPM or equal). Non-shrink material will be used as backfill in all trenching under pavement. Asphalt patches shall be scaled with a material acceptable to City Public Works Department. All permanent patches shall be hot mix asphalt per City Standard Detail 200Q-1.
- Final hot mix pavement patch shall be completed as soon as possible, (no longer than 30 days without City Engineer approval.) If inclement weather conditions exist, or hot mix is not available, approved steel traffic plates may be utilized for up to five (5) days when recessed in milled pavement and approved by City Engineer, or UPM (Unique Paving Materials) may be used.
- ROW Start Inspection requests shall be scheduled through www.PrescottPermits.com. Permittee's shall call for PW-ROW START inspection prior to any work being performed. If work is not inspected by City Representative, the applicant/contractor may be required to remove/modify to allow for City inspection, at applicant's/contractor's expense.
- Any damage to pavement due to work shall immediately be repaired to the satisfaction of the City.
- All concrete shall be protected from freezing for a period of seven days and all exposed concrete surfaces shall be sprayed with a curing compound, as approved by City Public Works Department.
- Vehicles, dumpsters or similar type equipment shall not be parked or placed on paved surfaces unless specifically allowed in the permit.
- Materials, vehicles or equipment shall not be placed in any manner to block pedestrian or vehicular traffic without a specific approved ROW Permit.
- Excavated or imported material shall not be stored on pavement, sidewalk, travel roadway surface or other public right-of-way without prior approval of the City Public Works Department. Any material placed or stored in these areas without prior approval will be removed at the contractor/applicant's sole expense.
- Proper drainage/erosion control shall be maintained at all times per the General Engineering Standards and as directed by the City Inspector. If a SWPPP is required, additional reporting is required. Please coordinate with your Project Inspector and/or City Stormwater Administrator.
- Any repairs to existing streets or rights-of-way shall be warranted for a period of two years from the date of City approval and acceptance.
- It is expressly understood by the permittee that this Permit is revocable at will by the City, at the sole option of the City, If City revokes this permit, it shall be the responsibility of the permittee to remove, at permittee's expense, all improvements authorized and not accepted by the City by this permit.
- The permittee hereby agrees to indemnify and hold harmless the City, its departments and divisions, its employees and agents, from any and all claims, liabilities, expenses or lawsuits as a result of the permittee's work in or use of the right-of-way as allowed in this permit, whether said claims, liabilities, expenses or lawsuits arise by the acts or omissions of the permittee, his/her agents, whether by acts or omissions of the City, its agents or employees, or whether by the acts or omissions of third person. The permittee further releases and discharges the City, its departments and divisions, its agents and employees, and any and all persons legally responsible for the acts or omissions of the City, from any and all claims which the undersigned has or may have against the City, its agents, or employees, arising out of or in any way connected with the permittee's activities as set forth on this permit.

Issuance of this permit shall not be construed as an adoption of the construction documents as the minimum standard of construction, and that the construction authorized by this permit shall be in strict compliance with all Codes, Statutes, Regulations and Ordinances applicable thereto as the minimum standard of construction, and that the City of Prescott reserves the right to enforce same notwithstanding the issuance of this permit.

Signature, Owner or Authorized agent: _____ **Date:** _____

PLEASE NOTE THAT REQUIRED INSPECTIONS ARE SUBJECT TO CHANGE BASED ON INSPECTOR FINDINGS

INSPECTIONS CODES IN THE ORDER THEY CAN BE SCHEDULED

INSPECTION DESCRIPTION

INSPECTIONS CODE THAT CAN BE SCHEDULED AT ANY TIME

INSPECTION DESCRIPTION
PW - FINAL
PW - PRE-CONSTRUCTION
PW - RIGHT OF WAY FINAL
PW - RIGHT OF WAY START
PW - STREET CUT AND OR PATCH
PW - TRAFFIC CONTROL

CITY OF PRESCOTT
Everybody's Hometown

Right of Way Permit
City of Prescott

PERMIT NUMBER
ROW2305-012
ISSUED
5/24/2023

INSPECTION SCHEDULING

In order to schedule inspections, you will need to have a customer account with www.prescottpermits.com and have that account linked to the permit.

To schedule an inspection:

1. If you have not already done so, register on www.prescottpermits.com
2. Locate the permit on your dashboard, or "Search" for the permit, and select "Schedule Inspection".
3. Enter the inspection type, scheduled date, and add any notes for the inspection staff.
4. To inquire about your inspection time, or to speak to an inspector, you may call 928-777-1445, press 1 for Fire Inspectors; press 2 for Public Work Inspectors; press 3 for Community Development Inspectors, between 7:30 am and 8:00 am on the morning of the scheduled inspection.

NOTE:
You may schedule an inspection up to 5 business days in advance. Keep in mind that inspections will not take place on weekends or City holidays.

If you are unable to schedule an inspection, or locate the permit through www.prescottpermits.com, please call the Building Division at 928-777-1371.

Visit the homepage of www.prescottpermits.com to find a link to tutorial videos and instructional handouts.


STATE OF ARIZONA
CITY OF PRESCOTT
SUBMITTED BY PRESCOTT POLICE DEPARTMENT
AUTOMATIC LICENSE PLATE READING (ALPR) CAMERA PERMIT

flock safety

INDEX OF DRAWINGS

- SHEET 1: COVER SHEET AND CAMERA LOCATION MAP
- SHEET 2: GENERAL NOTES AND TRAFFIC DESIGN TABLES
- SHEET 3: CAMERA LOCATION INFORMATION
- SHEET 4: SITE PLAN
- SHEET 5: TRAFFIC CONTROL PLAN
- SHEET 6: POLE DETAILS

LOCATION / VICINITY MAP

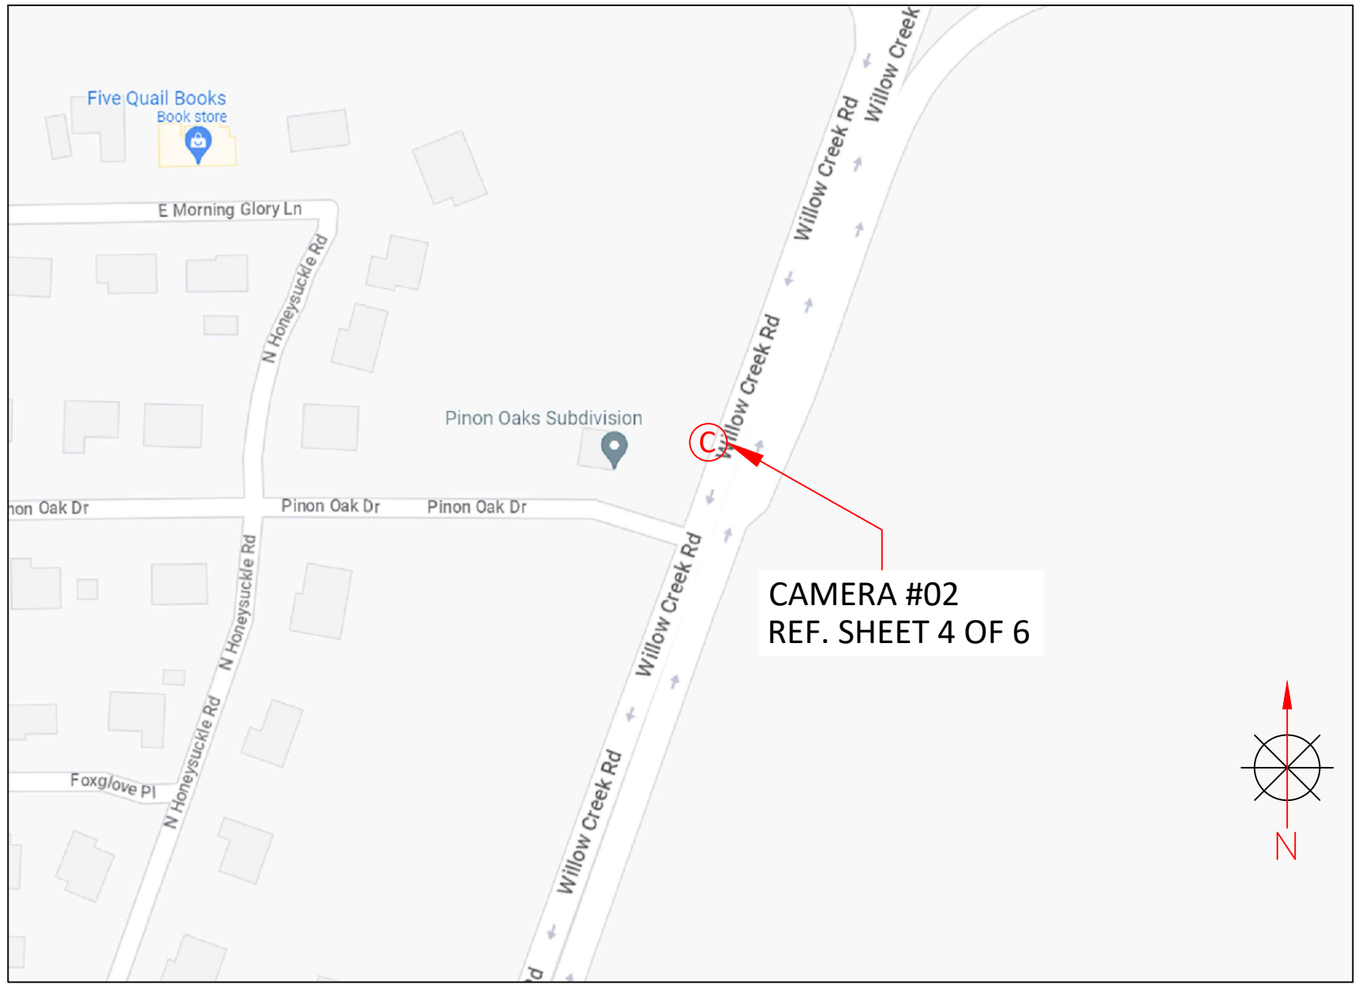

811 Know what's below. Call before you dig.

flock safety

REV	DESCRIPTION	DATE	BY
01	UPDATED AS PER REDLINES	04/30/2023	T.RAWAT
02	CAM #02 LOCATION REVISED	05/19/2023	RAMRAJ

TITLE: COVER SHEET AND CAMERA LOCATION MAP

SCOPE OF WORK: CITY OF PRESCOTT, AZ
ALPR CAMERA INSTALLATION

PLANS PREPARED BY:
CHC
A CONGRUEX® COMPANY
9095 Rio San Diego Dr. Ste 165
San Diego, CA 92108–1694
(949)250–0004 FAX (949)250–0006

PROJ#: 316603
DRAWN BY: TANISHQ RAWAT
CHECKED BY: NARESH CHAND
APPROVED BY: CARLA WOMICK
DATE: 04/10/2023 SHEET: 1 OF 6

GENERAL NOTES AND TRAFFIC DESIGN TABLES

1. TRAFFIC CONTROL PLAN SHALL CONFORM TO THE MOST CURRENT MANUAL ON UNIFORM TRAFFIC CONTROL DEVICES FOR STREETS AND HIGHWAYS (FHWA) AND STATE STANDARD PLANS.
2. NO LANE CLOSURES PERMITTED BEFORE 9:00AM AND AFTER 3:00PM.
3. ALL AFFECTED RESIDENTS, BUSINESSES, AGENCIES, AND SCHOOLS SHALL BE GIVEN A 72 HOURS NOTICE PRIOR TO THE START OF WORK AND THEIR ACCESS SHALL BE MAINTAINED AT ALL TIMES.
4. TEMPORARY NO PARKING SIGNS SHALL BE POSTED 48 HOURS PRIOR TO START OF WORK.
5. ALL CONFLICTING SIGNS, STRIPING OR PAVEMENT MARKINGS SHALL BE COVERED OR REMOVED AND REPLACED WHEN WORK IS COMPLETED.
6. TRAFFIC DIRECTION THROUGH A SIGNALIZED INTERSECTION SHALL BE CONDUCTED BY CITY OF PRESCOTT POLICE DEPARTMENT UNIFORMED POLICE OFFICER OR A COMMUNITY SERVICE OFFICER ONLY. SHOULD WORK REQUIRE A SIGNAL TO BE OVERRIDDEN, ARRANGEMENT SHALL BE MADE WITH THE CITY POLICE DEPT AND TRANSPORTATION ENGINEERING DEPT AT LEAST 14 DAYS PRIOR TO START OF WORK.

Table 6H-3. Meaning of Letter Codes on Typical Application Diagrams

Road Type	Distance Between Signs**		
	A	B	C
Urban (low speed)*	100 feet	100 feet	100 feet
Urban (high speed)*	350 feet	350 feet	350 feet
Rural	500 feet	500 feet	500 feet
Expressway / Freeway	1,000 feet	1,500 feet	2,640 feet

* Speed category to be determined by highway agency

** The column headings A, B, and C are the dimensions shown in Figures 6H-1 through 6H-46. The A dimension is the distance from the transition or point of restriction to the first sign. The B dimension is the distance between the first and second signs. The C dimension is the distance between the second and third signs. (The "first sign" is the sign in a three-sign series that is closest to the TTC zone. The "third sign" is the sign that is furthest upstream from the TTC zone.)

Table 6C-2. Stopping Sight Distance as a Function of Speed

Speed*	Distance
20 mph	115 feet
25 mph	155 feet
30 mph	200 feet
35 mph	250 feet
40 mph	305 feet
45 mph	360 feet
50 mph	425 feet
55 mph	495 feet
60 mph	570 feet
65 mph	645 feet
70 mph	730 feet
75 mph	820 feet

* Posted speed, off-peak 85th-percentile speed prior to work starting, or the anticipated operating speed

Table 6C-3. Taper Length Criteria for Temporary Traffic Control Zones

Type of Taper	Taper Length
Merging Taper	at least L
Shifting Taper	at least 0.5 L
Shoulder Taper	at least 0.33 L
One-Lane, Two-Way Traffic Taper	50 feet minimum, 100 feet maximum
Downstream Taper	50 feet minimum, 100 feet maximum

Note: Use Table 6C-4 to calculate L

Table 6H-4. Formulas for Determining Taper Length

Speed (S)	Taper Length (L) in feet
40 mph or less	$L = \frac{WS^2}{60}$
45 mph or more	$L = WS$

Where: L = taper length in feet
W = width of offset in feet
S = posted speed limit, or off-peak 85th-percentile speed prior to work starting, or the anticipated operating speed in mph

flock safety

REV	DESCRIPTION	DATE	BY
01	UPDATED AS PER REDLINES	04/30/2023	T.RAWAT
02	CAM #02 LOCATION REVISED	05/19/2023	RAMRAJ

TITLE: GENERAL NOTES AND TRAFFIC DESIGN TABLES

SCOPE OF WORK: CITY OF PRESCOTT, AZ
ALPR CAMERA INSTALLATION

PLANS PREPARED BY:
CHC
A CONGRUEX® COMPANY
9095 Rio San Diego Dr. Ste 165
San Diego, CA 92108–1694
(949)250–0004 FAX (949)250–0006

PROJ#: 316603
DRAWN BY: TANISHQ RAWAT
CHECKED BY: NARESH CHAND
APPROVED BY: CARLA WOMICK
DATE: 04/10/2023 SHEET: 2 OF 6

CAMERA LOCATION INFORMATION

CAMERA NO.	LOCATIONS			
	STREET	DIRECTION	LATITUDE,LONGITUDE	POLE
02	WILLOW CREEK RD.	SOUTHBOUND	34.62745476040011,-112.44016261731058	NEW FLOCK POLE

flock safety

REV	DESCRIPTION	DATE	BY
01	UPDATED AS PER REDLINES	04/30/2023	T.RAWAT
02	CAM #02 LOCATION REVISED	05/19/2023	RAMRAJ

TITLE: CAMERA LOCATION INFORMATION

SCOPE OF WORK: CITY OF PRESCOTT, AZ
ALPR CAMERA INSTALLATION

PLANS PREPARED BY:
CHC
A CONGRUEX® COMPANY
9095 Rio San Diego Dr. Ste 165
San Diego, CA 92108–1694
(949)250–0004 /FAX (949)250–0006

PROJ#: 316603
DRAWN BY: TANISHQ RAWAT
CHECKED BY: NARESH CHAND
APPROVED BY: CARLA WOMICK
DATE: 04/10/2023 SHEET: 3 OF 6


SITE ADDRESS:
3500 WILLOW CREEK RD, PRESCOTT, AZ 86301

SITE PLAN

AERIAL VIEW



STREET VIEW

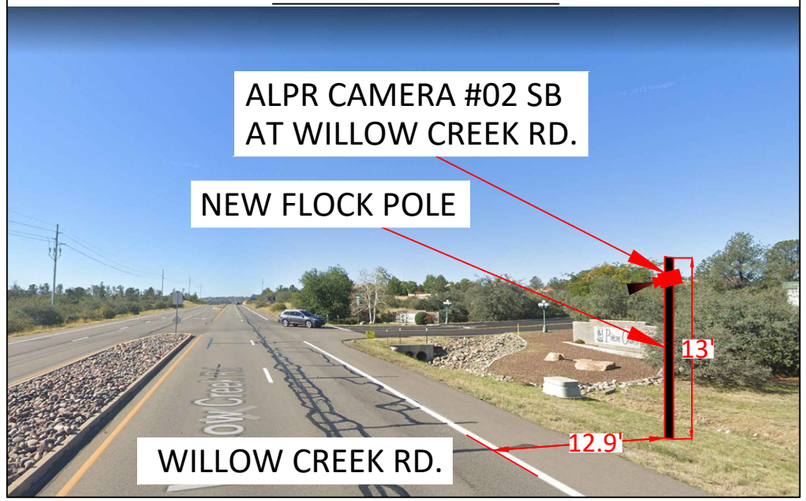

flock safety

REV	DESCRIPTION	DATE	BY
01	UPDATED AS PER REDLINES	04/30/2023	T.RAWAT
02	CAM #02 LOCATION REVISED	05/19/2023	RAMRAJ

TITLE: SITE PLAN

SCOPE OF WORK: CITY OF PRESCOTT, AZ
ALPR CAMERA INSTALLATION


PLANS PREPARED BY:
CHC
A CONGRUEX® COMPANY
9095 Rio San Diego Dr. Ste 165
San Diego, CA 92108–1694
(949)250–0004 /FAX (949)250–0006

PROJ#: 316603
DRAWN BY: TANISHQ RAWAT
CHECKED BY: NARESH CHAND
APPROVED BY: CARLA WOMICK
DATE: 04/10/2023 SHEET: 4 OF 6

ROW2305-012
TCP01

3500 WILLOW CREEK RD.
WILLOW CREEK RD. AND PIONEER PKWY.
-ALPR CAMERA #2 PLACEMENT
WORK AREA 1 OF 1

CONTACT PROPERTY OWNER(S) 72 HOURS PRIOR TO START OF WORK.

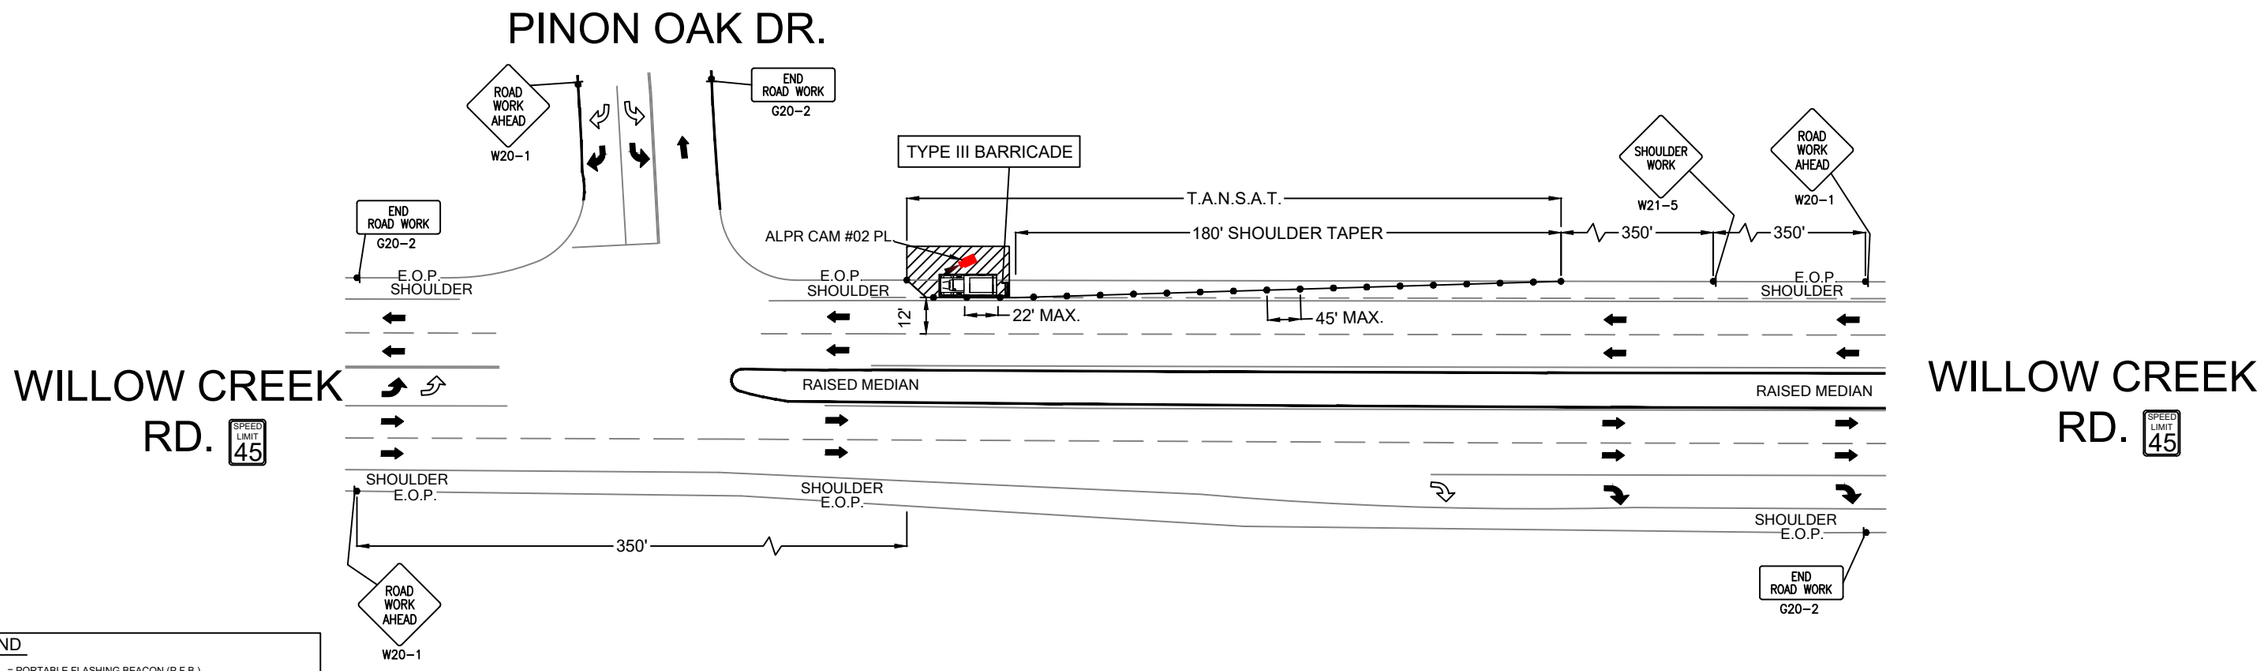

LEGEND

- = PORTABLE FLASHING BEACON (P.F.B.)
- = TYPE III BARRICADE W/SIGN (5'H x 4'W)
- = TYPE II BARRICADE W/SIGN (3'H x 2'W)
- = 28" (11cm) TRAFFIC CONES W/ 13" (5cm) REFLECTIVE SLEEVE FOR DAY/NIGHT USE OR DELINEATORS IF DAY USE ONLY
- = TRAFFIC CONE WITH CLIP ON SIGN
- = TYPE I W/ SIGN
- = EXISTING SIGN
- = SIGNALIZED INTERSECTION
- = FLASHING ARROWBOARD
- = HIGH LEVEL WARNING DEVICE (FLAGTREE)
- = FLAGGER
- TANSAT = TOW AWAY NO STOPPING ANY TIME
- = EXISTING DRIVEWAY
- = WORK ZONE (ACTIVITY AREA) LIMITS
- = DIRECTION OF TRAFFIC

Maintain 10ft min travel lane.
Maintain access to all driveways.
All pedestrian walkways shall remain open.
Contractor to coordinate with affected businesses, residents and other contractors working in the area.

All signs, barricades, lights, temporary signals, and other protective devices shall conform to the requirements of the Manual of Uniform Traffic Control Devices (MUTCD) and associated Arizona Department of Transportation Supplement (ADOT Supplement) and City of Prescott Traffic Barricade Manual.

BRANDON KINSEY
Construction Inspection Supervisor
CITY OF PRESCOTT ARIZONA
Engineering Services
433 N. Virginia St. | Prescott AZ 86301-2635
Ph: 928-777-1140 | Cell: 928-237-6461
brandon.kinsey@prescott-az.gov

Approved
Brandon Kinsey
05/24/2023 7:53:32 AM

SCALE: 1" = 50'

flock safety

REV	DESCRIPTION	DATE	BY
01	UPDATED AS PER REDLINES	04/30/2023	T.RAWAT
02	CAM #02 LOCATION REVISED	05/19/2023	RAMRAJ

TITLE: TRAFFIC CONTROL PLAN

SCOPE OF WORK: CITY OF PRESCOTT, AZ
ALPR CAMERA INSTALLATION


PLANS PREPARED BY:
CHC
A CONGRUEX® COMPANY
9095 Rio San Diego Dr. Ste 165
San Diego, CA 92108–1694
(949)250–0004 /FAX (949)250–0006

PROJ#: 316603
DRAWN BY: TANISHQ RAWAT
CHECKED BY: NARESH CHAND
APPROVED BY: CARLA WOMICK
DATE: 04/10/2023 SHEET: 5 OF 6

REVISION HISTORY			
REV.	DESCRIPTION	DATE	APPROVED
A	INITIAL DRAWING	10/26/2020	

NOTES:

1. POLE IS BREAKAWAY 2.875" (73mm) IN DIAMETER 6063-T52 ALUMINUM WITH WALL THICKNESS .203" (5.16mm) AS PER 12/6/2007 FHWA LETTER.
2. THE PANEL ASSEMBLY MAY NOT EXCEED TWO BATTERY PACKS
3. MAX TOTAL WEIGHT OF ASSEMBLY IS 30.8 LBS (13970.63 GRAMS)

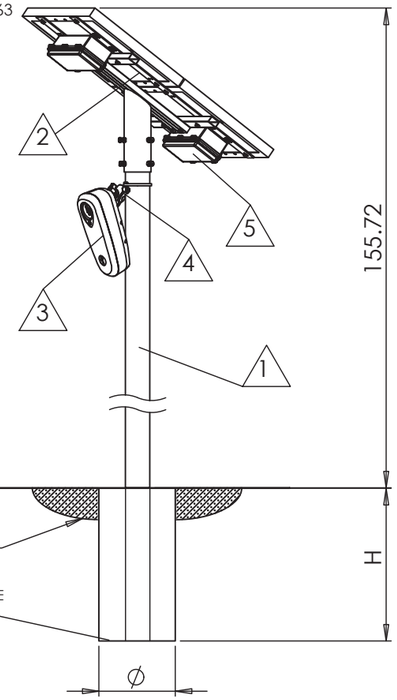

BOM						
Item	Part Number	Part Name QTY.		MASS (LB)	DIMENSIONS LxWxH (IN)	CROSS-SECTIONAL AREA (FT^2)
1	204-00029	14' BLACK 2-PIECE POLE	1	17	2.9 x 2.9 x 168.0	3.0 (2' FOUNDATION)
2	701-00116	Double Panel - Top Mount	1		21.3 x 28.3 x 10.5	2.1
3	701-0059	Flock Safety Camera	1	3.6	3.3 x 4.3 x10.5	.3
4	702-0007	RAM Ball Mount & Adapter	1	1.4	N/A	N/A
5	701-00011	Battery Pack	2	4.4	2.8 x 3.9 x 10.8	N/A

FOUNDATION SPECIFICATIONS				
TYPE	V_MAX (MPH)	CAISSON Ø (IN)	CAISSON H (IN)	SOLAR PANEL ELEVATION FROM GRADE (FT MAX)
1*	85	8	24	12
2	110	12	30	12
3	130	12	36	12
4	150	16	48	12

* STANDARD INSTALLATION SPECIFICATIONS

PROPRIETARY AND CONFIDENTIAL

THE INFORMATION CONTAINED IN THIS DRAWING IS THE SOLE PROPERTY OF FLOCK SAFETY. ANY REPRODUCTION IN PART OR AS A WHOLE WITHOUT THE WRITTEN PERMISSION OF FLOCK SAFETY IS PROHIBITED.

NEXT ASSY	USED ON
APPLICATION	

DIMENSIONS ARE IN INCHES
TOLERANCES:
FRACTIONAL ±1/16
ANGULAR: X.X±3° X.24 1° ±
DECIMAL:
X.X ±.02 X.24 ±.01 X.24X ±.005

MATERIAL

FINISH

DO NOT SCALE DRAWING

	NAME	DATE
DRAWN		
CHECKED		
ENG APPR.		
MFG APPR.		
Q.A.		

COMMENTS:

flock safety

TOP POLE MOUNT - DOUBLE SOLAR PANEL WITH 2 EXTERNAL BATTERIES

SIZE A | DWG. NO. 905-00005 | REV. A

SCALE:1:20 | SHEET 1 OF 1

REV	DESCRIPTION	DATE	BY
01	UPDATED AS PER REDLINES	04/30/2023	T.RAWAT
02	CAM #02 LOCATION REVISED	05/19/2023	RAMRAJ

flock safety

TITLE: POLE DETAILS

SCOPE OF WORK: CITY OF PRESCOTT, AZ
ALPR CAMERA INSTALLATION

PLANS PREPARED BY:
CHC
A CONGRUEX® COMPANY
9095 Rio San Diego Dr. Ste 165
San Diego, CA 92108–1694
(949)250–0004 /FAX (949)250–0006

PROJ#:	316603
DRAWN BY:	TANISHQ RAWAT
CHECKED BY:	NARESH CHAND
APPROVED BY:	CARLA WOMICK
DATE: 04/10/2023	SHEET: 6 OF 6


STATE OF ARIZONA
CITY OF PRESCOTT
SUBMITTED BY PRESCOTT POLICE DEPARTMENT
AUTOMATIC LICENSE PLATE READING (ALPR) CAMERA PERMIT

flock safety

INDEX OF DRAWINGS

- SHEET 1: COVER SHEET AND CAMERA LOCATION MAP
- SHEET 2: GENERAL NOTES AND TRAFFIC DESIGN TABLES
- SHEET 3: CAMERA LOCATION INFORMATION
- SHEET 4: SITE PLAN
- SHEET 5-6: TRAFFIC CONTROL PLAN
- SHEET 7: POLE DETAILS

LOCATION / VICINITY MAP

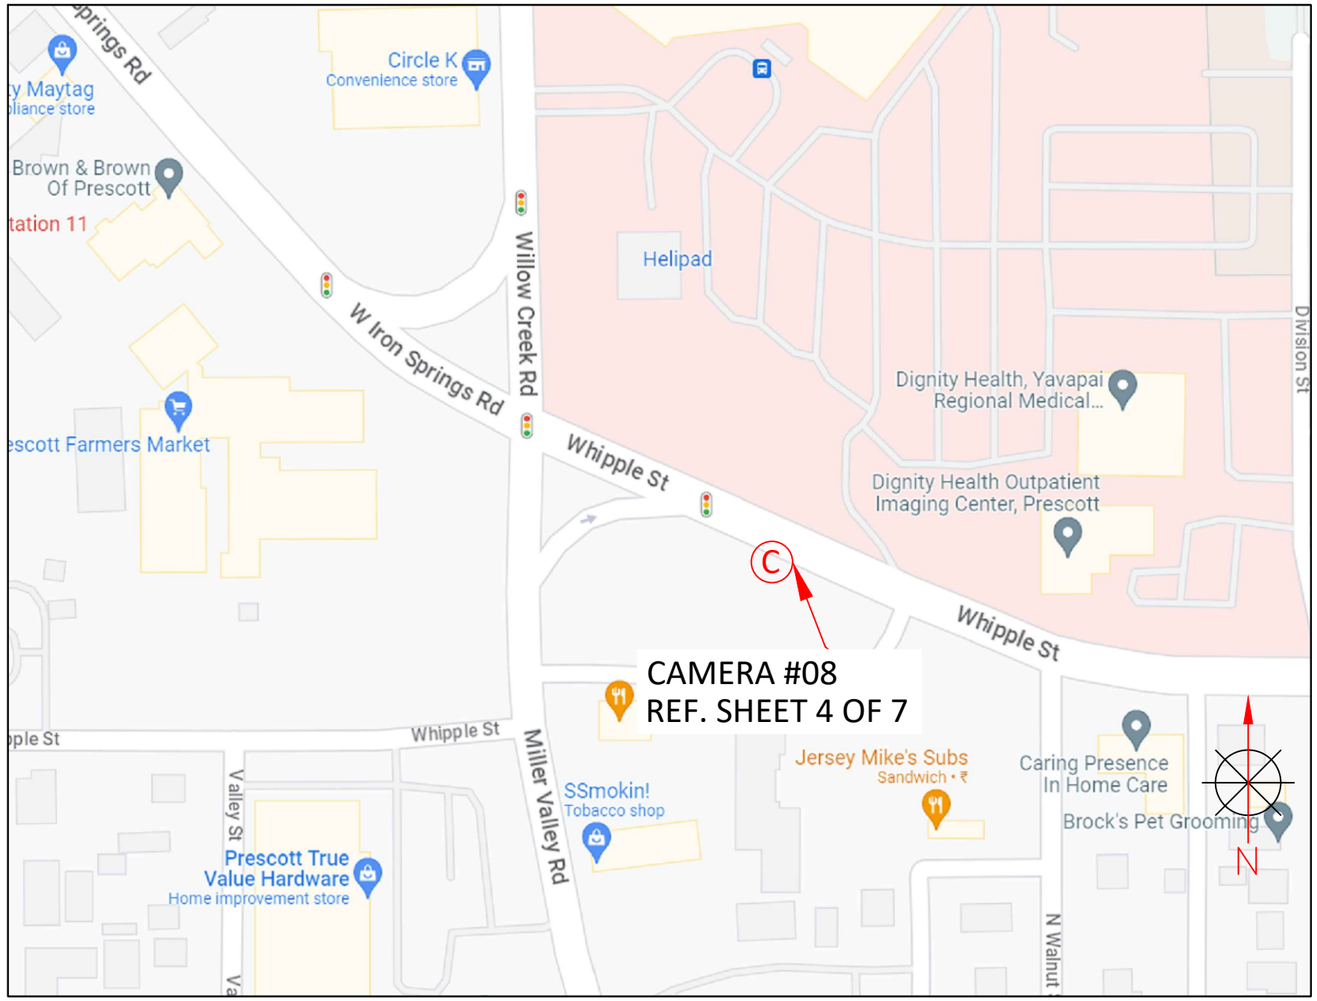

811 Know what's below. Call before you dig.

flock safety

REV	DESCRIPTION	DATE	BY
01	UPDATED AS PER REDLINES	04/30/2023	T.RAWAT
02	CAM #08 LOCATION REVISED	05/19/2023	RAMRAJ

TITLE: COVER SHEET AND CAMERA LOCATION MAP

SCOPE OF WORK: CITY OF PRESCOTT, AZ
ALPR CAMERA INSTALLATION

PLANS PREPARED BY:
CHC
A CONGRUEX® COMPANY
9095 Rio San Diego Dr. Ste 165
San Diego, CA 92108–1694
(949)250–0004 /FAX (949)250–0006

PROJ#: 316603
DRAWN BY: TANISHQ RAWAT
CHECKED BY: NARESH CHAND
APPROVED BY: CARLA WOMICK
DATE: 04/10/2023 SHEET: 1 OF 7

GENERAL NOTES AND TRAFFIC DESIGN TABLES

1. TRAFFIC CONTROL PLAN SHALL CONFORM TO THE MOST CURRENT MANUAL ON UNIFORM TRAFFIC CONTROL DEVICES FOR STREETS AND HIGHWAYS (FHWA) AND STATE STANDARD PLANS.
2. NO LANE CLOSURES PERMITTED BEFORE 9:00AM AND AFTER 3:00PM.
3. ALL AFFECTED RESIDENTS, BUSINESSES, AGENCIES, AND SCHOOLS SHALL BE GIVEN A 72 HOURS NOTICE PRIOR TO THE START OF WORK AND THEIR ACCESS SHALL BE MAINTAINED AT ALL TIMES.
4. TEMPORARY NO PARKING SIGNS SHALL BE POSTED 48 HOURS PRIOR TO START OF WORK.
5. ALL CONFLICTING SIGNS, STRIPING OR PAVEMENT MARKINGS SHALL BE COVERED OR REMOVED AND REPLACED WHEN WORK IS COMPLETED.
6. TRAFFIC DIRECTION THROUGH A SIGNALIZED INTERSECTION SHALL BE CONDUCTED BY CITY OF PRESCOTT POLICE DEPARTMENT UNIFORMED POLICE OFFICER OR A COMMUNITY SERVICE OFFICER ONLY. SHOULD WORK REQUIRE A SIGNAL TO BE OVERRIDDEN, ARRANGEMENT SHALL BE MADE WITH THE CITY POLICE DEPT AND TRANSPORTATION ENGINEERING DEPT AT LEAST 14 DAYS PRIOR TO START OF WORK.

Table 6H-3. Meaning of Letter Codes on Typical Application Diagrams

Road Type	Distance Between Signs**		
	A	B	C
Urban (low speed)*	100 feet	100 feet	100 feet
Urban (high speed)*	350 feet	350 feet	350 feet
Rural	500 feet	500 feet	500 feet
Expressway / Freeway	1,000 feet	1,500 feet	2,640 feet

* Speed category to be determined by highway agency

** The column headings A, B, and C are the dimensions shown in Figures 6H-1 through 6H-46. The A dimension is the distance from the transition or point of restriction to the first sign. The B dimension is the distance between the first and second signs. The C dimension is the distance between the second and third signs. (The "first sign" is the sign in a three-sign series that is closest to the TTC zone. The "third sign" is the sign that is furthest upstream from the TTC zone.)

Table 6C-2. Stopping Sight Distance as a Function of Speed

Speed*	Distance
20 mph	115 feet
25 mph	155 feet
30 mph	200 feet
35 mph	250 feet
40 mph	305 feet
45 mph	360 feet
50 mph	425 feet
55 mph	495 feet
60 mph	570 feet
65 mph	645 feet
70 mph	730 feet
75 mph	820 feet

* Posted speed, off-peak 85th-percentile speed prior to work starting, or the anticipated operating speed

Table 6C-3. Taper Length Criteria for Temporary Traffic Control Zones

Type of Taper	Taper Length
Merging Taper	at least L
Shifting Taper	at least 0.5 L
Shoulder Taper	at least 0.33 L
One-Lane, Two-Way Traffic Taper	50 feet minimum, 100 feet maximum
Downstream Taper	50 feet minimum, 100 feet maximum

Note: Use Table 6C-4 to calculate L

Table 6H-4. Formulas for Determining Taper Length

Speed (S)	Taper Length (L) in feet
40 mph or less	$L = \frac{WS^2}{60}$
45 mph or more	$L = WS$

Where: L = taper length in feet
W = width of offset in feet
S = posted speed limit, or off-peak 85th-percentile speed prior to work starting, or the anticipated operating speed in mph

flock safety

REV	DESCRIPTION	DATE	BY
01	UPDATED AS PER REDLINES	04/30/2023	T.RAWAT
02	CAM #08 LOCATION REVISED	05/19/2023	RAMRAJ

TITLE: GENERAL NOTES AND TRAFFIC DESIGN TABLES

SCOPE OF WORK: CITY OF PRESCOTT, AZ
ALPR CAMERA INSTALLATION

PLANS PREPARED BY:
CHC
A CONGRUEX® COMPANY
9095 Rio San Diego Dr. Ste 165
San Diego, CA 92108–1694
(949)250–0004 FAX (949)250–0006

PROJ#: 316603
DRAWN BY: TANISHQ RAWAT
CHECKED BY: NARESH CHAND
APPROVED BY: CARLA WOMICK
DATE: 04/10/2023 SHEET: 2 OF 7

CAMERA LOCATION INFORMATION

CAMERA NO.	LOCATIONS			
	STREET	DIRECTION	LATITUDE,LONGITUDE	POLE
08	WHIPPLE ST.	EASTBOUND	34.55729431361279,-112.48127473789259	NEW FLOCK POLE

flock safety

REV	DESCRIPTION	DATE	BY
01	UPDATED AS PER REDLINES	04/30/2023	T.RAWAT
02	CAM #08 LOCATION REVISED	05/19/2023	RAMRAJ

TITLE: CAMERA LOCATION INFORMATION

SCOPE OF WORK: CITY OF PRESCOTT, AZ
ALPR CAMERA INSTALLATION

PLANS PREPARED BY:
CHC
A CONGRUEX® COMPANY
9095 Rio San Diego Dr. Ste 165
San Diego, CA 92108–1694
(949)250–0004 /FAX (949)250–0006

PROJ#: 316603
DRAWN BY: TANISHQ RAWAT
CHECKED BY: NARESH CHAND
APPROVED BY: CARLA WOMICK
DATE: 04/10/2023 SHEET: 3 OF 7


SITE ADDRESS:
895 WHIPPLE ST, PRESCOTT, AZ 86301

SITE PLAN

AERIAL VIEW



STREET VIEW

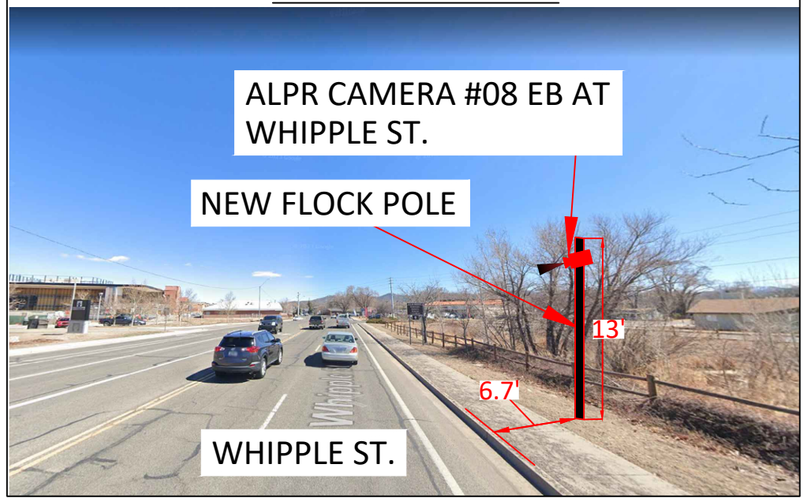

flock safety

REV	DESCRIPTION	DATE	BY
01	UPDATED AS PER REDLINES	04/30/2023	T.RAWAT
02	CAM #08 LOCATION REVISED	05/19/2023	RAMRAJ

TITLE: SITE PLAN

SCOPE OF WORK: CITY OF PRESCOTT, AZ
ALPR CAMERA INSTALLATION

PLANS PREPARED BY:
CHC
A CONGRUEX® COMPANY
9095 Rio San Diego Dr. Ste 165
San Diego, CA 92108–1694
(949)250–0004 /FAX (949)250–0006

PROJ#: 316603
DRAWN BY: TANISHQ RAWAT
CHECKED BY: NARESH CHAND
APPROVED BY: CARLA WOMICK
DATE: 04/10/2023 SHEET: 4 OF 7

Maintain 10ft min travel lane.
Maintain access to all driveways.
All pedestrian walkways shall remain open.
Contractor to coordinate with affected businesses, residents and other contractors working in the area.

WILLOW CREEK RD.

Mon - Sat
9am - 4pm

PEDESTRIAN CONTROL NOTES:

A DEDICATED INDIVIDUAL WILL BE ASSIGNED THE RESPONSIBILITY OF ESCORTING PEDESTRIANS THROUGH THE WORK AREA IN ACCORDANCE WITH THREE MAJOR CONSIDERATIONS:

1. PEDESTRIANS SHOULD NOT BE LED INTO DIRECT CONFLICT WITH WORK SITE VEHICLES, EQUIPMENT OR OPERATIONS
2. PEDESTRIANS SHOULD NOT BE LED INTO DIRECT CONFLICT WITH MAINLINE TRAFFIC MOVING THROUGH OR AROUND THE WORK SITE.
3. PEDESTRIANS SHOULD BE PROVIDED WITH A REASONABLY SAFE, CONVENIENT AND ACCESSIBLE PATH THAT REPLICATES AS NEARLY AS PRACTICAL THE MOST DESIRABLE CHARACTERISTICS OF THE EXISTING SIDEWALK OR FOOTPATH

LEGEND

- = PORTABLE FLASHING BEACON (P.F.B.)
- = TYPE III BARRICADE W/SIGN (5'H x 4'W)
- = TYPE II BARRICADE W/SIGN (3'H x 2'W)
- = 28" (11cm) TRAFFIC CONES W/ 13" (5cm) REFLECTIVE SLEEVE FOR DAY/NIGHT USE OR DELINEATORS IF DAY USE ONLY
- = TRAFFIC CONE WITH CLIP ON SIGN
- = TYPE I W/ SIGN
- = EXISTING SIGN
- = SIGNALIZED INTERSECTION
- = FLASHING ARROWBOARD
- = HIGH LEVEL WARNING DEVICE (FLAGTREE)
- = FLAGGER (31")
- TANSAT = TOW AWAY NO STOPPING ANY TIME
- = EXISTING DRIVEWAY
- = WORK ZONE (ACTIVITY AREA) LIMITS
- = DIRECTION OF TRAFFIC

ROW2305-012
TCP02

ACCESS TO DRIVEWAYS MUST BE MAINTAINED AT ALL TIMES.


CONTACT PROPERTY OWNER(S) 72 HOURS PRIOR TO START OF WORK.

PLACE SIDEWALK CLOSED AHEAD / CROSS HERE R9-11(R) AT THE S/W CORNER OF WHIPPLE ST. & DIVISION ST.

FLAGGER TO ASSIGN PEDESTRIANS THROUGH WORK AREA (SEE PED NOTES)

W IRON SPRINGS RD.

WHIPPLE ST.

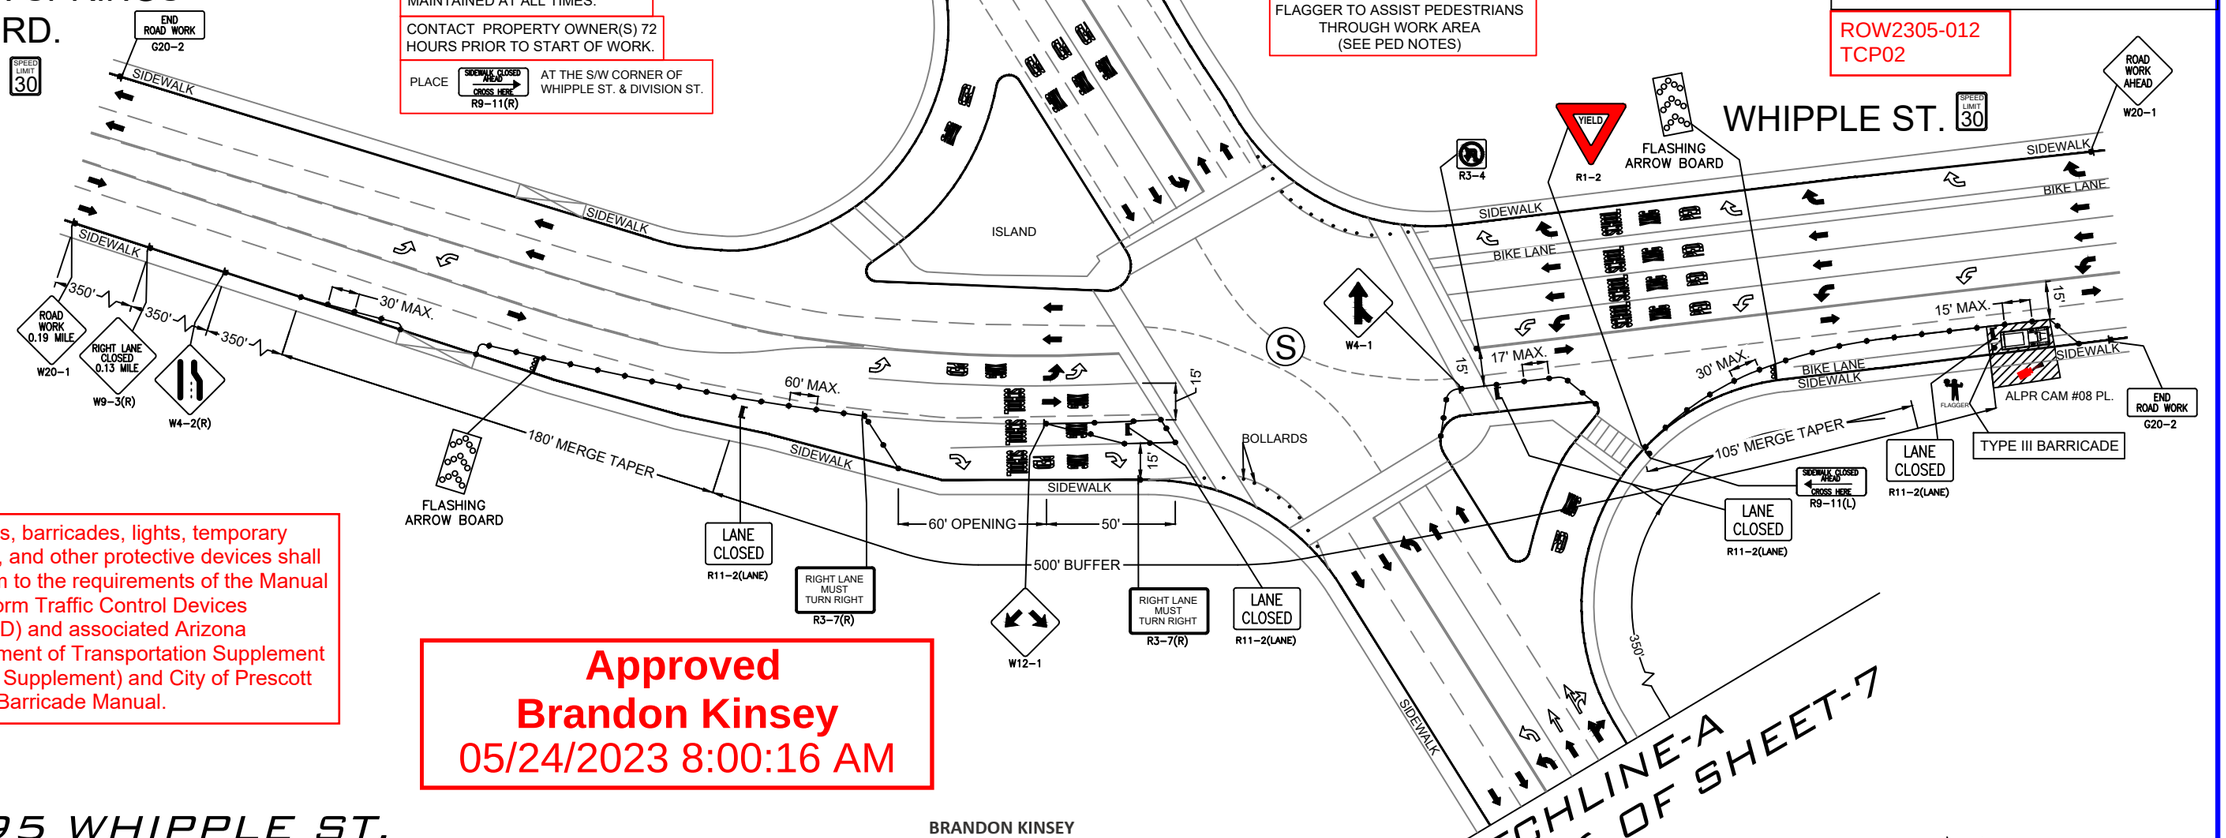

All signs, barricades, lights, temporary signals, and other protective devices shall conform to the requirements of the Manual of Uniform Traffic Control Devices (MUTCD) and associated Arizona Department of Transportation Supplement (ADOT Supplement) and City of Prescott Traffic Barricade Manual.

Approved
Brandon Kinsey
05/24/2023 8:00:16 AM

895 WHIPPLE ST.
MILLER VALLEY RD. AND WHIPPLE ST.
-ALPR CAMERA #8 PLACEMENT
WORK AREA 1 OF 1

BRANDON KINSEY
Construction Inspection Supervisor
CITY OF PRESCOTT ARIZONA
Engineering Services
433 N. Virginia St. | Prescott AZ 86301-2635
Ph: 928-777-1140 | Cell: 928-237-6461
brandon.kinsey@prescott-az.gov

SCALE: 1" = 60'

flock safety

REV	DESCRIPTION	DATE	BY
01	UPDATED AS PER REDLINES	04/30/2023	T.RAWAT
02	CAM #08 LOCATION REVISED	05/19/2023	RAMRAJ

TITLE: TRAFFIC CONTROL PLAN

SCOPE OF WORK: CITY OF PRESCOTT, AZ
ALPR CAMERA INSTALLATION

PLANS PREPARED BY:
CHC
A CONGRUEX® COMPANY
9095 Rio San Diego Dr. Ste 165
San Diego, CA 92108-1694
(949)250-0004 FAX (949)250-0006

PROJ#: 316603
DRAWN BY: TANISHQ RAWAT
CHECKED BY: NARESH CHAND
APPROVED BY: CARLA WOMICK
DATE: 04/10/2023 SHEET: 5 OF 7

895 WHIPPLE ST.
MILLER VALLEY RD. AND WHIPPLE ST.
-ALPR CAMERA #8 PLACEMENT
WORK AREA 1 OF 1

Mon - Sat
9am - 4pm


ROW2305-012
TCP02

Maintain 10ft min travel lane.
Maintain access to all driveways.
All pedestrian walkways shall remain open.
Contractor to coordinate with affected businesses, residents and other contractors working in the area.

All signs, barricades, lights, temporary signals, and other protective devices shall conform to the requirements of the Manual of Uniform Traffic Control Devices (MUTCD) and associated Arizona Department of Transportation Supplement (ADOT Supplement) and City of Prescott Traffic Barricade Manual.

LEGEND

- = PORTABLE FLASHING BEACON (P.F.B.)
- = TYPE III BARRICADE W/SIGN (5'H x 4'W)
- = TYPE II BARRICADE W/SIGN (3'H x 2'W)
- = 28" (11cm) TRAFFIC CONES W/ 13" (5cm) REFLECTIVE SLEEVE FOR DAY/NIGHT USE OR DELINEATORS IF DAY USE ONLY
- = TRAFFIC CONE WITH CLIP ON SIGN
- = TYPE I W/ SIGN
- = EXISTING SIGN
- = SIGNALIZED INTERSECTION
- = FLASHING ARROWBOARD
- = HIGH LEVEL WARNING DEVICE (FLAGTREE)
- = FLAGGER
- TANSAT = TOW AWAY NO STOPPING ANY TIME
- = EXISTING DRIVEWAY
- = WORK ZONE (ACTIVITY AREA) LIMITS
- = DIRECTION OF TRAFFIC

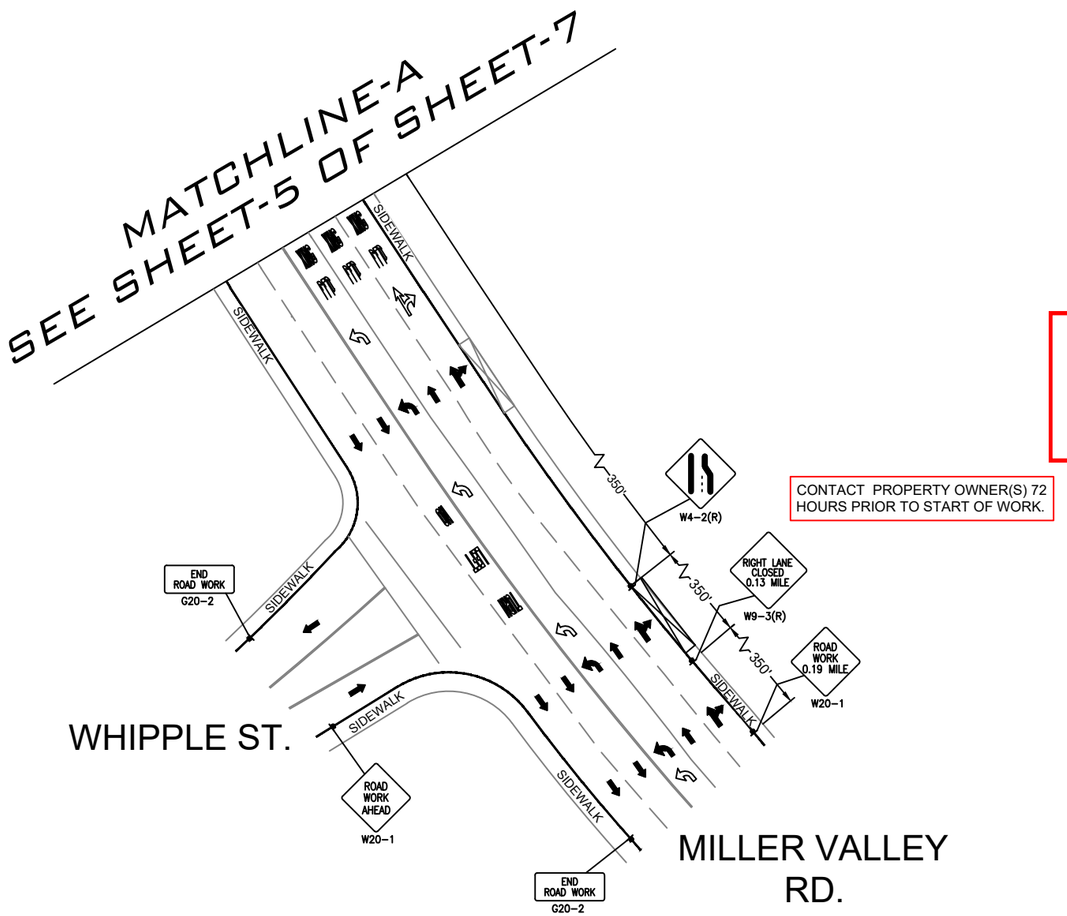

CONTACT PROPERTY OWNER(S) 72 HOURS PRIOR TO START OF WORK.

Approved
Brandon Kinsey
05/24/2023 7:58:24 AM

BRANDON KINSEY
Construction Inspection Supervisor
CITY OF PRESCOTT ARIZONA
Engineering Services
433 N. Virginia St. | Prescott AZ 86301-2635
Ph: 928-777-1140 | Cell: 928-237-6461
brandon.kinsey@prescott-az.gov

SCALE: 1" = 60'

flock safety

REV	DESCRIPTION	DATE	BY
01	UPDATED AS PER REDLINES	04/30/2023	T.RAWAT
02	CAM #08 LOCATION REVISED	05/19/2023	RAMRAJ

TITLE: TRAFFIC CONTROL PLAN

SCOPE OF WORK: CITY OF PRESCOTT, AZ
ALPR CAMERA INSTALLATION


PLANS PREPARED BY:
CHC
A CONGRUEX COMPANY
9095 Rio San Diego Dr. Ste 165
San Diego, CA 92108-1694
(949)250-0004 FAX (949)250-0006

PROJ#: 316603
DRAWN BY: TANISHQ RAWAT
CHECKED BY: NARESH CHAND
APPROVED BY: CARLA WOMICK
DATE: 04/10/2023 SHEET: 6 OF 7

REVISION HISTORY			
REV.	DESCRIPTION	DATE	APPROVED
A	INITIAL DRAWING	10/26/2020	

NOTES:

1. POLE IS BREAKAWAY 2.875" (73mm) IN DIAMETER 6063-T52 ALUMINUM WITH WALL THICKNESS .203" (5.16mm) AS PER 12/6/2007 FHWA LETTER.
2. THE PANEL ASSEMBLY MAY NOT EXCEED TWO BATTERY PACKS
3. MAX TOTAL WEIGHT OF ASSEMBLY IS 30.8 LBS (13970.63 GRAMS)

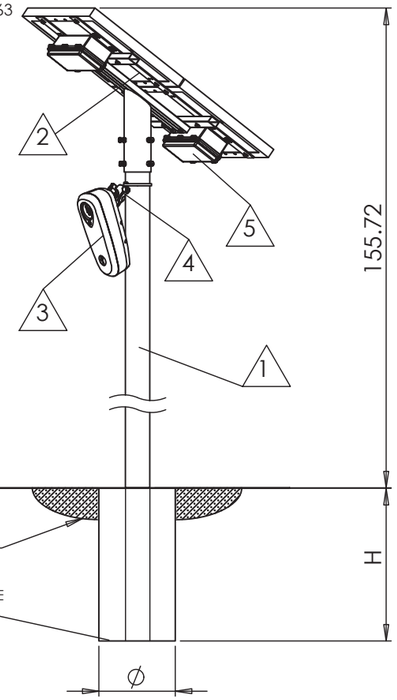

BOM						
Item	Part Number	Part Name QTY.		MASS (LB)	DIMENSIONS LxWxH (IN)	CROSS-SECTIONAL AREA (FT^2)
1	204-00029	14' BLACK 2-PIECE POLE	1	17	2.9 x 2.9 x 168.0	3.0 (2' FOUNDATION)
2	701-00116	Double Panel - Top Mount	1		21.3 x 28.3 x 10.5	2.1
3	701-0059	Flock Safety Camera	1	3.6	3.3 x 4.3 x10.5	.3
4	702-0007	RAM Ball Mount & Adapter	1	1.4	N/A	N/A
5	701-00011	Battery Pack	2	4.4	2.8 x 3.9 x 10.8	N/A

FOUNDATION SPECIFICATIONS				
TYPE	V_MAX (MPH)	CAISSON Ø (IN)	CAISSON H (IN)	SOLAR PANEL ELEVATION FROM GRADE (FT MAX)
1*	85	8	24	12
2	110	12	30	12
3	130	12	36	12
4	150	16	48	12

* STANDARD INSTALLATION SPECIFICATIONS

PROPRIETARY AND CONFIDENTIAL

THE INFORMATION CONTAINED IN THIS DRAWING IS THE SOLE PROPERTY OF FLOCK SAFETY. ANY REPRODUCTION IN PART OR AS A WHOLE WITHOUT THE WRITTEN PERMISSION OF FLOCK SAFETY IS PROHIBITED.

NEXT ASSY	USED ON	
APPLICATION	DO NOT SCALE DRAWING	

DIMENSIONS ARE IN INCHES
TOLERANCES:
FRACTIONAL ±1/16
ANGULAR: X.X±3° X.24 1° ±
DECIMAL:
X.X ±.02 X.24 ±.01 X.24X ±.005

MATERIAL

FINISH

	NAME	DATE
DRAWN		
CHECKED		
ENG APPR.		
MFG APPR.		
Q.A.		
COMMENTS:		

flock safety

TOP POLE MOUNT - DOUBLE SOLAR PANEL WITH 2 EXTERNAL BATTERIES

SIZE A | DWG. NO. 905-00005 | REV. A

SCALE:1:20 | SHEET 1 OF 1

flock safety

REV	DESCRIPTION	DATE	BY
01	UPDATED AS PER REDLINES	04/30/2023	T.RAWAT
02	CAM #08 LOCATION REVISED	05/19/2023	RAMRAJ

TITLE: POLE DETAILS

SCOPE OF WORK: CITY OF PRESCOTT, AZ
ALPR CAMERA INSTALLATION

PLANS PREPARED BY:
CHC
A CONGRUEX® COMPANY
9095 Rio San Diego Dr. Ste 165
San Diego, CA 92108–1694
(949)250–0004 /FAX (949)250–0006

PROJ#: 316603
DRAWN BY: TANISHQ RAWAT
CHECKED BY: NARESH CHAND
APPROVED BY: CARLA WOMICK
DATE: 04/10/2023 SHEET: 7 OF 7

DOC-000155

Original filename: 20230711 - Re_ FW_ New Device Installation (1).pdf
Original path: Flock City Docs - Records/20230711 - Re_ FW_ New Device Installation (1).pdf
Document date: 2023-07-11
Document type: Email
Duplicate status: near
Original page count: 7
SHA256: f7a1fd73680147cf9f5224493e23a7ffd01ab452a07b4295ca4dc197db359d06

Summary:
Email thread between Flock project manager Shelby Marsh and Prescott PD Sgt. Mark Parker coordinating installation and maintenance of ALPR cameras, including ADOT permit status for cameras #9 and #13, inspection requirements, scheduling, and a request for a bucket truck for camera #10.

From: "Shelby Marsh" <shelby.marsh@flocksafety.com>
To: "Mark Parker" <mark.parker@prescott-az.gov>
CC: "Jason Small" <jason.small@prescott-az.gov>
"Kraig Gardner" <kraig.gardner@flocksafety.com>
"Caity Peak" <caity.peak@flocksafety.com>
"Eddie Tukes" <eddie.tukes@flocksafety.com>
Date: 7/11/2023 7:00:38 AM
Subject: Re: FW: New Device Installation

Good Morning Sgt. Parker,


We heard back from ADOT regarding #9 and #13 - we are currently working on revising a few things, based on their feedback. I will let you know when we re-submit.

Because we are a week out from installing 02, 05 (maintenance), 08, 10, and 11 (maintenance), I have connected with my Permitting team to contact ADOT, according to their guidelines. An inspector being present is part of their required guidelines.

Are you able to provide a bucket truck for 10's installation?

Thank you!

Shelby Marsh (she/her)
Project Manager
470-697-1121 | shelby.marsh@flocksafety.com
flock safety

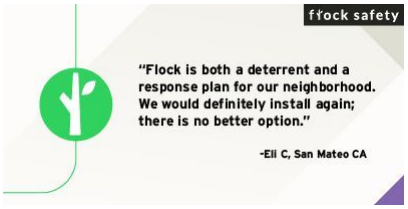

On Wed, Jul 5, 2023 at 11:43 AM Shelby Marsh <shelby.marsh@flocksafety.com> wrote:

> Good Morning Sgt. Parker, please see below -
>
> 1. What is the ADOT permit status for cameras #9 & #13 *This morning our Permitting Manager reached out directly to AZDOT and asked for a status update for these permits. I will let you know as soon as we hear back.*
> 2. What is the need for the inspector at locations #2 & #8 and is this something that we can handle pre-install? (see attached) **Permit conditions include: start inspections must be scheduled before any work is performed. Inspections should be scheduled through the Prescott Permit Portal, so please tag the permitting manager to log into the portal and schedule. If this is not possible, then please call the Building Division at 928-777-1371. Final inspection is also required.** *The installation for #2 and #8 is tentatively scheduled for Wednesday, 7/19. I have made a note to ping our Permitting Dept prior.*
>
> Thank you!
>
> > Shelby Marsh (she/her)
> > *Project Manager*

470-697-1121 | shelby.marsh@flocksafety.com

flock safety



On Fri, Jun 30, 2023 at 4:15 PM Shelby Marsh <shelby.marsh@flocksafety.com> wrote:


> Good Afternoon Sergeant Parker,
>
> I have attached the permit for Location #8. I will also make sure to connect you with the field technician at least a week prior to your installation. I will get back to you with answers for #2 and #3 as soon as I can!
>
> Have a great weekend! Thank you!

Shelby Marsh (she/her)

Project Manager

470-697-1121 | shelby.marsh@flocksafety.com

flock safety

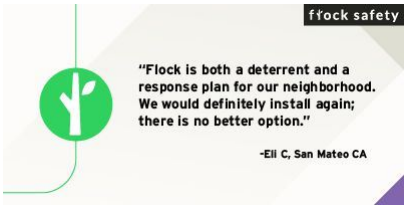

On Wed, Jun 28, 2023 at 1:45 PM Mark Parker <mark.parker@prescott-az.gov> wrote:

> Shelby,
>
> I've returned from military duty and will be taking this back over from Lt. Small. I have a few questions/requests:
>
> 1. Can you send me the last revision of the City of Prescott permit that includes the updated location for camera #8
> 2. What is the ADOT permit status for cameras #9 & #13
> 3. What is the need for the inspector at locations #2 & #8 and is this something that we can handle pre-install?
> 4. I can coordinate the bucket truck again for #10 on July 19th. I would like the person who is coming up to do the installs to coordinate with me at least a week prior to coming up, if not sooner. I had the bucket truck and a traffic control team here for the last install but since we didn't have any contact with the installer our people and your people were never connected…

Thank you,

Mark S. Parker

Sergeant, Patrol Bureau

222 S. Marina Street **|** Prescott, AZ 86303

Ph: 928.777.1997 **|** Fax: 928.778.3739

Email: mark.parker@prescott-az.gov

Web: www.prescottpolice.org

From: Jason Small <jason.small@prescott-az.gov>
Sent: Wednesday, June 28, 2023 8:39 AM
To: Mark Parker <mark.parker@prescott-az.gov>
Subject: Fwd: New Device Installation

Get Outlook for iOS

From: Shelby Marsh <shelby.marsh@flocksafety.com>
Sent: Wednesday, June 28, 2023 8:36:24 AM
To: Jason Small <jason.small@prescott-az.gov>
Cc: Kraig Gardner <kraig.gardner@flocksafety.com>; Ellen Ziegler <ellen.ziegler@flocksafety.com>
Subject: Re: New Device Installation

Good Morning Lt. Small,

I apologize for the delay in getting back with you! It looks like our tech was unable to install #2 and #8 due to not being able to get ahold of the inspector to meet him onsite. Can you please confirm the phone number and email address of the inspector? I will be sure to connect with them the week of the install to coordinate the site visit.

My field team would also like to know if you have a bucket truck we can utilize to install #10? I am really pushing for the team to knock out 2, 8, and 10 in one more mobilization, currently slated for July 19th.

Thanks Lt.!

Shelby Marsh (she/her)

Project Manager

470-697-1121 |
shelby.marsh@flocksafety.com

flock safety



On Fri, Jun 16, 2023 at 3:16 PM Jason Small <jason.small@prescott-az.gov> wrote:

> Shelby

Thanks a bunch.

Jason Small

Special Operations Bureau Lieutenant



222 S. Marina St. Prescott Az 86303

928-777-1942

jason.small@prescott-az.gov

From: Shelby Marsh <shelby.marsh@flocksafety.com>
Sent: Friday, June 16, 2023 1:15 PM
To: Jason Small <jason.small@prescott-az.gov>
Cc: Kraig Gardner <kraig.gardner@flocksafety.com>; Mark Parker <mark.parker@prescott-az.gov>; Caity Peak <caity.peak@flocksafety.com>; Scout Cappello <scout.cappello@flocksafety.com>
Subject: Re: New Device Installation

Good Afternoon Lt. Small,

I greatly appreciate your patience throughout this process. All locations are now installed, except #2, #8, and #10.

#2 and #8 are scheduled to be installed next Thursday, June 22nd. #10 is in the queue to be scheduled and I will keep you posted when I receive a hard date.

Have a great weekend!

Thank you!

Shelby Marsh (she/her)

Project Manager

470-697-1121 |
shelby.marsh@flocksafety.com

flock safety



On Thu, Jun 15, 2023 at 5:09 PM Shelby Marsh <shelby.marsh@flocksafety.com> wrote:

> Good Afternoon Lt. Small,
>
> I received your voicemail. I am working with my team to determine what is left to complete for this project. I will let you know as soon as possible.
>
> Have a great night!
>
> Shelby Marsh (she/her)
>
> *Project Manager*
>
> 470-697-1121 |
> shelby.marsh@flocksafety.com
>
> flock safety



On Wed, Jun 14, 2023 at 1:19 PM Shelby Marsh <shelby.marsh@flocksafety.com> wrote:

> Good Afternoon Sergeant,
>
> Flock Technician Ra Grant is currently installing your devices onsite. If you could give him a call at 470-905-7134 to connect at a location, that would be great!
>
> I appreciate your patience during this process! Thank you!

Shelby Marsh (she/her)

Project Manager

470-697-1121 |
shelby.marsh@flocksafety.com

flock safety



DOC-000156

Original filename: 20230711 - Re_ FW_ New Device Installation.pdf
Original path: Flock City Docs - Records/20230711 - Re_ FW_ New Device Installation.pdf
Document date: 2023-07-11
Document type: Email
Duplicate status: near
Original page count: 7
SHA256: 9e82bba387b2ee08af7157ea934f439154abbdf75bd280ee344aad6b627e08e4

Summary:
Email thread between Flock project manager Shelby Marsh and Prescott PD Sgt. Mark Parker (and Lt. Jason Small) coordinating the installation and maintenance of multiple ALPR camera locations, including ADOT and city permit status, required inspections, and bucket truck logistics.

From: "Shelby Marsh" <shelby.marsh@flocksafety.com>
To: "Mark Parker" <mark.parker@prescott-az.gov>
CC: "Jason Small" <jason.small@prescott-az.gov>
"Kraig Gardner" <kraig.gardner@flocksafety.com>
"Caity Peak" <caity.peak@flocksafety.com>
"Eddie Tukes" <eddie.tukes@flocksafety.com>
Date: 7/11/2023 7:00:38 AM
Subject: Re: FW: New Device Installation

Good Morning Sgt. Parker,


We heard back from ADOT regarding #9 and #13 - we are currently working on revising a few things, based on their feedback. I will let you know when we re-submit.

Because we are a week out from installing 02, 05 (maintenance), 08, 10, and 11 (maintenance), I have connected with my Permitting team to contact ADOT, according to their guidelines. An inspector being present is part of their required guidelines.

Are you able to provide a bucket truck for 10's installation?

Thank you!

Shelby Marsh (she/her)
Project Manager
470-697-1121 | shelby.marsh@flocksafety.com
flock safety

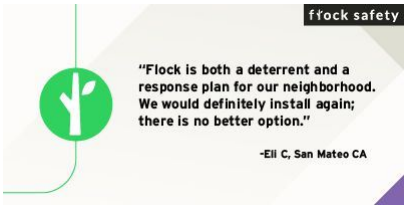

On Wed, Jul 5, 2023 at 11:43 AM Shelby Marsh <shelby.marsh@flocksafety.com> wrote:


> Good Morning Sgt. Parker, please see below -
>
> 1. What is the ADOT permit status for cameras #9 & #13 *This morning our Permitting Manager reached out directly to AZDOT and asked for a status update for these permits. I will let you know as soon as we hear back.*
> 2. What is the need for the inspector at locations #2 & #8 and is this something that we can handle pre-install? (see attached) **Permit conditions include: start inspections must be scheduled before any work is performed. Inspections should be scheduled through the Prescott Permit Portal, so please tag the permitting manager to log into the portal and schedule. If this is not possible, then please call the Building Division at 928-777-1371. Final inspection is also required.** *The installation for #2 and #8 is tentatively scheduled for Wednesday, 7/19. I have made a note to ping our Permitting Dept prior.*
>
> Thank you!
>
> > Shelby Marsh (she/her)
> > *Project Manager*

470-697-1121 | shelby.marsh@flocksafety.com

flock safety



On Fri, Jun 30, 2023 at 4:15 PM Shelby Marsh <shelby.marsh@flocksafety.com> wrote:
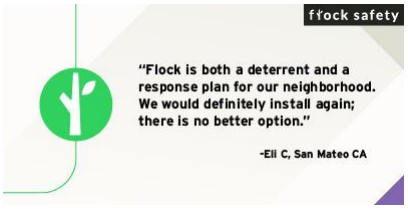
> Good Afternoon Sergeant Parker,
>
> I have attached the permit for Location #8. I will also make sure to connect you with the field technician at least a week prior to your installation. I will get back to you with answers for #2 and #3 as soon as I can!
>
> Have a great weekend! Thank you!
>
> Shelby Marsh (she/her)
> *Project Manager*
> 470-697-1121 | shelby.marsh@flocksafety.com
>
> flock safety
>
> 
>
>
> On Wed, Jun 28, 2023 at 1:45 PM Mark Parker <mark.parker@prescott-az.gov> wrote:
>
> > Shelby,
> >
> > I've returned from military duty and will be taking this back over from Lt. Small. I have a few questions/requests:
> >
> > 1. Can you send me the last revision of the City of Prescott permit that includes the updated location for camera #8
> > 2. What is the ADOT permit status for cameras #9 & #13
> > 3. What is the need for the inspector at locations #2 & #8 and is this something that we can handle pre-install?
> > 4. I can coordinate the bucket truck again for #10 on July 19th. I would like the person who is coming up to do the installs to coordinate with me at least a week prior to coming up, if not sooner. I had the bucket truck and a traffic control team here for the last install but since we didn't have any contact with the installer our people and your people were never connected…

Thank you,

Mark S. Parker

Sergeant, Patrol Bureau

222 S. Marina Street **|** Prescott, AZ 86303

Ph: 928.777.1997 **|** Fax: 928.778.3739

Email: mark.parker@prescott-az.gov

Web: www.prescottpolice.org

From: Jason Small <jason.small@prescott-az.gov>
Sent: Wednesday, June 28, 2023 8:39 AM
To: Mark Parker <mark.parker@prescott-az.gov>
Subject: Fwd: New Device Installation

Get Outlook for iOS

From: Shelby Marsh <shelby.marsh@flocksafety.com>
Sent: Wednesday, June 28, 2023 8:36:24 AM
To: Jason Small <jason.small@prescott-az.gov>
Cc: Kraig Gardner <kraig.gardner@flocksafety.com>; Ellen Ziegler <ellen.ziegler@flocksafety.com>
Subject: Re: New Device Installation

Good Morning Lt. Small,

I apologize for the delay in getting back with you! It looks like our tech was unable to install #2 and #8 due to not being able to get ahold of the inspector to meet him onsite. Can you please confirm the phone number and email address of the inspector? I will be sure to connect with them the week of the install to coordinate the site visit.

My field team would also like to know if you have a bucket truck we can utilize to install #10? I am really pushing for the team to knock out 2, 8, and 10 in one more mobilization, currently slated for July 19th.

Thanks Lt.!

Shelby Marsh (she/her)

Project Manager

470-697-1121 |
shelby.marsh@flocksafety.com

flock safety



On Fri, Jun 16, 2023 at 3:16 PM Jason Small <jason.small@prescott-az.gov> wrote:

> Shelby

Thanks a bunch.

Jason Small

Special Operations Bureau Lieutenant



222 S. Marina St. Prescott Az 86303

928-777-1942

jason.small@prescott-az.gov

From: Shelby Marsh <shelby.marsh@flocksafety.com>
Sent: Friday, June 16, 2023 1:15 PM
To: Jason Small <jason.small@prescott-az.gov>
Cc: Kraig Gardner <kraig.gardner@flocksafety.com>; Mark Parker <mark.parker@prescott-az.gov>; Caity Peak <caity.peak@flocksafety.com>; Scout Cappello <scout.cappello@flocksafety.com>
Subject: Re: New Device Installation

Good Afternoon Lt. Small,

I greatly appreciate your patience throughout this process. All locations are now installed, except #2, #8, and #10.

#2 and #8 are scheduled to be installed next Thursday, June 22nd. #10 is in the queue to be scheduled and I will keep you posted when I receive a hard date.

Have a great weekend!

Thank you!

Shelby Marsh (she/her)

Project Manager

470-697-1121 |
shelby.marsh@flocksafety.com

flock safety



On Thu, Jun 15, 2023 at 5:09 PM Shelby Marsh <shelby.marsh@flocksafety.com> wrote:

> Good Afternoon Lt. Small,
>
> I received your voicemail. I am working with my team to determine what is left to complete for this project. I will let you know as soon as possible.
>
> Have a great night!
>
> Shelby Marsh (she/her)
>
> *Project Manager*
>
> 470-697-1121 |
> shelby.marsh@flocksafety.com
>
> flock safety



On Wed, Jun 14, 2023 at 1:19 PM Shelby Marsh <shelby.marsh@flocksafety.com> wrote:

> Good Afternoon Sergeant,
>
> Flock Technician Ra Grant is currently installing your devices onsite. If you could give him a call at 470-905-7134 to connect at a location, that would be great!
>
> I appreciate your patience during this process! Thank you!

Shelby Marsh (she/her)

Project Manager

470-697-1121 |
shelby.marsh@flocksafety.com

flock safety



DOC-000157

Original filename: 20230714 - Re_ FW_ New Device Installation (1).pdf
Original path: Flock City Docs - Records/20230714 - Re_ FW_ New Device Installation (1).pdf
Document date: 2023-07-14
Document type: Email
Duplicate status: near
Original page count: 8
SHA256: a408f5aaf046640180040b8fda9a7881a246a26a3033f957136d6e5cd0b44c23

Summary:
Email thread between Flock project manager Shelby Marsh and Prescott PD (Sgt. Mark Parker and Lt. Jason Small) coordinating the installation and maintenance of license-plate-reader cameras, including scheduling, bucket truck logistics, ADOT and city permit status for specific camera locations, and required inspections.

From: "Shelby Marsh" <shelby.marsh@flocksafety.com>
To: "Mark Parker" <mark.parker@prescott-az.gov>
CC: "Jason Small" <jason.small@prescott-az.gov>
"Kraig Gardner" <kraig.gardner@flocksafety.com>
"Caity Peak" <caity.peak@flocksafety.com>
"Eddie Tukes" <eddie.tukes@flocksafety.com>
"Michael Franzen" <michael.franzen@flocksafety.com>
"Darien Watson" <darien.watson@flocksafety.com>
Date: 7/14/2023 9:08:57 AM
Subject: Re: FW: New Device Installation

Good Morning Sgt. Parker,

I very much appreciate your patience as we work through the installation process. See below -

- Please provide the location #s for the installed cameras you would like to be adjusted for optimal captures. Also, provide what adjustments this would entail. We will make sure to notify you of this visit but try to be as specific as possible when describing the desired adjustments.
- Do you have recommendations for temporary locations for #9 and #13? I can bring in our deployment specialists to assist if needed.
- We are set to begin maintenance on **Tuesday, July 18th** I will be sure to connect you with the field tech so you can meet them onsite.
- Please confirm a bucket truck and TC will be available next week.

Thank you!

Shelby Marsh (she/her)
Project Manager
470-697-1121 | shelby.marsh@flocksafety.com
flock safety



On Tue, Jul 11, 2023 at 9:00 AM Shelby Marsh <shelby.marsh@flocksafety.com> wrote:

> Good Morning Sgt. Parker,
>
> We heard back from ADOT regarding #9 and #13 - we are currently working on revising a few things, based on their feedback. I will let you know when we re-submit.
>
> Because we are a week out from installing 02, 05 (maintenance), 08, 10, and 11 (maintenance), I have connected with my Permitting team to contact ADOT, according to their guidelines. An inspector being present is part of their required guidelines.
>
> Are you able to provide a bucket truck for 10's installation?
>
> Thank you!

Shelby Marsh (she/her)
Project Manager
470-697-1121 | shelby.marsh@flocksafety.com
flock safety



On Wed, Jul 5, 2023 at 11:43 AM Shelby Marsh <shelby.marsh@flocksafety.com> wrote:

> Good Morning Sgt. Parker, please see below -
>
> 1. What is the ADOT permit status for cameras #9 & #13 *This morning our Permitting Manager reached out directly to AZDOT and asked for a status update for these permits. I will let you know as soon as we hear back.*
> 2. What is the need for the inspector at locations #2 & #8 and is this something that we can handle pre-install? (see attached) **Permit conditions include: start inspections must be scheduled before any work is performed. Inspections should be scheduled through the Prescott Permit Portal, so please tag the permitting manager to log into the portal and schedule. If this is not possible, then please call the Building Division at 928-777-1371. Final inspection is also required.** *The installation for #2 and #8 is tentatively scheduled for Wednesday, 7/19. I have made a note to ping our Permitting Dept prior.*
>
> Thank you!

Shelby Marsh (she/her)
Project Manager
470-697-1121 | shelby.marsh@flocksafety.com
flock safety



On Fri, Jun 30, 2023 at 4:15 PM Shelby Marsh <shelby.marsh@flocksafety.com> wrote:

> Good Afternoon Sergeant Parker,
>
> I have attached the permit for Location #8. I will also make sure to connect you with the field technician at least a week prior to your installation. I will get back to you with answers for #2 and #3 as soon as I can!
>
> Have a great weekend! Thank you!
>
> > Shelby Marsh (she/her)
> > *Project Manager*

470-697-1121 | shelby.marsh@flocksafety.com

flock safety



On Wed, Jun 28, 2023 at 1:45 PM Mark Parker <mark.parker@prescott-az.gov> wrote:

> Shelby,
>
> I've returned from military duty and will be taking this back over from Lt. Small. I have a few questions/requests:
>
> 1. Can you send me the last revision of the City of Prescott permit that includes the updated location for camera #8
> 2. What is the ADOT permit status for cameras #9 & #13
> 3. What is the need for the inspector at locations #2 & #8 and is this something that we can handle pre-install?
> 4. I can coordinate the bucket truck again for #10 on July 19th. I would like the person who is coming up to do the installs to coordinate with me at least a week prior to coming up, if not sooner. I had the bucket truck and a traffic control team here for the last install but since we didn't have any contact with the installer our people and your people were never connected…
>
> Thank you,

Mark S. Parker

Sergeant, Patrol Bureau

222 S. Marina Street **|** Prescott, AZ 86303

Ph: 928.777.1997 **|** Fax: 928.778.3739

Email: mark.parker@prescott-az.gov

Web: www.prescottpolice.org



From: Jason Small <jason.small@prescott-az.gov>
Sent: Wednesday, June 28, 2023 8:39 AM
To: Mark Parker <mark.parker@prescott-az.gov>
Subject: Fwd: New Device Installation

Get Outlook for iOS

From: Shelby Marsh <shelby.marsh@flocksafety.com>
Sent: Wednesday, June 28, 2023 8:36:24 AM
To: Jason Small <jason.small@prescott-az.gov>
Cc: Kraig Gardner <kraig.gardner@flocksafety.com>; Ellen Ziegler <ellen.ziegler@flocksafety.com>
Subject: Re: New Device Installation

Good Morning Lt. Small,

I apologize for the delay in getting back with you! It looks like our tech was unable to install #2 and #8 due to not being able to get ahold of the inspector to meet him onsite. Can you please confirm the phone number and email address of the inspector? I will be sure to connect with them the week of the install to coordinate the site visit.

My field team would also like to know if you have a bucket truck we can utilize to install #10? I am really pushing for the team to knock out 2, 8, and 10 in one more mobilization, currently slated for July 19th.

Thanks Lt.!

Shelby Marsh (she/her)

Project Manager

470-697-1121 |
shelby.marsh@flocksafety.com

flock safety



On Fri, Jun 16, 2023 at 3:16 PM Jason Small <jason.small@prescott-az.gov> wrote:

> Shelby
>
> Thanks a bunch.
>
> **Jason Small**
>
> *Special Operations Bureau Lieutenant*
>
> CITY OF PRESCOTT ARIZONA
>
> 222 S. Marina St. Prescott Az 86303
>
> 928-777-1942
>
> jason.small@prescott-az.gov

From: Shelby Marsh <shelby.marsh@flocksafety.com>
Sent: Friday, June 16, 2023 1:15 PM
To: Jason Small <jason.small@prescott-az.gov>
Cc: Kraig Gardner <kraig.gardner@flocksafety.com>; Mark Parker <mark.parker@prescott-az.gov>; Caity Peak <caity.peak@flocksafety.com>; Scout Cappello <scout.cappello@flocksafety.com>
Subject: Re: New Device Installation

Good Afternoon Lt. Small,

I greatly appreciate your patience throughout this process. All locations are now installed, except #2, #8, and #10.

#2 and #8 are scheduled to be installed next Thursday, June 22nd. #10 is in the queue to be scheduled and I will keep you posted when I receive a hard date.

Have a great weekend!

Thank you!

Shelby Marsh (she/her)

Project Manager

470-697-1121 |
shelby.marsh@flocksafety.com

flock safety



On Thu, Jun 15, 2023 at 5:09 PM Shelby Marsh <shelby.marsh@flocksafety.com> wrote:


> Good Afternoon Lt. Small,
>
> I received your voicemail. I am working with my team to determine what is left to complete for this project. I will let you know as soon as possible.
>
> Have a great night!

Shelby Marsh (she/her)

Project Manager

470-697-1121 |
shelby.marsh@flocksafety.com

flock safety

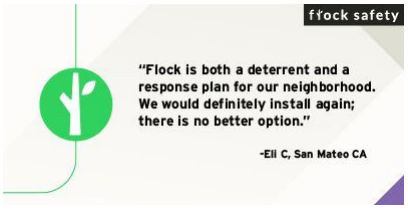

On Wed, Jun 14, 2023 at 1:19 PM Shelby Marsh <shelby.marsh@flocksafety.com> wrote:

> Good Afternoon Sergeant,
>
> Flock Technician Ra Grant is currently installing your devices onsite. If you could give him a call at 470-905-7134 to connect at a location, that would be great!

I appreciate your patience during this process! Thank you!

Shelby Marsh (she/her)

Project Manager

470-697-1121 |
shelby.marsh@flocksafety.com

flock safety



DOC-000158

Original filename: 20230714 - Re_ FW_ New Device Installation.pdf
Original path: Flock City Docs - Records/20230714 - Re_ FW_ New Device Installation.pdf
Document date: 2023-07-14
Document type: Email
Duplicate status: near
Original page count: 8
SHA256: 735ae801805261015adb1de6e91eb84dee92d2222f6ebd5b4f5130051adb02d9

Summary:
Email thread between Flock project manager Shelby Marsh and Prescott PD's Sgt. Mark Parker (and Lt. Jason Small) coordinating installation and maintenance of license-plate-reader cameras, including ADOT permit status for cameras #9 and #13, required inspections, and scheduling bucket trucks. Maintenance was set to begin July 18, 2023.

From: "Shelby Marsh" <shelby.marsh@flocksafety.com>
To: "Mark Parker" <mark.parker@prescott-az.gov>
CC: "Jason Small" <jason.small@prescott-az.gov>
"Kraig Gardner" <kraig.gardner@flocksafety.com>
"Caity Peak" <caity.peak@flocksafety.com>
"Eddie Tukes" <eddie.tukes@flocksafety.com>
"Michael Franzen" <michael.franzen@flocksafety.com>
"Darien Watson" <darien.watson@flocksafety.com>
Date: 7/14/2023 9:08:57 AM
Subject: Re: FW: New Device Installation

Good Morning Sgt. Parker,

I very much appreciate your patience as we work through the installation process. See below -

- Please provide the location #s for the installed cameras you would like to be adjusted for optimal captures. Also, provide what adjustments this would entail. We will make sure to notify you of this visit but try to be as specific as possible when describing the desired adjustments.
- Do you have recommendations for temporary locations for #9 and #13? I can bring in our deployment specialists to assist if needed.
- We are set to begin maintenance on **Tuesday, July 18th** I will be sure to connect you with the field tech so you can meet them onsite.
- Please confirm a bucket truck and TC will be available next week.

Thank you!

Shelby Marsh (she/her)
Project Manager
470-697-1121 | shelby.marsh@flocksafety.com
flock safety



On Tue, Jul 11, 2023 at 9:00 AM Shelby Marsh <shelby.marsh@flocksafety.com> wrote:

> Good Morning Sgt. Parker,
>
> We heard back from ADOT regarding #9 and #13 - we are currently working on revising a few things, based on their feedback. I will let you know when we re-submit.
>
> Because we are a week out from installing 02, 05 (maintenance), 08, 10, and 11 (maintenance), I have connected with my Permitting team to contact ADOT, according to their guidelines. An inspector being present is part of their required guidelines.
>
> Are you able to provide a bucket truck for 10's installation?
>
> Thank you!

Shelby Marsh (she/her)
Project Manager
470-697-1121 | shelby.marsh@flocksafety.com
flock safety



On Wed, Jul 5, 2023 at 11:43 AM Shelby Marsh <shelby.marsh@flocksafety.com> wrote:

> Good Morning Sgt. Parker, please see below -
>
> 1. What is the ADOT permit status for cameras #9 & #13 *This morning our Permitting Manager reached out directly to AZDOT and asked for a status update for these permits. I will let you know as soon as we hear back.*
> 2. What is the need for the inspector at locations #2 & #8 and is this something that we can handle pre-install? (see attached) **Permit conditions include: start inspections must be scheduled before any work is performed. Inspections should be scheduled through the Prescott Permit Portal, so please tag the permitting manager to log into the portal and schedule. If this is not possible, then please call the Building Division at 928-777-1371. Final inspection is also required.** *The installation for #2 and #8 is tentatively scheduled for Wednesday, 7/19. I have made a note to ping our Permitting Dept prior.*
>
> Thank you!

Shelby Marsh (she/her)
Project Manager
470-697-1121 | shelby.marsh@flocksafety.com
flock safety



On Fri, Jun 30, 2023 at 4:15 PM Shelby Marsh <shelby.marsh@flocksafety.com> wrote:

> Good Afternoon Sergeant Parker,
>
> I have attached the permit for Location #8. I will also make sure to connect you with the field technician at least a week prior to your installation. I will get back to you with answers for #2 and #3 as soon as I can!
>
> Have a great weekend! Thank you!
>
> > Shelby Marsh (she/her)
> > *Project Manager*

470-697-1121 | shelby.marsh@flocksafety.com

flock safety



On Wed, Jun 28, 2023 at 1:45 PM Mark Parker <mark.parker@prescott-az.gov> wrote:

> Shelby,
>
> I've returned from military duty and will be taking this back over from Lt. Small. I have a few questions/requests:
>
> 1. Can you send me the last revision of the City of Prescott permit that includes the updated location for camera #8
> 2. What is the ADOT permit status for cameras #9 & #13
> 3. What is the need for the inspector at locations #2 & #8 and is this something that we can handle pre-install?
> 4. I can coordinate the bucket truck again for #10 on July 19th. I would like the person who is coming up to do the installs to coordinate with me at least a week prior to coming up, if not sooner. I had the bucket truck and a traffic control team here for the last install but since we didn't have any contact with the installer our people and your people were never connected…
>
> Thank you,

Mark S. Parker

Sergeant, Patrol Bureau

222 S. Marina Street **|** Prescott, AZ 86303

Ph: 928.777.1997 **|** Fax: 928.778.3739

Email: mark.parker@prescott-az.gov

Web: www.prescottpolice.org



From: Jason Small <jason.small@prescott-az.gov>
Sent: Wednesday, June 28, 2023 8:39 AM
To: Mark Parker <mark.parker@prescott-az.gov>
Subject: Fwd: New Device Installation

Get Outlook for iOS

From: Shelby Marsh <shelby.marsh@flocksafety.com>
Sent: Wednesday, June 28, 2023 8:36:24 AM
To: Jason Small <jason.small@prescott-az.gov>
Cc: Kraig Gardner <kraig.gardner@flocksafety.com>; Ellen Ziegler <ellen.ziegler@flocksafety.com>
Subject: Re: New Device Installation

Good Morning Lt. Small,

I apologize for the delay in getting back with you! It looks like our tech was unable to install #2 and #8 due to not being able to get ahold of the inspector to meet him onsite. Can you please confirm the phone number and email address of the inspector? I will be sure to connect with them the week of the install to coordinate the site visit.

My field team would also like to know if you have a bucket truck we can utilize to install #10? I am really pushing for the team to knock out 2, 8, and 10 in one more mobilization, currently slated for July 19th.

Thanks Lt.!

Shelby Marsh (she/her)

Project Manager

470-697-1121 |
shelby.marsh@flocksafety.com

flock safety



On Fri, Jun 16, 2023 at 3:16 PM Jason Small <jason.small@prescott-az.gov> wrote:

> Shelby
>
> Thanks a bunch.
>
> **Jason Small**
>
> *Special Operations Bureau Lieutenant*
>
> CITY OF PRESCOTT ARIZONA
>
> 222 S. Marina St. Prescott Az 86303
>
> 928-777-1942
>
> jason.small@prescott-az.gov

From: Shelby Marsh <shelby.marsh@flocksafety.com>
Sent: Friday, June 16, 2023 1:15 PM
To: Jason Small <jason.small@prescott-az.gov>
Cc: Kraig Gardner <kraig.gardner@flocksafety.com>; Mark Parker <mark.parker@prescott-az.gov>; Caity Peak <caity.peak@flocksafety.com>; Scout Cappello <scout.cappello@flocksafety.com>
Subject: Re: New Device Installation

Good Afternoon Lt. Small,

I greatly appreciate your patience throughout this process. All locations are now installed, except #2, #8, and #10.

#2 and #8 are scheduled to be installed next Thursday, June 22nd. #10 is in the queue to be scheduled and I will keep you posted when I receive a hard date.

Have a great weekend!

Thank you!

Shelby Marsh (she/her)

Project Manager

470-697-1121 |
shelby.marsh@flocksafety.com

flock safety



On Thu, Jun 15, 2023 at 5:09 PM Shelby Marsh <shelby.marsh@flocksafety.com> wrote:


> Good Afternoon Lt. Small,
>
> I received your voicemail. I am working with my team to determine what is left to complete for this project. I will let you know as soon as possible.
>
> Have a great night!

Shelby Marsh (she/her)

Project Manager

470-697-1121 |
shelby.marsh@flocksafety.com

flock safety

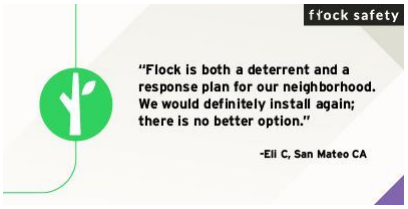

On Wed, Jun 14, 2023 at 1:19 PM Shelby Marsh <shelby.marsh@flocksafety.com> wrote:

> Good Afternoon Sergeant,
>
> Flock Technician Ra Grant is currently installing your devices onsite. If you could give him a call at 470-905-7134 to connect at a location, that would be great!

I appreciate your patience during this process! Thank you!

Shelby Marsh (she/her)

Project Manager

470-697-1121 |
shelby.marsh@flocksafety.com

flock safety



DOC-000159

Original filename: 20230716 - Re_ New Device Installation (1).pdf
Original path: Flock City Docs - Records/20230716 - Re_ New Device Installation (1).pdf
Document date: 2023-07-16
Document type: Email
Duplicate status: near
Original page count: 9
SHA256: 2a30aac2fe8dfa89541b503cb0444e891397bd6180edadec55d34190f1f0153f

Summary:
Email thread between Prescott Police Sgt. Mark Parker and Flock project manager Shelby Marsh coordinating installation and maintenance adjustments for Flock ALPR cameras, including camera location changes, temporary locations, permitting, and scheduling of a bucket truck and traffic control.

From: "Mark Parker" <mark.parker@prescott-az.gov>
To: "Shelby Marsh" <shelby.marsh@flocksafety.com>
CC: "Jason Small" <jason.small@prescott-az.gov>
"Kraig Gardner" <kraig.gardner@flocksafety.com>
"Caity Peak" <caity.peak@flocksafety.com>
"Eddie Tukes" <eddie.tukes@flocksafety.com>
"Michael Franzen" <michael.franzen@flocksafety.com>
"Darien Watson" <darien.watson@flocksafety.com>
Date: 7/16/2023 10:19:46 PM
Subject: Re: New Device Installation

Thank you Shelby,

Here are the locations to adjust and a brief explanation:

Ive noted instances of stolen cars and other hot listings passing through locations and not alerting, after much testing I've found this to be due to shadowing. Vehicle in curb lane concealing vehicle in fast lane. These adjustments will allow the camera to have the same view of both lanes irregardless of lane positioning. Thats my thought anyway; the goal is to increase the long term efficiency of the cameras and reduce missed plate reads as much as possible.

6: From signal pole to extension arm
5: Move to next intersection signal pole, Williamson Valley/ Iron Springs to signal extension arm
15: Move to next intersection signal pole, Sheldon/Marina to extension arm
16: From signal pole to extension arm
14: From signal pole to extension arm
4: Move to next intersection signal pole, Gurley/Sheldon signal extension arm
3: From signal pole to extension arm

Temporary Camera Locations:

9: Gurley/Gail Gardner EB on Extension Arm
13: Prescott Lakes Pkwy/ south Walmart entrance Signal extension arm, SB traffic

For Wednesday I have scheduled a bucket truck and I will provide the traffic control. I have spoken to the inspector and LE traffic control satisfies their requirements; with that, the traffic control portion of the permits has been closed and no inspections are needed.

I would like the crew to meet me in the morning at:
430 N Virginia St, Prescott, AZ 86301. Once there they can call me on my cell: 928-925-4679 and I will escort them into the yard where we will meet with the signals crew, who will be operating the bucket truck.

Please coordinate prior communication between the install crew and I so we can work out any issues beforehand.

Thank you,

Mark S. Parker
Sergeant, Patrol Bureau
Prescott Police Department
222 S. Marina Street | Prescott, AZ 86303
Ph: 928.777.1997 | Fax: 928.778.3739

From: Shelby Marsh <shelby.marsh@flocksafety.com>
Sent: Friday, July 14, 2023 9:08:57 AM
To: Mark Parker <mark.parker@prescott-az.gov>
Cc: Jason Small <jason.small@prescott-az.gov>; Kraig Gardner <kraig.gardner@flocksafety.com>; Caity Peak <caity.peak@flocksafety.com>; Eddie Tukes <eddie.tukes@flocksafety.com>; Michael Franzen <michael.franzen@flocksafety.com>; Darien Watson <darien.watson@flocksafety.com>
Subject: Re: FW: New Device Installation

Good Morning Sgt. Parker,

I very much appreciate your patience as we work through the installation process. See below -

- Please provide the location #s for the installed cameras you would like to be adjusted for optimal captures. Also, provide what adjustments this would entail. We will make sure to notify you of this visit but try to be as specific as possible when describing the desired adjustments.
- Do you have recommendations for temporary locations for #9 and #13? I can bring in our deployment specialists to assist if needed.
- We are set to begin maintenance on **Tuesday, July 18th** I will be sure to connect you with the field tech so you can meet them onsite.
- Please confirm a bucket truck and TC will be available next week.

Thank you!

Shelby Marsh (she/her)
Project Manager
470-697-1121
|
shelby.marsh@flocksafety.com

flock safety



On Tue, Jul 11, 2023 at 9:00 AM Shelby Marsh <shelby.marsh@flocksafety.com> wrote:

> Good Morning Sgt. Parker,
>
> We heard back from ADOT regarding #9 and #13 - we are currently working on revising a few things, based on their feedback. I will let you know when we re-submit.
>
> Because we are a week out from installing 02, 05 (maintenance), 08, 10, and 11 (maintenance), I have connected with my Permitting team to contact ADOT, according to their guidelines. An inspector being present is part of their required guidelines.
>
> Are you able to provide a bucket truck for 10's installation?
>
> Thank you!
>
> > Shelby Marsh (she/her)

Project Manager
470-697-1121
|
shelby.marsh@flocksafety.com

flock safety



On Wed, Jul 5, 2023 at 11:43 AM Shelby Marsh <shelby.marsh@flocksafety.com> wrote:

> Good Morning Sgt. Parker, please see below -
>
> 1. What is the ADOT permit status for cameras #9 & #13 *This morning our Permitting Manager reached out directly to AZDOT and asked for a status update for these permits. I will let you know as soon as we hear back.*
> 2. What is the need for the inspector at locations #2 & #8 and is this something that we can handle pre-install? (see attached) **Permit conditions include: start inspections must be scheduled before any work is performed. Inspections should be scheduled through the Prescott Permit Portal, so please tag the permitting manager to log into the portal and schedule. If this is not possible, then please call the Building Division at 928-777-1371. Final inspection is also required.** *The installation for #2 and #8 is tentatively scheduled for Wednesday, 7/19. I have made a note to ping our Permitting Dept prior.*
>
> Thank you!
>
> Shelby Marsh (she/her)
> *Project Manager*
> 470-697-1121
> |
> shelby.marsh@flocksafety.com
>
> flock safety
>
> 
>
>
> On Fri, Jun 30, 2023 at 4:15 PM Shelby Marsh <shelby.marsh@flocksafety.com> wrote:
>
> > Good Afternoon Sergeant Parker,
> >
> > I have attached the permit for Location #8. I will also make sure to connect you with the field technician at least a week prior to your installation. I will get back to you with answers for #2 and #3 as soon as I can!

Have a great weekend! Thank you!

Shelby Marsh (she/her)
Project Manager
470-697-1121
|
shelby.marsh@flocksafety.com

flock safety



On Wed, Jun 28, 2023 at 1:45 PM Mark Parker <mark.parker@prescott-az.gov> wrote:

> Shelby,
>
> I've returned from military duty and will be taking this back over from Lt. Small. I have a few questions/requests:
>
> 1. Can you send me the last revision of the City of Prescott permit that includes the updated location for camera #8
> 2. What is the ADOT permit status for cameras #9 & #13
> 3. What is the need for the inspector at locations #2 & #8 and is this something that we can handle pre-install?
> 4. I can coordinate the bucket truck again for #10 on July 19th. I would like the person who is coming up to do the installs to coordinate with me at least a week prior to coming up, if not sooner. I had the bucket truck and a traffic control team here for the last install but since we didn't have any contact with the installer our people and your people were never connected…
>
> Thank you,

Mark S. Parker

Sergeant, Patrol Bureau

222 S. Marina Street **|** Prescott, AZ 86303

Ph: 928.777.1997 **|** Fax: 928.778.3739

Email: mark.parker@prescott-az.gov

Web: www.prescottpolice.org

From: Jason Small <jason.small@prescott-az.gov>
Sent: Wednesday, June 28, 2023 8:39 AM
To: Mark Parker <mark.parker@prescott-az.gov>
Subject: Fwd: New Device Installation

Get Outlook for iOS

From: Shelby Marsh <shelby.marsh@flocksafety.com>
Sent: Wednesday, June 28, 2023 8:36:24 AM
To: Jason Small <jason.small@prescott-az.gov>
Cc: Kraig Gardner <kraig.gardner@flocksafety.com>; Ellen Ziegler <ellen.ziegler@flocksafety.com>
Subject: Re: New Device Installation

Good Morning Lt. Small,

I apologize for the delay in getting back with you! It looks like our tech was unable to

install #2 and #8 due to not being able to get ahold of the inspector to meet him onsite. Can you please confirm the phone number and email address of the inspector? I will be sure to connect with them the week of the install to coordinate the site visit.

My field team would also like to know if you have a bucket truck we can utilize to install #10? I am really pushing for the team to knock out 2, 8, and 10 in one more mobilization, currently slated for July 19th.

Thanks Lt.!

Shelby Marsh (she/her)

Project Manager

470-697-1121 |
shelby.marsh@flocksafety.com

flock safety



On Fri, Jun 16, 2023 at 3:16 PM Jason Small <jason.small@prescott-az.gov> wrote:

> Shelby
>
> Thanks a bunch.
>
> **Jason Small**

Special Operations Bureau Lieutenant

CITY OF PRESCOTT
ARIZONA

222 S. Marina St. Prescott Az 86303

928-777-1942

jason.small@prescott-az.gov

From: Shelby Marsh <shelby.marsh@flocksafety.com>
Sent: Friday, June 16, 2023 1:15 PM
To: Jason Small <jason.small@prescott-az.gov>
Cc: Kraig Gardner <kraig.gardner@flocksafety.com>; Mark Parker <mark.parker@prescott-az.gov>; Caity Peak <caity.peak@flocksafety.com>; Scout Cappello <scout.cappello@flocksafety.com>
Subject: Re: New Device Installation

Good Afternoon Lt. Small,

I greatly appreciate your patience throughout this process. All locations are now installed, except #2, #8, and #10.

#2 and #8 are scheduled to be installed next Thursday, June 22nd. #10 is in the queue to be scheduled and I will keep you posted when I receive a hard date.

Have a great weekend!


Thank you!

Shelby Marsh (she/her)

Project Manager

470-697-1121 |
shelby.marsh@flocksafety.com

flock safety

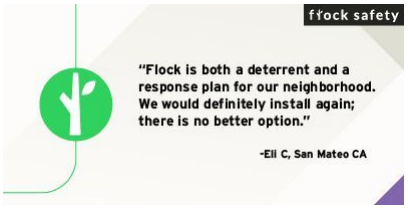

On Thu, Jun 15, 2023 at 5:09 PM Shelby Marsh <shelby.marsh@flocksafety.com> wrote:

> Good Afternoon Lt. Small,
>
> I received your voicemail. I am working with my team to determine what is left to complete for this project. I will let you know as soon as possible.
>
> Have a great night!

Shelby Marsh (she/her)

Project Manager

470-697-1121 |
shelby.marsh@flocksafety.com

flock safety



On Wed, Jun 14, 2023 at 1:19 PM Shelby Marsh <shelby.marsh@flocksafety.com> wrote:

> Good Afternoon Sergeant,
>
> Flock Technician Ra Grant is currently installing your devices onsite. If you could give him a call at 470-905-7134 to connect at a location, that would be great!
>
> I appreciate your patience during this process! Thank you!
>
> Shelby Marsh (she/her)
>
> *Project Manager*
>
> 470-697-1121 |
> shelby.marsh@flocksafety.com
>
> flock safety
>
> 
>

DOC-000160

Original filename: 20230716 - Re_ New Device Installation.pdf
Original path: Flock City Docs - Records/20230716 - Re_ New Device Installation.pdf
Document date: 2023-07-16
Document type: Email
Duplicate status: near
Original page count: 9
SHA256: e003e83c758f5a10bef51407b32740db82481ced8f7d6cf153a47182fa5f3c7d

Summary:
Email thread between Prescott Police Sgt. Mark Parker and Flock Project Manager Shelby Marsh coordinating installation, adjustment, and maintenance of Flock ALPR cameras, including specific location adjustments, temporary camera placements, permitting, and a scheduled bucket-truck visit. Parker details camera repositioning to reduce missed plate reads and arranges onsite logistics for the install crew.

From: "Mark Parker" <mark.parker@prescott-az.gov>
To: "Shelby Marsh" <shelby.marsh@flocksafety.com>
CC: "Jason Small" <jason.small@prescott-az.gov>
"Kraig Gardner" <kraig.gardner@flocksafety.com>
"Caity Peak" <caity.peak@flocksafety.com>
"Eddie Tukes" <eddie.tukes@flocksafety.com>
"Michael Franzen" <michael.franzen@flocksafety.com>
"Darien Watson" <darien.watson@flocksafety.com>
Date: 7/16/2023 10:19:46 PM
Subject: Re: New Device Installation

Thank you Shelby,

Here are the locations to adjust and a brief explanation:

Ive noted instances of stolen cars and other hot listings passing through locations and not alerting, after much testing I've found this to be due to shadowing. Vehicle in curb lane concealing vehicle in fast lane. These adjustments will allow the camera to have the same view of both lanes irregardless of lane positioning. Thats my thought anyway; the goal is to increase the long term efficiency of the cameras and reduce missed plate reads as much as possible.

6: From signal pole to extension arm
5: Move to next intersection signal pole, Williamson Valley/ Iron Springs to signal extension arm
15: Move to next intersection signal pole, Sheldon/Marina to extension arm
16: From signal pole to extension arm
14: From signal pole to extension arm
4: Move to next intersection signal pole, Gurley/Sheldon signal extension arm
3: From signal pole to extension arm

Temporary Camera Locations:

9: Gurley/Gail Gardner EB on Extension Arm
13: Prescott Lakes Pkwy/ south Walmart entrance Signal extension arm, SB traffic

For Wednesday I have scheduled a bucket truck and I will provide the traffic control. I have spoken to the inspector and LE traffic control satisfies their requirements; with that, the traffic control portion of the permits has been closed and no inspections are needed.

I would like the crew to meet me in the morning at:
430 N Virginia St, Prescott, AZ 86301. Once there they can call me on my cell: 928-925-4679 and I will escort them into the yard where we will meet with the signals crew, who will be operating the bucket truck.

Please coordinate prior communication between the install crew and I so we can work out any issues beforehand.

Thank you,

Mark S. Parker
Sergeant, Patrol Bureau
Prescott Police Department
222 S. Marina Street | Prescott, AZ 86303
Ph: 928.777.1997 | Fax: 928.778.3739

From: Shelby Marsh <shelby.marsh@flocksafety.com>
Sent: Friday, July 14, 2023 9:08:57 AM
To: Mark Parker <mark.parker@prescott-az.gov>
Cc: Jason Small <jason.small@prescott-az.gov>; Kraig Gardner <kraig.gardner@flocksafety.com>; Caity Peak <caity.peak@flocksafety.com>; Eddie Tukes <eddie.tukes@flocksafety.com>; Michael Franzen <michael.franzen@flocksafety.com>; Darien Watson <darien.watson@flocksafety.com>
Subject: Re: FW: New Device Installation

Good Morning Sgt. Parker,

I very much appreciate your patience as we work through the installation process. See below -

- Please provide the location #s for the installed cameras you would like to be adjusted for optimal captures. Also, provide what adjustments this would entail. We will make sure to notify you of this visit but try to be as specific as possible when describing the desired adjustments.
- Do you have recommendations for temporary locations for #9 and #13? I can bring in our deployment specialists to assist if needed.
- We are set to begin maintenance on **Tuesday, July 18th** I will be sure to connect you with the field tech so you can meet them onsite.
- Please confirm a bucket truck and TC will be available next week.

Thank you!

Shelby Marsh (she/her)
Project Manager
470-697-1121
|
shelby.marsh@flocksafety.com

flock safety



On Tue, Jul 11, 2023 at 9:00 AM Shelby Marsh <shelby.marsh@flocksafety.com> wrote:

> Good Morning Sgt. Parker,
>
> We heard back from ADOT regarding #9 and #13 - we are currently working on revising a few things, based on their feedback. I will let you know when we re-submit.
>
> Because we are a week out from installing 02, 05 (maintenance), 08, 10, and 11 (maintenance), I have connected with my Permitting team to contact ADOT, according to their guidelines. An inspector being present is part of their required guidelines.
>
> Are you able to provide a bucket truck for 10's installation?
>
> Thank you!
>
> > Shelby Marsh (she/her)

Project Manager
470-697-1121
|
shelby.marsh@flocksafety.com

flock safety



On Wed, Jul 5, 2023 at 11:43 AM Shelby Marsh <shelby.marsh@flocksafety.com> wrote:

> Good Morning Sgt. Parker, please see below -
>
> 1. What is the ADOT permit status for cameras #9 & #13 *This morning our Permitting Manager reached out directly to AZDOT and asked for a status update for these permits. I will let you know as soon as we hear back.*
> 2. What is the need for the inspector at locations #2 & #8 and is this something that we can handle pre-install? (see attached) **Permit conditions include: start inspections must be scheduled before any work is performed. Inspections should be scheduled through the Prescott Permit Portal, so please tag the permitting manager to log into the portal and schedule. If this is not possible, then please call the Building Division at 928-777-1371. Final inspection is also required.** *The installation for #2 and #8 is tentatively scheduled for Wednesday, 7/19. I have made a note to ping our Permitting Dept prior.*
>
> Thank you!
>
> Shelby Marsh (she/her)
> *Project Manager*
> 470-697-1121
> |
> shelby.marsh@flocksafety.com
>
> flock safety
>
> 
>
>
> On Fri, Jun 30, 2023 at 4:15 PM Shelby Marsh <shelby.marsh@flocksafety.com> wrote:
>
> > Good Afternoon Sergeant Parker,
> >
> > I have attached the permit for Location #8. I will also make sure to connect you with the field technician at least a week prior to your installation. I will get back to you with answers for #2 and #3 as soon as I can!

Have a great weekend! Thank you!

Shelby Marsh (she/her)
Project Manager
470-697-1121
|
shelby.marsh@flocksafety.com

flock safety



On Wed, Jun 28, 2023 at 1:45 PM Mark Parker <mark.parker@prescott-az.gov> wrote:

> Shelby,
>
> I've returned from military duty and will be taking this back over from Lt. Small. I have a few questions/requests:
>
> 1. Can you send me the last revision of the City of Prescott permit that includes the updated location for camera #8
> 2. What is the ADOT permit status for cameras #9 & #13
> 3. What is the need for the inspector at locations #2 & #8 and is this something that we can handle pre-install?
> 4. I can coordinate the bucket truck again for #10 on July 19th. I would like the person who is coming up to do the installs to coordinate with me at least a week prior to coming up, if not sooner. I had the bucket truck and a traffic control team here for the last install but since we didn't have any contact with the installer our people and your people were never connected…
>
> Thank you,

Mark S. Parker

Sergeant, Patrol Bureau

222 S. Marina Street **|** Prescott, AZ 86303

Ph: 928.777.1997 **|** Fax: 928.778.3739

Email: mark.parker@prescott-az.gov

Web: www.prescottpolice.org

From: Jason Small <jason.small@prescott-az.gov>
Sent: Wednesday, June 28, 2023 8:39 AM
To: Mark Parker <mark.parker@prescott-az.gov>
Subject: Fwd: New Device Installation

Get Outlook for iOS

From: Shelby Marsh <shelby.marsh@flocksafety.com>
Sent: Wednesday, June 28, 2023 8:36:24 AM
To: Jason Small <jason.small@prescott-az.gov>
Cc: Kraig Gardner <kraig.gardner@flocksafety.com>; Ellen Ziegler <ellen.ziegler@flocksafety.com>
Subject: Re: New Device Installation

Good Morning Lt. Small,

I apologize for the delay in getting back with you! It looks like our tech was unable to

install #2 and #8 due to not being able to get ahold of the inspector to meet him onsite. Can you please confirm the phone number and email address of the inspector? I will be sure to connect with them the week of the install to coordinate the site visit.

My field team would also like to know if you have a bucket truck we can utilize to install #10? I am really pushing for the team to knock out 2, 8, and 10 in one more mobilization, currently slated for July 19th.

Thanks Lt.!

Shelby Marsh (she/her)

Project Manager

470-697-1121 |
shelby.marsh@flocksafety.com

flock safety



On Fri, Jun 16, 2023 at 3:16 PM Jason Small <jason.small@prescott-az.gov> wrote:

> Shelby
>
> Thanks a bunch.
>
> **Jason Small**

Special Operations Bureau Lieutenant

CITY OF PRESCOTT
ARIZONA

222 S. Marina St. Prescott Az 86303

928-777-1942

jason.small@prescott-az.gov

From: Shelby Marsh <shelby.marsh@flocksafety.com>
Sent: Friday, June 16, 2023 1:15 PM
To: Jason Small <jason.small@prescott-az.gov>
Cc: Kraig Gardner <kraig.gardner@flocksafety.com>; Mark Parker <mark.parker@prescott-az.gov>; Caity Peak <caity.peak@flocksafety.com>; Scout Cappello <scout.cappello@flocksafety.com>
Subject: Re: New Device Installation

Good Afternoon Lt. Small,

I greatly appreciate your patience throughout this process. All locations are now installed, except #2, #8, and #10.

#2 and #8 are scheduled to be installed next Thursday, June 22nd. #10 is in the queue to be scheduled and I will keep you posted when I receive a hard date.

Have a great weekend!


Thank you!

Shelby Marsh (she/her)

Project Manager

470-697-1121 |
shelby.marsh@flocksafety.com

flock safety

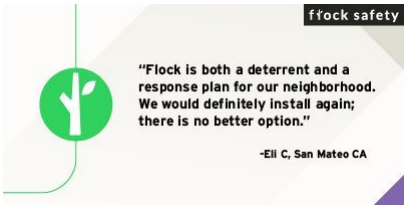

On Thu, Jun 15, 2023 at 5:09 PM Shelby Marsh <shelby.marsh@flocksafety.com> wrote:

> Good Afternoon Lt. Small,
>
> I received your voicemail. I am working with my team to determine what is left to complete for this project. I will let you know as soon as possible.
>
> Have a great night!

Shelby Marsh (she/her)

Project Manager

470-697-1121 |
shelby.marsh@flocksafety.com

flock safety



On Wed, Jun 14, 2023 at 1:19 PM Shelby Marsh <shelby.marsh@flocksafety.com> wrote:

> Good Afternoon Sergeant,
>
> Flock Technician Ra Grant is currently installing your devices onsite. If you could give him a call at 470-905-7134 to connect at a location, that would be great!
>
> I appreciate your patience during this process! Thank you!
>
> Shelby Marsh (she/her)
>
> *Project Manager*
>
> 470-697-1121 |
> shelby.marsh@flocksafety.com
>
> flock safety
>
> 
>

DOC-000161

Original filename: 20230718 - Re_ New Device Installation (1).pdf
Original path: Flock City Docs - Records/20230718 - Re_ New Device Installation (1).pdf
Document date: 2023-07-18
Document type: Email
Duplicate status: near
Original page count: 10
SHA256: 6f969525eca6488c0a27e7f7d7307d86446f8d7f6a2cd7fe354562d6241a2b5e

Summary:
Email thread between Flock project manager Shelby Marsh and Prescott Police Sgt. Mark Parker coordinating camera installation, adjustments, and maintenance visits, including specific location changes to reduce missed plate reads and logistics for a bucket truck and traffic control. Parker lists camera locations to adjust and temporary deployment spots, referencing ADOT coordination.


From: "Shelby Marsh" <shelby.marsh@flocksafety.com>
To: "Mark Parker" <mark.parker@prescott-az.gov>
CC: "Jason Small" <jason.small@prescott-az.gov>
"Kraig Gardner" <kraig.gardner@flocksafety.com>
"Caity Peak" <caity.peak@flocksafety.com>
"Eddie Tukes" <eddie.tukes@flocksafety.com>
"Michael Franzen" <michael.franzen@flocksafety.com>
"Darien Watson" <darien.watson@flocksafety.com>
Date: 7/18/2023 9:58:35 AM
Subject: Re: New Device Installation

Good Morning Sgt. Parker,

Our field technician will be giving you a call shortly.

Thank you!

Shelby Marsh (she/her)
Project Manager
470-697-1121 | shelby.marsh@flocksafety.com
flock safety

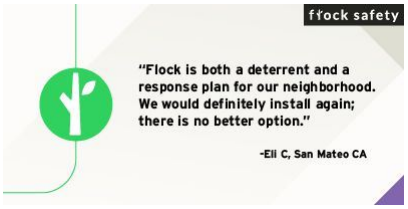

On Mon, Jul 17, 2023 at 12:21 AM Mark Parker <mark.parker@prescott-az.gov> wrote:

> Thank you Shelby,
>
> Here are the locations to adjust and a brief explanation:
>
> Ive noted instances of stolen cars and other hot listings passing through locations and not alerting, after much testing I've found this to be due to shadowing. Vehicle in curb lane concealing vehicle in fast lane. These adjustments will allow the camera to have the same view of both lanes irregardless of lane positioning. Thats my thought anyway; the goal is to increase the long term efficiency of the cameras and reduce missed plate reads as much as possible.
>
> 6: From signal pole to extension arm
> 5: Move to next intersection signal pole, Williamson Valley/ Iron Springs to signal extension arm
> 15: Move to next intersection signal pole, Sheldon/Marina to extension arm
> 16: From signal pole to extension arm
> 14: From signal pole to extension arm
> 4: Move to next intersection signal pole, Gurley/Sheldon signal extension arm
> 3: From signal pole to extension arm
>
> Temporary Camera Locations:
>
> 9: Gurley/Gail Gardner EB on Extension Arm
> 13: Prescott Lakes Pkwy/ south Walmart entrance Signal extension arm, SB traffic

For Wednesday I have scheduled a bucket truck and I will provide the traffic control. I have spoken to the inspector and LE traffic control satisfies their requirements; with that, the traffic control portion of the permits has been closed and no inspections are needed.

I would like the crew to meet me in the morning at:
430 N Virginia St, Prescott, AZ 86301. Once there they can call me on my cell: 928-925-4679 and I will escort them into the yard where we will meet with the signals crew, who will be operating the bucket truck.

Please coordinate prior communication between the install crew and I so we can work out any issues beforehand.

Thank you,

Mark S. Parker
Sergeant, Patrol Bureau
Prescott Police Department
222 S. Marina Street | Prescott, AZ 86303
Ph: 928.777.1997 | Fax: 928.778.3739

From: Shelby Marsh <shelby.marsh@flocksafety.com>
Sent: Friday, July 14, 2023 9:08:57 AM
To: Mark Parker <mark.parker@prescott-az.gov>
Cc: Jason Small <jason.small@prescott-az.gov>; Kraig Gardner <kraig.gardner@flocksafety.com>; Caity Peak <caity.peak@flocksafety.com>; Eddie Tukes <eddie.tukes@flocksafety.com>; Michael Franzen <michael.franzen@flocksafety.com>; Darien Watson <darien.watson@flocksafety.com>
Subject: Re: FW: New Device Installation

Good Morning Sgt. Parker,

I very much appreciate your patience as we work through the installation process. See below -

- Please provide the location #s for the installed cameras you would like to be adjusted for optimal captures. Also, provide what adjustments this would entail. We will make sure to notify you of this visit but try to be as specific as possible when describing the desired adjustments.
- Do you have recommendations for temporary locations for #9 and #13? I can bring in our deployment specialists to assist if needed.
- We are set to begin maintenance on **Tuesday, July 18th** I will be sure to connect you with the field tech so you can meet them onsite.
- Please confirm a bucket truck and TC will be available next week.

Thank you!

Shelby Marsh (she/her)
Project Manager
470-697-1121
|
shelby.marsh@flocksafety.com

flock safety



On Tue, Jul 11, 2023 at 9:00 AM Shelby Marsh <shelby.marsh@flocksafety.com> wrote:

Good Morning Sgt. Parker,

We heard back from ADOT regarding #9 and #13 - we are currently working on revising a few things, based on their feedback. I will let you know when we re-submit.


Because we are a week out from installing 02, 05 (maintenance), 08, 10, and 11 (maintenance), I have connected with my Permitting team to contact ADOT, according to their guidelines. An inspector being present is part of their required guidelines.

Are you able to provide a bucket truck for 10's installation?

Thank you!

Shelby Marsh (she/her)
Project Manager
470-697-1121
|
shelby.marsh@flocksafety.com

flock safety

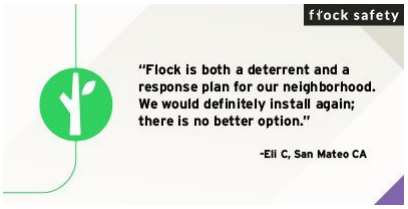

On Wed, Jul 5, 2023 at 11:43 AM Shelby Marsh <shelby.marsh@flocksafety.com> wrote:

Good Morning Sgt. Parker, please see below -

1. What is the ADOT permit status for cameras #9 & #13 *This morning our Permitting Manager reached out directly to AZDOT and asked for a status update for these permits. I will let you know as soon as we hear back.*
2. What is the need for the inspector at locations #2 & #8 and is this something that we can handle pre-install? (see attached) **Permit conditions include: start inspections must be scheduled before any work is performed. Inspections should be scheduled through the Prescott Permit Portal, so please tag the permitting manager to log into the portal and schedule. If this is not possible, then please call the Building Division at 928-777-1371. Final inspection is also required.** *The installation for #2 and #8 is tentatively scheduled for Wednesday, 7/19. I have made a note to ping our Permitting Dept prior.*

Thank you!

Shelby Marsh (she/her)
Project Manager
470-697-1121
|
shelby.marsh@flocksafety.com

flock safety



On Fri, Jun 30, 2023 at 4:15 PM Shelby Marsh <shelby.marsh@flocksafety.com> wrote:

> Good Afternoon Sergeant Parker,
>
> I have attached the permit for Location #8. I will also make sure to connect you with the field technician at least a week prior to your installation. I will get back to you with answers for #2 and #3 as soon as I can!
>
> Have a great weekend! Thank you!
>
> Shelby Marsh (she/her)
> *Project Manager*
> 470-697-1121
> |
> shelby.marsh@flocksafety.com
>
> flock safety
>
> 
>
>
> On Wed, Jun 28, 2023 at 1:45 PM Mark Parker <mark.parker@prescott-az.gov> wrote:
>
> > Shelby,
> >
> > I've returned from military duty and will be taking this back over from Lt. Small. I have a few questions/requests:

1. Can you send me the last revision of the City of Prescott permit that includes the updated location for camera #8
2. What is the ADOT permit status for cameras #9 & #13
3. What is the need for the inspector at locations #2 & #8 and is this something that we can handle pre-install?
4. I can coordinate the bucket truck again for #10 on July 19th. I would like the person who is coming up to do the installs to coordinate with me at least a week prior to coming up, if not sooner. I had the bucket truck and a traffic control team here for the last install but since we didn't have any contact with the installer our people and your people were never connected…

Thank you,

Mark S. Parker

Sergeant, Patrol Bureau

222 S. Marina Street **|** Prescott, AZ 86303

Ph: 928.777.1997 **|** Fax: 928.778.3739

Email: mark.parker@prescott-az.gov

Web: www.prescottpolice.org

From: Jason Small <jason.small@prescott-az.gov>
Sent: Wednesday, June 28, 2023 8:39 AM
To: Mark Parker <mark.parker@prescott-az.gov>
Subject: Fwd: New Device Installation

Get Outlook for iOS

From: Shelby Marsh <shelby.marsh@flocksafety.com>
Sent: Wednesday, June 28, 2023 8:36:24 AM
To: Jason Small <jason.small@prescott-az.gov>
Cc: Kraig Gardner <kraig.gardner@flocksafety.com>; Ellen Ziegler <ellen.ziegler@flocksafety.com>
Subject: Re: New Device Installation

Good Morning Lt. Small,

I apologize for the delay in getting back with you! It looks like our tech was unable to install #2 and #8 due to not being able to get ahold of the inspector to meet him onsite. Can you please confirm the phone number and email address of the inspector? I will be sure to connect with them the week of the install to coordinate the site visit.

My field team would also like to know if you have a bucket truck we can utilize to install #10? I am really pushing for the team to knock out 2, 8, and 10 in one more mobilization, currently slated for July 19th.

Thanks Lt.!

Shelby Marsh (she/her)

Project Manager

470-697-1121 |
shelby.marsh@flocksafety.com

flock safety



On Fri, Jun 16, 2023 at 3:16 PM Jason Small <jason.small@prescott-az.gov> wrote:

> Shelby
>
> Thanks a bunch.
>
> **Jason Small**
>
> *Special Operations Bureau Lieutenant*
>
> CITY OF PRESCOTT ARIZONA
>
> 222 S. Marina St. Prescott Az 86303
>
> 928-777-1942
>
> jason.small@prescott-az.gov
>
> ---
>
> **From:** Shelby Marsh <shelby.marsh@flocksafety.com>
> **Sent:** Friday, June 16, 2023 1:15 PM
> **To:** Jason Small <jason.small@prescott-az.gov>
> **Cc:** Kraig Gardner <kraig.gardner@flocksafety.com>; Mark Parker <mark.parker@prescott-az.gov>; Caity Peak <caity.peak@flocksafety.com>; Scout Cappello <scout.cappello@flocksafety.com>
> **Subject:** Re: New Device Installation

Good Afternoon Lt. Small,

I greatly appreciate your patience throughout this process. All locations are now installed, except #2, #8, and #10.

#2 and #8 are scheduled to be installed next Thursday, June 22nd. #10 is in the queue to be scheduled and I will keep you posted when I receive a hard date.

Have a great weekend!

Thank you!

Shelby Marsh (she/her)

Project Manager

470-697-1121 |
shelby.marsh@flocksafety.com

flock safety



On Thu, Jun 15, 2023 at 5:09 PM Shelby Marsh <shelby.marsh@flocksafety.com> wrote:

> Good Afternoon Lt. Small,
>
> I received your voicemail. I am working with my team to determine what is left to complete for this project. I will let you know as soon as possible.

Have a great night!

Shelby Marsh (she/her)

Project Manager

470-697-1121 |
shelby.marsh@flocksafety.com

flock safety



On Wed, Jun 14, 2023 at 1:19 PM Shelby Marsh <shelby.marsh@flocksafety.com> wrote:

> Good Afternoon Sergeant,
>
> Flock Technician Ra Grant is currently installing your devices onsite. If you could give him a call at 470-905-7134 to connect at a location, that would be great!
>
> I appreciate your patience during this process! Thank you!
>
> Shelby Marsh (she/her)
>
> *Project Manager*
>
> 470-697-1121 |

shelby.marsh@flocksafety.com

flock safety



DOC-000162

Original filename: 20230718 - Re_ New Device Installation.pdf
Original path: Flock City Docs - Records/20230718 - Re_ New Device Installation.pdf
Document date: 2023-07-18
Document type: Email
Duplicate status: near
Original page count: 10
SHA256: 6386470025308f5387a7e1da620f5abd0745d11e230e1fa198e158a96672a935

Summary:
Email thread between Flock project manager Shelby Marsh and Sgt. Mark Parker coordinating camera installation, maintenance visits, and adjustments to camera positions and locations to improve plate-read efficiency, including arranging a bucket truck, traffic control, and onsite meeting logistics.
Discusses moving cameras from signal poles to extension arms, temporary camera locations, and ADOT feedback on specific locations.


From: "Shelby Marsh" <shelby.marsh@flocksafety.com>
To: "Mark Parker" <mark.parker@prescott-az.gov>
CC: "Jason Small" <jason.small@prescott-az.gov>
"Kraig Gardner" <kraig.gardner@flocksafety.com>
"Caity Peak" <caity.peak@flocksafety.com>
"Eddie Tukes" <eddie.tukes@flocksafety.com>
"Michael Franzen" <michael.franzen@flocksafety.com>
"Darien Watson" <darien.watson@flocksafety.com>
Date: 7/18/2023 9:58:35 AM
Subject: Re: New Device Installation

Good Morning Sgt. Parker,

Our field technician will be giving you a call shortly.

Thank you!

Shelby Marsh (she/her)
Project Manager
470-697-1121 | shelby.marsh@flocksafety.com
flock safety

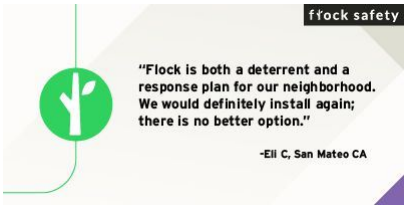

On Mon, Jul 17, 2023 at 12:21 AM Mark Parker <mark.parker@prescott-az.gov> wrote:

> Thank you Shelby,
>
> Here are the locations to adjust and a brief explanation:
>
> Ive noted instances of stolen cars and other hot listings passing through locations and not alerting, after much testing I've found this to be due to shadowing. Vehicle in curb lane concealing vehicle in fast lane. These adjustments will allow the camera to have the same view of both lanes irregardless of lane positioning. Thats my thought anyway; the goal is to increase the long term efficiency of the cameras and reduce missed plate reads as much as possible.
>
> 6: From signal pole to extension arm
> 5: Move to next intersection signal pole, Williamson Valley/ Iron Springs to signal extension arm
> 15: Move to next intersection signal pole, Sheldon/Marina to extension arm
> 16: From signal pole to extension arm
> 14: From signal pole to extension arm
> 4: Move to next intersection signal pole, Gurley/Sheldon signal extension arm
> 3: From signal pole to extension arm
>
> Temporary Camera Locations:
>
> 9: Gurley/Gail Gardner EB on Extension Arm
> 13: Prescott Lakes Pkwy/ south Walmart entrance Signal extension arm, SB traffic

For Wednesday I have scheduled a bucket truck and I will provide the traffic control. I have spoken to the inspector and LE traffic control satisfies their requirements; with that, the traffic control portion of the permits has been closed and no inspections are needed.

I would like the crew to meet me in the morning at:
430 N Virginia St, Prescott, AZ 86301. Once there they can call me on my cell: 928-925-4679 and I will escort them into the yard where we will meet with the signals crew, who will be operating the bucket truck.

Please coordinate prior communication between the install crew and I so we can work out any issues beforehand.

Thank you,

Mark S. Parker
Sergeant, Patrol Bureau
Prescott Police Department
222 S. Marina Street | Prescott, AZ 86303
Ph: 928.777.1997 | Fax: 928.778.3739

From: Shelby Marsh <shelby.marsh@flocksafety.com>
Sent: Friday, July 14, 2023 9:08:57 AM
To: Mark Parker <mark.parker@prescott-az.gov>
Cc: Jason Small <jason.small@prescott-az.gov>; Kraig Gardner <kraig.gardner@flocksafety.com>; Caity Peak <caity.peak@flocksafety.com>; Eddie Tukes <eddie.tukes@flocksafety.com>; Michael Franzen <michael.franzen@flocksafety.com>; Darien Watson <darien.watson@flocksafety.com>
Subject: Re: FW: New Device Installation

Good Morning Sgt. Parker,

I very much appreciate your patience as we work through the installation process. See below -

- Please provide the location #s for the installed cameras you would like to be adjusted for optimal captures. Also, provide what adjustments this would entail. We will make sure to notify you of this visit but try to be as specific as possible when describing the desired adjustments.
- Do you have recommendations for temporary locations for #9 and #13? I can bring in our deployment specialists to assist if needed.
- We are set to begin maintenance on **Tuesday, July 18th** I will be sure to connect you with the field tech so you can meet them onsite.
- Please confirm a bucket truck and TC will be available next week.

Thank you!

Shelby Marsh (she/her)
Project Manager
470-697-1121
|
shelby.marsh@flocksafety.com

flock safety



On Tue, Jul 11, 2023 at 9:00 AM Shelby Marsh <shelby.marsh@flocksafety.com> wrote:

Good Morning Sgt. Parker,

We heard back from ADOT regarding #9 and #13 - we are currently working on revising a few things, based on their feedback. I will let you know when we re-submit.


Because we are a week out from installing 02, 05 (maintenance), 08, 10, and 11 (maintenance), I have connected with my Permitting team to contact ADOT, according to their guidelines. An inspector being present is part of their required guidelines.

Are you able to provide a bucket truck for 10's installation?

Thank you!

Shelby Marsh (she/her)
Project Manager
470-697-1121
|
shelby.marsh@flocksafety.com

flock safety

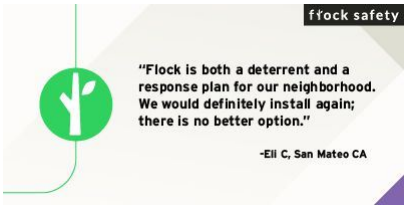

On Wed, Jul 5, 2023 at 11:43 AM Shelby Marsh <shelby.marsh@flocksafety.com> wrote:

Good Morning Sgt. Parker, please see below -

1. What is the ADOT permit status for cameras #9 & #13 *This morning our Permitting Manager reached out directly to AZDOT and asked for a status update for these permits. I will let you know as soon as we hear back.*
2. What is the need for the inspector at locations #2 & #8 and is this something that we can handle pre-install? (see attached) **Permit conditions include: start inspections must be scheduled before any work is performed. Inspections should be scheduled through the Prescott Permit Portal, so please tag the permitting manager to log into the portal and schedule. If this is not possible, then please call the Building Division at 928-777-1371. Final inspection is also required.** *The installation for #2 and #8 is tentatively scheduled for Wednesday, 7/19. I have made a note to ping our Permitting Dept prior.*

Thank you!

Shelby Marsh (she/her)
Project Manager
470-697-1121
|
shelby.marsh@flocksafety.com

flock safety



On Fri, Jun 30, 2023 at 4:15 PM Shelby Marsh <shelby.marsh@flocksafety.com> wrote:

> Good Afternoon Sergeant Parker,
>
> I have attached the permit for Location #8. I will also make sure to connect you with the field technician at least a week prior to your installation. I will get back to you with answers for #2 and #3 as soon as I can!
>
> Have a great weekend! Thank you!
>
> Shelby Marsh (she/her)
> *Project Manager*
> 470-697-1121
> |
> shelby.marsh@flocksafety.com
>
> flock safety
>
> 
>
>
> On Wed, Jun 28, 2023 at 1:45 PM Mark Parker <mark.parker@prescott-az.gov> wrote:
>
> > Shelby,
> >
> > I've returned from military duty and will be taking this back over from Lt. Small. I have a few questions/requests:

1. Can you send me the last revision of the City of Prescott permit that includes the updated location for camera #8
2. What is the ADOT permit status for cameras #9 & #13
3. What is the need for the inspector at locations #2 & #8 and is this something that we can handle pre-install?
4. I can coordinate the bucket truck again for #10 on July 19th. I would like the person who is coming up to do the installs to coordinate with me at least a week prior to coming up, if not sooner. I had the bucket truck and a traffic control team here for the last install but since we didn't have any contact with the installer our people and your people were never connected…

Thank you,

Mark S. Parker

Sergeant, Patrol Bureau

222 S. Marina Street **|** Prescott, AZ 86303

Ph: 928.777.1997 **|** Fax: 928.778.3739

Email: mark.parker@prescott-az.gov

Web: www.prescottpolice.org

From: Jason Small <jason.small@prescott-az.gov>
Sent: Wednesday, June 28, 2023 8:39 AM
To: Mark Parker <mark.parker@prescott-az.gov>
Subject: Fwd: New Device Installation

Get Outlook for iOS

From: Shelby Marsh <shelby.marsh@flocksafety.com>
Sent: Wednesday, June 28, 2023 8:36:24 AM
To: Jason Small <jason.small@prescott-az.gov>
Cc: Kraig Gardner <kraig.gardner@flocksafety.com>; Ellen Ziegler <ellen.ziegler@flocksafety.com>
Subject: Re: New Device Installation

Good Morning Lt. Small,

I apologize for the delay in getting back with you! It looks like our tech was unable to install #2 and #8 due to not being able to get ahold of the inspector to meet him onsite. Can you please confirm the phone number and email address of the inspector? I will be sure to connect with them the week of the install to coordinate the site visit.

My field team would also like to know if you have a bucket truck we can utilize to install #10? I am really pushing for the team to knock out 2, 8, and 10 in one more mobilization, currently slated for July 19th.

Thanks Lt.!

Shelby Marsh (she/her)

Project Manager

470-697-1121 |
shelby.marsh@flocksafety.com

flock safety



On Fri, Jun 16, 2023 at 3:16 PM Jason Small <jason.small@prescott-az.gov> wrote:

> Shelby
>
> Thanks a bunch.
>
> **Jason Small**
>
> *Special Operations Bureau Lieutenant*
>
> CITY OF PRESCOTT ARIZONA
>
> 222 S. Marina St. Prescott Az 86303
>
> 928-777-1942
>
> jason.small@prescott-az.gov
>
> ---
>
> **From:** Shelby Marsh <shelby.marsh@flocksafety.com>
> **Sent:** Friday, June 16, 2023 1:15 PM
> **To:** Jason Small <jason.small@prescott-az.gov>
> **Cc:** Kraig Gardner <kraig.gardner@flocksafety.com>; Mark Parker <mark.parker@prescott-az.gov>; Caity Peak <caity.peak@flocksafety.com>; Scout Cappello <scout.cappello@flocksafety.com>
> **Subject:** Re: New Device Installation

Good Afternoon Lt. Small,

I greatly appreciate your patience throughout this process. All locations are now installed, except #2, #8, and #10.

#2 and #8 are scheduled to be installed next Thursday, June 22nd. #10 is in the queue to be scheduled and I will keep you posted when I receive a hard date.

Have a great weekend!

Thank you!

Shelby Marsh (she/her)

Project Manager

470-697-1121 |
shelby.marsh@flocksafety.com

flock safety



On Thu, Jun 15, 2023 at 5:09 PM Shelby Marsh <shelby.marsh@flocksafety.com> wrote:

> Good Afternoon Lt. Small,
>
> I received your voicemail. I am working with my team to determine what is left to complete for this project. I will let you know as soon as possible.

Have a great night!

Shelby Marsh (she/her)

Project Manager

470-697-1121 |
shelby.marsh@flocksafety.com

flock safety



On Wed, Jun 14, 2023 at 1:19 PM Shelby Marsh <shelby.marsh@flocksafety.com> wrote:

> Good Afternoon Sergeant,
>
> Flock Technician Ra Grant is currently installing your devices onsite. If you could give him a call at 470-905-7134 to connect at a location, that would be great!
>
> I appreciate your patience during this process! Thank you!
>
> Shelby Marsh (she/her)
>
> *Project Manager*
>
> 470-697-1121 |

shelby.marsh@flocksafety.com

flock safety



DOC-000163

Original filename: 20230718 - Upcoming Flock Activities - AZ - Prescott PD.pdf
Original path: Flock City Docs - Records/20230718 - Upcoming Flock Activities - AZ - Prescott PD.pdf
Document date: 2023-07-18
Document type: Email
Duplicate status: near (contained in thread DOC-000365)
Original page count: 1
SHA256: 54418f40422c04847d1adb15ee3e5bcebbb1a5f0b660e2175688e98144860a4d

Summary:
An automated Flock Safety Daily Digest email to Jason Small of Prescott PD summarizing upcoming activities, including a scheduled equipment replacement maintenance visit at Iron Springs SB/Vyne on 7/18/2023 and a camera installation at 89 @ Brookside NB on 7/19/2023. It explains status definitions and visit types for site surveys, installations, and maintenance.

From: "Flock Safety Daily Digest" <digest@flocksafety.com>
To: jason.small@prescott-az.gov
Date: 7/18/2023 6:22:08 PM
Subject: Upcoming Flock Activities - AZ - Prescott PD

flock safety

Hi Jason Small,

Below you will find a summary of upcoming activities related to your Flock Safety network.

Recent Activity			
Location Name	Status	Visit Type	Completed/Scheduled Date
(05) Iron Springs SB / Vyne	Scheduled	Maintenance - Replace Equipment	7/18/2023
#10 89 @ Brookside NB	Scheduled	Installation	7/19/2023

Status:
Scheduling: We are actively scheduling the technician visit - be that for a pre-installation site survey or the installation. Be on the lookout for the dispatched appointment within the next week or two.
Scheduled: Barring unforeseen circumstances, the technician will be onsite for your site survey or installation on this date.
Completed: The technician has completed the visit. Next step: the experts are in the process of confirming that your cameras are functioning properly (receiving adequate sunlight, connecting regularly to the cellular network, taking high-quality images, etc.). Once that part is complete, we will grant access to your camera footage.

Visit Types:
Site Survey: The technician will confirm that the locations previously agreed upon will work for the installation. The technician will place white flags at each location according to the plan you approved.
Installation: The technician will follow the plan based on the results of the site survey.
Maintenance: Our systems have identified an issue with your camera and a technician will be onsite to resolve the issue.

Stay Safe,
Your Flock Safety Team

Have questions? Should somebody else be receiving this email instead of you? Email us at support@flocksafety.com.

DOC-000164

Original filename: 20230719 - RE_ New Device Installation (1).pdf
Original path: Flock City Docs - Records/20230719 - RE_ New Device Installation (1).pdf
Document date: 2023-07-19
Document type: Email
Duplicate status: near
Original page count: 11
SHA256: 38603cf0841eead2d9de0e9b9f5fc5c919d4d96b6ba3c6397f9a8cd84fbdd3b8

Summary:
Email thread between Prescott Police Sergeant Mark Parker and Flock project manager Shelby Marsh coordinating camera installation adjustments, relocating multiple ALPR cameras to signal pole extension arms and setting up temporary locations, with specific intersections and GPS coordinates listed.

From: "Mark Parker" <mark.parker@prescott-az.gov>
To: "Shelby Marsh" <shelby.marsh@flocksafety.com>
CC: "Jason Small" <jason.small@prescott-az.gov>
"Kraig Gardner" <kraig.gardner@flocksafety.com>
"Caity Peak" <caity.peak@flocksafety.com>
Date: 7/19/2023 3:54:36 PM
Subject: RE: New Device Installation

Shelby,

Here are the updates from today. Can we please try to utilize the 10th to get all of the pending items completed? I have already scheduled the bucket truck for this day.

Camera adjustments:

10: Currently identified to be installed on a standalone pole at Whipple and Miller Valley. Scratch that location and install it at Whipple EB at Division on the signal pole extension arm.
6: It was adjusted today, but needs to be moved to the extension arm
14: It was adjusted today, but needs to be moved to the extension arm
16: Move to extension arm
3: This could not be adjusted and needs to be moved to the extension arm
5: Technician was going to look at the camera this afternoon to see if it can be adjusted, but it likely needs to be moved to the signal pole at Iron Springs EB / Williamson Valley
4: Move east to next intersection, Gurley WB / Sheldon extension arm (34.544572345560766, -112.45355605466621)
15: Move east to next intersection, Sheldon EB / Marina extension arm (34.545357583452905, -112.46707904902507)
7: Need to test this one more, I don't get any alerts from this camera so it may need to be moved over to the extension arm as well.

Temporary Locations for ADOT cameras:

9: Gurley EB / Gail Gardner on signal pole (34.543531822002905, -112.49040750915269)
13: Prescott Lakes Parkway SB / no-name intersection on extension arm (34.553555994004434, -112.41060180998132)

Are there any questions for me?

Best regards,

Mark S. Parker
Sergeant, Patrol Bureau
222 S. Marina Street | Prescott, AZ 86303
Ph: 928.777.1997 | Fax: 928.778.3739
Email: mark.parker@prescott-az.gov
Web: www.prescottpolice.org

From: Shelby Marsh <shelby.marsh@flocksafety.com>
Sent: Tuesday, July 18, 2023 9:59 AM
To: Mark Parker <mark.parker@prescott-az.gov>
Cc: Jason Small <jason.small@prescott-az.gov>; Kraig Gardner <kraig.gardner@flocksafety.com>; Caity

Peak <caity.peak@flocksafety.com>; Eddie Tukes <eddie.tukes@flocksafety.com>; Michael Franzen <michael.franzen@flocksafety.com>; Darien Watson <darien.watson@flocksafety.com>
Subject: Re: New Device Installation

Good Morning Sgt. Parker,

Our field technician will be giving you a call shortly.

Thank you!

Shelby Marsh (she/her)

Project Manager

470-697-1121 |
shelby.marsh@flocksafety.com

flock safety



On Mon, Jul 17, 2023 at 12:21 AM Mark Parker <mark.parker@prescott-az.gov> wrote:

> Thank you Shelby,
>
> Here are the locations to adjust and a brief explanation:
>
> Ive noted instances of stolen cars and other hot listings passing through locations and not alerting, after much testing I've found this to be due to shadowing. Vehicle in curb lane concealing vehicle in fast lane. These adjustments will allow the camera to have the same view of both lanes irregardless of lane positioning. Thats my thought anyway; the goal is to increase the long term efficiency of the cameras and reduce missed plate reads as much as possible.
>
> 6: From signal pole to extension arm
> 5: Move to next intersection signal pole, Williamson Valley/ Iron Springs to signal extension arm
> 15: Move to next intersection signal pole, Sheldon/Marina to extension arm
> 16: From signal pole to extension arm
> 14: From signal pole to extension arm
> 4: Move to next intersection signal pole, Gurley/Sheldon signal extension arm
> 3: From signal pole to extension arm
>
> Temporary Camera Locations:
>
> 9: Gurley/Gail Gardner EB on Extension Arm
> 13: Prescott Lakes Pkwy/ south Walmart entrance Signal extension arm, SB traffic
>
> For Wednesday I have scheduled a bucket truck and I will provide the traffic control. I have spoken to the inspector and LE traffic control satisfies their requirements; with that, the traffic control portion of the permits has been closed and no inspections are needed.
>
> I would like the crew to meet me in the morning at:
> 430 N Virginia St, Prescott, AZ 86301. Once there they can call me on my cell: 928-925-4679 and I will escort them into the yard where we will meet with the signals crew, who will be operating the bucket truck.
>
> Please coordinate prior communication between the install crew and I so we can work out any issues

beforehand.

Thank you,

Mark S. Parker
Sergeant, Patrol Bureau
Prescott Police Department
222 S. Marina Street | Prescott, AZ 86303
Ph: 928.777.1997 | Fax: 928.778.3739

From: Shelby Marsh <shelby.marsh@flocksafety.com>
Sent: Friday, July 14, 2023 9:08:57 AM
To: Mark Parker <mark.parker@prescott-az.gov>
Cc: Jason Small <jason.small@prescott-az.gov>; Kraig Gardner <kraig.gardner@flocksafety.com>; Caity Peak <caity.peak@flocksafety.com>; Eddie Tukes <eddie.tukes@flocksafety.com>; Michael Franzen <michael.franzen@flocksafety.com>; Darien Watson <darien.watson@flocksafety.com>
Subject: Re: FW: New Device Installation

Good Morning Sgt. Parker,

I very much appreciate your patience as we work through the installation process. See below -

- Please provide the location #s for the installed cameras you would like to be adjusted for optimal captures. Also, provide what adjustments this would entail. We will make sure to notify you of this visit but try to be as specific as possible when describing the desired adjustments.
- Do you have recommendations for temporary locations for #9 and #13? I can bring in our deployment specialists to assist if needed.
- We are set to begin maintenance on **Tuesday, July 18th**. I will be sure to connect you with the field tech so you can meet them onsite.
- Please confirm a bucket truck and TC will be available next week.

Thank you!

Shelby Marsh (she/her)

Project Manager

470-697-1121 |
shelby.marsh@flocksafety.com

flock safety



On Tue, Jul 11, 2023 at 9:00 AM Shelby Marsh <shelby.marsh@flocksafety.com> wrote:

> Good Morning Sgt. Parker,
>
> We heard back from ADOT regarding #9 and #13 - we are currently working on revising a few things, based on their feedback. I will let you know when we re-submit.
>
> Because we are a week out from installing 02, 05 (maintenance), 08, 10, and 11 (maintenance), I have connected with my Permitting team to contact ADOT, according to their guidelines. An inspector being

present is part of their required guidelines.

Are you able to provide a bucket truck for 10's installation?

Thank you!


Shelby Marsh (she/her)

Project Manager

470-697-1121 |
shelby.marsh@flocksafety.com



On Wed, Jul 5, 2023 at 11:43 AM Shelby Marsh <shelby.marsh@flocksafety.com> wrote:
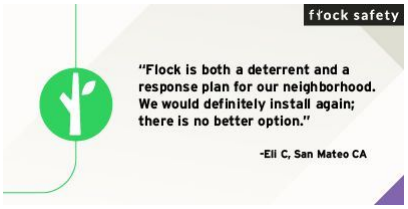
> Good Morning Sgt. Parker, please see below -
>
> 1. What is the ADOT permit status for cameras #9 & #13 *This morning our Permitting Manager reached out directly to AZDOT and asked for a status update for these permits. I will let you know as soon as we hear back.*
> 2. What is the need for the inspector at locations #2 & #8 and is this something that we can handle pre-install? (see attached) **Permit conditions include: start inspections must be scheduled before any work is performed. Inspections should be scheduled through the Prescott Permit Portal, so please tag the permitting manager to log into the portal and schedule. If this is not possible, then please call the Building Division at 928-777-1371. Final inspection is also required.** *The installation for #2 and #8 is tentatively scheduled for Wednesday, 7/19. I have made a note to ping our Permitting Dept prior.*
>
> Thank you!
>
> Shelby Marsh (she/her)
>
> *Project Manager*
>
> 470-697-1121 |
> shelby.marsh@flocksafety.com
>
> 
>

On Fri, Jun 30, 2023 at 4:15 PM Shelby Marsh <shelby.marsh@flocksafety.com> wrote:

> Good Afternoon Sergeant Parker,
>
> I have attached the permit for Location #8. I will also make sure to connect you with the field technician at least a week prior to your installation. I will get back to you with answers for #2 and #3 as soon as I can!
>
> Have a great weekend! Thank you!

Shelby Marsh (she/her)

Project Manager

470-697-1121 |
shelby.marsh@flocksafety.com

flock safety



On Wed, Jun 28, 2023 at 1:45 PM Mark Parker <mark.parker@prescott-az.gov> wrote:

> Shelby,
>
> I've returned from military duty and will be taking this back over from Lt. Small. I have a few questions/requests:
>
> 1. Can you send me the last revision of the City of Prescott permit that includes the updated location for camera #8
> 2. What is the ADOT permit status for cameras #9 & #13
> 3. What is the need for the inspector at locations #2 & #8 and is this something that we can handle pre-install?
> 4. I can coordinate the bucket truck again for #10 on July 19th. I would like the person who is coming up to do the installs to coordinate with me at least a week prior to coming up, if not sooner. I had the bucket truck and a traffic control team here for the last install but since we didn't have any contact with the installer our people and your people were never connected…
>
> Thank you,

Mark S. Parker

Sergeant, Patrol Bureau

222 S. Marina Street **|** Prescott, AZ 86303

Ph: 928.777.1997 **|** Fax: 928.778.3739

Email: mark.parker@prescott-az.gov

Web: www.prescottpolice.org

From: Jason Small <jason.small@prescott-az.gov>
Sent: Wednesday, June 28, 2023 8:39 AM
To: Mark Parker <mark.parker@prescott-az.gov>
Subject: Fwd: New Device Installation

Get Outlook for iOS

From: Shelby Marsh <shelby.marsh@flocksafety.com>
Sent: Wednesday, June 28, 2023 8:36:24 AM
To: Jason Small <jason.small@prescott-az.gov>
Cc: Kraig Gardner <kraig.gardner@flocksafety.com>; Ellen Ziegler <ellen.ziegler@flocksafety.com>
Subject: Re: New Device Installation

Good Morning Lt. Small,

I apologize for the delay in getting back with you! It looks like our tech was unable to install #2 and #8 due to not being able to get ahold of the inspector to meet him onsite. Can you please confirm the phone number and email address of the inspector? I will be sure to connect with them the week of the install to coordinate the site visit.

My field team would also like to know if you have a bucket truck we can utilize to install #10? I am really pushing for the team to knock out 2, 8, and 10 in one more mobilization, currently slated for July 19th.

Thanks Lt.!

Shelby Marsh (she/her)

Project Manager

470-697-1121 |
shelby.marsh@flocksafety.com

flock safety



On Fri, Jun 16, 2023 at 3:16 PM Jason Small <jason.small@prescott-az.gov> wrote:

> Shelby
>
> Thanks a bunch.

Jason Small

Special Operations Bureau Lieutenant

CITY OF PRESCOTT
ARIZONA

222 S. Marina St. Prescott Az 86303

928-777-1942

jason.small@prescott-az.gov

From: Shelby Marsh <shelby.marsh@flocksafety.com>
Sent: Friday, June 16, 2023 1:15 PM
To: Jason Small <jason.small@prescott-az.gov>
Cc: Kraig Gardner <kraig.gardner@flocksafety.com>; Mark Parker <mark.parker@prescott-az.gov>; Caity Peak <caity.peak@flocksafety.com>; Scout Cappello <scout.cappello@flocksafety.com>
Subject: Re: New Device Installation

Good Afternoon Lt. Small,

I greatly appreciate your patience throughout this process. All locations are now installed, except #2, #8, and #10.

#2 and #8 are scheduled to be installed next Thursday, June 22nd. #10 is in the queue to be scheduled and I will keep you posted when I receive a hard date.

Have a great weekend!

Thank you!

Shelby Marsh (she/her)

Project Manager

470-697-1121 |
shelby.marsh@flocksafety.com

flock safety



On Thu, Jun 15, 2023 at 5:09 PM Shelby Marsh <shelby.marsh@flocksafety.com> wrote:

> Good Afternoon Lt. Small,
>
> I received your voicemail. I am working with my team to determine what is left to complete for this project. I will let you know as soon as possible.
>
> Have a great night!
>
> Shelby Marsh (she/her)
>
> *Project Manager*
>
> 470-697-1121 |

shelby.marsh@flocksafety.com

flock safety



On Wed, Jun 14, 2023 at 1:19 PM Shelby Marsh <shelby.marsh@flocksafety.com> wrote:


> Good Afternoon Sergeant,
>
> Flock Technician Ra Grant is currently installing your devices onsite. If you could give him a call at 470-905-7134 to connect at a location, that would be great!
>
> I appreciate your patience during this process! Thank you!

Shelby Marsh (she/her)

Project Manager

470-697-1121 |
shelby.marsh@flocksafety.com

flock safety

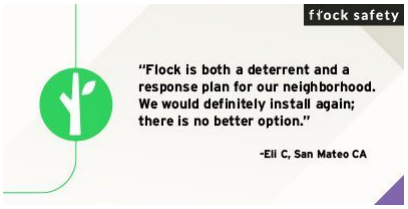
flock safety
"Flock is both a deterrent and a response plan for our neighborhood. We would definitely install again; there is no better option."
-Eli C, San Mateo CA

DOC-000165

Original filename: 20230719 - RE_ New Device Installation.pdf
Original path: Flock City Docs - Records/20230719 - RE_ New Device Installation.pdf
Document date: 2023-07-19
Document type: Email
Duplicate status: near
Original page count: 11
SHA256: 4eb86b9520ba36fbde181a3d7513e5e5079173cd9dee294a25d97dc48d46ed43

Summary:
Email thread between Prescott Police Sergeant Mark Parker and Flock project manager Shelby Marsh coordinating camera installation adjustments, relocations to signal pole extension arms, and temporary ADOT camera locations, including scheduling a bucket truck and traffic control.

From: "Mark Parker" <mark.parker@prescott-az.gov>
To: "Shelby Marsh" <shelby.marsh@flocksafety.com>
CC: "Jason Small" <jason.small@prescott-az.gov>
"Kraig Gardner" <kraig.gardner@flocksafety.com>
"Caity Peak" <caity.peak@flocksafety.com>
Date: 7/19/2023 3:54:36 PM
Subject: RE: New Device Installation

Shelby,

Here are the updates from today. Can we please try to utilize the 10th to get all of the pending items completed? I have already scheduled the bucket truck for this day.

Camera adjustments:

10: Currently identified to be installed on a standalone pole at Whipple and Miller Valley. Scratch that location and install it at Whipple EB at Division on the signal pole extension arm.
6: It was adjusted today, but needs to be moved to the extension arm
14: It was adjusted today, but needs to be moved to the extension arm
16: Move to extension arm
3: This could not be adjusted and needs to be moved to the extension arm
5: Technician was going to look at the camera this afternoon to see if it can be adjusted, but it likely needs to be moved to the signal pole at Iron Springs EB / Williamson Valley
4: Move east to next intersection, Gurley WB / Sheldon extension arm (34.544572345560766, -112.45355605466621)
15: Move east to next intersection, Sheldon EB / Marina extension arm (34.545357583452905, -112.46707904902507)
7: Need to test this one more, I don't get any alerts from this camera so it may need to be moved over to the extension arm as well.

Temporary Locations for ADOT cameras:

9: Gurley EB / Gail Gardner on signal pole (34.543531822002905, -112.49040750915269)
13: Prescott Lakes Parkway SB / no-name intersection on extension arm (34.553555994004434, -112.41060180998132)

Are there any questions for me?

Best regards,

Mark S. Parker
Sergeant, Patrol Bureau
222 S. Marina Street | Prescott, AZ 86303
Ph: 928.777.1997 | Fax: 928.778.3739
Email: mark.parker@prescott-az.gov
Web: www.prescottpolice.org

From: Shelby Marsh <shelby.marsh@flocksafety.com>
Sent: Tuesday, July 18, 2023 9:59 AM
To: Mark Parker <mark.parker@prescott-az.gov>
Cc: Jason Small <jason.small@prescott-az.gov>; Kraig Gardner <kraig.gardner@flocksafety.com>; Caity

Peak <caity.peak@flocksafety.com>; Eddie Tukes <eddie.tukes@flocksafety.com>; Michael Franzen <michael.franzen@flocksafety.com>; Darien Watson <darien.watson@flocksafety.com>
Subject: Re: New Device Installation

Good Morning Sgt. Parker,

Our field technician will be giving you a call shortly.

Thank you!

Shelby Marsh (she/her)

Project Manager

470-697-1121 |
shelby.marsh@flocksafety.com

flock safety



On Mon, Jul 17, 2023 at 12:21 AM Mark Parker <mark.parker@prescott-az.gov> wrote:

> Thank you Shelby,
>
> Here are the locations to adjust and a brief explanation:
>
> Ive noted instances of stolen cars and other hot listings passing through locations and not alerting, after much testing I've found this to be due to shadowing. Vehicle in curb lane concealing vehicle in fast lane. These adjustments will allow the camera to have the same view of both lanes irregardless of lane positioning. Thats my thought anyway; the goal is to increase the long term efficiency of the cameras and reduce missed plate reads as much as possible.
>
> 6: From signal pole to extension arm
> 5: Move to next intersection signal pole, Williamson Valley/ Iron Springs to signal extension arm
> 15: Move to next intersection signal pole, Sheldon/Marina to extension arm
> 16: From signal pole to extension arm
> 14: From signal pole to extension arm
> 4: Move to next intersection signal pole, Gurley/Sheldon signal extension arm
> 3: From signal pole to extension arm
>
> Temporary Camera Locations:
>
> 9: Gurley/Gail Gardner EB on Extension Arm
> 13: Prescott Lakes Pkwy/ south Walmart entrance Signal extension arm, SB traffic
>
> For Wednesday I have scheduled a bucket truck and I will provide the traffic control. I have spoken to the inspector and LE traffic control satisfies their requirements; with that, the traffic control portion of the permits has been closed and no inspections are needed.
>
> I would like the crew to meet me in the morning at:
> 430 N Virginia St, Prescott, AZ 86301. Once there they can call me on my cell: 928-925-4679 and I will escort them into the yard where we will meet with the signals crew, who will be operating the bucket truck.
>
> Please coordinate prior communication between the install crew and I so we can work out any issues

beforehand.

Thank you,

Mark S. Parker
Sergeant, Patrol Bureau
Prescott Police Department
222 S. Marina Street | Prescott, AZ 86303
Ph: 928.777.1997 | Fax: 928.778.3739

From: Shelby Marsh <shelby.marsh@flocksafety.com>
Sent: Friday, July 14, 2023 9:08:57 AM
To: Mark Parker <mark.parker@prescott-az.gov>
Cc: Jason Small <jason.small@prescott-az.gov>; Kraig Gardner <kraig.gardner@flocksafety.com>; Caity Peak <caity.peak@flocksafety.com>; Eddie Tukes <eddie.tukes@flocksafety.com>; Michael Franzen <michael.franzen@flocksafety.com>; Darien Watson <darien.watson@flocksafety.com>
Subject: Re: FW: New Device Installation

Good Morning Sgt. Parker,

I very much appreciate your patience as we work through the installation process. See below -

- Please provide the location #s for the installed cameras you would like to be adjusted for optimal captures. Also, provide what adjustments this would entail. We will make sure to notify you of this visit but try to be as specific as possible when describing the desired adjustments.
- Do you have recommendations for temporary locations for #9 and #13? I can bring in our deployment specialists to assist if needed.
- We are set to begin maintenance on **Tuesday, July 18th**. I will be sure to connect you with the field tech so you can meet them onsite.
- Please confirm a bucket truck and TC will be available next week.

Thank you!

Shelby Marsh (she/her)

Project Manager

470-697-1121 |
shelby.marsh@flocksafety.com

flock safety



On Tue, Jul 11, 2023 at 9:00 AM Shelby Marsh <shelby.marsh@flocksafety.com> wrote:

> Good Morning Sgt. Parker,
>
> We heard back from ADOT regarding #9 and #13 - we are currently working on revising a few things, based on their feedback. I will let you know when we re-submit.
>
> Because we are a week out from installing 02, 05 (maintenance), 08, 10, and 11 (maintenance), I have connected with my Permitting team to contact ADOT, according to their guidelines. An inspector being

present is part of their required guidelines.

Are you able to provide a bucket truck for 10's installation?

Thank you!


Shelby Marsh (she/her)

Project Manager

470-697-1121 |
shelby.marsh@flocksafety.com



On Wed, Jul 5, 2023 at 11:43 AM Shelby Marsh <shelby.marsh@flocksafety.com> wrote:
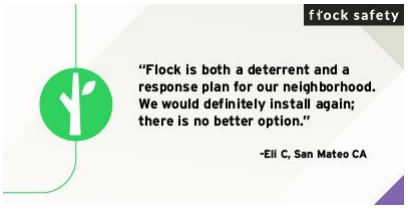
> Good Morning Sgt. Parker, please see below -
>
> 1. What is the ADOT permit status for cameras #9 & #13 *This morning our Permitting Manager reached out directly to AZDOT and asked for a status update for these permits. I will let you know as soon as we hear back.*
> 2. What is the need for the inspector at locations #2 & #8 and is this something that we can handle pre-install? (see attached) **Permit conditions include: start inspections must be scheduled before any work is performed. Inspections should be scheduled through the Prescott Permit Portal, so please tag the permitting manager to log into the portal and schedule. If this is not possible, then please call the Building Division at 928-777-1371. Final inspection is also required.** *The installation for #2 and #8 is tentatively scheduled for Wednesday, 7/19. I have made a note to ping our Permitting Dept prior.*
>
> Thank you!
>
> Shelby Marsh (she/her)
>
> *Project Manager*
>
> 470-697-1121 |
> shelby.marsh@flocksafety.com
>
> 
>

On Fri, Jun 30, 2023 at 4:15 PM Shelby Marsh <shelby.marsh@flocksafety.com> wrote:

> Good Afternoon Sergeant Parker,
>
> I have attached the permit for Location #8. I will also make sure to connect you with the field technician at least a week prior to your installation. I will get back to you with answers for #2 and #3 as soon as I can!
>
> Have a great weekend! Thank you!

Shelby Marsh (she/her)

Project Manager

470-697-1121 |
shelby.marsh@flocksafety.com

flock safety



On Wed, Jun 28, 2023 at 1:45 PM Mark Parker <mark.parker@prescott-az.gov> wrote:

> Shelby,
>
> I've returned from military duty and will be taking this back over from Lt. Small. I have a few questions/requests:
>
> 1. Can you send me the last revision of the City of Prescott permit that includes the updated location for camera #8
> 2. What is the ADOT permit status for cameras #9 & #13
> 3. What is the need for the inspector at locations #2 & #8 and is this something that we can handle pre-install?
> 4. I can coordinate the bucket truck again for #10 on July 19th. I would like the person who is coming up to do the installs to coordinate with me at least a week prior to coming up, if not sooner. I had the bucket truck and a traffic control team here for the last install but since we didn't have any contact with the installer our people and your people were never connected…
>
> Thank you,

Mark S. Parker

Sergeant, Patrol Bureau

222 S. Marina Street **|** Prescott, AZ 86303

Ph: 928.777.1997 **|** Fax: 928.778.3739

Email: mark.parker@prescott-az.gov

Web: www.prescottpolice.org

From: Jason Small <jason.small@prescott-az.gov>
Sent: Wednesday, June 28, 2023 8:39 AM
To: Mark Parker <mark.parker@prescott-az.gov>
Subject: Fwd: New Device Installation

Get Outlook for iOS

From: Shelby Marsh <shelby.marsh@flocksafety.com>
Sent: Wednesday, June 28, 2023 8:36:24 AM
To: Jason Small <jason.small@prescott-az.gov>
Cc: Kraig Gardner <kraig.gardner@flocksafety.com>; Ellen Ziegler <ellen.ziegler@flocksafety.com>
Subject: Re: New Device Installation

Good Morning Lt. Small,

I apologize for the delay in getting back with you! It looks like our tech was unable to install #2 and #8 due to not being able to get ahold of the inspector to meet him onsite. Can you please confirm the phone number and email address of the inspector? I will be sure to connect with them the week of the install to coordinate the site visit.

My field team would also like to know if you have a bucket truck we can utilize to install #10? I am really pushing for the team to knock out 2, 8, and 10 in one more mobilization, currently slated for July 19th.

Thanks Lt.!

Shelby Marsh (she/her)

Project Manager

470-697-1121 |
shelby.marsh@flocksafety.com

flock safety



On Fri, Jun 16, 2023 at 3:16 PM Jason Small <jason.small@prescott-az.gov> wrote:

> Shelby
>
> Thanks a bunch.

Jason Small

Special Operations Bureau Lieutenant

CITY OF PRESCOTT
ARIZONA

222 S. Marina St. Prescott Az 86303

928-777-1942

jason.small@prescott-az.gov

From: Shelby Marsh <shelby.marsh@flocksafety.com>
Sent: Friday, June 16, 2023 1:15 PM
To: Jason Small <jason.small@prescott-az.gov>
Cc: Kraig Gardner <kraig.gardner@flocksafety.com>; Mark Parker <mark.parker@prescott-az.gov>; Caity Peak <caity.peak@flocksafety.com>; Scout Cappello <scout.cappello@flocksafety.com>
Subject: Re: New Device Installation

Good Afternoon Lt. Small,

I greatly appreciate your patience throughout this process. All locations are now installed, except #2, #8, and #10.

#2 and #8 are scheduled to be installed next Thursday, June 22nd. #10 is in the queue to be scheduled and I will keep you posted when I receive a hard date.

Have a great weekend!

Thank you!

Shelby Marsh (she/her)

Project Manager

470-697-1121 |
shelby.marsh@flocksafety.com

flock safety



On Thu, Jun 15, 2023 at 5:09 PM Shelby Marsh <shelby.marsh@flocksafety.com> wrote:

> Good Afternoon Lt. Small,
>
> I received your voicemail. I am working with my team to determine what is left to complete for this project. I will let you know as soon as possible.
>
> Have a great night!
>
> Shelby Marsh (she/her)
>
> *Project Manager*
>
> 470-697-1121 |

shelby.marsh@flocksafety.com

flock safety



On Wed, Jun 14, 2023 at 1:19 PM Shelby Marsh <shelby.marsh@flocksafety.com> wrote:


> Good Afternoon Sergeant,
>
> Flock Technician Ra Grant is currently installing your devices onsite. If you could give him a call at 470-905-7134 to connect at a location, that would be great!
>
> I appreciate your patience during this process! Thank you!

Shelby Marsh (she/her)

Project Manager

470-697-1121 |
shelby.marsh@flocksafety.com

flock safety

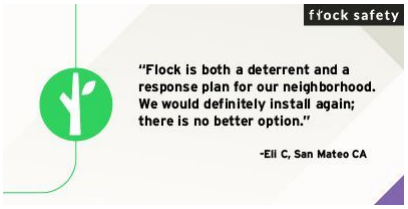
flock safety
"Flock is both a deterrent and a response plan for our neighborhood. We would definitely install again; there is no better option."
-Eli C, San Mateo CA

DOC-000166

Original filename: 20230719 - Upcoming Flock Activities - AZ - Prescott PD.pdf
Original path: Flock City Docs - Records/20230719 - Upcoming Flock Activities - AZ - Prescott PD.pdf
Document date: 2023-07-19
Document type: Email
Duplicate status: near (contained in thread DOC-000404)
Original page count: 1
SHA256: 671f4eb3093338afb6cf222bcdcea7a0e8d90e4b212b06646e6006425af42e79

Summary:
A Flock Safety Daily Digest email to Jason Small at Prescott PD summarizing upcoming and completed activities on their Flock camera network, including a completed installation at '#10 89 @ Brookside NB' on 7/19/2023. It explains status definitions (scheduling, scheduled, completed) and visit types (site survey, installation, maintenance).

From: "Flock Safety Daily Digest" <digest@flocksafety.com>
To: jason.small@prescott-az.gov
Date: 7/19/2023 6:50:13 PM
Subject: Upcoming Flock Activities - AZ - Prescott PD

flock safety

Hi Jason Small,

Below you will find a summary of upcoming activities related to your Flock Safety network.

Recent Activity			
Location Name	Status	Visit Type	Completed/Scheduled Date
#10 89 @ Brookside NB	Completed	Installation	7/19/2023

Status:
Scheduling: We are actively scheduling the technician visit - be that for a pre-installation site survey or the installation. Be on the lookout for the dispatched appointment within the next week or two.
Scheduled: Barring unforeseen circumstances, the technician will be onsite for your site survey or installation on this date.
Completed: The technician has completed the visit. Next step: the experts are in the process of confirming that your cameras are functioning properly (receiving adequate sunlight, connecting regularly to the cellular network, taking high-quality images, etc.). Once that part is complete, we will grant access to your camera footage.

Visit Types:
Site Survey: The technician will confirm that the locations previously agreed upon will work for the installation. The technician will place white flags at each location according to the plan you approved.
Installation: The technician will follow the plan based on the results of the site survey.
Maintenance: Our systems have identified an issue with your camera and a technician will be onsite to resolve the issue.

Stay Safe,
Your Flock Safety Team

Have questions? Should somebody else be receiving this email instead of you? Email us at support@flocksafety.com.

DOC-000167

Original filename: 20230720 - Upcoming Flock Activities - AZ - Prescott PD.pdf
Original path: Flock City Docs - Records/20230720 - Upcoming Flock Activities - AZ - Prescott PD.pdf
Document date: 2023-07-20
Document type: Email
Duplicate status: near (contained in thread DOC-000163)
Original page count: 1
SHA256: e41f7cb358d64714d41e78cc1d5731b7473724606c9a8195c3368bf1c5800153

Summary:
An automated Flock Safety Daily Digest email to Prescott PD summarizing recent and upcoming technician activities, including a completed equipment replacement at Sheldon WB/Aven and a completed installation at 89 @ Brookside NB on 7/19/2023. The email explains status types (scheduling, scheduled, completed) and visit types (site survey, installation, maintenance).

From: "Flock Safety Daily Digest" <digest@flocksafety.com>
To: jason.small@prescott-az.gov
Date: 7/20/2023 6:00:55 PM
Subject: Upcoming Flock Activities - AZ - Prescott PD

flock safety

Hi Jason Small,

Below you will find a summary of upcoming activities related to your Flock Safety network.

Recent Activity			
Location Name	Status	Visit Type	Completed/Scheduled Date
(11) Sheldon WB / Aven	Completed	Maintenance - Replace Equipment	7/19/2023
#10 89 @ Brookside NB	Completed	Installation	7/19/2023

Status:
Scheduling: We are actively scheduling the technician visit - be that for a pre-installation site survey or the installation. Be on the lookout for the dispatched appointment within the next week or two.
Scheduled: Barring unforeseen circumstances, the technician will be onsite for your site survey or installation on this date.
Completed: The technician has completed the visit. Next step: the experts are in the process of confirming that your cameras are functioning properly (receiving adequate sunlight, connecting regularly to the cellular network, taking high-quality images, etc.). Once that part is complete, we will grant access to your camera footage.

Visit Types:
Site Survey: The technician will confirm that the locations previously agreed upon will work for the installation. The technician will place white flags at each location according to the plan you approved.
Installation: The technician will follow the plan based on the results of the site survey.
Maintenance: Our systems have identified an issue with your camera and a technician will be onsite to resolve the issue.

Stay Safe,
Your Flock Safety Team

Have questions? Should somebody else be receiving this email instead of you? Email us at support@flocksafety.com.

DOC-000168

Original filename: 20230721 - Re_ New Device Installation (1).pdf
Original path: Flock City Docs - Records/20230721 - Re_ New Device Installation (1).pdf
Document date: 2023-07-21
Document type: Email
Duplicate status: near
Original page count: 15
SHA256: ce72721a3ab4d5d54fd125aa60aae65017a59fa0e23589a3a9ded3119d7eb9a5

Summary:
Email thread between Flock project manager Shelby Marsh and Prescott Police Sgt. Mark Parker (with Lt. Jason Small and Flock staff) coordinating installation, adjustment, and relocation of Flock license-plate-reader cameras across specific Prescott intersections, including moving cameras to signal pole extension arms to reduce missed plate reads. Includes scheduling of technicians and specific camera location coordinates.

From: "Shelby Marsh" <shelby.marsh@flocksafety.com>
To: "Mark Parker" <mark.parker@prescott-az.gov>
CC: "Jason Small" <jason.small@prescott-az.gov>
"Kraig Gardner" <kraig.gardner@flocksafety.com>
"Caity Peak" <caity.peak@flocksafety.com>
Date: 7/21/2023 6:13:00 AM
Subject: Re: New Device Installation

Good Morning Sgt. Parker,

I am working with our Ops Team to finalize a path forward for getting your remaining devices installed and online. I will be in touch soon with an update.

Have a good weekend! Thank you!

Shelby Marsh (she/her)
Project Manager
470-697-1121 | shelby.marsh@flocksafety.com
flock safety



On Wed, Jul 19, 2023 at 5:54 PM Mark Parker <mark.parker@prescott-az.gov> wrote:

> Shelby,
>
> Here are the updates from today. Can we please try to utilize the 10th to get all of the pending items completed? I have already scheduled the bucket truck for this day.
>
> Camera adjustments:
>
> 10: Currently identified to be installed on a standalone pole at Whipple and Miller Valley. Scratch that location and install it at Whipple EB at Division on the signal pole extension arm.
>
> 6: It was adjusted today, but needs to be moved to the extension arm
>
> 14: It was adjusted today, but needs to be moved to the extension arm
>
> 16: Move to extension arm
>
> 3: This could not be adjusted and needs to be moved to the extension arm
>
> 5: Technician was going to look at the camera this afternoon to see if it can be adjusted, but it

likely needs to be moved to the signal pole at Iron Springs EB / Williamson Valley

4: Move east to next intersection, Gurley WB / Sheldon extension arm (34.544572345560766, -112.45355605466621)

15: Move east to next intersection, Sheldon EB / Marina extension arm (34.545357583452905, -112.46707904902507)

7: Need to test this one more, I don't get any alerts from this camera so it may need to be moved over to the extension arm as well.

Temporary Locations for ADOT cameras:

9: Gurley EB / Gail Gardner on signal pole (34.543531822002905, -112.49040750915269)

13: Prescott Lakes Parkway SB / no-name intersection on extension arm (34.553555994004434, -112.41060180998132)

Are there any questions for me?

Best regards,

Mark S. Parker

Sergeant, Patrol Bureau

222 S. Marina Street **|** Prescott, AZ 86303

Ph: 928.777.1997 **|** Fax: 928.778.3739

Email: mark.parker@prescott-az.gov

Web: www.prescottpolice.org

From: Shelby Marsh <shelby.marsh@flocksafety.com>
Sent: Tuesday, July 18, 2023 9:59 AM
To: Mark Parker <mark.parker@prescott-az.gov>
Cc: Jason Small <jason.small@prescott-az.gov>; Kraig Gardner <kraig.gardner@flocksafety.com>; Caity Peak <caity.peak@flocksafety.com>; Eddie Tukes <eddie.tukes@flocksafety.com>; Michael Franzen <michael.franzen@flocksafety.com>; Darien Watson <darien.watson@flocksafety.com>
Subject: Re: New Device Installation

Good Morning Sgt. Parker,

Our field technician will be giving you a call shortly.


Thank you!

Shelby Marsh (she/her)

Project Manager

470-697-1121 |
shelby.marsh@flocksafety.com

flock safety

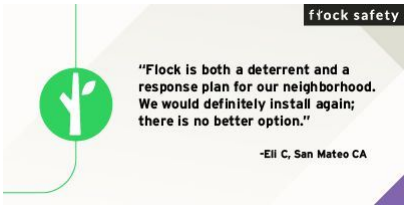

On Mon, Jul 17, 2023 at 12:21 AM Mark Parker <mark.parker@prescott-az.gov> wrote:

> Thank you Shelby,
>
> Here are the locations to adjust and a brief explanation:

Ive noted instances of stolen cars and other hot listings passing through locations and not alerting, after much testing I've found this to be due to shadowing. Vehicle in curb lane concealing vehicle in fast lane. These adjustments will allow the camera to have the same view of both lanes irregardless of lane positioning. Thats my thought anyway; the goal is to increase the long term efficiency of the cameras and reduce missed plate reads as much as possible.

6: From signal pole to extension arm

5: Move to next intersection signal pole, Williamson Valley/ Iron Springs to signal extension arm

15: Move to next intersection signal pole, Sheldon/Marina to extension arm

16: From signal pole to extension arm

14: From signal pole to extension arm

4: Move to next intersection signal pole, Gurley/Sheldon signal extension arm

3: From signal pole to extension arm

Temporary Camera Locations:

9: Gurley/Gail Gardner EB on Extension Arm

13: Prescott Lakes Pkwy/ south Walmart entrance Signal extension arm, SB traffic

For Wednesday I have scheduled a bucket truck and I will provide the traffic control. I have spoken to the inspector and LE traffic control satisfies their requirements; with that, the traffic control portion of the permits has been closed and no inspections are needed.

I would like the crew to meet me in the morning at:

430 N Virginia St, Prescott, AZ 86301. Once there they can call me on my cell: 928-925-4679 and I will escort them into the yard where we will meet with the signals crew, who will be operating the bucket truck.

Please coordinate prior communication between the install crew and I so we can work out any issues beforehand.

Thank you,

Mark S. Parker
Sergeant, Patrol Bureau
Prescott Police Department
222 S. Marina Street | Prescott, AZ 86303
Ph: 928.777.1997 | Fax: 928.778.3739

From: Shelby Marsh <shelby.marsh@flocksafety.com>
Sent: Friday, July 14, 2023 9:08:57 AM
To: Mark Parker <mark.parker@prescott-az.gov>
Cc: Jason Small <jason.small@prescott-az.gov>; Kraig Gardner <kraig.gardner@flocksafety.com>; Caity Peak <caity.peak@flocksafety.com>; Eddie Tukes <eddie.tukes@flocksafety.com>; Michael Franzen <michael.franzen@flocksafety.com>; Darien Watson <darien.watson@flocksafety.com>
Subject: Re: FW: New Device Installation

Good Morning Sgt. Parker,

I very much appreciate your patience as we work through the installation process. See below -

- Please provide the location #s for the installed cameras you would like to be adjusted for optimal captures. Also, provide what adjustments this would entail. We will make sure to notify you of this visit but try to be as specific as possible when describing the desired adjustments.
- Do you have recommendations for temporary locations for #9 and #13? I can bring in our deployment specialists to assist if needed.
- We are set to begin maintenance on **Tuesday, July 18th**. I will be sure to connect you with the field tech so you can meet them onsite.
- Please confirm a bucket truck and TC will be available next week.

Thank you!

Shelby Marsh (she/her)

Project Manager

470-697-1121 |
shelby.marsh@flocksafety.com

flock safety



On Tue, Jul 11, 2023 at 9:00 AM Shelby Marsh <shelby.marsh@flocksafety.com> wrote:

> Good Morning Sgt. Parker,
>
> We heard back from ADOT regarding #9 and #13 - we are currently working on revising a few things, based on their feedback. I will let you know when we re-submit.
>
> Because we are a week out from installing 02, 05 (maintenance), 08, 10, and 11 (maintenance), I have connected with my Permitting team to contact ADOT, according to their guidelines. An inspector being present is part of their required guidelines.

Are you able to provide a bucket truck for 10's installation?

Thank you!

Shelby Marsh (she/her)

Project Manager

470-697-1121 |
shelby.marsh@flocksafety.com

flock safety



On Wed, Jul 5, 2023 at 11:43 AM Shelby Marsh <shelby.marsh@flocksafety.com> wrote:

> Good Morning Sgt. Parker, please see below -
>
> 1. What is the ADOT permit status for cameras #9 & #13 *This morning our Permitting Manager reached out directly to AZDOT and asked for a status update for these permits. I will let you know as soon as we hear back.*
> 2. What is the need for the inspector at locations #2 & #8 and is this something that we can handle pre-install? (see attached) **Permit conditions include: start inspections must be scheduled before any work is performed. Inspections should be scheduled through the Prescott Permit Portal, so please tag the permitting manager to log into the portal and schedule. If this is not possible, then please call the Building Division at 928-777-1371. Final inspection is also required.** *The installation for #2 and #8 is tentatively scheduled for Wednesday, 7/19. I have made a note to ping our Permitting Dept prior.*

Thank you!

Shelby Marsh (she/her)

Project Manager

470-697-1121 |
shelby.marsh@flocksafety.com



On Fri, Jun 30, 2023 at 4:15 PM Shelby Marsh <shelby.marsh@flocksafety.com> wrote:

> Good Afternoon Sergeant Parker,
>
> I have attached the permit for Location #8. I will also make sure to connect you with the field technician at least a week prior to your installation. I will get back to you with answers for #2 and #3 as soon as I can!
>
> Have a great weekend! Thank you!
>
> Shelby Marsh (she/her)
>
> *Project Manager*
>
> 470-697-1121 |
> shelby.marsh@flocksafety.com

flock safety



On Wed, Jun 28, 2023 at 1:45 PM Mark Parker <mark.parker@prescott-az.gov> wrote:

> Shelby,
>
> I've returned from military duty and will be taking this back over from Lt. Small. I have a few questions/requests:
>
> 1. Can you send me the last revision of the City of Prescott permit that includes the updated location for camera #8
> 2. What is the ADOT permit status for cameras #9 & #13
> 3. What is the need for the inspector at locations #2 & #8 and is this something that we can handle pre-install?
> 4. I can coordinate the bucket truck again for #10 on July 19th. I would like the person who is coming up to do the installs to coordinate with me at least a week prior to coming up, if not sooner. I had the bucket truck and a traffic control team here for the last install but since we didn't have any contact with the installer our people and your people were never connected…
>
> Thank you,

Mark S. Parker

Sergeant, Patrol Bureau

222 S. Marina Street | Prescott, AZ 86303

Ph: 928.777.1997 | Fax: 928.778.3739

Email: mark.parker@prescott-az.gov

Web: www.prescottpolice.org

From: Jason Small <jason.small@prescott-az.gov>
Sent: Wednesday, June 28, 2023 8:39 AM
To: Mark Parker <mark.parker@prescott-az.gov>
Subject: Fwd: New Device Installation

Get Outlook for iOS

From: Shelby Marsh <shelby.marsh@flocksafety.com>
Sent: Wednesday, June 28, 2023 8:36:24 AM
To: Jason Small <jason.small@prescott-az.gov>
Cc: Kraig Gardner <kraig.gardner@flocksafety.com>; Ellen Ziegler <ellen.ziegler@flocksafety.com>
Subject: Re: New Device Installation

Good Morning Lt. Small,

I apologize for the delay in getting back with you! It looks like our tech was unable to install #2 and #8 due to not being able to get ahold of the inspector to meet him onsite. Can you please confirm the phone number and email address of the inspector? I will be sure to connect with them the week of the install to coordinate the site visit.

My field team would also like to know if you have a bucket truck we can utilize to install #10? I am really pushing for the team to knock out 2, 8, and 10 in one more mobilization, currently slated for July 19th.

Thanks Lt.!

Shelby Marsh (she/her)

Project Manager

470-697-1121 |
shelby.marsh@flocksafety.com

flock safety



On Fri, Jun 16, 2023 at 3:16 PM Jason Small <jason.small@prescott-az.gov> wrote:

> Shelby
>
> Thanks a bunch.

Jason Small

Special Operations Bureau Lieutenant

CITY OF PRESCOTT
ARIZONA

222 S. Marina St. Prescott Az 86303

928-777-1942

jason.small@prescott-az.gov

From: Shelby Marsh <shelby.marsh@flocksafety.com>
Sent: Friday, June 16, 2023 1:15 PM
To: Jason Small <jason.small@prescott-az.gov>
Cc: Kraig Gardner <kraig.gardner@flocksafety.com>; Mark Parker <mark.parker@prescott-az.gov>; Caity Peak <caity.peak@flocksafety.com>; Scout Cappello <scout.cappello@flocksafety.com>
Subject: Re: New Device Installation

Good Afternoon Lt. Small,

I greatly appreciate your patience throughout this process. All locations are now installed, except #2, #8, and #10.

#2 and #8 are scheduled to be installed next Thursday, June 22nd. #10 is in the queue to be scheduled and I will keep you posted when I receive a hard date.

Have a great weekend!

Thank you!

Shelby Marsh (she/her)

Project Manager

470-697-1121 |
shelby.marsh@flocksafety.com

flock safety



On Thu, Jun 15, 2023 at 5:09 PM Shelby Marsh <shelby.marsh@flocksafety.com>

wrote:


> Good Afternoon Lt. Small,
>
> I received your voicemail. I am working with my team to determine what is left to complete for this project. I will let you know as soon as possible.
>
> Have a great night!

Shelby Marsh (she/her)

Project Manager

470-697-1121 |
shelby.marsh@flocksafety.com

flock safety

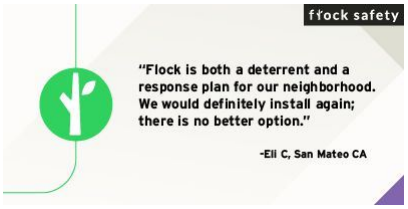

On Wed, Jun 14, 2023 at 1:19 PM Shelby Marsh <shelby.marsh@flocksafety.com> wrote:

> Good Afternoon Sergeant,

Flock Technician Ra Grant is currently installing your devices onsite. If you could give him a call at 470-905-7134 to connect at a location, that would be great!

I appreciate your patience during this process! Thank you!

Shelby Marsh (she/her)

Project Manager

470-697-1121 |
shelby.marsh@flocksafety.com

flock safety



DOC-000169

Original filename: 20230721 - Re_ New Device Installation.pdf
Original path: Flock City Docs - Records/20230721 - Re_ New Device Installation.pdf
Document date: 2023-07-21
Document type: Email
Duplicate status: near
Original page count: 15
SHA256: a3d92f12af4afd46312d63f41d425eaa52e952223b0930daab9f7a6042beacec

Summary:
Email thread between Flock Project Manager Shelby Marsh and Prescott PD Sgt. Mark Parker coordinating the installation, adjustment, and relocation of Flock ALPR cameras, including specific pole/intersection locations and camera positioning changes to reduce missed plate reads. Includes scheduling of field technicians and status updates on pending devices.

From: "Shelby Marsh" <shelby.marsh@flocksafety.com>
To: "Mark Parker" <mark.parker@prescott-az.gov>
CC: "Jason Small" <jason.small@prescott-az.gov>
"Kraig Gardner" <kraig.gardner@flocksafety.com>
"Caity Peak" <caity.peak@flocksafety.com>
Date: 7/21/2023 6:13:00 AM
Subject: Re: New Device Installation

Good Morning Sgt. Parker,

I am working with our Ops Team to finalize a path forward for getting your remaining devices installed and online. I will be in touch soon with an update.

Have a good weekend! Thank you!

Shelby Marsh (she/her)
Project Manager
470-697-1121 | shelby.marsh@flocksafety.com
flock safety



On Wed, Jul 19, 2023 at 5:54 PM Mark Parker <mark.parker@prescott-az.gov> wrote:

> Shelby,
>
> Here are the updates from today. Can we please try to utilize the 10th to get all of the pending items completed? I have already scheduled the bucket truck for this day.
>
> Camera adjustments:
>
> 10: Currently identified to be installed on a standalone pole at Whipple and Miller Valley. Scratch that location and install it at Whipple EB at Division on the signal pole extension arm.
>
> 6: It was adjusted today, but needs to be moved to the extension arm
>
> 14: It was adjusted today, but needs to be moved to the extension arm
>
> 16: Move to extension arm
>
> 3: This could not be adjusted and needs to be moved to the extension arm
>
> 5: Technician was going to look at the camera this afternoon to see if it can be adjusted, but it

likely needs to be moved to the signal pole at Iron Springs EB / Williamson Valley

4: Move east to next intersection, Gurley WB / Sheldon extension arm (34.544572345560766, -112.45355605466621)

15: Move east to next intersection, Sheldon EB / Marina extension arm (34.545357583452905, -112.46707904902507)

7: Need to test this one more, I don't get any alerts from this camera so it may need to be moved over to the extension arm as well.

Temporary Locations for ADOT cameras:

9: Gurley EB / Gail Gardner on signal pole (34.543531822002905, -112.49040750915269)

13: Prescott Lakes Parkway SB / no-name intersection on extension arm (34.553555994004434, -112.41060180998132)

Are there any questions for me?

Best regards,

Mark S. Parker

Sergeant, Patrol Bureau

222 S. Marina Street **|** Prescott, AZ 86303

Ph: 928.777.1997 **|** Fax: 928.778.3739

Email: mark.parker@prescott-az.gov

Web: www.prescottpolice.org

From: Shelby Marsh <shelby.marsh@flocksafety.com>
Sent: Tuesday, July 18, 2023 9:59 AM
To: Mark Parker <mark.parker@prescott-az.gov>
Cc: Jason Small <jason.small@prescott-az.gov>; Kraig Gardner <kraig.gardner@flocksafety.com>; Caity Peak <caity.peak@flocksafety.com>; Eddie Tukes <eddie.tukes@flocksafety.com>; Michael Franzen <michael.franzen@flocksafety.com>; Darien Watson <darien.watson@flocksafety.com>
Subject: Re: New Device Installation

Good Morning Sgt. Parker,

Our field technician will be giving you a call shortly.


Thank you!

Shelby Marsh (she/her)

Project Manager

470-697-1121 |
shelby.marsh@flocksafety.com

flock safety

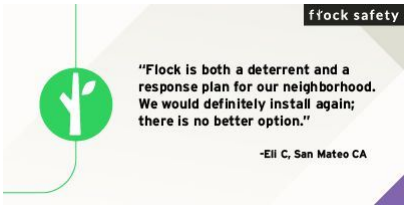

On Mon, Jul 17, 2023 at 12:21 AM Mark Parker <mark.parker@prescott-az.gov> wrote:

> Thank you Shelby,
>
> Here are the locations to adjust and a brief explanation:

Ive noted instances of stolen cars and other hot listings passing through locations and not alerting, after much testing I've found this to be due to shadowing. Vehicle in curb lane concealing vehicle in fast lane. These adjustments will allow the camera to have the same view of both lanes irregardless of lane positioning. Thats my thought anyway; the goal is to increase the long term efficiency of the cameras and reduce missed plate reads as much as possible.

6: From signal pole to extension arm

5: Move to next intersection signal pole, Williamson Valley/ Iron Springs to signal extension arm

15: Move to next intersection signal pole, Sheldon/Marina to extension arm

16: From signal pole to extension arm

14: From signal pole to extension arm

4: Move to next intersection signal pole, Gurley/Sheldon signal extension arm

3: From signal pole to extension arm

Temporary Camera Locations:

9: Gurley/Gail Gardner EB on Extension Arm

13: Prescott Lakes Pkwy/ south Walmart entrance Signal extension arm, SB traffic

For Wednesday I have scheduled a bucket truck and I will provide the traffic control. I have spoken to the inspector and LE traffic control satisfies their requirements; with that, the traffic control portion of the permits has been closed and no inspections are needed.

I would like the crew to meet me in the morning at:

430 N Virginia St, Prescott, AZ 86301. Once there they can call me on my cell: 928-925-4679 and I will escort them into the yard where we will meet with the signals crew, who will be operating the bucket truck.

Please coordinate prior communication between the install crew and I so we can work out any issues beforehand.

Thank you,

Mark S. Parker
Sergeant, Patrol Bureau
Prescott Police Department
222 S. Marina Street | Prescott, AZ 86303
Ph: 928.777.1997 | Fax: 928.778.3739

From: Shelby Marsh <shelby.marsh@flocksafety.com>
Sent: Friday, July 14, 2023 9:08:57 AM
To: Mark Parker <mark.parker@prescott-az.gov>
Cc: Jason Small <jason.small@prescott-az.gov>; Kraig Gardner <kraig.gardner@flocksafety.com>; Caity Peak <caity.peak@flocksafety.com>; Eddie Tukes <eddie.tukes@flocksafety.com>; Michael Franzen <michael.franzen@flocksafety.com>; Darien Watson <darien.watson@flocksafety.com>
Subject: Re: FW: New Device Installation

Good Morning Sgt. Parker,

I very much appreciate your patience as we work through the installation process. See below -

- Please provide the location #s for the installed cameras you would like to be adjusted for optimal captures. Also, provide what adjustments this would entail. We will make sure to notify you of this visit but try to be as specific as possible when describing the desired adjustments.
- Do you have recommendations for temporary locations for #9 and #13? I can bring in our deployment specialists to assist if needed.
- We are set to begin maintenance on **Tuesday, July 18th**. I will be sure to connect you with the field tech so you can meet them onsite.
- Please confirm a bucket truck and TC will be available next week.

Thank you!

Shelby Marsh (she/her)

Project Manager

470-697-1121 |
shelby.marsh@flocksafety.com

flock safety



On Tue, Jul 11, 2023 at 9:00 AM Shelby Marsh <shelby.marsh@flocksafety.com> wrote:

> Good Morning Sgt. Parker,
>
> We heard back from ADOT regarding #9 and #13 - we are currently working on revising a few things, based on their feedback. I will let you know when we re-submit.
>
> Because we are a week out from installing 02, 05 (maintenance), 08, 10, and 11 (maintenance), I have connected with my Permitting team to contact ADOT, according to their guidelines. An inspector being present is part of their required guidelines.

Are you able to provide a bucket truck for 10's installation?

Thank you!

Shelby Marsh (she/her)

Project Manager

470-697-1121 |
shelby.marsh@flocksafety.com

flock safety



On Wed, Jul 5, 2023 at 11:43 AM Shelby Marsh <shelby.marsh@flocksafety.com> wrote:

> Good Morning Sgt. Parker, please see below -
>
> 1. What is the ADOT permit status for cameras #9 & #13 *This morning our Permitting Manager reached out directly to AZDOT and asked for a status update for these permits. I will let you know as soon as we hear back.*
> 2. What is the need for the inspector at locations #2 & #8 and is this something that we can handle pre-install? (see attached) **Permit conditions include: start inspections must be scheduled before any work is performed. Inspections should be scheduled through the Prescott Permit Portal, so please tag the permitting manager to log into the portal and schedule. If this is not possible, then please call the Building Division at 928-777-1371. Final inspection is also required.** *The installation for #2 and #8 is tentatively scheduled for Wednesday, 7/19. I have made a note to ping our Permitting Dept prior.*

Thank you!

Shelby Marsh (she/her)

Project Manager

470-697-1121 |
shelby.marsh@flocksafety.com



On Fri, Jun 30, 2023 at 4:15 PM Shelby Marsh <shelby.marsh@flocksafety.com> wrote:

> Good Afternoon Sergeant Parker,
>
> I have attached the permit for Location #8. I will also make sure to connect you with the field technician at least a week prior to your installation. I will get back to you with answers for #2 and #3 as soon as I can!
>
> Have a great weekend! Thank you!
>
> Shelby Marsh (she/her)
>
> *Project Manager*
>
> 470-697-1121 |
> shelby.marsh@flocksafety.com

flock safety



On Wed, Jun 28, 2023 at 1:45 PM Mark Parker <mark.parker@prescott-az.gov> wrote:

> Shelby,
>
> I've returned from military duty and will be taking this back over from Lt. Small. I have a few questions/requests:
>
> 1. Can you send me the last revision of the City of Prescott permit that includes the updated location for camera #8
> 2. What is the ADOT permit status for cameras #9 & #13
> 3. What is the need for the inspector at locations #2 & #8 and is this something that we can handle pre-install?
> 4. I can coordinate the bucket truck again for #10 on July 19th. I would like the person who is coming up to do the installs to coordinate with me at least a week prior to coming up, if not sooner. I had the bucket truck and a traffic control team here for the last install but since we didn't have any contact with the installer our people and your people were never connected…
>
> Thank you,

Mark S. Parker

Sergeant, Patrol Bureau

222 S. Marina Street | Prescott, AZ 86303

Ph: 928.777.1997 | Fax: 928.778.3739

Email: mark.parker@prescott-az.gov

Web: www.prescottpolice.org

From: Jason Small <jason.small@prescott-az.gov>
Sent: Wednesday, June 28, 2023 8:39 AM
To: Mark Parker <mark.parker@prescott-az.gov>
Subject: Fwd: New Device Installation

Get Outlook for iOS

From: Shelby Marsh <shelby.marsh@flocksafety.com>
Sent: Wednesday, June 28, 2023 8:36:24 AM
To: Jason Small <jason.small@prescott-az.gov>
Cc: Kraig Gardner <kraig.gardner@flocksafety.com>; Ellen Ziegler <ellen.ziegler@flocksafety.com>
Subject: Re: New Device Installation

Good Morning Lt. Small,

I apologize for the delay in getting back with you! It looks like our tech was unable to install #2 and #8 due to not being able to get ahold of the inspector to meet him onsite. Can you please confirm the phone number and email address of the inspector? I will be sure to connect with them the week of the install to coordinate the site visit.

My field team would also like to know if you have a bucket truck we can utilize to install #10? I am really pushing for the team to knock out 2, 8, and 10 in one more mobilization, currently slated for July 19th.

Thanks Lt.!

Shelby Marsh (she/her)

Project Manager

470-697-1121 |
shelby.marsh@flocksafety.com

flock safety



On Fri, Jun 16, 2023 at 3:16 PM Jason Small <jason.small@prescott-az.gov> wrote:

> Shelby
>
> Thanks a bunch.

Jason Small

Special Operations Bureau Lieutenant

CITY OF PRESCOTT
ARIZONA

222 S. Marina St. Prescott Az 86303

928-777-1942

jason.small@prescott-az.gov

From: Shelby Marsh <shelby.marsh@flocksafety.com>
Sent: Friday, June 16, 2023 1:15 PM
To: Jason Small <jason.small@prescott-az.gov>
Cc: Kraig Gardner <kraig.gardner@flocksafety.com>; Mark Parker <mark.parker@prescott-az.gov>; Caity Peak <caity.peak@flocksafety.com>; Scout Cappello <scout.cappello@flocksafety.com>
Subject: Re: New Device Installation

Good Afternoon Lt. Small,

I greatly appreciate your patience throughout this process. All locations are now installed, except #2, #8, and #10.

#2 and #8 are scheduled to be installed next Thursday, June 22nd. #10 is in the queue to be scheduled and I will keep you posted when I receive a hard date.

Have a great weekend!

Thank you!

Shelby Marsh (she/her)

Project Manager

470-697-1121 |
shelby.marsh@flocksafety.com

flock safety



On Thu, Jun 15, 2023 at 5:09 PM Shelby Marsh <shelby.marsh@flocksafety.com>

wrote:


> Good Afternoon Lt. Small,
>
> I received your voicemail. I am working with my team to determine what is left to complete for this project. I will let you know as soon as possible.
>
> Have a great night!

Shelby Marsh (she/her)

Project Manager

470-697-1121 |
shelby.marsh@flocksafety.com

flock safety

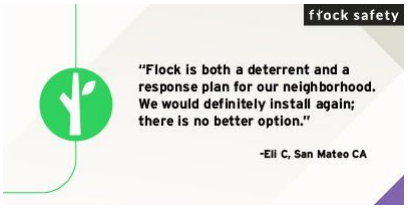

On Wed, Jun 14, 2023 at 1:19 PM Shelby Marsh <shelby.marsh@flocksafety.com> wrote:

> Good Afternoon Sergeant,

Flock Technician Ra Grant is currently installing your devices onsite. If you could give him a call at 470-905-7134 to connect at a location, that would be great!

I appreciate your patience during this process! Thank you!

Shelby Marsh (she/her)

Project Manager

470-697-1121 |
shelby.marsh@flocksafety.com

flock safety



DOC-000170

Original filename: 20230721 - Upcoming Flock Activities - AZ - Prescott PD.pdf
Original path: Flock City Docs - Records/20230721 - Upcoming Flock Activities - AZ - Prescott PD.pdf
Document date: 2023-07-21
Document type: Email
Duplicate status: near (contained in thread DOC-000171)
Original page count: 1
SHA256: 12d5e2412963c2f7d5140862eda51685611e28ec957fa9c94381d1af32bbc7a4

Summary:
An automated Flock Safety Daily Digest email to Prescott PD summarizing upcoming and completed activities on the city's camera network, including a completed maintenance visit to replace equipment at the Sheldon WB/Aven location on 7/19/2023. The email explains status categories (Scheduling, Scheduled, Completed) and visit types (Site Survey, Installation, Maintenance).

From: "Flock Safety Daily Digest" <digest@flocksafety.com>
To: jason.small@prescott-az.gov
Date: 7/21/2023 6:01:01 PM
Subject: Upcoming Flock Activities - AZ - Prescott PD

flock safety

Hi Jason Small,

Below you will find a summary of upcoming activities related to your Flock Safety network.

Recent Activity			
Location Name	Status	Visit Type	Completed/Scheduled Date
(11) Sheldon WB / Aven	Completed	Maintenance - Replace Equipment	7/19/2023

Status:
Scheduling: We are actively scheduling the technician visit - be that for a pre-installation site survey or the installation. Be on the lookout for the dispatched appointment within the next week or two.
Scheduled: Barring unforeseen circumstances, the technician will be onsite for your site survey or installation on this date.
Completed: The technician has completed the visit. Next step: the experts are in the process of confirming that your cameras are functioning properly (receiving adequate sunlight, connecting regularly to the cellular network, taking high-quality images, etc.). Once that part is complete, we will grant access to your camera footage.

Visit Types:
Site Survey: The technician will confirm that the locations previously agreed upon will work for the installation. The technician will place white flags at each location according to the plan you approved.
Installation: The technician will follow the plan based on the results of the site survey.
Maintenance: Our systems have identified an issue with your camera and a technician will be onsite to resolve the issue.

Stay Safe,
Your Flock Safety Team

Have questions? Should somebody else be receiving this email instead of you? Email us at support@flocksafety.com.

DOC-000171

Original filename: 20230723 - Upcoming Flock Activities - AZ - Prescott PD.pdf
Original path: Flock City Docs - Records/20230723 - Upcoming Flock Activities - AZ - Prescott PD.pdf
Document date: 2023-07-23
Document type: Email
Duplicate status: near (contained in thread DOC-000255)
Original page count: 1
SHA256: f02fe4053269cbd6b123b2c02ca5ec8db661ef763a7e820edaee48537817630a

Summary:
An automated Flock Safety daily digest email to Jason Small of Prescott PD summarizing upcoming network activities, including a scheduled maintenance visit to replace equipment at the Iron Springs SB / Vyne location on 7/25/2023.

From: "Flock Safety Daily Digest" <digest@flocksafety.com>
To: jason.small@prescott-az.gov
Date: 7/23/2023 6:00:50 PM
Subject: Upcoming Flock Activities - AZ - Prescott PD

flock safety

Hi Jason Small,

Below you will find a summary of upcoming activities related to your Flock Safety network.

Recent Activity			
Location Name	Status	Visit Type	Completed/Scheduled Date
(05) Iron Springs SB / Vyne	Scheduled	Maintenance - Replace Equipment	7/25/2023

Status:
Scheduling: We are actively scheduling the technician visit - be that for a pre-installation site survey or the installation. Be on the lookout for the dispatched appointment within the next week or two.
Scheduled: Barring unforeseen circumstances, the technician will be onsite for your site survey or installation on this date.
Completed: The technician has completed the visit. Next step: the experts are in the process of confirming that your cameras are functioning properly (receiving adequate sunlight, connecting regularly to the cellular network, taking high-quality images, etc.). Once that part is complete, we will grant access to your camera footage.

Visit Types:
Site Survey: The technician will confirm that the locations previously agreed upon will work for the installation. The technician will place white flags at each location according to the plan you approved.
Installation: The technician will follow the plan based on the results of the site survey.
Maintenance: Our systems have identified an issue with your camera and a technician will be onsite to resolve the issue.

Stay Safe,
Your Flock Safety Team

Have questions? Should somebody else be receiving this email instead of you? Email us at support@flocksafety.com.

DOC-000172

Original filename: 20230724 - Upcoming Flock Activities - AZ - Prescott PD.pdf
Original path: Flock City Docs - Records/20230724 - Upcoming Flock Activities - AZ - Prescott PD.pdf
Document date: 2023-07-24
Document type: Email
Duplicate status: near (contained in thread DOC-000255)
Original page count: 1
SHA256: ca96372bae5e391c7f751432b816f673985548d45d75c90982cad1311ba3bb13

Summary:
An automated Flock Safety Daily Digest email to Jason Small of Prescott PD summarizing upcoming network activities, including a scheduled maintenance visit to replace equipment at the Iron Springs SB / Vyne location on 7/25/2023.

From: "Flock Safety Daily Digest" <digest@flocksafety.com>
To: jason.small@prescott-az.gov
Date: 7/24/2023 6:00:53 PM
Subject: Upcoming Flock Activities - AZ - Prescott PD

flock safety

Hi Jason Small,

Below you will find a summary of upcoming activities related to your Flock Safety network.

Recent Activity			
Location Name	Status	Visit Type	Completed/Scheduled Date
(05) Iron Springs SB / Vyne	Scheduled	Maintenance - Replace Equipment	7/25/2023

Status:
Scheduling: We are actively scheduling the technician visit - be that for a pre-installation site survey or the installation. Be on the lookout for the dispatched appointment within the next week or two.
Scheduled: Barring unforeseen circumstances, the technician will be onsite for your site survey or installation on this date.
Completed: The technician has completed the visit. Next step: the experts are in the process of confirming that your cameras are functioning properly (receiving adequate sunlight, connecting regularly to the cellular network, taking high-quality images, etc.). Once that part is complete, we will grant access to your camera footage.

Visit Types:
Site Survey: The technician will confirm that the locations previously agreed upon will work for the installation. The technician will place white flags at each location according to the plan you approved.
Installation: The technician will follow the plan based on the results of the site survey.
Maintenance: Our systems have identified an issue with your camera and a technician will be onsite to resolve the issue.

Stay Safe,
Your Flock Safety Team

Have questions? Should somebody else be receiving this email instead of you? Email us at support@flocksafety.com.

DOC-000173

Original filename: 20230725 - Upcoming Flock Activities - AZ - Prescott PD.pdf
Original path: Flock City Docs - Records/20230725 - Upcoming Flock Activities - AZ - Prescott PD.pdf
Document date: 2023-07-25
Document type: Email
Duplicate status: near (contained in thread DOC-000255)
Original page count: 1
SHA256: 23223e81309b646fa56fca5f77d1b896a922d9ecc291122ae140fd2e675e9c69

Summary:
Automated Flock Safety Daily Digest email to Jason Small of Prescott PD summarizing upcoming and recent network activities, noting a completed maintenance/equipment-replacement visit at the Iron Springs SB / Vyne location on 7/25/2023. It explains the status categories (scheduling, scheduled, completed) and visit types (site survey, installation, maintenance).

From: "Flock Safety Daily Digest" <digest@flocksafety.com>
To: jason.small@prescott-az.gov
Date: 7/25/2023 7:41:33 PM
Subject: Upcoming Flock Activities - AZ - Prescott PD

flock safety

Hi Jason Small,

Below you will find a summary of upcoming activities related to your Flock Safety network.

Recent Activity			
Location Name	Status	Visit Type	Completed/Scheduled Date
(05) Iron Springs SB / Vyne	Completed	Maintenance - Replace Equipment	7/25/2023

Status:
Scheduling: We are actively scheduling the technician visit - be that for a pre-installation site survey or the installation. Be on the lookout for the dispatched appointment within the next week or two.
Scheduled: Barring unforeseen circumstances, the technician will be onsite for your site survey or installation on this date.
Completed: The technician has completed the visit. Next step: the experts are in the process of confirming that your cameras are functioning properly (receiving adequate sunlight, connecting regularly to the cellular network, taking high-quality images, etc.). Once that part is complete, we will grant access to your camera footage.

Visit Types:
Site Survey: The technician will confirm that the locations previously agreed upon will work for the installation. The technician will place white flags at each location according to the plan you approved.
Installation: The technician will follow the plan based on the results of the site survey.
Maintenance: Our systems have identified an issue with your camera and a technician will be onsite to resolve the issue.

Stay Safe,
Your Flock Safety Team

Have questions? Should somebody else be receiving this email instead of you? Email us at support@flocksafety.com.

DOC-000174

Original filename: 20230727 - Re_ New Device Installation (1).pdf
Original path: Flock City Docs - Records/20230727 - Re_ New Device Installation (1).pdf
Document date: 2023-07-27
Document type: Email
Duplicate status: near
Original page count: 16
SHA256: 9a0821c24e51ef1ac03a812be1c3df33c7131cf817beb019465862ebf1cebd56

Summary:
Email thread between Flock project manager Shelby Marsh and Prescott Police Sgt. Mark Parker coordinating installation, adjustment, and maintenance scheduling for numerous ALPR camera devices, including specific location changes and coordinates. Devices #05 maintenance and #02/#08 installations were tentatively scheduled for early August 2023.

From: "Shelby Marsh" <shelby.marsh@flocksafety.com>
To: "Mark Parker" <mark.parker@prescott-az.gov>
CC: "Jason Small" <jason.small@prescott-az.gov>
"Kraig Gardner" <kraig.gardner@flocksafety.com>
"Caity Peak" <caity.peak@flocksafety.com>
Date: 7/27/2023 8:20:08 AM
Subject: Re: New Device Installation

Good Morning Sgt. Parker,


Maintenance for #05 is ***tentatively*** scheduled for next Friday, August 4th.

#02 and #08 installations are ***tentatively*** scheduled for Wednesday, August 9th.

More updates to follow!

Thanks Sgt!

Shelby Marsh (she/her)
Project Manager
470-697-1121 | shelby.marsh@flocksafety.com
flock safety

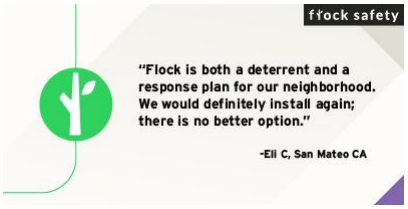

On Fri, Jul 21, 2023 at 8:13 AM Shelby Marsh <shelby.marsh@flocksafety.com> wrote:

> Good Morning Sgt. Parker,
>
> I am working with our Ops Team to finalize a path forward for getting your remaining devices installed and online. I will be in touch soon with an update.
>
> Have a good weekend! Thank you!
>
> Shelby Marsh (she/her)
> *Project Manager*
> 470-697-1121 | shelby.marsh@flocksafety.com
> flock safety
>
> 
>

On Wed, Jul 19, 2023 at 5:54 PM Mark Parker <mark.parker@prescott-az.gov> wrote:

> Shelby,
>
> Here are the updates from today. Can we please try to utilize the 10th to get all of the pending items completed? I have already scheduled the bucket truck for this day.
>
> Camera adjustments:
>
> 10: Currently identified to be installed on a standalone pole at Whipple and Miller Valley. Scratch that location and install it at Whipple EB at Division on the signal pole extension arm.
>
> 6: It was adjusted today, but needs to be moved to the extension arm
>
> 14: It was adjusted today, but needs to be moved to the extension arm
>
> 16: Move to extension arm
>
> 3: This could not be adjusted and needs to be moved to the extension arm
>
> 5: Technician was going to look at the camera this afternoon to see if it can be adjusted, but it likely needs to be moved to the signal pole at Iron Springs EB / Williamson Valley
>
> 4: Move east to next intersection, Gurley WB / Sheldon extension arm (34.544572345560766, -112.45355605466621)
>
> 15: Move east to next intersection, Sheldon EB / Marina extension arm (34.545357583452905, -112.46707904902507)
>
> 7: Need to test this one more, I don't get any alerts from this camera so it may need to be moved over to the extension arm as well.
>
> Temporary Locations for ADOT cameras:
>
> 9: Gurley EB / Gail Gardner on signal pole (34.543531822002905, -112.49040750915269)
>
> 13: Prescott Lakes Parkway SB / no-name intersection on extension arm (34.553555994004434, -112.41060180998132)
>
> Are there any questions for me?
>
> Best regards,

Mark S. Parker

Sergeant, Patrol Bureau

222 S. Marina Street **|** Prescott, AZ 86303

Ph: 928.777.1997 **|** Fax: 928.778.3739

Email: mark.parker@prescott-az.gov

Web: www.prescottpolice.org

From: Shelby Marsh <shelby.marsh@flocksafety.com>
Sent: Tuesday, July 18, 2023 9:59 AM
To: Mark Parker <mark.parker@prescott-az.gov>
Cc: Jason Small <jason.small@prescott-az.gov>; Kraig Gardner <kraig.gardner@flocksafety.com>; Caity Peak <caity.peak@flocksafety.com>; Eddie Tukes <eddie.tukes@flocksafety.com>; Michael Franzen <michael.franzen@flocksafety.com>; Darien Watson <darien.watson@flocksafety.com>
Subject: Re: New Device Installation

Good Morning Sgt. Parker,

Our field technician will be giving you a call shortly.

Thank you!


Shelby Marsh (she/her)

Project Manager

470-697-1121 |

shelby.marsh@flocksafety.com

flock safety

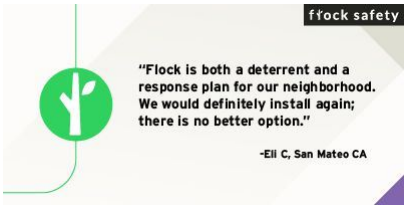

On Mon, Jul 17, 2023 at 12:21 AM Mark Parker <mark.parker@prescott-az.gov> wrote:

> Thank you Shelby,
>
> Here are the locations to adjust and a brief explanation:
>
> Ive noted instances of stolen cars and other hot listings passing through locations and not alerting, after much testing I've found this to be due to shadowing. Vehicle in curb lane concealing vehicle in fast lane. These adjustments will allow the camera to have the same view of both lanes irregardless of lane positioning. Thats my thought anyway; the goal is to increase the long term efficiency of the cameras and reduce missed plate reads as much as possible.
>
> 6: From signal pole to extension arm
>
> 5: Move to next intersection signal pole, Williamson Valley/ Iron Springs to signal extension arm
>
> 15: Move to next intersection signal pole, Sheldon/Marina to extension arm
>
> 16: From signal pole to extension arm
>
> 14: From signal pole to extension arm

4: Move to next intersection signal pole, Gurley/Sheldon signal extension arm

3: From signal pole to extension arm

Temporary Camera Locations:

9: Gurley/Gail Gardner EB on Extension Arm

13: Prescott Lakes Pkwy/ south Walmart entrance Signal extension arm, SB traffic

For Wednesday I have scheduled a bucket truck and I will provide the traffic control. I have spoken to the inspector and LE traffic control satisfies their requirements; with that, the traffic control portion of the permits has been closed and no inspections are needed.

I would like the crew to meet me in the morning at:

430 N Virginia St, Prescott, AZ 86301. Once there they can call me on my cell: 928-925-4679 and I will escort them into the yard where we will meet with the signals crew, who will be operating the bucket truck.

Please coordinate prior communication between the install crew and I so we can work out any issues beforehand.

Thank you,

Mark S. Parker

Sergeant, Patrol Bureau
Prescott Police Department
222 S. Marina Street | Prescott, AZ 86303
Ph: 928.777.1997 | Fax: 928.778.3739

From: Shelby Marsh <shelby.marsh@flocksafety.com>
Sent: Friday, July 14, 2023 9:08:57 AM
To: Mark Parker <mark.parker@prescott-az.gov>
Cc: Jason Small <jason.small@prescott-az.gov>; Kraig Gardner <kraig.gardner@flocksafety.com>; Caity Peak <caity.peak@flocksafety.com>; Eddie Tukes <eddie.tukes@flocksafety.com>; Michael Franzen <michael.franzen@flocksafety.com>; Darien Watson <darien.watson@flocksafety.com>
Subject: Re: FW: New Device Installation

Good Morning Sgt. Parker,

I very much appreciate your patience as we work through the installation process. See below -

- Please provide the location #s for the installed cameras you would like to be adjusted for optimal captures. Also, provide what adjustments this would entail. We will make sure to notify you of this visit but try to be as specific as possible when describing the desired adjustments.
- Do you have recommendations for temporary locations for #9 and #13? I can bring in our deployment specialists to assist if needed.
- We are set to begin maintenance on **Tuesday, July 18th**. I will be sure to connect you with the field tech so you can meet them onsite.
- Please confirm a bucket truck and TC will be available next week.

Thank you!

Shelby Marsh (she/her)

Project Manager


470-697-1121 |
shelby.marsh@flocksafety.com

flock safety



On Tue, Jul 11, 2023 at 9:00 AM Shelby Marsh <shelby.marsh@flocksafety.com> wrote:

> Good Morning Sgt. Parker,
>
> We heard back from ADOT regarding #9 and #13 - we are currently working on revising a few things, based on their feedback. I will let you know when we re-submit.
>
> Because we are a week out from installing 02, 05 (maintenance), 08, 10, and 11 (maintenance), I have connected with my Permitting team to contact ADOT, according to their guidelines. An inspector being present is part of their required guidelines.
>
> Are you able to provide a bucket truck for 10's installation?
>
> Thank you!
>
> Shelby Marsh (she/her)
>
> *Project Manager*
>
> 470-697-1121 |
> shelby.marsh@flocksafety.com
>
> flock safety

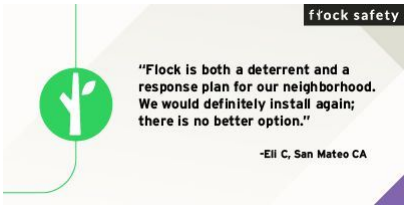

On Wed, Jul 5, 2023 at 11:43 AM Shelby Marsh <shelby.marsh@flocksafety.com> wrote:

> Good Morning Sgt. Parker, please see below -
>
> 1. What is the ADOT permit status for cameras #9 & #13 *This morning our Permitting Manager reached out directly to AZDOT and asked for a status update for these permits. I will let you know as soon as we hear back.*
> 2. What is the need for the inspector at locations #2 & #8 and is this something that we can handle pre-install? (see attached) **Permit conditions include: start inspections must be scheduled before any work is performed. Inspections should be scheduled through the Prescott Permit Portal, so please tag the permitting manager to log into the portal and schedule. If this is not possible, then please call the Building Division at 928-777-1371. Final inspection is also required.** *The installation for #2 and #8 is tentatively scheduled for Wednesday, 7/19. I have made a note to ping our Permitting Dept prior.*
>
> Thank you!
>
> Shelby Marsh (she/her)
>
> *Project Manager*
>
> 470-697-1121 |
> shelby.marsh@flocksafety.com
>
> flock safety



On Fri, Jun 30, 2023 at 4:15 PM Shelby Marsh <shelby.marsh@flocksafety.com> wrote:

> Good Afternoon Sergeant Parker,
>
> I have attached the permit for Location #8. I will also make sure to connect you with the field technician at least a week prior to your installation. I will get back to you with answers for #2 and #3 as soon as I can!
>
> Have a great weekend! Thank you!
>
> Shelby Marsh (she/her)
>
> *Project Manager*
>
> 470-697-1121 |
> shelby.marsh@flocksafety.com
>
> flock safety
>
> 
>

On Wed, Jun 28, 2023 at 1:45 PM Mark Parker <mark.parker@prescott-az.gov> wrote:

> Shelby,
>
> I've returned from military duty and will be taking this back over from Lt. Small. I have a few questions/requests:
>
> 1. Can you send me the last revision of the City of Prescott permit that includes the updated location for camera #8
> 2. What is the ADOT permit status for cameras #9 & #13
> 3. What is the need for the inspector at locations #2 & #8 and is this something that we can handle pre-install?
> 4. I can coordinate the bucket truck again for #10 on July 19th. I would like the person who is coming up to do the installs to coordinate with me at least a week prior to coming up, if not sooner. I had the bucket truck and a traffic control team here for the last install but since we didn't have any contact with the installer our people and your people were never connected…
>
> Thank you,

Mark S. Parker

Sergeant, Patrol Bureau

222 S. Marina Street **|** Prescott, AZ 86303

Ph: 928.777.1997 **|** Fax: 928.778.3739

Email: mark.parker@prescott-az.gov

Web: www.prescottpolice.org



From: Jason Small <jason.small@prescott-az.gov>
Sent: Wednesday, June 28, 2023 8:39 AM
To: Mark Parker <mark.parker@prescott-az.gov>
Subject: Fwd: New Device Installation

Get Outlook for iOS

From: Shelby Marsh <shelby.marsh@flocksafety.com>
Sent: Wednesday, June 28, 2023 8:36:24 AM
To: Jason Small <jason.small@prescott-az.gov>
Cc: Kraig Gardner <kraig.gardner@flocksafety.com>; Ellen Ziegler <ellen.ziegler@flocksafety.com>
Subject: Re: New Device Installation

Good Morning Lt. Small,

I apologize for the delay in getting back with you! It looks like our tech was unable to install #2 and #8 due to not being able to get ahold of the inspector to meet him onsite. Can you please confirm the phone number and email address of the inspector? I will be sure to connect with them the week of the install to coordinate the site visit.

My field team would also like to know if you have a bucket truck we can utilize to install #10? I am really pushing for the team to knock out 2, 8, and 10 in one more mobilization, currently slated for July 19th.

Thanks Lt.!

Shelby Marsh (she/her)

Project Manager

470-697-1121 |
shelby.marsh@flocksafety.com

flock safety



On Fri, Jun 16, 2023 at 3:16 PM Jason Small <jason.small@prescott-az.gov> wrote:

> Shelby
>
> Thanks a bunch.

Jason Small

Special Operations Bureau Lieutenant

CITY OF PRESCOTT
ARIZONA

222 S. Marina St. Prescott Az 86303

928-777-1942

jason.small@prescott-az.gov

From: Shelby Marsh <shelby.marsh@flocksafety.com>
Sent: Friday, June 16, 2023 1:15 PM
To: Jason Small <jason.small@prescott-az.gov>
Cc: Kraig Gardner <kraig.gardner@flocksafety.com>; Mark Parker <mark.parker@prescott-az.gov>; Caity Peak <caity.peak@flocksafety.com>; Scout Cappello <scout.cappello@flocksafety.com>
Subject: Re: New Device Installation

Good Afternoon Lt. Small,

I greatly appreciate your patience throughout this process. All locations are now installed, except #2, #8, and #10.

#2 and #8 are scheduled to be installed next Thursday, June 22nd. #10 is in the

queue to be scheduled and I will keep you posted when I receive a hard date.

Have a great weekend!

Thank you!

Shelby Marsh (she/her)

Project Manager

470-697-1121 |
shelby.marsh@flocksafety.com

flock safety



On Thu, Jun 15, 2023 at 5:09 PM Shelby Marsh <shelby.marsh@flocksafety.com> wrote:

> Good Afternoon Lt. Small,
>
> I received your voicemail. I am working with my team to determine what is left to complete for this project. I will let you know as soon as possible.

Have a great night!

Shelby Marsh (she/her)

Project Manager

470-697-1121 |
shelby.marsh@flocksafety.com

flock safety



On Wed, Jun 14, 2023 at 1:19 PM Shelby Marsh <shelby.marsh@flocksafety.com> wrote:

> Good Afternoon Sergeant,
>
> Flock Technician Ra Grant is currently installing your devices onsite. If you could give him a call at 470-905-7134 to connect at a location, that would be great!

I appreciate your patience during this process! Thank you!

Shelby Marsh (she/her)

Project Manager

470-697-1121 |
shelby.marsh@flocksafety.com

flock safety



DOC-000175

Original filename: 20230727 - Re_ New Device Installation.pdf
Original path: Flock City Docs - Records/20230727 - Re_ New Device Installation.pdf
Document date: 2023-07-27
Document type: Email
Duplicate status: near
Original page count: 16
SHA256: d737f34af907a6fb947731a8c874d718e47414e90df7da8bea00611f2cbee434

Summary:
Email thread between Flock project manager Shelby Marsh and Prescott Police Sgt. Mark Parker coordinating installation, adjustment, and maintenance scheduling for multiple ALPR camera devices, including specific pole/extension-arm relocations and temporary ADOT camera locations. Includes tentative dates for maintenance of device #05 and installation of #02 and #08.

From: "Shelby Marsh" <shelby.marsh@flocksafety.com>
To: "Mark Parker" <mark.parker@prescott-az.gov>
CC: "Jason Small" <jason.small@prescott-az.gov>
"Kraig Gardner" <kraig.gardner@flocksafety.com>
"Caity Peak" <caity.peak@flocksafety.com>
Date: 7/27/2023 8:20:08 AM
Subject: Re: New Device Installation

Good Morning Sgt. Parker,


Maintenance for #05 is ***tentatively*** scheduled for next Friday, August 4th.

#02 and #08 installations are ***tentatively*** scheduled for Wednesday, August 9th.

More updates to follow!

Thanks Sgt!

Shelby Marsh (she/her)
Project Manager
470-697-1121 | shelby.marsh@flocksafety.com
flock safety

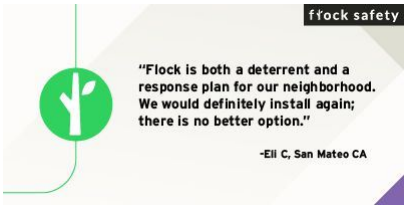

On Fri, Jul 21, 2023 at 8:13 AM Shelby Marsh <shelby.marsh@flocksafety.com> wrote:

> Good Morning Sgt. Parker,
>
> I am working with our Ops Team to finalize a path forward for getting your remaining devices installed and online. I will be in touch soon with an update.
>
> Have a good weekend! Thank you!
>
> Shelby Marsh (she/her)
> *Project Manager*
> 470-697-1121 | shelby.marsh@flocksafety.com
> flock safety
>
> 
>

On Wed, Jul 19, 2023 at 5:54 PM Mark Parker <mark.parker@prescott-az.gov> wrote:

> Shelby,
>
> Here are the updates from today. Can we please try to utilize the 10th to get all of the pending items completed? I have already scheduled the bucket truck for this day.
>
> Camera adjustments:
>
> 10: Currently identified to be installed on a standalone pole at Whipple and Miller Valley. Scratch that location and install it at Whipple EB at Division on the signal pole extension arm.
>
> 6: It was adjusted today, but needs to be moved to the extension arm
>
> 14: It was adjusted today, but needs to be moved to the extension arm
>
> 16: Move to extension arm
>
> 3: This could not be adjusted and needs to be moved to the extension arm
>
> 5: Technician was going to look at the camera this afternoon to see if it can be adjusted, but it likely needs to be moved to the signal pole at Iron Springs EB / Williamson Valley
>
> 4: Move east to next intersection, Gurley WB / Sheldon extension arm (34.544572345560766, -112.45355605466621)
>
> 15: Move east to next intersection, Sheldon EB / Marina extension arm (34.545357583452905, -112.46707904902507)
>
> 7: Need to test this one more, I don't get any alerts from this camera so it may need to be moved over to the extension arm as well.
>
> Temporary Locations for ADOT cameras:
>
> 9: Gurley EB / Gail Gardner on signal pole (34.543531822002905, -112.49040750915269)
>
> 13: Prescott Lakes Parkway SB / no-name intersection on extension arm (34.553555994004434, -112.41060180998132)
>
> Are there any questions for me?
>
> Best regards,

Mark S. Parker

Sergeant, Patrol Bureau

222 S. Marina Street **|** Prescott, AZ 86303

Ph: 928.777.1997 **|** Fax: 928.778.3739

Email: mark.parker@prescott-az.gov

Web: www.prescottpolice.org

From: Shelby Marsh <shelby.marsh@flocksafety.com>
Sent: Tuesday, July 18, 2023 9:59 AM
To: Mark Parker <mark.parker@prescott-az.gov>
Cc: Jason Small <jason.small@prescott-az.gov>; Kraig Gardner <kraig.gardner@flocksafety.com>; Caity Peak <caity.peak@flocksafety.com>; Eddie Tukes <eddie.tukes@flocksafety.com>; Michael Franzen <michael.franzen@flocksafety.com>; Darien Watson <darien.watson@flocksafety.com>
Subject: Re: New Device Installation

Good Morning Sgt. Parker,

Our field technician will be giving you a call shortly.

Thank you!


Shelby Marsh (she/her)

Project Manager

470-697-1121 |

shelby.marsh@flocksafety.com

flock safety

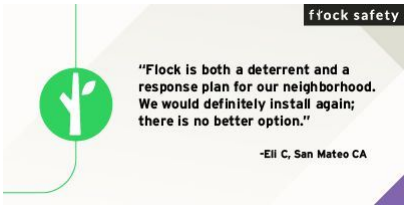

On Mon, Jul 17, 2023 at 12:21 AM Mark Parker <mark.parker@prescott-az.gov> wrote:

> Thank you Shelby,
>
> Here are the locations to adjust and a brief explanation:
>
> Ive noted instances of stolen cars and other hot listings passing through locations and not alerting, after much testing I've found this to be due to shadowing. Vehicle in curb lane concealing vehicle in fast lane. These adjustments will allow the camera to have the same view of both lanes irregardless of lane positioning. Thats my thought anyway; the goal is to increase the long term efficiency of the cameras and reduce missed plate reads as much as possible.
>
> 6: From signal pole to extension arm
>
> 5: Move to next intersection signal pole, Williamson Valley/ Iron Springs to signal extension arm
>
> 15: Move to next intersection signal pole, Sheldon/Marina to extension arm
>
> 16: From signal pole to extension arm
>
> 14: From signal pole to extension arm

4: Move to next intersection signal pole, Gurley/Sheldon signal extension arm

3: From signal pole to extension arm

Temporary Camera Locations:

9: Gurley/Gail Gardner EB on Extension Arm

13: Prescott Lakes Pkwy/ south Walmart entrance Signal extension arm, SB traffic

For Wednesday I have scheduled a bucket truck and I will provide the traffic control. I have spoken to the inspector and LE traffic control satisfies their requirements; with that, the traffic control portion of the permits has been closed and no inspections are needed.

I would like the crew to meet me in the morning at:

430 N Virginia St, Prescott, AZ 86301. Once there they can call me on my cell: 928-925-4679 and I will escort them into the yard where we will meet with the signals crew, who will be operating the bucket truck.

Please coordinate prior communication between the install crew and I so we can work out any issues beforehand.

Thank you,

Mark S. Parker

Sergeant, Patrol Bureau
Prescott Police Department
222 S. Marina Street | Prescott, AZ 86303
Ph: 928.777.1997 | Fax: 928.778.3739

From: Shelby Marsh <shelby.marsh@flocksafety.com>
Sent: Friday, July 14, 2023 9:08:57 AM
To: Mark Parker <mark.parker@prescott-az.gov>
Cc: Jason Small <jason.small@prescott-az.gov>; Kraig Gardner <kraig.gardner@flocksafety.com>; Caity Peak <caity.peak@flocksafety.com>; Eddie Tukes <eddie.tukes@flocksafety.com>; Michael Franzen <michael.franzen@flocksafety.com>; Darien Watson <darien.watson@flocksafety.com>
Subject: Re: FW: New Device Installation

Good Morning Sgt. Parker,

I very much appreciate your patience as we work through the installation process. See below -

- Please provide the location #s for the installed cameras you would like to be adjusted for optimal captures. Also, provide what adjustments this would entail. We will make sure to notify you of this visit but try to be as specific as possible when describing the desired adjustments.
- Do you have recommendations for temporary locations for #9 and #13? I can bring in our deployment specialists to assist if needed.
- We are set to begin maintenance on **Tuesday, July 18th**. I will be sure to connect you with the field tech so you can meet them onsite.
- Please confirm a bucket truck and TC will be available next week.

Thank you!

Shelby Marsh (she/her)

Project Manager


470-697-1121 |
shelby.marsh@flocksafety.com

flock safety



On Tue, Jul 11, 2023 at 9:00 AM Shelby Marsh <shelby.marsh@flocksafety.com> wrote:

> Good Morning Sgt. Parker,
>
> We heard back from ADOT regarding #9 and #13 - we are currently working on revising a few things, based on their feedback. I will let you know when we re-submit.
>
> Because we are a week out from installing 02, 05 (maintenance), 08, 10, and 11 (maintenance), I have connected with my Permitting team to contact ADOT, according to their guidelines. An inspector being present is part of their required guidelines.
>
> Are you able to provide a bucket truck for 10's installation?
>
> Thank you!
>
> Shelby Marsh (she/her)
>
> *Project Manager*
>
> 470-697-1121 |
> shelby.marsh@flocksafety.com
>
> flock safety

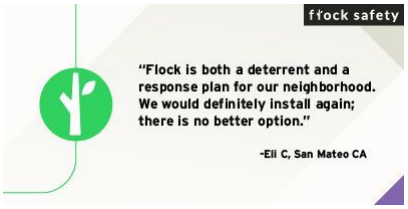

On Wed, Jul 5, 2023 at 11:43 AM Shelby Marsh <shelby.marsh@flocksafety.com> wrote:

> Good Morning Sgt. Parker, please see below -
>
> 1. What is the ADOT permit status for cameras #9 & #13 *This morning our Permitting Manager reached out directly to AZDOT and asked for a status update for these permits. I will let you know as soon as we hear back.*
> 2. What is the need for the inspector at locations #2 & #8 and is this something that we can handle pre-install? (see attached) **Permit conditions include: start inspections must be scheduled before any work is performed. Inspections should be scheduled through the Prescott Permit Portal, so please tag the permitting manager to log into the portal and schedule. If this is not possible, then please call the Building Division at 928-777-1371. Final inspection is also required.** *The installation for #2 and #8 is tentatively scheduled for Wednesday, 7/19. I have made a note to ping our Permitting Dept prior.*
>
> Thank you!
>
> Shelby Marsh (she/her)
>
> *Project Manager*
>
> 470-697-1121 |
> shelby.marsh@flocksafety.com
>
> flock safety



On Fri, Jun 30, 2023 at 4:15 PM Shelby Marsh <shelby.marsh@flocksafety.com> wrote:

> Good Afternoon Sergeant Parker,
>
> I have attached the permit for Location #8. I will also make sure to connect you with the field technician at least a week prior to your installation. I will get back to you with answers for #2 and #3 as soon as I can!
>
> Have a great weekend! Thank you!
>
> Shelby Marsh (she/her)
>
> *Project Manager*
>
> 470-697-1121 |
> shelby.marsh@flocksafety.com
>
> flock safety
>
> 
>

On Wed, Jun 28, 2023 at 1:45 PM Mark Parker <mark.parker@prescott-az.gov> wrote:

> Shelby,
>
> I've returned from military duty and will be taking this back over from Lt. Small. I have a few questions/requests:
>
> 1. Can you send me the last revision of the City of Prescott permit that includes the updated location for camera #8
> 2. What is the ADOT permit status for cameras #9 & #13
> 3. What is the need for the inspector at locations #2 & #8 and is this something that we can handle pre-install?
> 4. I can coordinate the bucket truck again for #10 on July 19th. I would like the person who is coming up to do the installs to coordinate with me at least a week prior to coming up, if not sooner. I had the bucket truck and a traffic control team here for the last install but since we didn't have any contact with the installer our people and your people were never connected…
>
> Thank you,

Mark S. Parker

Sergeant, Patrol Bureau

222 S. Marina Street **|** Prescott, AZ 86303

Ph: 928.777.1997 **|** Fax: 928.778.3739

Email: mark.parker@prescott-az.gov

Web: www.prescottpolice.org



From: Jason Small <jason.small@prescott-az.gov>
Sent: Wednesday, June 28, 2023 8:39 AM
To: Mark Parker <mark.parker@prescott-az.gov>
Subject: Fwd: New Device Installation

Get Outlook for iOS

From: Shelby Marsh <shelby.marsh@flocksafety.com>
Sent: Wednesday, June 28, 2023 8:36:24 AM
To: Jason Small <jason.small@prescott-az.gov>
Cc: Kraig Gardner <kraig.gardner@flocksafety.com>; Ellen Ziegler <ellen.ziegler@flocksafety.com>
Subject: Re: New Device Installation

Good Morning Lt. Small,

I apologize for the delay in getting back with you! It looks like our tech was unable to install #2 and #8 due to not being able to get ahold of the inspector to meet him onsite. Can you please confirm the phone number and email address of the inspector? I will be sure to connect with them the week of the install to coordinate the site visit.

My field team would also like to know if you have a bucket truck we can utilize to install #10? I am really pushing for the team to knock out 2, 8, and 10 in one more mobilization, currently slated for July 19th.

Thanks Lt.!

Shelby Marsh (she/her)

Project Manager

470-697-1121 |
shelby.marsh@flocksafety.com

flock safety



On Fri, Jun 16, 2023 at 3:16 PM Jason Small <jason.small@prescott-az.gov> wrote:

> Shelby
>
> Thanks a bunch.

Jason Small

Special Operations Bureau Lieutenant

CITY OF PRESCOTT
ARIZONA

222 S. Marina St. Prescott Az 86303

928-777-1942

jason.small@prescott-az.gov

From: Shelby Marsh <shelby.marsh@flocksafety.com>
Sent: Friday, June 16, 2023 1:15 PM
To: Jason Small <jason.small@prescott-az.gov>
Cc: Kraig Gardner <kraig.gardner@flocksafety.com>; Mark Parker <mark.parker@prescott-az.gov>; Caity Peak <caity.peak@flocksafety.com>; Scout Cappello <scout.cappello@flocksafety.com>
Subject: Re: New Device Installation

Good Afternoon Lt. Small,

I greatly appreciate your patience throughout this process. All locations are now installed, except #2, #8, and #10.

#2 and #8 are scheduled to be installed next Thursday, June 22nd. #10 is in the

queue to be scheduled and I will keep you posted when I receive a hard date.

Have a great weekend!

Thank you!

Shelby Marsh (she/her)

Project Manager

470-697-1121 |
shelby.marsh@flocksafety.com

flock safety



On Thu, Jun 15, 2023 at 5:09 PM Shelby Marsh <shelby.marsh@flocksafety.com> wrote:

> Good Afternoon Lt. Small,
>
> I received your voicemail. I am working with my team to determine what is left to complete for this project. I will let you know as soon as possible.

Have a great night!

Shelby Marsh (she/her)

Project Manager

470-697-1121 |
shelby.marsh@flocksafety.com

flock safety



On Wed, Jun 14, 2023 at 1:19 PM Shelby Marsh <shelby.marsh@flocksafety.com> wrote:

> Good Afternoon Sergeant,
>
> Flock Technician Ra Grant is currently installing your devices onsite. If you could give him a call at 470-905-7134 to connect at a location, that would be great!

I appreciate your patience during this process! Thank you!

Shelby Marsh (she/her)

Project Manager

470-697-1121 |
shelby.marsh@flocksafety.com

flock safety



DOC-000176

Original filename: 20230801 - Re_ New Device Installation (1).pdf
Original path: Flock City Docs - Records/20230801 - Re_ New Device Installation (1).pdf
Document date: 2023-08-01
Document type: Email
Duplicate status: near
Original page count: 17
SHA256: ae3116b5c941726e814abba15b5f4df69b0d8efe7d156e26a61f086a896952cc

Summary:
Email thread between Prescott Police Sgt. Mark Parker and Flock project manager Shelby Marsh coordinating the installation, adjustment, and relocation of Flock ALPR cameras to specific signal pole extension arms and intersections, including scheduling of maintenance and installations. Includes detailed camera location changes with GPS coordinates.

From: "Mark Parker" <mark.parker@prescott-az.gov>
To: "Shelby Marsh" <shelby.marsh@flocksafety.com>
CC: "Jason Small" <jason.small@prescott-az.gov>
"Kraig Gardner" <kraig.gardner@flocksafety.com>
"Caity Peak" <caity.peak@flocksafety.com>
Date: 8/1/2023 2:01:36 PM
Subject: Re: New Device Installation

Shelby,

Please confirm you saw the last message noting that camera 8 will go to the next intersection signal arm. This will require a different mount.

Best regards,

Mark S. Parker
Sergeant, Patrol Bureau
Prescott Police Department
222 S. Marina Street | Prescott, AZ 86303
Ph: 928.777.1997 | Fax: 928.778.3739

From: Shelby Marsh <shelby.marsh@flocksafety.com>
Sent: Thursday, July 27, 2023 8:20:08 AM
To: Mark Parker <mark.parker@prescott-az.gov>
Cc: Jason Small <jason.small@prescott-az.gov>; Kraig Gardner <kraig.gardner@flocksafety.com>; Caity Peak <caity.peak@flocksafety.com>
Subject: Re: New Device Installation

Good Morning Sgt. Parker,

Maintenance for #05 is ***tentatively*** scheduled for next Friday, August 4th.


#02 and #08 installations are ***tentatively*** scheduled for Wednesday, August 9th.

More updates to follow!

Thanks Sgt!

Shelby Marsh (she/her)
Project Manager
470-697-1121
|
shelby.marsh@flocksafety.com

flock safety

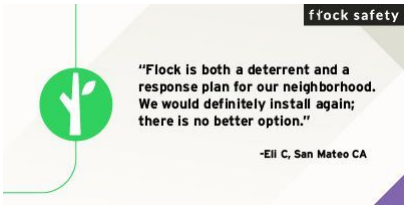

On Fri, Jul 21, 2023 at 8:13 AM Shelby Marsh <shelby.marsh@flocksafety.com> wrote:

Good Morning Sgt. Parker,

I am working with our Ops Team to finalize a path forward for getting your remaining devices installed and online. I will be in touch soon with an update.

Have a good weekend! Thank you!

Shelby Marsh (she/her)
Project Manager
470-697-1121
|
shelby.marsh@flocksafety.com

flock safety



On Wed, Jul 19, 2023 at 5:54 PM Mark Parker <mark.parker@prescott-az.gov> wrote:

> Shelby,
>
> Here are the updates from today. Can we please try to utilize the 10th to get all of the pending items completed? I have already scheduled the bucket truck for this day.
>
> Camera adjustments:
>
> 10: Currently identified to be installed on a standalone pole at Whipple and Miller Valley. Scratch that location and install it at Whipple EB at Division on the signal pole extension arm.
>
> 6: It was adjusted today, but needs to be moved to the extension arm
>
> 14: It was adjusted today, but needs to be moved to the extension arm

16: Move to extension arm

3: This could not be adjusted and needs to be moved to the extension arm

5: Technician was going to look at the camera this afternoon to see if it can be adjusted, but it likely needs to be moved to the signal pole at Iron Springs EB / Williamson Valley

4: Move east to next intersection, Gurley WB / Sheldon extension arm (34.544572345560766, -112.45355605466621)

15: Move east to next intersection, Sheldon EB / Marina extension arm (34.545357583452905, -112.46707904902507)

7: Need to test this one more, I don't get any alerts from this camera so it may need to be moved over to the extension arm as well.

Temporary Locations for ADOT cameras:

9: Gurley EB / Gail Gardner on signal pole (34.543531822002905, -112.49040750915269)

13: Prescott Lakes Parkway SB / no-name intersection on extension arm (34.553555994004434, -112.41060180998132)

Are there any questions for me?

Best regards,

Mark S. Parker

Sergeant, Patrol Bureau

222 S. Marina Street **|** Prescott, AZ 86303

Ph: 928.777.1997 **|** Fax: 928.778.3739

Email: mark.parker@prescott-az.gov

Web: www.prescottpolice.org

From: Shelby Marsh <shelby.marsh@flocksafety.com>
Sent: Tuesday, July 18, 2023 9:59 AM
To: Mark Parker <mark.parker@prescott-az.gov>
Cc: Jason Small <jason.small@prescott-az.gov>; Kraig Gardner <kraig.gardner@flocksafety.com>; Caity Peak <caity.peak@flocksafety.com>; Eddie Tukes <eddie.tukes@flocksafety.com>; Michael Franzen <michael.franzen@flocksafety.com>; Darien Watson <darien.watson@flocksafety.com>
Subject: Re: New Device Installation

Good Morning Sgt. Parker,

Our field technician will be giving you a call shortly.


Thank you!

Shelby Marsh (she/her)

Project Manager

470-697-1121 |
shelby.marsh@flocksafety.com

flock safety

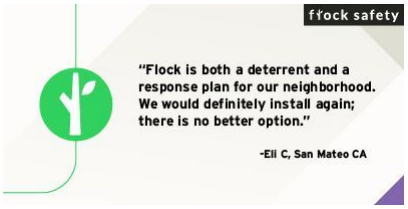

On Mon, Jul 17, 2023 at 12:21 AM Mark Parker <mark.parker@prescott-az.gov> wrote:

> Thank you Shelby,

Here are the locations to adjust and a brief explanation:

Ive noted instances of stolen cars and other hot listings passing through locations and not alerting, after much testing I've found this to be due to shadowing. Vehicle in curb lane concealing vehicle in fast lane. These adjustments will allow the camera to have the same view of both lanes irregardless of lane positioning. Thats my thought anyway; the goal is to increase the long term efficiency of the cameras and reduce missed plate reads as much as possible.

6: From signal pole to extension arm

5: Move to next intersection signal pole, Williamson Valley/ Iron Springs to signal extension arm

15: Move to next intersection signal pole, Sheldon/Marina to extension arm

16: From signal pole to extension arm

14: From signal pole to extension arm

4: Move to next intersection signal pole, Gurley/Sheldon signal extension arm

3: From signal pole to extension arm

Temporary Camera Locations:

9: Gurley/Gail Gardner EB on Extension Arm

13: Prescott Lakes Pkwy/ south Walmart entrance Signal extension arm, SB traffic

For Wednesday I have scheduled a bucket truck and I will provide the traffic control. I have spoken to the inspector and LE traffic control satisfies their requirements; with that, the traffic control portion of the permits has been closed and no inspections are needed.

I would like the crew to meet me in the morning at:

430 N Virginia St, Prescott, AZ 86301. Once there they can call me on my cell: 928-925-4679 and I will escort them into the yard where we will meet with the signals crew, who will be operating the bucket truck.

Please coordinate prior communication between the install crew and I so we can work out any issues beforehand.

Thank you,

Mark S. Parker
Sergeant, Patrol Bureau
Prescott Police Department
222 S. Marina Street | Prescott, AZ 86303
Ph: 928.777.1997 | Fax: 928.778.3739

From: Shelby Marsh <shelby.marsh@flocksafety.com>
Sent: Friday, July 14, 2023 9:08:57 AM
To: Mark Parker <mark.parker@prescott-az.gov>
Cc: Jason Small <jason.small@prescott-az.gov>; Kraig Gardner <kraig.gardner@flocksafety.com>; Caity Peak <caity.peak@flocksafety.com>; Eddie Tukes <eddie.tukes@flocksafety.com>; Michael Franzen <michael.franzen@flocksafety.com>; Darien Watson <darien.watson@flocksafety.com>
Subject: Re: FW: New Device Installation

Good Morning Sgt. Parker,

I very much appreciate your patience as we work through the installation process. See below -

- Please provide the location #s for the installed cameras you would like to be adjusted for optimal captures. Also, provide what adjustments this would entail. We will make sure to notify you of this visit but try to be as specific as possible when describing the desired adjustments.
- Do you have recommendations for temporary locations for #9 and #13? I can bring in our deployment specialists to assist if needed.
- We are set to begin maintenance on **Tuesday, July 18th**. I will be sure to connect you with the field tech so you can meet them onsite.
- Please confirm a bucket truck and TC will be available next week.

Thank you!

Shelby Marsh (she/her)

Project Manager

470-697-1121 |
shelby.marsh@flocksafety.com

flock safety



On Tue, Jul 11, 2023 at 9:00 AM Shelby Marsh <shelby.marsh@flocksafety.com> wrote:

> Good Morning Sgt. Parker,
>
> We heard back from ADOT regarding #9 and #13 - we are currently working on revising a few things, based on their feedback. I will let you know when we re-submit.

Because we are a week out from installing 02, 05 (maintenance), 08, 10, and 11 (maintenance), I have connected with my Permitting team to contact ADOT, according to their guidelines. An inspector being present is part of their required guidelines.

Are you able to provide a bucket truck for 10's installation?

Thank you!

Shelby Marsh (she/her)

Project Manager

470-697-1121 |
shelby.marsh@flocksafety.com

flock safety



On Wed, Jul 5, 2023 at 11:43 AM Shelby Marsh <shelby.marsh@flocksafety.com> wrote:

> Good Morning Sgt. Parker, please see below -
>
> 1. What is the ADOT permit status for cameras #9 & #13 *This morning our Permitting Manager reached out directly to AZDOT and asked for a status update for these permits. I will let you know as soon as we hear back.*
> 2. What is the need for the inspector at locations #2 & #8 and is this something that we can handle pre-install? (see attached) **Permit conditions include: start**

2. **inspections must be scheduled before any work is performed. Inspections should be scheduled through the Prescott Permit Portal, so please tag the permitting manager to log into the portal and schedule. If this is not possible, then please call the Building Division at 928-777-1371. Final inspection is also required.** *The installation for #2 and #8 is tentatively scheduled for Wednesday, 7/19. I have made a note to ping our Permitting Dept prior.*

Thank you!

Shelby Marsh (she/her)

Project Manager

470-697-1121 |
shelby.marsh@flocksafety.com

flock safety



On Fri, Jun 30, 2023 at 4:15 PM Shelby Marsh <shelby.marsh@flocksafety.com> wrote:

> Good Afternoon Sergeant Parker,
>
> I have attached the permit for Location #8. I will also make sure to connect you with the field technician at least a week prior to your installation. I will get back to you with answers for #2 and #3 as soon as I can!
>
> Have a great weekend! Thank you!

Shelby Marsh (she/her)

Project Manager

470-697-1121 |
shelby.marsh@flocksafety.com



On Wed, Jun 28, 2023 at 1:45 PM Mark Parker <mark.parker@prescott-az.gov> wrote:

> Shelby,
>
> I've returned from military duty and will be taking this back over from Lt. Small. I have a few questions/requests:
>
> 1. Can you send me the last revision of the City of Prescott permit that includes the updated location for camera #8
> 2. What is the ADOT permit status for cameras #9 & #13
> 3. What is the need for the inspector at locations #2 & #8 and is this something that we can handle pre-install?
> 4. I can coordinate the bucket truck again for #10 on July 19th. I would like the person who is coming up to do the installs to coordinate with me at least a week prior to coming up, if not sooner. I had the bucket truck and a traffic control team here for the last install but since we didn't have any contact with the installer our people and your people were never connected…
>
> Thank you,

Mark S. Parker

Sergeant, Patrol Bureau

222 S. Marina Street **|** Prescott, AZ 86303

Ph: 928.777.1997 **|** Fax: 928.778.3739

Email: mark.parker@prescott-az.gov

Web: www.prescottpolice.org

From: Jason Small <jason.small@prescott-az.gov>
Sent: Wednesday, June 28, 2023 8:39 AM
To: Mark Parker <mark.parker@prescott-az.gov>
Subject: Fwd: New Device Installation

Get Outlook for iOS

From: Shelby Marsh <shelby.marsh@flocksafety.com>

Sent: Wednesday, June 28, 2023 8:36:24 AM
To: Jason Small <jason.small@prescott-az.gov>
Cc: Kraig Gardner <kraig.gardner@flocksafety.com>; Ellen Ziegler <ellen.ziegler@flocksafety.com>
Subject: Re: New Device Installation

Good Morning Lt. Small,

I apologize for the delay in getting back with you! It looks like our tech was unable to install #2 and #8 due to not being able to get ahold of the inspector to meet him onsite. Can you please confirm the phone number and email address of the inspector? I will be sure to connect with them the week of the install to coordinate the site visit.

My field team would also like to know if you have a bucket truck we can utilize to install #10? I am really pushing for the team to knock out 2, 8, and 10 in one more mobilization, currently slated for July 19th.

Thanks Lt.!

Shelby Marsh (she/her)

Project Manager

470-697-1121 |
shelby.marsh@flocksafety.com

flock safety



On Fri, Jun 16, 2023 at 3:16 PM Jason Small <jason.small@prescott-az.gov> wrote:

> Shelby
>
> Thanks a bunch.

Jason Small

Special Operations Bureau Lieutenant

CITY OF PRESCOTT
ARIZONA

222 S. Marina St. Prescott Az 86303

928-777-1942

jason.small@prescott-az.gov

From: Shelby Marsh <shelby.marsh@flocksafety.com>
Sent: Friday, June 16, 2023 1:15 PM
To: Jason Small <jason.small@prescott-az.gov>
Cc: Kraig Gardner <kraig.gardner@flocksafety.com>; Mark Parker <mark.parker@prescott-az.gov>; Caity Peak <caity.peak@flocksafety.com>; Scout Cappello <scout.cappello@flocksafety.com>
Subject: Re: New Device Installation

Good Afternoon Lt. Small,

I greatly appreciate your patience throughout this process. All locations are now installed, except #2, #8, and #10.

#2 and #8 are scheduled to be installed next Thursday, June 22nd. #10 is in the queue to be scheduled and I will keep you posted when I receive a hard date.

Have a great weekend!

Thank you!

Shelby Marsh (she/her)

Project Manager

470-697-1121 |
shelby.marsh@flocksafety.com

flock safety



On Thu, Jun 15, 2023 at 5:09 PM Shelby Marsh <shelby.marsh@flocksafety.com> wrote:

> Good Afternoon Lt. Small,
>
> I received your voicemail. I am working with my team to determine what is left to complete for this project. I will let you know as soon as possible.
>
> Have a great night!
>
> Shelby Marsh (she/her)
>
> *Project Manager*
>
> 470-697-1121 |
> shelby.marsh@flocksafety.com
>
> flock safety



On Wed, Jun 14, 2023 at 1:19 PM Shelby Marsh <shelby.marsh@flocksafety.com> wrote:

> Good Afternoon Sergeant,
>
> Flock Technician Ra Grant is currently installing your devices onsite. If you could give him a call at 470-905-7134 to connect at a location, that would be great!
>
> I appreciate your patience during this process! Thank you!

Shelby Marsh (she/her)

Project Manager

470-697-1121 |
shelby.marsh@flocksafety.com

flock safety


flock safety
"Flock is both a deterrent and a response plan for our neighborhood. We would definitely install again; there is no better option."
-Eli C, San Mateo CA

DOC-000177

Original filename: 20230801 - Re_ New Device Installation.pdf
Original path: Flock City Docs - Records/20230801 - Re_ New Device Installation.pdf
Document date: 2023-08-01
Document type: Email
Duplicate status: near
Original page count: 17
SHA256: 9a3d7882d3747dbe191eb389ab546a8be7e69c530d8d406ad2990b4c7c8446b2

Summary:
Email thread between Prescott Police Sergeant Mark Parker and Flock Project Manager Shelby Marsh coordinating installation, maintenance, adjustment, and relocation of Flock ALPR camera devices at various Prescott intersections, including scheduling dates and specific mount and location changes. It includes detailed camera-by-camera adjustments and GPS coordinates for temporary and revised installation sites.

From: "Mark Parker" <mark.parker@prescott-az.gov>
To: "Shelby Marsh" <shelby.marsh@flocksafety.com>
CC: "Jason Small" <jason.small@prescott-az.gov>
"Kraig Gardner" <kraig.gardner@flocksafety.com>
"Caity Peak" <caity.peak@flocksafety.com>
Date: 8/1/2023 2:01:36 PM
Subject: Re: New Device Installation

Shelby,

Please confirm you saw the last message noting that camera 8 will go to the next intersection signal arm. This will require a different mount.

Best regards,

Mark S. Parker
Sergeant, Patrol Bureau
Prescott Police Department
222 S. Marina Street | Prescott, AZ 86303
Ph: 928.777.1997 | Fax: 928.778.3739

From: Shelby Marsh <shelby.marsh@flocksafety.com>
Sent: Thursday, July 27, 2023 8:20:08 AM
To: Mark Parker <mark.parker@prescott-az.gov>
Cc: Jason Small <jason.small@prescott-az.gov>; Kraig Gardner <kraig.gardner@flocksafety.com>; Caity Peak <caity.peak@flocksafety.com>
Subject: Re: New Device Installation

Good Morning Sgt. Parker,

Maintenance for #05 is ***tentatively*** scheduled for next Friday, August 4th.


#02 and #08 installations are ***tentatively*** scheduled for Wednesday, August 9th.

More updates to follow!

Thanks Sgt!

Shelby Marsh (she/her)
Project Manager
470-697-1121
|
shelby.marsh@flocksafety.com

flock safety

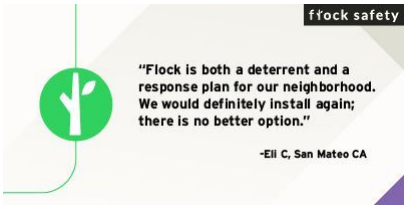

On Fri, Jul 21, 2023 at 8:13 AM Shelby Marsh <shelby.marsh@flocksafety.com> wrote:

Good Morning Sgt. Parker,

I am working with our Ops Team to finalize a path forward for getting your remaining devices installed and online. I will be in touch soon with an update.

Have a good weekend! Thank you!

Shelby Marsh (she/her)
Project Manager
470-697-1121
|
shelby.marsh@flocksafety.com

flock safety



On Wed, Jul 19, 2023 at 5:54 PM Mark Parker <mark.parker@prescott-az.gov> wrote:

> Shelby,
>
> Here are the updates from today. Can we please try to utilize the 10th to get all of the pending items completed? I have already scheduled the bucket truck for this day.
>
> Camera adjustments:
>
> 10: Currently identified to be installed on a standalone pole at Whipple and Miller Valley. Scratch that location and install it at Whipple EB at Division on the signal pole extension arm.
>
> 6: It was adjusted today, but needs to be moved to the extension arm
>
> 14: It was adjusted today, but needs to be moved to the extension arm

16: Move to extension arm

3: This could not be adjusted and needs to be moved to the extension arm

5: Technician was going to look at the camera this afternoon to see if it can be adjusted, but it likely needs to be moved to the signal pole at Iron Springs EB / Williamson Valley

4: Move east to next intersection, Gurley WB / Sheldon extension arm (34.544572345560766, -112.45355605466621)

15: Move east to next intersection, Sheldon EB / Marina extension arm (34.545357583452905, -112.46707904902507)

7: Need to test this one more, I don't get any alerts from this camera so it may need to be moved over to the extension arm as well.

Temporary Locations for ADOT cameras:

9: Gurley EB / Gail Gardner on signal pole (34.543531822002905, -112.49040750915269)

13: Prescott Lakes Parkway SB / no-name intersection on extension arm (34.553555994004434, -112.41060180998132)

Are there any questions for me?

Best regards,

Mark S. Parker

Sergeant, Patrol Bureau

222 S. Marina Street **|** Prescott, AZ 86303

Ph: 928.777.1997 **|** Fax: 928.778.3739

Email: mark.parker@prescott-az.gov

Web: www.prescottpolice.org

From: Shelby Marsh <shelby.marsh@flocksafety.com>
Sent: Tuesday, July 18, 2023 9:59 AM
To: Mark Parker <mark.parker@prescott-az.gov>
Cc: Jason Small <jason.small@prescott-az.gov>; Kraig Gardner <kraig.gardner@flocksafety.com>; Caity Peak <caity.peak@flocksafety.com>; Eddie Tukes <eddie.tukes@flocksafety.com>; Michael Franzen <michael.franzen@flocksafety.com>; Darien Watson <darien.watson@flocksafety.com>
Subject: Re: New Device Installation

Good Morning Sgt. Parker,

Our field technician will be giving you a call shortly.


Thank you!

Shelby Marsh (she/her)

Project Manager

470-697-1121 |
shelby.marsh@flocksafety.com

flock safety

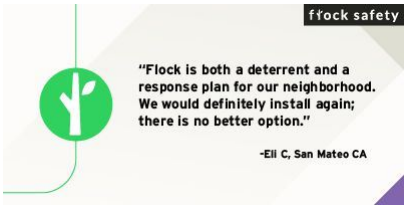

On Mon, Jul 17, 2023 at 12:21 AM Mark Parker <mark.parker@prescott-az.gov> wrote:

> Thank you Shelby,

Here are the locations to adjust and a brief explanation:

Ive noted instances of stolen cars and other hot listings passing through locations and not alerting, after much testing I've found this to be due to shadowing. Vehicle in curb lane concealing vehicle in fast lane. These adjustments will allow the camera to have the same view of both lanes irregardless of lane positioning. Thats my thought anyway; the goal is to increase the long term efficiency of the cameras and reduce missed plate reads as much as possible.

6: From signal pole to extension arm

5: Move to next intersection signal pole, Williamson Valley/ Iron Springs to signal extension arm

15: Move to next intersection signal pole, Sheldon/Marina to extension arm

16: From signal pole to extension arm

14: From signal pole to extension arm

4: Move to next intersection signal pole, Gurley/Sheldon signal extension arm

3: From signal pole to extension arm

Temporary Camera Locations:

9: Gurley/Gail Gardner EB on Extension Arm

13: Prescott Lakes Pkwy/ south Walmart entrance Signal extension arm, SB traffic

For Wednesday I have scheduled a bucket truck and I will provide the traffic control. I have spoken to the inspector and LE traffic control satisfies their requirements; with that, the traffic control portion of the permits has been closed and no inspections are needed.

I would like the crew to meet me in the morning at:

430 N Virginia St, Prescott, AZ 86301. Once there they can call me on my cell: 928-925-4679 and I will escort them into the yard where we will meet with the signals crew, who will be operating the bucket truck.

Please coordinate prior communication between the install crew and I so we can work out any issues beforehand.

Thank you,

Mark S. Parker
Sergeant, Patrol Bureau
Prescott Police Department
222 S. Marina Street | Prescott, AZ 86303
Ph: 928.777.1997 | Fax: 928.778.3739

From: Shelby Marsh <shelby.marsh@flocksafety.com>
Sent: Friday, July 14, 2023 9:08:57 AM
To: Mark Parker <mark.parker@prescott-az.gov>
Cc: Jason Small <jason.small@prescott-az.gov>; Kraig Gardner <kraig.gardner@flocksafety.com>; Caity Peak <caity.peak@flocksafety.com>; Eddie Tukes <eddie.tukes@flocksafety.com>; Michael Franzen <michael.franzen@flocksafety.com>; Darien Watson <darien.watson@flocksafety.com>
Subject: Re: FW: New Device Installation

Good Morning Sgt. Parker,

I very much appreciate your patience as we work through the installation process. See below -

- Please provide the location #s for the installed cameras you would like to be adjusted for optimal captures. Also, provide what adjustments this would entail. We will make sure to notify you of this visit but try to be as specific as possible when describing the desired adjustments.
- Do you have recommendations for temporary locations for #9 and #13? I can bring in our deployment specialists to assist if needed.
- We are set to begin maintenance on **Tuesday, July 18th**. I will be sure to connect you with the field tech so you can meet them onsite.
- Please confirm a bucket truck and TC will be available next week.

Thank you!

Shelby Marsh (she/her)

Project Manager

470-697-1121 |
shelby.marsh@flocksafety.com

flock safety



On Tue, Jul 11, 2023 at 9:00 AM Shelby Marsh <shelby.marsh@flocksafety.com> wrote:

> Good Morning Sgt. Parker,
>
> We heard back from ADOT regarding #9 and #13 - we are currently working on revising a few things, based on their feedback. I will let you know when we re-submit.

Because we are a week out from installing 02, 05 (maintenance), 08, 10, and 11 (maintenance), I have connected with my Permitting team to contact ADOT, according to their guidelines. An inspector being present is part of their required guidelines.

Are you able to provide a bucket truck for 10's installation?

Thank you!

Shelby Marsh (she/her)

Project Manager

470-697-1121 |
shelby.marsh@flocksafety.com

flock safety



On Wed, Jul 5, 2023 at 11:43 AM Shelby Marsh <shelby.marsh@flocksafety.com> wrote:

> Good Morning Sgt. Parker, please see below -
>
> 1. What is the ADOT permit status for cameras #9 & #13 *This morning our Permitting Manager reached out directly to AZDOT and asked for a status update for these permits. I will let you know as soon as we hear back.*
> 2. What is the need for the inspector at locations #2 & #8 and is this something that we can handle pre-install? (see attached) **Permit conditions include: start**

2. **inspections must be scheduled before any work is performed. Inspections should be scheduled through the Prescott Permit Portal, so please tag the permitting manager to log into the portal and schedule. If this is not possible, then please call the Building Division at 928-777-1371. Final inspection is also required.** *The installation for #2 and #8 is tentatively scheduled for Wednesday, 7/19. I have made a note to ping our Permitting Dept prior.*

Thank you!

Shelby Marsh (she/her)

Project Manager

470-697-1121 |
shelby.marsh@flocksafety.com

flock safety



On Fri, Jun 30, 2023 at 4:15 PM Shelby Marsh <shelby.marsh@flocksafety.com> wrote:

> Good Afternoon Sergeant Parker,
>
> I have attached the permit for Location #8. I will also make sure to connect you with the field technician at least a week prior to your installation. I will get back to you with answers for #2 and #3 as soon as I can!
>
> Have a great weekend! Thank you!

Shelby Marsh (she/her)

Project Manager

470-697-1121 |
shelby.marsh@flocksafety.com



On Wed, Jun 28, 2023 at 1:45 PM Mark Parker <mark.parker@prescott-az.gov> wrote:

> Shelby,
>
> I've returned from military duty and will be taking this back over from Lt. Small. I have a few questions/requests:
>
> 1. Can you send me the last revision of the City of Prescott permit that includes the updated location for camera #8
> 2. What is the ADOT permit status for cameras #9 & #13
> 3. What is the need for the inspector at locations #2 & #8 and is this something that we can handle pre-install?
> 4. I can coordinate the bucket truck again for #10 on July 19th. I would like the person who is coming up to do the installs to coordinate with me at least a week prior to coming up, if not sooner. I had the bucket truck and a traffic control team here for the last install but since we didn't have any contact with the installer our people and your people were never connected…
>
> Thank you,

Mark S. Parker

Sergeant, Patrol Bureau

222 S. Marina Street **|** Prescott, AZ 86303

Ph: 928.777.1997 **|** Fax: 928.778.3739

Email: mark.parker@prescott-az.gov

Web: www.prescottpolice.org

From: Jason Small <jason.small@prescott-az.gov>
Sent: Wednesday, June 28, 2023 8:39 AM
To: Mark Parker <mark.parker@prescott-az.gov>
Subject: Fwd: New Device Installation

Get Outlook for iOS

From: Shelby Marsh <shelby.marsh@flocksafety.com>

Sent: Wednesday, June 28, 2023 8:36:24 AM
To: Jason Small <jason.small@prescott-az.gov>
Cc: Kraig Gardner <kraig.gardner@flocksafety.com>; Ellen Ziegler <ellen.ziegler@flocksafety.com>
Subject: Re: New Device Installation

Good Morning Lt. Small,

I apologize for the delay in getting back with you! It looks like our tech was unable to install #2 and #8 due to not being able to get ahold of the inspector to meet him onsite. Can you please confirm the phone number and email address of the inspector? I will be sure to connect with them the week of the install to coordinate the site visit.

My field team would also like to know if you have a bucket truck we can utilize to install #10? I am really pushing for the team to knock out 2, 8, and 10 in one more mobilization, currently slated for July 19th.

Thanks Lt.!

Shelby Marsh (she/her)

Project Manager

470-697-1121 |
shelby.marsh@flocksafety.com

flock safety



On Fri, Jun 16, 2023 at 3:16 PM Jason Small <jason.small@prescott-az.gov> wrote:

> Shelby
>
> Thanks a bunch.

Jason Small

Special Operations Bureau Lieutenant

CITY OF PRESCOTT
ARIZONA

222 S. Marina St. Prescott Az 86303

928-777-1942

jason.small@prescott-az.gov

From: Shelby Marsh <shelby.marsh@flocksafety.com>
Sent: Friday, June 16, 2023 1:15 PM
To: Jason Small <jason.small@prescott-az.gov>
Cc: Kraig Gardner <kraig.gardner@flocksafety.com>; Mark Parker <mark.parker@prescott-az.gov>; Caity Peak <caity.peak@flocksafety.com>; Scout Cappello <scout.cappello@flocksafety.com>
Subject: Re: New Device Installation

Good Afternoon Lt. Small,

I greatly appreciate your patience throughout this process. All locations are now installed, except #2, #8, and #10.

#2 and #8 are scheduled to be installed next Thursday, June 22nd. #10 is in the queue to be scheduled and I will keep you posted when I receive a hard date.

Have a great weekend!

Thank you!

Shelby Marsh (she/her)

Project Manager

470-697-1121 |
shelby.marsh@flocksafety.com

flock safety



On Thu, Jun 15, 2023 at 5:09 PM Shelby Marsh <shelby.marsh@flocksafety.com> wrote:

> Good Afternoon Lt. Small,
>
> I received your voicemail. I am working with my team to determine what is left to complete for this project. I will let you know as soon as possible.
>
> Have a great night!
>
> Shelby Marsh (she/her)
>
> *Project Manager*
>
> 470-697-1121 |
> shelby.marsh@flocksafety.com
>
> flock safety



On Wed, Jun 14, 2023 at 1:19 PM Shelby Marsh <shelby.marsh@flocksafety.com> wrote:

> Good Afternoon Sergeant,
>
> Flock Technician Ra Grant is currently installing your devices onsite. If you could give him a call at 470-905-7134 to connect at a location, that would be great!
>
> I appreciate your patience during this process! Thank you!

Shelby Marsh (she/her)

Project Manager

470-697-1121 |
shelby.marsh@flocksafety.com

flock safety


flock safety
"Flock is both a deterrent and a response plan for our neighborhood. We would definitely install again; there is no better option."
-Eli C, San Mateo CA

DOC-000178

Original filename: 20230803 - Re_ New Device Installation (1).pdf
Original path: Flock City Docs - Records/20230803 - Re_ New Device Installation (1).pdf
Document date: 2023-08-03
Document type: Email
Duplicate status: near
Original page count: 17
SHA256: 9cb6109ddd2b13e154075398bae16782e285c09ea2316e856475534a94d5de36

Summary:
Email thread between Flock Project Manager Shelby Marsh and Prescott Police Department personnel coordinating the installation, maintenance, and relocation of Flock camera devices at various Prescott intersections. The messages detail scheduling of installs, camera adjustments to signal pole extension arms, and specific location changes.

From: "Shelby Marsh" <shelby.marsh@flocksafety.com>
To: "Mark Parker" <mark.parker@prescott-az.gov>
CC: "Jason Small" <jason.small@prescott-az.gov>
"Kraig Gardner" <kraig.gardner@flocksafety.com>
"Caity Peak" <caity.peak@flocksafety.com>
Date: 8/3/2023 11:20:12 AM
Subject: Re: New Device Installation

Good Afternoon Sgt,

We are working to get your device requests mobilized. We appreciate your patience as we work to complete.

Thank you!

Shelby Marsh (she/her)
Project Manager
470-697-1121 | shelby.marsh@flocksafety.com
flock safety



On Tue, Aug 1, 2023 at 4:01 PM Mark Parker <mark.parker@prescott-az.gov> wrote:

> Shelby,
>
> Please confirm you saw the last message noting that camera 8 will go to the next intersection signal arm. This will require a different mount.
>
> Best regards,
>
> **Mark S. Parker**
> Sergeant, Patrol Bureau
> Prescott Police Department
> 222 S. Marina Street | Prescott, AZ 86303
> Ph: 928.777.1997 | Fax: 928.778.3739
>
> ---
>
> **From:** Shelby Marsh <shelby.marsh@flocksafety.com>
> **Sent:** Thursday, July 27, 2023 8:20:08 AM
> **To:** Mark Parker <mark.parker@prescott-az.gov>
> **Cc:** Jason Small <jason.small@prescott-az.gov>; Kraig Gardner <kraig.gardner@flocksafety.com>; Caity Peak <caity.peak@flocksafety.com>
> **Subject:** Re: New Device Installation
>
> Good Morning Sgt. Parker,
>
> Maintenance for #05 is ***tentatively*** scheduled for next Friday, August 4th.

#02 and #08 installations are ***tentatively*** scheduled for Wednesday, August 9th.

More updates to follow!

Thanks Sgt!

Shelby Marsh (she/her)
Project Manager
470-697-1121
|
shelby.marsh@flocksafety.com



On Fri, Jul 21, 2023 at 8:13 AM Shelby Marsh <shelby.marsh@flocksafety.com> wrote:

> Good Morning Sgt. Parker,
>
> I am working with our Ops Team to finalize a path forward for getting your remaining devices installed and online. I will be in touch soon with an update.
>
> Have a good weekend! Thank you!

Shelby Marsh (she/her)
Project Manager
470-697-1121
|
shelby.marsh@flocksafety.com



> On Wed, Jul 19, 2023 at 5:54 PM Mark Parker <mark.parker@prescott-az.gov> wrote:
>
> > Shelby,

Here are the updates from today. Can we please try to utilize the 10th to get all of the pending items completed? I have already scheduled the bucket truck for this day.

Camera adjustments:

10: Currently identified to be installed on a standalone pole at Whipple and Miller Valley. Scratch that location and install it at Whipple EB at Division on the signal pole extension arm.

6: It was adjusted today, but needs to be moved to the extension arm

14: It was adjusted today, but needs to be moved to the extension arm

16: Move to extension arm

3: This could not be adjusted and needs to be moved to the extension arm

5: Technician was going to look at the camera this afternoon to see if it can be adjusted, but it likely needs to be moved to the signal pole at Iron Springs EB / Williamson Valley

4: Move east to next intersection, Gurley WB / Sheldon extension arm (34.544572345560766, -112.45355605466621)

15: Move east to next intersection, Sheldon EB / Marina extension arm (34.545357583452905, -112.46707904902507)

7: Need to test this one more, I don't get any alerts from this camera so it may need to be moved over to the extension arm as well.

Temporary Locations for ADOT cameras:

9: Gurley EB / Gail Gardner on signal pole (34.543531822002905, -112.49040750915269)

13: Prescott Lakes Parkway SB / no-name intersection on extension arm (34.553555994004434, -112.41060180998132)

Are there any questions for me?

Best regards,

Mark S. Parker

Sergeant, Patrol Bureau

222 S. Marina Street | Prescott, AZ 86303

Ph: 928.777.1997 | Fax: 928.778.3739

Email: mark.parker@prescott-az.gov

Web: www.prescottpolice.org

From: Shelby Marsh <shelby.marsh@flocksafety.com>
Sent: Tuesday, July 18, 2023 9:59 AM
To: Mark Parker <mark.parker@prescott-az.gov>
Cc: Jason Small <jason.small@prescott-az.gov>; Kraig Gardner <kraig.gardner@flocksafety.com>; Caity Peak <caity.peak@flocksafety.com>; Eddie Tukes <eddie.tukes@flocksafety.com>; Michael Franzen <michael.franzen@flocksafety.com>; Darien Watson <darien.watson@flocksafety.com>
Subject: Re: New Device Installation

Good Morning Sgt. Parker,

Our field technician will be giving you a call shortly.

Thank you!

Shelby Marsh (she/her)

Project Manager

470-697-1121 |
shelby.marsh@flocksafety.com

flock safety



On Mon, Jul 17, 2023 at 12:21 AM Mark Parker <mark.parker@prescott-az.gov> wrote:

> Thank you Shelby,
>
> Here are the locations to adjust and a brief explanation:
>
> Ive noted instances of stolen cars and other hot listings passing through locations and not alerting, after much testing I've found this to be due to shadowing. Vehicle in curb lane concealing vehicle in fast lane. These adjustments will allow the camera to have the same view of both lanes irregardless of lane positioning. Thats my thought anyway; the goal is to increase the long term efficiency of the cameras and reduce missed plate reads as much as possible.
>
> 6: From signal pole to extension arm
>
> 5: Move to next intersection signal pole, Williamson Valley/ Iron Springs to signal extension arm
>
> 15: Move to next intersection signal pole, Sheldon/Marina to extension arm
>
> 16: From signal pole to extension arm
>
> 14: From signal pole to extension arm

4: Move to next intersection signal pole, Gurley/Sheldon signal extension arm

3: From signal pole to extension arm

Temporary Camera Locations:

9: Gurley/Gail Gardner EB on Extension Arm

13: Prescott Lakes Pkwy/ south Walmart entrance Signal extension arm, SB traffic

For Wednesday I have scheduled a bucket truck and I will provide the traffic control. I have spoken to the inspector and LE traffic control satisfies their requirements; with that, the traffic control portion of the permits has been closed and no inspections are needed.

I would like the crew to meet me in the morning at:

430 N Virginia St, Prescott, AZ 86301. Once there they can call me on my cell: 928-925-4679 and I will escort them into the yard where we will meet with the signals crew, who will be operating the bucket truck.

Please coordinate prior communication between the install crew and I so we can work out any issues beforehand.

Thank you,

Mark S. Parker

Sergeant, Patrol Bureau
Prescott Police Department
222 S. Marina Street | Prescott, AZ 86303
Ph: 928.777.1997 | Fax: 928.778.3739

From: Shelby Marsh <shelby.marsh@flocksafety.com>
Sent: Friday, July 14, 2023 9:08:57 AM
To: Mark Parker <mark.parker@prescott-az.gov>
Cc: Jason Small <jason.small@prescott-az.gov>; Kraig Gardner <kraig.gardner@flocksafety.com>; Caity Peak <caity.peak@flocksafety.com>; Eddie Tukes <eddie.tukes@flocksafety.com>; Michael Franzen <michael.franzen@flocksafety.com>; Darien Watson <darien.watson@flocksafety.com>
Subject: Re: FW: New Device Installation

Good Morning Sgt. Parker,

I very much appreciate your patience as we work through the installation process. See below -

- Please provide the location #s for the installed cameras you would like to be adjusted for optimal captures. Also, provide what adjustments this would entail. We will make sure to notify you of this visit but try to be as specific as possible when describing the desired adjustments.
- Do you have recommendations for temporary locations for #9 and #13? I can bring in our deployment specialists to assist if needed.
- We are set to begin maintenance on **Tuesday, July 18th**. I will be sure to connect you with the field tech so you can meet them onsite.
- Please confirm a bucket truck and TC will be available next week.

Thank you!

Shelby Marsh (she/her)

Project Manager

470-697-1121 |
shelby.marsh@flocksafety.com

flock safety



On Tue, Jul 11, 2023 at 9:00 AM Shelby Marsh <shelby.marsh@flocksafety.com> wrote:

> Good Morning Sgt. Parker,
>
> We heard back from ADOT regarding #9 and #13 - we are currently working on revising a few things, based on their feedback. I will let you know when we re-submit.
>
> Because we are a week out from installing 02, 05 (maintenance), 08, 10, and 11 (maintenance), I have connected with my Permitting team to contact ADOT, according to their guidelines. An inspector being present is part of their required guidelines.
>
> Are you able to provide a bucket truck for 10's installation?
>
> Thank you!
>
> Shelby Marsh (she/her)
>
> *Project Manager*
>
> 470-697-1121 |
> shelby.marsh@flocksafety.com
>
> flock safety



On Wed, Jul 5, 2023 at 11:43 AM Shelby Marsh <shelby.marsh@flocksafety.com> wrote:

> Good Morning Sgt. Parker, please see below -
>
> 1. What is the ADOT permit status for cameras #9 & #13 *This morning our Permitting Manager reached out directly to AZDOT and asked for a status update for these permits. I will let you know as soon as we hear back.*
> 2. What is the need for the inspector at locations #2 & #8 and is this something that we can handle pre-install? (see attached) **Permit conditions include: start inspections must be scheduled before any work is performed. Inspections should be scheduled through the Prescott Permit Portal, so please tag the permitting manager to log into the portal and schedule. If this is not possible, then please call the Building Division at 928-777-1371. Final inspection is also required.** *The installation for #2 and #8 is tentatively scheduled for Wednesday, 7/19. I have made a note to ping our Permitting Dept prior.*
>
> Thank you!
>
> Shelby Marsh (she/her)
>
> *Project Manager*
>
> 470-697-1121 |
> shelby.marsh@flocksafety.com
>
> flock safety



On Fri, Jun 30, 2023 at 4:15 PM Shelby Marsh <shelby.marsh@flocksafety.com> wrote:


> Good Afternoon Sergeant Parker,
>
> I have attached the permit for Location #8. I will also make sure to connect you with the field technician at least a week prior to your installation. I will get back to you with answers for #2 and #3 as soon as I can!
>
> Have a great weekend! Thank you!

Shelby Marsh (she/her)

Project Manager

470-697-1121 |
shelby.marsh@flocksafety.com

flock safety

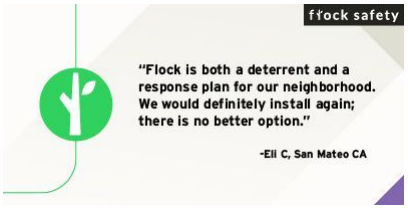

On Wed, Jun 28, 2023 at 1:45 PM Mark Parker <mark.parker@prescott-az.gov> wrote:

> Shelby,
>
> I've returned from military duty and will be taking this back over from Lt. Small. I have a few questions/requests:
>
> 1. Can you send me the last revision of the City of Prescott permit that includes the updated location for camera #8
> 2. What is the ADOT permit status for cameras #9 & #13
> 3. What is the need for the inspector at locations #2 & #8 and is this something that we can handle pre-install?
> 4. I can coordinate the bucket truck again for #10 on July 19th. I would like the person who is coming up to do the installs to coordinate with me at least a week prior to coming up, if not sooner. I had the bucket truck and a traffic control team here for the last install but since we didn't have any contact with the installer our people and your people were never connected…
>
> Thank you,

Mark S. Parker

Sergeant, Patrol Bureau

222 S. Marina Street **|** Prescott, AZ 86303

Ph: 928.777.1997 **|** Fax: 928.778.3739

Email: mark.parker@prescott-az.gov

Web: www.prescottpolice.org



From: Jason Small <jason.small@prescott-az.gov>
Sent: Wednesday, June 28, 2023 8:39 AM
To: Mark Parker <mark.parker@prescott-az.gov>
Subject: Fwd: New Device Installation

Get Outlook for iOS

From: Shelby Marsh <shelby.marsh@flocksafety.com>
Sent: Wednesday, June 28, 2023 8:36:24 AM
To: Jason Small <jason.small@prescott-az.gov>
Cc: Kraig Gardner <kraig.gardner@flocksafety.com>; Ellen Ziegler <ellen.ziegler@flocksafety.com>
Subject: Re: New Device Installation

Good Morning Lt. Small,

I apologize for the delay in getting back with you! It looks like our tech was unable to install #2 and #8 due to not being able to get ahold of the inspector to meet him onsite. Can you please confirm the phone number and email address of the inspector? I will be sure to connect with them the week of the install to coordinate the site visit.

My field team would also like to know if you have a bucket truck we can utilize to install #10? I am really pushing for the team to knock out 2, 8, and 10 in one more mobilization, currently slated for July 19th.

Thanks Lt.!

Shelby Marsh (she/her)

Project Manager

470-697-1121 |
shelby.marsh@flocksafety.com

flock safety



On Fri, Jun 16, 2023 at 3:16 PM Jason Small <jason.small@prescott-az.gov> wrote:

> Shelby
>
> Thanks a bunch.

Jason Small

Special Operations Bureau Lieutenant

CITY OF PRESCOTT
ARIZONA

222 S. Marina St. Prescott Az 86303

928-777-1942

jason.small@prescott-az.gov

From: Shelby Marsh <shelby.marsh@flocksafety.com>
Sent: Friday, June 16, 2023 1:15 PM
To: Jason Small <jason.small@prescott-az.gov>
Cc: Kraig Gardner <kraig.gardner@flocksafety.com>; Mark Parker <mark.parker@prescott-az.gov>; Caity Peak <caity.peak@flocksafety.com>; Scout Cappello <scout.cappello@flocksafety.com>
Subject: Re: New Device Installation

Good Afternoon Lt. Small,

I greatly appreciate your patience throughout this process. All locations are now installed, except #2, #8, and #10.

#2 and #8 are scheduled to be installed next Thursday, June 22nd. #10 is in

the queue to be scheduled and I will keep you posted when I receive a hard date.

Have a great weekend!


Thank you!

Shelby Marsh (she/her)

Project Manager

470-697-1121 |
shelby.marsh@flocksafety.com

flock safety

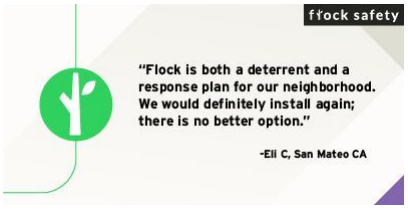

On Thu, Jun 15, 2023 at 5:09 PM Shelby Marsh <shelby.marsh@flocksafety.com> wrote:

> Good Afternoon Lt. Small,
>
> I received your voicemail. I am working with my team to determine what is

left to complete for this project. I will let you know as soon as possible.


Have a great night!

Shelby Marsh (she/her)

Project Manager

470-697-1121 |
shelby.marsh@flocksafety.com

flock safety

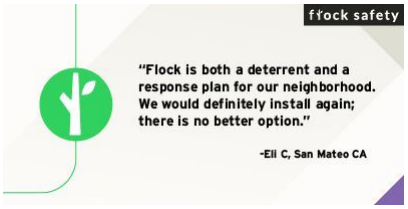

On Wed, Jun 14, 2023 at 1:19 PM Shelby Marsh <shelby.marsh@flocksafety.com> wrote:

> Good Afternoon Sergeant,
>
> Flock Technician Ra Grant is currently installing your devices onsite. If you could give him a call at 470-905-7134 to connect at a location, that would be great!

I appreciate your patience during this process! Thank you!

Shelby Marsh (she/her)

Project Manager

470-697-1121 |
shelby.marsh@flocksafety.com

flock safety



DOC-000179

Original filename: 20230803 - Re_ New Device Installation.pdf
Original path: Flock City Docs - Records/20230803 - Re_ New Device Installation.pdf
Document date: 2023-08-03
Document type: Email
Duplicate status: near
Original page count: 17
SHA256: 7c9c6f798acb28acc6e56eb875808cf3e61b3b7c15b0ffab93607043a42b077b

Summary:
An email thread between Flock Project Manager Shelby Marsh and Prescott Police Sergeant Mark Parker (with Lt. Jason Small and Flock staff) coordinating the installation, maintenance, scheduling, and relocation of multiple Flock ALPR camera devices at various Prescott intersections. It details specific camera adjustments, mount changes, and tentative installation dates through August 2023.

From: "Shelby Marsh" <shelby.marsh@flocksafety.com>
To: "Mark Parker" <mark.parker@prescott-az.gov>
CC: "Jason Small" <jason.small@prescott-az.gov>
"Kraig Gardner" <kraig.gardner@flocksafety.com>
"Caity Peak" <caity.peak@flocksafety.com>
Date: 8/3/2023 11:20:12 AM
Subject: Re: New Device Installation

Good Afternoon Sgt,

We are working to get your device requests mobilized. We appreciate your patience as we work to complete.

Thank you!

Shelby Marsh (she/her)
Project Manager
470-697-1121 | shelby.marsh@flocksafety.com
flock safety



On Tue, Aug 1, 2023 at 4:01 PM Mark Parker <mark.parker@prescott-az.gov> wrote:

> Shelby,
>
> Please confirm you saw the last message noting that camera 8 will go to the next intersection signal arm. This will require a different mount.
>
> Best regards,
>
> **Mark S. Parker**
> Sergeant, Patrol Bureau
> Prescott Police Department
> 222 S. Marina Street | Prescott, AZ 86303
> Ph: 928.777.1997 | Fax: 928.778.3739
>
> ---
>
> **From:** Shelby Marsh <shelby.marsh@flocksafety.com>
> **Sent:** Thursday, July 27, 2023 8:20:08 AM
> **To:** Mark Parker <mark.parker@prescott-az.gov>
> **Cc:** Jason Small <jason.small@prescott-az.gov>; Kraig Gardner <kraig.gardner@flocksafety.com>; Caity Peak <caity.peak@flocksafety.com>
> **Subject:** Re: New Device Installation
>
> Good Morning Sgt. Parker,
>
> Maintenance for #05 is ***tentatively*** scheduled for next Friday, August 4th.

#02 and #08 installations are ***tentatively*** scheduled for Wednesday, August 9th.

More updates to follow!

Thanks Sgt!

Shelby Marsh (she/her)
Project Manager
470-697-1121
|
shelby.marsh@flocksafety.com



On Fri, Jul 21, 2023 at 8:13 AM Shelby Marsh <shelby.marsh@flocksafety.com> wrote:

> Good Morning Sgt. Parker,
>
> I am working with our Ops Team to finalize a path forward for getting your remaining devices installed and online. I will be in touch soon with an update.
>
> Have a good weekend! Thank you!

Shelby Marsh (she/her)
Project Manager
470-697-1121
|
shelby.marsh@flocksafety.com



> On Wed, Jul 19, 2023 at 5:54 PM Mark Parker <mark.parker@prescott-az.gov> wrote:
>
> > Shelby,

Here are the updates from today. Can we please try to utilize the 10th to get all of the pending items completed? I have already scheduled the bucket truck for this day.

Camera adjustments:

10: Currently identified to be installed on a standalone pole at Whipple and Miller Valley. Scratch that location and install it at Whipple EB at Division on the signal pole extension arm.

6: It was adjusted today, but needs to be moved to the extension arm

14: It was adjusted today, but needs to be moved to the extension arm

16: Move to extension arm

3: This could not be adjusted and needs to be moved to the extension arm

5: Technician was going to look at the camera this afternoon to see if it can be adjusted, but it likely needs to be moved to the signal pole at Iron Springs EB / Williamson Valley

4: Move east to next intersection, Gurley WB / Sheldon extension arm (34.544572345560766, -112.45355605466621)

15: Move east to next intersection, Sheldon EB / Marina extension arm (34.545357583452905, -112.46707904902507)

7: Need to test this one more, I don't get any alerts from this camera so it may need to be moved over to the extension arm as well.

Temporary Locations for ADOT cameras:

9: Gurley EB / Gail Gardner on signal pole (34.543531822002905, -112.49040750915269)

13: Prescott Lakes Parkway SB / no-name intersection on extension arm (34.553555994004434, -112.41060180998132)

Are there any questions for me?

Best regards,

Mark S. Parker

Sergeant, Patrol Bureau

222 S. Marina Street | Prescott, AZ 86303

Ph: 928.777.1997 | Fax: 928.778.3739

Email: mark.parker@prescott-az.gov

Web: www.prescottpolice.org

From: Shelby Marsh <shelby.marsh@flocksafety.com>
Sent: Tuesday, July 18, 2023 9:59 AM
To: Mark Parker <mark.parker@prescott-az.gov>
Cc: Jason Small <jason.small@prescott-az.gov>; Kraig Gardner <kraig.gardner@flocksafety.com>; Caity Peak <caity.peak@flocksafety.com>; Eddie Tukes <eddie.tukes@flocksafety.com>; Michael Franzen <michael.franzen@flocksafety.com>; Darien Watson <darien.watson@flocksafety.com>
Subject: Re: New Device Installation

Good Morning Sgt. Parker,

Our field technician will be giving you a call shortly.

Thank you!

Shelby Marsh (she/her)

Project Manager

470-697-1121 |
shelby.marsh@flocksafety.com

flock safety



On Mon, Jul 17, 2023 at 12:21 AM Mark Parker <mark.parker@prescott-az.gov> wrote:

> Thank you Shelby,
>
> Here are the locations to adjust and a brief explanation:
>
> Ive noted instances of stolen cars and other hot listings passing through locations and not alerting, after much testing I've found this to be due to shadowing. Vehicle in curb lane concealing vehicle in fast lane. These adjustments will allow the camera to have the same view of both lanes irregardless of lane positioning. Thats my thought anyway; the goal is to increase the long term efficiency of the cameras and reduce missed plate reads as much as possible.
>
> 6: From signal pole to extension arm
>
> 5: Move to next intersection signal pole, Williamson Valley/ Iron Springs to signal extension arm
>
> 15: Move to next intersection signal pole, Sheldon/Marina to extension arm
>
> 16: From signal pole to extension arm
>
> 14: From signal pole to extension arm

4: Move to next intersection signal pole, Gurley/Sheldon signal extension arm

3: From signal pole to extension arm

Temporary Camera Locations:

9: Gurley/Gail Gardner EB on Extension Arm

13: Prescott Lakes Pkwy/ south Walmart entrance Signal extension arm, SB traffic

For Wednesday I have scheduled a bucket truck and I will provide the traffic control. I have spoken to the inspector and LE traffic control satisfies their requirements; with that, the traffic control portion of the permits has been closed and no inspections are needed.

I would like the crew to meet me in the morning at:

430 N Virginia St, Prescott, AZ 86301. Once there they can call me on my cell: 928-925-4679 and I will escort them into the yard where we will meet with the signals crew, who will be operating the bucket truck.

Please coordinate prior communication between the install crew and I so we can work out any issues beforehand.

Thank you,

Mark S. Parker

Sergeant, Patrol Bureau
Prescott Police Department
222 S. Marina Street | Prescott, AZ 86303
Ph: 928.777.1997 | Fax: 928.778.3739

From: Shelby Marsh <shelby.marsh@flocksafety.com>
Sent: Friday, July 14, 2023 9:08:57 AM
To: Mark Parker <mark.parker@prescott-az.gov>
Cc: Jason Small <jason.small@prescott-az.gov>; Kraig Gardner <kraig.gardner@flocksafety.com>; Caity Peak <caity.peak@flocksafety.com>; Eddie Tukes <eddie.tukes@flocksafety.com>; Michael Franzen <michael.franzen@flocksafety.com>; Darien Watson <darien.watson@flocksafety.com>
Subject: Re: FW: New Device Installation

Good Morning Sgt. Parker,

I very much appreciate your patience as we work through the installation process. See below -

- Please provide the location #s for the installed cameras you would like to be adjusted for optimal captures. Also, provide what adjustments this would entail. We will make sure to notify you of this visit but try to be as specific as possible when describing the desired adjustments.
- Do you have recommendations for temporary locations for #9 and #13? I can bring in our deployment specialists to assist if needed.
- We are set to begin maintenance on **Tuesday, July 18th**. I will be sure to connect you with the field tech so you can meet them onsite.
- Please confirm a bucket truck and TC will be available next week.

Thank you!

Shelby Marsh (she/her)

Project Manager

470-697-1121 |
shelby.marsh@flocksafety.com

flock safety



On Tue, Jul 11, 2023 at 9:00 AM Shelby Marsh <shelby.marsh@flocksafety.com> wrote:

> Good Morning Sgt. Parker,
>
> We heard back from ADOT regarding #9 and #13 - we are currently working on revising a few things, based on their feedback. I will let you know when we re-submit.
>
> Because we are a week out from installing 02, 05 (maintenance), 08, 10, and 11 (maintenance), I have connected with my Permitting team to contact ADOT, according to their guidelines. An inspector being present is part of their required guidelines.
>
> Are you able to provide a bucket truck for 10's installation?
>
> Thank you!
>
> Shelby Marsh (she/her)
>
> *Project Manager*
>
> 470-697-1121 |
> shelby.marsh@flocksafety.com
>
> flock safety



On Wed, Jul 5, 2023 at 11:43 AM Shelby Marsh <shelby.marsh@flocksafety.com> wrote:

> Good Morning Sgt. Parker, please see below -
>
> 1. What is the ADOT permit status for cameras #9 & #13 *This morning our Permitting Manager reached out directly to AZDOT and asked for a status update for these permits. I will let you know as soon as we hear back.*
> 2. What is the need for the inspector at locations #2 & #8 and is this something that we can handle pre-install? (see attached) **Permit conditions include: start inspections must be scheduled before any work is performed. Inspections should be scheduled through the Prescott Permit Portal, so please tag the permitting manager to log into the portal and schedule. If this is not possible, then please call the Building Division at 928-777-1371. Final inspection is also required.** *The installation for #2 and #8 is tentatively scheduled for Wednesday, 7/19. I have made a note to ping our Permitting Dept prior.*
>
> Thank you!
>
> Shelby Marsh (she/her)
>
> *Project Manager*
>
> 470-697-1121 |
> shelby.marsh@flocksafety.com
>
> flock safety



On Fri, Jun 30, 2023 at 4:15 PM Shelby Marsh <shelby.marsh@flocksafety.com> wrote:


> Good Afternoon Sergeant Parker,
>
> I have attached the permit for Location #8. I will also make sure to connect you with the field technician at least a week prior to your installation. I will get back to you with answers for #2 and #3 as soon as I can!
>
> Have a great weekend! Thank you!

Shelby Marsh (she/her)

Project Manager

470-697-1121 |
shelby.marsh@flocksafety.com

flock safety

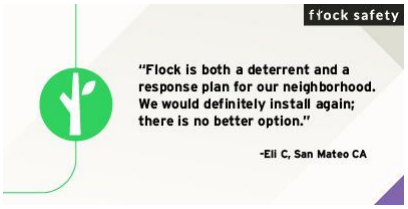

On Wed, Jun 28, 2023 at 1:45 PM Mark Parker <mark.parker@prescott-az.gov> wrote:

> Shelby,
>
> I've returned from military duty and will be taking this back over from Lt. Small. I have a few questions/requests:
>
> 1. Can you send me the last revision of the City of Prescott permit that includes the updated location for camera #8
> 2. What is the ADOT permit status for cameras #9 & #13
> 3. What is the need for the inspector at locations #2 & #8 and is this something that we can handle pre-install?
> 4. I can coordinate the bucket truck again for #10 on July 19th. I would like the person who is coming up to do the installs to coordinate with me at least a week prior to coming up, if not sooner. I had the bucket truck and a traffic control team here for the last install but since we didn't have any contact with the installer our people and your people were never connected…
>
> Thank you,

Mark S. Parker

Sergeant, Patrol Bureau

222 S. Marina Street **|** Prescott, AZ 86303

Ph: 928.777.1997 **|** Fax: 928.778.3739

Email: mark.parker@prescott-az.gov

Web: www.prescottpolice.org



From: Jason Small <jason.small@prescott-az.gov>
Sent: Wednesday, June 28, 2023 8:39 AM
To: Mark Parker <mark.parker@prescott-az.gov>
Subject: Fwd: New Device Installation

Get Outlook for iOS

From: Shelby Marsh <shelby.marsh@flocksafety.com>
Sent: Wednesday, June 28, 2023 8:36:24 AM
To: Jason Small <jason.small@prescott-az.gov>
Cc: Kraig Gardner <kraig.gardner@flocksafety.com>; Ellen Ziegler <ellen.ziegler@flocksafety.com>
Subject: Re: New Device Installation

Good Morning Lt. Small,

I apologize for the delay in getting back with you! It looks like our tech was unable to install #2 and #8 due to not being able to get ahold of the inspector to meet him onsite. Can you please confirm the phone number and email address of the inspector? I will be sure to connect with them the week of the install to coordinate the site visit.

My field team would also like to know if you have a bucket truck we can utilize to install #10? I am really pushing for the team to knock out 2, 8, and 10 in one more mobilization, currently slated for July 19th.

Thanks Lt.!

Shelby Marsh (she/her)

Project Manager

470-697-1121 |
shelby.marsh@flocksafety.com

flock safety



On Fri, Jun 16, 2023 at 3:16 PM Jason Small <jason.small@prescott-az.gov> wrote:

> Shelby
>
> Thanks a bunch.

Jason Small

Special Operations Bureau Lieutenant

CITY OF PRESCOTT
ARIZONA

222 S. Marina St. Prescott Az 86303

928-777-1942

jason.small@prescott-az.gov

From: Shelby Marsh <shelby.marsh@flocksafety.com>
Sent: Friday, June 16, 2023 1:15 PM
To: Jason Small <jason.small@prescott-az.gov>
Cc: Kraig Gardner <kraig.gardner@flocksafety.com>; Mark Parker <mark.parker@prescott-az.gov>; Caity Peak <caity.peak@flocksafety.com>; Scout Cappello <scout.cappello@flocksafety.com>
Subject: Re: New Device Installation

Good Afternoon Lt. Small,

I greatly appreciate your patience throughout this process. All locations are now installed, except #2, #8, and #10.

#2 and #8 are scheduled to be installed next Thursday, June 22nd. #10 is in

the queue to be scheduled and I will keep you posted when I receive a hard date.

Have a great weekend!


Thank you!

Shelby Marsh (she/her)

Project Manager

470-697-1121 |
shelby.marsh@flocksafety.com

flock safety

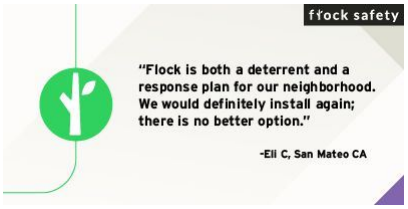

On Thu, Jun 15, 2023 at 5:09 PM Shelby Marsh <shelby.marsh@flocksafety.com> wrote:

> Good Afternoon Lt. Small,
>
> I received your voicemail. I am working with my team to determine what is

left to complete for this project. I will let you know as soon as possible.


Have a great night!

Shelby Marsh (she/her)

Project Manager

470-697-1121 |
shelby.marsh@flocksafety.com

flock safety

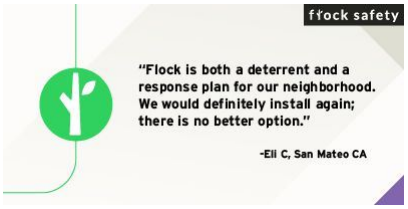

On Wed, Jun 14, 2023 at 1:19 PM Shelby Marsh <shelby.marsh@flocksafety.com> wrote:

> Good Afternoon Sergeant,
>
> Flock Technician Ra Grant is currently installing your devices onsite. If you could give him a call at 470-905-7134 to connect at a location, that would be great!

I appreciate your patience during this process! Thank you!

Shelby Marsh (she/her)

Project Manager

470-697-1121 |
shelby.marsh@flocksafety.com

flock safety



DOC-000180

Original filename: 20230806 - Upcoming Flock Activities - AZ - Prescott PD.pdf
Original path: Flock City Docs - Records/20230806 - Upcoming Flock Activities - AZ - Prescott PD.pdf
Document date: 2023-08-06
Document type: Email
Duplicate status: near (contained in thread DOC-000369)
Original page count: 1
SHA256: 8c9b436340aab17ca6ed75380cef1148a68ffda5ec3dbbaf1ba73cf0f7775d4c

Summary:
An automated Flock Safety Daily Digest email to Prescott PD's Jason Small summarizing upcoming camera activities, listing scheduled installations and equipment-replacement maintenance visits at several locations on 8/7/2023. It explains status categories (Scheduling, Scheduled, Completed) and visit types (Site Survey, Installation, Maintenance).

From: "Flock Safety Daily Digest" <digest@flocksafety.com>
To: jason.small@prescott-az.gov
Date: 8/6/2023 6:00:42 PM
Subject: Upcoming Flock Activities - AZ - Prescott PD



Hi Jason Small,

Below you will find a summary of upcoming activities related to your Flock Safety network.

Recent Activity

Location Name	Status	Visit Type	Completed/Scheduled Date
(02) Willow Creek SB / Pinion Oak	Scheduled	Installation	8/7/2023
(05) Iron Springs SB / Vyne-original	Scheduled	Maintenance - Replace Equipment	8/7/2023
(14) Montezuma SB / Sheldon-original	Scheduled	Maintenance - Replace Equipment	8/7/2023
#08 Whipple @ Walnut SB	Scheduled	Installation	8/7/2023

Status:
Scheduling: We are actively scheduling the technician visit - be that for a pre-installation site survey or the installation. Be on the lookout for the dispatched appointment within the next week or two.
Scheduled: Barring unforeseen circumstances, the technician will be onsite for your site survey or installation on this date.
Completed: The technician has completed the visit. Next step: the experts are in the process of confirming that your cameras are functioning properly (receiving adequate sunlight, connecting regularly to the cellular network, taking high-quality images, etc.). Once that part is complete, we will grant access to your camera footage.

Visit Types:
Site Survey: The technician will confirm that the locations previously agreed upon will work for the installation. The technician will place white flags at each location according to the plan you approved.
Installation: The technician will follow the plan based on the results of the site survey.
Maintenance: Our systems have identified an issue with your camera and a technician will be onsite to resolve the issue.

Stay Safe,
Your Flock Safety Team

Have questions? Should somebody else be receiving this email instead of you? Email us at support@flocksafety.com.

DOC-000181

Original filename: 20230807 - RE_ New Device Installation (2).pdf
Original path: Flock City Docs - Records/20230807 - RE_ New Device Installation (2).pdf
Document date: 2023-08-07
Document type: Email
Duplicate status: near
Original page count: 18
SHA256: e707c8e0476cea83704f510428340518f7e2caa9b68573da5666859637081c55

Summary:
Email thread between Prescott Police Sergeant Mark Parker and Flock Project Manager Shelby Marsh coordinating the installation, adjustment, and relocation of multiple Flock camera devices, including scheduling of a bucket truck and finalizing device deployment locations. Discusses specific camera adjustments, mounts, and tentative installation/maintenance dates.

From: "Mark Parker" <mark.parker@prescott-az.gov>
To: "Shelby Marsh" <shelby.marsh@flocksafety.com>
CC: "Jason Small" <jason.small@prescott-az.gov>
"Kraig Gardner" <kraig.gardner@flocksafety.com>
"Caity Peak" <caity.peak@flocksafety.com>
Date: 8/7/2023 9:00:14 PM
Subject: RE: New Device Installation

This looks great! I will need to know the date we are planning to complete the work as soon as possible since I will need to coordinate with the signals crew for the bucket truck.

Best regards,

Mark S. Parker
Sergeant, Patrol Bureau

222 S. Marina Street | Prescott, AZ 86303
Ph: 928.777.1997 | Fax: 928.778.3739
Email: mark.parker@prescott-az.gov
Web: www.prescottpolice.org

From: Shelby Marsh <shelby.marsh@flocksafety.com>
Sent: Monday, August 7, 2023 11:53
To: Mark Parker <mark.parker@prescott-az.gov>
Cc: Jason Small <jason.small@prescott-az.gov>; Kraig Gardner <kraig.gardner@flocksafety.com>; Caity Peak <caity.peak@flocksafety.com>
Subject: Re: New Device Installation

Good Afternoon Sgt,

Please view your Deployment Plan HERE with all of your updated locations for Devices #03-#07, #10, and #14-#16.

Can you please review them and let me know if you approve?

Thank you!

Shelby Marsh (she/her)

Project Manager

470-697-1121 |
shelby.marsh@flocksafety.com

flock safety



On Thu, Aug 3, 2023 at 1:20 PM Shelby Marsh <shelby.marsh@flocksafety.com> wrote:

> Good Afternoon Sgt,
>
> We are working to get your device requests mobilized. We appreciate your patience as we work to complete.
>
> Thank you!

Shelby Marsh (she/her)

Project Manager

470-697-1121 |
shelby.marsh@flocksafety.com

flock safety




On Tue, Aug 1, 2023 at 4:01 PM Mark Parker <mark.parker@prescott-az.gov> wrote:

> Shelby,
>
> Please confirm you saw the last message noting that camera 8 will go to the next intersection signal arm. This will require a different mount.
>
> Best regards,
>
> **Mark S. Parker**
> Sergeant, Patrol Bureau
> Prescott Police Department
> 222 S. Marina Street | Prescott, AZ 86303
> Ph: 928.777.1997 | Fax: 928.778.3739
>
> ---
>
> **From:** Shelby Marsh <shelby.marsh@flocksafety.com>
> **Sent:** Thursday, July 27, 2023 8:20:08 AM
> **To:** Mark Parker <mark.parker@prescott-az.gov>
> **Cc:** Jason Small <jason.small@prescott-az.gov>; Kraig Gardner <kraig.gardner@flocksafety.com>; Caity Peak <caity.peak@flocksafety.com>
> **Subject:** Re: New Device Installation
>
> Good Morning Sgt. Parker,
>
> Maintenance for #05 is ***tentatively*** scheduled for next Friday, August 4th.
>
> #02 and #08 installations are ***tentatively*** scheduled for Wednesday, August 9th.
>
> More updates to follow!
>
> Thanks Sgt!

Shelby Marsh (she/her)

Project Manager

470-697-1121 |
shelby.marsh@flocksafety.com

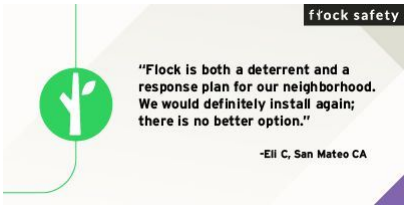

On Fri, Jul 21, 2023 at 8:13 AM Shelby Marsh <shelby.marsh@flocksafety.com> wrote:

> Good Morning Sgt. Parker,
>
> I am working with our Ops Team to finalize a path forward for getting your remaining devices installed and online. I will be in touch soon with an update.
>
> Have a good weekend! Thank you!

Shelby Marsh (she/her)

Project Manager

470-697-1121 |
shelby.marsh@flocksafety.com



> On Wed, Jul 19, 2023 at 5:54 PM Mark Parker <mark.parker@prescott-az.gov> wrote:
>
> > Shelby,
> >
> > Here are the updates from today. Can we please try to utilize the 10th to get all of the pending items completed? I have already scheduled the bucket truck for this day.
> >
> > Camera adjustments:

10: Currently identified to be installed on a standalone pole at Whipple and Miller Valley. Scratch that location and install it at Whipple EB at Division on the signal pole extension arm.

6: It was adjusted today, but needs to be moved to the extension arm

14: It was adjusted today, but needs to be moved to the extension arm

16: Move to extension arm

3: This could not be adjusted and needs to be moved to the extension arm

5: Technician was going to look at the camera this afternoon to see if it can be adjusted, but it likely needs to be moved to the signal pole at Iron Springs EB / Williamson Valley

4: Move east to next intersection, Gurley WB / Sheldon extension arm (34.544572345560766, -112.45355605466621)

15: Move east to next intersection, Sheldon EB / Marina extension arm (34.545357583452905, -112.46707904902507)

7: Need to test this one more, I don't get any alerts from this camera so it may need to be moved over to the extension arm as well.

Temporary Locations for ADOT cameras:

9: Gurley EB / Gail Gardner on signal pole (34.543531822002905, -112.49040750915269)

13: Prescott Lakes Parkway SB / no-name intersection on extension arm (34.553555994004434, -112.41060180998132)

Are there any questions for me?

Best regards,

Mark S. Parker

Sergeant, Patrol Bureau

222 S. Marina Street | Prescott, AZ 86303

Ph: 928.777.1997 | Fax: 928.778.3739

Email: mark.parker@prescott-az.gov

Web: www.prescottpolice.org



From: Shelby Marsh <shelby.marsh@flocksafety.com>
Sent: Tuesday, July 18, 2023 9:59 AM
To: Mark Parker <mark.parker@prescott-az.gov>
Cc: Jason Small <jason.small@prescott-az.gov>; Kraig Gardner <kraig.gardner@flocksafety.com>; Caity Peak <caity.peak@flocksafety.com>; Eddie Tukes <eddie.tukes@flocksafety.com>; Michael Franzen <michael.franzen@flocksafety.com>; Darien Watson <darien.watson@flocksafety.com>
Subject: Re: New Device Installation

Good Morning Sgt. Parker,

Our field technician will be giving you a call shortly.

Thank you!



Shelby Marsh (she/her)

Project Manager

470-697-1121 |
shelby.marsh@flocksafety.com

flock safety



On Mon, Jul 17, 2023 at 12:21 AM Mark Parker <mark.parker@prescott-az.gov> wrote:

> Thank you Shelby,
>
> Here are the locations to adjust and a brief explanation:
>
> Ive noted instances of stolen cars and other hot listings passing through locations and not alerting, after much testing I've found this to be due to shadowing. Vehicle in curb lane concealing vehicle in fast lane. These adjustments will allow the camera to have the same view of both lanes irregardless of lane positioning. Thats my thought anyway; the goal is to increase the long term efficiency of the cameras and reduce missed plate reads as much as possible.
>
> 6: From signal pole to extension arm
>
> 5: Move to next intersection signal pole, Williamson Valley/ Iron Springs to signal extension arm
>
> 15: Move to next intersection signal pole, Sheldon/Marina to extension arm
>
> 16: From signal pole to extension arm
>
> 14: From signal pole to extension arm

4: Move to next intersection signal pole, Gurley/Sheldon signal extension arm

3: From signal pole to extension arm

Temporary Camera Locations:

9: Gurley/Gail Gardner EB on Extension Arm

13: Prescott Lakes Pkwy/ south Walmart entrance Signal extension arm, SB traffic

For Wednesday I have scheduled a bucket truck and I will provide the traffic control. I have spoken to the inspector and LE traffic control satisfies their requirements; with that, the traffic control portion of the permits has been closed and no inspections are needed.

I would like the crew to meet me in the morning at:

430 N Virginia St, Prescott, AZ 86301. Once there they can call me on my cell: 928-925-4679 and I will escort them into the yard where we will meet with the signals crew, who will be operating the bucket truck.

Please coordinate prior communication between the install crew and I so we can work out any issues beforehand.

Thank you,

Mark S. Parker
Sergeant, Patrol Bureau
Prescott Police Department
222 S. Marina Street | Prescott, AZ 86303
Ph: 928.777.1997 | Fax: 928.778.3739

From: Shelby Marsh <shelby.marsh@flocksafety.com>
Sent: Friday, July 14, 2023 9:08:57 AM
To: Mark Parker <mark.parker@prescott-az.gov>
Cc: Jason Small <jason.small@prescott-az.gov>; Kraig Gardner <kraig.gardner@flocksafety.com>; Caity Peak <caity.peak@flocksafety.com>; Eddie Tukes <eddie.tukes@flocksafety.com>; Michael Franzen <michael.franzen@flocksafety.com>; Darien Watson <darien.watson@flocksafety.com>
Subject: Re: FW: New Device Installation

Good Morning Sgt. Parker,

I very much appreciate your patience as we work through the installation process. See below -

- Please provide the location #s for the installed cameras you would like to be adjusted for optimal captures. Also, provide what adjustments this would entail. We will make sure to notify you of this visit but try to be as specific as possible when describing the desired adjustments.
- Do you have recommendations for temporary locations for #9 and #13? I can bring in our deployment specialists to assist if needed.
- We are set to begin maintenance on **Tuesday, July 18th**. I will be sure to connect you with the field tech so you can meet them onsite.
- Please confirm a bucket truck and TC will be available next week.


Thank you!

Shelby Marsh (she/her)

Project Manager


470-697-1121 |
shelby.marsh@flocksafety.com

flock safety

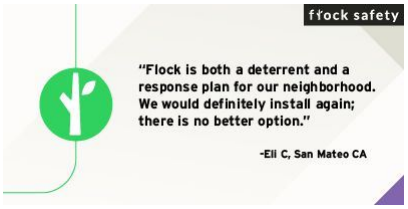

On Tue, Jul 11, 2023 at 9:00 AM Shelby Marsh <shelby.marsh@flocksafety.com> wrote:

> Good Morning Sgt. Parker,
>
> We heard back from ADOT regarding #9 and #13 - we are currently working on revising a few things, based on their feedback. I will let you know when we re-submit.
>
> Because we are a week out from installing 02, 05 (maintenance), 08, 10, and 11 (maintenance), I have connected with my Permitting team to contact ADOT, according to their guidelines. An inspector being present is part of their required guidelines.
>
> Are you able to provide a bucket truck for 10's installation?
>
> Thank you!
>
> Shelby Marsh (she/her)
>
> *Project Manager*
>
> 470-697-1121 |
> shelby.marsh@flocksafety.com
>
> flock safety

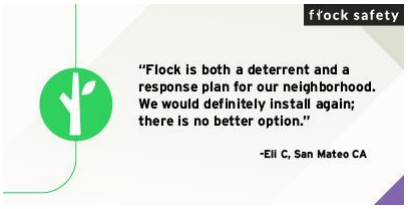

On Wed, Jul 5, 2023 at 11:43 AM Shelby Marsh <shelby.marsh@flocksafety.com> wrote:

> Good Morning Sgt. Parker, please see below -
>
> 1. What is the ADOT permit status for cameras #9 & #13 *This morning our Permitting Manager reached out directly to AZDOT and asked for a status update for these permits. I will let you know as soon as we hear back.*
> 2. What is the need for the inspector at locations #2 & #8 and is this something that we can handle pre-install? (see attached) **Permit conditions include: start inspections must be scheduled before any work is performed. Inspections should be scheduled through the Prescott Permit Portal, so please tag the permitting manager to log into the portal and schedule. If this is not possible, then please call the Building Division at 928-777-1371. Final inspection is also required.** *The installation for #2 and #8 is tentatively scheduled for Wednesday, 7/19. I have made a note to ping our Permitting Dept prior.*
>
> Thank you!
>
> Shelby Marsh (she/her)
>
> *Project Manager*
>
> 470-697-1121 |
> shelby.marsh@flocksafety.com
>
> flock safety



On Fri, Jun 30, 2023 at 4:15 PM Shelby Marsh <shelby.marsh@flocksafety.com> wrote:

> Good Afternoon Sergeant Parker,
>
> I have attached the permit for Location #8. I will also make sure to connect you with the field technician at least a week prior to your installation. I will get back to you with answers for #2 and #3 as soon as I can!
>
> Have a great weekend! Thank you!

Shelby Marsh (she/her)

Project Manager

470-697-1121 |
shelby.marsh@flocksafety.com

flock safety



On Wed, Jun 28, 2023 at 1:45 PM Mark Parker <mark.parker@prescott-az.gov> wrote:

> Shelby,
>
> I've returned from military duty and will be taking this back over from Lt. Small. I have a few questions/requests:
>
> 1. Can you send me the last revision of the City of Prescott permit that includes the updated location for camera #8
> 2. What is the ADOT permit status for cameras #9 & #13
> 3. What is the need for the inspector at locations #2 & #8 and is this something that we can handle pre-install?
> 4. I can coordinate the bucket truck again for #10 on July 19th. I would like the person who is coming up to do the installs to coordinate with me at least a week prior to coming up, if not sooner. I had the bucket truck and a traffic control team here for the last install but since we didn't have any contact with the installer our people and your people were never connected…
>
> Thank you,

Mark S. Parker

Sergeant, Patrol Bureau

222 S. Marina Street | Prescott, AZ 86303

Ph: 928.777.1997 | Fax: 928.778.3739

Email: mark.parker@prescott-az.gov

Web: www.prescottpolice.org



From: Jason Small <jason.small@prescott-az.gov>
Sent: Wednesday, June 28, 2023 8:39 AM
To: Mark Parker <mark.parker@prescott-az.gov>
Subject: Fwd: New Device Installation

Get Outlook for iOS

From: Shelby Marsh <shelby.marsh@flocksafety.com>
Sent: Wednesday, June 28, 2023 8:36:24 AM
To: Jason Small <jason.small@prescott-az.gov>
Cc: Kraig Gardner <kraig.gardner@flocksafety.com>; Ellen Ziegler <ellen.ziegler@flocksafety.com>
Subject: Re: New Device Installation

Good Morning Lt. Small,

I apologize for the delay in getting back with you! It looks like our tech was unable to install #2 and #8 due to not being able to get ahold of the inspector to meet him onsite. Can you please confirm the phone number and email address of the inspector? I will be sure to connect with them the week of the install to coordinate the site visit.

My field team would also like to know if you have a bucket truck we can utilize to install #10? I am really pushing for the team to knock out 2, 8, and 10 in one more mobilization, currently slated for July 19th.


Thanks Lt.!

Shelby Marsh (she/her)

Project Manager

470-697-1121 |
shelby.marsh@flocksafety.com

flock safety

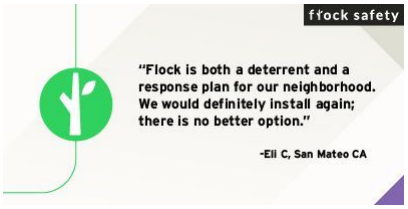

On Fri, Jun 16, 2023 at 3:16 PM Jason Small <jason.small@prescott-az.gov>

wrote:

> Shelby
>
> Thanks a bunch.

Jason Small

Special Operations Bureau Lieutenant

CITY OF PRESCOTT
ARIZONA

222 S. Marina St. Prescott Az 86303

928-777-1942

jason.small@prescott-az.gov

From: Shelby Marsh <shelby.marsh@flocksafety.com>
Sent: Friday, June 16, 2023 1:15 PM
To: Jason Small <jason.small@prescott-az.gov>
Cc: Kraig Gardner <kraig.gardner@flocksafety.com>; Mark Parker <mark.parker@prescott-az.gov>; Caity Peak <caity.peak@flocksafety.com>; Scout Cappello <scout.cappello@flocksafety.com>
Subject: Re: New Device Installation

Good Afternoon Lt. Small,

I greatly appreciate your patience throughout this process. All locations are now installed, except #2, #8, and #10.

#2 and #8 are scheduled to be installed next Thursday, June 22nd. #10 is in the queue to be scheduled and I will keep you posted when I receive a hard date.

Have a great weekend!

Thank you!

Shelby Marsh (she/her)

Project Manager

470-697-1121 |
shelby.marsh@flocksafety.com

flock safety



On Thu, Jun 15, 2023 at 5:09 PM Shelby Marsh <shelby.marsh@flocksafety.com> wrote:

> Good Afternoon Lt. Small,
>
> I received your voicemail. I am working with my team to determine what is left to complete for this project. I will let you know as soon as possible.
>
> Have a great night!

Shelby Marsh (she/her)

Project Manager

470-697-1121 |
shelby.marsh@flocksafety.com

flock safety



On Wed, Jun 14, 2023 at 1:19 PM Shelby Marsh <shelby.marsh@flocksafety.com> wrote:

> Good Afternoon Sergeant,

Flock Technician Ra Grant is currently installing your devices onsite. If you could give him a call at 470-905-7134 to connect at a location, that would be great!

I appreciate your patience during this process! Thank you!

Shelby Marsh (she/her)

Project Manager

470-697-1121 |
shelby.marsh@flocksafety.com

flock safety



DOC-000182

Original filename: 20230807 - RE_ New Device Installation (3).pdf
Original path: Flock City Docs - Records/20230807 - RE_ New Device Installation (3).pdf
Document date: 2023-08-07
Document type: Email
Duplicate status: near
Original page count: 18
SHA256: ca3d750de53f11eb6708af398b6d77949de78df369d77e30ce88545536d8500c

Summary:
An email thread between Prescott Police Sergeant Mark Parker and Flock Safety Project Manager Shelby Marsh coordinating the installation, relocation, and adjustment of multiple ALPR camera devices, including scheduling bucket truck support and confirming a deployment plan with updated device locations.

From: "Mark Parker" <mark.parker@prescott-az.gov>
To: "Shelby Marsh" <shelby.marsh@flocksafety.com>
CC: "Jason Small" <jason.small@prescott-az.gov>
"Kraig Gardner" <kraig.gardner@flocksafety.com>
"Caity Peak" <caity.peak@flocksafety.com>
Date: 8/7/2023 9:00:14 PM
Subject: RE: New Device Installation

This looks great! I will need to know the date we are planning to complete the work as soon as possible since I will need to coordinate with the signals crew for the bucket truck.

Best regards,

Mark S. Parker
Sergeant, Patrol Bureau

222 S. Marina Street | Prescott, AZ 86303
Ph: 928.777.1997 | Fax: 928.778.3739
Email: mark.parker@prescott-az.gov
Web: www.prescottpolice.org

From: Shelby Marsh <shelby.marsh@flocksafety.com>
Sent: Monday, August 7, 2023 11:53
To: Mark Parker <mark.parker@prescott-az.gov>
Cc: Jason Small <jason.small@prescott-az.gov>; Kraig Gardner <kraig.gardner@flocksafety.com>; Caity Peak <caity.peak@flocksafety.com>
Subject: Re: New Device Installation

Good Afternoon Sgt,

Please view your Deployment Plan HERE with all of your updated locations for Devices #03-#07, #10, and #14-#16.

Can you please review them and let me know if you approve?

Thank you!

Shelby Marsh (she/her)

Project Manager

470-697-1121 |
shelby.marsh@flocksafety.com

flock safety



On Thu, Aug 3, 2023 at 1:20 PM Shelby Marsh <shelby.marsh@flocksafety.com> wrote:

> Good Afternoon Sgt,
>
> We are working to get your device requests mobilized. We appreciate your patience as we work to complete.
>
> Thank you!

Shelby Marsh (she/her)

Project Manager

470-697-1121 |
shelby.marsh@flocksafety.com

flock safety




On Tue, Aug 1, 2023 at 4:01 PM Mark Parker <mark.parker@prescott-az.gov> wrote:

> Shelby,
>
> Please confirm you saw the last message noting that camera 8 will go to the next intersection signal arm. This will require a different mount.
>
> Best regards,
>
> **Mark S. Parker**
> Sergeant, Patrol Bureau
> Prescott Police Department
> 222 S. Marina Street | Prescott, AZ 86303
> Ph: 928.777.1997 | Fax: 928.778.3739
>
> ---
>
> **From:** Shelby Marsh <shelby.marsh@flocksafety.com>
> **Sent:** Thursday, July 27, 2023 8:20:08 AM
> **To:** Mark Parker <mark.parker@prescott-az.gov>
> **Cc:** Jason Small <jason.small@prescott-az.gov>; Kraig Gardner <kraig.gardner@flocksafety.com>; Caity Peak <caity.peak@flocksafety.com>
> **Subject:** Re: New Device Installation
>
> Good Morning Sgt. Parker,
>
> Maintenance for #05 is ***tentatively*** scheduled for next Friday, August 4th.
>
> #02 and #08 installations are ***tentatively*** scheduled for Wednesday, August 9th.
>
> More updates to follow!
>
> Thanks Sgt!

Shelby Marsh (she/her)

Project Manager

470-697-1121 |
shelby.marsh@flocksafety.com

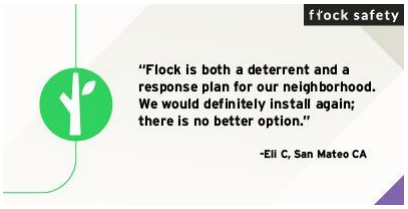

On Fri, Jul 21, 2023 at 8:13 AM Shelby Marsh <shelby.marsh@flocksafety.com> wrote:

> Good Morning Sgt. Parker,
>
> I am working with our Ops Team to finalize a path forward for getting your remaining devices installed and online. I will be in touch soon with an update.
>
> Have a good weekend! Thank you!

Shelby Marsh (she/her)

Project Manager

470-697-1121 |
shelby.marsh@flocksafety.com



> On Wed, Jul 19, 2023 at 5:54 PM Mark Parker <mark.parker@prescott-az.gov> wrote:
>
> > Shelby,
> >
> > Here are the updates from today. Can we please try to utilize the 10th to get all of the pending items completed? I have already scheduled the bucket truck for this day.
> >
> > Camera adjustments:

10: Currently identified to be installed on a standalone pole at Whipple and Miller Valley. Scratch that location and install it at Whipple EB at Division on the signal pole extension arm.

6: It was adjusted today, but needs to be moved to the extension arm

14: It was adjusted today, but needs to be moved to the extension arm

16: Move to extension arm

3: This could not be adjusted and needs to be moved to the extension arm

5: Technician was going to look at the camera this afternoon to see if it can be adjusted, but it likely needs to be moved to the signal pole at Iron Springs EB / Williamson Valley

4: Move east to next intersection, Gurley WB / Sheldon extension arm (34.544572345560766, -112.45355605466621)

15: Move east to next intersection, Sheldon EB / Marina extension arm (34.545357583452905, -112.46707904902507)

7: Need to test this one more, I don't get any alerts from this camera so it may need to be moved over to the extension arm as well.

Temporary Locations for ADOT cameras:

9: Gurley EB / Gail Gardner on signal pole (34.543531822002905, -112.49040750915269)

13: Prescott Lakes Parkway SB / no-name intersection on extension arm (34.553555994004434, -112.41060180998132)

Are there any questions for me?

Best regards,

Mark S. Parker

Sergeant, Patrol Bureau

222 S. Marina Street | Prescott, AZ 86303

Ph: 928.777.1997 | Fax: 928.778.3739

Email: mark.parker@prescott-az.gov

Web: www.prescottpolice.org



From: Shelby Marsh <shelby.marsh@flocksafety.com>
Sent: Tuesday, July 18, 2023 9:59 AM
To: Mark Parker <mark.parker@prescott-az.gov>
Cc: Jason Small <jason.small@prescott-az.gov>; Kraig Gardner <kraig.gardner@flocksafety.com>; Caity Peak <caity.peak@flocksafety.com>; Eddie Tukes <eddie.tukes@flocksafety.com>; Michael Franzen <michael.franzen@flocksafety.com>; Darien Watson <darien.watson@flocksafety.com>
Subject: Re: New Device Installation

Good Morning Sgt. Parker,

Our field technician will be giving you a call shortly.

Thank you!



Shelby Marsh (she/her)

Project Manager

470-697-1121 |
shelby.marsh@flocksafety.com

flock safety



On Mon, Jul 17, 2023 at 12:21 AM Mark Parker <mark.parker@prescott-az.gov> wrote:

> Thank you Shelby,
>
> Here are the locations to adjust and a brief explanation:
>
> Ive noted instances of stolen cars and other hot listings passing through locations and not alerting, after much testing I've found this to be due to shadowing. Vehicle in curb lane concealing vehicle in fast lane. These adjustments will allow the camera to have the same view of both lanes irregardless of lane positioning. Thats my thought anyway; the goal is to increase the long term efficiency of the cameras and reduce missed plate reads as much as possible.
>
> 6: From signal pole to extension arm
>
> 5: Move to next intersection signal pole, Williamson Valley/ Iron Springs to signal extension arm
>
> 15: Move to next intersection signal pole, Sheldon/Marina to extension arm
>
> 16: From signal pole to extension arm
>
> 14: From signal pole to extension arm

4: Move to next intersection signal pole, Gurley/Sheldon signal extension arm

3: From signal pole to extension arm

Temporary Camera Locations:

9: Gurley/Gail Gardner EB on Extension Arm

13: Prescott Lakes Pkwy/ south Walmart entrance Signal extension arm, SB traffic

For Wednesday I have scheduled a bucket truck and I will provide the traffic control. I have spoken to the inspector and LE traffic control satisfies their requirements; with that, the traffic control portion of the permits has been closed and no inspections are needed.

I would like the crew to meet me in the morning at:

430 N Virginia St, Prescott, AZ 86301. Once there they can call me on my cell: 928-925-4679 and I will escort them into the yard where we will meet with the signals crew, who will be operating the bucket truck.

Please coordinate prior communication between the install crew and I so we can work out any issues beforehand.

Thank you,

Mark S. Parker
Sergeant, Patrol Bureau
Prescott Police Department
222 S. Marina Street | Prescott, AZ 86303
Ph: 928.777.1997 | Fax: 928.778.3739

From: Shelby Marsh <shelby.marsh@flocksafety.com>
Sent: Friday, July 14, 2023 9:08:57 AM
To: Mark Parker <mark.parker@prescott-az.gov>
Cc: Jason Small <jason.small@prescott-az.gov>; Kraig Gardner <kraig.gardner@flocksafety.com>; Caity Peak <caity.peak@flocksafety.com>; Eddie Tukes <eddie.tukes@flocksafety.com>; Michael Franzen <michael.franzen@flocksafety.com>; Darien Watson <darien.watson@flocksafety.com>
Subject: Re: FW: New Device Installation

Good Morning Sgt. Parker,

I very much appreciate your patience as we work through the installation process. See below -

- Please provide the location #s for the installed cameras you would like to be adjusted for optimal captures. Also, provide what adjustments this would entail. We will make sure to notify you of this visit but try to be as specific as possible when describing the desired adjustments.
- Do you have recommendations for temporary locations for #9 and #13? I can bring in our deployment specialists to assist if needed.
- We are set to begin maintenance on **Tuesday, July 18th**. I will be sure to connect you with the field tech so you can meet them onsite.
- Please confirm a bucket truck and TC will be available next week.


Thank you!

Shelby Marsh (she/her)

Project Manager


470-697-1121 |
shelby.marsh@flocksafety.com

flock safety

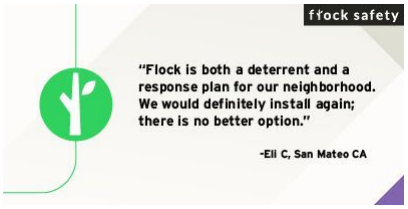

On Tue, Jul 11, 2023 at 9:00 AM Shelby Marsh <shelby.marsh@flocksafety.com> wrote:

> Good Morning Sgt. Parker,
>
> We heard back from ADOT regarding #9 and #13 - we are currently working on revising a few things, based on their feedback. I will let you know when we re-submit.
>
> Because we are a week out from installing 02, 05 (maintenance), 08, 10, and 11 (maintenance), I have connected with my Permitting team to contact ADOT, according to their guidelines. An inspector being present is part of their required guidelines.
>
> Are you able to provide a bucket truck for 10's installation?
>
> Thank you!
>
> Shelby Marsh (she/her)
>
> *Project Manager*
>
> 470-697-1121 |
> shelby.marsh@flocksafety.com
>
> flock safety

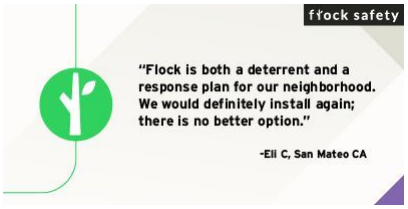

On Wed, Jul 5, 2023 at 11:43 AM Shelby Marsh <shelby.marsh@flocksafety.com> wrote:

> Good Morning Sgt. Parker, please see below -
>
> 1. What is the ADOT permit status for cameras #9 & #13 *This morning our Permitting Manager reached out directly to AZDOT and asked for a status update for these permits. I will let you know as soon as we hear back.*
> 2. What is the need for the inspector at locations #2 & #8 and is this something that we can handle pre-install? (see attached) **Permit conditions include: start inspections must be scheduled before any work is performed. Inspections should be scheduled through the Prescott Permit Portal, so please tag the permitting manager to log into the portal and schedule. If this is not possible, then please call the Building Division at 928-777-1371. Final inspection is also required.** *The installation for #2 and #8 is tentatively scheduled for Wednesday, 7/19. I have made a note to ping our Permitting Dept prior.*
>
> Thank you!
>
> Shelby Marsh (she/her)
>
> *Project Manager*
>
> 470-697-1121 |
> shelby.marsh@flocksafety.com
>
> flock safety



On Fri, Jun 30, 2023 at 4:15 PM Shelby Marsh <shelby.marsh@flocksafety.com> wrote:

> Good Afternoon Sergeant Parker,
>
> I have attached the permit for Location #8. I will also make sure to connect you with the field technician at least a week prior to your installation. I will get back to you with answers for #2 and #3 as soon as I can!
>
> Have a great weekend! Thank you!

Shelby Marsh (she/her)

Project Manager

470-697-1121 |
shelby.marsh@flocksafety.com

flock safety



On Wed, Jun 28, 2023 at 1:45 PM Mark Parker <mark.parker@prescott-az.gov> wrote:

> Shelby,
>
> I've returned from military duty and will be taking this back over from Lt. Small. I have a few questions/requests:
>
> 1. Can you send me the last revision of the City of Prescott permit that includes the updated location for camera #8
> 2. What is the ADOT permit status for cameras #9 & #13
> 3. What is the need for the inspector at locations #2 & #8 and is this something that we can handle pre-install?
> 4. I can coordinate the bucket truck again for #10 on July 19th. I would like the person who is coming up to do the installs to coordinate with me at least a week prior to coming up, if not sooner. I had the bucket truck and a traffic control team here for the last install but since we didn't have any contact with the installer our people and your people were never connected…
>
> Thank you,

Mark S. Parker

Sergeant, Patrol Bureau

222 S. Marina Street | Prescott, AZ 86303

Ph: 928.777.1997 | Fax: 928.778.3739

Email: mark.parker@prescott-az.gov

Web: www.prescottpolice.org



From: Jason Small <jason.small@prescott-az.gov>
Sent: Wednesday, June 28, 2023 8:39 AM
To: Mark Parker <mark.parker@prescott-az.gov>
Subject: Fwd: New Device Installation

Get Outlook for iOS

From: Shelby Marsh <shelby.marsh@flocksafety.com>
Sent: Wednesday, June 28, 2023 8:36:24 AM
To: Jason Small <jason.small@prescott-az.gov>
Cc: Kraig Gardner <kraig.gardner@flocksafety.com>; Ellen Ziegler <ellen.ziegler@flocksafety.com>
Subject: Re: New Device Installation

Good Morning Lt. Small,

I apologize for the delay in getting back with you! It looks like our tech was unable to install #2 and #8 due to not being able to get ahold of the inspector to meet him onsite. Can you please confirm the phone number and email address of the inspector? I will be sure to connect with them the week of the install to coordinate the site visit.

My field team would also like to know if you have a bucket truck we can utilize to install #10? I am really pushing for the team to knock out 2, 8, and 10 in one more mobilization, currently slated for July 19th.


Thanks Lt.!

Shelby Marsh (she/her)

Project Manager

470-697-1121 |
shelby.marsh@flocksafety.com

flock safety

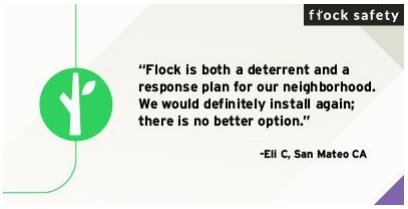

On Fri, Jun 16, 2023 at 3:16 PM Jason Small <jason.small@prescott-az.gov>

wrote:

> Shelby
>
> Thanks a bunch.

Jason Small

Special Operations Bureau Lieutenant

CITY OF PRESCOTT
ARIZONA

222 S. Marina St. Prescott Az 86303

928-777-1942

jason.small@prescott-az.gov

From: Shelby Marsh <shelby.marsh@flocksafety.com>
Sent: Friday, June 16, 2023 1:15 PM
To: Jason Small <jason.small@prescott-az.gov>
Cc: Kraig Gardner <kraig.gardner@flocksafety.com>; Mark Parker <mark.parker@prescott-az.gov>; Caity Peak <caity.peak@flocksafety.com>; Scout Cappello <scout.cappello@flocksafety.com>
Subject: Re: New Device Installation

Good Afternoon Lt. Small,

I greatly appreciate your patience throughout this process. All locations are now installed, except #2, #8, and #10.

#2 and #8 are scheduled to be installed next Thursday, June 22nd. #10 is in the queue to be scheduled and I will keep you posted when I receive a hard date.

Have a great weekend!

Thank you!

Shelby Marsh (she/her)

Project Manager

470-697-1121 |
shelby.marsh@flocksafety.com

flock safety



On Thu, Jun 15, 2023 at 5:09 PM Shelby Marsh <shelby.marsh@flocksafety.com> wrote:

> Good Afternoon Lt. Small,
>
> I received your voicemail. I am working with my team to determine what is left to complete for this project. I will let you know as soon as possible.
>
> Have a great night!

Shelby Marsh (she/her)

Project Manager

470-697-1121 |
shelby.marsh@flocksafety.com

flock safety



On Wed, Jun 14, 2023 at 1:19 PM Shelby Marsh <shelby.marsh@flocksafety.com> wrote:

> Good Afternoon Sergeant,

Flock Technician Ra Grant is currently installing your devices onsite. If you could give him a call at 470-905-7134 to connect at a location, that would be great!

I appreciate your patience during this process! Thank you!

Shelby Marsh (she/her)

Project Manager

470-697-1121 |
shelby.marsh@flocksafety.com

flock safety



DOC-000183

Original filename: 20230807 - Re_ New Device Installation (1).pdf
Original path: Flock City Docs - Records/20230807 - Re_ New Device Installation (1).pdf
Document date: 2023-08-07
Document type: Email
Duplicate status: near
Original page count: 18
SHA256: 68afcd22d274c5c6340cf0f324e08e2ef67d7405c74c96abe0fbec2b5fd09a1a

Summary:
An email thread between Flock project manager Shelby Marsh and Prescott Police Sgt. Mark Parker coordinating installation, adjustment, and relocation of Flock camera devices to various signal poles and intersections, including a deployment plan for review and approval. The thread spans June through August 2023 with scheduling updates and specific camera location changes.

From: "Shelby Marsh" <shelby.marsh@flocksafety.com>
To: "Mark Parker" <mark.parker@prescott-az.gov>
CC: "Jason Small" <jason.small@prescott-az.gov>
"Kraig Gardner" <kraig.gardner@flocksafety.com>
"Caity Peak" <caity.peak@flocksafety.com>
Date: 8/7/2023 11:53:26 AM
Subject: Re: New Device Installation

Good Afternoon Sgt,

Please view your Deployment Plan HERE with all of your updated locations for Devices #03-#07, #10, and #14-#16.

Can you please review them and let me know if you approve?

Thank you!

Shelby Marsh (she/her)
Project Manager
470-697-1121 | shelby.marsh@flocksafety.com
flock safety



On Thu, Aug 3, 2023 at 1:20 PM Shelby Marsh <shelby.marsh@flocksafety.com> wrote:

> Good Afternoon Sgt,
>
> We are working to get your device requests mobilized. We appreciate your patience as we work to complete.
>
> Thank you!
>
> Shelby Marsh (she/her)
> *Project Manager*
> 470-697-1121 | shelby.marsh@flocksafety.com
> flock safety
>
> 
>

On Tue, Aug 1, 2023 at 4:01 PM Mark Parker <mark.parker@prescott-az.gov> wrote:

Shelby,

Please confirm you saw the last message noting that camera 8 will go to the next intersection signal arm. This will require a different mount.

Best regards,

Mark S. Parker
Sergeant, Patrol Bureau
Prescott Police Department
222 S. Marina Street | Prescott, AZ 86303
Ph: 928.777.1997 | Fax: 928.778.3739

From: Shelby Marsh <shelby.marsh@flocksafety.com>
Sent: Thursday, July 27, 2023 8:20:08 AM
To: Mark Parker <mark.parker@prescott-az.gov>
Cc: Jason Small <jason.small@prescott-az.gov>; Kraig Gardner <kraig.gardner@flocksafety.com>; Caity Peak <caity.peak@flocksafety.com>
Subject: Re: New Device Installation

Good Morning Sgt. Parker,

Maintenance for #05 is ***tentatively*** scheduled for next Friday, August 4th.


#02 and #08 installations are ***tentatively*** scheduled for Wednesday, August 9th.

More updates to follow!

Thanks Sgt!

Shelby Marsh (she/her)
Project Manager
470-697-1121
|
shelby.marsh@flocksafety.com

flock safety

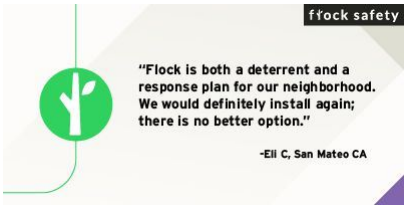

On Fri, Jul 21, 2023 at 8:13 AM Shelby Marsh <shelby.marsh@flocksafety.com> wrote:

Good Morning Sgt. Parker,

I am working with our Ops Team to finalize a path forward for getting your remaining devices installed and online. I will be in touch soon with an update.

Have a good weekend! Thank you!

Shelby Marsh (she/her)
Project Manager
470-697-1121
|
shelby.marsh@flocksafety.com

flock safety



On Wed, Jul 19, 2023 at 5:54 PM Mark Parker <mark.parker@prescott-az.gov> wrote:

> Shelby,
>
> Here are the updates from today. Can we please try to utilize the 10th to get all of the pending items completed? I have already scheduled the bucket truck for this day.
>
> Camera adjustments:
>
> 10: Currently identified to be installed on a standalone pole at Whipple and Miller Valley. Scratch that location and install it at Whipple EB at Division on the signal pole extension arm.
>
> 6: It was adjusted today, but needs to be moved to the extension arm
>
> 14: It was adjusted today, but needs to be moved to the extension arm
>
> 16: Move to extension arm
>
> 3: This could not be adjusted and needs to be moved to the extension arm
>
> 5: Technician was going to look at the camera this afternoon to see if it can be adjusted, but it likely needs to be moved to the signal pole at Iron Springs EB / Williamson Valley
>
> 4: Move east to next intersection, Gurley WB / Sheldon extension arm (34.544572345560766, -112.45355605466621)
>
> 15: Move east to next intersection, Sheldon EB / Marina extension arm (34.545357583452905, -112.46707904902507)
>
> 7: Need to test this one more, I don't get any alerts from this camera so it may need to be moved over to the extension arm as well.

Temporary Locations for ADOT cameras:

9: Gurley EB / Gail Gardner on signal pole (34.543531822002905, -112.49040750915269)

13: Prescott Lakes Parkway SB / no-name intersection on extension arm (34.553555994004434, -112.41060180998132)

Are there any questions for me?

Best regards,

Mark S. Parker

Sergeant, Patrol Bureau

222 S. Marina Street **|** Prescott, AZ 86303

Ph: 928.777.1997 **|** Fax: 928.778.3739

Email: mark.parker@prescott-az.gov

Web: www.prescottpolice.org

From: Shelby Marsh <shelby.marsh@flocksafety.com>
Sent: Tuesday, July 18, 2023 9:59 AM
To: Mark Parker <mark.parker@prescott-az.gov>
Cc: Jason Small <jason.small@prescott-az.gov>; Kraig Gardner <kraig.gardner@flocksafety.com>; Caity Peak <caity.peak@flocksafety.com>; Eddie Tukes <eddie.tukes@flocksafety.com>; Michael Franzen

<michael.franzen@flocksafety.com>; Darien Watson <darien.watson@flocksafety.com>
Subject: Re: New Device Installation

Good Morning Sgt. Parker,

Our field technician will be giving you a call shortly.

Thank you!

Shelby Marsh (she/her)

Project Manager

470-697-1121 |
shelby.marsh@flocksafety.com

flock safety



On Mon, Jul 17, 2023 at 12:21 AM Mark Parker <mark.parker@prescott-az.gov> wrote:

> Thank you Shelby,
>
> Here are the locations to adjust and a brief explanation:
>
> Ive noted instances of stolen cars and other hot listings passing through locations and not alerting, after much testing I've found this to be due to shadowing. Vehicle in curb

lane concealing vehicle in fast lane. These adjustments will allow the camera to have the same view of both lanes irregardless of lane positioning. Thats my thought anyway; the goal is to increase the long term efficiency of the cameras and reduce missed plate reads as much as possible.

6: From signal pole to extension arm

5: Move to next intersection signal pole, Williamson Valley/ Iron Springs to signal extension arm

15: Move to next intersection signal pole, Sheldon/Marina to extension arm

16: From signal pole to extension arm

14: From signal pole to extension arm

4: Move to next intersection signal pole, Gurley/Sheldon signal extension arm

3: From signal pole to extension arm

Temporary Camera Locations:

9: Gurley/Gail Gardner EB on Extension Arm

13: Prescott Lakes Pkwy/ south Walmart entrance Signal extension arm, SB traffic

For Wednesday I have scheduled a bucket truck and I will provide the traffic control. I have spoken to the inspector and LE traffic control satisfies their requirements; with that, the traffic control portion of the permits has been closed and no inspections are needed.

I would like the crew to meet me in the morning at:

430 N Virginia St, Prescott, AZ 86301. Once there they can call me on my cell: 928-925-4679 and I will escort them into the yard where we will meet with the signals crew, who will be operating the bucket truck.

Please coordinate prior communication between the install crew and I so we can work out any issues beforehand.

Thank you,

Mark S. Parker
Sergeant, Patrol Bureau
Prescott Police Department
222 S. Marina Street | Prescott, AZ 86303
Ph: 928.777.1997 | Fax: 928.778.3739

From: Shelby Marsh <shelby.marsh@flocksafety.com>
Sent: Friday, July 14, 2023 9:08:57 AM
To: Mark Parker <mark.parker@prescott-az.gov>
Cc: Jason Small <jason.small@prescott-az.gov>; Kraig Gardner <kraig.gardner@flocksafety.com>; Caity Peak <caity.peak@flocksafety.com>; Eddie Tukes <eddie.tukes@flocksafety.com>; Michael Franzen <michael.franzen@flocksafety.com>; Darien Watson <darien.watson@flocksafety.com>
Subject: Re: FW: New Device Installation

Good Morning Sgt. Parker,

I very much appreciate your patience as we work through the installation process. See

below -

- Please provide the location #s for the installed cameras you would like to be adjusted for optimal captures. Also, provide what adjustments this would entail. We will make sure to notify you of this visit but try to be as specific as possible when describing the desired adjustments.
- Do you have recommendations for temporary locations for #9 and #13? I can bring in our deployment specialists to assist if needed.
- We are set to begin maintenance on **Tuesday, July 18th**. I will be sure to connect you with the field tech so you can meet them onsite.
- Please confirm a bucket truck and TC will be available next week.

Thank you!

Shelby Marsh (she/her)

Project Manager

470-697-1121 |
shelby.marsh@flocksafety.com

flock safety



On Tue, Jul 11, 2023 at 9:00 AM Shelby Marsh <shelby.marsh@flocksafety.com> wrote:

> Good Morning Sgt. Parker,
>
> We heard back from ADOT regarding #9 and #13 - we are currently working on revising a few things, based on their feedback. I will let you know when we re-submit.

Because we are a week out from installing 02, 05 (maintenance), 08, 10, and 11 (maintenance), I have connected with my Permitting team to contact ADOT, according to their guidelines. An inspector being present is part of their required guidelines.

Are you able to provide a bucket truck for 10's installation?


Thank you!

Shelby Marsh (she/her)

Project Manager

470-697-1121 |
shelby.marsh@flocksafety.com

flock safety

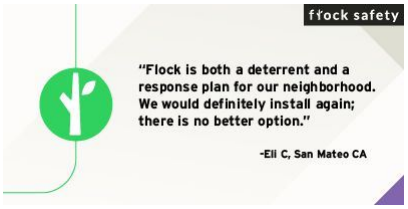

On Wed, Jul 5, 2023 at 11:43 AM Shelby Marsh <shelby.marsh@flocksafety.com> wrote:

> Good Morning Sgt. Parker, please see below -
>
> 1. What is the ADOT permit status for cameras #9 & #13 *This morning our Permitting Manager reached out directly to AZDOT and asked for a status update for these permits. I will let you know as soon as we hear back.*
> 2. What is the need for the inspector at locations #2 & #8 and is this something that we can handle pre-install? (see attached) **Permit conditions include: start inspections must be scheduled before any work is performed.**

2. **Inspections should be scheduled through the Prescott Permit Portal, so please tag the permitting manager to log into the portal and schedule. If this is not possible, then please call the Building Division at 928-777-1371. Final inspection is also required.** *The installation for #2 and #8 is tentatively scheduled for Wednesday, 7/19. I have made a note to ping our Permitting Dept prior.*

Thank you!

Shelby Marsh (she/her)

Project Manager

470-697-1121 |
shelby.marsh@flocksafety.com

flock safety



On Fri, Jun 30, 2023 at 4:15 PM Shelby Marsh <shelby.marsh@flocksafety.com> wrote:

> Good Afternoon Sergeant Parker,
>
> I have attached the permit for Location #8. I will also make sure to connect you with the field technician at least a week prior to your installation. I will get back to you with answers for #2 and #3 as soon as I can!

Have a great weekend! Thank you!

Shelby Marsh (she/her)

Project Manager

470-697-1121 |
shelby.marsh@flocksafety.com

flock safety



On Wed, Jun 28, 2023 at 1:45 PM Mark Parker <mark.parker@prescott-az.gov> wrote:

> Shelby,
>
> I've returned from military duty and will be taking this back over from Lt. Small. I have a few questions/requests:
>
> 1. Can you send me the last revision of the City of Prescott permit that includes the updated location for camera #8
> 2. What is the ADOT permit status for cameras #9 & #13
> 3. What is the need for the inspector at locations #2 & #8 and is this something that we can handle pre-install?
> 4. I can coordinate the bucket truck again for #10 on July 19th. I would like the person who is coming up to do the installs to coordinate with me at least a week prior to coming up, if not sooner. I had the bucket truck and a traffic control team here for the last install but since we didn't have any

4. contact with the installer our people and your people were never connected…

Thank you,

Mark S. Parker

Sergeant, Patrol Bureau

222 S. Marina Street **|** Prescott, AZ 86303

Ph: 928.777.1997 **|** Fax: 928.778.3739

Email: mark.parker@prescott-az.gov

Web: www.prescottpolice.org

From: Jason Small <jason.small@prescott-az.gov>
Sent: Wednesday, June 28, 2023 8:39 AM
To: Mark Parker <mark.parker@prescott-az.gov>
Subject: Fwd: New Device Installation

Get Outlook for iOS

From: Shelby Marsh <shelby.marsh@flocksafety.com>
Sent: Wednesday, June 28, 2023 8:36:24 AM
To: Jason Small <jason.small@prescott-az.gov>
Cc: Kraig Gardner <kraig.gardner@flocksafety.com>; Ellen Ziegler <ellen.ziegler@flocksafety.com>
Subject: Re: New Device Installation

Good Morning Lt. Small,

I apologize for the delay in getting back with you! It looks like our tech was unable to install #2 and #8 due to not being able to get ahold of the inspector to meet him onsite. Can you please confirm the phone number and email address of the inspector? I will be sure to connect with them the week of the install to coordinate the site visit.

My field team would also like to know if you have a bucket truck we can utilize to install #10? I am really pushing for the team to knock out 2, 8, and 10 in one more mobilization, currently slated for July 19th.

Thanks Lt.!

Shelby Marsh (she/her)

Project Manager

470-697-1121 |
shelby.marsh@flocksafety.com

flock safety



On Fri, Jun 16, 2023 at 3:16 PM Jason Small <jason.small@prescott-az.gov> wrote:

> Shelby
>
> Thanks a bunch.
>
> **Jason Small**
>
> *Special Operations Bureau Lieutenant*
>
> CITY OF PRESCOTT ARIZONA
>
> 222 S. Marina St. Prescott Az 86303
>
> 928-777-1942
>
> jason.small@prescott-az.gov

From: Shelby Marsh <shelby.marsh@flocksafety.com>
Sent: Friday, June 16, 2023 1:15 PM
To: Jason Small <jason.small@prescott-az.gov>
Cc: Kraig Gardner <kraig.gardner@flocksafety.com>; Mark Parker <mark.parker@prescott-az.gov>; Caity Peak <caity.peak@flocksafety.com>; Scout Cappello <scout.cappello@flocksafety.com>
Subject: Re: New Device Installation

Good Afternoon Lt. Small,

I greatly appreciate your patience throughout this process. All locations are now installed, except #2, #8, and #10.

#2 and #8 are scheduled to be installed next Thursday, June 22nd. #10 is in the queue to be scheduled and I will keep you posted when I receive a hard date.

Have a great weekend!

Thank you!

Shelby Marsh (she/her)

Project Manager

470-697-1121 |
shelby.marsh@flocksafety.com

flock safety



On Thu, Jun 15, 2023 at 5:09 PM Shelby Marsh <shelby.marsh@flocksafety.com> wrote:

> Good Afternoon Lt. Small,
>
> I received your voicemail. I am working with my team to determine what is left to complete for this project. I will let you know as soon as possible.
>
> Have a great night!
>
> Shelby Marsh (she/her)
>
> *Project Manager*
>
> 470-697-1121 |
> shelby.marsh@flocksafety.com

flock safety



On Wed, Jun 14, 2023 at 1:19 PM Shelby Marsh <shelby.marsh@flocksafety.com> wrote:


> Good Afternoon Sergeant,
>
> Flock Technician Ra Grant is currently installing your devices onsite. If you could give him a call at 470-905-7134 to connect at a location, that would be great!
>
> I appreciate your patience during this process! Thank you!

Shelby Marsh (she/her)

Project Manager

470-697-1121 |
shelby.marsh@flocksafety.com

flock safety

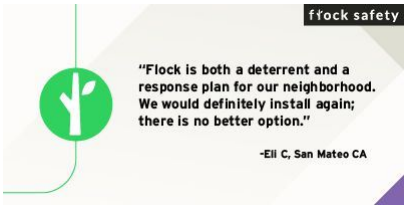

DOC-000184

Original filename: 20230807 - Re_ New Device Installation.pdf
Original path: Flock City Docs - Records/20230807 - Re_ New Device Installation.pdf
Document date: 2023-08-07
Document type: Email
Duplicate status: near
Original page count: 18
SHA256: 6b91540f744f792bf50c28d31a2d2e47a9cef0875a6924243cc8725f471cac86

Summary:
Email thread between Flock project manager Shelby Marsh and Prescott Police Sgt. Mark Parker coordinating the installation, adjustment, and relocation of multiple ALPR camera devices to specific intersections and signal-pole extension arms. Includes a deployment plan review request and scheduling of installations and maintenance for numbered devices.

From: "Shelby Marsh" <shelby.marsh@flocksafety.com>
To: "Mark Parker" <mark.parker@prescott-az.gov>
CC: "Jason Small" <jason.small@prescott-az.gov>
"Kraig Gardner" <kraig.gardner@flocksafety.com>
"Caity Peak" <caity.peak@flocksafety.com>
Date: 8/7/2023 11:53:26 AM
Subject: Re: New Device Installation

Good Afternoon Sgt,

Please view your Deployment Plan HERE with all of your updated locations for Devices #03-#07, #10, and #14-#16.

Can you please review them and let me know if you approve?

Thank you!

Shelby Marsh (she/her)
Project Manager
470-697-1121 | shelby.marsh@flocksafety.com
flock safety



On Thu, Aug 3, 2023 at 1:20 PM Shelby Marsh <shelby.marsh@flocksafety.com> wrote:

> Good Afternoon Sgt,
>
> We are working to get your device requests mobilized. We appreciate your patience as we work to complete.
>
> Thank you!
>
> Shelby Marsh (she/her)
> *Project Manager*
> 470-697-1121 | shelby.marsh@flocksafety.com
> flock safety
>
> 
>

On Tue, Aug 1, 2023 at 4:01 PM Mark Parker <mark.parker@prescott-az.gov> wrote:

Shelby,

Please confirm you saw the last message noting that camera 8 will go to the next intersection signal arm. This will require a different mount.

Best regards,

Mark S. Parker
Sergeant, Patrol Bureau
Prescott Police Department
222 S. Marina Street | Prescott, AZ 86303
Ph: 928.777.1997 | Fax: 928.778.3739

From: Shelby Marsh <shelby.marsh@flocksafety.com>
Sent: Thursday, July 27, 2023 8:20:08 AM
To: Mark Parker <mark.parker@prescott-az.gov>
Cc: Jason Small <jason.small@prescott-az.gov>; Kraig Gardner <kraig.gardner@flocksafety.com>; Caity Peak <caity.peak@flocksafety.com>
Subject: Re: New Device Installation

Good Morning Sgt. Parker,

Maintenance for #05 is ***tentatively*** scheduled for next Friday, August 4th.


#02 and #08 installations are ***tentatively*** scheduled for Wednesday, August 9th.

More updates to follow!

Thanks Sgt!

Shelby Marsh (she/her)
Project Manager
470-697-1121
|
shelby.marsh@flocksafety.com

flock safety

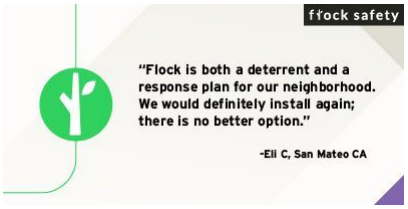

On Fri, Jul 21, 2023 at 8:13 AM Shelby Marsh <shelby.marsh@flocksafety.com> wrote:

Good Morning Sgt. Parker,

I am working with our Ops Team to finalize a path forward for getting your remaining devices installed and online. I will be in touch soon with an update.

Have a good weekend! Thank you!

Shelby Marsh (she/her)
Project Manager
470-697-1121
|
shelby.marsh@flocksafety.com

flock safety



On Wed, Jul 19, 2023 at 5:54 PM Mark Parker <mark.parker@prescott-az.gov> wrote:

> Shelby,
>
> Here are the updates from today. Can we please try to utilize the 10th to get all of the pending items completed? I have already scheduled the bucket truck for this day.
>
> Camera adjustments:
>
> 10: Currently identified to be installed on a standalone pole at Whipple and Miller Valley. Scratch that location and install it at Whipple EB at Division on the signal pole extension arm.
>
> 6: It was adjusted today, but needs to be moved to the extension arm
>
> 14: It was adjusted today, but needs to be moved to the extension arm
>
> 16: Move to extension arm
>
> 3: This could not be adjusted and needs to be moved to the extension arm
>
> 5: Technician was going to look at the camera this afternoon to see if it can be adjusted, but it likely needs to be moved to the signal pole at Iron Springs EB / Williamson Valley
>
> 4: Move east to next intersection, Gurley WB / Sheldon extension arm (34.544572345560766, -112.45355605466621)
>
> 15: Move east to next intersection, Sheldon EB / Marina extension arm (34.545357583452905, -112.46707904902507)
>
> 7: Need to test this one more, I don't get any alerts from this camera so it may need to be moved over to the extension arm as well.

Temporary Locations for ADOT cameras:

9: Gurley EB / Gail Gardner on signal pole (34.543531822002905, -112.49040750915269)

13: Prescott Lakes Parkway SB / no-name intersection on extension arm (34.553555994004434, -112.41060180998132)

Are there any questions for me?

Best regards,

Mark S. Parker

Sergeant, Patrol Bureau

222 S. Marina Street **|** Prescott, AZ 86303

Ph: 928.777.1997 **|** Fax: 928.778.3739

Email: mark.parker@prescott-az.gov

Web: www.prescottpolice.org

From: Shelby Marsh <shelby.marsh@flocksafety.com>
Sent: Tuesday, July 18, 2023 9:59 AM
To: Mark Parker <mark.parker@prescott-az.gov>
Cc: Jason Small <jason.small@prescott-az.gov>; Kraig Gardner <kraig.gardner@flocksafety.com>; Caity Peak <caity.peak@flocksafety.com>; Eddie Tukes <eddie.tukes@flocksafety.com>; Michael Franzen

<michael.franzen@flocksafety.com>; Darien Watson <darien.watson@flocksafety.com>
Subject: Re: New Device Installation

Good Morning Sgt. Parker,

Our field technician will be giving you a call shortly.

Thank you!

Shelby Marsh (she/her)

Project Manager

470-697-1121 |
shelby.marsh@flocksafety.com

flock safety



On Mon, Jul 17, 2023 at 12:21 AM Mark Parker <mark.parker@prescott-az.gov> wrote:

> Thank you Shelby,
>
> Here are the locations to adjust and a brief explanation:
>
> Ive noted instances of stolen cars and other hot listings passing through locations and not alerting, after much testing I've found this to be due to shadowing. Vehicle in curb

lane concealing vehicle in fast lane. These adjustments will allow the camera to have the same view of both lanes irregardless of lane positioning. Thats my thought anyway; the goal is to increase the long term efficiency of the cameras and reduce missed plate reads as much as possible.

6: From signal pole to extension arm

5: Move to next intersection signal pole, Williamson Valley/ Iron Springs to signal extension arm

15: Move to next intersection signal pole, Sheldon/Marina to extension arm

16: From signal pole to extension arm

14: From signal pole to extension arm

4: Move to next intersection signal pole, Gurley/Sheldon signal extension arm

3: From signal pole to extension arm

Temporary Camera Locations:

9: Gurley/Gail Gardner EB on Extension Arm

13: Prescott Lakes Pkwy/ south Walmart entrance Signal extension arm, SB traffic

For Wednesday I have scheduled a bucket truck and I will provide the traffic control. I have spoken to the inspector and LE traffic control satisfies their requirements; with that, the traffic control portion of the permits has been closed and no inspections are needed.

I would like the crew to meet me in the morning at:

430 N Virginia St, Prescott, AZ 86301. Once there they can call me on my cell: 928-925-4679 and I will escort them into the yard where we will meet with the signals crew, who will be operating the bucket truck.

Please coordinate prior communication between the install crew and I so we can work out any issues beforehand.

Thank you,

Mark S. Parker
Sergeant, Patrol Bureau
Prescott Police Department
222 S. Marina Street | Prescott, AZ 86303
Ph: 928.777.1997 | Fax: 928.778.3739

From: Shelby Marsh <shelby.marsh@flocksafety.com>
Sent: Friday, July 14, 2023 9:08:57 AM
To: Mark Parker <mark.parker@prescott-az.gov>
Cc: Jason Small <jason.small@prescott-az.gov>; Kraig Gardner <kraig.gardner@flocksafety.com>; Caity Peak <caity.peak@flocksafety.com>; Eddie Tukes <eddie.tukes@flocksafety.com>; Michael Franzen <michael.franzen@flocksafety.com>; Darien Watson <darien.watson@flocksafety.com>
Subject: Re: FW: New Device Installation

Good Morning Sgt. Parker,

I very much appreciate your patience as we work through the installation process. See

below -

- Please provide the location #s for the installed cameras you would like to be adjusted for optimal captures. Also, provide what adjustments this would entail. We will make sure to notify you of this visit but try to be as specific as possible when describing the desired adjustments.
- Do you have recommendations for temporary locations for #9 and #13? I can bring in our deployment specialists to assist if needed.
- We are set to begin maintenance on **Tuesday, July 18th**. I will be sure to connect you with the field tech so you can meet them onsite.
- Please confirm a bucket truck and TC will be available next week.

Thank you!

Shelby Marsh (she/her)

Project Manager

470-697-1121 |
shelby.marsh@flocksafety.com

flock safety



On Tue, Jul 11, 2023 at 9:00 AM Shelby Marsh <shelby.marsh@flocksafety.com> wrote:

> Good Morning Sgt. Parker,
>
> We heard back from ADOT regarding #9 and #13 - we are currently working on revising a few things, based on their feedback. I will let you know when we re-submit.

Because we are a week out from installing 02, 05 (maintenance), 08, 10, and 11 (maintenance), I have connected with my Permitting team to contact ADOT, according to their guidelines. An inspector being present is part of their required guidelines.

Are you able to provide a bucket truck for 10's installation?


Thank you!

Shelby Marsh (she/her)

Project Manager

470-697-1121 |
shelby.marsh@flocksafety.com

flock safety

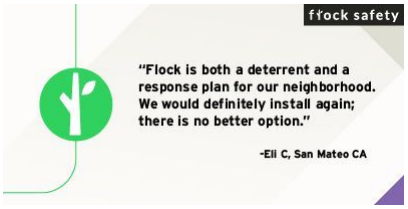

On Wed, Jul 5, 2023 at 11:43 AM Shelby Marsh <shelby.marsh@flocksafety.com> wrote:

> Good Morning Sgt. Parker, please see below -
>
> 1. What is the ADOT permit status for cameras #9 & #13 *This morning our Permitting Manager reached out directly to AZDOT and asked for a status update for these permits. I will let you know as soon as we hear back.*
> 2. What is the need for the inspector at locations #2 & #8 and is this something that we can handle pre-install? (see attached) **Permit conditions include: start inspections must be scheduled before any work is performed.**

2. **Inspections should be scheduled through the Prescott Permit Portal, so please tag the permitting manager to log into the portal and schedule. If this is not possible, then please call the Building Division at 928-777-1371. Final inspection is also required.** *The installation for #2 and #8 is tentatively scheduled for Wednesday, 7/19. I have made a note to ping our Permitting Dept prior.*

Thank you!

Shelby Marsh (she/her)

Project Manager

470-697-1121 |
shelby.marsh@flocksafety.com

flock safety



On Fri, Jun 30, 2023 at 4:15 PM Shelby Marsh <shelby.marsh@flocksafety.com> wrote:

> Good Afternoon Sergeant Parker,
>
> I have attached the permit for Location #8. I will also make sure to connect you with the field technician at least a week prior to your installation. I will get back to you with answers for #2 and #3 as soon as I can!

Have a great weekend! Thank you!

Shelby Marsh (she/her)

Project Manager

470-697-1121 |
shelby.marsh@flocksafety.com

flock safety



On Wed, Jun 28, 2023 at 1:45 PM Mark Parker <mark.parker@prescott-az.gov> wrote:

> Shelby,
>
> I've returned from military duty and will be taking this back over from Lt. Small. I have a few questions/requests:
>
> 1. Can you send me the last revision of the City of Prescott permit that includes the updated location for camera #8
> 2. What is the ADOT permit status for cameras #9 & #13
> 3. What is the need for the inspector at locations #2 & #8 and is this something that we can handle pre-install?
> 4. I can coordinate the bucket truck again for #10 on July 19th. I would like the person who is coming up to do the installs to coordinate with me at least a week prior to coming up, if not sooner. I had the bucket truck and a traffic control team here for the last install but since we didn't have any

4. contact with the installer our people and your people were never connected…

Thank you,

Mark S. Parker

Sergeant, Patrol Bureau

222 S. Marina Street **|** Prescott, AZ 86303

Ph: 928.777.1997 **|** Fax: 928.778.3739

Email: mark.parker@prescott-az.gov

Web: www.prescottpolice.org

From: Jason Small <jason.small@prescott-az.gov>
Sent: Wednesday, June 28, 2023 8:39 AM
To: Mark Parker <mark.parker@prescott-az.gov>
Subject: Fwd: New Device Installation

Get Outlook for iOS

From: Shelby Marsh <shelby.marsh@flocksafety.com>
Sent: Wednesday, June 28, 2023 8:36:24 AM
To: Jason Small <jason.small@prescott-az.gov>
Cc: Kraig Gardner <kraig.gardner@flocksafety.com>; Ellen Ziegler <ellen.ziegler@flocksafety.com>
Subject: Re: New Device Installation

Good Morning Lt. Small,

I apologize for the delay in getting back with you! It looks like our tech was unable to install #2 and #8 due to not being able to get ahold of the inspector to meet him onsite. Can you please confirm the phone number and email address of the inspector? I will be sure to connect with them the week of the install to coordinate the site visit.

My field team would also like to know if you have a bucket truck we can utilize to install #10? I am really pushing for the team to knock out 2, 8, and 10 in one more mobilization, currently slated for July 19th.

Thanks Lt.!

Shelby Marsh (she/her)

Project Manager

470-697-1121 |
shelby.marsh@flocksafety.com

flock safety



On Fri, Jun 16, 2023 at 3:16 PM Jason Small <jason.small@prescott-az.gov> wrote:

> Shelby
>
> Thanks a bunch.
>
> **Jason Small**
>
> *Special Operations Bureau Lieutenant*
>
> CITY OF PRESCOTT ARIZONA
>
> 222 S. Marina St. Prescott Az 86303
>
> 928-777-1942
>
> jason.small@prescott-az.gov

From: Shelby Marsh <shelby.marsh@flocksafety.com>
Sent: Friday, June 16, 2023 1:15 PM
To: Jason Small <jason.small@prescott-az.gov>
Cc: Kraig Gardner <kraig.gardner@flocksafety.com>; Mark Parker <mark.parker@prescott-az.gov>; Caity Peak <caity.peak@flocksafety.com>; Scout Cappello <scout.cappello@flocksafety.com>
Subject: Re: New Device Installation

Good Afternoon Lt. Small,

I greatly appreciate your patience throughout this process. All locations are now installed, except #2, #8, and #10.

#2 and #8 are scheduled to be installed next Thursday, June 22nd. #10 is in the queue to be scheduled and I will keep you posted when I receive a hard date.

Have a great weekend!

Thank you!

Shelby Marsh (she/her)

Project Manager

470-697-1121 |
shelby.marsh@flocksafety.com

flock safety



On Thu, Jun 15, 2023 at 5:09 PM Shelby Marsh <shelby.marsh@flocksafety.com> wrote:

> Good Afternoon Lt. Small,
>
> I received your voicemail. I am working with my team to determine what is left to complete for this project. I will let you know as soon as possible.
>
> Have a great night!
>
> Shelby Marsh (she/her)
>
> *Project Manager*
>
> 470-697-1121 |
> shelby.marsh@flocksafety.com

flock safety



On Wed, Jun 14, 2023 at 1:19 PM Shelby Marsh <shelby.marsh@flocksafety.com> wrote:


> Good Afternoon Sergeant,
>
> Flock Technician Ra Grant is currently installing your devices onsite. If you could give him a call at 470-905-7134 to connect at a location, that would be great!
>
> I appreciate your patience during this process! Thank you!

Shelby Marsh (she/her)

Project Manager

470-697-1121 |
shelby.marsh@flocksafety.com

flock safety

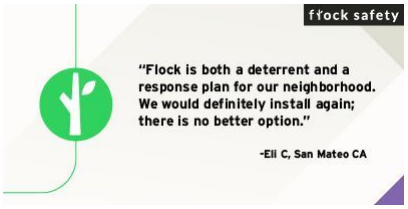

DOC-000185

Original filename: 20230807 - Upcoming Flock Activities - AZ - Prescott PD.pdf
Original path: Flock City Docs - Records/20230807 - Upcoming Flock Activities - AZ - Prescott PD.pdf
Document date: 2023-08-07
Document type: Email
Duplicate status: near (contained in thread DOC-000369)
Original page count: 1
SHA256: 25689f6aabd304282497878198cea6e8dd198433929f9a7175383265a9c13833

Summary:
Automated Flock Safety Daily Digest email to Jason Small of Prescott PD summarizing upcoming and completed installation and maintenance activities at several camera locations scheduled for 8/7/2023. It explains status definitions and visit types (site survey, installation, maintenance).

From: "Flock Safety Daily Digest" <digest@flocksafety.com>
To: jason.small@prescott-az.gov
Date: 8/7/2023 6:01:02 PM
Subject: Upcoming Flock Activities - AZ - Prescott PD



Hi Jason Small,

Below you will find a summary of upcoming activities related to your Flock Safety network.

Recent Activity			
Location Name	Status	Visit Type	Completed/Scheduled Date
(02) Willow Creek SB / Pinion Oak	Scheduled	Installation	8/7/2023
(05) Iron Springs SB / Vyne-original	Scheduled	Maintenance - Replace Equipment	8/7/2023
(14) Montezuma SB / Sheldon-original	Scheduled	Maintenance - Replace Equipment	8/7/2023
#08 Whipple @ Walnut SB	Completed	Installation	8/7/2023

Status:
Scheduling: We are actively scheduling the technician visit - be that for a pre-installation site survey or the installation. Be on the lookout for the dispatched appointment within the next week or two.
Scheduled: Barring unforeseen circumstances, the technician will be onsite for your site survey or installation on this date.
Completed: The technician has completed the visit. Next step: the experts are in the process of confirming that your cameras are functioning properly (receiving adequate sunlight, connecting regularly to the cellular network, taking high-quality images, etc.). Once that part is complete, we will grant access to your camera footage.

Visit Types:
Site Survey: The technician will confirm that the locations previously agreed upon will work for the installation. The technician will place white flags at each location according to the plan you approved.
Installation: The technician will follow the plan based on the results of the site survey.
Maintenance: Our systems have identified an issue with your camera and a technician will be onsite to resolve the issue.

Stay Safe,
Your Flock Safety Team

Have questions? Should somebody else be receiving this email instead of you? Email us at support@flocksafety.com.

DOC-000188

Original filename: 20230808 - Upcoming Flock Activities - AZ - Prescott PD (1).pdf
Original path: Flock City Docs - Records/20230808 - Upcoming Flock Activities - AZ - Prescott PD (1).pdf
Document date: 2023-08-08
Document type: Email
Duplicate status: near (contained in thread DOC-000180)
Original page count: 1
SHA256: e827bccad194782d7f49c6e7f01ed5bc88341f21d02bdda77ae72d69d6802602

Summary:
A Flock Safety Daily Digest email to Prescott PD summarizing recent and upcoming installation and maintenance activities on the city's ALPR camera network, listing specific camera locations, visit types, and completion statuses as of 8/8/2023.

From: "Flock Safety Daily Digest" <digest@flocksafety.com>
To: amy.bonney@prescott-az.gov
Date: 8/8/2023 6:01:03 PM
Subject: Upcoming Flock Activities - AZ - Prescott PD



Hi Amy Bonney,

Below you will find a summary of upcoming activities related to your Flock Safety network.

Recent Activity

Location Name	Status	Visit Type	Completed/Scheduled Date
(02) Willow Creek SB / Pinion Oak	Completed	Installation	8/8/2023
(05) Iron Springs SB / Vyne-original	Completed	Maintenance - Replace Equipment	8/8/2023
(14) Montezuma SB / Sheldon-original	Completed	Maintenance - Replace Equipment	8/8/2023
#08 Whipple @ Walnut SB	Completed	Installation	8/7/2023

Status:
Scheduling: We are actively scheduling the technician visit - be that for a pre-installation site survey or the installation. Be on the lookout for the dispatched appointment within the next week or two.
Scheduled: Barring unforeseen circumstances, the technician will be onsite for your site survey or installation on this date.
Completed: The technician has completed the visit. Next step: the experts are in the process of confirming that your cameras are functioning properly (receiving adequate sunlight, connecting regularly to the cellular network, taking high-quality images, etc.). Once that part is complete, we will grant access to your camera footage.

Visit Types:
Site Survey: The technician will confirm that the locations previously agreed upon will work for the installation. The technician will place white flags at each location according to the plan you approved.
Installation: The technician will follow the plan based on the results of the site survey.
Maintenance: Our systems have identified an issue with your camera and a technician will be onsite to resolve the issue.

Stay Safe,
Your Flock Safety Team

Have questions? Should somebody else be receiving this email instead of you? Email us at support@flocksafety.com.

DOC-000189

Original filename: 20230808 - Upcoming Flock Activities - AZ - Prescott PD.pdf
Original path: Flock City Docs - Records/20230808 - Upcoming Flock Activities - AZ - Prescott PD.pdf
Document date: 2023-08-08
Document type: Email
Duplicate status: near (contained in thread DOC-000138)
Original page count: 1
SHA256: f1d7ac57d59d56659a8ec8d73454541264bb725f9cd429b404e14dd084d1e6ab

Summary:
An automated Flock Safety Daily Digest email to Jason Small summarizing recent and upcoming technician activities on Prescott PD's camera network, listing completed installations and equipment-replacement maintenance visits at several locations on 8/7-8/8/2023. It explains the meaning of statuses (Scheduling, Scheduled, Completed) and visit types (Site Survey, Installation, Maintenance).

From: "Flock Safety Daily Digest" <digest@flocksafety.com>
To: jason.small@prescott-az.gov
Date: 8/8/2023 6:01:03 PM
Subject: Upcoming Flock Activities - AZ - Prescott PD

flock safety

Hi Jason Small,

Below you will find a summary of upcoming activities related to your Flock Safety network.

Recent Activity

Location Name	Status	Visit Type	Completed/Scheduled Date
(02) Willow Creek SB / Pinion Oak	Completed	Installation	8/8/2023
(05) Iron Springs SB / Vyne-original	Completed	Maintenance - Replace Equipment	8/8/2023
(14) Montezuma SB / Sheldon-original	Completed	Maintenance - Replace Equipment	8/8/2023
#08 Whipple @ Walnut SB	Completed	Installation	8/7/2023

Status:
Scheduling: We are actively scheduling the technician visit - be that for a pre-installation site survey or the installation. Be on the lookout for the dispatched appointment within the next week or two.
Scheduled: Barring unforeseen circumstances, the technician will be onsite for your site survey or installation on this date.
Completed: The technician has completed the visit. Next step: the experts are in the process of confirming that your cameras are functioning properly (receiving adequate sunlight, connecting regularly to the cellular network, taking high-quality images, etc.). Once that part is complete, we will grant access to your camera footage.

Visit Types:
Site Survey: The technician will confirm that the locations previously agreed upon will work for the installation. The technician will place white flags at each location according to the plan you approved.
Installation: The technician will follow the plan based on the results of the site survey.
Maintenance: Our systems have identified an issue with your camera and a technician will be onsite to resolve the issue.

Stay Safe,
Your Flock Safety Team

Have questions? Should somebody else be receiving this email instead of you? Email us at support@flocksafety.com.

DOC-000192

Original filename: 20230810 - Re_ New Device Installation (1).pdf
Original path: Flock City Docs - Records/20230810 - Re_ New Device Installation (1).pdf
Document date: 2023-08-10
Document type: Email
Duplicate status: near
Original page count: 23
SHA256: 38d3f393e3c0cf45872d1de6079ad69d70dbae9d9926327425c94a659533c9e0

Summary:
Email thread between Flock Project Manager Shelby Marsh and Prescott Police Department Sgt. Mark Parker (with Lt. Jason Small and Flock staff) coordinating scheduling of camera device installations, adjustments, and maintenance across multiple locations and devices. Discussion includes moving cameras to signal pole extension arms, coordinating a bucket truck, and confirming deployment plan approval.

From: "Shelby Marsh" <shelby.marsh@flocksafety.com>
To: "Mark Parker" <mark.parker@prescott-az.gov>
CC: "Jason Small" <jason.small@prescott-az.gov>
"Kraig Gardner" <kraig.gardner@flocksafety.com>
"Caity Peak" <caity.peak@flocksafety.com>
Date: 8/10/2023 2:38:33 PM
Subject: Re: New Device Installation

Good Afternoon Sgt,

I will let you know the dates as soon as I receive them.

Thank you!

Shelby Marsh (she/her)
Project Manager
470-697-1121 | shelby.marsh@flocksafety.com
flock safety



On Mon, Aug 7, 2023 at 11:00 PM Mark Parker <mark.parker@prescott-az.gov> wrote:

> This looks great! I will need to know the date we are planning to complete the work as soon as possible since I will need to coordinate with the signals crew for the bucket truck.
>
> Best regards,
>
> **Mark S. Parker**
> *Sergeant, Patrol Bureau*
>
> 222 S. Marina Street | Prescott, AZ 86303
> Ph: 928.777.1997 | Fax: 928.778.3739
> Email: mark.parker@prescott-az.gov
> Web: www.prescottpolice.org

From: Shelby Marsh <shelby.marsh@flocksafety.com>
Sent: Monday, August 7, 2023 11:53
To: Mark Parker <mark.parker@prescott-az.gov>
Cc: Jason Small <jason.small@prescott-az.gov>; Kraig Gardner <kraig.gardner@flocksafety.com>; Caity Peak <caity.peak@flocksafety.com>
Subject: Re: New Device Installation

Good Afternoon Sgt,

Please view your Deployment Plan HERE with all of your updated locations for Devices #03-#07, #10, and #14-#16.

Can you please review them and let me know if you approve?

Thank you!

Shelby Marsh (she/her)

Project Manager

470-697-1121 |
shelby.marsh@flocksafety.com

flock safety



On Thu, Aug 3, 2023 at 1:20 PM Shelby Marsh <shelby.marsh@flocksafety.com> wrote:

> Good Afternoon Sgt,

We are working to get your device requests mobilized. We appreciate your patience as we work to complete.

Thank you!

Shelby Marsh (she/her)

Project Manager

470-697-1121 |
shelby.marsh@flocksafety.com

flock safety



On Tue, Aug 1, 2023 at 4:01 PM Mark Parker <mark.parker@prescott-az.gov> wrote:

> Shelby,
>
> Please confirm you saw the last message noting that camera 8 will go to the next intersection signal arm. This will require a different mount.
>
> Best regards,
>
> **Mark S. Parker**
> Sergeant, Patrol Bureau
> Prescott Police Department
> 222 S. Marina Street | Prescott, AZ 86303
> Ph: 928.777.1997 | Fax: 928.778.3739

From: Shelby Marsh <shelby.marsh@flocksafety.com>
Sent: Thursday, July 27, 2023 8:20:08 AM
To: Mark Parker <mark.parker@prescott-az.gov>
Cc: Jason Small <jason.small@prescott-az.gov>; Kraig Gardner <kraig.gardner@flocksafety.com>; Caity Peak <caity.peak@flocksafety.com>
Subject: Re: New Device Installation

Good Morning Sgt. Parker,

Maintenance for #05 is ***tentatively*** scheduled for next Friday, August 4th.

#02 and #08 installations are ***tentatively*** scheduled for Wednesday, August 9th.

More updates to follow!

Thanks Sgt!

Shelby Marsh (she/her)

Project Manager

470-697-1121 |
shelby.marsh@flocksafety.com

flock safety



On Fri, Jul 21, 2023 at 8:13 AM Shelby Marsh <shelby.marsh@flocksafety.com> wrote:

> Good Morning Sgt. Parker,
>
> I am working with our Ops Team to finalize a path forward for getting your remaining devices installed and online. I will be in touch soon with an update.
>
> Have a good weekend! Thank you!
>
> Shelby Marsh (she/her)
>
> *Project Manager*
>
> 470-697-1121 |
> shelby.marsh@flocksafety.com
>
> flock safety
>
> 
>

On Wed, Jul 19, 2023 at 5:54 PM Mark Parker <mark.parker@prescott-az.gov> wrote:

> Shelby,
>
> Here are the updates from today. Can we please try to utilize the 10th to get all of the pending items completed? I have already scheduled the bucket truck for this day.
>
> Camera adjustments:
>
> 10: Currently identified to be installed on a standalone pole at Whipple and Miller Valley. Scratch that location and install it at Whipple EB at Division on the signal pole extension arm.
>
> 6: It was adjusted today, but needs to be moved to the extension arm
>
> 14: It was adjusted today, but needs to be moved to the extension arm
>
> 16: Move to extension arm
>
> 3: This could not be adjusted and needs to be moved to the extension arm
>
> 5: Technician was going to look at the camera this afternoon to see if it can be adjusted, but it likely needs to be moved to the signal pole at Iron Springs EB / Williamson Valley
>
> 4: Move east to next intersection, Gurley WB / Sheldon extension arm (34.544572345560766, -112.45355605466621)
>
> 15: Move east to next intersection, Sheldon EB / Marina extension arm (34.545357583452905, -112.46707904902507)
>
> 7: Need to test this one more, I don't get any alerts from this camera so it may need to be moved over to the extension arm as well.
>
> Temporary Locations for ADOT cameras:
>
> 9: Gurley EB / Gail Gardner on signal pole (34.543531822002905, -112.49040750915269)
>
> 13: Prescott Lakes Parkway SB / no-name intersection on extension arm (34.553555994004434, -112.41060180998132)

Are there any questions for me?

Best regards,

Mark S. Parker

Sergeant, Patrol Bureau

222 S. Marina Street **|** Prescott, AZ 86303

Ph: 928.777.1997 **|** Fax: 928.778.3739

Email: mark.parker@prescott-az.gov

Web: www.prescottpolice.org

From: Shelby Marsh <shelby.marsh@flocksafety.com>
Sent: Tuesday, July 18, 2023 9:59 AM
To: Mark Parker <mark.parker@prescott-az.gov>
Cc: Jason Small <jason.small@prescott-az.gov>; Kraig Gardner <kraig.gardner@flocksafety.com>; Caity Peak <caity.peak@flocksafety.com>; Eddie Tukes <eddie.tukes@flocksafety.com>; Michael Franzen <michael.franzen@flocksafety.com>; Darien Watson <darien.watson@flocksafety.com>
Subject: Re: New Device Installation

Good Morning Sgt. Parker,

Our field technician will be giving you a call shortly.


Thank you!

Shelby Marsh (she/her)

Project Manager

470-697-1121 |
shelby.marsh@flocksafety.com

flock safety

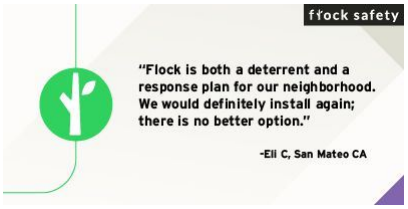

On Mon, Jul 17, 2023 at 12:21 AM Mark Parker <mark.parker@prescott-az.gov> wrote:

> Thank you Shelby,
>
> Here are the locations to adjust and a brief explanation:
>
> Ive noted instances of stolen cars and other hot listings passing through locations and

not alerting, after much testing I've found this to be due to shadowing. Vehicle in curb lane concealing vehicle in fast lane. These adjustments will allow the camera to have the same view of both lanes irregardless of lane positioning. Thats my thought anyway; the goal is to increase the long term efficiency of the cameras and reduce missed plate reads as much as possible.

6: From signal pole to extension arm

5: Move to next intersection signal pole, Williamson Valley/ Iron Springs to signal extension arm

15: Move to next intersection signal pole, Sheldon/Marina to extension arm

16: From signal pole to extension arm

14: From signal pole to extension arm

4: Move to next intersection signal pole, Gurley/Sheldon signal extension arm

3: From signal pole to extension arm

Temporary Camera Locations:

9: Gurley/Gail Gardner EB on Extension Arm

13: Prescott Lakes Pkwy/ south Walmart entrance Signal extension arm, SB traffic

For Wednesday I have scheduled a bucket truck and I will provide the traffic control. I have spoken to the inspector and LE traffic control satisfies their requirements; with that, the traffic control portion of the permits has been closed and no inspections are needed.

I would like the crew to meet me in the morning at:

430 N Virginia St, Prescott, AZ 86301. Once there they can call me on my cell: 928-925-4679 and I will escort them into the yard where we will meet with the signals crew, who will be operating the bucket truck.

Please coordinate prior communication between the install crew and I so we can work out any issues beforehand.

Thank you,

Mark S. Parker
Sergeant, Patrol Bureau
Prescott Police Department
222 S. Marina Street | Prescott, AZ 86303
Ph: 928.777.1997 | Fax: 928.778.3739

From: Shelby Marsh <shelby.marsh@flocksafety.com>
Sent: Friday, July 14, 2023 9:08:57 AM
To: Mark Parker <mark.parker@prescott-az.gov>

Cc: Jason Small <jason.small@prescott-az.gov>; Kraig Gardner <kraig.gardner@flocksafety.com>; Caity Peak <caity.peak@flocksafety.com>; Eddie Tukes <eddie.tukes@flocksafety.com>; Michael Franzen <michael.franzen@flocksafety.com>; Darien Watson <darien.watson@flocksafety.com>
Subject: Re: FW: New Device Installation

Good Morning Sgt. Parker,

I very much appreciate your patience as we work through the installation process. See below -

- Please provide the location #s for the installed cameras you would like to be adjusted for optimal captures. Also, provide what adjustments this would entail. We will make sure to notify you of this visit but try to be as specific as possible when describing the desired adjustments.
- Do you have recommendations for temporary locations for #9 and #13? I can bring in our deployment specialists to assist if needed.
- We are set to begin maintenance on **Tuesday, July 18th**. I will be sure to connect you with the field tech so you can meet them onsite.
- Please confirm a bucket truck and TC will be available next week.

Thank you!

Shelby Marsh (she/her)

Project Manager

470-697-1121 |
shelby.marsh@flocksafety.com

flock safety



On Tue, Jul 11, 2023 at 9:00 AM Shelby Marsh <shelby.marsh@flocksafety.com> wrote:

> Good Morning Sgt. Parker,
>
> We heard back from ADOT regarding #9 and #13 - we are currently working on revising a few things, based on their feedback. I will let you know when we re-submit.
>
> Because we are a week out from installing 02, 05 (maintenance), 08, 10, and 11 (maintenance), I have connected with my Permitting team to contact ADOT, according to their guidelines. An inspector being present is part of their required guidelines.
>
> Are you able to provide a bucket truck for 10's installation?
>
> Thank you!

Shelby Marsh (she/her)

Project Manager

470-697-1121 |
shelby.marsh@flocksafety.com

flock safety



On Wed, Jul 5, 2023 at 11:43 AM Shelby Marsh <shelby.marsh@flocksafety.com> wrote:

> Good Morning Sgt. Parker, please see below -
>
> 1. What is the ADOT permit status for cameras #9 & #13 *This morning our Permitting Manager reached out directly to AZDOT and asked for a status update for these permits. I will let you know as soon as we hear back.*
> 2. What is the need for the inspector at locations #2 & #8 and is this something that we can handle pre-install? (see attached) **Permit conditions include: start inspections must be scheduled before any work is performed. Inspections should be scheduled through the Prescott Permit Portal, so please tag the permitting manager to log into the portal and schedule. If this is not possible, then please call the Building Division at 928-777-1371. Final inspection is also required.** *The installation for #2 and #8 is tentatively scheduled for Wednesday, 7/19. I have made a note to ping our Permitting Dept prior.*


Thank you!

Shelby Marsh (she/her)

Project Manager

470-697-1121 |
shelby.marsh@flocksafety.com

flock safety

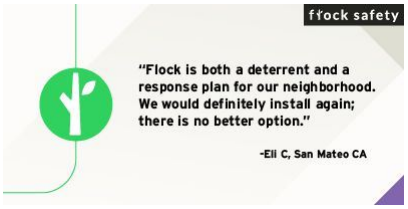

On Fri, Jun 30, 2023 at 4:15 PM Shelby Marsh <shelby.marsh@flocksafety.com> wrote:

> Good Afternoon Sergeant Parker,
>
> I have attached the permit for Location #8. I will also make sure to connect you with the field technician at least a week prior to your installation. I will get back to you with answers for #2 and #3 as soon as I can!

Have a great weekend! Thank you!

Shelby Marsh (she/her)

Project Manager

470-697-1121 |
shelby.marsh@flocksafety.com

flock safety



On Wed, Jun 28, 2023 at 1:45 PM Mark Parker <mark.parker@prescott-az.gov> wrote:

> Shelby,
>
> I've returned from military duty and will be taking this back over from Lt. Small. I have a few questions/requests:
>
> 1. Can you send me the last revision of the City of Prescott permit that includes the updated location for camera #8
> 2. What is the ADOT permit status for cameras #9 & #13

3. What is the need for the inspector at locations #2 & #8 and is this something that we can handle pre-install?
4. I can coordinate the bucket truck again for #10 on July 19th. I would like the person who is coming up to do the installs to coordinate with me at least a week prior to coming up, if not sooner. I had the bucket truck and a traffic control team here for the last install but since we didn't have any contact with the installer our people and your people were never connected…

Thank you,

Mark S. Parker

Sergeant, Patrol Bureau

222 S. Marina Street **|** Prescott, AZ 86303

Ph: 928.777.1997 **|** Fax: 928.778.3739

Email: mark.parker@prescott-az.gov

Web: www.prescottpolice.org

From: Jason Small <jason.small@prescott-az.gov>
Sent: Wednesday, June 28, 2023 8:39 AM
To: Mark Parker <mark.parker@prescott-az.gov>
Subject: Fwd: New Device Installation

Get Outlook for iOS

From: Shelby Marsh <shelby.marsh@flocksafety.com>
Sent: Wednesday, June 28, 2023 8:36:24 AM
To: Jason Small <jason.small@prescott-az.gov>
Cc: Kraig Gardner <kraig.gardner@flocksafety.com>; Ellen Ziegler <ellen.ziegler@flocksafety.com>
Subject: Re: New Device Installation

Good Morning Lt. Small,

I apologize for the delay in getting back with you! It looks like our tech was unable to install #2 and #8 due to not being able to get ahold of the inspector to meet him onsite. Can you please confirm the phone number and email address of the inspector? I will be sure to connect with them the week of the install to coordinate the site visit.

My field team would also like to know if you have a bucket truck we can utilize to install #10? I am really pushing for the team to knock out 2, 8, and 10 in one more mobilization, currently slated for July 19th.

Thanks Lt.!

Shelby Marsh (she/her)

Project Manager

470-697-1121 |
shelby.marsh@flocksafety.com

flock safety



On Fri, Jun 16, 2023 at 3:16 PM Jason Small <jason.small@prescott-az.gov> wrote:

> Shelby

Thanks a bunch.

Jason Small

Special Operations Bureau Lieutenant

CITY OF PRESCOTT
ARIZONA

222 S. Marina St. Prescott Az 86303

928-777-1942

jason.small@prescott-az.gov

From: Shelby Marsh <shelby.marsh@flocksafety.com>
Sent: Friday, June 16, 2023 1:15 PM
To: Jason Small <jason.small@prescott-az.gov>
Cc: Kraig Gardner <kraig.gardner@flocksafety.com>; Mark Parker <mark.parker@prescott-az.gov>; Caity Peak <caity.peak@flocksafety.com>; Scout Cappello <scout.cappello@flocksafety.com>
Subject: Re: New Device Installation

Good Afternoon Lt. Small,

I greatly appreciate your patience throughout this process. All locations are now installed, except #2, #8, and #10.

#2 and #8 are scheduled to be installed next Thursday, June 22nd. #10 is in the queue to be scheduled and I will keep you posted when I receive a hard date.

Have a great weekend!

Thank you!

Shelby Marsh (she/her)

Project Manager

470-697-1121 |
shelby.marsh@flocksafety.com

flock safety



On Thu, Jun 15, 2023 at 5:09 PM Shelby Marsh <shelby.marsh@flocksafety.com> wrote:

> Good Afternoon Lt. Small,
>
> I received your voicemail. I am working with my team to determine what is left to complete for this project. I will let you know as soon as possible.
>
> Have a great night!

Shelby Marsh (she/her)

Project Manager

470-697-1121 |
shelby.marsh@flocksafety.com

flock safety



On Wed, Jun 14, 2023 at 1:19 PM Shelby Marsh <shelby.marsh@flocksafety.com> wrote:

> Good Afternoon Sergeant,
>
> Flock Technician Ra Grant is currently installing your devices onsite. If you could give him a call at 470-905-7134 to connect at a location, that would be great!
>
> I appreciate your patience during this process! Thank you!

Shelby Marsh (she/her)

Project Manager

470-697-1121 |
shelby.marsh@flocksafety.com

flock safety



DOC-000193

Original filename: 20230810 - Re_ New Device Installation.pdf
Original path: Flock City Docs - Records/20230810 - Re_ New Device Installation.pdf
Document date: 2023-08-10
Document type: Email
Duplicate status: near
Original page count: 23
SHA256: f979a0c4e5c46e0235ad0de1d47300bb1b34f08018151831389e60f5158f19cc

Summary:
Email thread between Flock Project Manager Shelby Marsh and Prescott Police Sgt. Mark Parker coordinating installation, maintenance, and relocation of multiple Flock devices, including scheduling dates and bucket-truck coordination. Discusses specific camera locations and adjustments to signal-pole extension arms.

From: "Shelby Marsh" <shelby.marsh@flocksafety.com>
To: "Mark Parker" <mark.parker@prescott-az.gov>
CC: "Jason Small" <jason.small@prescott-az.gov>
"Kraig Gardner" <kraig.gardner@flocksafety.com>
"Caity Peak" <caity.peak@flocksafety.com>
Date: 8/10/2023 2:38:33 PM
Subject: Re: New Device Installation

Good Afternoon Sgt,

I will let you know the dates as soon as I receive them.

Thank you!

Shelby Marsh (she/her)
Project Manager
470-697-1121 | shelby.marsh@flocksafety.com
flock safety



On Mon, Aug 7, 2023 at 11:00 PM Mark Parker <mark.parker@prescott-az.gov> wrote:

> This looks great! I will need to know the date we are planning to complete the work as soon as possible since I will need to coordinate with the signals crew for the bucket truck.
>
> Best regards,
>
> **Mark S. Parker**
> *Sergeant, Patrol Bureau*
>
> 222 S. Marina Street | Prescott, AZ 86303
> Ph: 928.777.1997 | Fax: 928.778.3739
> Email: mark.parker@prescott-az.gov
> Web: www.prescottpolice.org

From: Shelby Marsh <shelby.marsh@flocksafety.com>
Sent: Monday, August 7, 2023 11:53
To: Mark Parker <mark.parker@prescott-az.gov>
Cc: Jason Small <jason.small@prescott-az.gov>; Kraig Gardner <kraig.gardner@flocksafety.com>; Caity Peak <caity.peak@flocksafety.com>
Subject: Re: New Device Installation

Good Afternoon Sgt,

Please view your Deployment Plan HERE with all of your updated locations for Devices #03-#07, #10, and #14-#16.

Can you please review them and let me know if you approve?

Thank you!

Shelby Marsh (she/her)

Project Manager

470-697-1121 |
shelby.marsh@flocksafety.com

flock safety



On Thu, Aug 3, 2023 at 1:20 PM Shelby Marsh <shelby.marsh@flocksafety.com> wrote:

> Good Afternoon Sgt,

We are working to get your device requests mobilized. We appreciate your patience as we work to complete.

Thank you!

Shelby Marsh (she/her)

Project Manager

470-697-1121 |
shelby.marsh@flocksafety.com

flock safety



On Tue, Aug 1, 2023 at 4:01 PM Mark Parker <mark.parker@prescott-az.gov> wrote:

> Shelby,
>
> Please confirm you saw the last message noting that camera 8 will go to the next intersection signal arm. This will require a different mount.
>
> Best regards,
>
> **Mark S. Parker**
> Sergeant, Patrol Bureau
> Prescott Police Department
> 222 S. Marina Street | Prescott, AZ 86303
> Ph: 928.777.1997 | Fax: 928.778.3739

From: Shelby Marsh <shelby.marsh@flocksafety.com>
Sent: Thursday, July 27, 2023 8:20:08 AM
To: Mark Parker <mark.parker@prescott-az.gov>
Cc: Jason Small <jason.small@prescott-az.gov>; Kraig Gardner <kraig.gardner@flocksafety.com>; Caity Peak <caity.peak@flocksafety.com>
Subject: Re: New Device Installation

Good Morning Sgt. Parker,

Maintenance for #05 is ***tentatively*** scheduled for next Friday, August 4th.

#02 and #08 installations are ***tentatively*** scheduled for Wednesday, August 9th.

More updates to follow!

Thanks Sgt!

Shelby Marsh (she/her)

Project Manager

470-697-1121 |
shelby.marsh@flocksafety.com

flock safety



On Fri, Jul 21, 2023 at 8:13 AM Shelby Marsh <shelby.marsh@flocksafety.com> wrote:

> Good Morning Sgt. Parker,
>
> I am working with our Ops Team to finalize a path forward for getting your remaining devices installed and online. I will be in touch soon with an update.
>
> Have a good weekend! Thank you!
>
> Shelby Marsh (she/her)
>
> *Project Manager*
>
> 470-697-1121 |
> shelby.marsh@flocksafety.com
>
> flock safety
>
> 
>

On Wed, Jul 19, 2023 at 5:54 PM Mark Parker <mark.parker@prescott-az.gov> wrote:

> Shelby,
>
> Here are the updates from today. Can we please try to utilize the 10th to get all of the pending items completed? I have already scheduled the bucket truck for this day.
>
> Camera adjustments:
>
> 10: Currently identified to be installed on a standalone pole at Whipple and Miller Valley. Scratch that location and install it at Whipple EB at Division on the signal pole extension arm.
>
> 6: It was adjusted today, but needs to be moved to the extension arm
>
> 14: It was adjusted today, but needs to be moved to the extension arm
>
> 16: Move to extension arm
>
> 3: This could not be adjusted and needs to be moved to the extension arm
>
> 5: Technician was going to look at the camera this afternoon to see if it can be adjusted, but it likely needs to be moved to the signal pole at Iron Springs EB / Williamson Valley
>
> 4: Move east to next intersection, Gurley WB / Sheldon extension arm (34.544572345560766, -112.45355605466621)
>
> 15: Move east to next intersection, Sheldon EB / Marina extension arm (34.545357583452905, -112.46707904902507)
>
> 7: Need to test this one more, I don't get any alerts from this camera so it may need to be moved over to the extension arm as well.
>
> Temporary Locations for ADOT cameras:
>
> 9: Gurley EB / Gail Gardner on signal pole (34.543531822002905, -112.49040750915269)
>
> 13: Prescott Lakes Parkway SB / no-name intersection on extension arm (34.553555994004434, -112.41060180998132)

Are there any questions for me?

Best regards,

Mark S. Parker

Sergeant, Patrol Bureau

222 S. Marina Street **|** Prescott, AZ 86303

Ph: 928.777.1997 **|** Fax: 928.778.3739

Email: mark.parker@prescott-az.gov

Web: www.prescottpolice.org

From: Shelby Marsh <shelby.marsh@flocksafety.com>
Sent: Tuesday, July 18, 2023 9:59 AM
To: Mark Parker <mark.parker@prescott-az.gov>
Cc: Jason Small <jason.small@prescott-az.gov>; Kraig Gardner <kraig.gardner@flocksafety.com>; Caity Peak <caity.peak@flocksafety.com>; Eddie Tukes <eddie.tukes@flocksafety.com>; Michael Franzen <michael.franzen@flocksafety.com>; Darien Watson <darien.watson@flocksafety.com>
Subject: Re: New Device Installation

Good Morning Sgt. Parker,

Our field technician will be giving you a call shortly.


Thank you!

Shelby Marsh (she/her)

Project Manager

470-697-1121 |
shelby.marsh@flocksafety.com

flock safety

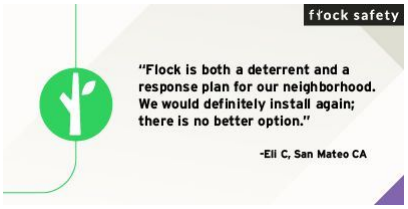

On Mon, Jul 17, 2023 at 12:21 AM Mark Parker <mark.parker@prescott-az.gov> wrote:

> Thank you Shelby,
>
> Here are the locations to adjust and a brief explanation:
>
> Ive noted instances of stolen cars and other hot listings passing through locations and

not alerting, after much testing I've found this to be due to shadowing. Vehicle in curb lane concealing vehicle in fast lane. These adjustments will allow the camera to have the same view of both lanes irregardless of lane positioning. Thats my thought anyway; the goal is to increase the long term efficiency of the cameras and reduce missed plate reads as much as possible.

6: From signal pole to extension arm

5: Move to next intersection signal pole, Williamson Valley/ Iron Springs to signal extension arm

15: Move to next intersection signal pole, Sheldon/Marina to extension arm

16: From signal pole to extension arm

14: From signal pole to extension arm

4: Move to next intersection signal pole, Gurley/Sheldon signal extension arm

3: From signal pole to extension arm

Temporary Camera Locations:

9: Gurley/Gail Gardner EB on Extension Arm

13: Prescott Lakes Pkwy/ south Walmart entrance Signal extension arm, SB traffic

For Wednesday I have scheduled a bucket truck and I will provide the traffic control. I have spoken to the inspector and LE traffic control satisfies their requirements; with that, the traffic control portion of the permits has been closed and no inspections are needed.

I would like the crew to meet me in the morning at:

430 N Virginia St, Prescott, AZ 86301. Once there they can call me on my cell: 928-925-4679 and I will escort them into the yard where we will meet with the signals crew, who will be operating the bucket truck.

Please coordinate prior communication between the install crew and I so we can work out any issues beforehand.

Thank you,

Mark S. Parker
Sergeant, Patrol Bureau
Prescott Police Department
222 S. Marina Street | Prescott, AZ 86303
Ph: 928.777.1997 | Fax: 928.778.3739

From: Shelby Marsh <shelby.marsh@flocksafety.com>
Sent: Friday, July 14, 2023 9:08:57 AM
To: Mark Parker <mark.parker@prescott-az.gov>

Cc: Jason Small <jason.small@prescott-az.gov>; Kraig Gardner <kraig.gardner@flocksafety.com>; Caity Peak <caity.peak@flocksafety.com>; Eddie Tukes <eddie.tukes@flocksafety.com>; Michael Franzen <michael.franzen@flocksafety.com>; Darien Watson <darien.watson@flocksafety.com>
Subject: Re: FW: New Device Installation

Good Morning Sgt. Parker,

I very much appreciate your patience as we work through the installation process. See below -

- Please provide the location #s for the installed cameras you would like to be adjusted for optimal captures. Also, provide what adjustments this would entail. We will make sure to notify you of this visit but try to be as specific as possible when describing the desired adjustments.
- Do you have recommendations for temporary locations for #9 and #13? I can bring in our deployment specialists to assist if needed.
- We are set to begin maintenance on **Tuesday, July 18th**. I will be sure to connect you with the field tech so you can meet them onsite.
- Please confirm a bucket truck and TC will be available next week.

Thank you!

Shelby Marsh (she/her)

Project Manager

470-697-1121 |
shelby.marsh@flocksafety.com

flock safety



On Tue, Jul 11, 2023 at 9:00 AM Shelby Marsh <shelby.marsh@flocksafety.com> wrote:

> Good Morning Sgt. Parker,
>
> We heard back from ADOT regarding #9 and #13 - we are currently working on revising a few things, based on their feedback. I will let you know when we re-submit.
>
> Because we are a week out from installing 02, 05 (maintenance), 08, 10, and 11 (maintenance), I have connected with my Permitting team to contact ADOT, according to their guidelines. An inspector being present is part of their required guidelines.
>
> Are you able to provide a bucket truck for 10's installation?
>
> Thank you!

Shelby Marsh (she/her)

Project Manager

470-697-1121 |
shelby.marsh@flocksafety.com

flock safety



On Wed, Jul 5, 2023 at 11:43 AM Shelby Marsh <shelby.marsh@flocksafety.com> wrote:

> Good Morning Sgt. Parker, please see below -
>
> 1. What is the ADOT permit status for cameras #9 & #13 *This morning our Permitting Manager reached out directly to AZDOT and asked for a status update for these permits. I will let you know as soon as we hear back.*
> 2. What is the need for the inspector at locations #2 & #8 and is this something that we can handle pre-install? (see attached) **Permit conditions include: start inspections must be scheduled before any work is performed. Inspections should be scheduled through the Prescott Permit Portal, so please tag the permitting manager to log into the portal and schedule. If this is not possible, then please call the Building Division at 928-777-1371. Final inspection is also required.** *The installation for #2 and #8 is tentatively scheduled for Wednesday, 7/19. I have made a note to ping our Permitting Dept prior.*


Thank you!

Shelby Marsh (she/her)

Project Manager

470-697-1121 |
shelby.marsh@flocksafety.com

flock safety

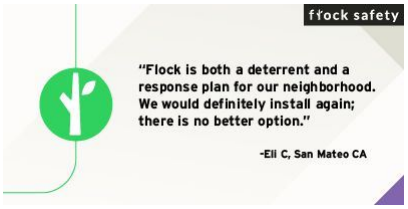

On Fri, Jun 30, 2023 at 4:15 PM Shelby Marsh <shelby.marsh@flocksafety.com> wrote:

> Good Afternoon Sergeant Parker,
>
> I have attached the permit for Location #8. I will also make sure to connect you with the field technician at least a week prior to your installation. I will get back to you with answers for #2 and #3 as soon as I can!

Have a great weekend! Thank you!

Shelby Marsh (she/her)

Project Manager

470-697-1121 |
shelby.marsh@flocksafety.com

flock safety



On Wed, Jun 28, 2023 at 1:45 PM Mark Parker <mark.parker@prescott-az.gov> wrote:

> Shelby,
>
> I've returned from military duty and will be taking this back over from Lt. Small. I have a few questions/requests:
>
> 1. Can you send me the last revision of the City of Prescott permit that includes the updated location for camera #8
> 2. What is the ADOT permit status for cameras #9 & #13

3. What is the need for the inspector at locations #2 & #8 and is this something that we can handle pre-install?
4. I can coordinate the bucket truck again for #10 on July 19th. I would like the person who is coming up to do the installs to coordinate with me at least a week prior to coming up, if not sooner. I had the bucket truck and a traffic control team here for the last install but since we didn't have any contact with the installer our people and your people were never connected…

Thank you,

Mark S. Parker

Sergeant, Patrol Bureau

222 S. Marina Street **|** Prescott, AZ 86303

Ph: 928.777.1997 **|** Fax: 928.778.3739

Email: mark.parker@prescott-az.gov

Web: www.prescottpolice.org

From: Jason Small <jason.small@prescott-az.gov>
Sent: Wednesday, June 28, 2023 8:39 AM
To: Mark Parker <mark.parker@prescott-az.gov>
Subject: Fwd: New Device Installation

Get Outlook for iOS

From: Shelby Marsh <shelby.marsh@flocksafety.com>
Sent: Wednesday, June 28, 2023 8:36:24 AM
To: Jason Small <jason.small@prescott-az.gov>
Cc: Kraig Gardner <kraig.gardner@flocksafety.com>; Ellen Ziegler <ellen.ziegler@flocksafety.com>
Subject: Re: New Device Installation

Good Morning Lt. Small,

I apologize for the delay in getting back with you! It looks like our tech was unable to install #2 and #8 due to not being able to get ahold of the inspector to meet him onsite. Can you please confirm the phone number and email address of the inspector? I will be sure to connect with them the week of the install to coordinate the site visit.

My field team would also like to know if you have a bucket truck we can utilize to install #10? I am really pushing for the team to knock out 2, 8, and 10 in one more mobilization, currently slated for July 19th.

Thanks Lt.!

Shelby Marsh (she/her)

Project Manager

470-697-1121 |
shelby.marsh@flocksafety.com

flock safety



On Fri, Jun 16, 2023 at 3:16 PM Jason Small <jason.small@prescott-az.gov> wrote:

> Shelby

Thanks a bunch.

Jason Small

Special Operations Bureau Lieutenant

CITY OF PRESCOTT
ARIZONA

222 S. Marina St. Prescott Az 86303

928-777-1942

jason.small@prescott-az.gov

From: Shelby Marsh <shelby.marsh@flocksafety.com>
Sent: Friday, June 16, 2023 1:15 PM
To: Jason Small <jason.small@prescott-az.gov>
Cc: Kraig Gardner <kraig.gardner@flocksafety.com>; Mark Parker <mark.parker@prescott-az.gov>; Caity Peak <caity.peak@flocksafety.com>; Scout Cappello <scout.cappello@flocksafety.com>
Subject: Re: New Device Installation

Good Afternoon Lt. Small,

I greatly appreciate your patience throughout this process. All locations are now installed, except #2, #8, and #10.

#2 and #8 are scheduled to be installed next Thursday, June 22nd. #10 is in the queue to be scheduled and I will keep you posted when I receive a hard date.

Have a great weekend!

Thank you!

Shelby Marsh (she/her)

Project Manager

470-697-1121 |
shelby.marsh@flocksafety.com

flock safety



On Thu, Jun 15, 2023 at 5:09 PM Shelby Marsh <shelby.marsh@flocksafety.com> wrote:

> Good Afternoon Lt. Small,
>
> I received your voicemail. I am working with my team to determine what is left to complete for this project. I will let you know as soon as possible.
>
> Have a great night!

Shelby Marsh (she/her)

Project Manager

470-697-1121 |
shelby.marsh@flocksafety.com

flock safety



On Wed, Jun 14, 2023 at 1:19 PM Shelby Marsh <shelby.marsh@flocksafety.com> wrote:

> Good Afternoon Sergeant,
>
> Flock Technician Ra Grant is currently installing your devices onsite. If you could give him a call at 470-905-7134 to connect at a location, that would be great!
>
> I appreciate your patience during this process! Thank you!

Shelby Marsh (she/her)

Project Manager

470-697-1121 |
shelby.marsh@flocksafety.com

flock safety



DOC-000197

Original filename: 20230831 - Re_ New Device Installation (1).pdf
Original path: Flock City Docs - Records/20230831 - Re_ New Device Installation (1).pdf
Document date: 2023-08-31
Document type: Email
Duplicate status: near
Original page count: 23
SHA256: 0de527b39f0c86fa65c0cb59ff33dd6945eea0632c10329c0ec931dcadbe8c04

Summary:
Email thread between Flock project manager Shelby Marsh and Prescott Police personnel coordinating the installation, relocation, and maintenance scheduling of Flock camera devices (#02-#16) at various intersections, including deployment plan approvals and bucket-truck coordination.

From: "Shelby Marsh" <shelby.marsh@flocksafety.com>
To: "Mark Parker" <mark.parker@prescott-az.gov>
CC: "Jason Small" <jason.small@prescott-az.gov>
"Kraig Gardner" <kraig.gardner@flocksafety.com>
"Caity Peak" <caity.peak@flocksafety.com>
Date: 8/31/2023 2:27:41 PM
Subject: Re: New Device Installation

Good Afternoon,

I have asked our internal Ops Team to push locations 3-7, 10, and 14-16 to install. I will let you know when I have relocation dates.

View your Deployment Plan HERE for reference.

Thank you!

Shelby Marsh (she/her)
Project Manager
470-697-1121 | shelby.marsh@flocksafety.com
flock safety



On Thu, Aug 10, 2023 at 4:38 PM Shelby Marsh <shelby.marsh@flocksafety.com> wrote:

> Good Afternoon Sgt,
>
> I will let you know the dates as soon as I receive them.
>
> Thank you!
>
> Shelby Marsh (she/her)
> *Project Manager*
> 470-697-1121 | shelby.marsh@flocksafety.com
> flock safety
>
> 
>
>
> On Mon, Aug 7, 2023 at 11:00 PM Mark Parker <mark.parker@prescott-az.gov> wrote:

This looks great! I will need to know the date we are planning to complete the work as soon as possible since I will need to coordinate with the signals crew for the bucket truck.

Best regards,

Mark S. Parker

Sergeant, Patrol Bureau

222 S. Marina Street **|** Prescott, AZ 86303

Ph: 928.777.1997 **|** Fax: 928.778.3739

Email: mark.parker@prescott-az.gov

Web: www.prescottpolice.org

From: Shelby Marsh <shelby.marsh@flocksafety.com>
Sent: Monday, August 7, 2023 11:53
To: Mark Parker <mark.parker@prescott-az.gov>
Cc: Jason Small <jason.small@prescott-az.gov>; Kraig Gardner <kraig.gardner@flocksafety.com>; Caity Peak <caity.peak@flocksafety.com>
Subject: Re: New Device Installation

Good Afternoon Sgt,

Please view your Deployment Plan HERE with all of your updated locations for Devices #03-#07, #10, and #14-#16.


Can you please review them and let me know if you approve?

Thank you!

Shelby Marsh (she/her)

Project Manager

470-697-1121 |
shelby.marsh@flocksafety.com

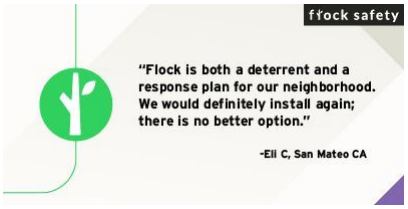

On Thu, Aug 3, 2023 at 1:20 PM Shelby Marsh <shelby.marsh@flocksafety.com> wrote:

> Good Afternoon Sgt,
>
> We are working to get your device requests mobilized. We appreciate your patience as we work to complete.
>
> Thank you!
>
> Shelby Marsh (she/her)
>
> *Project Manager*
>
> 470-697-1121 |
> shelby.marsh@flocksafety.com
>
> 
>

On Tue, Aug 1, 2023 at 4:01 PM Mark Parker <mark.parker@prescott-az.gov> wrote:

> Shelby,
>
> Please confirm you saw the last message noting that camera 8 will go to the next intersection signal arm. This will require a different mount.
>
> Best regards,
>
> **Mark S. Parker**
> Sergeant, Patrol Bureau
> Prescott Police Department
> 222 S. Marina Street | Prescott, AZ 86303
> Ph: 928.777.1997 | Fax: 928.778.3739
>
> ---
>
> **From:** Shelby Marsh <shelby.marsh@flocksafety.com>
> **Sent:** Thursday, July 27, 2023 8:20:08 AM
> **To:** Mark Parker <mark.parker@prescott-az.gov>
> **Cc:** Jason Small <jason.small@prescott-az.gov>; Kraig Gardner <kraig.gardner@flocksafety.com>; Caity Peak <caity.peak@flocksafety.com>
> **Subject:** Re: New Device Installation
>
> Good Morning Sgt. Parker,
>
> Maintenance for #05 is ***tentatively*** scheduled for next Friday, August 4th.
>
> #02 and #08 installations are ***tentatively*** scheduled for Wednesday, August 9th.

More updates to follow!


Thanks Sgt!

Shelby Marsh (she/her)

Project Manager

470-697-1121 |
shelby.marsh@flocksafety.com

flock safety

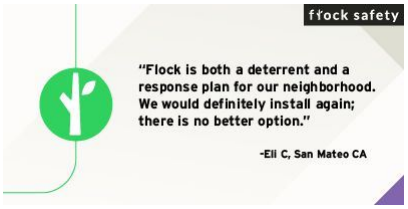

On Fri, Jul 21, 2023 at 8:13 AM Shelby Marsh <shelby.marsh@flocksafety.com> wrote:

> Good Morning Sgt. Parker,
>
> I am working with our Ops Team to finalize a path forward for getting your remaining devices installed and online. I will be in touch soon with an update.
>
> Have a good weekend! Thank you!
>
> Shelby Marsh (she/her)
>
> *Project Manager*
>
> 470-697-1121 |
> shelby.marsh@flocksafety.com

flock safety



On Wed, Jul 19, 2023 at 5:54 PM Mark Parker <mark.parker@prescott-az.gov> wrote:

> Shelby,
>
> Here are the updates from today. Can we please try to utilize the 10th to get all of the pending items completed? I have already scheduled the bucket truck for this day.
>
> Camera adjustments:
>
> 10: Currently identified to be installed on a standalone pole at Whipple and Miller Valley. Scratch that location and install it at Whipple EB at Division on the signal pole extension arm.
>
> 6: It was adjusted today, but needs to be moved to the extension arm
>
> 14: It was adjusted today, but needs to be moved to the extension arm
>
> 16: Move to extension arm
>
> 3: This could not be adjusted and needs to be moved to the extension arm
>
> 5: Technician was going to look at the camera this afternoon to see if it can be adjusted, but it likely needs to be moved to the signal pole at Iron Springs EB / Williamson Valley
>
> 4: Move east to next intersection, Gurley WB / Sheldon extension arm (34.544572345560766, -112.45355605466621)

15: Move east to next intersection, Sheldon EB / Marina extension arm (34.545357583452905, -112.46707904902507)

7: Need to test this one more, I don't get any alerts from this camera so it may need to be moved over to the extension arm as well.

Temporary Locations for ADOT cameras:

9: Gurley EB / Gail Gardner on signal pole (34.543531822002905, -112.49040750915269)

13: Prescott Lakes Parkway SB / no-name intersection on extension arm (34.553555994004434, -112.41060180998132)

Are there any questions for me?

Best regards,

Mark S. Parker

Sergeant, Patrol Bureau

222 S. Marina Street **|** Prescott, AZ 86303

Ph: 928.777.1997 **|** Fax: 928.778.3739

Email: mark.parker@prescott-az.gov

Web: www.prescottpolice.org

From: Shelby Marsh <shelby.marsh@flocksafety.com>
Sent: Tuesday, July 18, 2023 9:59 AM
To: Mark Parker <mark.parker@prescott-az.gov>
Cc: Jason Small <jason.small@prescott-az.gov>; Kraig Gardner <kraig.gardner@flocksafety.com>; Caity Peak <caity.peak@flocksafety.com>; Eddie Tukes <eddie.tukes@flocksafety.com>; Michael Franzen <michael.franzen@flocksafety.com>; Darien Watson <darien.watson@flocksafety.com>
Subject: Re: New Device Installation

Good Morning Sgt. Parker,

Our field technician will be giving you a call shortly.

Thank you!

Shelby Marsh (she/her)

Project Manager

470-697-1121 |
shelby.marsh@flocksafety.com

flock safety



On Mon, Jul 17, 2023 at 12:21 AM Mark Parker <mark.parker@prescott-az.gov> wrote:

> Thank you Shelby,
>
> Here are the locations to adjust and a brief explanation:
>
> Ive noted instances of stolen cars and other hot listings passing through locations and not alerting, after much testing I've found this to be due to shadowing. Vehicle in curb lane concealing vehicle in fast lane. These adjustments will allow the camera to have the same view of both lanes irregardless of lane positioning. Thats my thought anyway; the goal is to increase the long term efficiency of the cameras and reduce missed plate reads as much as possible.
>
> 6: From signal pole to extension arm
>
> 5: Move to next intersection signal pole, Williamson Valley/ Iron Springs to signal extension arm
>
> 15: Move to next intersection signal pole, Sheldon/Marina to extension arm
>
> 16: From signal pole to extension arm
>
> 14: From signal pole to extension arm
>
> 4: Move to next intersection signal pole, Gurley/Sheldon signal extension arm

3: From signal pole to extension arm

Temporary Camera Locations:

9: Gurley/Gail Gardner EB on Extension Arm

13: Prescott Lakes Pkwy/ south Walmart entrance Signal extension arm, SB traffic

For Wednesday I have scheduled a bucket truck and I will provide the traffic control. I have spoken to the inspector and LE traffic control satisfies their requirements; with that, the traffic control portion of the permits has been closed and no inspections are needed.

I would like the crew to meet me in the morning at:

430 N Virginia St, Prescott, AZ 86301. Once there they can call me on my cell: 928-925-4679 and I will escort them into the yard where we will meet with the signals crew, who will be operating the bucket truck.

Please coordinate prior communication between the install crew and I so we can work out any issues beforehand.

Thank you,

Mark S. Parker
Sergeant, Patrol Bureau
Prescott Police Department
222 S. Marina Street | Prescott, AZ 86303
Ph: 928.777.1997 | Fax: 928.778.3739

From: Shelby Marsh <shelby.marsh@flocksafety.com>
Sent: Friday, July 14, 2023 9:08:57 AM
To: Mark Parker <mark.parker@prescott-az.gov>
Cc: Jason Small <jason.small@prescott-az.gov>; Kraig Gardner <kraig.gardner@flocksafety.com>; Caity Peak <caity.peak@flocksafety.com>; Eddie Tukes <eddie.tukes@flocksafety.com>; Michael Franzen <michael.franzen@flocksafety.com>; Darien Watson <darien.watson@flocksafety.com>
Subject: Re: FW: New Device Installation

Good Morning Sgt. Parker,

I very much appreciate your patience as we work through the installation process. See below -

- Please provide the location #s for the installed cameras you would like to be adjusted for optimal captures. Also, provide what adjustments this would entail. We will make sure to notify you of this visit but try to be as specific as possible when describing the desired adjustments.
- Do you have recommendations for temporary locations for #9 and #13? I can bring in our deployment specialists to assist if needed.
- We are set to begin maintenance on **Tuesday, July 18th**. I will be sure to connect you with the field tech so you can meet them onsite.
- Please confirm a bucket truck and TC will be available next week.

Thank you!

Shelby Marsh (she/her)

Project Manager

470-697-1121 |
shelby.marsh@flocksafety.com

flock safety



On Tue, Jul 11, 2023 at 9:00 AM Shelby Marsh <shelby.marsh@flocksafety.com> wrote:

> Good Morning Sgt. Parker,
>
> We heard back from ADOT regarding #9 and #13 - we are currently working on revising a few things, based on their feedback. I will let you know when we re-submit.
>
> Because we are a week out from installing 02, 05 (maintenance), 08, 10, and 11 (maintenance), I have connected with my Permitting team to contact ADOT, according to their guidelines. An inspector being present is part of their required

guidelines.

Are you able to provide a bucket truck for 10's installation?

Thank you!

Shelby Marsh (she/her)

Project Manager

470-697-1121 |
shelby.marsh@flocksafety.com

flock safety



On Wed, Jul 5, 2023 at 11:43 AM Shelby Marsh <shelby.marsh@flocksafety.com> wrote:

> Good Morning Sgt. Parker, please see below -

1. What is the ADOT permit status for cameras #9 & #13 *This morning our Permitting Manager reached out directly to AZDOT and asked for a status update for these permits. I will let you know as soon as we hear back.*
2. What is the need for the inspector at locations #2 & #8 and is this something that we can handle pre-install? (see attached) **Permit conditions include: start inspections must be scheduled before any work is performed. Inspections should be scheduled through the Prescott Permit Portal, so please tag the permitting manager to log into the portal and schedule. If this is not possible, then please call the Building Division at 928-777-1371. Final inspection is also required.** *The installation for #2 and #8 is tentatively scheduled for Wednesday, 7/19. I have made a note to ping our Permitting Dept prior.*

Thank you!

Shelby Marsh (she/her)

Project Manager

470-697-1121 |
shelby.marsh@flocksafety.com

flock safety



On Fri, Jun 30, 2023 at 4:15 PM Shelby Marsh <shelby.marsh@flocksafety.com> wrote:

Good Afternoon Sergeant Parker,

I have attached the permit for Location #8. I will also make sure to connect you with the field technician at least a week prior to your installation. I will get back to you with answers for #2 and #3 as soon as I can!

Have a great weekend! Thank you!

Shelby Marsh (she/her)

Project Manager

470-697-1121 |
shelby.marsh@flocksafety.com

flock safety



On Wed, Jun 28, 2023 at 1:45 PM Mark Parker <mark.parker@prescott-az.gov> wrote:

> Shelby,

I've returned from military duty and will be taking this back over from Lt. Small. I have a few questions/requests:

1. Can you send me the last revision of the City of Prescott permit that includes the updated location for camera #8
2. What is the ADOT permit status for cameras #9 & #13
3. What is the need for the inspector at locations #2 & #8 and is this something that we can handle pre-install?
4. I can coordinate the bucket truck again for #10 on July 19th. I would like the person who is coming up to do the installs to coordinate with me at least a week prior to coming up, if not sooner. I had the bucket truck and a traffic control team here for the last install but since we didn't have any contact with the installer our people and your people were never connected…

Thank you,

Mark S. Parker

Sergeant, Patrol Bureau

222 S. Marina Street **|** Prescott, AZ 86303

Ph: 928.777.1997 **|** Fax: 928.778.3739

Email: mark.parker@prescott-az.gov

Web: www.prescottpolice.org



From: Jason Small <jason.small@prescott-az.gov>
Sent: Wednesday, June 28, 2023 8:39 AM
To: Mark Parker <mark.parker@prescott-az.gov>
Subject: Fwd: New Device Installation

Get Outlook for iOS

From: Shelby Marsh <shelby.marsh@flocksafety.com>
Sent: Wednesday, June 28, 2023 8:36:24 AM
To: Jason Small <jason.small@prescott-az.gov>
Cc: Kraig Gardner <kraig.gardner@flocksafety.com>; Ellen Ziegler <ellen.ziegler@flocksafety.com>
Subject: Re: New Device Installation

Good Morning Lt. Small,

I apologize for the delay in getting back with you! It looks like our tech was unable to install #2 and #8 due to not being able to get ahold of the inspector to meet him onsite. Can you please confirm the phone number and email address of the inspector? I will be sure to connect with them the week of the install to coordinate the site visit.

My field team would also like to know if you have a bucket truck we can utilize to install #10? I am really pushing for the team to knock out 2, 8, and 10 in one more mobilization, currently slated for July 19th.

Thanks Lt.!

Shelby Marsh (she/her)

Project Manager

470-697-1121 |
shelby.marsh@flocksafety.com

flock safety



On Fri, Jun 16, 2023 at 3:16 PM Jason Small <jason.small@prescott-az.gov> wrote:

> Shelby
>
> Thanks a bunch.

Jason Small

Special Operations Bureau Lieutenant

CITY OF PRESCOTT ARIZONA

222 S. Marina St. Prescott Az 86303

928-777-1942

jason.small@prescott-az.gov

From: Shelby Marsh <shelby.marsh@flocksafety.com>
Sent: Friday, June 16, 2023 1:15 PM
To: Jason Small <jason.small@prescott-az.gov>
Cc: Kraig Gardner <kraig.gardner@flocksafety.com>; Mark Parker <mark.parker@prescott-az.gov>; Caity Peak <caity.peak@flocksafety.com>; Scout Cappello

<scout.cappello@flocksafety.com>
Subject: Re: New Device Installation

Good Afternoon Lt. Small,

I greatly appreciate your patience throughout this process. All locations are now installed, except #2, #8, and #10.

#2 and #8 are scheduled to be installed next Thursday, June 22nd. #10 is in the queue to be scheduled and I will keep you posted when I receive a hard date.

Have a great weekend!

Thank you!

Shelby Marsh (she/her)

Project Manager

470-697-1121 |
shelby.marsh@flocksafety.com

11/25/2025

flock safety



On Thu, Jun 15, 2023 at 5:09 PM Shelby Marsh <shelby.marsh@flocksafety.com> wrote:

> Good Afternoon Lt. Small,
>
> I received your voicemail. I am working with my team to determine what is left to complete for this project. I will let you know as soon as possible.
>
> Have a great night!

Shelby Marsh (she/her)

Project Manager

470-697-1121 |
shelby.marsh@flocksafety.com

flock safety



On Wed, Jun 14, 2023 at 1:19 PM Shelby Marsh <shelby.marsh@flocksafety.com> wrote:

> Good Afternoon Sergeant,
>
> Flock Technician Ra Grant is currently installing your devices onsite. If you could give him a call at 470-905-7134 to connect at a location, that would be great!
>
> I appreciate your patience during this process! Thank you!

Shelby Marsh (she/her)

Project Manager

470-697-1121 |
shelby.marsh@flocksafety.com

flock safety



DOC-000198

Original filename: 20230831 - Re_ New Device Installation.pdf
Original path: Flock City Docs - Records/20230831 - Re_ New Device Installation.pdf
Document date: 2023-08-31
Document type: Email
Duplicate status: near
Original page count: 23
SHA256: fd0bb18c1d8351fa541ed7440a7b83c32a846c885d08d97f83844256c05d7f6d

Summary:
An email thread between Flock project manager Shelby Marsh and Prescott Police Department personnel coordinating the installation, relocation, and maintenance of Flock ALPR devices (#2-#16) at various Prescott intersections, including deployment plan reviews and scheduling of the signals crew bucket truck.

From: "Shelby Marsh" <shelby.marsh@flocksafety.com>
To: "Mark Parker" <mark.parker@prescott-az.gov>
CC: "Jason Small" <jason.small@prescott-az.gov>
"Kraig Gardner" <kraig.gardner@flocksafety.com>
"Caity Peak" <caity.peak@flocksafety.com>
Date: 8/31/2023 2:27:41 PM
Subject: Re: New Device Installation

Good Afternoon,

I have asked our internal Ops Team to push locations 3-7, 10, and 14-16 to install. I will let you know when I have relocation dates.

View your Deployment Plan HERE for reference.

Thank you!

Shelby Marsh (she/her)
Project Manager
470-697-1121 | shelby.marsh@flocksafety.com
flock safety



On Thu, Aug 10, 2023 at 4:38 PM Shelby Marsh <shelby.marsh@flocksafety.com> wrote:

> Good Afternoon Sgt,
>
> I will let you know the dates as soon as I receive them.
>
> Thank you!
>
> Shelby Marsh (she/her)
> *Project Manager*
> 470-697-1121 | shelby.marsh@flocksafety.com
> flock safety
>
> 
>
>
> On Mon, Aug 7, 2023 at 11:00 PM Mark Parker <mark.parker@prescott-az.gov> wrote:

This looks great! I will need to know the date we are planning to complete the work as soon as possible since I will need to coordinate with the signals crew for the bucket truck.

Best regards,

Mark S. Parker

Sergeant, Patrol Bureau

222 S. Marina Street **|** Prescott, AZ 86303

Ph: 928.777.1997 **|** Fax: 928.778.3739

Email: mark.parker@prescott-az.gov

Web: www.prescottpolice.org

From: Shelby Marsh <shelby.marsh@flocksafety.com>
Sent: Monday, August 7, 2023 11:53
To: Mark Parker <mark.parker@prescott-az.gov>
Cc: Jason Small <jason.small@prescott-az.gov>; Kraig Gardner <kraig.gardner@flocksafety.com>; Caity Peak <caity.peak@flocksafety.com>
Subject: Re: New Device Installation

Good Afternoon Sgt,

Please view your Deployment Plan HERE with all of your updated locations for Devices #03-#07, #10, and #14-#16.


Can you please review them and let me know if you approve?

Thank you!

Shelby Marsh (she/her)

Project Manager

470-697-1121 |
shelby.marsh@flocksafety.com

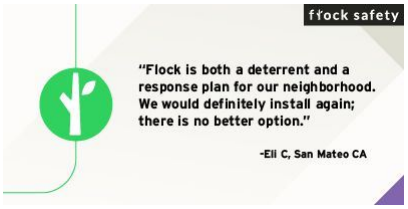

On Thu, Aug 3, 2023 at 1:20 PM Shelby Marsh <shelby.marsh@flocksafety.com> wrote:

> Good Afternoon Sgt,
>
> We are working to get your device requests mobilized. We appreciate your patience as we work to complete.
>
> Thank you!
>
> Shelby Marsh (she/her)
>
> *Project Manager*
>
> 470-697-1121 |
> shelby.marsh@flocksafety.com
>
> 
>

On Tue, Aug 1, 2023 at 4:01 PM Mark Parker <mark.parker@prescott-az.gov> wrote:

> Shelby,
>
> Please confirm you saw the last message noting that camera 8 will go to the next intersection signal arm. This will require a different mount.
>
> Best regards,
>
> **Mark S. Parker**
> Sergeant, Patrol Bureau
> Prescott Police Department
> 222 S. Marina Street | Prescott, AZ 86303
> Ph: 928.777.1997 | Fax: 928.778.3739
>
> ---
>
> **From:** Shelby Marsh <shelby.marsh@flocksafety.com>
> **Sent:** Thursday, July 27, 2023 8:20:08 AM
> **To:** Mark Parker <mark.parker@prescott-az.gov>
> **Cc:** Jason Small <jason.small@prescott-az.gov>; Kraig Gardner <kraig.gardner@flocksafety.com>; Caity Peak <caity.peak@flocksafety.com>
> **Subject:** Re: New Device Installation
>
> Good Morning Sgt. Parker,
>
> Maintenance for #05 is ***tentatively*** scheduled for next Friday, August 4th.
>
> #02 and #08 installations are ***tentatively*** scheduled for Wednesday, August 9th.

More updates to follow!


Thanks Sgt!

Shelby Marsh (she/her)

Project Manager

470-697-1121 |
shelby.marsh@flocksafety.com

flock safety

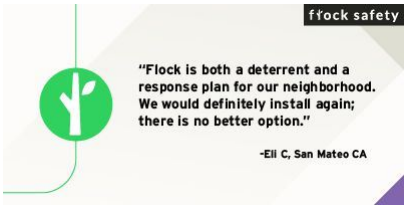

On Fri, Jul 21, 2023 at 8:13 AM Shelby Marsh <shelby.marsh@flocksafety.com> wrote:

> Good Morning Sgt. Parker,
>
> I am working with our Ops Team to finalize a path forward for getting your remaining devices installed and online. I will be in touch soon with an update.
>
> Have a good weekend! Thank you!
>
> Shelby Marsh (she/her)
>
> *Project Manager*
>
> 470-697-1121 |
> shelby.marsh@flocksafety.com

flock safety



On Wed, Jul 19, 2023 at 5:54 PM Mark Parker <mark.parker@prescott-az.gov> wrote:

> Shelby,
>
> Here are the updates from today. Can we please try to utilize the 10th to get all of the pending items completed? I have already scheduled the bucket truck for this day.
>
> Camera adjustments:
>
> 10: Currently identified to be installed on a standalone pole at Whipple and Miller Valley. Scratch that location and install it at Whipple EB at Division on the signal pole extension arm.
>
> 6: It was adjusted today, but needs to be moved to the extension arm
>
> 14: It was adjusted today, but needs to be moved to the extension arm
>
> 16: Move to extension arm
>
> 3: This could not be adjusted and needs to be moved to the extension arm
>
> 5: Technician was going to look at the camera this afternoon to see if it can be adjusted, but it likely needs to be moved to the signal pole at Iron Springs EB / Williamson Valley
>
> 4: Move east to next intersection, Gurley WB / Sheldon extension arm (34.544572345560766, -112.45355605466621)

15: Move east to next intersection, Sheldon EB / Marina extension arm (34.545357583452905, -112.46707904902507)

7: Need to test this one more, I don't get any alerts from this camera so it may need to be moved over to the extension arm as well.

Temporary Locations for ADOT cameras:

9: Gurley EB / Gail Gardner on signal pole (34.543531822002905, -112.49040750915269)

13: Prescott Lakes Parkway SB / no-name intersection on extension arm (34.553555994004434, -112.41060180998132)

Are there any questions for me?

Best regards,

Mark S. Parker

Sergeant, Patrol Bureau

222 S. Marina Street **|** Prescott, AZ 86303

Ph: 928.777.1997 **|** Fax: 928.778.3739

Email: mark.parker@prescott-az.gov

Web: www.prescottpolice.org

From: Shelby Marsh <shelby.marsh@flocksafety.com>
Sent: Tuesday, July 18, 2023 9:59 AM
To: Mark Parker <mark.parker@prescott-az.gov>
Cc: Jason Small <jason.small@prescott-az.gov>; Kraig Gardner <kraig.gardner@flocksafety.com>; Caity Peak <caity.peak@flocksafety.com>; Eddie Tukes <eddie.tukes@flocksafety.com>; Michael Franzen <michael.franzen@flocksafety.com>; Darien Watson <darien.watson@flocksafety.com>
Subject: Re: New Device Installation

Good Morning Sgt. Parker,

Our field technician will be giving you a call shortly.

Thank you!

Shelby Marsh (she/her)

Project Manager

470-697-1121 |
shelby.marsh@flocksafety.com

flock safety



On Mon, Jul 17, 2023 at 12:21 AM Mark Parker <mark.parker@prescott-az.gov> wrote:

> Thank you Shelby,
>
> Here are the locations to adjust and a brief explanation:
>
> Ive noted instances of stolen cars and other hot listings passing through locations and not alerting, after much testing I've found this to be due to shadowing. Vehicle in curb lane concealing vehicle in fast lane. These adjustments will allow the camera to have the same view of both lanes irregardless of lane positioning. Thats my thought anyway; the goal is to increase the long term efficiency of the cameras and reduce missed plate reads as much as possible.
>
> 6: From signal pole to extension arm
>
> 5: Move to next intersection signal pole, Williamson Valley/ Iron Springs to signal extension arm
>
> 15: Move to next intersection signal pole, Sheldon/Marina to extension arm
>
> 16: From signal pole to extension arm
>
> 14: From signal pole to extension arm
>
> 4: Move to next intersection signal pole, Gurley/Sheldon signal extension arm

3: From signal pole to extension arm

Temporary Camera Locations:

9: Gurley/Gail Gardner EB on Extension Arm

13: Prescott Lakes Pkwy/ south Walmart entrance Signal extension arm, SB traffic

For Wednesday I have scheduled a bucket truck and I will provide the traffic control. I have spoken to the inspector and LE traffic control satisfies their requirements; with that, the traffic control portion of the permits has been closed and no inspections are needed.

I would like the crew to meet me in the morning at:

430 N Virginia St, Prescott, AZ 86301. Once there they can call me on my cell: 928-925-4679 and I will escort them into the yard where we will meet with the signals crew, who will be operating the bucket truck.

Please coordinate prior communication between the install crew and I so we can work out any issues beforehand.

Thank you,

Mark S. Parker
Sergeant, Patrol Bureau
Prescott Police Department
222 S. Marina Street | Prescott, AZ 86303
Ph: 928.777.1997 | Fax: 928.778.3739

From: Shelby Marsh <shelby.marsh@flocksafety.com>
Sent: Friday, July 14, 2023 9:08:57 AM
To: Mark Parker <mark.parker@prescott-az.gov>
Cc: Jason Small <jason.small@prescott-az.gov>; Kraig Gardner <kraig.gardner@flocksafety.com>; Caity Peak <caity.peak@flocksafety.com>; Eddie Tukes <eddie.tukes@flocksafety.com>; Michael Franzen <michael.franzen@flocksafety.com>; Darien Watson <darien.watson@flocksafety.com>
Subject: Re: FW: New Device Installation

Good Morning Sgt. Parker,

I very much appreciate your patience as we work through the installation process. See below -

- Please provide the location #s for the installed cameras you would like to be adjusted for optimal captures. Also, provide what adjustments this would entail. We will make sure to notify you of this visit but try to be as specific as possible when describing the desired adjustments.
- Do you have recommendations for temporary locations for #9 and #13? I can bring in our deployment specialists to assist if needed.
- We are set to begin maintenance on **Tuesday, July 18th**. I will be sure to connect you with the field tech so you can meet them onsite.
- Please confirm a bucket truck and TC will be available next week.

Thank you!

Shelby Marsh (she/her)

Project Manager

470-697-1121 |
shelby.marsh@flocksafety.com

flock safety



On Tue, Jul 11, 2023 at 9:00 AM Shelby Marsh <shelby.marsh@flocksafety.com> wrote:

> Good Morning Sgt. Parker,
>
> We heard back from ADOT regarding #9 and #13 - we are currently working on revising a few things, based on their feedback. I will let you know when we re-submit.
>
> Because we are a week out from installing 02, 05 (maintenance), 08, 10, and 11 (maintenance), I have connected with my Permitting team to contact ADOT, according to their guidelines. An inspector being present is part of their required

guidelines.

Are you able to provide a bucket truck for 10's installation?

Thank you!

Shelby Marsh (she/her)

Project Manager

470-697-1121 |
shelby.marsh@flocksafety.com

flock safety



On Wed, Jul 5, 2023 at 11:43 AM Shelby Marsh <shelby.marsh@flocksafety.com> wrote:

> Good Morning Sgt. Parker, please see below -

1. What is the ADOT permit status for cameras #9 & #13 *This morning our Permitting Manager reached out directly to AZDOT and asked for a status update for these permits. I will let you know as soon as we hear back.*
2. What is the need for the inspector at locations #2 & #8 and is this something that we can handle pre-install? (see attached) **Permit conditions include: start inspections must be scheduled before any work is performed. Inspections should be scheduled through the Prescott Permit Portal, so please tag the permitting manager to log into the portal and schedule. If this is not possible, then please call the Building Division at 928-777-1371. Final inspection is also required.** *The installation for #2 and #8 is tentatively scheduled for Wednesday, 7/19. I have made a note to ping our Permitting Dept prior.*

Thank you!

Shelby Marsh (she/her)

Project Manager

470-697-1121 |
shelby.marsh@flocksafety.com

flock safety



On Fri, Jun 30, 2023 at 4:15 PM Shelby Marsh <shelby.marsh@flocksafety.com> wrote:

Good Afternoon Sergeant Parker,

I have attached the permit for Location #8. I will also make sure to connect you with the field technician at least a week prior to your installation. I will get back to you with answers for #2 and #3 as soon as I can!

Have a great weekend! Thank you!

Shelby Marsh (she/her)

Project Manager

470-697-1121 |
shelby.marsh@flocksafety.com

flock safety



On Wed, Jun 28, 2023 at 1:45 PM Mark Parker <mark.parker@prescott-az.gov> wrote:

> Shelby,

I've returned from military duty and will be taking this back over from Lt. Small. I have a few questions/requests:

1. Can you send me the last revision of the City of Prescott permit that includes the updated location for camera #8
2. What is the ADOT permit status for cameras #9 & #13
3. What is the need for the inspector at locations #2 & #8 and is this something that we can handle pre-install?
4. I can coordinate the bucket truck again for #10 on July 19th. I would like the person who is coming up to do the installs to coordinate with me at least a week prior to coming up, if not sooner. I had the bucket truck and a traffic control team here for the last install but since we didn't have any contact with the installer our people and your people were never connected…

Thank you,

Mark S. Parker

Sergeant, Patrol Bureau

222 S. Marina Street **|** Prescott, AZ 86303

Ph: 928.777.1997 **|** Fax: 928.778.3739

Email: mark.parker@prescott-az.gov

Web: www.prescottpolice.org



From: Jason Small <jason.small@prescott-az.gov>
Sent: Wednesday, June 28, 2023 8:39 AM
To: Mark Parker <mark.parker@prescott-az.gov>
Subject: Fwd: New Device Installation

Get Outlook for iOS

From: Shelby Marsh <shelby.marsh@flocksafety.com>
Sent: Wednesday, June 28, 2023 8:36:24 AM
To: Jason Small <jason.small@prescott-az.gov>
Cc: Kraig Gardner <kraig.gardner@flocksafety.com>; Ellen Ziegler <ellen.ziegler@flocksafety.com>
Subject: Re: New Device Installation

Good Morning Lt. Small,

I apologize for the delay in getting back with you! It looks like our tech was unable to install #2 and #8 due to not being able to get ahold of the inspector to meet him onsite. Can you please confirm the phone number and email address of the inspector? I will be sure to connect with them the week of the install to coordinate the site visit.

My field team would also like to know if you have a bucket truck we can utilize to install #10? I am really pushing for the team to knock out 2, 8, and 10 in one more mobilization, currently slated for July 19th.

Thanks Lt.!

Shelby Marsh (she/her)

Project Manager

470-697-1121 |
shelby.marsh@flocksafety.com

flock safety



On Fri, Jun 16, 2023 at 3:16 PM Jason Small <jason.small@prescott-az.gov> wrote:

> Shelby
>
> Thanks a bunch.

Jason Small

Special Operations Bureau Lieutenant

CITY OF PRESCOTT ARIZONA

222 S. Marina St. Prescott Az 86303

928-777-1942

jason.small@prescott-az.gov

From: Shelby Marsh <shelby.marsh@flocksafety.com>
Sent: Friday, June 16, 2023 1:15 PM
To: Jason Small <jason.small@prescott-az.gov>
Cc: Kraig Gardner <kraig.gardner@flocksafety.com>; Mark Parker <mark.parker@prescott-az.gov>; Caity Peak <caity.peak@flocksafety.com>; Scout Cappello

<scout.cappello@flocksafety.com>
Subject: Re: New Device Installation

Good Afternoon Lt. Small,

I greatly appreciate your patience throughout this process. All locations are now installed, except #2, #8, and #10.

#2 and #8 are scheduled to be installed next Thursday, June 22nd. #10 is in the queue to be scheduled and I will keep you posted when I receive a hard date.

Have a great weekend!

Thank you!

Shelby Marsh (she/her)

Project Manager

470-697-1121 |
shelby.marsh@flocksafety.com

11/25/2025

flock safety



On Thu, Jun 15, 2023 at 5:09 PM Shelby Marsh <shelby.marsh@flocksafety.com> wrote:

> Good Afternoon Lt. Small,
>
> I received your voicemail. I am working with my team to determine what is left to complete for this project. I will let you know as soon as possible.
>
> Have a great night!

Shelby Marsh (she/her)

Project Manager

470-697-1121 |
shelby.marsh@flocksafety.com

flock safety



On Wed, Jun 14, 2023 at 1:19 PM Shelby Marsh <shelby.marsh@flocksafety.com> wrote:

> Good Afternoon Sergeant,
>
> Flock Technician Ra Grant is currently installing your devices onsite. If you could give him a call at 470-905-7134 to connect at a location, that would be great!
>
> I appreciate your patience during this process! Thank you!

Shelby Marsh (she/her)

Project Manager

470-697-1121 |
shelby.marsh@flocksafety.com

flock safety



DOC-000199

Original filename: 20230905 - RE_ New Device Installation (2).pdf
Original path: Flock City Docs - Records/20230905 - RE_ New Device Installation (2).pdf
Document date: 2023-09-05
Document type: Email
Duplicate status: near
Original page count: 21
SHA256: 7b57f4c11f852b7611563831345f08bb192750b238299d8bfdb4617309604703

Summary:
An email thread between Prescott Police Sergeant Mark Parker and Flock Project Manager Shelby Marsh coordinating installation and relocation of Flock camera devices, including permitting requirements, deployment plans, and installation scheduling. Parker notes no permits are needed for cameras affixed to City of Prescott poles but permits and traffic plans remain required for two ADOT locations.

From: "Mark Parker" <mark.parker@prescott-az.gov>
To: "Shelby Marsh" <shelby.marsh@flocksafety.com>
CC: "Jason Small" <jason.small@prescott-az.gov>
"Kraig Gardner" <kraig.gardner@flocksafety.com>
"Caity Peak" <caity.peak@flocksafety.com>
Date: 9/5/2023 1:40:07 PM
Subject: RE: New Device Installation

I've already spoke with our Transportation Manager, Ian Mattingly, and we do not need permits as long as the cameras are being affixed to City of Prescott poles and each adjustment we are making includes a City of Prescott pole. Traffic control is being handled by the police department, so updated traffic plans are not required for these locations either. We may proceed without revising any permits. The permitting and traffic plans are still required for the two ADOT locations.

Best regards,

Mark S. Parker
Sergeant, Patrol Bureau

222 S. Marina Street | Prescott, AZ 86303
Ph: 928.777.1997 | Fax: 928.778.3739
Email: mark.parker@prescott-az.gov
Web: www.prescottpolice.org

From: Shelby Marsh <shelby.marsh@flocksafety.com>
Sent: Tuesday, September 5, 2023 12:18
To: Mark Parker <mark.parker@prescott-az.gov>
Cc: Jason Small <jason.small@prescott-az.gov>; Kraig Gardner <kraig.gardner@flocksafety.com>; Caity Peak <caity.peak@flocksafety.com>
Subject: Re: New Device Installation

Good Afternoon,

It looks like for Device #10's updated location we will need a city permit. I have asked our Permitting Manager what we need to be able to submit and I am just waiting to hear back.

I am waiting on word from our Field Team for installation dates for Devices #05, #06, #07, and #16.

Thank you!

Shelby Marsh (she/her)

Project Manager

470-697-1121 |
shelby.marsh@flocksafety.com

flock safety



On Thu, Aug 31, 2023 at 4:27 PM Shelby Marsh <shelby.marsh@flocksafety.com> wrote:

> Good Afternoon,
>
> I have asked our internal Ops Team to push locations 3-7, 10, and 14-16 to install. I will let you know when I have relocation dates.
>
> View your Deployment Plan HERE for reference.
>
> Thank you!
>
> Shelby Marsh (she/her)
>
> *Project Manager*
>
> 470-697-1121 |
> shelby.marsh@flocksafety.com
>
> flock safety
>
> 
>
>
> On Thu, Aug 10, 2023 at 4:38 PM Shelby Marsh <shelby.marsh@flocksafety.com> wrote:
>
> > Good Afternoon Sgt,
> >
> > I will let you know the dates as soon as I receive them.
> >
> > Thank you!
> >
> > Shelby Marsh (she/her)
> >
> > *Project Manager*
> >
> > 470-697-1121 |
> > shelby.marsh@flocksafety.com
> >
> > flock safety



On Mon, Aug 7, 2023 at 11:00 PM Mark Parker <mark.parker@prescott-az.gov> wrote:

> This looks great! I will need to know the date we are planning to complete the work as soon as possible since I will need to coordinate with the signals crew for the bucket truck.
>
> Best regards,
>
> **Mark S. Parker**
> *Sergeant, Patrol Bureau*
>
> 222 S. Marina Street **|** Prescott, AZ 86303
> Ph: 928.777.1997 **|** Fax: 928.778.3739
> Email: mark.parker@prescott-az.gov
> Web: www.prescottpolice.org
>
> ---
>
> **From:** Shelby Marsh <shelby.marsh@flocksafety.com>
> **Sent:** Monday, August 7, 2023 11:53
> **To:** Mark Parker <mark.parker@prescott-az.gov>
> **Cc:** Jason Small <jason.small@prescott-az.gov>; Kraig Gardner <kraig.gardner@flocksafety.com>; Caity Peak <caity.peak@flocksafety.com>
> **Subject:** Re: New Device Installation
>
> Good Afternoon Sgt,
>
> Please view your Deployment Plan HERE with all of your updated locations for Devices #03-#07, #10, and #14-#16.
>
> Can you please review them and let me know if you approve?
>
> Thank you!
>
> Shelby Marsh (she/her)
>
> *Project Manager*
>
> 470-697-1121 |
> shelby.marsh@flocksafety.com
>
> flock safety



On Thu, Aug 3, 2023 at 1:20 PM Shelby Marsh <shelby.marsh@flocksafety.com> wrote:

> Good Afternoon Sgt,
>
> We are working to get your device requests mobilized. We appreciate your patience as we work to complete.
>
> Thank you!
>
> Shelby Marsh (she/her)
>
> *Project Manager*
>
> 470-697-1121 |
> shelby.marsh@flocksafety.com
>
> flock safety
>
> 
>

On Tue, Aug 1, 2023 at 4:01 PM Mark Parker <mark.parker@prescott-az.gov> wrote:

> Shelby,
>
> Please confirm you saw the last message noting that camera 8 will go to the next intersection signal arm. This will require a different mount.
>
> Best regards,
>
> **Mark S. Parker**
> Sergeant, Patrol Bureau
> Prescott Police Department
> 222 S. Marina Street | Prescott, AZ 86303
> Ph: 928.777.1997 | Fax: 928.778.3739
>
> ---
>
> **From:** Shelby Marsh <shelby.marsh@flocksafety.com>
> **Sent:** Thursday, July 27, 2023 8:20:08 AM
> **To:** Mark Parker <mark.parker@prescott-az.gov>
> **Cc:** Jason Small <jason.small@prescott-az.gov>; Kraig Gardner <kraig.gardner@flocksafety.com>; Caity Peak <caity.peak@flocksafety.com>

Subject: Re: New Device Installation

Good Morning Sgt. Parker,

Maintenance for #05 is ***tentatively*** scheduled for next Friday, August 4th.

#02 and #08 installations are ***tentatively*** scheduled for Wednesday, August 9th.

More updates to follow!


Thanks Sgt!

Shelby Marsh (she/her)


Project Manager

470-697-1121 |
shelby.marsh@flocksafety.com

flock safety

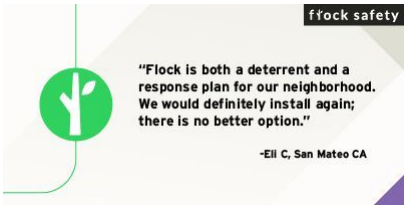

On Fri, Jul 21, 2023 at 8:13 AM Shelby Marsh <shelby.marsh@flocksafety.com> wrote:
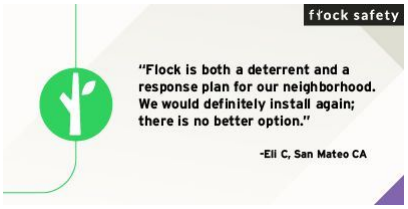
> Good Morning Sgt. Parker,
>
> I am working with our Ops Team to finalize a path forward for getting your remaining devices installed and online. I will be in touch soon with an update.
>
> Have a good weekend! Thank you!
>
> Shelby Marsh (she/her)
>
> *Project Manager*
>
> 470-697-1121 |
> shelby.marsh@flocksafety.com
>
> flock safety
>
> 
>
>
> On Wed, Jul 19, 2023 at 5:54 PM Mark Parker <mark.parker@prescott-az.gov> wrote:

Shelby,

Here are the updates from today. Can we please try to utilize the 10th to get all of the pending items completed? I have already scheduled the bucket truck for this day.

Camera adjustments:

10: Currently identified to be installed on a standalone pole at Whipple and Miller Valley. Scratch that location and install it at Whipple EB at Division on the signal pole extension arm.

6: It was adjusted today, but needs to be moved to the extension arm

14: It was adjusted today, but needs to be moved to the extension arm

16: Move to extension arm

3: This could not be adjusted and needs to be moved to the extension arm

5: Technician was going to look at the camera this afternoon to see if it can be adjusted, but it likely needs to be moved to the signal pole at Iron Springs EB / Williamson Valley

4: Move east to next intersection, Gurley WB / Sheldon extension arm (34.544572345560766, -112.45355605466621)

15: Move east to next intersection, Sheldon EB / Marina extension arm (34.545357583452905, -112.46707904902507)

7: Need to test this one more, I don't get any alerts from this camera so it may need to be moved over to the extension arm as well.

Temporary Locations for ADOT cameras:

9: Gurley EB / Gail Gardner on signal pole (34.543531822002905, -112.49040750915269)

13: Prescott Lakes Parkway SB / no-name intersection on extension arm (34.553555994004434, -112.41060180998132)

Are there any questions for me?

Best regards,

Mark S. Parker

Sergeant, Patrol Bureau

222 S. Marina Street **|** Prescott, AZ 86303

Ph: 928.777.1997 **|** Fax: 928.778.3739

Email: mark.parker@prescott-az.gov

Web: www.prescottpolice.org

From: Shelby Marsh <shelby.marsh@flocksafety.com>
Sent: Tuesday, July 18, 2023 9:59 AM
To: Mark Parker <mark.parker@prescott-az.gov>
Cc: Jason Small <jason.small@prescott-az.gov>; Kraig Gardner <kraig.gardner@flocksafety.com>; Caity Peak <caity.peak@flocksafety.com>; Eddie Tukes <eddie.tukes@flocksafety.com>; Michael Franzen <michael.franzen@flocksafety.com>; Darien Watson <darien.watson@flocksafety.com>
Subject: Re: New Device Installation

Good Morning Sgt. Parker,

Our field technician will be giving you a call shortly.

Thank you!

Shelby Marsh (she/her)

Project Manager

470-697-1121 |
shelby.marsh@flocksafety.com

flock safety



On Mon, Jul 17, 2023 at 12:21 AM Mark Parker <mark.parker@prescott-az.gov> wrote:

> Thank you Shelby,
>
> Here are the locations to adjust and a brief explanation:
>
> Ive noted instances of stolen cars and other hot listings passing through locations and not alerting, after much testing I've found this to be due to shadowing. Vehicle in curb lane concealing vehicle in fast lane. These adjustments will allow the camera to have the same view of both lanes irregardless of lane positioning. Thats my thought anyway; the goal is to increase the long term efficiency of the cameras and reduce missed plate reads as much as possible.

6: From signal pole to extension arm

5: Move to next intersection signal pole, Williamson Valley/ Iron Springs to signal extension arm

15: Move to next intersection signal pole, Sheldon/Marina to extension arm

16: From signal pole to extension arm

14: From signal pole to extension arm

4: Move to next intersection signal pole, Gurley/Sheldon signal extension arm

3: From signal pole to extension arm

Temporary Camera Locations:

9: Gurley/Gail Gardner EB on Extension Arm

13: Prescott Lakes Pkwy/ south Walmart entrance Signal extension arm, SB traffic

For Wednesday I have scheduled a bucket truck and I will provide the traffic control. I have spoken to the inspector and LE traffic control satisfies their requirements; with that, the traffic control portion of the permits has been closed and no inspections are needed.

I would like the crew to meet me in the morning at:

430 N Virginia St, Prescott, AZ 86301. Once there they can call me on my cell: 928-925-4679 and I will escort them into the yard where we will meet with the signals crew, who will be operating the bucket truck.

Please coordinate prior communication between the install crew and I so we can work out any issues beforehand.

Thank you,

Mark S. Parker
Sergeant, Patrol Bureau
Prescott Police Department
222 S. Marina Street | Prescott, AZ 86303
Ph: 928.777.1997 | Fax: 928.778.3739

From: Shelby Marsh <shelby.marsh@flocksafety.com>
Sent: Friday, July 14, 2023 9:08:57 AM
To: Mark Parker <mark.parker@prescott-az.gov>
Cc: Jason Small <jason.small@prescott-az.gov>; Kraig Gardner <kraig.gardner@flocksafety.com>; Caity Peak <caity.peak@flocksafety.com>; Eddie Tukes <eddie.tukes@flocksafety.com>; Michael Franzen <michael.franzen@flocksafety.com>; Darien Watson <darien.watson@flocksafety.com>
Subject: Re: FW: New Device Installation

Good Morning Sgt. Parker,

I very much appreciate your patience as we work through the installation process. See below -

- Please provide the location #s for the installed cameras you would like to be adjusted

- for optimal captures. Also, provide what adjustments this would entail. We will make sure to notify you of this visit but try to be as specific as possible when describing the desired adjustments.
- Do you have recommendations for temporary locations for #9 and #13? I can bring in our deployment specialists to assist if needed.
- We are set to begin maintenance on **Tuesday, July 18th**. I will be sure to connect you with the field tech so you can meet them onsite.
- Please confirm a bucket truck and TC will be available next week.


Thank you!

Shelby Marsh (she/her)

Project Manager

470-697-1121 |
shelby.marsh@flocksafety.com

flock safety

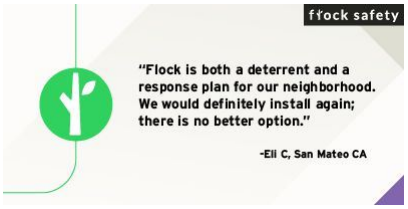

On Tue, Jul 11, 2023 at 9:00 AM Shelby Marsh <shelby.marsh@flocksafety.com> wrote:

> Good Morning Sgt. Parker,
>
> We heard back from ADOT regarding #9 and #13 - we are currently working on revising a few things, based on their feedback. I will let you know when we re-submit.
>
> Because we are a week out from installing 02, 05 (maintenance), 08, 10, and 11 (maintenance), I have connected with my Permitting team to contact ADOT,

according to their guidelines. An inspector being present is part of their required guidelines.

Are you able to provide a bucket truck for 10's installation?


Thank you!

Shelby Marsh (she/her)

Project Manager

470-697-1121 |
shelby.marsh@flocksafety.com

flock safety

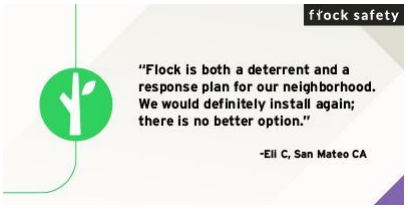

On Wed, Jul 5, 2023 at 11:43 AM Shelby Marsh <shelby.marsh@flocksafety.com> wrote:

> Good Morning Sgt. Parker, please see below -
>
> 1. What is the ADOT permit status for cameras #9 & #13 *This morning our Permitting Manager reached out directly to AZDOT and asked for a status update for these permits. I will let you know as soon as we hear back.*

2. What is the need for the inspector at locations #2 & #8 and is this something that we can handle pre-install? (see attached) **Permit conditions include: start inspections must be scheduled before any work is performed. Inspections should be scheduled through the Prescott Permit Portal, so please tag the permitting manager to log into the portal and schedule. If this is not possible, then please call the Building Division at 928-777-1371. Final inspection is also required.** *The installation for #2 and #8 is tentatively scheduled for Wednesday, 7/19. I have made a note to ping our Permitting Dept prior.*

Thank you!

Shelby Marsh (she/her)

Project Manager

470-697-1121 |
shelby.marsh@flocksafety.com

flock safety



On Fri, Jun 30, 2023 at 4:15 PM Shelby Marsh <shelby.marsh@flocksafety.com> wrote:

> Good Afternoon Sergeant Parker,
>
> I have attached the permit for Location #8. I will also make sure to connect you with the field technician at least a week prior to your installation. I will get back to you with answers for #2 and #3 as soon as I can!

Have a great weekend! Thank you!

Shelby Marsh (she/her)

Project Manager

470-697-1121 |
shelby.marsh@flocksafety.com

flock safety



On Wed, Jun 28, 2023 at 1:45 PM Mark Parker <mark.parker@prescott-az.gov> wrote:

> Shelby,
>
> I've returned from military duty and will be taking this back over from Lt. Small. I have a few questions/requests:
>
> 1. Can you send me the last revision of the City of Prescott permit that includes the updated location for camera #8
> 2. What is the ADOT permit status for cameras #9 & #13
> 3. What is the need for the inspector at locations #2 & #8 and is this something that we can handle pre-install?
> 4. I can coordinate the bucket truck again for #10 on July 19th. I would like the

4. person who is coming up to do the installs to coordinate with me at least a week prior to coming up, if not sooner. I had the bucket truck and a traffic control team here for the last install but since we didn't have any contact with the installer our people and your people were never connected…

Thank you,

Mark S. Parker

Sergeant, Patrol Bureau

222 S. Marina Street **|** Prescott, AZ 86303

Ph: 928.777.1997 **|** Fax: 928.778.3739

Email: mark.parker@prescott-az.gov

Web: www.prescottpolice.org

From: Jason Small <jason.small@prescott-az.gov>
Sent: Wednesday, June 28, 2023 8:39 AM
To: Mark Parker <mark.parker@prescott-az.gov>
Subject: Fwd: New Device Installation

Get Outlook for iOS

From: Shelby Marsh <shelby.marsh@flocksafety.com>
Sent: Wednesday, June 28, 2023 8:36:24 AM
To: Jason Small <jason.small@prescott-az.gov>
Cc: Kraig Gardner <kraig.gardner@flocksafety.com>; Ellen Ziegler <ellen.ziegler@flocksafety.com>
Subject: Re: New Device Installation

Good Morning Lt. Small,

I apologize for the delay in getting back with you! It looks like our tech was unable to install #2 and #8 due to not being able to get ahold of the inspector to meet him onsite. Can you please confirm the phone number and email address of the inspector? I will be sure to connect with them the week of the install to coordinate the site visit.

My field team would also like to know if you have a bucket truck we can utilize to install #10? I am really pushing for the team to knock out 2, 8, and 10 in one more mobilization, currently slated for July 19th.


Thanks Lt.!

Shelby Marsh (she/her)

Project Manager

470-697-1121 |
shelby.marsh@flocksafety.com

flock safety

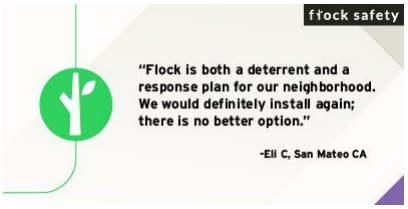

On Fri, Jun 16, 2023 at 3:16 PM Jason Small <jason.small@prescott-az.gov> wrote:

> Shelby
>
> Thanks a bunch.

Jason Small

Special Operations Bureau Lieutenant

CITY OF PRESCOTT
ARIZONA

222 S. Marina St. Prescott Az 86303

928-777-1942

jason.small@prescott-az.gov

From: Shelby Marsh <shelby.marsh@flocksafety.com>
Sent: Friday, June 16, 2023 1:15 PM
To: Jason Small <jason.small@prescott-az.gov>
Cc: Kraig Gardner <kraig.gardner@flocksafety.com>; Mark Parker <mark.parker@prescott-az.gov>; Caity Peak <caity.peak@flocksafety.com>; Scout Cappello <scout.cappello@flocksafety.com>
Subject: Re: New Device Installation

Good Afternoon Lt. Small,

I greatly appreciate your patience throughout this process. All locations are now installed, except #2, #8, and #10.

#2 and #8 are scheduled to be installed next Thursday, June 22nd. #10 is in the queue to be scheduled and I will keep you posted when I receive a hard date.

Have a great weekend!

Thank you!

Shelby Marsh (she/her)

Project Manager

470-697-1121 |
shelby.marsh@flocksafety.com

flock safety



On Thu, Jun 15, 2023 at 5:09 PM Shelby Marsh <shelby.marsh@flocksafety.com> wrote:

> Good Afternoon Lt. Small,
>
> I received your voicemail. I am working with my team to determine what is left to complete for this project. I will let you know as soon as possible.
>
> Have a great night!

Shelby Marsh (she/her)

Project Manager

470-697-1121 |
shelby.marsh@flocksafety.com

flock safety



On Wed, Jun 14, 2023 at 1:19 PM Shelby Marsh <shelby.marsh@flocksafety.com> wrote:

> Good Afternoon Sergeant,
>
> Flock Technician Ra Grant is currently installing your devices onsite. If you could give him a call at 470-905-7134 to connect at a location, that would be great!
>
> I appreciate your patience during this process! Thank you!

Shelby Marsh (she/her)

Project Manager

470-697-1121 |
shelby.marsh@flocksafety.com

flock safety



DOC-000200

Original filename: 20230905 - RE_ New Device Installation (3).pdf
Original path: Flock City Docs - Records/20230905 - RE_ New Device Installation (3).pdf
Document date: 2023-09-05
Document type: Email
Duplicate status: near
Original page count: 21
SHA256: 723e4d95292fb53f936d70019f679e13352ca246dab7dbfb1c7e220d4bbde52a

Summary:
Email thread between Prescott Police Sergeant Mark Parker and Flock Safety Project Manager Shelby Marsh coordinating installation and relocation of Flock license-plate-reader cameras, including permitting, traffic control, and installation scheduling for multiple device locations. Parker confirms no permits are needed for cameras affixed to City of Prescott poles, while permits and traffic plans remain required for two ADOT locations.

From: "Mark Parker" <mark.parker@prescott-az.gov>
To: "Shelby Marsh" <shelby.marsh@flocksafety.com>
CC: "Jason Small" <jason.small@prescott-az.gov>
"Kraig Gardner" <kraig.gardner@flocksafety.com>
"Caity Peak" <caity.peak@flocksafety.com>
Date: 9/5/2023 1:40:07 PM
Subject: RE: New Device Installation

I've already spoke with our Transportation Manager, Ian Mattingly, and we do not need permits as long as the cameras are being affixed to City of Prescott poles and each adjustment we are making includes a City of Prescott pole. Traffic control is being handled by the police department, so updated traffic plans are not required for these locations either. We may proceed without revising any permits. The permitting and traffic plans are still required for the two ADOT locations.

Best regards,

Mark S. Parker
Sergeant, Patrol Bureau

222 S. Marina Street | Prescott, AZ 86303
Ph: 928.777.1997 | Fax: 928.778.3739
Email: mark.parker@prescott-az.gov
Web: www.prescottpolice.org

From: Shelby Marsh <shelby.marsh@flocksafety.com>
Sent: Tuesday, September 5, 2023 12:18
To: Mark Parker <mark.parker@prescott-az.gov>
Cc: Jason Small <jason.small@prescott-az.gov>; Kraig Gardner <kraig.gardner@flocksafety.com>; Caity Peak <caity.peak@flocksafety.com>
Subject: Re: New Device Installation

Good Afternoon,

It looks like for Device #10's updated location we will need a city permit. I have asked our Permitting Manager what we need to be able to submit and I am just waiting to hear back.

I am waiting on word from our Field Team for installation dates for Devices #05, #06, #07, and #16.

Thank you!

Shelby Marsh (she/her)

Project Manager

470-697-1121 |
shelby.marsh@flocksafety.com

flock safety



On Thu, Aug 31, 2023 at 4:27 PM Shelby Marsh <shelby.marsh@flocksafety.com> wrote:

> Good Afternoon,
>
> I have asked our internal Ops Team to push locations 3-7, 10, and 14-16 to install. I will let you know when I have relocation dates.
>
> View your Deployment Plan HERE for reference.
>
> Thank you!
>
> Shelby Marsh (she/her)
>
> *Project Manager*
>
> 470-697-1121 |
> shelby.marsh@flocksafety.com
>
> flock safety
>
> 
>
>
> On Thu, Aug 10, 2023 at 4:38 PM Shelby Marsh <shelby.marsh@flocksafety.com> wrote:
>
> > Good Afternoon Sgt,
> >
> > I will let you know the dates as soon as I receive them.
> >
> > Thank you!
> >
> > Shelby Marsh (she/her)
> >
> > *Project Manager*
> >
> > 470-697-1121 |
> > shelby.marsh@flocksafety.com
> >
> > flock safety



On Mon, Aug 7, 2023 at 11:00 PM Mark Parker <mark.parker@prescott-az.gov> wrote:

> This looks great! I will need to know the date we are planning to complete the work as soon as possible since I will need to coordinate with the signals crew for the bucket truck.
>
> Best regards,
>
> **Mark S. Parker**
> *Sergeant, Patrol Bureau*
>
> 222 S. Marina Street **|** Prescott, AZ 86303
> Ph: 928.777.1997 **|** Fax: 928.778.3739
> Email: mark.parker@prescott-az.gov
> Web: www.prescottpolice.org
>
> ---
>
> **From:** Shelby Marsh <shelby.marsh@flocksafety.com>
> **Sent:** Monday, August 7, 2023 11:53
> **To:** Mark Parker <mark.parker@prescott-az.gov>
> **Cc:** Jason Small <jason.small@prescott-az.gov>; Kraig Gardner <kraig.gardner@flocksafety.com>; Caity Peak <caity.peak@flocksafety.com>
> **Subject:** Re: New Device Installation
>
> Good Afternoon Sgt,
>
> Please view your Deployment Plan HERE with all of your updated locations for Devices #03-#07, #10, and #14-#16.
>
> Can you please review them and let me know if you approve?
>
> Thank you!
>
> Shelby Marsh (she/her)
>
> *Project Manager*
>
> 470-697-1121 |
> shelby.marsh@flocksafety.com
>
> flock safety



On Thu, Aug 3, 2023 at 1:20 PM Shelby Marsh <shelby.marsh@flocksafety.com> wrote:

> Good Afternoon Sgt,
>
> We are working to get your device requests mobilized. We appreciate your patience as we work to complete.
>
> Thank you!
>
> Shelby Marsh (she/her)
>
> *Project Manager*
>
> 470-697-1121 |
> shelby.marsh@flocksafety.com
>
> flock safety
>
> 
>

On Tue, Aug 1, 2023 at 4:01 PM Mark Parker <mark.parker@prescott-az.gov> wrote:

> Shelby,
>
> Please confirm you saw the last message noting that camera 8 will go to the next intersection signal arm. This will require a different mount.
>
> Best regards,
>
> **Mark S. Parker**
> Sergeant, Patrol Bureau
> Prescott Police Department
> 222 S. Marina Street | Prescott, AZ 86303
> Ph: 928.777.1997 | Fax: 928.778.3739
>
> ---
>
> **From:** Shelby Marsh <shelby.marsh@flocksafety.com>
> **Sent:** Thursday, July 27, 2023 8:20:08 AM
> **To:** Mark Parker <mark.parker@prescott-az.gov>
> **Cc:** Jason Small <jason.small@prescott-az.gov>; Kraig Gardner <kraig.gardner@flocksafety.com>; Caity Peak <caity.peak@flocksafety.com>

Subject: Re: New Device Installation

Good Morning Sgt. Parker,

Maintenance for #05 is ***tentatively*** scheduled for next Friday, August 4th.

#02 and #08 installations are ***tentatively*** scheduled for Wednesday, August 9th.

More updates to follow!


Thanks Sgt!

Shelby Marsh (she/her)


Project Manager

470-697-1121 |
shelby.marsh@flocksafety.com

flock safety

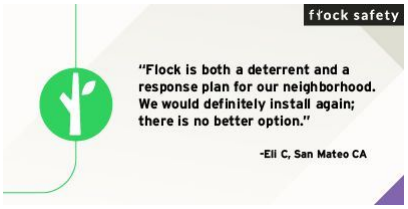

On Fri, Jul 21, 2023 at 8:13 AM Shelby Marsh <shelby.marsh@flocksafety.com> wrote:
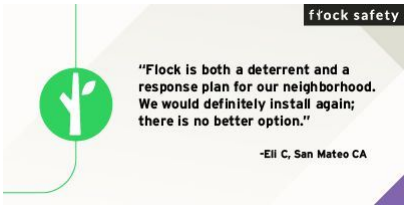
> Good Morning Sgt. Parker,
>
> I am working with our Ops Team to finalize a path forward for getting your remaining devices installed and online. I will be in touch soon with an update.
>
> Have a good weekend! Thank you!
>
> Shelby Marsh (she/her)
>
> *Project Manager*
>
> 470-697-1121 |
> shelby.marsh@flocksafety.com
>
> flock safety
>
> 
>
>
> On Wed, Jul 19, 2023 at 5:54 PM Mark Parker <mark.parker@prescott-az.gov> wrote:

Shelby,

Here are the updates from today. Can we please try to utilize the 10th to get all of the pending items completed? I have already scheduled the bucket truck for this day.

Camera adjustments:

10: Currently identified to be installed on a standalone pole at Whipple and Miller Valley. Scratch that location and install it at Whipple EB at Division on the signal pole extension arm.

6: It was adjusted today, but needs to be moved to the extension arm

14: It was adjusted today, but needs to be moved to the extension arm

16: Move to extension arm

3: This could not be adjusted and needs to be moved to the extension arm

5: Technician was going to look at the camera this afternoon to see if it can be adjusted, but it likely needs to be moved to the signal pole at Iron Springs EB / Williamson Valley

4: Move east to next intersection, Gurley WB / Sheldon extension arm (34.544572345560766, -112.45355605466621)

15: Move east to next intersection, Sheldon EB / Marina extension arm (34.545357583452905, -112.46707904902507)

7: Need to test this one more, I don't get any alerts from this camera so it may need to be moved over to the extension arm as well.

Temporary Locations for ADOT cameras:

9: Gurley EB / Gail Gardner on signal pole (34.543531822002905, -112.49040750915269)

13: Prescott Lakes Parkway SB / no-name intersection on extension arm (34.553555994004434, -112.41060180998132)

Are there any questions for me?

Best regards,

Mark S. Parker

Sergeant, Patrol Bureau

222 S. Marina Street **|** Prescott, AZ 86303

Ph: 928.777.1997 **|** Fax: 928.778.3739

Email: mark.parker@prescott-az.gov

Web: www.prescottpolice.org

From: Shelby Marsh <shelby.marsh@flocksafety.com>
Sent: Tuesday, July 18, 2023 9:59 AM
To: Mark Parker <mark.parker@prescott-az.gov>
Cc: Jason Small <jason.small@prescott-az.gov>; Kraig Gardner <kraig.gardner@flocksafety.com>; Caity Peak <caity.peak@flocksafety.com>; Eddie Tukes <eddie.tukes@flocksafety.com>; Michael Franzen <michael.franzen@flocksafety.com>; Darien Watson <darien.watson@flocksafety.com>
Subject: Re: New Device Installation

Good Morning Sgt. Parker,

Our field technician will be giving you a call shortly.

Thank you!

Shelby Marsh (she/her)

Project Manager

470-697-1121 |
shelby.marsh@flocksafety.com

flock safety



On Mon, Jul 17, 2023 at 12:21 AM Mark Parker <mark.parker@prescott-az.gov> wrote:

> Thank you Shelby,
>
> Here are the locations to adjust and a brief explanation:
>
> Ive noted instances of stolen cars and other hot listings passing through locations and not alerting, after much testing I've found this to be due to shadowing. Vehicle in curb lane concealing vehicle in fast lane. These adjustments will allow the camera to have the same view of both lanes irregardless of lane positioning. Thats my thought anyway; the goal is to increase the long term efficiency of the cameras and reduce missed plate reads as much as possible.

6: From signal pole to extension arm

5: Move to next intersection signal pole, Williamson Valley/ Iron Springs to signal extension arm

15: Move to next intersection signal pole, Sheldon/Marina to extension arm

16: From signal pole to extension arm

14: From signal pole to extension arm

4: Move to next intersection signal pole, Gurley/Sheldon signal extension arm

3: From signal pole to extension arm

Temporary Camera Locations:

9: Gurley/Gail Gardner EB on Extension Arm

13: Prescott Lakes Pkwy/ south Walmart entrance Signal extension arm, SB traffic

For Wednesday I have scheduled a bucket truck and I will provide the traffic control. I have spoken to the inspector and LE traffic control satisfies their requirements; with that, the traffic control portion of the permits has been closed and no inspections are needed.

I would like the crew to meet me in the morning at:

430 N Virginia St, Prescott, AZ 86301. Once there they can call me on my cell: 928-925-4679 and I will escort them into the yard where we will meet with the signals crew, who will be operating the bucket truck.

Please coordinate prior communication between the install crew and I so we can work out any issues beforehand.

Thank you,

Mark S. Parker
Sergeant, Patrol Bureau
Prescott Police Department
222 S. Marina Street | Prescott, AZ 86303
Ph: 928.777.1997 | Fax: 928.778.3739

From: Shelby Marsh <shelby.marsh@flocksafety.com>
Sent: Friday, July 14, 2023 9:08:57 AM
To: Mark Parker <mark.parker@prescott-az.gov>
Cc: Jason Small <jason.small@prescott-az.gov>; Kraig Gardner <kraig.gardner@flocksafety.com>; Caity Peak <caity.peak@flocksafety.com>; Eddie Tukes <eddie.tukes@flocksafety.com>; Michael Franzen <michael.franzen@flocksafety.com>; Darien Watson <darien.watson@flocksafety.com>
Subject: Re: FW: New Device Installation

Good Morning Sgt. Parker,

I very much appreciate your patience as we work through the installation process. See below -

- Please provide the location #s for the installed cameras you would like to be adjusted

- for optimal captures. Also, provide what adjustments this would entail. We will make sure to notify you of this visit but try to be as specific as possible when describing the desired adjustments.
- Do you have recommendations for temporary locations for #9 and #13? I can bring in our deployment specialists to assist if needed.
- We are set to begin maintenance on **Tuesday, July 18th**. I will be sure to connect you with the field tech so you can meet them onsite.
- Please confirm a bucket truck and TC will be available next week.


Thank you!

Shelby Marsh (she/her)

Project Manager

470-697-1121 |
shelby.marsh@flocksafety.com

flock safety

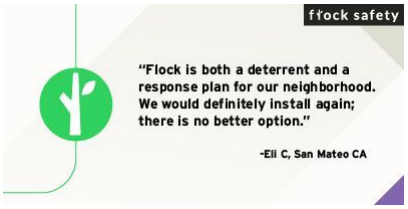

On Tue, Jul 11, 2023 at 9:00 AM Shelby Marsh <shelby.marsh@flocksafety.com> wrote:

> Good Morning Sgt. Parker,
>
> We heard back from ADOT regarding #9 and #13 - we are currently working on revising a few things, based on their feedback. I will let you know when we re-submit.
>
> Because we are a week out from installing 02, 05 (maintenance), 08, 10, and 11 (maintenance), I have connected with my Permitting team to contact ADOT,

according to their guidelines. An inspector being present is part of their required guidelines.

Are you able to provide a bucket truck for 10's installation?


Thank you!

Shelby Marsh (she/her)

Project Manager

470-697-1121 |
shelby.marsh@flocksafety.com

flock safety

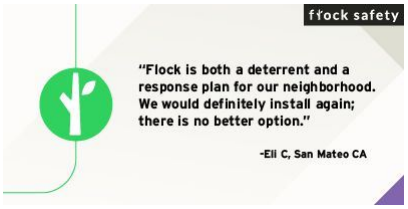

On Wed, Jul 5, 2023 at 11:43 AM Shelby Marsh <shelby.marsh@flocksafety.com> wrote:

> Good Morning Sgt. Parker, please see below -
>
> 1. What is the ADOT permit status for cameras #9 & #13 *This morning our Permitting Manager reached out directly to AZDOT and asked for a status update for these permits. I will let you know as soon as we hear back.*

2. What is the need for the inspector at locations #2 & #8 and is this something that we can handle pre-install? (see attached) **Permit conditions include: start inspections must be scheduled before any work is performed. Inspections should be scheduled through the Prescott Permit Portal, so please tag the permitting manager to log into the portal and schedule. If this is not possible, then please call the Building Division at 928-777-1371. Final inspection is also required.** *The installation for #2 and #8 is tentatively scheduled for Wednesday, 7/19. I have made a note to ping our Permitting Dept prior.*

Thank you!

Shelby Marsh (she/her)

Project Manager

470-697-1121 |
shelby.marsh@flocksafety.com

flock safety



On Fri, Jun 30, 2023 at 4:15 PM Shelby Marsh <shelby.marsh@flocksafety.com> wrote:

> Good Afternoon Sergeant Parker,
>
> I have attached the permit for Location #8. I will also make sure to connect you with the field technician at least a week prior to your installation. I will get back to you with answers for #2 and #3 as soon as I can!

Have a great weekend! Thank you!

Shelby Marsh (she/her)

Project Manager

470-697-1121 |
shelby.marsh@flocksafety.com

flock safety



On Wed, Jun 28, 2023 at 1:45 PM Mark Parker <mark.parker@prescott-az.gov> wrote:

> Shelby,
>
> I've returned from military duty and will be taking this back over from Lt. Small. I have a few questions/requests:
>
> 1. Can you send me the last revision of the City of Prescott permit that includes the updated location for camera #8
> 2. What is the ADOT permit status for cameras #9 & #13
> 3. What is the need for the inspector at locations #2 & #8 and is this something that we can handle pre-install?
> 4. I can coordinate the bucket truck again for #10 on July 19th. I would like the

4. person who is coming up to do the installs to coordinate with me at least a week prior to coming up, if not sooner. I had the bucket truck and a traffic control team here for the last install but since we didn't have any contact with the installer our people and your people were never connected…

Thank you,

Mark S. Parker

Sergeant, Patrol Bureau

222 S. Marina Street **|** Prescott, AZ 86303

Ph: 928.777.1997 **|** Fax: 928.778.3739

Email: mark.parker@prescott-az.gov

Web: www.prescottpolice.org

From: Jason Small <jason.small@prescott-az.gov>
Sent: Wednesday, June 28, 2023 8:39 AM
To: Mark Parker <mark.parker@prescott-az.gov>
Subject: Fwd: New Device Installation

Get Outlook for iOS

From: Shelby Marsh <shelby.marsh@flocksafety.com>
Sent: Wednesday, June 28, 2023 8:36:24 AM
To: Jason Small <jason.small@prescott-az.gov>
Cc: Kraig Gardner <kraig.gardner@flocksafety.com>; Ellen Ziegler <ellen.ziegler@flocksafety.com>
Subject: Re: New Device Installation

Good Morning Lt. Small,

I apologize for the delay in getting back with you! It looks like our tech was unable to install #2 and #8 due to not being able to get ahold of the inspector to meet him onsite. Can you please confirm the phone number and email address of the inspector? I will be sure to connect with them the week of the install to coordinate the site visit.

My field team would also like to know if you have a bucket truck we can utilize to install #10? I am really pushing for the team to knock out 2, 8, and 10 in one more mobilization, currently slated for July 19th.


Thanks Lt.!

Shelby Marsh (she/her)

Project Manager

470-697-1121 |
shelby.marsh@flocksafety.com

flock safety

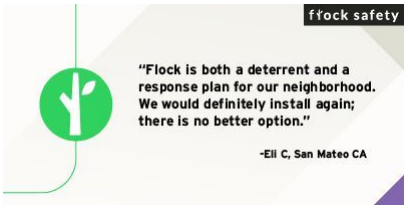

On Fri, Jun 16, 2023 at 3:16 PM Jason Small <jason.small@prescott-az.gov> wrote:

> Shelby
>
> Thanks a bunch.

Jason Small

Special Operations Bureau Lieutenant

CITY OF PRESCOTT
ARIZONA

222 S. Marina St. Prescott Az 86303

928-777-1942

jason.small@prescott-az.gov

From: Shelby Marsh <shelby.marsh@flocksafety.com>
Sent: Friday, June 16, 2023 1:15 PM
To: Jason Small <jason.small@prescott-az.gov>
Cc: Kraig Gardner <kraig.gardner@flocksafety.com>; Mark Parker <mark.parker@prescott-az.gov>; Caity Peak <caity.peak@flocksafety.com>; Scout Cappello <scout.cappello@flocksafety.com>
Subject: Re: New Device Installation

Good Afternoon Lt. Small,

I greatly appreciate your patience throughout this process. All locations are now installed, except #2, #8, and #10.

#2 and #8 are scheduled to be installed next Thursday, June 22nd. #10 is in the queue to be scheduled and I will keep you posted when I receive a hard date.

Have a great weekend!

Thank you!

Shelby Marsh (she/her)

Project Manager

470-697-1121 |
shelby.marsh@flocksafety.com

flock safety



On Thu, Jun 15, 2023 at 5:09 PM Shelby Marsh <shelby.marsh@flocksafety.com> wrote:

> Good Afternoon Lt. Small,
>
> I received your voicemail. I am working with my team to determine what is left to complete for this project. I will let you know as soon as possible.
>
> Have a great night!

Shelby Marsh (she/her)

Project Manager

470-697-1121 |
shelby.marsh@flocksafety.com

flock safety



On Wed, Jun 14, 2023 at 1:19 PM Shelby Marsh <shelby.marsh@flocksafety.com> wrote:

> Good Afternoon Sergeant,
>
> Flock Technician Ra Grant is currently installing your devices onsite. If you could give him a call at 470-905-7134 to connect at a location, that would be great!
>
> I appreciate your patience during this process! Thank you!

Shelby Marsh (she/her)

Project Manager

470-697-1121 |
shelby.marsh@flocksafety.com

flock safety



DOC-000201

Original filename: 20230905 - Re_ New Device Installation (1).pdf
Original path: Flock City Docs - Records/20230905 - Re_ New Device Installation (1).pdf
Document date: 2023-09-05
Document type: Email
Duplicate status: near
Original page count: 24
SHA256: 90be1b1e9d4ce3a08288245bb618fc0928918e01263b72fe31b65e4b45caaf71

Summary:
Email thread between Flock Project Manager Shelby Marsh and Prescott Police Sergeant Mark Parker (with Lt. Jason Small and Flock staff) coordinating installation, relocation, and maintenance dates for multiple Flock devices, including a city permit needed for Device #10's updated location. Discusses scheduling for Devices #02-#10, #14-#16 and coordination with the city signals crew.

From: "Shelby Marsh" <shelby.marsh@flocksafety.com>
To: "Mark Parker" <mark.parker@prescott-az.gov>
CC: "Jason Small" <jason.small@prescott-az.gov>
"Kraig Gardner" <kraig.gardner@flocksafety.com>
"Caity Peak" <caity.peak@flocksafety.com>
Date: 9/5/2023 12:18:01 PM
Subject: Re: New Device Installation


Good Afternoon,

It looks like for Device #10's updated location we will need a city permit. I have asked our Permitting Manager what we need to be able to submit and I am just waiting to hear back.

I am waiting on word from our Field Team for installation dates for Devices #05, #06, #07, and #16.

Thank you!

Shelby Marsh (she/her)
Project Manager
470-697-1121 | shelby.marsh@flocksafety.com
flock safety

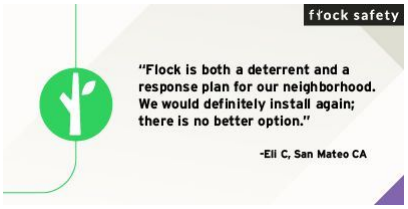

On Thu, Aug 31, 2023 at 4:27 PM Shelby Marsh <shelby.marsh@flocksafety.com> wrote:

> Good Afternoon,
>
> I have asked our internal Ops Team to push locations 3-7, 10, and 14-16 to install. I will let you know when I have relocation dates.
>
> View your Deployment Plan HERE for reference.
>
> Thank you!
>
> Shelby Marsh (she/her)
> *Project Manager*
> 470-697-1121 | shelby.marsh@flocksafety.com
> flock safety
>
> 
>

On Thu, Aug 10, 2023 at 4:38 PM Shelby Marsh <shelby.marsh@flocksafety.com> wrote:

Good Afternoon Sgt,

I will let you know the dates as soon as I receive them.

Thank you!

Shelby Marsh (she/her)
Project Manager
470-697-1121 | shelby.marsh@flocksafety.com
flock safety



On Mon, Aug 7, 2023 at 11:00 PM Mark Parker <mark.parker@prescott-az.gov> wrote:

> This looks great! I will need to know the date we are planning to complete the work as soon as possible since I will need to coordinate with the signals crew for the bucket truck.
>
> Best regards,
>
> **Mark S. Parker**
>
> *Sergeant, Patrol Bureau*
>
> 222 S. Marina Street **|** Prescott, AZ 86303
>
> Ph: 928.777.1997 **|** Fax: 928.778.3739
>
> Email: mark.parker@prescott-az.gov
>
> Web: www.prescottpolice.org

From: Shelby Marsh <shelby.marsh@flocksafety.com>
Sent: Monday, August 7, 2023 11:53
To: Mark Parker <mark.parker@prescott-az.gov>
Cc: Jason Small <jason.small@prescott-az.gov>; Kraig Gardner <kraig.gardner@flocksafety.com>; Caity Peak <caity.peak@flocksafety.com>
Subject: Re: New Device Installation

Good Afternoon Sgt,

Please view your Deployment Plan HERE with all of your updated locations for Devices #03-#07, #10, and #14-#16.

Can you please review them and let me know if you approve?

Thank you!

Shelby Marsh (she/her)

Project Manager

470-697-1121 |
shelby.marsh@flocksafety.com

flock safety



On Thu, Aug 3, 2023 at 1:20 PM Shelby Marsh <shelby.marsh@flocksafety.com> wrote:

> Good Afternoon Sgt,
>
> We are working to get your device requests mobilized. We appreciate your patience as we work to complete.


Thank you!

Shelby Marsh (she/her)

Project Manager

470-697-1121 |
shelby.marsh@flocksafety.com

flock safety

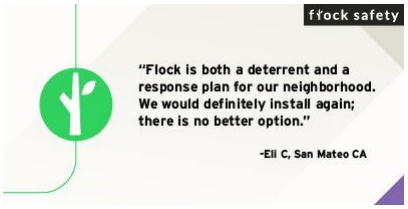

On Tue, Aug 1, 2023 at 4:01 PM Mark Parker <mark.parker@prescott-az.gov> wrote:

> Shelby,
>
> Please confirm you saw the last message noting that camera 8 will go to the next intersection signal arm. This will require a different mount.
>
> Best regards,
>
> **Mark S. Parker**
> Sergeant, Patrol Bureau
> Prescott Police Department
> 222 S. Marina Street | Prescott, AZ 86303
> Ph: 928.777.1997 | Fax: 928.778.3739
>
> ---
>
> **From:** Shelby Marsh <shelby.marsh@flocksafety.com>
> **Sent:** Thursday, July 27, 2023 8:20:08 AM

To: Mark Parker <mark.parker@prescott-az.gov>
Cc: Jason Small <jason.small@prescott-az.gov>; Kraig Gardner <kraig.gardner@flocksafety.com>; Caity Peak <caity.peak@flocksafety.com>
Subject: Re: New Device Installation

Good Morning Sgt. Parker,

Maintenance for #05 is ***tentatively*** scheduled for next Friday, August 4th.

#02 and #08 installations are ***tentatively*** scheduled for Wednesday, August 9th.

More updates to follow!

Thanks Sgt!

Shelby Marsh (she/her)

Project Manager

470-697-1121 |
shelby.marsh@flocksafety.com

flock safety



On Fri, Jul 21, 2023 at 8:13 AM Shelby Marsh <shelby.marsh@flocksafety.com> wrote:

> Good Morning Sgt. Parker,
>
> I am working with our Ops Team to finalize a path forward for getting your remaining devices installed and online. I will be in touch soon with an update.
>
> Have a good weekend! Thank you!

Shelby Marsh (she/her)

Project Manager

470-697-1121 |
shelby.marsh@flocksafety.com



On Wed, Jul 19, 2023 at 5:54 PM Mark Parker <mark.parker@prescott-az.gov> wrote:

> Shelby,
>
> Here are the updates from today. Can we please try to utilize the 10th to get all of the pending items completed? I have already scheduled the bucket truck for this day.

Camera adjustments:

10: Currently identified to be installed on a standalone pole at Whipple and Miller Valley. Scratch that location and install it at Whipple EB at Division on the signal pole extension arm.

6: It was adjusted today, but needs to be moved to the extension arm

14: It was adjusted today, but needs to be moved to the extension arm

16: Move to extension arm

3: This could not be adjusted and needs to be moved to the extension arm

5: Technician was going to look at the camera this afternoon to see if it can be adjusted, but it likely needs to be moved to the signal pole at Iron Springs EB / Williamson Valley

4: Move east to next intersection, Gurley WB / Sheldon extension arm (34.544572345560766, -112.45355605466621)

15: Move east to next intersection, Sheldon EB / Marina extension arm (34.545357583452905, -112.46707904902507)

7: Need to test this one more, I don’t get any alerts from this camera so it may need to be moved over to the extension arm as well.

Temporary Locations for ADOT cameras:

9: Gurley EB / Gail Gardner on signal pole (34.543531822002905, -112.49040750915269)

13: Prescott Lakes Parkway SB / no-name intersection on extension arm (34.553555994004434, -112.41060180998132)

Are there any questions for me?

Best regards,

Mark S. Parker

Sergeant, Patrol Bureau

222 S. Marina Street **|** Prescott, AZ 86303

Ph: 928.777.1997 **|** Fax: 928.778.3739

Email: mark.parker@prescott-az.gov

Web: www.prescottpolice.org

From: Shelby Marsh <shelby.marsh@flocksafety.com>
Sent: Tuesday, July 18, 2023 9:59 AM
To: Mark Parker <mark.parker@prescott-az.gov>
Cc: Jason Small <jason.small@prescott-az.gov>; Kraig Gardner <kraig.gardner@flocksafety.com>; Caity Peak <caity.peak@flocksafety.com>; Eddie Tukes <eddie.tukes@flocksafety.com>; Michael Franzen <michael.franzen@flocksafety.com>; Darien Watson <darien.watson@flocksafety.com>
Subject: Re: New Device Installation

Good Morning Sgt. Parker,

Our field technician will be giving you a call shortly.


Thank you!

Shelby Marsh (she/her)

Project Manager

470-697-1121 |
shelby.marsh@flocksafety.com

flock safety

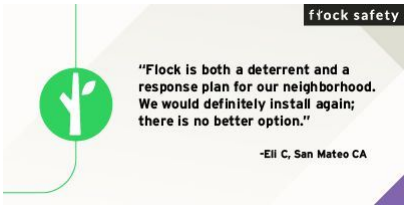

On Mon, Jul 17, 2023 at 12:21 AM Mark Parker <mark.parker@prescott-az.gov> wrote:

> Thank you Shelby,
>
> Here are the locations to adjust and a brief explanation:
>
> Ive noted instances of stolen cars and other hot listings passing through locations and not alerting, after much testing I've found this to be due to shadowing. Vehicle in curb lane concealing vehicle in fast lane. These adjustments will allow the camera to have the same view of both lanes irregardless of lane positioning. Thats my thought anyway; the goal is to increase the long term efficiency of the cameras and reduce missed plate reads as much as possible.

6: From signal pole to extension arm

5: Move to next intersection signal pole, Williamson Valley/ Iron Springs to signal extension arm

15: Move to next intersection signal pole, Sheldon/Marina to extension arm

16: From signal pole to extension arm

14: From signal pole to extension arm

4: Move to next intersection signal pole, Gurley/Sheldon signal extension arm

3: From signal pole to extension arm

Temporary Camera Locations:

9: Gurley/Gail Gardner EB on Extension Arm

13: Prescott Lakes Pkwy/ south Walmart entrance Signal extension arm, SB traffic

For Wednesday I have scheduled a bucket truck and I will provide the traffic control. I have spoken to the inspector and LE traffic control satisfies their requirements; with that, the traffic control portion of the permits has been closed and no inspections are needed.

I would like the crew to meet me in the morning at:

430 N Virginia St, Prescott, AZ 86301. Once there they can call me on my cell: 928-925-4679 and I will escort them into the yard where we will meet with the signals crew, who will be operating the bucket truck.

Please coordinate prior communication between the install crew and I so we can work out any issues beforehand.

Thank you,

Mark S. Parker
Sergeant, Patrol Bureau
Prescott Police Department
222 S. Marina Street | Prescott, AZ 86303
Ph: 928.777.1997 | Fax: 928.778.3739

From: Shelby Marsh <shelby.marsh@flocksafety.com>
Sent: Friday, July 14, 2023 9:08:57 AM
To: Mark Parker <mark.parker@prescott-az.gov>
Cc: Jason Small <jason.small@prescott-az.gov>; Kraig Gardner <kraig.gardner@flocksafety.com>; Caity Peak <caity.peak@flocksafety.com>; Eddie Tukes <eddie.tukes@flocksafety.com>; Michael Franzen <michael.franzen@flocksafety.com>; Darien Watson <darien.watson@flocksafety.com>
Subject: Re: FW: New Device Installation

Good Morning Sgt. Parker,

I very much appreciate your patience as we work through the installation process. See below -

- Please provide the location #s for the installed cameras you would like to be adjusted for optimal captures. Also, provide what adjustments this would entail. We will make sure to notify you of this visit but try to be as specific as possible when describing the desired adjustments.
- Do you have recommendations for temporary locations for #9 and #13? I can bring in our deployment specialists to assist if needed.
- We are set to begin maintenance on **Tuesday, July 18th**. I will be sure to connect you with the field tech so you can meet them onsite.
- Please confirm a bucket truck and TC will be available next week.

Thank you!

Shelby Marsh (she/her)

Project Manager

470-697-1121 |
shelby.marsh@flocksafety.com

flock safety



On Tue, Jul 11, 2023 at 9:00 AM Shelby Marsh <shelby.marsh@flocksafety.com> wrote:

> Good Morning Sgt. Parker,
>
> We heard back from ADOT regarding #9 and #13 - we are currently working on revising a few things, based on their feedback. I will let you know when we re-submit.
>
> Because we are a week out from installing 02, 05 (maintenance), 08, 10, and 11 (maintenance), I have connected with my Permitting team to contact ADOT, according to their guidelines. An inspector being present is part of their required guidelines.
>
> Are you able to provide a bucket truck for 10's installation?
>
> Thank you!

Shelby Marsh (she/her)

Project Manager

470-697-1121 |
shelby.marsh@flocksafety.com

flock safety



On Wed, Jul 5, 2023 at 11:43 AM Shelby Marsh <shelby.marsh@flocksafety.com> wrote:

> Good Morning Sgt. Parker, please see below -
>
> 1. What is the ADOT permit status for cameras #9 & #13 *This morning our Permitting Manager reached out directly to AZDOT and asked for a status update for these permits. I will let you know as soon as we hear back.*
> 2. What is the need for the inspector at locations #2 & #8 and is this something that we can handle pre-install? (see attached) **Permit conditions include: start inspections must be scheduled before any work is performed. Inspections should be scheduled through the Prescott Permit Portal, so please tag the permitting manager to log into the portal and schedule. If this is not possible, then please call the Building Division at 928-777-1371. Final inspection is also required.** *The installation for #2 and #8 is tentatively scheduled for Wednesday, 7/19. I have made a note to ping our Permitting Dept prior.*
>
> Thank you!

Project Manager

470-697-1121 |
shelby.marsh@flocksafety.com

flock safety



On Fri, Jun 30, 2023 at 4:15 PM Shelby Marsh <shelby.marsh@flocksafety.com> wrote:

> Good Afternoon Sergeant Parker,
>
> I have attached the permit for Location #8. I will also make sure to connect you with the field technician at least a week prior to your installation. I will get back to you with answers for #2 and #3 as soon as I can!
>
> Have a great weekend! Thank you!
>
> Shelby Marsh (she/her)
>
> *Project Manager*

470-697-1121 |
shelby.marsh@flocksafety.com

flock safety



On Wed, Jun 28, 2023 at 1:45 PM Mark Parker <mark.parker@prescott-az.gov> wrote:

> Shelby,
>
> I've returned from military duty and will be taking this back over from Lt. Small. I have a few questions/requests:
>
> 1. Can you send me the last revision of the City of Prescott permit that includes the updated location for camera #8
> 2. What is the ADOT permit status for cameras #9 & #13
> 3. What is the need for the inspector at locations #2 & #8 and is this something that we can handle pre-install?
> 4. I can coordinate the bucket truck again for #10 on July 19th. I would like the person who is coming up to do the installs to coordinate with me at least a week prior to coming up, if not sooner. I had the bucket truck and a traffic control team here for the last install but since we didn't have any contact with the

4. installer our people and your people were never connected…

Thank you,

Mark S. Parker

Sergeant, Patrol Bureau

222 S. Marina Street **|** Prescott, AZ 86303

Ph: 928.777.1997 **|** Fax: 928.778.3739

Email: mark.parker@prescott-az.gov

Web: www.prescottpolice.org

From: Jason Small <jason.small@prescott-az.gov>
Sent: Wednesday, June 28, 2023 8:39 AM
To: Mark Parker <mark.parker@prescott-az.gov>
Subject: Fwd: New Device Installation

Get Outlook for iOS

From: Shelby Marsh <shelby.marsh@flocksafety.com>
Sent: Wednesday, June 28, 2023 8:36:24 AM
To: Jason Small <jason.small@prescott-az.gov>
Cc: Kraig Gardner <kraig.gardner@flocksafety.com>; Ellen Ziegler <ellen.ziegler@flocksafety.com>
Subject: Re: New Device Installation

Good Morning Lt. Small,

I apologize for the delay in getting back with you! It looks like our tech was unable to install #2 and #8 due to not being able to get ahold of the inspector to meet him onsite. Can you please confirm the phone number and email address of the inspector? I will be sure to connect with them the week of the install to coordinate the site visit.

My field team would also like to know if you have a bucket truck we can utilize to install #10? I am really pushing for the team to knock out 2, 8, and 10 in one more mobilization, currently slated for July 19th.

Thanks Lt.!

Shelby Marsh (she/her)

Project Manager

470-697-1121 |
shelby.marsh@flocksafety.com

flock safety



On Fri, Jun 16, 2023 at 3:16 PM Jason Small <jason.small@prescott-az.gov> wrote:

> Shelby
>
> Thanks a bunch.

Jason Small

Special Operations Bureau Lieutenant

CITY OF PRESCOTT
ARIZONA

222 S. Marina St. Prescott Az 86303

928-777-1942

jason.small@prescott-az.gov

From: Shelby Marsh <shelby.marsh@flocksafety.com>
Sent: Friday, June 16, 2023 1:15 PM
To: Jason Small <jason.small@prescott-az.gov>
Cc: Kraig Gardner <kraig.gardner@flocksafety.com>; Mark Parker <mark.parker@prescott-az.gov>; Caity Peak <caity.peak@flocksafety.com>; Scout Cappello <scout.cappello@flocksafety.com>
Subject: Re: New Device Installation

Good Afternoon Lt. Small,

I greatly appreciate your patience throughout this process. All

locations are now installed, except #2, #8, and #10.

#2 and #8 are scheduled to be installed next Thursday, June 22nd. #10 is in the queue to be scheduled and I will keep you posted when I receive a hard date.

Have a great weekend!

Thank you!

Shelby Marsh (she/her)

Project Manager

470-697-1121 |
shelby.marsh@flocksafety.com

flock safety



On Thu, Jun 15, 2023 at 5:09 PM Shelby Marsh <shelby.marsh@flocksafety.com> wrote:

> Good Afternoon Lt. Small,
>
> I received your voicemail. I am working with my team to determine what is left to complete for this project. I will let you know as soon as possible.
>
> Have a great night!

Shelby Marsh (she/her)

Project Manager

470-697-1121 |
shelby.marsh@flocksafety.com

flock safety



On Wed, Jun 14, 2023 at 1:19 PM Shelby Marsh <shelby.marsh@flocksafety.com> wrote:

> Good Afternoon Sergeant,
>
> Flock Technician Ra Grant is currently installing your devices onsite. If you could give him a call at 470-905-7134 to connect at a location, that would be great!
>
> I appreciate your patience during this process! Thank you!



Shelby Marsh (she/her)

Project Manager

470-697-1121 |
shelby.marsh@flocksafety.com

flock safety


flock safety
"Flock is both a deterrent and a response plan for our neighborhood. We would definitely install again; there is no better option."
-Eli C, San Mateo CA

DOC-000202

Original filename: 20230905 - Re_ New Device Installation.pdf
Original path: Flock City Docs - Records/20230905 - Re_ New Device Installation.pdf
Document date: 2023-09-05
Document type: Email
Duplicate status: near
Original page count: 24
SHA256: 2eef6882f761b109484c56904bc3d02685181aa153a397b69727cd494edab50f

Summary:
An email thread between Flock Project Manager Shelby Marsh and Prescott Police Sergeant Mark Parker (and others) coordinating installation, relocation, and maintenance scheduling for multiple Flock camera devices, including noting that Device #10's updated location requires a city permit. The thread spans June through September 2023 discussing deployment plans, install dates, and mount requirements.

From: "Shelby Marsh" <shelby.marsh@flocksafety.com>
To: "Mark Parker" <mark.parker@prescott-az.gov>
CC: "Jason Small" <jason.small@prescott-az.gov>
"Kraig Gardner" <kraig.gardner@flocksafety.com>
"Caity Peak" <caity.peak@flocksafety.com>
Date: 9/5/2023 12:18:01 PM
Subject: Re: New Device Installation


Good Afternoon,

It looks like for Device #10's updated location we will need a city permit. I have asked our Permitting Manager what we need to be able to submit and I am just waiting to hear back.

I am waiting on word from our Field Team for installation dates for Devices #05, #06, #07, and #16.

Thank you!

Shelby Marsh (she/her)
Project Manager
470-697-1121 | shelby.marsh@flocksafety.com
flock safety

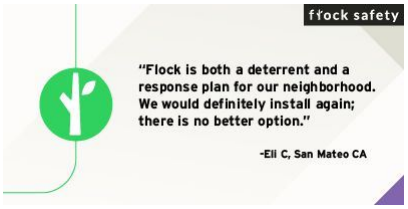

On Thu, Aug 31, 2023 at 4:27 PM Shelby Marsh <shelby.marsh@flocksafety.com> wrote:

> Good Afternoon,
>
> I have asked our internal Ops Team to push locations 3-7, 10, and 14-16 to install. I will let you know when I have relocation dates.
>
> View your Deployment Plan HERE for reference.
>
> Thank you!
>
> Shelby Marsh (she/her)
> *Project Manager*
> 470-697-1121 | shelby.marsh@flocksafety.com
> flock safety
>
> 
>

On Thu, Aug 10, 2023 at 4:38 PM Shelby Marsh <shelby.marsh@flocksafety.com> wrote:

Good Afternoon Sgt,

I will let you know the dates as soon as I receive them.

Thank you!

Shelby Marsh (she/her)
Project Manager
470-697-1121 | shelby.marsh@flocksafety.com
flock safety



On Mon, Aug 7, 2023 at 11:00 PM Mark Parker <mark.parker@prescott-az.gov> wrote:

> This looks great! I will need to know the date we are planning to complete the work as soon as possible since I will need to coordinate with the signals crew for the bucket truck.
>
> Best regards,
>
> **Mark S. Parker**
>
> *Sergeant, Patrol Bureau*
>
> 222 S. Marina Street | Prescott, AZ 86303
>
> Ph: 928.777.1997 | Fax: 928.778.3739
>
> Email: mark.parker@prescott-az.gov
>
> Web: www.prescottpolice.org

From: Shelby Marsh <shelby.marsh@flocksafety.com>
Sent: Monday, August 7, 2023 11:53
To: Mark Parker <mark.parker@prescott-az.gov>
Cc: Jason Small <jason.small@prescott-az.gov>; Kraig Gardner <kraig.gardner@flocksafety.com>; Caity Peak <caity.peak@flocksafety.com>
Subject: Re: New Device Installation

Good Afternoon Sgt,

Please view your Deployment Plan HERE with all of your updated locations for Devices #03-#07, #10, and #14-#16.

Can you please review them and let me know if you approve?

Thank you!

Shelby Marsh (she/her)

Project Manager

470-697-1121 |
shelby.marsh@flocksafety.com

flock safety



On Thu, Aug 3, 2023 at 1:20 PM Shelby Marsh <shelby.marsh@flocksafety.com> wrote:

> Good Afternoon Sgt,
>
> We are working to get your device requests mobilized. We appreciate your patience as we work to complete.


Thank you!

Shelby Marsh (she/her)

Project Manager

470-697-1121 |
shelby.marsh@flocksafety.com

flock safety

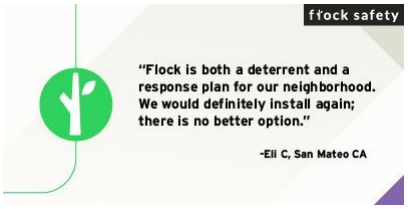

On Tue, Aug 1, 2023 at 4:01 PM Mark Parker <mark.parker@prescott-az.gov> wrote:

> Shelby,
>
> Please confirm you saw the last message noting that camera 8 will go to the next intersection signal arm. This will require a different mount.
>
> Best regards,
>
> **Mark S. Parker**
> Sergeant, Patrol Bureau
> Prescott Police Department
> 222 S. Marina Street | Prescott, AZ 86303
> Ph: 928.777.1997 | Fax: 928.778.3739
>
> ---
>
> **From:** Shelby Marsh <shelby.marsh@flocksafety.com>
> **Sent:** Thursday, July 27, 2023 8:20:08 AM

To: Mark Parker <mark.parker@prescott-az.gov>
Cc: Jason Small <jason.small@prescott-az.gov>; Kraig Gardner <kraig.gardner@flocksafety.com>; Caity Peak <caity.peak@flocksafety.com>
Subject: Re: New Device Installation

Good Morning Sgt. Parker,

Maintenance for #05 is ***tentatively*** scheduled for next Friday, August 4th.

#02 and #08 installations are ***tentatively*** scheduled for Wednesday, August 9th.

More updates to follow!

Thanks Sgt!

Shelby Marsh (she/her)

Project Manager

470-697-1121 |
shelby.marsh@flocksafety.com

flock safety



On Fri, Jul 21, 2023 at 8:13 AM Shelby Marsh <shelby.marsh@flocksafety.com> wrote:

> Good Morning Sgt. Parker,
>
> I am working with our Ops Team to finalize a path forward for getting your remaining devices installed and online. I will be in touch soon with an update.
>
> Have a good weekend! Thank you!

Shelby Marsh (she/her)

Project Manager

470-697-1121 |
shelby.marsh@flocksafety.com



On Wed, Jul 19, 2023 at 5:54 PM Mark Parker <mark.parker@prescott-az.gov> wrote:

> Shelby,
>
> Here are the updates from today. Can we please try to utilize the 10th to get all of the pending items completed? I have already scheduled the bucket truck for this day.

Camera adjustments:

10: Currently identified to be installed on a standalone pole at Whipple and Miller Valley. Scratch that location and install it at Whipple EB at Division on the signal pole extension arm.

6: It was adjusted today, but needs to be moved to the extension arm

14: It was adjusted today, but needs to be moved to the extension arm

16: Move to extension arm

3: This could not be adjusted and needs to be moved to the extension arm

5: Technician was going to look at the camera this afternoon to see if it can be adjusted, but it likely needs to be moved to the signal pole at Iron Springs EB / Williamson Valley

4: Move east to next intersection, Gurley WB / Sheldon extension arm (34.544572345560766, -112.45355605466621)

15: Move east to next intersection, Sheldon EB / Marina extension arm (34.545357583452905, -112.46707904902507)

7: Need to test this one more, I don’t get any alerts from this camera so it may need to be moved over to the extension arm as well.

Temporary Locations for ADOT cameras:

9: Gurley EB / Gail Gardner on signal pole (34.543531822002905, -112.49040750915269)

13: Prescott Lakes Parkway SB / no-name intersection on extension arm (34.553555994004434, -112.41060180998132)

Are there any questions for me?

Best regards,

Mark S. Parker

Sergeant, Patrol Bureau

222 S. Marina Street **|** Prescott, AZ 86303

Ph: 928.777.1997 **|** Fax: 928.778.3739

Email: mark.parker@prescott-az.gov

Web: www.prescottpolice.org

From: Shelby Marsh <shelby.marsh@flocksafety.com>
Sent: Tuesday, July 18, 2023 9:59 AM
To: Mark Parker <mark.parker@prescott-az.gov>
Cc: Jason Small <jason.small@prescott-az.gov>; Kraig Gardner <kraig.gardner@flocksafety.com>; Caity Peak <caity.peak@flocksafety.com>; Eddie Tukes <eddie.tukes@flocksafety.com>; Michael Franzen <michael.franzen@flocksafety.com>; Darien Watson <darien.watson@flocksafety.com>
Subject: Re: New Device Installation

Good Morning Sgt. Parker,

Our field technician will be giving you a call shortly.


Thank you!

Shelby Marsh (she/her)

Project Manager

470-697-1121 |
shelby.marsh@flocksafety.com

flock safety

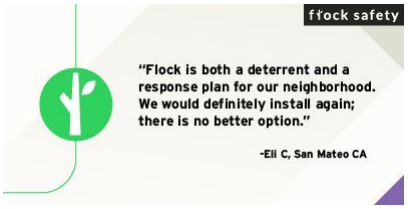

On Mon, Jul 17, 2023 at 12:21 AM Mark Parker <mark.parker@prescott-az.gov> wrote:

> Thank you Shelby,
>
> Here are the locations to adjust and a brief explanation:
>
> Ive noted instances of stolen cars and other hot listings passing through locations and not alerting, after much testing I've found this to be due to shadowing. Vehicle in curb lane concealing vehicle in fast lane. These adjustments will allow the camera to have the same view of both lanes irregardless of lane positioning. Thats my thought anyway; the goal is to increase the long term efficiency of the cameras and reduce missed plate reads as much as possible.

6: From signal pole to extension arm

5: Move to next intersection signal pole, Williamson Valley/ Iron Springs to signal extension arm

15: Move to next intersection signal pole, Sheldon/Marina to extension arm

16: From signal pole to extension arm

14: From signal pole to extension arm

4: Move to next intersection signal pole, Gurley/Sheldon signal extension arm

3: From signal pole to extension arm

Temporary Camera Locations:

9: Gurley/Gail Gardner EB on Extension Arm

13: Prescott Lakes Pkwy/ south Walmart entrance Signal extension arm, SB traffic

For Wednesday I have scheduled a bucket truck and I will provide the traffic control. I have spoken to the inspector and LE traffic control satisfies their requirements; with that, the traffic control portion of the permits has been closed and no inspections are needed.

I would like the crew to meet me in the morning at:

430 N Virginia St, Prescott, AZ 86301. Once there they can call me on my cell: 928-925-4679 and I will escort them into the yard where we will meet with the signals crew, who will be operating the bucket truck.

Please coordinate prior communication between the install crew and I so we can work out any issues beforehand.

Thank you,

Mark S. Parker
Sergeant, Patrol Bureau
Prescott Police Department
222 S. Marina Street | Prescott, AZ 86303
Ph: 928.777.1997 | Fax: 928.778.3739

From: Shelby Marsh <shelby.marsh@flocksafety.com>
Sent: Friday, July 14, 2023 9:08:57 AM
To: Mark Parker <mark.parker@prescott-az.gov>
Cc: Jason Small <jason.small@prescott-az.gov>; Kraig Gardner <kraig.gardner@flocksafety.com>; Caity Peak <caity.peak@flocksafety.com>; Eddie Tukes <eddie.tukes@flocksafety.com>; Michael Franzen <michael.franzen@flocksafety.com>; Darien Watson <darien.watson@flocksafety.com>
Subject: Re: FW: New Device Installation

Good Morning Sgt. Parker,

I very much appreciate your patience as we work through the installation process. See below -

- Please provide the location #s for the installed cameras you would like to be adjusted for optimal captures. Also, provide what adjustments this would entail. We will make sure to notify you of this visit but try to be as specific as possible when describing the desired adjustments.
- Do you have recommendations for temporary locations for #9 and #13? I can bring in our deployment specialists to assist if needed.
- We are set to begin maintenance on **Tuesday, July 18th**. I will be sure to connect you with the field tech so you can meet them onsite.
- Please confirm a bucket truck and TC will be available next week.

Thank you!

Shelby Marsh (she/her)

Project Manager

470-697-1121 |
shelby.marsh@flocksafety.com

flock safety



On Tue, Jul 11, 2023 at 9:00 AM Shelby Marsh <shelby.marsh@flocksafety.com> wrote:

> Good Morning Sgt. Parker,
>
> We heard back from ADOT regarding #9 and #13 - we are currently working on revising a few things, based on their feedback. I will let you know when we re-submit.
>
> Because we are a week out from installing 02, 05 (maintenance), 08, 10, and 11 (maintenance), I have connected with my Permitting team to contact ADOT, according to their guidelines. An inspector being present is part of their required guidelines.
>
> Are you able to provide a bucket truck for 10's installation?
>
> Thank you!

Shelby Marsh (she/her)

Project Manager

470-697-1121 |
shelby.marsh@flocksafety.com

flock safety



On Wed, Jul 5, 2023 at 11:43 AM Shelby Marsh <shelby.marsh@flocksafety.com> wrote:

> Good Morning Sgt. Parker, please see below -
>
> 1. What is the ADOT permit status for cameras #9 & #13 *This morning our Permitting Manager reached out directly to AZDOT and asked for a status update for these permits. I will let you know as soon as we hear back.*
> 2. What is the need for the inspector at locations #2 & #8 and is this something that we can handle pre-install? (see attached) **Permit conditions include: start inspections must be scheduled before any work is performed. Inspections should be scheduled through the Prescott Permit Portal, so please tag the permitting manager to log into the portal and schedule. If this is not possible, then please call the Building Division at 928-777-1371. Final inspection is also required.** *The installation for #2 and #8 is tentatively scheduled for Wednesday, 7/19. I have made a note to ping our Permitting Dept prior.*
>
> Thank you!

Project Manager

470-697-1121 |
shelby.marsh@flocksafety.com

flock safety



On Fri, Jun 30, 2023 at 4:15 PM Shelby Marsh <shelby.marsh@flocksafety.com> wrote:

> Good Afternoon Sergeant Parker,
>
> I have attached the permit for Location #8. I will also make sure to connect you with the field technician at least a week prior to your installation. I will get back to you with answers for #2 and #3 as soon as I can!
>
> Have a great weekend! Thank you!
>
> Shelby Marsh (she/her)
>
> *Project Manager*

470-697-1121 |
shelby.marsh@flocksafety.com

flock safety



On Wed, Jun 28, 2023 at 1:45 PM Mark Parker <mark.parker@prescott-az.gov> wrote:

> Shelby,
>
> I've returned from military duty and will be taking this back over from Lt. Small. I have a few questions/requests:
>
> 1. Can you send me the last revision of the City of Prescott permit that includes the updated location for camera #8
> 2. What is the ADOT permit status for cameras #9 & #13
> 3. What is the need for the inspector at locations #2 & #8 and is this something that we can handle pre-install?
> 4. I can coordinate the bucket truck again for #10 on July 19th. I would like the person who is coming up to do the installs to coordinate with me at least a week prior to coming up, if not sooner. I had the bucket truck and a traffic control team here for the last install but since we didn't have any contact with the

4. installer our people and your people were never connected…

Thank you,

Mark S. Parker

Sergeant, Patrol Bureau

222 S. Marina Street **|** Prescott, AZ 86303

Ph: 928.777.1997 **|** Fax: 928.778.3739

Email: mark.parker@prescott-az.gov

Web: www.prescottpolice.org

From: Jason Small <jason.small@prescott-az.gov>
Sent: Wednesday, June 28, 2023 8:39 AM
To: Mark Parker <mark.parker@prescott-az.gov>
Subject: Fwd: New Device Installation

Get Outlook for iOS

From: Shelby Marsh <shelby.marsh@flocksafety.com>
Sent: Wednesday, June 28, 2023 8:36:24 AM
To: Jason Small <jason.small@prescott-az.gov>
Cc: Kraig Gardner <kraig.gardner@flocksafety.com>; Ellen Ziegler <ellen.ziegler@flocksafety.com>
Subject: Re: New Device Installation

Good Morning Lt. Small,

I apologize for the delay in getting back with you! It looks like our tech was unable to install #2 and #8 due to not being able to get ahold of the inspector to meet him onsite. Can you please confirm the phone number and email address of the inspector? I will be sure to connect with them the week of the install to coordinate the site visit.

My field team would also like to know if you have a bucket truck we can utilize to install #10? I am really pushing for the team to knock out 2, 8, and 10 in one more mobilization, currently slated for July 19th.

Thanks Lt.!

Shelby Marsh (she/her)

Project Manager

470-697-1121 |
shelby.marsh@flocksafety.com

flock safety



On Fri, Jun 16, 2023 at 3:16 PM Jason Small <jason.small@prescott-az.gov> wrote:

> Shelby
>
> Thanks a bunch.

Jason Small

Special Operations Bureau Lieutenant

CITY OF PRESCOTT
ARIZONA

222 S. Marina St. Prescott Az 86303

928-777-1942

jason.small@prescott-az.gov

From: Shelby Marsh <shelby.marsh@flocksafety.com>
Sent: Friday, June 16, 2023 1:15 PM
To: Jason Small <jason.small@prescott-az.gov>
Cc: Kraig Gardner <kraig.gardner@flocksafety.com>; Mark Parker <mark.parker@prescott-az.gov>; Caity Peak <caity.peak@flocksafety.com>; Scout Cappello <scout.cappello@flocksafety.com>
Subject: Re: New Device Installation

Good Afternoon Lt. Small,

I greatly appreciate your patience throughout this process. All

locations are now installed, except #2, #8, and #10.

#2 and #8 are scheduled to be installed next Thursday, June 22nd. #10 is in the queue to be scheduled and I will keep you posted when I receive a hard date.

Have a great weekend!

Thank you!

Shelby Marsh (she/her)

Project Manager

470-697-1121 |
shelby.marsh@flocksafety.com

flock safety



On Thu, Jun 15, 2023 at 5:09 PM Shelby Marsh <shelby.marsh@flocksafety.com> wrote:

> Good Afternoon Lt. Small,
>
> I received your voicemail. I am working with my team to determine what is left to complete for this project. I will let you know as soon as possible.
>
> Have a great night!

Shelby Marsh (she/her)

Project Manager

470-697-1121 |
shelby.marsh@flocksafety.com

flock safety



On Wed, Jun 14, 2023 at 1:19 PM Shelby Marsh <shelby.marsh@flocksafety.com> wrote:

> Good Afternoon Sergeant,
>
> Flock Technician Ra Grant is currently installing your devices onsite. If you could give him a call at 470-905-7134 to connect at a location, that would be great!
>
> I appreciate your patience during this process! Thank you!



Shelby Marsh (she/her)

Project Manager

470-697-1121 |
shelby.marsh@flocksafety.com

flock safety


flock safety
"Flock is both a deterrent and a response plan for our neighborhood. We would definitely install again; there is no better option."
-Eli C, San Mateo CA

DOC-000204

Original filename: 20230911 - RE_ New Device Installation (2).pdf
Original path: Flock City Docs - Records/20230911 - RE_ New Device Installation (2).pdf
Document date: 2023-09-11
Document type: Email
Duplicate status: near
Original page count: 22
SHA256: 29f64616e8bef625fe2a3ace46fa8486bfd4263a7bcb8674f2012d80acd4b55a

Summary:
An email thread between Prescott Police Sgt. Mark Parker and Flock Project Manager Shelby Marsh coordinating installation and relocation of Flock ALPR cameras (Devices #03-#07, #10, #14-#16), including permitting needs, traffic control, and deployment scheduling. Parker confirms no city permits are needed for cameras affixed to City of Prescott poles, though permits/traffic plans are still required for two ADOT locations.

From: "Mark Parker" <mark.parker@prescott-az.gov>
To: "Shelby Marsh" <shelby.marsh@flocksafety.com>
CC: "Jason Small" <jason.small@prescott-az.gov>
"Kraig Gardner" <kraig.gardner@flocksafety.com>
"Caity Peak" <caity.peak@flocksafety.com>
"Michael Franzen" <michael.franzen@flocksafety.com>
Date: 9/11/2023 4:23:36 PM
Subject: RE: New Device Installation

---

ian.mattingly@prescott-az.gov
928-777-1100 x5008

From: Shelby Marsh <shelby.marsh@flocksafety.com>
Sent: Monday, September 11, 2023 15:45
To: Mark Parker <mark.parker@prescott-az.gov>
Cc: Jason Small <jason.small@prescott-az.gov>; Kraig Gardner <kraig.gardner@flocksafety.com>; Caity Peak <caity.peak@flocksafety.com>; Michael Franzen <michael.franzen@flocksafety.com>
Subject: Re: New Device Installation

Good Afternoon,

Do you mind providing a phone number and email address for Ian Mattingly? My Permitting Manager has asked for this information to reach out.

Thank you!

Shelby Marsh (she/her)

Project Manager

470-697-1121 |
shelby.marsh@flocksafety.com

flock safety



On Tue, Sep 5, 2023 at 3:40 PM Mark Parker <mark.parker@prescott-az.gov> wrote:

> I've already spoke with our Transportation Manager, Ian Mattingly, and we do not need permits as long as the cameras are being affixed to City of Prescott poles and each adjustment we are making includes a City of Prescott pole. Traffic control is being handled by the police department, so updated traffic plans are not required for these locations either. We may proceed without revising any permits. The permitting and traffic plans are still required for the two ADOT locations.
>
> Best regards,

Mark S. Parker
Sergeant, Patrol Bureau

222 S. Marina Street | Prescott, AZ 86303
Ph: 928.777.1997 | Fax: 928.778.3739
Email: mark.parker@prescott-az.gov
Web: www.prescottpolice.org

From: Shelby Marsh <shelby.marsh@flocksafety.com>
Sent: Tuesday, September 5, 2023 12:18
To: Mark Parker <mark.parker@prescott-az.gov>
Cc: Jason Small <jason.small@prescott-az.gov>; Kraig Gardner <kraig.gardner@flocksafety.com>; Caity Peak <caity.peak@flocksafety.com>
Subject: Re: New Device Installation

Good Afternoon,

It looks like for Device #10's updated location we will need a city permit. I have asked our Permitting Manager what we need to be able to submit and I am just waiting to hear back.

I am waiting on word from our Field Team for installation dates for Devices #05, #06, #07, and #16.

Thank you!

Shelby Marsh (she/her)

Project Manager

470-697-1121 |
shelby.marsh@flocksafety.com

flock safety



On Thu, Aug 31, 2023 at 4:27 PM Shelby Marsh <shelby.marsh@flocksafety.com> wrote:


> Good Afternoon,
>
> I have asked our internal Ops Team to push locations 3-7, 10, and 14-16 to install. I will let you know when I have relocation dates.
>
> View your Deployment Plan HERE for reference.
>
> Thank you!
>
> Shelby Marsh (she/her)
>
> *Project Manager*

470-697-1121 |
shelby.marsh@flocksafety.com

flock safety



On Thu, Aug 10, 2023 at 4:38 PM Shelby Marsh <shelby.marsh@flocksafety.com> wrote:
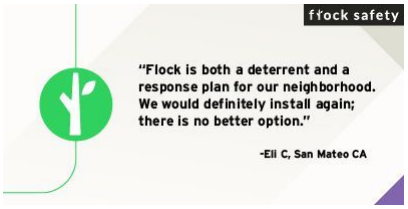
> Good Afternoon Sgt,
>
> I will let you know the dates as soon as I receive them.
>
> Thank you!
>
> Shelby Marsh (she/her)
>
> *Project Manager*
>
> 470-697-1121 |
> shelby.marsh@flocksafety.com
>
> flock safety
>
> 
>

On Mon, Aug 7, 2023 at 11:00 PM Mark Parker <mark.parker@prescott-az.gov> wrote:

> This looks great! I will need to know the date we are planning to complete the work as soon as possible since I will need to coordinate with the signals crew for the bucket truck.
>
> Best regards,
>
> **Mark S. Parker**
> *Sergeant, Patrol Bureau*
>
> 222 S. Marina Street **|** Prescott, AZ 86303
> Ph: 928.777.1997 **|** Fax: 928.778.3739
> Email: mark.parker@prescott-az.gov
> Web: www.prescottpolice.org

From: Shelby Marsh <shelby.marsh@flocksafety.com>
Sent: Monday, August 7, 2023 11:53
To: Mark Parker <mark.parker@prescott-az.gov>
Cc: Jason Small <jason.small@prescott-az.gov>; Kraig Gardner <kraig.gardner@flocksafety.com>; Caity Peak <caity.peak@flocksafety.com>
Subject: Re: New Device Installation

Good Afternoon Sgt,

Please view your Deployment Plan HERE with all of your updated locations for Devices #03-#07, #10, and #14-#16.

Can you please review them and let me know if you approve?

Thank you!

Shelby Marsh (she/her)

Project Manager

470-697-1121 |
shelby.marsh@flocksafety.com

flock safety




On Thu, Aug 3, 2023 at 1:20 PM Shelby Marsh <shelby.marsh@flocksafety.com> wrote:

> Good Afternoon Sgt,
>
> We are working to get your device requests mobilized. We appreciate your patience as we work to complete.
>
> Thank you!
>
> Shelby Marsh (she/her)
>
> *Project Manager*
>
> 470-697-1121 |
> shelby.marsh@flocksafety.com
>
> flock safety



On Tue, Aug 1, 2023 at 4:01 PM Mark Parker <mark.parker@prescott-az.gov> wrote:

> Shelby,
>
> Please confirm you saw the last message noting that camera 8 will go to the next intersection signal arm. This will require a different mount.
>
> Best regards,
>
> **Mark S. Parker**
> Sergeant, Patrol Bureau
> Prescott Police Department
> 222 S. Marina Street | Prescott, AZ 86303
> Ph: 928.777.1997 | Fax: 928.778.3739
>
> ---
>
> **From:** Shelby Marsh <shelby.marsh@flocksafety.com>
> **Sent:** Thursday, July 27, 2023 8:20:08 AM
> **To:** Mark Parker <mark.parker@prescott-az.gov>
> **Cc:** Jason Small <jason.small@prescott-az.gov>; Kraig Gardner <kraig.gardner@flocksafety.com>; Caity Peak <caity.peak@flocksafety.com>
> **Subject:** Re: New Device Installation
>
> Good Morning Sgt. Parker,
>
> Maintenance for #05 is ***tentatively*** scheduled for next Friday, August 4th.
>
> #02 and #08 installations are ***tentatively*** scheduled for Wednesday, August 9th.
>
> More updates to follow!
>
> Thanks Sgt!
>
> Shelby Marsh (she/her)
>
> *Project Manager*
>
> 470-697-1121 |
> shelby.marsh@flocksafety.com
>
> flock safety

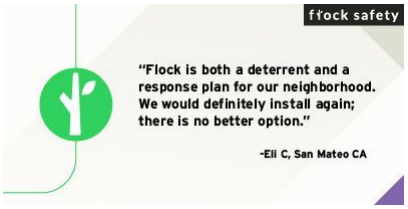

On Fri, Jul 21, 2023 at 8:13 AM Shelby Marsh <shelby.marsh@flocksafety.com> wrote:

> Good Morning Sgt. Parker,
>
> I am working with our Ops Team to finalize a path forward for getting your remaining devices installed and online. I will be in touch soon with an update.
>
> Have a good weekend! Thank you!

Shelby Marsh (she/her)

Project Manager

470-697-1121 |
shelby.marsh@flocksafety.com

flock safety



> On Wed, Jul 19, 2023 at 5:54 PM Mark Parker <mark.parker@prescott-az.gov> wrote:
>
> > Shelby,
> >
> > Here are the updates from today. Can we please try to utilize the 10th to get all of the pending items completed? I have already scheduled the bucket truck for this day.
> >
> > Camera adjustments:
> >
> > 10: Currently identified to be installed on a standalone pole at Whipple and Miller Valley. Scratch that location and install it at Whipple EB at Division on the signal pole extension arm.
> >
> > 6: It was adjusted today, but needs to be moved to the extension arm

14: It was adjusted today, but needs to be moved to the extension arm

16: Move to extension arm

3: This could not be adjusted and needs to be moved to the extension arm

5: Technician was going to look at the camera this afternoon to see if it can be adjusted, but it likely needs to be moved to the signal pole at Iron Springs EB / Williamson Valley

4: Move east to next intersection, Gurley WB / Sheldon extension arm (34.544572345560766, -112.45355605466621)

15: Move east to next intersection, Sheldon EB / Marina extension arm (34.545357583452905, -112.46707904902507)

7: Need to test this one more, I don't get any alerts from this camera so it may need to be moved over to the extension arm as well.

Temporary Locations for ADOT cameras:

9: Gurley EB / Gail Gardner on signal pole (34.543531822002905, -112.49040750915269)

13: Prescott Lakes Parkway SB / no-name intersection on extension arm (34.553555994004434, -112.41060180998132)

Are there any questions for me?

Best regards,

Mark S. Parker

Sergeant, Patrol Bureau

222 S. Marina Street **|** Prescott, AZ 86303

Ph: 928.777.1997 **|** Fax: 928.778.3739

Email: mark.parker@prescott-az.gov

Web: www.prescottpolice.org

From: Shelby Marsh <shelby.marsh@flocksafety.com>
Sent: Tuesday, July 18, 2023 9:59 AM
To: Mark Parker <mark.parker@prescott-az.gov>
Cc: Jason Small <jason.small@prescott-az.gov>; Kraig Gardner <kraig.gardner@flocksafety.com>; Caity Peak <caity.peak@flocksafety.com>; Eddie Tukes <eddie.tukes@flocksafety.com>; Michael Franzen <michael.franzen@flocksafety.com>; Darien Watson <darien.watson@flocksafety.com>
Subject: Re: New Device Installation

Good Morning Sgt. Parker,

Our field technician will be giving you a call shortly.

Thank you!

Shelby Marsh (she/her)

Project Manager

470-697-1121 |
shelby.marsh@flocksafety.com

flock safety



On Mon, Jul 17, 2023 at 12:21 AM Mark Parker <mark.parker@prescott-az.gov> wrote:

> Thank you Shelby,
>
> Here are the locations to adjust and a brief explanation:
>
> Ive noted instances of stolen cars and other hot listings passing through locations and not alerting, after much testing I've found this to be due to shadowing. Vehicle in curb lane concealing vehicle in fast lane. These adjustments will allow the camera to have the same view of both lanes irregardless of lane positioning. Thats my thought anyway; the goal is to increase the long term efficiency of the cameras and reduce missed plate reads as much as possible.
>
> 6: From signal pole to extension arm
>
> 5: Move to next intersection signal pole, Williamson Valley/ Iron Springs to signal extension arm
>
> 15: Move to next intersection signal pole, Sheldon/Marina to extension arm
>
> 16: From signal pole to extension arm
>
> 14: From signal pole to extension arm

4: Move to next intersection signal pole, Gurley/Sheldon signal extension arm

3: From signal pole to extension arm

Temporary Camera Locations:

9: Gurley/Gail Gardner EB on Extension Arm

13: Prescott Lakes Pkwy/ south Walmart entrance Signal extension arm, SB traffic

For Wednesday I have scheduled a bucket truck and I will provide the traffic control. I have spoken to the inspector and LE traffic control satisfies their requirements; with that, the traffic control portion of the permits has been closed and no inspections are needed.

I would like the crew to meet me in the morning at:

430 N Virginia St, Prescott, AZ 86301. Once there they can call me on my cell: 928-925-4679 and I will escort them into the yard where we will meet with the signals crew, who will be operating the bucket truck.

Please coordinate prior communication between the install crew and I so we can work out any issues beforehand.

Thank you,

Mark S. Parker
Sergeant, Patrol Bureau
Prescott Police Department
222 S. Marina Street | Prescott, AZ 86303
Ph: 928.777.1997 | Fax: 928.778.3739

From: Shelby Marsh <shelby.marsh@flocksafety.com>
Sent: Friday, July 14, 2023 9:08:57 AM
To: Mark Parker <mark.parker@prescott-az.gov>
Cc: Jason Small <jason.small@prescott-az.gov>; Kraig Gardner <kraig.gardner@flocksafety.com>; Caity Peak <caity.peak@flocksafety.com>; Eddie Tukes <eddie.tukes@flocksafety.com>; Michael Franzen <michael.franzen@flocksafety.com>; Darien Watson <darien.watson@flocksafety.com>
Subject: Re: FW: New Device Installation

Good Morning Sgt. Parker,

I very much appreciate your patience as we work through the installation process. See below -

- Please provide the location #s for the installed cameras you would like to be adjusted for optimal captures. Also, provide what adjustments this would entail. We will make sure to notify you of this visit but try to be as specific as possible when describing the desired adjustments.
- Do you have recommendations for temporary locations for #9 and #13? I can bring in our deployment specialists to assist if needed.
- We are set to begin maintenance on **Tuesday, July 18th**. I will be sure to connect you with the field tech so you can meet them onsite.
- Please confirm a bucket truck and TC will be available next week.

Thank you!

Shelby Marsh (she/her)

Project Manager

470-697-1121 |
shelby.marsh@flocksafety.com

flock safety



On Tue, Jul 11, 2023 at 9:00 AM Shelby Marsh <shelby.marsh@flocksafety.com> wrote:

> Good Morning Sgt. Parker,
>
> We heard back from ADOT regarding #9 and #13 - we are currently working on revising a few things, based on their feedback. I will let you know when we re-submit.
>
> Because we are a week out from installing 02, 05 (maintenance), 08, 10, and 11 (maintenance), I have connected with my Permitting team to contact ADOT, according to their guidelines. An inspector being present is part of their required guidelines.
>
> Are you able to provide a bucket truck for 10's installation?
>
> Thank you!

Project Manager

470-697-1121 |
shelby.marsh@flocksafety.com

flock safety



On Wed, Jul 5, 2023 at 11:43 AM Shelby Marsh <shelby.marsh@flocksafety.com> wrote:

> Good Morning Sgt. Parker, please see below -
>
> 1. What is the ADOT permit status for cameras #9 & #13 *This morning our Permitting Manager reached out directly to AZDOT and asked for a status update for these permits. I will let you know as soon as we hear back.*
> 2. What is the need for the inspector at locations #2 & #8 and is this something that we can handle pre-install? (see attached) **Permit conditions include: start inspections must be scheduled before any work is performed. Inspections should be scheduled through the Prescott Permit Portal, so please tag the permitting manager to log into the portal and schedule. If this is not possible, then please call the Building Division at 928-777-1371. Final inspection is also required.** *The installation for #2 and #8 is tentatively scheduled for Wednesday, 7/19. I have made a note to ping our Permitting Dept prior.*
>
> Thank you!
>
> Shelby Marsh (she/her)
>
> *Project Manager*

470-697-1121 |
shelby.marsh@flocksafety.com

flock safety



On Fri, Jun 30, 2023 at 4:15 PM Shelby Marsh <shelby.marsh@flocksafety.com> wrote:

> Good Afternoon Sergeant Parker,
>
> I have attached the permit for Location #8. I will also make sure to connect you with the field technician at least a week prior to your installation. I will get back to you with answers for #2 and #3 as soon as I can!
>
> Have a great weekend! Thank you!
>
> Shelby Marsh (she/her)
>
> *Project Manager*
>
> 470-697-1121 |
> shelby.marsh@flocksafety.com
>
> flock safety



On Wed, Jun 28, 2023 at 1:45 PM Mark Parker <mark.parker@prescott-az.gov> wrote:

> Shelby,
>
> I've returned from military duty and will be taking this back over from Lt. Small. I have a few questions/requests:
>
> 1. Can you send me the last revision of the City of Prescott permit that includes the updated location for camera #8
> 2. What is the ADOT permit status for cameras #9 & #13
> 3. What is the need for the inspector at locations #2 & #8 and is this something that we can handle pre-install?
> 4. I can coordinate the bucket truck again for #10 on July 19th. I would like the person who is coming up to do the installs to coordinate with me at least a week prior to coming up, if not sooner. I had the bucket truck and a traffic control team here for the last install but since we didn't have any contact with the installer our people and your people were never connected…
>
> Thank you,

Mark S. Parker

Sergeant, Patrol Bureau

222 S. Marina Street **|** Prescott, AZ 86303

Ph: 928.777.1997 **|** Fax: 928.778.3739

Email: mark.parker@prescott-az.gov

Web: www.prescottpolice.org

From: Jason Small <jason.small@prescott-az.gov>
Sent: Wednesday, June 28, 2023 8:39 AM
To: Mark Parker <mark.parker@prescott-az.gov>
Subject: Fwd: New Device Installation

Get Outlook for iOS

From: Shelby Marsh <shelby.marsh@flocksafety.com>
Sent: Wednesday, June 28, 2023 8:36:24 AM
To: Jason Small <jason.small@prescott-az.gov>
Cc: Kraig Gardner <kraig.gardner@flocksafety.com>; Ellen Ziegler <ellen.ziegler@flocksafety.com>
Subject: Re: New Device Installation

Good Morning Lt. Small,

I apologize for the delay in getting back with you! It looks like our tech was unable to install #2 and #8 due to not being able to get ahold of the inspector to meet him onsite. Can you please confirm the phone number and email address of the inspector? I will be sure to connect with them the week of the install to coordinate the site visit.

My field team would also like to know if you have a bucket truck we can utilize to install #10? I am really pushing for the team to knock out 2, 8, and 10 in one more mobilization, currently slated for July 19th.

Thanks Lt.!

Shelby Marsh (she/her)

Project Manager

470-697-1121 |
shelby.marsh@flocksafety.com

flock safety



On Fri, Jun 16, 2023 at 3:16 PM Jason Small <jason.small@prescott-az.gov> wrote:

> Shelby
>
> Thanks a bunch.

Jason Small

Special Operations Bureau Lieutenant

222 S. Marina St. Prescott Az 86303

928-777-1942

jason.small@prescott-az.gov

From: Shelby Marsh <shelby.marsh@flocksafety.com>
Sent: Friday, June 16, 2023 1:15 PM
To: Jason Small <jason.small@prescott-az.gov>

Cc: Kraig Gardner <kraig.gardner@flocksafety.com>; Mark Parker <mark.parker@prescott-az.gov>; Caity Peak <caity.peak@flocksafety.com>; Scout Cappello <scout.cappello@flocksafety.com>
Subject: Re: New Device Installation

Good Afternoon Lt. Small,

I greatly appreciate your patience throughout this process. All locations are now installed, except #2, #8, and #10.

#2 and #8 are scheduled to be installed next Thursday, June 22nd. #10 is in the queue to be scheduled and I will keep you posted when I receive a hard date.

Have a great weekend!


Thank you!

Shelby Marsh (she/her)

Project Manager

470-697-1121 |
shelby.marsh@flocksafety.com

flock safety

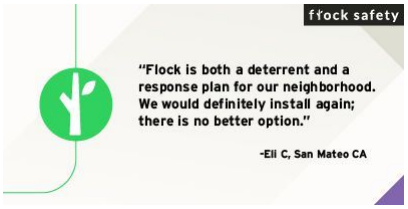

On Thu, Jun 15, 2023 at 5:09 PM Shelby Marsh <shelby.marsh@flocksafety.com> wrote:

> Good Afternoon Lt. Small,
>
> I received your voicemail. I am working with my team to determine what is left to complete for this project. I will let you know as soon as possible.
>
> Have a great night!

Shelby Marsh (she/her)

Project Manager

470-697-1121 |
shelby.marsh@flocksafety.com

flock safety



On Wed, Jun 14, 2023 at 1:19 PM Shelby Marsh <shelby.marsh@flocksafety.com> wrote:

> Good Afternoon Sergeant,
>
> Flock Technician Ra Grant is currently installing your devices onsite. If you could give him a call at 470-905-7134 to connect at a location, that would be great!
>
> I appreciate your patience during this process! Thank you!

Shelby Marsh (she/her)

Project Manager

470-697-1121 |
shelby.marsh@flocksafety.com

flock safety


ffock safety
"Flock is both a deterrent and a response plan for our neighborhood. We would definitely install again; there is no better option."
-Eli C, San Mateo CA

DOC-000205

Original filename: 20230911 - RE_ New Device Installation (3).pdf
Original path: Flock City Docs - Records/20230911 - RE_ New Device Installation (3).pdf
Document date: 2023-09-11
Document type: Email
Duplicate status: near
Original page count: 22
SHA256: 2fd4627b48f32c73123f2eddc3897bffe952e0cfdc87a0c79298b7772085b8f6

Summary:
Email thread between Prescott Police Sergeant Mark Parker and Flock Safety Project Manager Shelby Marsh coordinating installation and relocation of Flock ALPR devices, including permit requirements for certain locations and scheduling of field installation dates. Discusses that no city permits are needed for cameras affixed to City of Prescott poles, though permits and traffic plans remain required for two ADOT locations.

From: "Mark Parker" <mark.parker@prescott-az.gov>
To: "Shelby Marsh" <shelby.marsh@flocksafety.com>
CC: "Jason Small" <jason.small@prescott-az.gov>
"Kraig Gardner" <kraig.gardner@flocksafety.com>
"Caity Peak" <caity.peak@flocksafety.com>
"Michael Franzen" <michael.franzen@flocksafety.com>
Date: 9/11/2023 4:23:36 PM
Subject: RE: New Device Installation

---

ian.mattingly@prescott-az.gov
928-777-1100 x5008

From: Shelby Marsh <shelby.marsh@flocksafety.com>
Sent: Monday, September 11, 2023 15:45
To: Mark Parker <mark.parker@prescott-az.gov>
Cc: Jason Small <jason.small@prescott-az.gov>; Kraig Gardner <kraig.gardner@flocksafety.com>; Caity Peak <caity.peak@flocksafety.com>; Michael Franzen <michael.franzen@flocksafety.com>
Subject: Re: New Device Installation

Good Afternoon,

Do you mind providing a phone number and email address for Ian Mattingly? My Permitting Manager has asked for this information to reach out.

Thank you!

Shelby Marsh (she/her)

Project Manager

470-697-1121 |
shelby.marsh@flocksafety.com

flock safety



On Tue, Sep 5, 2023 at 3:40 PM Mark Parker <mark.parker@prescott-az.gov> wrote:

> I've already spoke with our Transportation Manager, Ian Mattingly, and we do not need permits as long as the cameras are being affixed to City of Prescott poles and each adjustment we are making includes a City of Prescott pole. Traffic control is being handled by the police department, so updated traffic plans are not required for these locations either. We may proceed without revising any permits. The permitting and traffic plans are still required for the two ADOT locations.
>
> Best regards,

Mark S. Parker
Sergeant, Patrol Bureau

222 S. Marina Street | Prescott, AZ 86303
Ph: 928.777.1997 | Fax: 928.778.3739
Email: mark.parker@prescott-az.gov
Web: www.prescottpolice.org

From: Shelby Marsh <shelby.marsh@flocksafety.com>
Sent: Tuesday, September 5, 2023 12:18
To: Mark Parker <mark.parker@prescott-az.gov>
Cc: Jason Small <jason.small@prescott-az.gov>; Kraig Gardner <kraig.gardner@flocksafety.com>; Caity Peak <caity.peak@flocksafety.com>
Subject: Re: New Device Installation

Good Afternoon,

It looks like for Device #10's updated location we will need a city permit. I have asked our Permitting Manager what we need to be able to submit and I am just waiting to hear back.

I am waiting on word from our Field Team for installation dates for Devices #05, #06, #07, and #16.

Thank you!

Shelby Marsh (she/her)

Project Manager

470-697-1121 |
shelby.marsh@flocksafety.com

flock safety



On Thu, Aug 31, 2023 at 4:27 PM Shelby Marsh <shelby.marsh@flocksafety.com> wrote:


> Good Afternoon,
>
> I have asked our internal Ops Team to push locations 3-7, 10, and 14-16 to install. I will let you know when I have relocation dates.
>
> View your Deployment Plan HERE for reference.
>
> Thank you!
>
> Shelby Marsh (she/her)
>
> *Project Manager*

470-697-1121 |
shelby.marsh@flocksafety.com

flock safety



On Thu, Aug 10, 2023 at 4:38 PM Shelby Marsh <shelby.marsh@flocksafety.com> wrote:
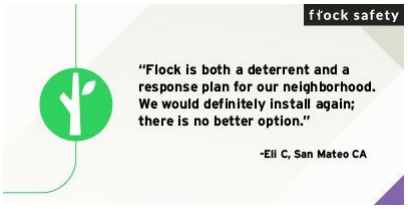
> Good Afternoon Sgt,
>
> I will let you know the dates as soon as I receive them.
>
> Thank you!
>
> Shelby Marsh (she/her)
>
> *Project Manager*
>
> 470-697-1121 |
> shelby.marsh@flocksafety.com
>
> flock safety
>
> 
>

On Mon, Aug 7, 2023 at 11:00 PM Mark Parker <mark.parker@prescott-az.gov> wrote:

> This looks great! I will need to know the date we are planning to complete the work as soon as possible since I will need to coordinate with the signals crew for the bucket truck.
>
> Best regards,
>
> **Mark S. Parker**
> *Sergeant, Patrol Bureau*
>
> 222 S. Marina Street **|** Prescott, AZ 86303
> Ph: 928.777.1997 **|** Fax: 928.778.3739
> Email: mark.parker@prescott-az.gov
> Web: www.prescottpolice.org

From: Shelby Marsh <shelby.marsh@flocksafety.com>
Sent: Monday, August 7, 2023 11:53
To: Mark Parker <mark.parker@prescott-az.gov>
Cc: Jason Small <jason.small@prescott-az.gov>; Kraig Gardner <kraig.gardner@flocksafety.com>; Caity Peak <caity.peak@flocksafety.com>
Subject: Re: New Device Installation

Good Afternoon Sgt,

Please view your Deployment Plan HERE with all of your updated locations for Devices #03-#07, #10, and #14-#16.

Can you please review them and let me know if you approve?

Thank you!

Shelby Marsh (she/her)

Project Manager

470-697-1121 |
shelby.marsh@flocksafety.com

flock safety




On Thu, Aug 3, 2023 at 1:20 PM Shelby Marsh <shelby.marsh@flocksafety.com> wrote:

> Good Afternoon Sgt,
>
> We are working to get your device requests mobilized. We appreciate your patience as we work to complete.
>
> Thank you!
>
> Shelby Marsh (she/her)
>
> *Project Manager*
>
> 470-697-1121 |
> shelby.marsh@flocksafety.com
>
> flock safety



On Tue, Aug 1, 2023 at 4:01 PM Mark Parker <mark.parker@prescott-az.gov> wrote:

> Shelby,
>
> Please confirm you saw the last message noting that camera 8 will go to the next intersection signal arm. This will require a different mount.
>
> Best regards,
>
> **Mark S. Parker**
> Sergeant, Patrol Bureau
> Prescott Police Department
> 222 S. Marina Street | Prescott, AZ 86303
> Ph: 928.777.1997 | Fax: 928.778.3739
>
> ---
>
> **From:** Shelby Marsh <shelby.marsh@flocksafety.com>
> **Sent:** Thursday, July 27, 2023 8:20:08 AM
> **To:** Mark Parker <mark.parker@prescott-az.gov>
> **Cc:** Jason Small <jason.small@prescott-az.gov>; Kraig Gardner <kraig.gardner@flocksafety.com>; Caity Peak <caity.peak@flocksafety.com>
> **Subject:** Re: New Device Installation
>
> Good Morning Sgt. Parker,
>
> Maintenance for #05 is ***tentatively*** scheduled for next Friday, August 4th.
>
> #02 and #08 installations are ***tentatively*** scheduled for Wednesday, August 9th.
>
> More updates to follow!
>
> Thanks Sgt!
>
> Shelby Marsh (she/her)
>
> *Project Manager*
>
> 470-697-1121 |
> shelby.marsh@flocksafety.com
>
> flock safety

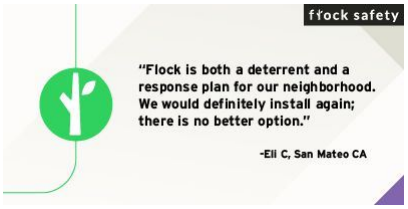

On Fri, Jul 21, 2023 at 8:13 AM Shelby Marsh <shelby.marsh@flocksafety.com> wrote:

> Good Morning Sgt. Parker,
>
> I am working with our Ops Team to finalize a path forward for getting your remaining devices installed and online. I will be in touch soon with an update.
>
> Have a good weekend! Thank you!

Shelby Marsh (she/her)

Project Manager

470-697-1121 |
shelby.marsh@flocksafety.com

flock safety



> On Wed, Jul 19, 2023 at 5:54 PM Mark Parker <mark.parker@prescott-az.gov> wrote:
>
> > Shelby,
> >
> > Here are the updates from today. Can we please try to utilize the 10th to get all of the pending items completed? I have already scheduled the bucket truck for this day.
> >
> > Camera adjustments:
> >
> > 10: Currently identified to be installed on a standalone pole at Whipple and Miller Valley. Scratch that location and install it at Whipple EB at Division on the signal pole extension arm.
> >
> > 6: It was adjusted today, but needs to be moved to the extension arm

14: It was adjusted today, but needs to be moved to the extension arm

16: Move to extension arm

3: This could not be adjusted and needs to be moved to the extension arm

5: Technician was going to look at the camera this afternoon to see if it can be adjusted, but it likely needs to be moved to the signal pole at Iron Springs EB / Williamson Valley

4: Move east to next intersection, Gurley WB / Sheldon extension arm (34.544572345560766, -112.45355605466621)

15: Move east to next intersection, Sheldon EB / Marina extension arm (34.545357583452905, -112.46707904902507)

7: Need to test this one more, I don't get any alerts from this camera so it may need to be moved over to the extension arm as well.

Temporary Locations for ADOT cameras:

9: Gurley EB / Gail Gardner on signal pole (34.543531822002905, -112.49040750915269)

13: Prescott Lakes Parkway SB / no-name intersection on extension arm (34.553555994004434, -112.41060180998132)

Are there any questions for me?

Best regards,

Mark S. Parker

Sergeant, Patrol Bureau

222 S. Marina Street **|** Prescott, AZ 86303

Ph: 928.777.1997 **|** Fax: 928.778.3739

Email: mark.parker@prescott-az.gov

Web: www.prescottpolice.org

From: Shelby Marsh <shelby.marsh@flocksafety.com>
Sent: Tuesday, July 18, 2023 9:59 AM
To: Mark Parker <mark.parker@prescott-az.gov>
Cc: Jason Small <jason.small@prescott-az.gov>; Kraig Gardner <kraig.gardner@flocksafety.com>; Caity Peak <caity.peak@flocksafety.com>; Eddie Tukes <eddie.tukes@flocksafety.com>; Michael Franzen <michael.franzen@flocksafety.com>; Darien Watson <darien.watson@flocksafety.com>
Subject: Re: New Device Installation

Good Morning Sgt. Parker,

Our field technician will be giving you a call shortly.

Thank you!

Shelby Marsh (she/her)

Project Manager

470-697-1121 |
shelby.marsh@flocksafety.com

flock safety



On Mon, Jul 17, 2023 at 12:21 AM Mark Parker <mark.parker@prescott-az.gov> wrote:

> Thank you Shelby,
>
> Here are the locations to adjust and a brief explanation:
>
> Ive noted instances of stolen cars and other hot listings passing through locations and not alerting, after much testing I've found this to be due to shadowing. Vehicle in curb lane concealing vehicle in fast lane. These adjustments will allow the camera to have the same view of both lanes irregardless of lane positioning. Thats my thought anyway; the goal is to increase the long term efficiency of the cameras and reduce missed plate reads as much as possible.
>
> 6: From signal pole to extension arm
>
> 5: Move to next intersection signal pole, Williamson Valley/ Iron Springs to signal extension arm
>
> 15: Move to next intersection signal pole, Sheldon/Marina to extension arm
>
> 16: From signal pole to extension arm
>
> 14: From signal pole to extension arm

4: Move to next intersection signal pole, Gurley/Sheldon signal extension arm

3: From signal pole to extension arm

Temporary Camera Locations:

9: Gurley/Gail Gardner EB on Extension Arm

13: Prescott Lakes Pkwy/ south Walmart entrance Signal extension arm, SB traffic

For Wednesday I have scheduled a bucket truck and I will provide the traffic control. I have spoken to the inspector and LE traffic control satisfies their requirements; with that, the traffic control portion of the permits has been closed and no inspections are needed.

I would like the crew to meet me in the morning at:

430 N Virginia St, Prescott, AZ 86301. Once there they can call me on my cell: 928-925-4679 and I will escort them into the yard where we will meet with the signals crew, who will be operating the bucket truck.

Please coordinate prior communication between the install crew and I so we can work out any issues beforehand.

Thank you,

Mark S. Parker
Sergeant, Patrol Bureau
Prescott Police Department
222 S. Marina Street | Prescott, AZ 86303
Ph: 928.777.1997 | Fax: 928.778.3739

From: Shelby Marsh <shelby.marsh@flocksafety.com>
Sent: Friday, July 14, 2023 9:08:57 AM
To: Mark Parker <mark.parker@prescott-az.gov>
Cc: Jason Small <jason.small@prescott-az.gov>; Kraig Gardner <kraig.gardner@flocksafety.com>; Caity Peak <caity.peak@flocksafety.com>; Eddie Tukes <eddie.tukes@flocksafety.com>; Michael Franzen <michael.franzen@flocksafety.com>; Darien Watson <darien.watson@flocksafety.com>
Subject: Re: FW: New Device Installation

Good Morning Sgt. Parker,

I very much appreciate your patience as we work through the installation process. See below -

- Please provide the location #s for the installed cameras you would like to be adjusted for optimal captures. Also, provide what adjustments this would entail. We will make sure to notify you of this visit but try to be as specific as possible when describing the desired adjustments.
- Do you have recommendations for temporary locations for #9 and #13? I can bring in our deployment specialists to assist if needed.
- We are set to begin maintenance on **Tuesday, July 18th**. I will be sure to connect you with the field tech so you can meet them onsite.
- Please confirm a bucket truck and TC will be available next week.

Thank you!

Shelby Marsh (she/her)

Project Manager

470-697-1121 |
shelby.marsh@flocksafety.com

flock safety



On Tue, Jul 11, 2023 at 9:00 AM Shelby Marsh <shelby.marsh@flocksafety.com> wrote:

> Good Morning Sgt. Parker,
>
> We heard back from ADOT regarding #9 and #13 - we are currently working on revising a few things, based on their feedback. I will let you know when we re-submit.
>
> Because we are a week out from installing 02, 05 (maintenance), 08, 10, and 11 (maintenance), I have connected with my Permitting team to contact ADOT, according to their guidelines. An inspector being present is part of their required guidelines.
>
> Are you able to provide a bucket truck for 10's installation?
>
> Thank you!

Project Manager

470-697-1121 |
shelby.marsh@flocksafety.com

flock safety



On Wed, Jul 5, 2023 at 11:43 AM Shelby Marsh <shelby.marsh@flocksafety.com> wrote:

> Good Morning Sgt. Parker, please see below -
>
> 1. What is the ADOT permit status for cameras #9 & #13 *This morning our Permitting Manager reached out directly to AZDOT and asked for a status update for these permits. I will let you know as soon as we hear back.*
> 2. What is the need for the inspector at locations #2 & #8 and is this something that we can handle pre-install? (see attached) **Permit conditions include: start inspections must be scheduled before any work is performed. Inspections should be scheduled through the Prescott Permit Portal, so please tag the permitting manager to log into the portal and schedule. If this is not possible, then please call the Building Division at 928-777-1371. Final inspection is also required.** *The installation for #2 and #8 is tentatively scheduled for Wednesday, 7/19. I have made a note to ping our Permitting Dept prior.*
>
> Thank you!
>
> Shelby Marsh (she/her)
>
> *Project Manager*

470-697-1121 |
shelby.marsh@flocksafety.com

flock safety



On Fri, Jun 30, 2023 at 4:15 PM Shelby Marsh <shelby.marsh@flocksafety.com> wrote:

> Good Afternoon Sergeant Parker,
>
> I have attached the permit for Location #8. I will also make sure to connect you with the field technician at least a week prior to your installation. I will get back to you with answers for #2 and #3 as soon as I can!
>
> Have a great weekend! Thank you!
>
> Shelby Marsh (she/her)
>
> *Project Manager*
>
> 470-697-1121 |
> shelby.marsh@flocksafety.com
>
> flock safety



On Wed, Jun 28, 2023 at 1:45 PM Mark Parker <mark.parker@prescott-az.gov> wrote:

> Shelby,
>
> I've returned from military duty and will be taking this back over from Lt. Small. I have a few questions/requests:
>
> 1. Can you send me the last revision of the City of Prescott permit that includes the updated location for camera #8
> 2. What is the ADOT permit status for cameras #9 & #13
> 3. What is the need for the inspector at locations #2 & #8 and is this something that we can handle pre-install?
> 4. I can coordinate the bucket truck again for #10 on July 19th. I would like the person who is coming up to do the installs to coordinate with me at least a week prior to coming up, if not sooner. I had the bucket truck and a traffic control team here for the last install but since we didn't have any contact with the installer our people and your people were never connected…
>
> Thank you,

Mark S. Parker

Sergeant, Patrol Bureau

222 S. Marina Street **|** Prescott, AZ 86303

Ph: 928.777.1997 **|** Fax: 928.778.3739

Email: mark.parker@prescott-az.gov

Web: www.prescottpolice.org

From: Jason Small <jason.small@prescott-az.gov>
Sent: Wednesday, June 28, 2023 8:39 AM
To: Mark Parker <mark.parker@prescott-az.gov>
Subject: Fwd: New Device Installation

Get Outlook for iOS

From: Shelby Marsh <shelby.marsh@flocksafety.com>
Sent: Wednesday, June 28, 2023 8:36:24 AM
To: Jason Small <jason.small@prescott-az.gov>
Cc: Kraig Gardner <kraig.gardner@flocksafety.com>; Ellen Ziegler <ellen.ziegler@flocksafety.com>
Subject: Re: New Device Installation

Good Morning Lt. Small,

I apologize for the delay in getting back with you! It looks like our tech was unable to install #2 and #8 due to not being able to get ahold of the inspector to meet him onsite. Can you please confirm the phone number and email address of the inspector? I will be sure to connect with them the week of the install to coordinate the site visit.

My field team would also like to know if you have a bucket truck we can utilize to install #10? I am really pushing for the team to knock out 2, 8, and 10 in one more mobilization, currently slated for July 19th.

Thanks Lt.!

Shelby Marsh (she/her)

Project Manager

470-697-1121 |
shelby.marsh@flocksafety.com

flock safety



On Fri, Jun 16, 2023 at 3:16 PM Jason Small <jason.small@prescott-az.gov> wrote:

> Shelby
>
> Thanks a bunch.

Jason Small

Special Operations Bureau Lieutenant

222 S. Marina St. Prescott Az 86303

928-777-1942

jason.small@prescott-az.gov

From: Shelby Marsh <shelby.marsh@flocksafety.com>
Sent: Friday, June 16, 2023 1:15 PM
To: Jason Small <jason.small@prescott-az.gov>

Cc: Kraig Gardner <kraig.gardner@flocksafety.com>; Mark Parker <mark.parker@prescott-az.gov>; Caity Peak <caity.peak@flocksafety.com>; Scout Cappello <scout.cappello@flocksafety.com>
Subject: Re: New Device Installation

Good Afternoon Lt. Small,

I greatly appreciate your patience throughout this process. All locations are now installed, except #2, #8, and #10.

#2 and #8 are scheduled to be installed next Thursday, June 22nd. #10 is in the queue to be scheduled and I will keep you posted when I receive a hard date.

Have a great weekend!


Thank you!

Shelby Marsh (she/her)

Project Manager

470-697-1121 |
shelby.marsh@flocksafety.com

flock safety

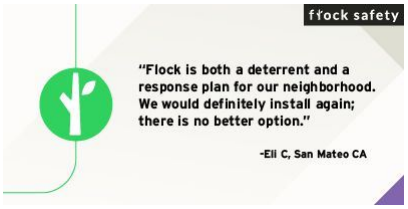

On Thu, Jun 15, 2023 at 5:09 PM Shelby Marsh <shelby.marsh@flocksafety.com> wrote:

> Good Afternoon Lt. Small,
>
> I received your voicemail. I am working with my team to determine what is left to complete for this project. I will let you know as soon as possible.
>
> Have a great night!

Shelby Marsh (she/her)

Project Manager

470-697-1121 |
shelby.marsh@flocksafety.com

flock safety



On Wed, Jun 14, 2023 at 1:19 PM Shelby Marsh <shelby.marsh@flocksafety.com> wrote:

> Good Afternoon Sergeant,
>
> Flock Technician Ra Grant is currently installing your devices onsite. If you could give him a call at 470-905-7134 to connect at a location, that would be great!
>
> I appreciate your patience during this process! Thank you!

Shelby Marsh (she/her)

Project Manager

470-697-1121 |
shelby.marsh@flocksafety.com

flock safety


ffock safety
"Flock is both a deterrent and a response plan for our neighborhood. We would definitely install again; there is no better option."
-Eli C, San Mateo CA

DOC-000206

Original filename: 20230911 - Re_ New Device Installation (1).pdf
Original path: Flock City Docs - Records/20230911 - Re_ New Device Installation (1).pdf
Document date: 2023-09-11
Document type: Email
Duplicate status: unique
Original page count: 34
SHA256: efba27b805d1333ea9d8b71f76fc02ee063d929f1fa7800c36930a9961eaa198

Summary:
Email thread between Flock project manager Shelby Marsh and Prescott Police Sergeant Mark Parker coordinating installation and relocation of Flock camera devices, discussing permitting requirements for City of Prescott poles versus ADOT locations, and scheduling install dates.


From: "Shelby Marsh" <shelby.marsh@flocksafety.com>
To: "Mark Parker" <mark.parker@prescott-az.gov>
CC: "Jason Small" <jason.small@prescott-az.gov>
"Kraig Gardner" <kraig.gardner@flocksafety.com>
"Caity Peak" <caity.peak@flocksafety.com>
"Michael Franzen" <michael.franzen@flocksafety.com>
Date: 9/11/2023 3:45:22 PM
Subject: Re: New Device Installation

Good Afternoon,

Do you mind providing a phone number and email address for Ian Mattingly? My Permitting Manager has asked for this information to reach out.

Thank you!

Shelby Marsh (she/her)
Project Manager
470-697-1121 | shelby.marsh@flocksafety.com
flock safety

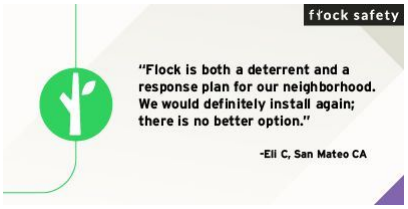

On Tue, Sep 5, 2023 at 3:40 PM Mark Parker <mark.parker@prescott-az.gov> wrote:

> I've already spoke with our Transportation Manager, Ian Mattingly, and we do not need permits as long as the cameras are being affixed to City of Prescott poles and each adjustment we are making includes a City of Prescott pole. Traffic control is being handled by the police department, so updated traffic plans are not required for these locations either. We may proceed without revising any permits. The permitting and traffic plans are still required for the two ADOT locations.
>
> Best regards,
>
> **Mark S. Parker**
> *Sergeant, Patrol Bureau*
>
> 222 S. Marina Street | Prescott, AZ 86303

Ph: 928.777.1997 | Fax: 928.778.3739

Email: mark.parker@prescott-az.gov

Web: www.prescottpolice.org

From: Shelby Marsh <shelby.marsh@flocksafety.com>
Sent: Tuesday, September 5, 2023 12:18
To: Mark Parker <mark.parker@prescott-az.gov>
Cc: Jason Small <jason.small@prescott-az.gov>; Kraig Gardner <kraig.gardner@flocksafety.com>; Caity Peak <caity.peak@flocksafety.com>
Subject: Re: New Device Installation

Good Afternoon,

It looks like for Device #10's updated location we will need a city permit. I have asked our Permitting Manager what we need to be able to submit and I am just waiting to hear back.

I am waiting on word from our Field Team for installation dates for Devices #05, #06, #07, and #16.

Thank you!

Shelby Marsh (she/her)

Project Manager

470-697-1121 |
shelby.marsh@flocksafety.com

flock safety



On Thu, Aug 31, 2023 at 4:27 PM Shelby Marsh <shelby.marsh@flocksafety.com> wrote:

> Good Afternoon,
>
> I have asked our internal Ops Team to push locations 3-7, 10, and 14-16 to install. I will let you know when I have relocation dates.
>
> View your Deployment Plan HERE for reference.
>
> Thank you!
>
> Shelby Marsh (she/her)
>
> *Project Manager*
>
> 470-697-1121 |
> shelby.marsh@flocksafety.com
>
> flock safety
>
> 
>

On Thu, Aug 10, 2023 at 4:38 PM Shelby Marsh <shelby.marsh@flocksafety.com> wrote:

> Good Afternoon Sgt,
>
> I will let you know the dates as soon as I receive them.
>
> Thank you!

Shelby Marsh (she/her)

Project Manager

470-697-1121 |
shelby.marsh@flocksafety.com

flock safety



On Mon, Aug 7, 2023 at 11:00 PM Mark Parker <mark.parker@prescott-az.gov> wrote:

> This looks great! I will need to know the date we are planning to complete the work as soon as possible since I will need to coordinate with the signals crew for the bucket truck.
>
> Best regards,

Mark S. Parker

Sergeant, Patrol Bureau

222 S. Marina Street | Prescott, AZ 86303

Ph: 928.777.1997 | Fax: 928.778.3739

Email: mark.parker@prescott-az.gov

Web: www.prescottpolice.org

From: Shelby Marsh <shelby.marsh@flocksafety.com>
Sent: Monday, August 7, 2023 11:53
To: Mark Parker <mark.parker@prescott-az.gov>
Cc: Jason Small <jason.small@prescott-az.gov>; Kraig Gardner <kraig.gardner@flocksafety.com>; Caity Peak <caity.peak@flocksafety.com>
Subject: Re: New Device Installation

Good Afternoon Sgt,

Please view your Deployment Plan HERE with all of your updated locations for Devices #03-#07, #10, and #14-#16.

Can you please review them and let me know if you approve?

Thank you!

Shelby Marsh (she/her)


Project Manager

470-697-1121 |
shelby.marsh@flocksafety.com

flock safety



On Thu, Aug 3, 2023 at 1:20 PM Shelby Marsh <shelby.marsh@flocksafety.com> wrote:
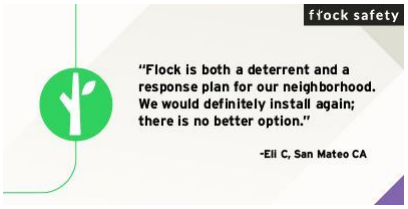
> Good Afternoon Sgt,
>
> We are working to get your device requests mobilized. We appreciate your patience as we work to complete.
>
> Thank you!
>
> Shelby Marsh (she/her)
>
> *Project Manager*
>
> 470-697-1121 |
> shelby.marsh@flocksafety.com
>
> flock safety
>
> 
>

On Tue, Aug 1, 2023 at 4:01 PM Mark Parker <mark.parker@prescott-az.gov> wrote:

> Shelby,
>
> Please confirm you saw the last message noting that camera 8 will go to the next intersection signal arm. This will require a different mount.
>
> Best regards,
>
> **Mark S. Parker**
> Sergeant, Patrol Bureau
> Prescott Police Department
> 222 S. Marina Street | Prescott, AZ 86303
> Ph: 928.777.1997 | Fax: 928.778.3739
>
> ---
>
> **From:** Shelby Marsh <shelby.marsh@flocksafety.com>
> **Sent:** Thursday, July 27, 2023 8:20:08 AM
> **To:** Mark Parker <mark.parker@prescott-az.gov>
> **Cc:** Jason Small <jason.small@prescott-az.gov>; Kraig Gardner <kraig.gardner@flocksafety.com>; Caity Peak <caity.peak@flocksafety.com>
> **Subject:** Re: New Device Installation
>
> Good Morning Sgt. Parker,
>
> Maintenance for #05 is ***tentatively*** scheduled for next Friday, August 4th.
>
> #02 and #08 installations are ***tentatively*** scheduled for Wednesday, August 9th.

More updates to follow!

Thanks Sgt!

Shelby Marsh (she/her)

Project Manager

470-697-1121 |
shelby.marsh@flocksafety.com

flock safety



On Fri, Jul 21, 2023 at 8:13 AM Shelby Marsh <shelby.marsh@flocksafety.com> wrote:

> Good Morning Sgt. Parker,
>
> I am working with our Ops Team to finalize a path forward for getting your remaining devices installed and online. I will be in touch soon with an update.
>
> Have a good weekend! Thank you!

Shelby Marsh (she/her)

Project Manager

470-697-1121 |
shelby.marsh@flocksafety.com

flock safety



On Wed, Jul 19, 2023 at 5:54 PM Mark Parker <mark.parker@prescott-az.gov> wrote:

> Shelby,
>
> Here are the updates from today. Can we please try to utilize the 10th to get all of the pending items completed? I have already scheduled the bucket truck for this day.
>
> Camera adjustments:
>
> 10: Currently identified to be installed on a standalone pole at Whipple and Miller Valley. Scratch that location and install it at Whipple EB at Division on the signal pole extension arm.
>
> 6: It was adjusted today, but needs to be moved to the extension arm
>
> 14: It was adjusted today, but needs to be moved to the extension arm

16: Move to extension arm

3: This could not be adjusted and needs to be moved to the extension arm

5: Technician was going to look at the camera this afternoon to see if it can be adjusted, but it likely needs to be moved to the signal pole at Iron Springs EB / Williamson Valley

4: Move east to next intersection, Gurley WB / Sheldon extension arm (34.544572345560766, -112.45355605466621)

15: Move east to next intersection, Sheldon EB / Marina extension arm (34.545357583452905, -112.46707904902507)

7: Need to test this one more, I don’t get any alerts from this camera so it may need to be moved over to the extension arm as well.

Temporary Locations for ADOT cameras:

9: Gurley EB / Gail Gardner on signal pole (34.543531822002905, -112.49040750915269)

13: Prescott Lakes Parkway SB / no-name intersection on extension arm (34.553555994004434, -112.41060180998132)

Are there any questions for me?

Best regards,

Mark S. Parker

Sergeant, Patrol Bureau

222 S. Marina Street **|** Prescott, AZ 86303

Ph: 928.777.1997 **|** Fax: 928.778.3739

Email: mark.parker@prescott-az.gov

Web: www.prescottpolice.org

From: Shelby Marsh <shelby.marsh@flocksafety.com>
Sent: Tuesday, July 18, 2023 9:59 AM
To: Mark Parker <mark.parker@prescott-az.gov>
Cc: Jason Small <jason.small@prescott-az.gov>; Kraig Gardner <kraig.gardner@flocksafety.com>; Caity Peak <caity.peak@flocksafety.com>; Eddie Tukes <eddie.tukes@flocksafety.com>; Michael Franzen <michael.franzen@flocksafety.com>; Darien Watson <darien.watson@flocksafety.com>
Subject: Re: New Device Installation

Good Morning Sgt. Parker,

Our field technician will be giving you a call shortly.

Thank you!

Shelby Marsh (she/her)

Project Manager

470-697-1121 |
shelby.marsh@flocksafety.com

flock safety



On Mon, Jul 17, 2023 at 12:21 AM Mark Parker <mark.parker@prescott-az.gov> wrote:

> Thank you Shelby,
>
> Here are the locations to adjust and a brief explanation:
>
> Ive noted instances of stolen cars and other hot listings passing through locations and not alerting, after much testing I've found this to be due to shadowing. Vehicle in curb lane concealing vehicle in fast lane. These

adjustments will allow the camera to have the same view of both lanes irregardless of lane positioning. Thats my thought anyway; the goal is to increase the long term efficiency of the cameras and reduce missed plate reads as much as possible.

6: From signal pole to extension arm

5: Move to next intersection signal pole, Williamson Valley/ Iron Springs to signal extension arm

15: Move to next intersection signal pole, Sheldon/Marina to extension arm

16: From signal pole to extension arm

14: From signal pole to extension arm

4: Move to next intersection signal pole, Gurley/Sheldon signal extension arm

3: From signal pole to extension arm

Temporary Camera Locations:

9: Gurley/Gail Gardner EB on Extension Arm

13: Prescott Lakes Pkwy/ south Walmart entrance Signal extension arm, SB traffic

For Wednesday I have scheduled a bucket truck and I will provide the traffic control. I have spoken to the inspector and LE traffic control satisfies their requirements; with that, the traffic control portion of the permits has been closed and no inspections are needed.

I would like the crew to meet me in the morning at:

430 N Virginia St, Prescott, AZ 86301. Once there they can call me on my cell: 928-925-4679 and I will escort them into the yard where we will meet with the signals crew, who will be operating the bucket truck.

Please coordinate prior communication between the install crew and I so we can work out any issues beforehand.

Thank you,

Mark S. Parker
Sergeant, Patrol Bureau
Prescott Police Department
222 S. Marina Street | Prescott, AZ 86303
Ph: 928.777.1997 | Fax: 928.778.3739

From: Shelby Marsh <shelby.marsh@flocksafety.com>
Sent: Friday, July 14, 2023 9:08:57 AM
To: Mark Parker <mark.parker@prescott-az.gov>
Cc: Jason Small <jason.small@prescott-az.gov>; Kraig Gardner <kraig.gardner@flocksafety.com>; Caity Peak <caity.peak@flocksafety.com>; Eddie Tukes <eddie.tukes@flocksafety.com>; Michael Franzen <michael.franzen@flocksafety.com>; Darien Watson <darien.watson@flocksafety.com>
Subject: Re: FW: New Device Installation

Good Morning Sgt. Parker,

I very much appreciate your patience as we work through the installation process. See below -

- Please provide the location #s for the installed cameras you would like to be adjusted for optimal captures. Also, provide what adjustments this would entail. We will make sure to notify you of this visit but try to be as specific as possible when describing the desired adjustments.
- Do you have recommendations for temporary locations for #9 and #13? I can bring in our deployment specialists to assist if needed.
- We are set to begin maintenance on **Tuesday, July 18th**. I will be sure to connect you with the field tech so you can meet them onsite.
- Please confirm a bucket truck and TC will be available next week.

Thank you!

Shelby Marsh (she/her)

Project Manager

470-697-1121 |
shelby.marsh@flocksafety.com

flock safety



On Tue, Jul 11, 2023 at 9:00 AM Shelby Marsh <shelby.marsh@flocksafety.com> wrote:

> Good Morning Sgt. Parker,
>
> We heard back from ADOT regarding #9 and #13 - we are currently working on revising a few things, based on their feedback. I will let you know when we re-submit.
>
> Because we are a week out from installing 02, 05 (maintenance), 08, 10, and 11 (maintenance), I have connected with my Permitting team to contact ADOT, according to their guidelines. An inspector being present is part of their required guidelines.

Are you able to provide a bucket truck for 10's installation?

Thank you!

Shelby Marsh (she/her)

Project Manager

470-697-1121 |
shelby.marsh@flocksafety.com

flock safety



On Wed, Jul 5, 2023 at 11:43 AM Shelby Marsh <shelby.marsh@flocksafety.com> wrote:

> Good Morning Sgt. Parker, please see below -
>
> 1. What is the ADOT permit status for cameras #9 & #13 *This morning our Permitting Manager reached out directly to AZDOT and asked for a status update for these permits. I will let you know as soon as we hear back.*

2. What is the need for the inspector at locations #2 & #8 and is this something that we can handle pre-install? (see attached) **Permit conditions include: start inspections must be scheduled before any work is performed. Inspections should be scheduled through the Prescott Permit Portal, so please tag the permitting manager to log into the portal and schedule. If this is not possible, then please call the Building Division at 928-777-1371. Final inspection is also required.** *The installation for #2 and #8 is tentatively scheduled for Wednesday, 7/19. I have made a note to ping our Permitting Dept prior.*

Thank you!

Shelby Marsh (she/her)

Project Manager

470-697-1121 |
shelby.marsh@flocksafety.com

flock safety



On Fri, Jun 30, 2023 at 4:15 PM Shelby Marsh

<shelby.marsh@flocksafety.com> wrote:

> Good Afternoon Sergeant Parker,
>
> I have attached the permit for Location #8. I will also make sure to connect you with the field technician at least a week prior to your installation. I will get back to you with answers for #2 and #3 as soon as I can!
>
> Have a great weekend! Thank you!

Shelby Marsh (she/her)

Project Manager

470-697-1121 |
shelby.marsh@flocksafety.com

flock safety



On Wed, Jun 28, 2023 at 1:45 PM Mark Parker <mark.parker@prescott-az.gov> wrote:

> Shelby,
>
> I've returned from military duty and will be taking this back over from Lt. Small. I have a few questions/requests:
>
> 1. Can you send me the last revision of the City of Prescott permit that includes the updated location for camera #8
> 2. What is the ADOT permit status for cameras #9 & #13
> 3. What is the need for the inspector at locations #2 & #8 and is this something that we can handle pre-install?
> 4. I can coordinate the bucket truck again for #10 on July 19th. I would like the person who is coming up to do the installs to coordinate with me at least a week prior to coming up, if not sooner. I had the bucket truck and a traffic control team here for the last install but since we didn't have any contact with the installer our people and your people were never connected…
>
> Thank you,

Mark S. Parker

Sergeant, Patrol Bureau

222 S. Marina Street **|** Prescott, AZ 86303

Ph: 928.777.1997 **|** Fax: 928.778.3739

Email: mark.parker@prescott-az.gov

Web: www.prescottpolice.org

From: Jason Small <jason.small@prescott-az.gov>
Sent: Wednesday, June 28, 2023 8:39 AM
To: Mark Parker <mark.parker@prescott-az.gov>
Subject: Fwd: New Device Installation

Get Outlook for iOS

From: Shelby Marsh <shelby.marsh@flocksafety.com>
Sent: Wednesday, June 28, 2023 8:36:24 AM
To: Jason Small <jason.small@prescott-az.gov>
Cc: Kraig Gardner <kraig.gardner@flocksafety.com>; Ellen Ziegler <ellen.ziegler@flocksafety.com>
Subject: Re: New Device Installation

Good Morning Lt. Small,

I apologize for the delay in getting back with you! It looks like our tech was unable to install #2 and #8 due to not being able to get ahold of the inspector to meet him onsite. Can you please confirm the phone number and email address of the inspector? I will be sure to connect with them the week of the install to coordinate the site visit.

My field team would also like to know if you have a bucket truck we can utilize to install #10? I am really pushing for the team to knock out 2, 8, and 10 in one more mobilization, currently slated for July 19th.

Thanks Lt.!

Project Manager

470-697-1121 |
shelby.marsh@flocksafety.com

flock safety



On Fri, Jun 16, 2023 at 3:16 PM Jason Small <jason.small@prescott-az.gov> wrote:

> Shelby
>
> Thanks a bunch.
>
> **Jason Small**
>
> *Special Operations Bureau Lieutenant*

222 S. Marina St. Prescott Az 86303

928-777-1942

jason.small@prescott-az.gov

From: Shelby Marsh <shelby.marsh@flocksafety.com>
Sent: Friday, June 16, 2023 1:15 PM
To: Jason Small <jason.small@prescott-az.gov>
Cc: Kraig Gardner <kraig.gardner@flocksafety.com>; Mark Parker <mark.parker@prescott-az.gov>; Caity Peak <caity.peak@flocksafety.com>; Scout Cappello <scout.cappello@flocksafety.com>
Subject: Re: New Device Installation

Good Afternoon Lt. Small,

I greatly appreciate your patience throughout this process. All

locations are now installed, except #2, #8, and #10.

#2 and #8 are scheduled to be installed next Thursday, June 22nd. #10 is in the queue to be scheduled and I will keep you posted when I receive a hard date.

Have a great weekend!

Thank you!

Shelby Marsh (she/her)

Project Manager

470-697-1121 |
shelby.marsh@flocksafety.com

flock safety




On Thu, Jun 15, 2023 at 5:09 PM Shelby Marsh <shelby.marsh@flocksafety.com> wrote:

> Good Afternoon Lt. Small,
>
> I received your voicemail. I am working with my team to determine what is left to complete for this project. I will let you know as soon as possible.
>
> Have a great night!

Project Manager

470-697-1121 |
shelby.marsh@flocksafety.com

flock safety

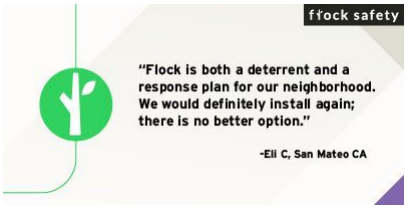

On Wed, Jun 14, 2023 at 1:19 PM Shelby Marsh <shelby.marsh@flocksafety.com> wrote:

> Good Afternoon Sergeant,
>
> Flock Technician Ra Grant is currently installing your devices onsite. If you could give him a call at 470-905-7134 to connect at a location, that would be great!

I appreciate your patience during this process! Thank you!

Shelby Marsh (she/her)

Project Manager

470-697-1121 |
shelby.marsh@flocksafety.com

flock safety




POLICE
PRESCOTT
ARIZONA








PRESCOTT
ARIZONA



DOC-000207

Original filename: 20230911 - Re_ New Device Installation.pdf
Original path: Flock City Docs - Records/20230911 - Re_ New Device Installation.pdf
Document date: 2023-09-11
Document type: Email
Duplicate status: near
Original page count: 34
SHA256: 74ce200f3c3e2462bde8316ab9f6e5bbd1200f5a0a539cc8401f74970bb5f5c9

Summary:
An email thread between Flock Project Manager Shelby Marsh and Prescott Police Sgt. Mark Parker coordinating installation, relocation, and permitting for multiple Flock ALPR devices in Prescott, AZ, including discussion of city pole affixing, permits, and traffic control. The thread spans June through September 2023 tracking device installation dates and permitting needs for ADOT and city locations.


From: "Shelby Marsh" <shelby.marsh@flocksafety.com>
To: "Mark Parker" <mark.parker@prescott-az.gov>
CC: "Jason Small" <jason.small@prescott-az.gov>
"Kraig Gardner" <kraig.gardner@flocksafety.com>
"Caity Peak" <caity.peak@flocksafety.com>
"Michael Franzen" <michael.franzen@flocksafety.com>
Date: 9/11/2023 3:45:22 PM
Subject: Re: New Device Installation

Good Afternoon,

Do you mind providing a phone number and email address for Ian Mattingly? My Permitting Manager has asked for this information to reach out.

Thank you!

Shelby Marsh (she/her)
Project Manager
470-697-1121 | shelby.marsh@flocksafety.com
flock safety

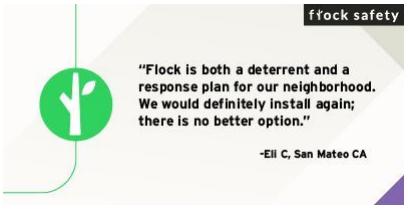

On Tue, Sep 5, 2023 at 3:40 PM Mark Parker <mark.parker@prescott-az.gov> wrote:

> I've already spoke with our Transportation Manager, Ian Mattingly, and we do not need permits as long as the cameras are being affixed to City of Prescott poles and each adjustment we are making includes a City of Prescott pole. Traffic control is being handled by the police department, so updated traffic plans are not required for these locations either. We may proceed without revising any permits. The permitting and traffic plans are still required for the two ADOT locations.
>
> Best regards,
>
> **Mark S. Parker**
> *Sergeant, Patrol Bureau*
>
> 222 S. Marina Street | Prescott, AZ 86303

Ph: 928.777.1997 | Fax: 928.778.3739

Email: mark.parker@prescott-az.gov

Web: www.prescottpolice.org

From: Shelby Marsh <shelby.marsh@flocksafety.com>
Sent: Tuesday, September 5, 2023 12:18
To: Mark Parker <mark.parker@prescott-az.gov>
Cc: Jason Small <jason.small@prescott-az.gov>; Kraig Gardner <kraig.gardner@flocksafety.com>; Caity Peak <caity.peak@flocksafety.com>
Subject: Re: New Device Installation

Good Afternoon,

It looks like for Device #10's updated location we will need a city permit. I have asked our Permitting Manager what we need to be able to submit and I am just waiting to hear back.

I am waiting on word from our Field Team for installation dates for Devices #05, #06, #07, and #16.

Thank you!

Shelby Marsh (she/her)

Project Manager

470-697-1121 |
shelby.marsh@flocksafety.com

flock safety



On Thu, Aug 31, 2023 at 4:27 PM Shelby Marsh <shelby.marsh@flocksafety.com> wrote:

> Good Afternoon,
>
> I have asked our internal Ops Team to push locations 3-7, 10, and 14-16 to install. I will let you know when I have relocation dates.
>
> View your Deployment Plan HERE for reference.
>
> Thank you!
>
> Shelby Marsh (she/her)
>
> *Project Manager*
>
> 470-697-1121 |
> shelby.marsh@flocksafety.com
>
> flock safety
>
> 
>

On Thu, Aug 10, 2023 at 4:38 PM Shelby Marsh <shelby.marsh@flocksafety.com> wrote:

> Good Afternoon Sgt,
>
> I will let you know the dates as soon as I receive them.
>
> Thank you!

Shelby Marsh (she/her)

Project Manager

470-697-1121 |
shelby.marsh@flocksafety.com

flock safety



On Mon, Aug 7, 2023 at 11:00 PM Mark Parker <mark.parker@prescott-az.gov> wrote:

> This looks great! I will need to know the date we are planning to complete the work as soon as possible since I will need to coordinate with the signals crew for the bucket truck.
>
> Best regards,

Mark S. Parker

Sergeant, Patrol Bureau

222 S. Marina Street | Prescott, AZ 86303

Ph: 928.777.1997 | Fax: 928.778.3739

Email: mark.parker@prescott-az.gov

Web: www.prescottpolice.org

From: Shelby Marsh <shelby.marsh@flocksafety.com>
Sent: Monday, August 7, 2023 11:53
To: Mark Parker <mark.parker@prescott-az.gov>
Cc: Jason Small <jason.small@prescott-az.gov>; Kraig Gardner <kraig.gardner@flocksafety.com>; Caity Peak <caity.peak@flocksafety.com>
Subject: Re: New Device Installation

Good Afternoon Sgt,

Please view your Deployment Plan HERE with all of your updated locations for Devices #03-#07, #10, and #14-#16.

Can you please review them and let me know if you approve?

Thank you!

Shelby Marsh (she/her)


Project Manager

470-697-1121 |
shelby.marsh@flocksafety.com

flock safety



On Thu, Aug 3, 2023 at 1:20 PM Shelby Marsh <shelby.marsh@flocksafety.com> wrote:
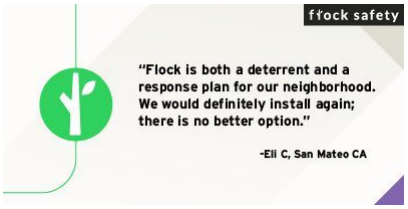
> Good Afternoon Sgt,
>
> We are working to get your device requests mobilized. We appreciate your patience as we work to complete.
>
> Thank you!
>
> Shelby Marsh (she/her)
>
> *Project Manager*
>
> 470-697-1121 |
> shelby.marsh@flocksafety.com
>
> flock safety
>
> 
>

On Tue, Aug 1, 2023 at 4:01 PM Mark Parker <mark.parker@prescott-az.gov> wrote:

> Shelby,
>
> Please confirm you saw the last message noting that camera 8 will go to the next intersection signal arm. This will require a different mount.
>
> Best regards,
>
> **Mark S. Parker**
> Sergeant, Patrol Bureau
> Prescott Police Department
> 222 S. Marina Street | Prescott, AZ 86303
> Ph: 928.777.1997 | Fax: 928.778.3739
>
> ---
>
> **From:** Shelby Marsh <shelby.marsh@flocksafety.com>
> **Sent:** Thursday, July 27, 2023 8:20:08 AM
> **To:** Mark Parker <mark.parker@prescott-az.gov>
> **Cc:** Jason Small <jason.small@prescott-az.gov>; Kraig Gardner <kraig.gardner@flocksafety.com>; Caity Peak <caity.peak@flocksafety.com>
> **Subject:** Re: New Device Installation
>
> Good Morning Sgt. Parker,
>
> Maintenance for #05 is ***tentatively*** scheduled for next Friday, August 4th.
>
> #02 and #08 installations are ***tentatively*** scheduled for Wednesday, August 9th.

More updates to follow!

Thanks Sgt!

Shelby Marsh (she/her)

Project Manager

470-697-1121 |
shelby.marsh@flocksafety.com

flock safety



On Fri, Jul 21, 2023 at 8:13 AM Shelby Marsh <shelby.marsh@flocksafety.com> wrote:

> Good Morning Sgt. Parker,
>
> I am working with our Ops Team to finalize a path forward for getting your remaining devices installed and online. I will be in touch soon with an update.
>
> Have a good weekend! Thank you!

Shelby Marsh (she/her)

Project Manager

470-697-1121 |
shelby.marsh@flocksafety.com

flock safety



On Wed, Jul 19, 2023 at 5:54 PM Mark Parker <mark.parker@prescott-az.gov> wrote:

> Shelby,
>
> Here are the updates from today. Can we please try to utilize the 10th to get all of the pending items completed? I have already scheduled the bucket truck for this day.
>
> Camera adjustments:
>
> 10: Currently identified to be installed on a standalone pole at Whipple and Miller Valley. Scratch that location and install it at Whipple EB at Division on the signal pole extension arm.
>
> 6: It was adjusted today, but needs to be moved to the extension arm
>
> 14: It was adjusted today, but needs to be moved to the extension arm

16: Move to extension arm

3: This could not be adjusted and needs to be moved to the extension arm

5: Technician was going to look at the camera this afternoon to see if it can be adjusted, but it likely needs to be moved to the signal pole at Iron Springs EB / Williamson Valley

4: Move east to next intersection, Gurley WB / Sheldon extension arm (34.544572345560766, -112.45355605466621)

15: Move east to next intersection, Sheldon EB / Marina extension arm (34.545357583452905, -112.46707904902507)

7: Need to test this one more, I don’t get any alerts from this camera so it may need to be moved over to the extension arm as well.

Temporary Locations for ADOT cameras:

9: Gurley EB / Gail Gardner on signal pole (34.543531822002905, -112.49040750915269)

13: Prescott Lakes Parkway SB / no-name intersection on extension arm (34.553555994004434, -112.41060180998132)

Are there any questions for me?

Best regards,

Mark S. Parker

Sergeant, Patrol Bureau

222 S. Marina Street **|** Prescott, AZ 86303

Ph: 928.777.1997 **|** Fax: 928.778.3739

Email: mark.parker@prescott-az.gov

Web: www.prescottpolice.org

From: Shelby Marsh <shelby.marsh@flocksafety.com>
Sent: Tuesday, July 18, 2023 9:59 AM
To: Mark Parker <mark.parker@prescott-az.gov>
Cc: Jason Small <jason.small@prescott-az.gov>; Kraig Gardner <kraig.gardner@flocksafety.com>; Caity Peak <caity.peak@flocksafety.com>; Eddie Tukes <eddie.tukes@flocksafety.com>; Michael Franzen <michael.franzen@flocksafety.com>; Darien Watson <darien.watson@flocksafety.com>
Subject: Re: New Device Installation

Good Morning Sgt. Parker,

Our field technician will be giving you a call shortly.

Thank you!

Shelby Marsh (she/her)

Project Manager

470-697-1121 |
shelby.marsh@flocksafety.com

flock safety



On Mon, Jul 17, 2023 at 12:21 AM Mark Parker <mark.parker@prescott-az.gov> wrote:

> Thank you Shelby,
>
> Here are the locations to adjust and a brief explanation:
>
> Ive noted instances of stolen cars and other hot listings passing through locations and not alerting, after much testing I've found this to be due to shadowing. Vehicle in curb lane concealing vehicle in fast lane. These

adjustments will allow the camera to have the same view of both lanes irregardless of lane positioning. Thats my thought anyway; the goal is to increase the long term efficiency of the cameras and reduce missed plate reads as much as possible.

6: From signal pole to extension arm

5: Move to next intersection signal pole, Williamson Valley/ Iron Springs to signal extension arm

15: Move to next intersection signal pole, Sheldon/Marina to extension arm

16: From signal pole to extension arm

14: From signal pole to extension arm

4: Move to next intersection signal pole, Gurley/Sheldon signal extension arm

3: From signal pole to extension arm

Temporary Camera Locations:

9: Gurley/Gail Gardner EB on Extension Arm

13: Prescott Lakes Pkwy/ south Walmart entrance Signal extension arm, SB traffic

For Wednesday I have scheduled a bucket truck and I will provide the traffic control. I have spoken to the inspector and LE traffic control satisfies their requirements; with that, the traffic control portion of the permits has been closed and no inspections are needed.

I would like the crew to meet me in the morning at:

430 N Virginia St, Prescott, AZ 86301. Once there they can call me on my cell: 928-925-4679 and I will escort them into the yard where we will meet with the signals crew, who will be operating the bucket truck.

Please coordinate prior communication between the install crew and I so we can work out any issues beforehand.

Thank you,

Mark S. Parker
Sergeant, Patrol Bureau
Prescott Police Department
222 S. Marina Street | Prescott, AZ 86303
Ph: 928.777.1997 | Fax: 928.778.3739

From: Shelby Marsh <shelby.marsh@flocksafety.com>
Sent: Friday, July 14, 2023 9:08:57 AM
To: Mark Parker <mark.parker@prescott-az.gov>
Cc: Jason Small <jason.small@prescott-az.gov>; Kraig Gardner <kraig.gardner@flocksafety.com>; Caity Peak <caity.peak@flocksafety.com>; Eddie Tukes <eddie.tukes@flocksafety.com>; Michael Franzen <michael.franzen@flocksafety.com>; Darien Watson <darien.watson@flocksafety.com>
Subject: Re: FW: New Device Installation

Good Morning Sgt. Parker,

I very much appreciate your patience as we work through the installation process. See below -

- Please provide the location #s for the installed cameras you would like to be adjusted for optimal captures. Also, provide what adjustments this would entail. We will make sure to notify you of this visit but try to be as specific as possible when describing the desired adjustments.
- Do you have recommendations for temporary locations for #9 and #13? I can bring in our deployment specialists to assist if needed.
- We are set to begin maintenance on **Tuesday, July 18th**. I will be sure to connect you with the field tech so you can meet them onsite.
- Please confirm a bucket truck and TC will be available next week.

Thank you!

Shelby Marsh (she/her)

Project Manager

470-697-1121 |
shelby.marsh@flocksafety.com

flock safety



On Tue, Jul 11, 2023 at 9:00 AM Shelby Marsh <shelby.marsh@flocksafety.com> wrote:

> Good Morning Sgt. Parker,
>
> We heard back from ADOT regarding #9 and #13 - we are currently working on revising a few things, based on their feedback. I will let you know when we re-submit.
>
> Because we are a week out from installing 02, 05 (maintenance), 08, 10, and 11 (maintenance), I have connected with my Permitting team to contact ADOT, according to their guidelines. An inspector being present is part of their required guidelines.

Are you able to provide a bucket truck for 10's installation?

Thank you!

Shelby Marsh (she/her)

Project Manager

470-697-1121 |
shelby.marsh@flocksafety.com

flock safety



On Wed, Jul 5, 2023 at 11:43 AM Shelby Marsh <shelby.marsh@flocksafety.com> wrote:

> Good Morning Sgt. Parker, please see below -
>
> 1. What is the ADOT permit status for cameras #9 & #13 *This morning our Permitting Manager reached out directly to AZDOT and asked for a status update for these permits. I will let you know as soon as we hear back.*

2. What is the need for the inspector at locations #2 & #8 and is this something that we can handle pre-install? (see attached) **Permit conditions include: start inspections must be scheduled before any work is performed. Inspections should be scheduled through the Prescott Permit Portal, so please tag the permitting manager to log into the portal and schedule. If this is not possible, then please call the Building Division at 928-777-1371. Final inspection is also required.** *The installation for #2 and #8 is tentatively scheduled for Wednesday, 7/19. I have made a note to ping our Permitting Dept prior.*

Thank you!

Shelby Marsh (she/her)

Project Manager

470-697-1121 |
shelby.marsh@flocksafety.com

flock safety



On Fri, Jun 30, 2023 at 4:15 PM Shelby Marsh

<shelby.marsh@flocksafety.com> wrote:

> Good Afternoon Sergeant Parker,
>
> I have attached the permit for Location #8. I will also make sure to connect you with the field technician at least a week prior to your installation. I will get back to you with answers for #2 and #3 as soon as I can!
>
> Have a great weekend! Thank you!

Shelby Marsh (she/her)

Project Manager

470-697-1121 |
shelby.marsh@flocksafety.com

flock safety



On Wed, Jun 28, 2023 at 1:45 PM Mark Parker <mark.parker@prescott-az.gov> wrote:

> Shelby,
>
> I've returned from military duty and will be taking this back over from Lt. Small. I have a few questions/requests:
>
> 1. Can you send me the last revision of the City of Prescott permit that includes the updated location for camera #8
> 2. What is the ADOT permit status for cameras #9 & #13
> 3. What is the need for the inspector at locations #2 & #8 and is this something that we can handle pre-install?
> 4. I can coordinate the bucket truck again for #10 on July 19th. I would like the person who is coming up to do the installs to coordinate with me at least a week prior to coming up, if not sooner. I had the bucket truck and a traffic control team here for the last install but since we didn't have any contact with the installer our people and your people were never connected…
>
> Thank you,

Mark S. Parker

Sergeant, Patrol Bureau

222 S. Marina Street **|** Prescott, AZ 86303

Ph: 928.777.1997 **|** Fax: 928.778.3739

Email: mark.parker@prescott-az.gov

Web: www.prescottpolice.org

From: Jason Small <jason.small@prescott-az.gov>
Sent: Wednesday, June 28, 2023 8:39 AM
To: Mark Parker <mark.parker@prescott-az.gov>
Subject: Fwd: New Device Installation

Get Outlook for iOS

From: Shelby Marsh <shelby.marsh@flocksafety.com>
Sent: Wednesday, June 28, 2023 8:36:24 AM
To: Jason Small <jason.small@prescott-az.gov>
Cc: Kraig Gardner <kraig.gardner@flocksafety.com>; Ellen Ziegler <ellen.ziegler@flocksafety.com>
Subject: Re: New Device Installation

Good Morning Lt. Small,

I apologize for the delay in getting back with you! It looks like our tech was unable to install #2 and #8 due to not being able to get ahold of the inspector to meet him onsite. Can you please confirm the phone number and email address of the inspector? I will be sure to connect with them the week of the install to coordinate the site visit.

My field team would also like to know if you have a bucket truck we can utilize to install #10? I am really pushing for the team to knock out 2, 8, and 10 in one more mobilization, currently slated for July 19th.

Thanks Lt.!

Project Manager

470-697-1121 |
shelby.marsh@flocksafety.com

flock safety



On Fri, Jun 16, 2023 at 3:16 PM Jason Small <jason.small@prescott-az.gov> wrote:

> Shelby
>
> Thanks a bunch.
>
> **Jason Small**
>
> *Special Operations Bureau Lieutenant*

222 S. Marina St. Prescott Az 86303

928-777-1942

jason.small@prescott-az.gov

From: Shelby Marsh <shelby.marsh@flocksafety.com>
Sent: Friday, June 16, 2023 1:15 PM
To: Jason Small <jason.small@prescott-az.gov>
Cc: Kraig Gardner <kraig.gardner@flocksafety.com>; Mark Parker <mark.parker@prescott-az.gov>; Caity Peak <caity.peak@flocksafety.com>; Scout Cappello <scout.cappello@flocksafety.com>
Subject: Re: New Device Installation

Good Afternoon Lt. Small,

I greatly appreciate your patience throughout this process. All

locations are now installed, except #2, #8, and #10.

#2 and #8 are scheduled to be installed next Thursday, June 22nd. #10 is in the queue to be scheduled and I will keep you posted when I receive a hard date.

Have a great weekend!

Thank you!

Shelby Marsh (she/her)

Project Manager

470-697-1121 |
shelby.marsh@flocksafety.com

flock safety




On Thu, Jun 15, 2023 at 5:09 PM Shelby Marsh <shelby.marsh@flocksafety.com> wrote:

> Good Afternoon Lt. Small,
>
> I received your voicemail. I am working with my team to determine what is left to complete for this project. I will let you know as soon as possible.
>
> Have a great night!

Project Manager

470-697-1121 |
shelby.marsh@flocksafety.com

flock safety

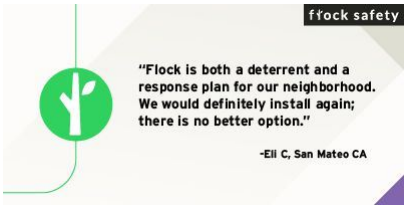

On Wed, Jun 14, 2023 at 1:19 PM Shelby Marsh <shelby.marsh@flocksafety.com> wrote:

> Good Afternoon Sergeant,
>
> Flock Technician Ra Grant is currently installing your devices onsite. If you could give him a call at 470-905-7134 to connect at a location, that would be great!

I appreciate your patience during this process! Thank you!

Shelby Marsh (she/her)

Project Manager

470-697-1121 |
shelby.marsh@flocksafety.com

flock safety




POLICE
PRESCOTT
ARIZONA








PRESCOTT
ARIZONA



DOC-000208

Original filename: 20230912 - Re_ New Device Installation (1).pdf
Original path: Flock City Docs - Records/20230912 - Re_ New Device Installation (1).pdf
Document date: 2023-09-12
Document type: Email
Duplicate status: near
Original page count: 23
SHA256: 026568114f39ac920f4ca2c72cbabb3a0fe8379f1ae3de682781aee7e05e4f52

Summary:
An email thread between Flock Project Manager Shelby Marsh and Prescott Police Sgt. Mark Parker (with Lt. Jason Small and Flock staff) coordinating installation, scheduling, and location adjustments for multiple Flock ALPR devices, including bucket truck scheduling and deployment plan approval.

From: "Shelby Marsh" <shelby.marsh@flocksafety.com>
To: "Mark Parker" <mark.parker@prescott-az.gov>
CC: "Jason Small" <jason.small@prescott-az.gov>
"Kraig Gardner" <kraig.gardner@flocksafety.com>
"Caity Peak" <caity.peak@flocksafety.com>
Date: 9/12/2023 12:36:11 PM
Subject: Re: New Device Installation

I have passed this information on to my Permitting Manager. I will provide the next steps as soon as I can!

Thank you!

Shelby Marsh (she/her)
Project Manager
470-697-1121 | shelby.marsh@flocksafety.com
flock safety



On Thu, Aug 10, 2023 at 4:38 PM Shelby Marsh <shelby.marsh@flocksafety.com> wrote:

> Good Afternoon Sgt,
>
> I will let you know the dates as soon as I receive them.
>
> Thank you!
>
> Shelby Marsh (she/her)
> *Project Manager*
> 470-697-1121 | shelby.marsh@flocksafety.com
> flock safety
>
> 
>
>
> On Mon, Aug 7, 2023 at 11:00 PM Mark Parker <mark.parker@prescott-az.gov> wrote:
>
> > This looks great! I will need to know the date we are planning to complete the work as soon as possible since I will need to coordinate with the signals crew for the bucket truck.

Best regards,

Mark S. Parker

Sergeant, Patrol Bureau

222 S. Marina Street **|** Prescott, AZ 86303

Ph: 928.777.1997 **|** Fax: 928.778.3739

Email: mark.parker@prescott-az.gov

Web: www.prescottpolice.org

From: Shelby Marsh <shelby.marsh@flocksafety.com>
Sent: Monday, August 7, 2023 11:53
To: Mark Parker <mark.parker@prescott-az.gov>
Cc: Jason Small <jason.small@prescott-az.gov>; Kraig Gardner <kraig.gardner@flocksafety.com>; Caity Peak <caity.peak@flocksafety.com>
Subject: Re: New Device Installation

Good Afternoon Sgt,

Please view your Deployment Plan HERE with all of your updated locations for Devices #03-#07, #10, and #14-#16.

Can you please review them and let me know if you approve?

Thank you!

Shelby Marsh (she/her)


Project Manager

470-697-1121 |
shelby.marsh@flocksafety.com

flock safety



On Thu, Aug 3, 2023 at 1:20 PM Shelby Marsh <shelby.marsh@flocksafety.com> wrote:
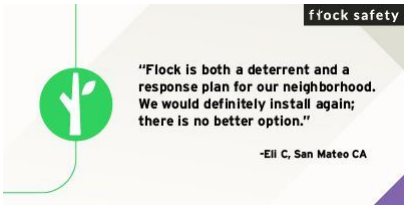
> Good Afternoon Sgt,
>
> We are working to get your device requests mobilized. We appreciate your patience as we work to complete.
>
> Thank you!
>
> Shelby Marsh (she/her)
>
> *Project Manager*
>
> 470-697-1121 |
> shelby.marsh@flocksafety.com
>
> flock safety
>
> 
>

On Tue, Aug 1, 2023 at 4:01 PM Mark Parker <mark.parker@prescott-az.gov> wrote:

> Shelby,
>
> Please confirm you saw the last message noting that camera 8 will go to the next intersection signal arm. This will require a different mount.
>
> Best regards,
>
> **Mark S. Parker**
> Sergeant, Patrol Bureau
> Prescott Police Department
> 222 S. Marina Street | Prescott, AZ 86303
> Ph: 928.777.1997 | Fax: 928.778.3739
>
> ---
>
> **From:** Shelby Marsh <shelby.marsh@flocksafety.com>
> **Sent:** Thursday, July 27, 2023 8:20:08 AM
> **To:** Mark Parker <mark.parker@prescott-az.gov>
> **Cc:** Jason Small <jason.small@prescott-az.gov>; Kraig Gardner <kraig.gardner@flocksafety.com>; Caity Peak <caity.peak@flocksafety.com>
> **Subject:** Re: New Device Installation
>
> Good Morning Sgt. Parker,
>
> Maintenance for #05 is ***tentatively*** scheduled for next Friday, August 4th.
>
> #02 and #08 installations are ***tentatively*** scheduled for Wednesday, August 9th.
>
> More updates to follow!


Thanks Sgt!

Shelby Marsh (she/her)

Project Manager

470-697-1121 |
shelby.marsh@flocksafety.com

flock safety

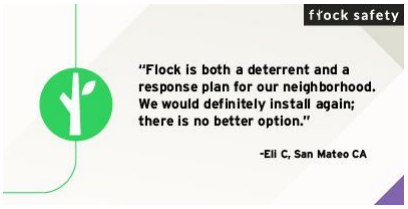

On Fri, Jul 21, 2023 at 8:13 AM Shelby Marsh <shelby.marsh@flocksafety.com> wrote:

> Good Morning Sgt. Parker,
>
> I am working with our Ops Team to finalize a path forward for getting your remaining devices installed and online. I will be in touch soon with an update.
>
> Have a good weekend! Thank you!
>
> Shelby Marsh (she/her)
>
> *Project Manager*
>
> 470-697-1121 |
> shelby.marsh@flocksafety.com

flock safety



On Wed, Jul 19, 2023 at 5:54 PM Mark Parker <mark.parker@prescott-az.gov> wrote:

> Shelby,
>
> Here are the updates from today. Can we please try to utilize the 10th to get all of the pending items completed? I have already scheduled the bucket truck for this day.
>
> Camera adjustments:
>
> 10: Currently identified to be installed on a standalone pole at Whipple and Miller Valley. Scratch that location and install it at Whipple EB at Division on the signal pole extension arm.
>
> 6: It was adjusted today, but needs to be moved to the extension arm
>
> 14: It was adjusted today, but needs to be moved to the extension arm
>
> 16: Move to extension arm
>
> 3: This could not be adjusted and needs to be moved to the extension arm
>
> 5: Technician was going to look at the camera this afternoon to see if it can be adjusted, but it likely needs to be moved to the signal pole at Iron Springs EB / Williamson Valley
>
> 4: Move east to next intersection, Gurley WB / Sheldon extension arm (34.544572345560766, -112.45355605466621)

15: Move east to next intersection, Sheldon EB / Marina extension arm (34.545357583452905, -112.46707904902507)

7: Need to test this one more, I don't get any alerts from this camera so it may need to be moved over to the extension arm as well.

Temporary Locations for ADOT cameras:

9: Gurley EB / Gail Gardner on signal pole (34.543531822002905, -112.49040750915269)

13: Prescott Lakes Parkway SB / no-name intersection on extension arm (34.553555994004434, -112.41060180998132)

Are there any questions for me?

Best regards,

Mark S. Parker

Sergeant, Patrol Bureau

222 S. Marina Street **|** Prescott, AZ 86303

Ph: 928.777.1997 **|** Fax: 928.778.3739

Email: mark.parker@prescott-az.gov

Web: www.prescottpolice.org

From: Shelby Marsh <shelby.marsh@flocksafety.com>
Sent: Tuesday, July 18, 2023 9:59 AM
To: Mark Parker <mark.parker@prescott-az.gov>
Cc: Jason Small <jason.small@prescott-az.gov>; Kraig Gardner <kraig.gardner@flocksafety.com>; Caity Peak <caity.peak@flocksafety.com>; Eddie Tukes <eddie.tukes@flocksafety.com>; Michael Franzen <michael.franzen@flocksafety.com>; Darien Watson <darien.watson@flocksafety.com>
Subject: Re: New Device Installation

Good Morning Sgt. Parker,

Our field technician will be giving you a call shortly.

Thank you!

Shelby Marsh (she/her)

Project Manager

470-697-1121 |
shelby.marsh@flocksafety.com

flock safety



On Mon, Jul 17, 2023 at 12:21 AM Mark Parker <mark.parker@prescott-az.gov> wrote:

> Thank you Shelby,
>
> Here are the locations to adjust and a brief explanation:
>
> Ive noted instances of stolen cars and other hot listings passing through locations and not alerting, after much testing I've found this to be due to shadowing. Vehicle in curb lane concealing vehicle in fast lane. These adjustments will allow the camera to have the same view of both lanes irregardless of lane positioning. Thats my thought anyway; the goal is to increase the long term efficiency of the cameras and reduce missed plate reads as much as possible.
>
> 6: From signal pole to extension arm
>
> 5: Move to next intersection signal pole, Williamson Valley/ Iron Springs to signal extension arm
>
> 15: Move to next intersection signal pole, Sheldon/Marina to extension arm
>
> 16: From signal pole to extension arm
>
> 14: From signal pole to extension arm
>
> 4: Move to next intersection signal pole, Gurley/Sheldon signal extension arm

3: From signal pole to extension arm

Temporary Camera Locations:

9: Gurley/Gail Gardner EB on Extension Arm

13: Prescott Lakes Pkwy/ south Walmart entrance Signal extension arm, SB traffic

For Wednesday I have scheduled a bucket truck and I will provide the traffic control. I have spoken to the inspector and LE traffic control satisfies their requirements; with that, the traffic control portion of the permits has been closed and no inspections are needed.

I would like the crew to meet me in the morning at:

430 N Virginia St, Prescott, AZ 86301. Once there they can call me on my cell: 928-925-4679 and I will escort them into the yard where we will meet with the signals crew, who will be operating the bucket truck.

Please coordinate prior communication between the install crew and I so we can work out any issues beforehand.

Thank you,

Mark S. Parker
Sergeant, Patrol Bureau
Prescott Police Department
222 S. Marina Street | Prescott, AZ 86303
Ph: 928.777.1997 | Fax: 928.778.3739

From: Shelby Marsh <shelby.marsh@flocksafety.com>
Sent: Friday, July 14, 2023 9:08:57 AM
To: Mark Parker <mark.parker@prescott-az.gov>
Cc: Jason Small <jason.small@prescott-az.gov>; Kraig Gardner <kraig.gardner@flocksafety.com>; Caity Peak <caity.peak@flocksafety.com>; Eddie Tukes <eddie.tukes@flocksafety.com>; Michael Franzen <michael.franzen@flocksafety.com>; Darien Watson <darien.watson@flocksafety.com>
Subject: Re: FW: New Device Installation

Good Morning Sgt. Parker,

I very much appreciate your patience as we work through the installation process. See below -

- Please provide the location #s for the installed cameras you would like to be adjusted for optimal captures. Also, provide what adjustments this would entail. We will make sure to notify you of this visit but try to be as specific as possible when describing the desired adjustments.
- Do you have recommendations for temporary locations for #9 and #13? I can bring in our deployment specialists to assist if needed.
- We are set to begin maintenance on **Tuesday, July 18th**. I will be sure to connect you with the field tech so you can meet them onsite.
- Please confirm a bucket truck and TC will be available next week.

Thank you!

Shelby Marsh (she/her)

Project Manager

470-697-1121 |
shelby.marsh@flocksafety.com

flock safety



On Tue, Jul 11, 2023 at 9:00 AM Shelby Marsh <shelby.marsh@flocksafety.com> wrote:

> Good Morning Sgt. Parker,
>
> We heard back from ADOT regarding #9 and #13 - we are currently working on revising a few things, based on their feedback. I will let you know when we re-submit.
>
> Because we are a week out from installing 02, 05 (maintenance), 08, 10, and 11 (maintenance), I have connected with my Permitting team to contact ADOT, according to their guidelines. An inspector being present is part of their required

guidelines.

Are you able to provide a bucket truck for 10's installation?

Thank you!

Shelby Marsh (she/her)

Project Manager

470-697-1121 |
shelby.marsh@flocksafety.com

flock safety



On Wed, Jul 5, 2023 at 11:43 AM Shelby Marsh <shelby.marsh@flocksafety.com> wrote:

> Good Morning Sgt. Parker, please see below -

1. What is the ADOT permit status for cameras #9 & #13 *This morning our Permitting Manager reached out directly to AZDOT and asked for a status update for these permits. I will let you know as soon as we hear back.*
2. What is the need for the inspector at locations #2 & #8 and is this something that we can handle pre-install? (see attached) **Permit conditions include: start inspections must be scheduled before any work is performed. Inspections should be scheduled through the Prescott Permit Portal, so please tag the permitting manager to log into the portal and schedule. If this is not possible, then please call the Building Division at 928-777-1371. Final inspection is also required.** *The installation for #2 and #8 is tentatively scheduled for Wednesday, 7/19. I have made a note to ping our Permitting Dept prior.*

Thank you!

Shelby Marsh (she/her)

Project Manager

470-697-1121 |
shelby.marsh@flocksafety.com

flock safety



On Fri, Jun 30, 2023 at 4:15 PM Shelby Marsh <shelby.marsh@flocksafety.com> wrote:

Good Afternoon Sergeant Parker,

I have attached the permit for Location #8. I will also make sure to connect you with the field technician at least a week prior to your installation. I will get back to you with answers for #2 and #3 as soon as I can!

Have a great weekend! Thank you!

Shelby Marsh (she/her)

Project Manager

470-697-1121 |
shelby.marsh@flocksafety.com

flock safety



On Wed, Jun 28, 2023 at 1:45 PM Mark Parker <mark.parker@prescott-az.gov> wrote:

> Shelby,

I've returned from military duty and will be taking this back over from Lt. Small. I have a few questions/requests:

1. Can you send me the last revision of the City of Prescott permit that includes the updated location for camera #8
2. What is the ADOT permit status for cameras #9 & #13
3. What is the need for the inspector at locations #2 & #8 and is this something that we can handle pre-install?
4. I can coordinate the bucket truck again for #10 on July 19th. I would like the person who is coming up to do the installs to coordinate with me at least a week prior to coming up, if not sooner. I had the bucket truck and a traffic control team here for the last install but since we didn't have any contact with the installer our people and your people were never connected…

Thank you,

Mark S. Parker

Sergeant, Patrol Bureau

222 S. Marina Street **|** Prescott, AZ 86303

Ph: 928.777.1997 **|** Fax: 928.778.3739

Email: mark.parker@prescott-az.gov

Web: www.prescottpolice.org



From: Jason Small <jason.small@prescott-az.gov>
Sent: Wednesday, June 28, 2023 8:39 AM
To: Mark Parker <mark.parker@prescott-az.gov>
Subject: Fwd: New Device Installation

Get Outlook for iOS

From: Shelby Marsh <shelby.marsh@flocksafety.com>
Sent: Wednesday, June 28, 2023 8:36:24 AM
To: Jason Small <jason.small@prescott-az.gov>
Cc: Kraig Gardner <kraig.gardner@flocksafety.com>; Ellen Ziegler <ellen.ziegler@flocksafety.com>
Subject: Re: New Device Installation

Good Morning Lt. Small,

I apologize for the delay in getting back with you! It looks like our tech was unable to install #2 and #8 due to not being able to get ahold of the inspector to meet him onsite. Can you please confirm the phone number and email address of the inspector? I will be sure to connect with them the week of the install to coordinate the site visit.

My field team would also like to know if you have a bucket truck we can utilize to install #10? I am really pushing for the team to knock out 2, 8, and 10 in one more mobilization, currently slated for July 19th.

Thanks Lt.!

Shelby Marsh (she/her)

Project Manager

470-697-1121 |
shelby.marsh@flocksafety.com

flock safety



On Fri, Jun 16, 2023 at 3:16 PM Jason Small <jason.small@prescott-az.gov> wrote:

> Shelby
>
> Thanks a bunch.

Jason Small

Special Operations Bureau Lieutenant

CITY OF PRESCOTT ARIZONA

222 S. Marina St. Prescott Az 86303

928-777-1942

jason.small@prescott-az.gov

From: Shelby Marsh <shelby.marsh@flocksafety.com>
Sent: Friday, June 16, 2023 1:15 PM
To: Jason Small <jason.small@prescott-az.gov>
Cc: Kraig Gardner <kraig.gardner@flocksafety.com>; Mark Parker <mark.parker@prescott-az.gov>; Caity Peak <caity.peak@flocksafety.com>; Scout Cappello

<scout.cappello@flocksafety.com>
Subject: Re: New Device Installation

Good Afternoon Lt. Small,

I greatly appreciate your patience throughout this process. All locations are now installed, except #2, #8, and #10.

#2 and #8 are scheduled to be installed next Thursday, June 22nd. #10 is in the queue to be scheduled and I will keep you posted when I receive a hard date.

Have a great weekend!

Thank you!

Shelby Marsh (she/her)

Project Manager

470-697-1121 |
shelby.marsh@flocksafety.com

11/25/2025

flock safety



On Thu, Jun 15, 2023 at 5:09 PM Shelby Marsh <shelby.marsh@flocksafety.com> wrote:

> Good Afternoon Lt. Small,
>
> I received your voicemail. I am working with my team to determine what is left to complete for this project. I will let you know as soon as possible.
>
> Have a great night!

Shelby Marsh (she/her)

Project Manager

470-697-1121 |
shelby.marsh@flocksafety.com

flock safety



On Wed, Jun 14, 2023 at 1:19 PM Shelby Marsh <shelby.marsh@flocksafety.com> wrote:

> Good Afternoon Sergeant,
>
> Flock Technician Ra Grant is currently installing your devices onsite. If you could give him a call at 470-905-7134 to connect at a location, that would be great!
>
> I appreciate your patience during this process! Thank you!

Shelby Marsh (she/her)

Project Manager

470-697-1121 |
shelby.marsh@flocksafety.com

flock safety



DOC-000209

Original filename: 20230912 - Re_ New Device Installation.pdf
Original path: Flock City Docs - Records/20230912 - Re_ New Device Installation.pdf
Document date: 2023-09-12
Document type: Email
Duplicate status: near
Original page count: 23
SHA256: 713705ac5e44fcd4e894a5f25c46b1ac777c15954e65f8a6c4bd705fd4257ead

Summary:
An email thread between Flock Project Manager Shelby Marsh and Prescott Police Sgt. Mark Parker (and Lt. Jason Small) coordinating the installation, scheduling, and location adjustments of multiple Flock camera devices. It covers deployment plan approval, permitting, and coordination with the city's signals crew and bucket truck.

From: "Shelby Marsh" <shelby.marsh@flocksafety.com>
To: "Mark Parker" <mark.parker@prescott-az.gov>
CC: "Jason Small" <jason.small@prescott-az.gov>
"Kraig Gardner" <kraig.gardner@flocksafety.com>
"Caity Peak" <caity.peak@flocksafety.com>
Date: 9/12/2023 12:36:11 PM
Subject: Re: New Device Installation

I have passed this information on to my Permitting Manager. I will provide the next steps as soon as I can!

Thank you!

Shelby Marsh (she/her)
Project Manager
470-697-1121 | shelby.marsh@flocksafety.com
flock safety



On Thu, Aug 10, 2023 at 4:38 PM Shelby Marsh <shelby.marsh@flocksafety.com> wrote:

> Good Afternoon Sgt,
>
> I will let you know the dates as soon as I receive them.
>
> Thank you!
>
> Shelby Marsh (she/her)
> *Project Manager*
> 470-697-1121 | shelby.marsh@flocksafety.com
> flock safety
>
> 
>
>
> On Mon, Aug 7, 2023 at 11:00 PM Mark Parker <mark.parker@prescott-az.gov> wrote:
>
> > This looks great! I will need to know the date we are planning to complete the work as soon as possible since I will need to coordinate with the signals crew for the bucket truck.

Best regards,

Mark S. Parker

Sergeant, Patrol Bureau

222 S. Marina Street **|** Prescott, AZ 86303

Ph: 928.777.1997 **|** Fax: 928.778.3739

Email: mark.parker@prescott-az.gov

Web: www.prescottpolice.org

From: Shelby Marsh <shelby.marsh@flocksafety.com>
Sent: Monday, August 7, 2023 11:53
To: Mark Parker <mark.parker@prescott-az.gov>
Cc: Jason Small <jason.small@prescott-az.gov>; Kraig Gardner <kraig.gardner@flocksafety.com>; Caity Peak <caity.peak@flocksafety.com>
Subject: Re: New Device Installation

Good Afternoon Sgt,

Please view your Deployment Plan HERE with all of your updated locations for Devices #03-#07, #10, and #14-#16.

Can you please review them and let me know if you approve?

Thank you!

Shelby Marsh (she/her)


Project Manager

470-697-1121 |
shelby.marsh@flocksafety.com

flock safety



On Thu, Aug 3, 2023 at 1:20 PM Shelby Marsh <shelby.marsh@flocksafety.com> wrote:
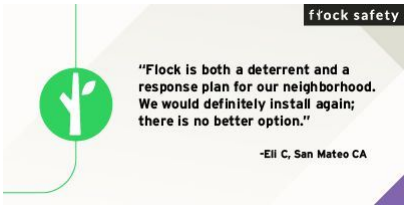
> Good Afternoon Sgt,
>
> We are working to get your device requests mobilized. We appreciate your patience as we work to complete.
>
> Thank you!
>
> Shelby Marsh (she/her)
>
> *Project Manager*
>
> 470-697-1121 |
> shelby.marsh@flocksafety.com
>
> flock safety
>
> 
>

On Tue, Aug 1, 2023 at 4:01 PM Mark Parker <mark.parker@prescott-az.gov> wrote:

> Shelby,
>
> Please confirm you saw the last message noting that camera 8 will go to the next intersection signal arm. This will require a different mount.
>
> Best regards,
>
> **Mark S. Parker**
> Sergeant, Patrol Bureau
> Prescott Police Department
> 222 S. Marina Street | Prescott, AZ 86303
> Ph: 928.777.1997 | Fax: 928.778.3739
>
> ---
>
> **From:** Shelby Marsh <shelby.marsh@flocksafety.com>
> **Sent:** Thursday, July 27, 2023 8:20:08 AM
> **To:** Mark Parker <mark.parker@prescott-az.gov>
> **Cc:** Jason Small <jason.small@prescott-az.gov>; Kraig Gardner <kraig.gardner@flocksafety.com>; Caity Peak <caity.peak@flocksafety.com>
> **Subject:** Re: New Device Installation
>
> Good Morning Sgt. Parker,
>
> Maintenance for #05 is ***tentatively*** scheduled for next Friday, August 4th.
>
> #02 and #08 installations are ***tentatively*** scheduled for Wednesday, August 9th.
>
> More updates to follow!


Thanks Sgt!

Shelby Marsh (she/her)

Project Manager

470-697-1121 |
shelby.marsh@flocksafety.com

flock safety

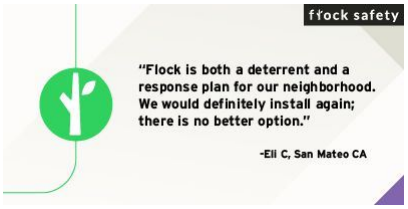

On Fri, Jul 21, 2023 at 8:13 AM Shelby Marsh <shelby.marsh@flocksafety.com> wrote:

> Good Morning Sgt. Parker,
>
> I am working with our Ops Team to finalize a path forward for getting your remaining devices installed and online. I will be in touch soon with an update.
>
> Have a good weekend! Thank you!
>
> Shelby Marsh (she/her)
>
> *Project Manager*
>
> 470-697-1121 |
> shelby.marsh@flocksafety.com

flock safety



On Wed, Jul 19, 2023 at 5:54 PM Mark Parker <mark.parker@prescott-az.gov> wrote:

> Shelby,
>
> Here are the updates from today. Can we please try to utilize the 10th to get all of the pending items completed? I have already scheduled the bucket truck for this day.
>
> Camera adjustments:
>
> 10: Currently identified to be installed on a standalone pole at Whipple and Miller Valley. Scratch that location and install it at Whipple EB at Division on the signal pole extension arm.
>
> 6: It was adjusted today, but needs to be moved to the extension arm
>
> 14: It was adjusted today, but needs to be moved to the extension arm
>
> 16: Move to extension arm
>
> 3: This could not be adjusted and needs to be moved to the extension arm
>
> 5: Technician was going to look at the camera this afternoon to see if it can be adjusted, but it likely needs to be moved to the signal pole at Iron Springs EB / Williamson Valley
>
> 4: Move east to next intersection, Gurley WB / Sheldon extension arm (34.544572345560766, -112.45355605466621)

15: Move east to next intersection, Sheldon EB / Marina extension arm (34.545357583452905, -112.46707904902507)

7: Need to test this one more, I don't get any alerts from this camera so it may need to be moved over to the extension arm as well.

Temporary Locations for ADOT cameras:

9: Gurley EB / Gail Gardner on signal pole (34.543531822002905, -112.49040750915269)

13: Prescott Lakes Parkway SB / no-name intersection on extension arm (34.553555994004434, -112.41060180998132)

Are there any questions for me?

Best regards,

Mark S. Parker

Sergeant, Patrol Bureau

222 S. Marina Street **|** Prescott, AZ 86303

Ph: 928.777.1997 **|** Fax: 928.778.3739

Email: mark.parker@prescott-az.gov

Web: www.prescottpolice.org

From: Shelby Marsh <shelby.marsh@flocksafety.com>
Sent: Tuesday, July 18, 2023 9:59 AM
To: Mark Parker <mark.parker@prescott-az.gov>
Cc: Jason Small <jason.small@prescott-az.gov>; Kraig Gardner <kraig.gardner@flocksafety.com>; Caity Peak <caity.peak@flocksafety.com>; Eddie Tukes <eddie.tukes@flocksafety.com>; Michael Franzen <michael.franzen@flocksafety.com>; Darien Watson <darien.watson@flocksafety.com>
Subject: Re: New Device Installation

Good Morning Sgt. Parker,

Our field technician will be giving you a call shortly.

Thank you!

Shelby Marsh (she/her)

Project Manager

470-697-1121 |
shelby.marsh@flocksafety.com

flock safety



On Mon, Jul 17, 2023 at 12:21 AM Mark Parker <mark.parker@prescott-az.gov> wrote:

> Thank you Shelby,
>
> Here are the locations to adjust and a brief explanation:
>
> Ive noted instances of stolen cars and other hot listings passing through locations and not alerting, after much testing I've found this to be due to shadowing. Vehicle in curb lane concealing vehicle in fast lane. These adjustments will allow the camera to have the same view of both lanes irregardless of lane positioning. Thats my thought anyway; the goal is to increase the long term efficiency of the cameras and reduce missed plate reads as much as possible.
>
> 6: From signal pole to extension arm
>
> 5: Move to next intersection signal pole, Williamson Valley/ Iron Springs to signal extension arm
>
> 15: Move to next intersection signal pole, Sheldon/Marina to extension arm
>
> 16: From signal pole to extension arm
>
> 14: From signal pole to extension arm
>
> 4: Move to next intersection signal pole, Gurley/Sheldon signal extension arm

3: From signal pole to extension arm

Temporary Camera Locations:

9: Gurley/Gail Gardner EB on Extension Arm

13: Prescott Lakes Pkwy/ south Walmart entrance Signal extension arm, SB traffic

For Wednesday I have scheduled a bucket truck and I will provide the traffic control. I have spoken to the inspector and LE traffic control satisfies their requirements; with that, the traffic control portion of the permits has been closed and no inspections are needed.

I would like the crew to meet me in the morning at:

430 N Virginia St, Prescott, AZ 86301. Once there they can call me on my cell: 928-925-4679 and I will escort them into the yard where we will meet with the signals crew, who will be operating the bucket truck.

Please coordinate prior communication between the install crew and I so we can work out any issues beforehand.

Thank you,

Mark S. Parker
Sergeant, Patrol Bureau
Prescott Police Department
222 S. Marina Street | Prescott, AZ 86303
Ph: 928.777.1997 | Fax: 928.778.3739

From: Shelby Marsh <shelby.marsh@flocksafety.com>
Sent: Friday, July 14, 2023 9:08:57 AM
To: Mark Parker <mark.parker@prescott-az.gov>
Cc: Jason Small <jason.small@prescott-az.gov>; Kraig Gardner <kraig.gardner@flocksafety.com>; Caity Peak <caity.peak@flocksafety.com>; Eddie Tukes <eddie.tukes@flocksafety.com>; Michael Franzen <michael.franzen@flocksafety.com>; Darien Watson <darien.watson@flocksafety.com>
Subject: Re: FW: New Device Installation

Good Morning Sgt. Parker,

I very much appreciate your patience as we work through the installation process. See below -

- Please provide the location #s for the installed cameras you would like to be adjusted for optimal captures. Also, provide what adjustments this would entail. We will make sure to notify you of this visit but try to be as specific as possible when describing the desired adjustments.
- Do you have recommendations for temporary locations for #9 and #13? I can bring in our deployment specialists to assist if needed.
- We are set to begin maintenance on **Tuesday, July 18th**. I will be sure to connect you with the field tech so you can meet them onsite.
- Please confirm a bucket truck and TC will be available next week.

Thank you!

Shelby Marsh (she/her)

Project Manager

470-697-1121 |
shelby.marsh@flocksafety.com

flock safety



On Tue, Jul 11, 2023 at 9:00 AM Shelby Marsh <shelby.marsh@flocksafety.com> wrote:

> Good Morning Sgt. Parker,
>
> We heard back from ADOT regarding #9 and #13 - we are currently working on revising a few things, based on their feedback. I will let you know when we re-submit.
>
> Because we are a week out from installing 02, 05 (maintenance), 08, 10, and 11 (maintenance), I have connected with my Permitting team to contact ADOT, according to their guidelines. An inspector being present is part of their required

guidelines.

Are you able to provide a bucket truck for 10's installation?

Thank you!

Shelby Marsh (she/her)

Project Manager

470-697-1121 |
shelby.marsh@flocksafety.com

flock safety



On Wed, Jul 5, 2023 at 11:43 AM Shelby Marsh <shelby.marsh@flocksafety.com> wrote:

> Good Morning Sgt. Parker, please see below -

1. What is the ADOT permit status for cameras #9 & #13 *This morning our Permitting Manager reached out directly to AZDOT and asked for a status update for these permits. I will let you know as soon as we hear back.*
2. What is the need for the inspector at locations #2 & #8 and is this something that we can handle pre-install? (see attached) **Permit conditions include: start inspections must be scheduled before any work is performed. Inspections should be scheduled through the Prescott Permit Portal, so please tag the permitting manager to log into the portal and schedule. If this is not possible, then please call the Building Division at 928-777-1371. Final inspection is also required.** *The installation for #2 and #8 is tentatively scheduled for Wednesday, 7/19. I have made a note to ping our Permitting Dept prior.*

Thank you!

Shelby Marsh (she/her)

Project Manager

470-697-1121 |
shelby.marsh@flocksafety.com

flock safety



On Fri, Jun 30, 2023 at 4:15 PM Shelby Marsh <shelby.marsh@flocksafety.com> wrote:

Good Afternoon Sergeant Parker,

I have attached the permit for Location #8. I will also make sure to connect you with the field technician at least a week prior to your installation. I will get back to you with answers for #2 and #3 as soon as I can!

Have a great weekend! Thank you!

Shelby Marsh (she/her)

Project Manager

470-697-1121 |
shelby.marsh@flocksafety.com

flock safety



On Wed, Jun 28, 2023 at 1:45 PM Mark Parker <mark.parker@prescott-az.gov> wrote:

> Shelby,

I've returned from military duty and will be taking this back over from Lt. Small. I have a few questions/requests:

1. Can you send me the last revision of the City of Prescott permit that includes the updated location for camera #8
2. What is the ADOT permit status for cameras #9 & #13
3. What is the need for the inspector at locations #2 & #8 and is this something that we can handle pre-install?
4. I can coordinate the bucket truck again for #10 on July 19th. I would like the person who is coming up to do the installs to coordinate with me at least a week prior to coming up, if not sooner. I had the bucket truck and a traffic control team here for the last install but since we didn't have any contact with the installer our people and your people were never connected…

Thank you,

Mark S. Parker

Sergeant, Patrol Bureau

222 S. Marina Street **|** Prescott, AZ 86303

Ph: 928.777.1997 **|** Fax: 928.778.3739

Email: mark.parker@prescott-az.gov

Web: www.prescottpolice.org



From: Jason Small <jason.small@prescott-az.gov>
Sent: Wednesday, June 28, 2023 8:39 AM
To: Mark Parker <mark.parker@prescott-az.gov>
Subject: Fwd: New Device Installation

Get Outlook for iOS

From: Shelby Marsh <shelby.marsh@flocksafety.com>
Sent: Wednesday, June 28, 2023 8:36:24 AM
To: Jason Small <jason.small@prescott-az.gov>
Cc: Kraig Gardner <kraig.gardner@flocksafety.com>; Ellen Ziegler <ellen.ziegler@flocksafety.com>
Subject: Re: New Device Installation

Good Morning Lt. Small,

I apologize for the delay in getting back with you! It looks like our tech was unable to install #2 and #8 due to not being able to get ahold of the inspector to meet him onsite. Can you please confirm the phone number and email address of the inspector? I will be sure to connect with them the week of the install to coordinate the site visit.

My field team would also like to know if you have a bucket truck we can utilize to install #10? I am really pushing for the team to knock out 2, 8, and 10 in one more mobilization, currently slated for July 19th.

Thanks Lt.!

Shelby Marsh (she/her)

Project Manager

470-697-1121 |
shelby.marsh@flocksafety.com

flock safety



On Fri, Jun 16, 2023 at 3:16 PM Jason Small <jason.small@prescott-az.gov> wrote:

> Shelby
>
> Thanks a bunch.

Jason Small

Special Operations Bureau Lieutenant

CITY OF PRESCOTT ARIZONA

222 S. Marina St. Prescott Az 86303

928-777-1942

jason.small@prescott-az.gov

From: Shelby Marsh <shelby.marsh@flocksafety.com>
Sent: Friday, June 16, 2023 1:15 PM
To: Jason Small <jason.small@prescott-az.gov>
Cc: Kraig Gardner <kraig.gardner@flocksafety.com>; Mark Parker <mark.parker@prescott-az.gov>; Caity Peak <caity.peak@flocksafety.com>; Scout Cappello

<scout.cappello@flocksafety.com>
Subject: Re: New Device Installation

Good Afternoon Lt. Small,

I greatly appreciate your patience throughout this process. All locations are now installed, except #2, #8, and #10.

#2 and #8 are scheduled to be installed next Thursday, June 22nd. #10 is in the queue to be scheduled and I will keep you posted when I receive a hard date.

Have a great weekend!

Thank you!

Shelby Marsh (she/her)

Project Manager

470-697-1121 |
shelby.marsh@flocksafety.com

11/25/2025

flock safety



On Thu, Jun 15, 2023 at 5:09 PM Shelby Marsh <shelby.marsh@flocksafety.com> wrote:

> Good Afternoon Lt. Small,
>
> I received your voicemail. I am working with my team to determine what is left to complete for this project. I will let you know as soon as possible.
>
> Have a great night!

Shelby Marsh (she/her)

Project Manager

470-697-1121 |
shelby.marsh@flocksafety.com

flock safety



On Wed, Jun 14, 2023 at 1:19 PM Shelby Marsh <shelby.marsh@flocksafety.com> wrote:

> Good Afternoon Sergeant,
>
> Flock Technician Ra Grant is currently installing your devices onsite. If you could give him a call at 470-905-7134 to connect at a location, that would be great!
>
> I appreciate your patience during this process! Thank you!

Shelby Marsh (she/her)

Project Manager

470-697-1121 |
shelby.marsh@flocksafety.com

flock safety



DOC-000211

Original filename: 20231003 - Re_ New Device Installation (1).pdf
Original path: Flock City Docs - Records/20231003 - Re_ New Device Installation (1).pdf
Document date: 2023-10-03
Document type: Email
Duplicate status: near
Original page count: 24
SHA256: a63e7acad7ac237e2b26793ad1d791fd92ccaabe58065c7e6e6cf22c585f7e7d

Summary:
An email thread between Flock Project Manager Shelby Marsh and Prescott Police Sgt. Mark Parker (with Lt. Jason Small and Flock staff) coordinating the installation, scheduling, permitting, and deployment locations of multiple Flock ALPR devices for the City of Prescott. The thread spans June through October 2023 and includes device deployment plans, maintenance scheduling, and mount coordination details.

From: "Shelby Marsh" <shelby.marsh@flocksafety.com>
To: "Mark Parker" <mark.parker@prescott-az.gov>
CC: "Jason Small" <jason.small@prescott-az.gov>
"Kraig Gardner" <kraig.gardner@flocksafety.com>
"Caity Peak" <caity.peak@flocksafety.com>
Date: 10/3/2023 12:31:11 PM
Subject: Re: New Device Installation


Good Afternoon Sgt. Parker,

I hope all is well!

I am working on getting a permitting update for you. I appreciate your patience and will reach out as soon as I have a status.

Thank you!

Shelby Marsh (she/her)
Project Manager
470-697-1121 | shelby.marsh@flocksafety.com
flock safety

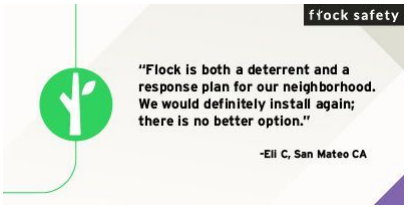

On Tue, Sep 12, 2023 at 2:36 PM Shelby Marsh <shelby.marsh@flocksafety.com> wrote:


> I have passed this information on to my Permitting Manager. I will provide the next steps as soon as I can!
>
> Thank you!
>
> Shelby Marsh (she/her)
> *Project Manager*
> 470-697-1121 | shelby.marsh@flocksafety.com
> flock safety
>
> 
>
>
> On Thu, Aug 10, 2023 at 4:38 PM Shelby Marsh <shelby.marsh@flocksafety.com> wrote:

Good Afternoon Sgt,

I will let you know the dates as soon as I receive them.

Thank you!

Shelby Marsh (she/her)
Project Manager
470-697-1121 | shelby.marsh@flocksafety.com
flock safety

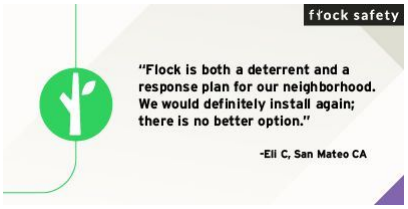

On Mon, Aug 7, 2023 at 11:00 PM Mark Parker <mark.parker@prescott-az.gov> wrote:

> This looks great! I will need to know the date we are planning to complete the work as soon as possible since I will need to coordinate with the signals crew for the bucket truck.
>
> Best regards,
>
> **Mark S. Parker**
> *Sergeant, Patrol Bureau*
>
> 222 S. Marina Street **|** Prescott, AZ 86303
> Ph: 928.777.1997 **|** Fax: 928.778.3739
> Email: mark.parker@prescott-az.gov
> Web: www.prescottpolice.org
>
> ---
>
> **From:** Shelby Marsh <shelby.marsh@flocksafety.com>

Sent: Monday, August 7, 2023 11:53
To: Mark Parker <mark.parker@prescott-az.gov>
Cc: Jason Small <jason.small@prescott-az.gov>; Kraig Gardner <kraig.gardner@flocksafety.com>; Caity Peak <caity.peak@flocksafety.com>
Subject: Re: New Device Installation

Good Afternoon Sgt,

Please view your Deployment Plan HERE with all of your updated locations for Devices #03-#07, #10, and #14-#16.

Can you please review them and let me know if you approve?

Thank you!

Shelby Marsh (she/her)

Project Manager

470-697-1121 |
shelby.marsh@flocksafety.com

flock safety



On Thu, Aug 3, 2023 at 1:20 PM Shelby Marsh <shelby.marsh@flocksafety.com> wrote:

> Good Afternoon Sgt,
>
> We are working to get your device requests mobilized. We appreciate your patience as we work to complete.


Thank you!

Shelby Marsh (she/her)

Project Manager

470-697-1121 |
shelby.marsh@flocksafety.com

flock safety

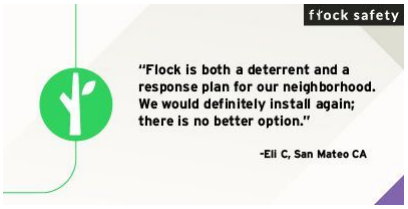

On Tue, Aug 1, 2023 at 4:01 PM Mark Parker <mark.parker@prescott-az.gov> wrote:

> Shelby,
>
> Please confirm you saw the last message noting that camera 8 will go to the next intersection signal arm. This will require a different mount.
>
> Best regards,
>
> **Mark S. Parker**
> Sergeant, Patrol Bureau
> Prescott Police Department
> 222 S. Marina Street | Prescott, AZ 86303
> Ph: 928.777.1997 | Fax: 928.778.3739
>
> ---
>
> **From:** Shelby Marsh <shelby.marsh@flocksafety.com>
> **Sent:** Thursday, July 27, 2023 8:20:08 AM

To: Mark Parker <mark.parker@prescott-az.gov>
Cc: Jason Small <jason.small@prescott-az.gov>; Kraig Gardner <kraig.gardner@flocksafety.com>; Caity Peak <caity.peak@flocksafety.com>
Subject: Re: New Device Installation

Good Morning Sgt. Parker,

Maintenance for #05 is ***tentatively*** scheduled for next Friday, August 4th.

#02 and #08 installations are ***tentatively*** scheduled for Wednesday, August 9th.

More updates to follow!

Thanks Sgt!

Shelby Marsh (she/her)

Project Manager

470-697-1121 |
shelby.marsh@flocksafety.com

flock safety



On Fri, Jul 21, 2023 at 8:13 AM Shelby Marsh <shelby.marsh@flocksafety.com> wrote:

> Good Morning Sgt. Parker,
>
> I am working with our Ops Team to finalize a path forward for getting your remaining devices installed and online. I will be in touch soon with an update.
>
> Have a good weekend! Thank you!

Shelby Marsh (she/her)

Project Manager

470-697-1121 |
shelby.marsh@flocksafety.com



On Wed, Jul 19, 2023 at 5:54 PM Mark Parker <mark.parker@prescott-az.gov> wrote:

> Shelby,
>
> Here are the updates from today. Can we please try to utilize the 10th to get all of the pending items completed? I have already scheduled the bucket truck for this day.

Camera adjustments:

10: Currently identified to be installed on a standalone pole at Whipple and Miller Valley. Scratch that location and install it at Whipple EB at Division on the signal pole extension arm.

6: It was adjusted today, but needs to be moved to the extension arm

14: It was adjusted today, but needs to be moved to the extension arm

16: Move to extension arm

3: This could not be adjusted and needs to be moved to the extension arm

5: Technician was going to look at the camera this afternoon to see if it can be adjusted, but it likely needs to be moved to the signal pole at Iron Springs EB / Williamson Valley

4: Move east to next intersection, Gurley WB / Sheldon extension arm (34.544572345560766, -112.45355605466621)

15: Move east to next intersection, Sheldon EB / Marina extension arm (34.545357583452905, -112.46707904902507)

7: Need to test this one more, I don’t get any alerts from this camera so it may need to be moved over to the extension arm as well.

Temporary Locations for ADOT cameras:

9: Gurley EB / Gail Gardner on signal pole (34.543531822002905, -112.49040750915269)

13: Prescott Lakes Parkway SB / no-name intersection on extension arm (34.553555994004434, -112.41060180998132)

Are there any questions for me?

Best regards,

Mark S. Parker

Sergeant, Patrol Bureau

222 S. Marina Street **|** Prescott, AZ 86303

Ph: 928.777.1997 **|** Fax: 928.778.3739

Email: mark.parker@prescott-az.gov

Web: www.prescottpolice.org

From: Shelby Marsh <shelby.marsh@flocksafety.com>
Sent: Tuesday, July 18, 2023 9:59 AM
To: Mark Parker <mark.parker@prescott-az.gov>
Cc: Jason Small <jason.small@prescott-az.gov>; Kraig Gardner <kraig.gardner@flocksafety.com>; Caity Peak <caity.peak@flocksafety.com>; Eddie Tukes <eddie.tukes@flocksafety.com>; Michael Franzen <michael.franzen@flocksafety.com>; Darien Watson <darien.watson@flocksafety.com>
Subject: Re: New Device Installation

Good Morning Sgt. Parker,

Our field technician will be giving you a call shortly.


Thank you!

Shelby Marsh (she/her)

Project Manager

470-697-1121 |
shelby.marsh@flocksafety.com

flock safety

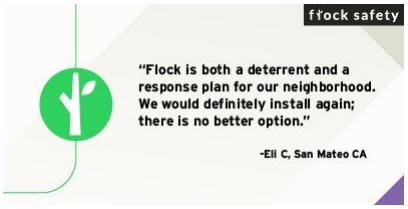

On Mon, Jul 17, 2023 at 12:21 AM Mark Parker <mark.parker@prescott-az.gov> wrote:

> Thank you Shelby,
>
> Here are the locations to adjust and a brief explanation:
>
> Ive noted instances of stolen cars and other hot listings passing through locations and not alerting, after much testing I've found this to be due to shadowing. Vehicle in curb lane concealing vehicle in fast lane. These adjustments will allow the camera to have the same view of both lanes irregardless of lane positioning. Thats my thought anyway; the goal is to increase the long term efficiency of the cameras and reduce missed plate reads as much as possible.

6: From signal pole to extension arm

5: Move to next intersection signal pole, Williamson Valley/ Iron Springs to signal extension arm

15: Move to next intersection signal pole, Sheldon/Marina to extension arm

16: From signal pole to extension arm

14: From signal pole to extension arm

4: Move to next intersection signal pole, Gurley/Sheldon signal extension arm

3: From signal pole to extension arm

Temporary Camera Locations:

9: Gurley/Gail Gardner EB on Extension Arm

13: Prescott Lakes Pkwy/ south Walmart entrance Signal extension arm, SB traffic

For Wednesday I have scheduled a bucket truck and I will provide the traffic control. I have spoken to the inspector and LE traffic control satisfies their requirements; with that, the traffic control portion of the permits has been closed and no inspections are needed.

I would like the crew to meet me in the morning at:

430 N Virginia St, Prescott, AZ 86301. Once there they can call me on my cell: 928-925-4679 and I will escort them into the yard where we will meet with the signals crew, who will be operating the bucket truck.

Please coordinate prior communication between the install crew and I so we can work out any issues beforehand.

Thank you,

Mark S. Parker
Sergeant, Patrol Bureau
Prescott Police Department
222 S. Marina Street | Prescott, AZ 86303
Ph: 928.777.1997 | Fax: 928.778.3739

From: Shelby Marsh <shelby.marsh@flocksafety.com>
Sent: Friday, July 14, 2023 9:08:57 AM
To: Mark Parker <mark.parker@prescott-az.gov>
Cc: Jason Small <jason.small@prescott-az.gov>; Kraig Gardner <kraig.gardner@flocksafety.com>; Caity Peak <caity.peak@flocksafety.com>; Eddie Tukes <eddie.tukes@flocksafety.com>; Michael Franzen <michael.franzen@flocksafety.com>; Darien Watson <darien.watson@flocksafety.com>
Subject: Re: FW: New Device Installation

Good Morning Sgt. Parker,

I very much appreciate your patience as we work through the installation process. See below -

- Please provide the location #s for the installed cameras you would like to be adjusted for optimal captures. Also, provide what adjustments this would entail. We will make sure to notify you of this visit but try to be as specific as possible when describing the desired adjustments.
- Do you have recommendations for temporary locations for #9 and #13? I can bring in our deployment specialists to assist if needed.
- We are set to begin maintenance on **Tuesday, July 18th**. I will be sure to connect you with the field tech so you can meet them onsite.
- Please confirm a bucket truck and TC will be available next week.

Thank you!

Shelby Marsh (she/her)

Project Manager

470-697-1121 |
shelby.marsh@flocksafety.com

flock safety



On Tue, Jul 11, 2023 at 9:00 AM Shelby Marsh <shelby.marsh@flocksafety.com> wrote:

> Good Morning Sgt. Parker,
>
> We heard back from ADOT regarding #9 and #13 - we are currently working on revising a few things, based on their feedback. I will let you know when we re-submit.
>
> Because we are a week out from installing 02, 05 (maintenance), 08, 10, and 11 (maintenance), I have connected with my Permitting team to contact ADOT, according to their guidelines. An inspector being present is part of their required guidelines.
>
> Are you able to provide a bucket truck for 10's installation?
>
> Thank you!

Shelby Marsh (she/her)

Project Manager

470-697-1121 |
shelby.marsh@flocksafety.com

flock safety



On Wed, Jul 5, 2023 at 11:43 AM Shelby Marsh <shelby.marsh@flocksafety.com> wrote:

> Good Morning Sgt. Parker, please see below -
>
> 1. What is the ADOT permit status for cameras #9 & #13 *This morning our Permitting Manager reached out directly to AZDOT and asked for a status update for these permits. I will let you know as soon as we hear back.*
> 2. What is the need for the inspector at locations #2 & #8 and is this something that we can handle pre-install? (see attached) **Permit conditions include: start inspections must be scheduled before any work is performed. Inspections should be scheduled through the Prescott Permit Portal, so please tag the permitting manager to log into the portal and schedule. If this is not possible, then please call the Building Division at 928-777-1371. Final inspection is also required.** *The installation for #2 and #8 is tentatively scheduled for Wednesday, 7/19. I have made a note to ping our Permitting Dept prior.*
>
> Thank you!

Project Manager

470-697-1121 |
shelby.marsh@flocksafety.com

flock safety



On Fri, Jun 30, 2023 at 4:15 PM Shelby Marsh <shelby.marsh@flocksafety.com> wrote:

> Good Afternoon Sergeant Parker,
>
> I have attached the permit for Location #8. I will also make sure to connect you with the field technician at least a week prior to your installation. I will get back to you with answers for #2 and #3 as soon as I can!
>
> Have a great weekend! Thank you!
>
> Shelby Marsh (she/her)
>
> *Project Manager*

470-697-1121 |
shelby.marsh@flocksafety.com

flock safety



On Wed, Jun 28, 2023 at 1:45 PM Mark Parker <mark.parker@prescott-az.gov> wrote:

> Shelby,
>
> I've returned from military duty and will be taking this back over from Lt. Small. I have a few questions/requests:
>
> 1. Can you send me the last revision of the City of Prescott permit that includes the updated location for camera #8
> 2. What is the ADOT permit status for cameras #9 & #13
> 3. What is the need for the inspector at locations #2 & #8 and is this something that we can handle pre-install?
> 4. I can coordinate the bucket truck again for #10 on July 19th. I would like the person who is coming up to do the installs to coordinate with me at least a week prior to coming up, if not sooner. I had the bucket truck and a traffic control team here for the last install but since we didn't have any contact with the

4. installer our people and your people were never connected…

Thank you,

Mark S. Parker

Sergeant, Patrol Bureau

222 S. Marina Street **|** Prescott, AZ 86303

Ph: 928.777.1997 **|** Fax: 928.778.3739

Email: mark.parker@prescott-az.gov

Web: www.prescottpolice.org

From: Jason Small <jason.small@prescott-az.gov>
Sent: Wednesday, June 28, 2023 8:39 AM
To: Mark Parker <mark.parker@prescott-az.gov>
Subject: Fwd: New Device Installation

Get Outlook for iOS

From: Shelby Marsh <shelby.marsh@flocksafety.com>
Sent: Wednesday, June 28, 2023 8:36:24 AM
To: Jason Small <jason.small@prescott-az.gov>
Cc: Kraig Gardner <kraig.gardner@flocksafety.com>; Ellen Ziegler <ellen.ziegler@flocksafety.com>
Subject: Re: New Device Installation

Good Morning Lt. Small,

I apologize for the delay in getting back with you! It looks like our tech was unable to install #2 and #8 due to not being able to get ahold of the inspector to meet him onsite. Can you please confirm the phone number and email address of the inspector? I will be sure to connect with them the week of the install to coordinate the site visit.

My field team would also like to know if you have a bucket truck we can utilize to install #10? I am really pushing for the team to knock out 2, 8, and 10 in one more mobilization, currently slated for July 19th.

Thanks Lt.!

Shelby Marsh (she/her)

Project Manager

470-697-1121 |
shelby.marsh@flocksafety.com

flock safety



On Fri, Jun 16, 2023 at 3:16 PM Jason Small <jason.small@prescott-az.gov> wrote:

> Shelby
>
> Thanks a bunch.

Jason Small

Special Operations Bureau Lieutenant

CITY OF PRESCOTT
ARIZONA

222 S. Marina St. Prescott Az 86303

928-777-1942

jason.small@prescott-az.gov

From: Shelby Marsh <shelby.marsh@flocksafety.com>
Sent: Friday, June 16, 2023 1:15 PM
To: Jason Small <jason.small@prescott-az.gov>
Cc: Kraig Gardner <kraig.gardner@flocksafety.com>; Mark Parker <mark.parker@prescott-az.gov>; Caity Peak <caity.peak@flocksafety.com>; Scout Cappello <scout.cappello@flocksafety.com>
Subject: Re: New Device Installation

Good Afternoon Lt. Small,

I greatly appreciate your patience throughout this process. All

locations are now installed, except #2, #8, and #10.

#2 and #8 are scheduled to be installed next Thursday, June 22nd. #10 is in the queue to be scheduled and I will keep you posted when I receive a hard date.

Have a great weekend!

Thank you!

Shelby Marsh (she/her)

Project Manager

470-697-1121 |
shelby.marsh@flocksafety.com

flock safety



On Thu, Jun 15, 2023 at 5:09 PM Shelby Marsh <shelby.marsh@flocksafety.com> wrote:

> Good Afternoon Lt. Small,
>
> I received your voicemail. I am working with my team to determine what is left to complete for this project. I will let you know as soon as possible.
>
> Have a great night!

Shelby Marsh (she/her)

Project Manager

470-697-1121 |
shelby.marsh@flocksafety.com

flock safety



On Wed, Jun 14, 2023 at 1:19 PM Shelby Marsh <shelby.marsh@flocksafety.com> wrote:

> Good Afternoon Sergeant,
>
> Flock Technician Ra Grant is currently installing your devices onsite. If you could give him a call at 470-905-7134 to connect at a location, that would be great!
>
> I appreciate your patience during this process! Thank you!



Shelby Marsh (she/her)

Project Manager

470-697-1121 |
shelby.marsh@flocksafety.com

flock safety


flock safety
"Flock is both a deterrent and a response plan for our neighborhood. We would definitely install again; there is no better option."
-Eli C, San Mateo CA

DOC-000212

Original filename: 20231003 - Re_ New Device Installation.pdf
Original path: Flock City Docs - Records/20231003 - Re_ New Device Installation.pdf
Document date: 2023-10-03
Document type: Email
Duplicate status: near
Original page count: 24
SHA256: 63b7c05299a2eb95f635d8b9222957181a66357e8a99ab8e63d7b5e1fe60dc37

Summary:
An email thread between Flock Safety Project Manager Shelby Marsh and Prescott Police Department's Sgt. Mark Parker and Lt. Jason Small coordinating the scheduling, permitting, and deployment of multiple Flock camera devices at various intersections. The thread covers device installation dates, maintenance, mount changes, and a deployment plan requiring police approval.

From: "Shelby Marsh" <shelby.marsh@flocksafety.com>
To: "Mark Parker" <mark.parker@prescott-az.gov>
CC: "Jason Small" <jason.small@prescott-az.gov>
"Kraig Gardner" <kraig.gardner@flocksafety.com>
"Caity Peak" <caity.peak@flocksafety.com>
Date: 10/3/2023 12:31:11 PM
Subject: Re: New Device Installation


Good Afternoon Sgt. Parker,

I hope all is well!

I am working on getting a permitting update for you. I appreciate your patience and will reach out as soon as I have a status.

Thank you!

Shelby Marsh (she/her)
Project Manager
470-697-1121 | shelby.marsh@flocksafety.com
flock safety

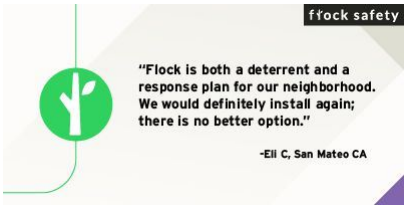

On Tue, Sep 12, 2023 at 2:36 PM Shelby Marsh <shelby.marsh@flocksafety.com> wrote:


> I have passed this information on to my Permitting Manager. I will provide the next steps as soon as I can!
>
> Thank you!
>
> Shelby Marsh (she/her)
> *Project Manager*
> 470-697-1121 | shelby.marsh@flocksafety.com
> flock safety
>
> 
>
>
> On Thu, Aug 10, 2023 at 4:38 PM Shelby Marsh <shelby.marsh@flocksafety.com> wrote:

Good Afternoon Sgt,

I will let you know the dates as soon as I receive them.

Thank you!

Shelby Marsh (she/her)
Project Manager
470-697-1121 | shelby.marsh@flocksafety.com
flock safety

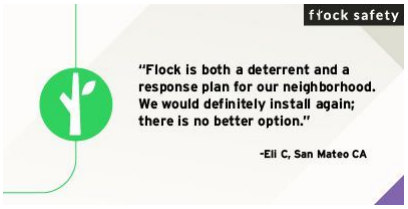

On Mon, Aug 7, 2023 at 11:00 PM Mark Parker <mark.parker@prescott-az.gov> wrote:

> This looks great! I will need to know the date we are planning to complete the work as soon as possible since I will need to coordinate with the signals crew for the bucket truck.
>
> Best regards,
>
> **Mark S. Parker**
> *Sergeant, Patrol Bureau*
>
> 222 S. Marina Street **|** Prescott, AZ 86303
> Ph: 928.777.1997 **|** Fax: 928.778.3739
> Email: mark.parker@prescott-az.gov
> Web: www.prescottpolice.org
>
> ---
>
> **From:** Shelby Marsh <shelby.marsh@flocksafety.com>

Sent: Monday, August 7, 2023 11:53
To: Mark Parker <mark.parker@prescott-az.gov>
Cc: Jason Small <jason.small@prescott-az.gov>; Kraig Gardner <kraig.gardner@flocksafety.com>; Caity Peak <caity.peak@flocksafety.com>
Subject: Re: New Device Installation

Good Afternoon Sgt,

Please view your Deployment Plan HERE with all of your updated locations for Devices #03-#07, #10, and #14-#16.

Can you please review them and let me know if you approve?

Thank you!

Shelby Marsh (she/her)

Project Manager

470-697-1121 |
shelby.marsh@flocksafety.com

flock safety



On Thu, Aug 3, 2023 at 1:20 PM Shelby Marsh <shelby.marsh@flocksafety.com> wrote:

> Good Afternoon Sgt,
>
> We are working to get your device requests mobilized. We appreciate your patience as we work to complete.


Thank you!

Shelby Marsh (she/her)

Project Manager

470-697-1121 |
shelby.marsh@flocksafety.com

flock safety

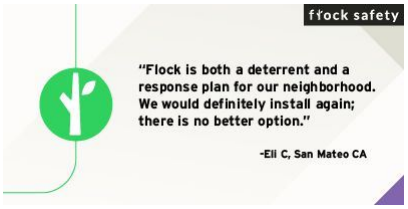

On Tue, Aug 1, 2023 at 4:01 PM Mark Parker <mark.parker@prescott-az.gov> wrote:

> Shelby,
>
> Please confirm you saw the last message noting that camera 8 will go to the next intersection signal arm. This will require a different mount.
>
> Best regards,
>
> **Mark S. Parker**
> Sergeant, Patrol Bureau
> Prescott Police Department
> 222 S. Marina Street | Prescott, AZ 86303
> Ph: 928.777.1997 | Fax: 928.778.3739
>
> ---
>
> **From:** Shelby Marsh <shelby.marsh@flocksafety.com>
> **Sent:** Thursday, July 27, 2023 8:20:08 AM

To: Mark Parker <mark.parker@prescott-az.gov>
Cc: Jason Small <jason.small@prescott-az.gov>; Kraig Gardner <kraig.gardner@flocksafety.com>; Caity Peak <caity.peak@flocksafety.com>
Subject: Re: New Device Installation

Good Morning Sgt. Parker,

Maintenance for #05 is ***tentatively*** scheduled for next Friday, August 4th.

#02 and #08 installations are ***tentatively*** scheduled for Wednesday, August 9th.

More updates to follow!

Thanks Sgt!

Shelby Marsh (she/her)

Project Manager

470-697-1121 |
shelby.marsh@flocksafety.com

flock safety



On Fri, Jul 21, 2023 at 8:13 AM Shelby Marsh <shelby.marsh@flocksafety.com> wrote:

> Good Morning Sgt. Parker,
>
> I am working with our Ops Team to finalize a path forward for getting your remaining devices installed and online. I will be in touch soon with an update.
>
> Have a good weekend! Thank you!

Shelby Marsh (she/her)

Project Manager

470-697-1121 |
shelby.marsh@flocksafety.com



On Wed, Jul 19, 2023 at 5:54 PM Mark Parker <mark.parker@prescott-az.gov> wrote:

> Shelby,
>
> Here are the updates from today. Can we please try to utilize the 10th to get all of the pending items completed? I have already scheduled the bucket truck for this day.

Camera adjustments:

10: Currently identified to be installed on a standalone pole at Whipple and Miller Valley. Scratch that location and install it at Whipple EB at Division on the signal pole extension arm.

6: It was adjusted today, but needs to be moved to the extension arm

14: It was adjusted today, but needs to be moved to the extension arm

16: Move to extension arm

3: This could not be adjusted and needs to be moved to the extension arm

5: Technician was going to look at the camera this afternoon to see if it can be adjusted, but it likely needs to be moved to the signal pole at Iron Springs EB / Williamson Valley

4: Move east to next intersection, Gurley WB / Sheldon extension arm (34.544572345560766, -112.45355605466621)

15: Move east to next intersection, Sheldon EB / Marina extension arm (34.545357583452905, -112.46707904902507)

7: Need to test this one more, I don’t get any alerts from this camera so it may need to be moved over to the extension arm as well.

Temporary Locations for ADOT cameras:

9: Gurley EB / Gail Gardner on signal pole (34.543531822002905, -112.49040750915269)

13: Prescott Lakes Parkway SB / no-name intersection on extension arm (34.553555994004434, -112.41060180998132)

Are there any questions for me?

Best regards,

Mark S. Parker

Sergeant, Patrol Bureau

222 S. Marina Street **|** Prescott, AZ 86303

Ph: 928.777.1997 **|** Fax: 928.778.3739

Email: mark.parker@prescott-az.gov

Web: www.prescottpolice.org

From: Shelby Marsh <shelby.marsh@flocksafety.com>
Sent: Tuesday, July 18, 2023 9:59 AM
To: Mark Parker <mark.parker@prescott-az.gov>
Cc: Jason Small <jason.small@prescott-az.gov>; Kraig Gardner <kraig.gardner@flocksafety.com>; Caity Peak <caity.peak@flocksafety.com>; Eddie Tukes <eddie.tukes@flocksafety.com>; Michael Franzen <michael.franzen@flocksafety.com>; Darien Watson <darien.watson@flocksafety.com>
Subject: Re: New Device Installation

Good Morning Sgt. Parker,

Our field technician will be giving you a call shortly.


Thank you!

Shelby Marsh (she/her)

Project Manager

470-697-1121 |
shelby.marsh@flocksafety.com

flock safety

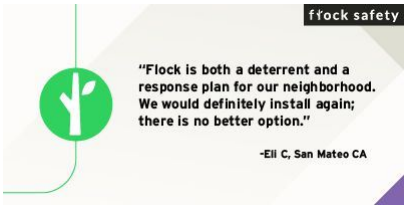

On Mon, Jul 17, 2023 at 12:21 AM Mark Parker <mark.parker@prescott-az.gov> wrote:

> Thank you Shelby,
>
> Here are the locations to adjust and a brief explanation:
>
> Ive noted instances of stolen cars and other hot listings passing through locations and not alerting, after much testing I've found this to be due to shadowing. Vehicle in curb lane concealing vehicle in fast lane. These adjustments will allow the camera to have the same view of both lanes irregardless of lane positioning. Thats my thought anyway; the goal is to increase the long term efficiency of the cameras and reduce missed plate reads as much as possible.

6: From signal pole to extension arm

5: Move to next intersection signal pole, Williamson Valley/ Iron Springs to signal extension arm

15: Move to next intersection signal pole, Sheldon/Marina to extension arm

16: From signal pole to extension arm

14: From signal pole to extension arm

4: Move to next intersection signal pole, Gurley/Sheldon signal extension arm

3: From signal pole to extension arm

Temporary Camera Locations:

9: Gurley/Gail Gardner EB on Extension Arm

13: Prescott Lakes Pkwy/ south Walmart entrance Signal extension arm, SB traffic

For Wednesday I have scheduled a bucket truck and I will provide the traffic control. I have spoken to the inspector and LE traffic control satisfies their requirements; with that, the traffic control portion of the permits has been closed and no inspections are needed.

I would like the crew to meet me in the morning at:

430 N Virginia St, Prescott, AZ 86301. Once there they can call me on my cell: 928-925-4679 and I will escort them into the yard where we will meet with the signals crew, who will be operating the bucket truck.

Please coordinate prior communication between the install crew and I so we can work out any issues beforehand.

Thank you,

Mark S. Parker
Sergeant, Patrol Bureau
Prescott Police Department
222 S. Marina Street | Prescott, AZ 86303
Ph: 928.777.1997 | Fax: 928.778.3739

From: Shelby Marsh <shelby.marsh@flocksafety.com>
Sent: Friday, July 14, 2023 9:08:57 AM
To: Mark Parker <mark.parker@prescott-az.gov>
Cc: Jason Small <jason.small@prescott-az.gov>; Kraig Gardner <kraig.gardner@flocksafety.com>; Caity Peak <caity.peak@flocksafety.com>; Eddie Tukes <eddie.tukes@flocksafety.com>; Michael Franzen <michael.franzen@flocksafety.com>; Darien Watson <darien.watson@flocksafety.com>
Subject: Re: FW: New Device Installation

Good Morning Sgt. Parker,

I very much appreciate your patience as we work through the installation process. See below -

- Please provide the location #s for the installed cameras you would like to be adjusted for optimal captures. Also, provide what adjustments this would entail. We will make sure to notify you of this visit but try to be as specific as possible when describing the desired adjustments.
- Do you have recommendations for temporary locations for #9 and #13? I can bring in our deployment specialists to assist if needed.
- We are set to begin maintenance on **Tuesday, July 18th**. I will be sure to connect you with the field tech so you can meet them onsite.
- Please confirm a bucket truck and TC will be available next week.

Thank you!

Shelby Marsh (she/her)

Project Manager

470-697-1121 |
shelby.marsh@flocksafety.com

flock safety



On Tue, Jul 11, 2023 at 9:00 AM Shelby Marsh <shelby.marsh@flocksafety.com> wrote:

> Good Morning Sgt. Parker,
>
> We heard back from ADOT regarding #9 and #13 - we are currently working on revising a few things, based on their feedback. I will let you know when we re-submit.
>
> Because we are a week out from installing 02, 05 (maintenance), 08, 10, and 11 (maintenance), I have connected with my Permitting team to contact ADOT, according to their guidelines. An inspector being present is part of their required guidelines.
>
> Are you able to provide a bucket truck for 10's installation?
>
> Thank you!

Shelby Marsh (she/her)

Project Manager

470-697-1121 |
shelby.marsh@flocksafety.com

flock safety



On Wed, Jul 5, 2023 at 11:43 AM Shelby Marsh <shelby.marsh@flocksafety.com> wrote:

> Good Morning Sgt. Parker, please see below -
>
> 1. What is the ADOT permit status for cameras #9 & #13 *This morning our Permitting Manager reached out directly to AZDOT and asked for a status update for these permits. I will let you know as soon as we hear back.*
> 2. What is the need for the inspector at locations #2 & #8 and is this something that we can handle pre-install? (see attached) **Permit conditions include: start inspections must be scheduled before any work is performed. Inspections should be scheduled through the Prescott Permit Portal, so please tag the permitting manager to log into the portal and schedule. If this is not possible, then please call the Building Division at 928-777-1371. Final inspection is also required.** *The installation for #2 and #8 is tentatively scheduled for Wednesday, 7/19. I have made a note to ping our Permitting Dept prior.*
>
> Thank you!

Project Manager

470-697-1121 |
shelby.marsh@flocksafety.com

flock safety



On Fri, Jun 30, 2023 at 4:15 PM Shelby Marsh <shelby.marsh@flocksafety.com> wrote:

> Good Afternoon Sergeant Parker,
>
> I have attached the permit for Location #8. I will also make sure to connect you with the field technician at least a week prior to your installation. I will get back to you with answers for #2 and #3 as soon as I can!
>
> Have a great weekend! Thank you!
>
> Shelby Marsh (she/her)
>
> *Project Manager*

470-697-1121 |
shelby.marsh@flocksafety.com

flock safety



On Wed, Jun 28, 2023 at 1:45 PM Mark Parker <mark.parker@prescott-az.gov> wrote:

> Shelby,
>
> I've returned from military duty and will be taking this back over from Lt. Small. I have a few questions/requests:
>
> 1. Can you send me the last revision of the City of Prescott permit that includes the updated location for camera #8
> 2. What is the ADOT permit status for cameras #9 & #13
> 3. What is the need for the inspector at locations #2 & #8 and is this something that we can handle pre-install?
> 4. I can coordinate the bucket truck again for #10 on July 19th. I would like the person who is coming up to do the installs to coordinate with me at least a week prior to coming up, if not sooner. I had the bucket truck and a traffic control team here for the last install but since we didn't have any contact with the

4. installer our people and your people were never connected…

Thank you,

Mark S. Parker

Sergeant, Patrol Bureau

222 S. Marina Street **|** Prescott, AZ 86303

Ph: 928.777.1997 **|** Fax: 928.778.3739

Email: mark.parker@prescott-az.gov

Web: www.prescottpolice.org

From: Jason Small <jason.small@prescott-az.gov>
Sent: Wednesday, June 28, 2023 8:39 AM
To: Mark Parker <mark.parker@prescott-az.gov>
Subject: Fwd: New Device Installation

Get Outlook for iOS

From: Shelby Marsh <shelby.marsh@flocksafety.com>
Sent: Wednesday, June 28, 2023 8:36:24 AM
To: Jason Small <jason.small@prescott-az.gov>
Cc: Kraig Gardner <kraig.gardner@flocksafety.com>; Ellen Ziegler <ellen.ziegler@flocksafety.com>
Subject: Re: New Device Installation

Good Morning Lt. Small,

I apologize for the delay in getting back with you! It looks like our tech was unable to install #2 and #8 due to not being able to get ahold of the inspector to meet him onsite. Can you please confirm the phone number and email address of the inspector? I will be sure to connect with them the week of the install to coordinate the site visit.

My field team would also like to know if you have a bucket truck we can utilize to install #10? I am really pushing for the team to knock out 2, 8, and 10 in one more mobilization, currently slated for July 19th.

Thanks Lt.!

Shelby Marsh (she/her)

Project Manager

470-697-1121 |
shelby.marsh@flocksafety.com

flock safety



On Fri, Jun 16, 2023 at 3:16 PM Jason Small <jason.small@prescott-az.gov> wrote:

> Shelby
>
> Thanks a bunch.

Jason Small

Special Operations Bureau Lieutenant

CITY OF PRESCOTT
ARIZONA

222 S. Marina St. Prescott Az 86303

928-777-1942

jason.small@prescott-az.gov

From: Shelby Marsh <shelby.marsh@flocksafety.com>
Sent: Friday, June 16, 2023 1:15 PM
To: Jason Small <jason.small@prescott-az.gov>
Cc: Kraig Gardner <kraig.gardner@flocksafety.com>; Mark Parker <mark.parker@prescott-az.gov>; Caity Peak <caity.peak@flocksafety.com>; Scout Cappello <scout.cappello@flocksafety.com>
Subject: Re: New Device Installation

Good Afternoon Lt. Small,

I greatly appreciate your patience throughout this process. All

locations are now installed, except #2, #8, and #10.

#2 and #8 are scheduled to be installed next Thursday, June 22nd. #10 is in the queue to be scheduled and I will keep you posted when I receive a hard date.

Have a great weekend!

Thank you!

Shelby Marsh (she/her)

Project Manager

470-697-1121 |
shelby.marsh@flocksafety.com

flock safety



On Thu, Jun 15, 2023 at 5:09 PM Shelby Marsh <shelby.marsh@flocksafety.com> wrote:

> Good Afternoon Lt. Small,
>
> I received your voicemail. I am working with my team to determine what is left to complete for this project. I will let you know as soon as possible.
>
> Have a great night!

Shelby Marsh (she/her)

Project Manager

470-697-1121 |
shelby.marsh@flocksafety.com

flock safety



On Wed, Jun 14, 2023 at 1:19 PM Shelby Marsh <shelby.marsh@flocksafety.com> wrote:

> Good Afternoon Sergeant,
>
> Flock Technician Ra Grant is currently installing your devices onsite. If you could give him a call at 470-905-7134 to connect at a location, that would be great!
>
> I appreciate your patience during this process! Thank you!



Shelby Marsh (she/her)

Project Manager

470-697-1121 |
shelby.marsh@flocksafety.com

flock safety


flock safety
"Flock is both a deterrent and a response plan for our neighborhood. We would definitely install again; there is no better option."
-Eli C, San Mateo CA

DOC-000213

Original filename: 20231005 - RE_ New Device Installation.pdf
Original path: Flock City Docs - Records/20231005 - RE_ New Device Installation.pdf
Document date: 2023-10-05
Document type: Email
Duplicate status: near
Original page count: 20
SHA256: 83b2a70958c469a898d0c0b383c77efe1939ccfd3380ad3f4fadf4e72df5d7e7

Summary:
An email thread between Prescott Police Sgt. Mark Parker and Flock Project Manager Shelby Marsh coordinating the installation, permitting, and maintenance of Flock license-plate-reader devices at various Prescott locations. The chain covers deployment plan approvals, scheduling of installations for specific device numbers, camera mount adjustments, and coordination with the city signals crew.

From: "Mark Parker" <mark.parker@prescott-az.gov>
To: "Shelby Marsh" <shelby.marsh@flocksafety.com>
Date: 10/5/2023 8:07:33 AM
Subject: RE: New Device Installation

Thank you. What about the camera adjustments that do not require permitting, do you have a status update for completing those?

From: Shelby Marsh <shelby.marsh@flocksafety.com>
Sent: Tuesday, October 3, 2023 12:31 PM
To: Mark Parker <mark.parker@prescott-az.gov>
Cc: Jason Small <jason.small@prescott-az.gov>; Kraig Gardner <kraig.gardner@flocksafety.com>; Caity Peak <caity.peak@flocksafety.com>
Subject: Re: New Device Installation

Good Afternoon Sgt. Parker,

I hope all is well!

I am working on getting a permitting update for you. I appreciate your patience and will reach out as soon as I have a status.

Thank you!

Shelby Marsh (she/her)

Project Manager

470-697-1121 |
shelby.marsh@flocksafety.com

flock safety




On Tue, Sep 12, 2023 at 2:36 PM Shelby Marsh <shelby.marsh@flocksafety.com> wrote:

> I have passed this information on to my Permitting Manager. I will provide the next steps as soon as I can!
>
> Thank you!
>
> Shelby Marsh (she/her)
>
> *Project Manager*
>
> 470-697-1121 |
> shelby.marsh@flocksafety.com
>
> flock safety



On Thu, Aug 10, 2023 at 4:38 PM Shelby Marsh <shelby.marsh@flocksafety.com> wrote:
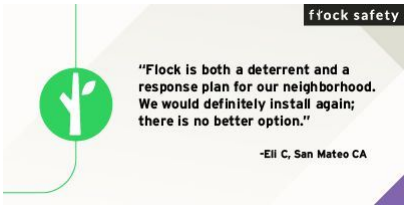
> Good Afternoon Sgt,
>
> I will let you know the dates as soon as I receive them.
>
> Thank you!
>
> Shelby Marsh (she/her)
>
> *Project Manager*
>
> 470-697-1121 |
> shelby.marsh@flocksafety.com
>
> flock safety
>
> 
>
>
> On Mon, Aug 7, 2023 at 11:00 PM Mark Parker <mark.parker@prescott-az.gov> wrote:
>
> > This looks great! I will need to know the date we are planning to complete the work as soon as possible since I will need to coordinate with the signals crew for the bucket truck.
> >
> > Best regards,
> >
> > **Mark S. Parker**
> > *Sergeant, Patrol Bureau*
> >
> > 222 S. Marina Street **|** Prescott, AZ 86303
> > Ph: 928.777.1997 **|** Fax: 928.778.3739
> > Email: mark.parker@prescott-az.gov
> > Web: www.prescottpolice.org
> >
> > **From:** Shelby Marsh <shelby.marsh@flocksafety.com>
> > **Sent:** Monday, August 7, 2023 11:53
> > **To:** Mark Parker <mark.parker@prescott-az.gov>

Cc: Jason Small <jason.small@prescott-az.gov>; Kraig Gardner <kraig.gardner@flocksafety.com>; Caity Peak <caity.peak@flocksafety.com>
Subject: Re: New Device Installation

Good Afternoon Sgt,

Please view your Deployment Plan HERE with all of your updated locations for Devices #03-#07, #10, and #14-#16.

Can you please review them and let me know if you approve?

Thank you!

Shelby Marsh (she/her)

Project Manager

470-697-1121 |
shelby.marsh@flocksafety.com


flock safety



On Thu, Aug 3, 2023 at 1:20 PM Shelby Marsh <shelby.marsh@flocksafety.com> wrote:

> Good Afternoon Sgt,
>
> We are working to get your device requests mobilized. We appreciate your patience as we work to complete.
>
> Thank you!
>
> Shelby Marsh (she/her)
>
> *Project Manager*
>
> 470-697-1121 |
> shelby.marsh@flocksafety.com
>
> flock safety
>
> 
>

On Tue, Aug 1, 2023 at 4:01 PM Mark Parker <mark.parker@prescott-az.gov> wrote:
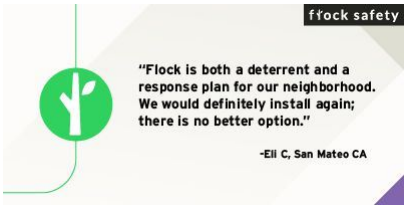
> Shelby,
>
> Please confirm you saw the last message noting that camera 8 will go to the next intersection signal arm. This will require a different mount.
>
> Best regards,
>
> **Mark S. Parker**
> Sergeant, Patrol Bureau
> Prescott Police Department
> 222 S. Marina Street | Prescott, AZ 86303
> Ph: 928.777.1997 | Fax: 928.778.3739
>
> ---
>
> **From:** Shelby Marsh <shelby.marsh@flocksafety.com>
> **Sent:** Thursday, July 27, 2023 8:20:08 AM
> **To:** Mark Parker <mark.parker@prescott-az.gov>
> **Cc:** Jason Small <jason.small@prescott-az.gov>; Kraig Gardner <kraig.gardner@flocksafety.com>; Caity Peak <caity.peak@flocksafety.com>
> **Subject:** Re: New Device Installation
>
> Good Morning Sgt. Parker,
>
> Maintenance for #05 is ***tentatively*** scheduled for next Friday, August 4th.
>
> #02 and #08 installations are ***tentatively*** scheduled for Wednesday, August 9th.
>
> More updates to follow!
>
> Thanks Sgt!
>
> Shelby Marsh (she/her)
>
> *Project Manager*
>
> 470-697-1121 |
> shelby.marsh@flocksafety.com
>
> flock safety
>
> 
>
>
> On Fri, Jul 21, 2023 at 8:13 AM Shelby Marsh <shelby.marsh@flocksafety.com> wrote:
>
> > Good Morning Sgt. Parker,
> >
> > I am working with our Ops Team to finalize a path forward for getting your remaining devices installed and online. I will be in touch soon with an update.
> >
> > Have a good weekend! Thank you!

Shelby Marsh (she/her)

Project Manager

470-697-1121 |
shelby.marsh@flocksafety.com

flock safety



On Wed, Jul 19, 2023 at 5:54 PM Mark Parker <mark.parker@prescott-az.gov> wrote:

> Shelby,
>
> Here are the updates from today. Can we please try to utilize the 10th to get all of the pending items completed? I have already scheduled the bucket truck for this day.
>
> Camera adjustments:
>
> 10: Currently identified to be installed on a standalone pole at Whipple and Miller Valley. Scratch that location and install it at Whipple EB at Division on the signal pole extension arm.
>
> 6: It was adjusted today, but needs to be moved to the extension arm
>
> 14: It was adjusted today, but needs to be moved to the extension arm
>
> 16: Move to extension arm
>
> 3: This could not be adjusted and needs to be moved to the extension arm
>
> 5: Technician was going to look at the camera this afternoon to see if it can be adjusted, but it likely needs to be moved to the signal pole at Iron Springs EB / Williamson Valley
>
> 4: Move east to next intersection, Gurley WB / Sheldon extension arm (34.544572345560766, -112.45355605466621)
>
> 15: Move east to next intersection, Sheldon EB / Marina extension arm (34.545357583452905, -112.46707904902507)
>
> 7: Need to test this one more, I don't get any alerts from this camera so it may need

to be moved over to the extension arm as well.

Temporary Locations for ADOT cameras:

9: Gurley EB / Gail Gardner on signal pole (34.543531822002905, -112.49040750915269)

13: Prescott Lakes Parkway SB / no-name intersection on extension arm (34.553555994004434, -112.41060180998132)

Are there any questions for me?

Best regards,

Mark S. Parker

Sergeant, Patrol Bureau

222 S. Marina Street **|** Prescott, AZ 86303

Ph: 928.777.1997 **|** Fax: 928.778.3739

Email: mark.parker@prescott-az.gov

Web: www.prescottpolice.org

From: Shelby Marsh <shelby.marsh@flocksafety.com>
Sent: Tuesday, July 18, 2023 9:59 AM
To: Mark Parker <mark.parker@prescott-az.gov>
Cc: Jason Small <jason.small@prescott-az.gov>; Kraig Gardner <kraig.gardner@flocksafety.com>; Caity Peak <caity.peak@flocksafety.com>; Eddie Tukes <eddie.tukes@flocksafety.com>; Michael Franzen <michael.franzen@flocksafety.com>; Darien Watson <darien.watson@flocksafety.com>
Subject: Re: New Device Installation

Good Morning Sgt. Parker,

Our field technician will be giving you a call shortly.

Thank you!

Shelby Marsh (she/her)

Project Manager

470-697-1121 |
shelby.marsh@flocksafety.com

flock safety



On Mon, Jul 17, 2023 at 12:21 AM Mark Parker <mark.parker@prescott-az.gov> wrote:

> Thank you Shelby,

Here are the locations to adjust and a brief explanation:

Ive noted instances of stolen cars and other hot listings passing through locations and not alerting, after much testing I've found this to be due to shadowing. Vehicle in curb lane concealing vehicle in fast lane. These adjustments will allow the camera to have the same view of both lanes irregardless of lane positioning. Thats my thought anyway; the goal is to increase the long term efficiency of the cameras and reduce missed plate reads as much as possible.

6: From signal pole to extension arm

5: Move to next intersection signal pole, Williamson Valley/ Iron Springs to signal extension arm

15: Move to next intersection signal pole, Sheldon/Marina to extension arm

16: From signal pole to extension arm

14: From signal pole to extension arm

4: Move to next intersection signal pole, Gurley/Sheldon signal extension arm

3: From signal pole to extension arm

Temporary Camera Locations:

9: Gurley/Gail Gardner EB on Extension Arm

13: Prescott Lakes Pkwy/ south Walmart entrance Signal extension arm, SB traffic

For Wednesday I have scheduled a bucket truck and I will provide the traffic control. I have spoken to the inspector and LE traffic control satisfies their requirements; with that, the traffic control portion of the permits has been closed and no inspections are needed.

I would like the crew to meet me in the morning at:

430 N Virginia St, Prescott, AZ 86301. Once there they can call me on my cell: 928-925-4679 and I will escort them into the yard where we will meet with the signals crew, who will be operating the bucket truck.

Please coordinate prior communication between the install crew and I so we can work out any issues beforehand.

Thank you,

Mark S. Parker
Sergeant, Patrol Bureau
Prescott Police Department
222 S. Marina Street | Prescott, AZ 86303
Ph: 928.777.1997 | Fax: 928.778.3739

From: Shelby Marsh <shelby.marsh@flocksafety.com>
Sent: Friday, July 14, 2023 9:08:57 AM
To: Mark Parker <mark.parker@prescott-az.gov>
Cc: Jason Small <jason.small@prescott-az.gov>; Kraig Gardner <kraig.gardner@flocksafety.com>; Caity Peak <caity.peak@flocksafety.com>;

Eddie Tukes <eddie.tukes@flocksafety.com>; Michael Franzen <michael.franzen@flocksafety.com>; Darien Watson <darien.watson@flocksafety.com>
Subject: Re: FW: New Device Installation

Good Morning Sgt. Parker,

I very much appreciate your patience as we work through the installation process. See below -

- Please provide the location #s for the installed cameras you would like to be adjusted for optimal captures. Also, provide what adjustments this would entail. We will make sure to notify you of this visit but try to be as specific as possible when describing the desired adjustments.
- Do you have recommendations for temporary locations for #9 and #13? I can bring in our deployment specialists to assist if needed.
- We are set to begin maintenance on **Tuesday, July 18th**. I will be sure to connect you with the field tech so you can meet them onsite.
- Please confirm a bucket truck and TC will be available next week.

Thank you!

Shelby Marsh (she/her)

Project Manager

470-697-1121 |
shelby.marsh@flocksafety.com

flock safety



On Tue, Jul 11, 2023 at 9:00 AM Shelby Marsh <shelby.marsh@flocksafety.com> wrote:

> Good Morning Sgt. Parker,
>
> We heard back from ADOT regarding #9 and #13 - we are currently working on revising a few things, based on their feedback. I will let you know when we re-submit.
>
> Because we are a week out from installing 02, 05 (maintenance), 08, 10, and 11 (maintenance), I have connected with my Permitting team to contact ADOT, according to their guidelines. An inspector being present is part of their required guidelines.
>
> Are you able to provide a bucket truck for 10's installation?
>
> Thank you!

Shelby Marsh (she/her)

Project Manager

470-697-1121 |
shelby.marsh@flocksafety.com

flock safety



On Wed, Jul 5, 2023 at 11:43 AM Shelby Marsh <shelby.marsh@flocksafety.com> wrote:

> Good Morning Sgt. Parker, please see below -
>
> 1. What is the ADOT permit status for cameras #9 & #13 *This morning our Permitting Manager reached out directly to AZDOT and asked for a status update for these permits. I will let you know as soon as we hear back.*
> 2. What is the need for the inspector at locations #2 & #8 and is this something that we can handle pre-install? (see attached) **Permit conditions include: start inspections must be scheduled before any work is performed. Inspections should be scheduled through the Prescott Permit Portal, so please tag the permitting manager to log into the portal and schedule. If this is not possible, then please call the Building Division at 928-777-1371. Final inspection is also required.** *The installation for #2 and #8 is tentatively scheduled for Wednesday, 7/19. I have made a note to ping our Permitting Dept prior.*
>
> Thank you!
>
> Shelby Marsh (she/her)
>
> *Project Manager*
>
> 470-697-1121 |
> shelby.marsh@flocksafety.com
>
> flock safety
>
> 
>
>
> On Fri, Jun 30, 2023 at 4:15 PM Shelby Marsh

<shelby.marsh@flocksafety.com> wrote:

> Good Afternoon Sergeant Parker,
>
> I have attached the permit for Location #8. I will also make sure to connect you with the field technician at least a week prior to your installation. I will get back to you with answers for #2 and #3 as soon as I can!
>
> Have a great weekend! Thank you!

Shelby Marsh (she/her)

Project Manager

470-697-1121 |
shelby.marsh@flocksafety.com

flock safety



On Wed, Jun 28, 2023 at 1:45 PM Mark Parker <mark.parker@prescott-az.gov> wrote:

> Shelby,
>
> I’ve returned from military duty and will be taking this back over from Lt.

Small. I have a few questions/requests:

1. Can you send me the last revision of the City of Prescott permit that includes the updated location for camera #8
2. What is the ADOT permit status for cameras #9 & #13
3. What is the need for the inspector at locations #2 & #8 and is this something that we can handle pre-install?
4. I can coordinate the bucket truck again for #10 on July 19th. I would like the person who is coming up to do the installs to coordinate with me at least a week prior to coming up, if not sooner. I had the bucket truck and a traffic control team here for the last install but since we didn't have any contact with the installer our people and your people were never connected…

Thank you,

Mark S. Parker

Sergeant, Patrol Bureau

222 S. Marina Street **|** Prescott, AZ 86303

Ph: 928.777.1997 **|** Fax: 928.778.3739

Email: mark.parker@prescott-az.gov

Web: www.prescottpolice.org

From: Jason Small <jason.small@prescott-az.gov>
Sent: Wednesday, June 28, 2023 8:39 AM
To: Mark Parker <mark.parker@prescott-az.gov>
Subject: Fwd: New Device Installation

Get Outlook for iOS

From: Shelby Marsh <shelby.marsh@flocksafety.com>
Sent: Wednesday, June 28, 2023 8:36:24 AM
To: Jason Small <jason.small@prescott-az.gov>
Cc: Kraig Gardner <kraig.gardner@flocksafety.com>; Ellen Ziegler <ellen.ziegler@flocksafety.com>
Subject: Re: New Device Installation

Good Morning Lt. Small,

I apologize for the delay in getting back with you! It looks like our tech was unable to install #2 and #8 due to not being able to get ahold of the inspector to meet him onsite. Can you please confirm the phone number and email address of the inspector? I will be sure to connect with them the week of the install to coordinate the site visit.

My field team would also like to know if you have a bucket truck we can

utilize to install #10? I am really pushing for the team to knock out 2, 8, and 10 in one more mobilization, currently slated for July 19th.

Thanks Lt.!

Shelby Marsh (she/her)

Project Manager

470-697-1121 |
shelby.marsh@flocksafety.com

flock safety



On Fri, Jun 16, 2023 at 3:16 PM Jason Small <jason.small@prescott-az.gov> wrote:

> Shelby
>
> Thanks a bunch.

Jason Small

Special Operations Bureau Lieutenant

CITY OF PRESCOTT
ARIZONA

222 S. Marina St. Prescott Az 86303

928-777-1942

jason.small@prescott-az.gov

From: Shelby Marsh <shelby.marsh@flocksafety.com>
Sent: Friday, June 16, 2023 1:15 PM
To: Jason Small <jason.small@prescott-az.gov>
Cc: Kraig Gardner <kraig.gardner@flocksafety.com>; Mark Parker <mark.parker@prescott-az.gov>; Caity Peak <caity.peak@flocksafety.com>; Scout Cappello <scout.cappello@flocksafety.com>
Subject: Re: New Device Installation

Good Afternoon Lt. Small,

I greatly appreciate your patience throughout this process. All locations are now installed, except #2, #8, and #10.

#2 and #8 are scheduled to be installed next Thursday, June 22nd. #10 is in the queue to be scheduled and I will keep you posted when I receive a hard date.

Have a great weekend!

Thank you!

Shelby Marsh (she/her)

Project Manager

470-697-1121 |
shelby.marsh@flocksafety.com

flock safety



On Thu, Jun 15, 2023 at 5:09 PM Shelby Marsh <shelby.marsh@flocksafety.com> wrote:

> Good Afternoon Lt. Small,

I received your voicemail. I am working with my team to determine what is left to complete for this project. I will let you know as soon as possible.

Have a great night!

Shelby Marsh (she/her)

Project Manager

470-697-1121 |
shelby.marsh@flocksafety.com

flock safety



On Wed, Jun 14, 2023 at 1:19 PM Shelby Marsh <shelby.marsh@flocksafety.com> wrote:

> Good Afternoon Sergeant,
>
> Flock Technician Ra Grant is currently installing your devices onsite.

If you could give him a call at 470-905-7134 to connect at a location, that would be great!

I appreciate your patience during this process! Thank you!

Shelby Marsh (she/her)

Project Manager

470-697-1121 |
shelby.marsh@flocksafety.com

flock safety



DOC-000215

Original filename: 20231018 - Re_ Flock Safety - Prescott PD ALPRs.pdf
Original path: Flock City Docs - Records/20231018 - Re_ Flock Safety - Prescott PD ALPRs.pdf
Document date: 2023-10-18
Document type: Email with attached installation site plans
Duplicate status: unique
Original page count: 19
SHA256: d8f35075dbf05873e65c89eb8f975f1b8704e462e86b49008c56f5f480db0012

Summary:
Flock Safety permitting manager Michael Franzen emails Prescott city contact Ian Mattingly to confirm permission to proceed with ALPR camera installations on City-owned poles, with traffic control handled by Prescott PD. Attached installation package includes camera location information, site plans, coordinates, pole types, and mounting hardware specifications for multiple Prescott camera sites.

From: "Michael Franzen" <michael.franzen@flocksafety.com>
To: ian.mattingly@prescott-az.gov
CC: "Shelby Marsh" <Shelby.marsh@flocksafety.com>
Date: 10/18/2023 6:10:32 PM
Subject: Re: Flock Safety - Prescott PD ALPRs

Hey Ian,

Hope you are doing well, just wanted to confirm the above and see if there is anything else required in order for us to move forward with the installation of these locations that are on Prescott poles, with the traffic control being handled by the Prescott PD.

Thank you!

On Tue, Oct 17, 2023 at 11:35 AM Michael Franzen <michael.franzen@flocksafety.com> wrote:

> Hey Ian,
>
> I wanted to reach out and confirm with you something that was relayed by the Police Department. Do we have permission to proceed with City of Prescott ALPR installations on City owned poles?
>
> Thank you
>
> --
>
> **Michael Franzen**
> **Permitting Manager I**
>
> (530) 407-7009 flocksafety.com
>
> flock safety
>
> 
>

--
Michael Franzen
530-407-7009
Permitting Manager

flock safety

AZ - Prescott Relo Cams 3-7, 10, 14-16

LICENSE PLATE READER CAMERA INSTALLATION

2023

Index

1	Cover Page
2	Camera Location Information
3-9	Site Plans



811 Know what's below. Call before you dig.

Camera Locations

No.	Name	Address	Direction	Lat	Lng	Pole Type	Distance from Roadway (ft)
1	#05 Iron Springs @ Williamson Valley Rd EB	1840 Iron Springs Rd, Prescott, AZ 86305, USA	Eastbound	34.5703147433966	-112.49991687584472	Extension Arm	5.6
2	#06 Miller Valley Rd @ Whipple St SB	898 Miller Valley Rd, Prescott, AZ 86301, USA	Southbound	34.55756293751963	-112.4821857830488	Extension Arm	5
3	#07 Willow Creek Rd @ Tractor Supply NB	3293 Willow Creek Rd, Prescott, AZ 86301, USA	Northbound	34.60679888458248	-112.45185238019566	Extension Arm	4.9
4	#10 Whipple St @ Division St EB	711 Whipple St, Prescott, AZ 86301, USA	Eastbound	34.55687797817497	-112.47893208456668	Extension Arm	3.4
5	#16 Gurley St @ Marina EB	198–162 E Gurley St, Prescott, AZ 86301, USA	Eastbound	34.541804541133565	-112.46715176419663	Extension Arm	3.4
6	TEMP #09 Gurley St @ Gail Gardner EB	1310 W Gurley St, Prescott, AZ 86305, USA	Eastbound	34.543570540615555	-112.49042355657322	Extension Arm	5.9
7	TEMP #13 Prescott Lakes Pkwy @ Walmart SB	400 Prescott Lakes Pkwy, Prescott, AZ 86301, USA	Southbound	34.55359244344802	-112.41066484189317	Extension Arm	5.4

Distance: 5.6 ft.



Property	Value
Camera Number	1
Name	#05 Iron Springs @ Williamson Valley Rd EB
Address	1840 Iron Springs Rd, Prescott, AZ 86305, USA
Direction	Eastbound
Lat	34.5703147433966
Lng	-112.49991687584472
Pole Type	Extension Arm
Distance from Roadway (ft)	5.6
Speed Limit	35

Position



Location Notes: DS: pls bring 15ft cable

Distance: 5 ft.



Property	Value
Camera Number	2
Name	#06 Miller Valley Rd @ Whipple St SB
Address	898 Miller Valley Rd, Prescott, AZ 86301, USA
Direction	Southbound
Lat	34.55756293751963
Lng	-112.4821857830488
Pole Type	Extension Arm
Distance from Roadway (ft)	5
Speed Limit	30

Position




Location Notes: DS: pls bring 15ft cable

Distance: 4.9 ft.



Property	Value
Camera Number	3
Name	#07 Willow Creek Rd @ Tractor Supply NB
Address	3293 Willow Creek Rd, Prescott, AZ 86301, USA
Direction	Northbound
Lat	34.60679888458248
Lng	-112.45185238019566
Pole Type	Extension Arm
Distance from Roadway (ft)	4.9
Speed Limit	45

Position

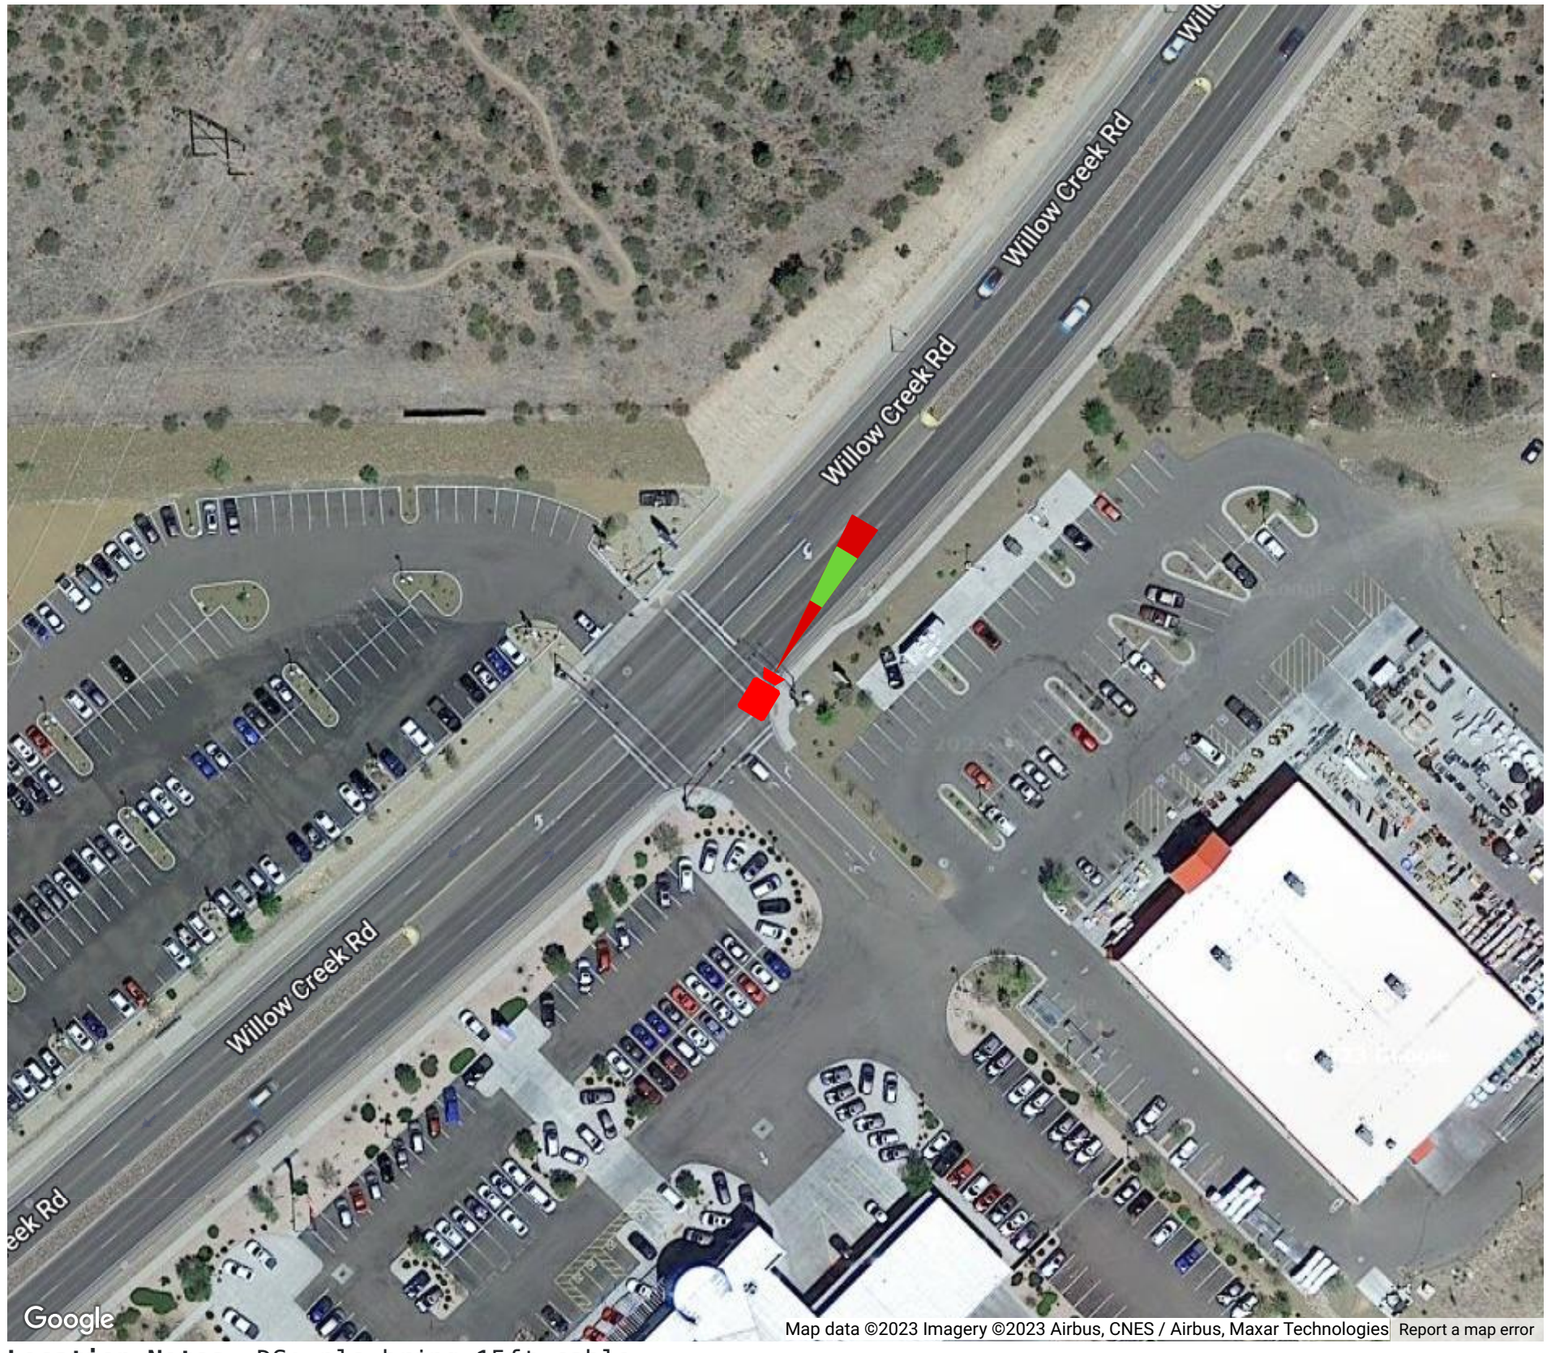


Location Notes: DS: pls bring 15ft cable

Distance: 3.4 ft.



Property	Value
Camera Number	4
Name	#10 Whipple St @ Division St EB
Address	711 Whipple St, Prescott, AZ 86301, USA
Direction	Eastbound
Lat	34.55687797817497
Lng	-112.47893208456668
Pole Type	Extension Arm
Distance from Roadway (ft)	3.4
Speed Limit	35

Position

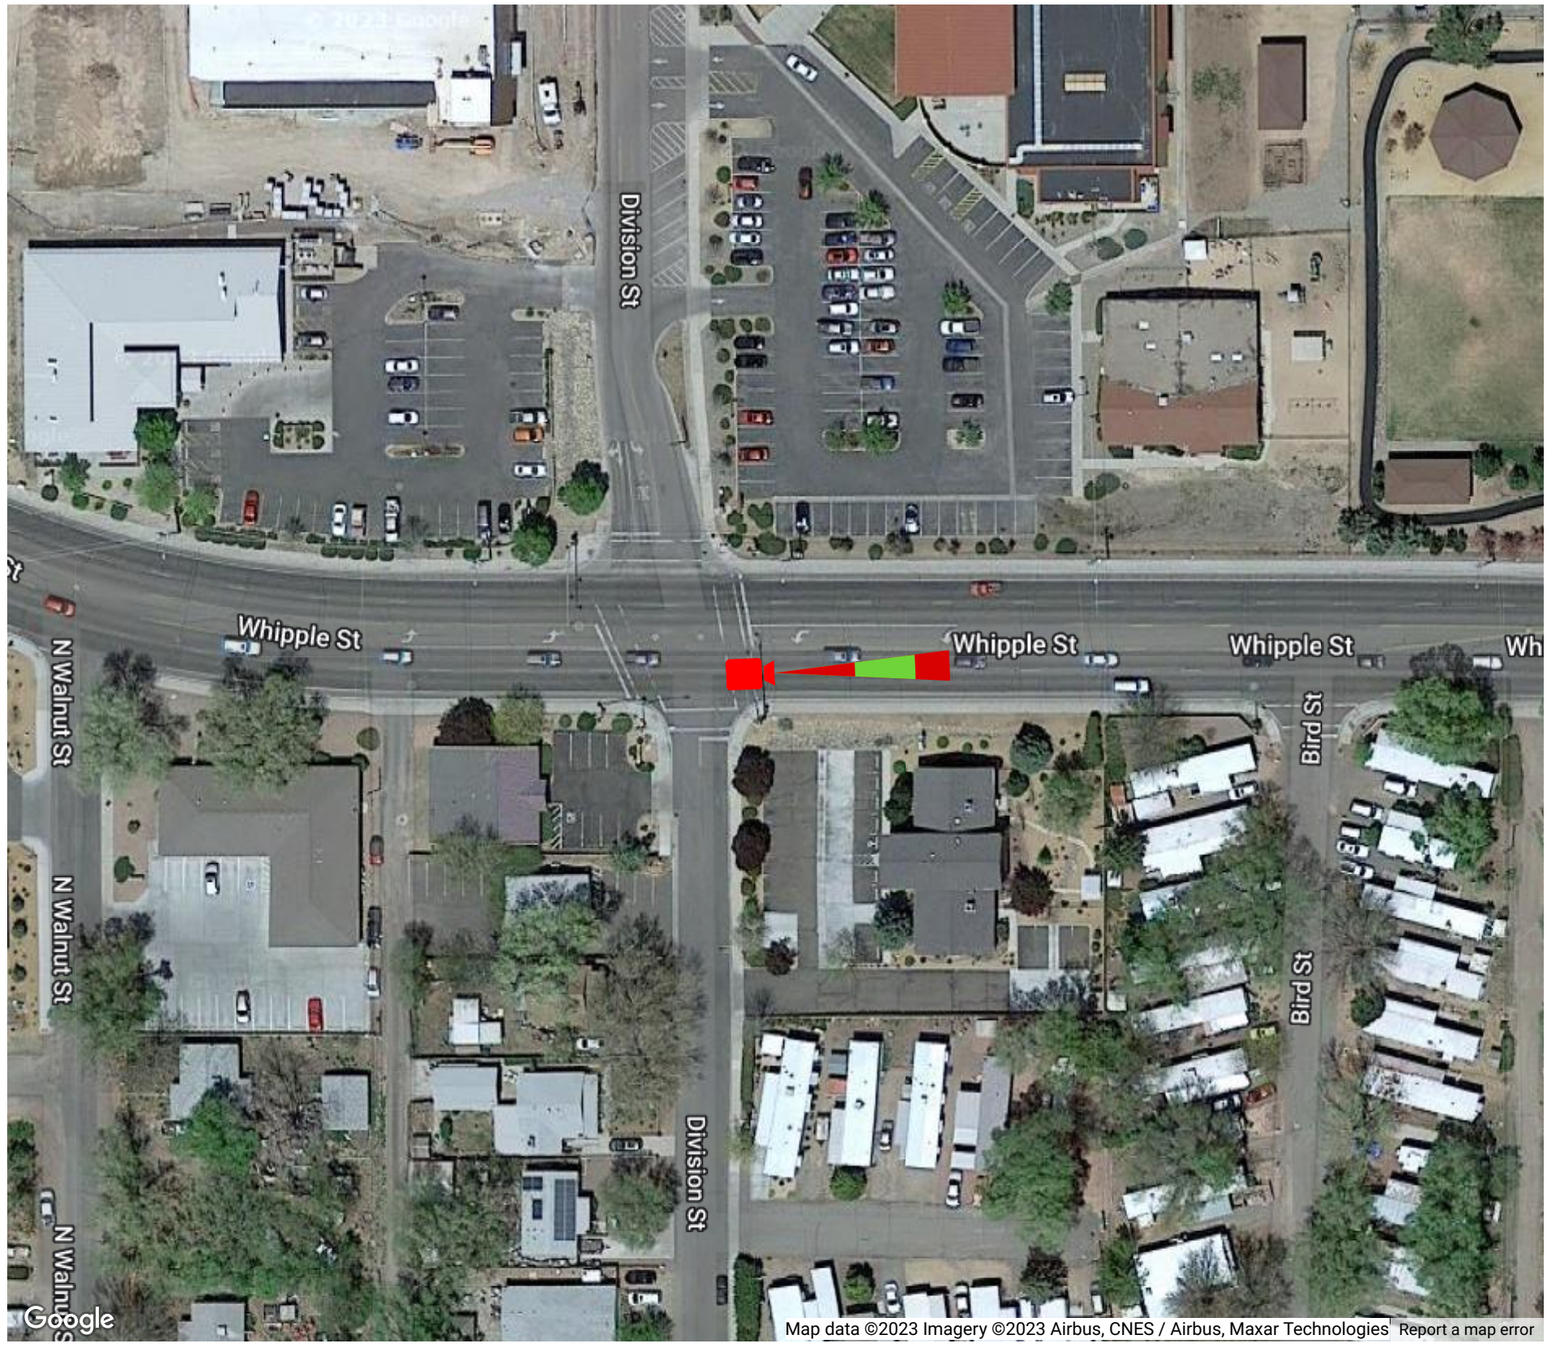


Location Notes: DS: pls bring 15ft cable

Distance: 3.4 ft.



Property	Value
Camera Number	5
Name	#16 Gurley St @ Marina EB
Address	198–162 E Gurley St, Prescott, AZ 86301, USA
Direction	Eastbound
Lat	34.541804541133565
Lng	-112.46715176419663
Pole Type	Extension Arm
Distance from Roadway (ft)	3.4
Speed Limit	35

Position

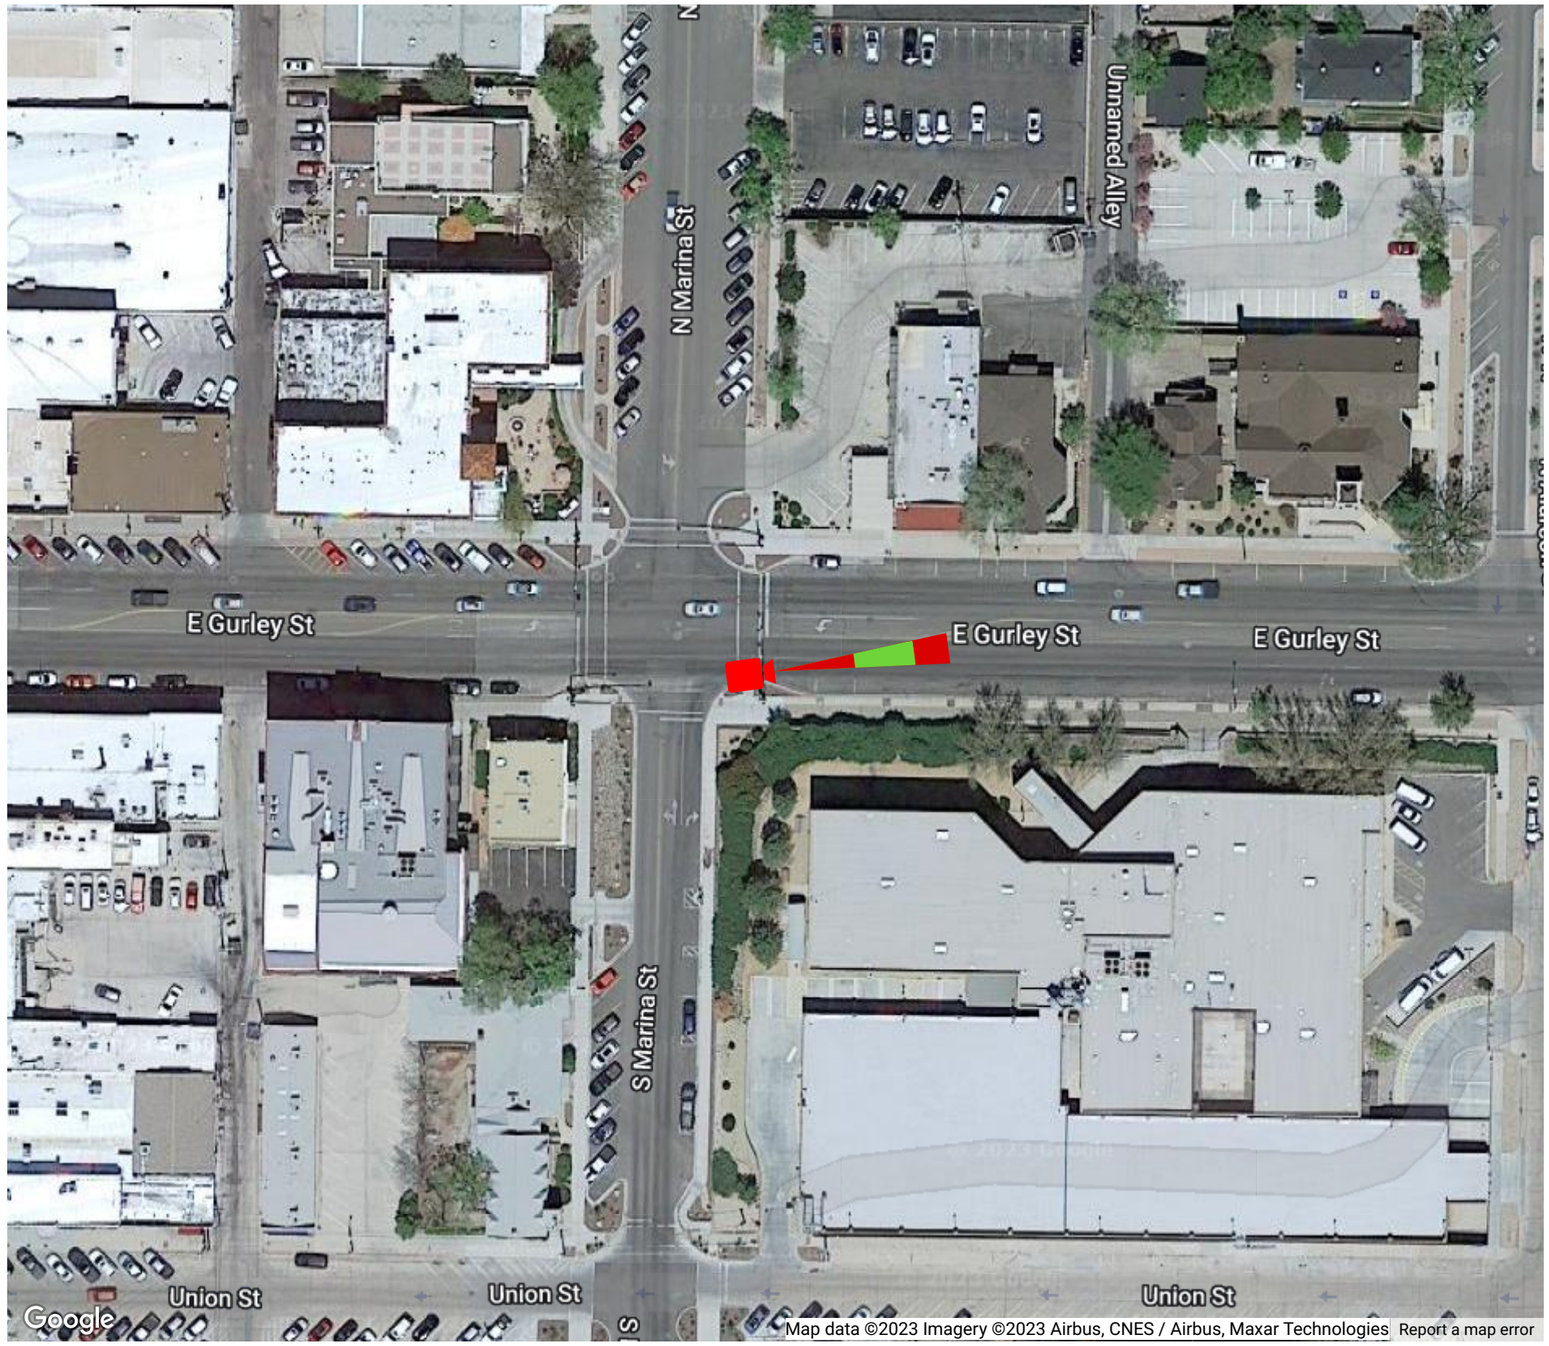

Location Notes: DS: pls bring 15ft cable

LICENSE PLATE READER CAMERA INSTALLATION

CASE NUMBER: 418700

PERMITTING JURISDICTION:

PRESCOTT CITY

STATE OF ARIZONA
PRESCOTT CITY
ON BEHALF OF
PRESCOTT CITY POLICE DEPARTMENT

CONTACT LIST

PERMITTING

MICHAEL FRANZEN
MICHAEL.FRANZEN@FLOCKSAFETY.COM

PROJECT MANAGER


SHELBY MARSH
SHELBY.MARSH@FLOCKSAFETY.COM

*SEE APPROVED PERMIT FOR LISTED INSPECTOR**

DRAWING INDEX

T.01	COVER SHEET & LOCATION MAPS
T.02	SYMBOLOGY & ABBREVIATIONS
GN.01 - GN.02	GENERAL NOTES
A.01 - A.05	PLAN DRAWINGS
SPEC.01 - SPEC.02	EQUIPMENT & FOUNDATION DETAILS

811 Know what's **below.** **Call** before you dig.

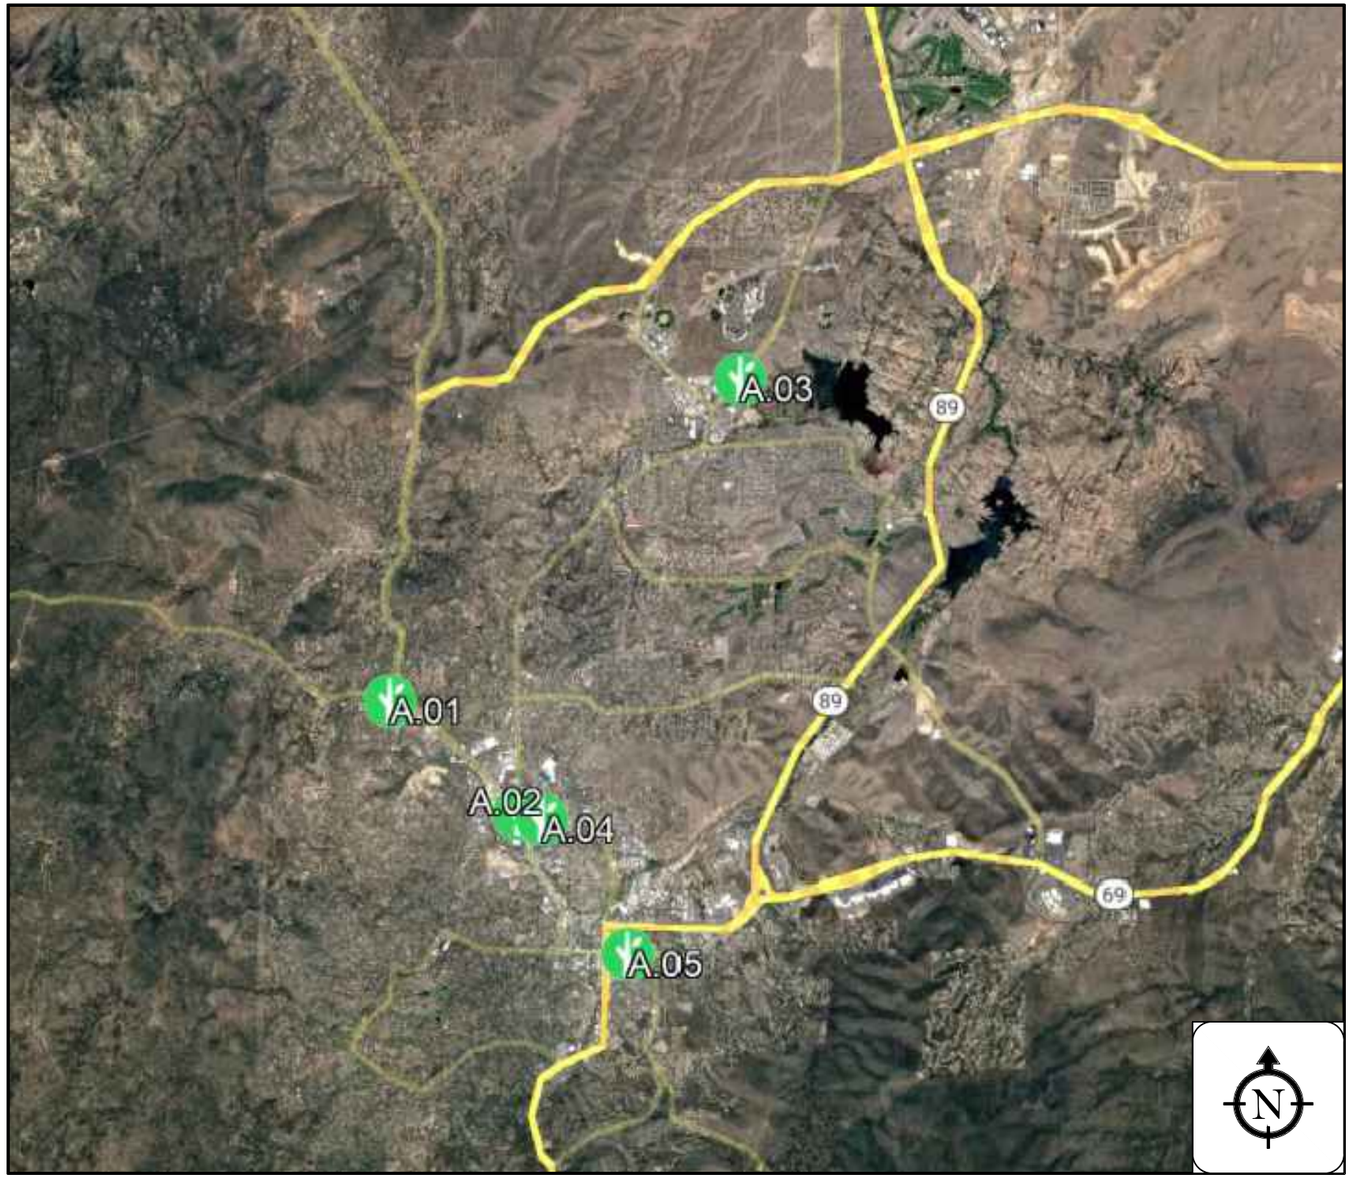

[THIS SPACE LEFT INTENTIONALLY BLANK FOR STAMP]

PRESCOTT CITY POLICE DEPARTMENT

222 S MARINA ST, PRESCOTT, ARIZONA, 86303 UNITED STATES

flock safety

1170 HOWELL MILL ROAD SUITE 210
ATLANTA, GA 30318

REV	DATE	BY	DESCRIPTION
-	-	-	-
-	-	-	-
-	-	-	-
-	-	-	-
0	09/19/2023	MMA	PRELIM

I HEARBY CERTIFY THIS DOCUMENT WAS PREPARED BY MYSELF OR UNDER MY DIRECT SUPERVISION THAT I AM A DULY REGISTERED ENGINEER UNDER THE LAWS OF THE STATE OF ARIZONA.

[THIS SPACE LEFT INTENTIONALLY BLANK FOR STAMP]

LICENSE PLATE READER CAMERA INSTALLATION

CASE NUMBER: 418700
PERMITTING JURISDICTION:
PRESCOTT CITY

COVER SHEET & LOCATION MAPS

SHEET:	REV:
T.01	0

THIS DOCUMENT HAS BEEN DRAWN BASED OFF THE MOST RECENT AVAILABLE DATA & AERIAL IMAGERY. THIS INCLUDES RIGHT OF WAY, EXISTING UTILITIES, & PRIVATE PROPERTY LINES. IT REMAINS THE RESPONSIBILITY OF OTHERS TO VERIFY ALL DATA PRIOR AND EXISTING SURRONDING FACILITIES TO VERIFY & CONFLICTS ABOVE & BELOW GRADE. ALL CONSTRUCTION TO FOLLOW PRESCOTT CITY GENERAL GUIDELINES. DO NOT SCALE DRAWINGS. CALL 811 PRIOR TO DIGGING.

11/25/2025

LINETYPES

- RIGHT OF WAY (R/W)
- EDGE OF PAVEMENT (EOP)
- SIDEWALK (SW)
- CENTERLINE (C/L)
- GAS (GAS)
- WATER (WTR)
- TELEPHONE (COMM)
- ELECTRIC (ELEC)
- SANITARY SEWER (SEW)
- STORM DRAIN (SD)
- FENCE
- CABLE TV (TV)
- STEAM (STM)
- OIL (OIL)
- UNKNOWN UTILITY (UNK)
- RAILROAD

SYMBOLOGY

- CAMERA - EXISTING
- CAMERA - PROPOSED
- AUDIO DETECTION - EXISTING
- AUDIO DETECTION - PROPOSED
- POLE - PROPOSED
- POLE - EXISTING
- HANDHOLE - EXISTING (HH)
- HANDHOLE - PROPOSED (HH)
- PEDESTAL - EXISTING (PED)
- MANHOLE - EXISTING (MH)
- POINT OF INTEREST
- ACCESS POINT (A)
- CULVERT - EXISTING
- FIRE HYDRANT - EXISTING (FH)
- WATER MAIN - EXISTING
- WATER VALVE - EXISTING (W)
- GAS VALVE - EXISTING (G)
- DOWN GUY AND ANCHOR
- OVERHEAD GUY (OHG 25' 10M)
- BORING REQUIRED
- UG CONDUIT - EXISTING

ABBREVIATIONS:

ABAND	Abandoned
APPROX	Approximate
ASPH	Asphalt
BLDG	Building
CL	Centerline
CMP	Corrugated Metal Pipe
CO	County
CONC	Concrete
CSG	Casing
CT	Count
CULV	Culvert
DB	Directional Bore
DBH	Diameter at Breast Height
D.D.	Down Drain
DEPT	Department
DIA	Diameter
DIR	Directional
DIST	District
DOC	Depth of Cover
DOT	Department of Transportation
DWG	Drawing
DWY	Driveway
E MH	Electric Manhole
E MKR	Electric Line Marker
E PED	Electric Pedestal
E VLT	Electric Vault
EM	Electric Meter
ENC	Encased
ENG	Engineering
EOP	Edge of Pavement
EPB	Electric Pull Box
EXIST	Existing
FDH	Fiber Distribution Hub
FDT	Fiber Distribution Terminal
FH	Fire Hydrant
FO	Fiber Optic
FO MH	Fiber Optic Manhole
FO MKR	Fiber Optic Line Marker
FO VLT	Fiber Optic Vault
FOC	Face of Curb
FS	Filter Sock
G MH	Gas Manhole
G MKR	Gas Line Marker
G SD	Grated Storm Drain
GALV	Galvanized
GEO SRV MKR	Geodetic Survey Marker
GM	Gas Meter
GV	Gas Valve
GWMW	Groundwater Monitoring Well
HDPE	High Density Polyethylene
HH	Handhole
HWY	Highway
I.P.	Inlet Protection
ILA	In Line Amplifier
INC	Incorporated
INT	Intermediate
L/A ROW	Limited Access Right of Way
LF	Linear Feet
LOC MKR	Locating Marker
LP	Light Pole
MAX	Maximum
MB	Mailbox
MH	Manhole
MIN	Minimum
MIT	Mitigation
MKR	Marker
MMV	Meet Me Vault
MON	Monument
MOT	Maintenance of Traffic
NO	Number
OC	Open Cut
PRK MTR	Parking Meter
P/L	Property Line
PED	Pedestal
PI	Point of Inflection
PKG	Package
PVC	Polyvinyl Chloride
RCB	Reinforced Concrete Box
RCP	Reinforced Concrete Pipe
RD MEM	Roadside Memorial
REQD	Required
RGS	Rigid Galvanized Steel
ROW	Right of Way
RR	Railroad
SCB	Sprinkler Control Box
SD	Storm Drain/Curb Inlet
SDMH	Storm Water Manhole
SEC.	Section
SF	Silt Fence
SMH	Sanitary Sewer Manhole
SPL	Splice
SS CO	Sanitary Sewer Clean Out
SS LIFT	Sanitary Sewer Lift Station
STA.	Station
STD	Standard
STR	Section Township Range
SWPPP	Storm Water Pollution Prevention Plan
T HH	Telecom Handhole
T MH	Telecom Manhole
T MKR	Telecom Line Marker
T PED	Telecom Pedestal
T VLT	Telecom Access Vault
T.P.	Trench Plug
TCB	Traffic Control Box
TCE	Temporary Construction Easement
TCV	Traffic Control Vault
TRF MH	Traffic Control Manhole
TSP	Traffic Signal Light
TYP	Typical
UG	Underground
UNK MH	Unknown Manhole
UNK PED	Unknown Pedestal
UNK UTL MKR	Unknown Utility Marker
UNK VLT	Unknown Vault
UTL LP	Utility Light Pole
UTL P	Utility Pole
VLT	Vault
VP	Gas Vent Pipe
W MH	Water Manhole
W MKR	Water Line Marker
W SPG	Water Spigot
W VLT	Water Vault
WM	Water Meter
WV	Water Valve

[THIS SPACE LEFT INTENTIONALLY BLANK FOR STAMP]

PRESCOTT CITY POLICE DEPARTMENT

222 S MARINA ST, PRESCOTT, ARIZONA, 86303 UNITED STATES

flock safety

1170 HOWELL MILL ROAD SUITE 210
ATLANTA, GA 30318

REV	DATE	BY	DESCRIPTION
-	-	-	-
-	-	-	-
-	-	-	-
-	-	-	-
0	09/19/2023	MMA	PRELIM

I HEARBY CERTIFY THIS DOCUMENT WAS PREPARED BY MYSELF OR UNDER MY DIRECT SUPERVISION THAT I AM A DULY REGISTERED ENGINEER UNDER THE LAWS OF THE STATE OF ARIZONA.

[THIS SPACE LEFT INTENTIONALLY BLANK FOR STAMP]

LICENSE PLATE READER CAMERA INSTALLATION

CASE NUMBER: 418700
PERMITTING JURISDICTION: PRESCOTT CITY

COVER SHEET & LOCATION MAPS

SHEET:	REV:
T.02	0

THIS DOCUMENT HAS BEEN DRAWN BASED OFF THE MOST RECENT AVAILABLE DATA & AERIAL IMAGERY. THIS INCLUDES RIGHT OF WAY, EXISTING UTILITIES, & PRIVATE PROPERTY LINES. IT REMAINS THE RESPONSIBILITY OF OTHERS TO VERIFY ALL DATA PRIOR AND EXISTING SURRONDING FACILITIES TO VERIFY & CONFLICTS ABOVE & BELOW GRADE. ALL CONSTRUCTION TO FOLLOW PRESCOTT CITY GENERAL GUIDELINES. DO NOT SCALE DRAWINGS. CALL 811 PRIOR TO DIGGING.

GENERAL & CONSTRUCTION NOTES

1. FLOCK SAFETY SHALL BE RESPONSIBLE FOR LOCATING ALL UNDERGROUND UTILITIES 48 PRIOR TO CONSTRUCTION.

2. CONTRACTOR SHALL BE RESPONSIBLE TO APPLY AND OBTAIN AN APPROVED TRAFFIC CONTROL PLAN IN ACCORDANCE WITH MUTCD AND LOCAL STANDARDS AS REQUIRED.

3. CONTRACTOR SHALL BE RESPONSIBLE TO RESTORE ALL DISTURBED AREAS TO ORIGINAL CONDITION TO STATE DEPARTMENT OF TRANSPORTATION AND LOCAL AGENCY SATISFACTION AT NO ADDITIONAL COMPENSATION.

4. ALL WORK SHALL CONFORM TO ALL APPLICABLE ELECTRICAL CODES EXCEPT WHEN SATE DEPARTMENT OF TRANSPORTATION AND LOCAL AGENCY STANDARDS SUPERSEDE.

5. ALL CONSTRUCTION SHALL BE IN ACCORDANCE WITH STATE AND LOCAL AGENCY SPECIFICATIONS UNLESS SPECIFICALLY STATED OR SHOWN OTHERWISE HEREIN.

6. THE WORK INVOLVING INSTALLATION OF FLOCK SAFETY ALPR CAMERAS INVOLVING TEMPORARY LANE CLOSURES ARE TO BE DONE BETWEEN THE HOURS OF 8:00AM AND 5:00PM. MONDAY THROUGH FRIDAY UNLESS OTHERWISE STATED BY THE DEPARTMENT.

7. WHEN INSTALLING FLOCK SAFETY PROVIDED POLES, A MINIMUM OF 2' SEPARATION SHALL BE MAINTAINED FROM ALL EXISTING UTILITIES AND STORM DRAIN STRUCTURES.

8. IF THE PROPOSED UTILITY CANNOT BE INSTALLED PER THE APPROVED PERMITTED PLAN AND BY GENERAL SPECIFICATIONS, A REVISED PLAN MUST BE PROVIDED TO THE DEPARTMENT FOR REVIEW AND APPROVAL PRIOR TO THE INSTALLATION OF PRODUCTS OR MATERIALS AT THE GIVEN LOCATIONS WHERE CONFLICTS OCCUR.

9. NO PEDESTRIAN PATHWAY IS TO BE REMOVED, BLOCKED, OR DISTURBED WITHOUT HAVING A SUFFICIENT DESIGNATED TEMPORARY PEDESTRIAN PATHWAY WITH ALL APPROPRIATE PEDESTRIAN MAINTENANCE OF TRAFFIC SIGNS IN PLACE PRIOR TO PATHWAY BEING AFFECTED.

10. ALL TEMPORARY PEDESTRIAN PATHWAYS MUST BE FIRM AND UNYIELDING.

11. ANY SIDEWALK DISTURBED WILL BE REPLACED BY SECTION WITHIN 72 HOURS TO GENERAL SPECIFICATIONS.

12. THE GENERAL RETAINS THE RIGHT TO MAKE ALTERATIONS TO THE PERMIT, ATTACHED SKETCH OR CHARACTER OF WORK AS MAY BE CONSIDERED NECESSARY OR DESIRABLE DURING THE PROGRESS OF THE WORK FOR SATISFACTORY COMPLETION OF THE PROPOSED CONSTRUCTION.

13. THE PERMITTEE SHALL NOTIFY THE GENERAL OF DATE OF COMPLETION, REQUEST A FINAL INSPECTION AND A NOTICE OF FINAL ACCEPTANCE.

14. ALL CONSTRUCTION AND/OR MAINTENANCE ON THE GENERAL RIGHT OF WAY SHALL CONFORM TO THE FEDERAL MANUAL ON UNIFORM TRAFFIC DEVICES, THE GENERAL ROADWAY AND TRAFFIC DESIGN STANDARD SPECIFICATIONS FOR ROAD AND BRIDGE CONSTRUCTION, PLANS PREPARATION MANUAL AND DRAINAGE MANUAL.

15. ANY SIDEWALK DAMAGED AS A RESULT OF WORK BEING PERFORMED IN ASSOCIATION WITH THE PERMITTEE AND CONTRACTOR SHALL BE REMOVED AND REPLACED.

16. THE CONTRACTOR SHALL HAVE AN AUTHORIZED PERSON AVAILABLE AT/OR NEAR THE WORK SITE ON A 24 HOUR BASIS, 7 DAYS A WEEK IN ORDER TO ADDRESS EMERGENCY ISSUES ASSOCIATED WITH THE PROJECT.

17. NO STOCKPILING, STORING OR SEMI PERMANENT USE OF THE RIGHT OF WAY IS AUTHORIZED UNLESS SPECIFICALLY IDENTIFIED WITHIN THE PERMIT.

18. NO WORK SHALL BE PERFORMED DURING ANY STATE OR FEDERAL HOLIDAYS UNLESS OTHERWISE APPROVED BY THE GENERAL.

19. THE PERMITTED WORK SCHEDULE IS DEFINED AS MONDAY THROUGH FRIDAY 8:00AM TO 5:00PM UNLESS OTHERWISE NOTED WITHIN THE PERMIT. ANY WORK DESIRED OUTSIDE OF THIS PERIOD MUST BE REQUESTED IN ADVANCE AND APPROVED BEFORE WORKING THE ALTERNATE SCHEDULE.

20. THE DEPARTMENT RESERVES THE RIGHT TO MAKE ADJUSTMENTS TO ANY PERMITTED METHODS OF INSTALLATION, SCOPE OF WORK AND RESTORATION THAT MAY BE REQUIRED TO POSITIVELY SUPPORT LIFE, SAFETY AND ENVIRONMENTAL WELL BEING OF ALL USERS OF THE TRANSPORTATION SYSTEM.

21. PERMITTEE SHALL NOT BEGIN ANY WORK ALONG GENERAL RIGHT-OF-WAY UNTIL THE INPECTION OF THE PERMIT ARE MET.

22. PRIOR TO CLOSING A LANE, THE PERMITTEE SHALL PROVIDE A SUTIABLE TRAFFIC CONTROL PLAN AS PER FEDERAL MANUAL TRAFFIC CONTROL STANDARDS DEPICTING ALL WORK BEING DONE. THE UTILITY OWNER IS NOT REQUIRED TO REPORT LANE CLOSURES FOR EMERGENCIES.

23. IT WILL BE THE RESPONSIBILITY OF THE PERMITTEE TO REPAIR ANY DAMAGE TO GENERAL FACILITIES AND/OR PRIVATE PROPERTY CAUSED BY CONSTRUCTION OF THE PROJECT.

DESIGN NOTES:

1. POLE AND FOUNDATION DESIGNED PER CURRENT STANDARD SPECIFICATIONS FOR STRUCTURAL SUPPORT FOR HIGHWAY SIGNS, LUMINAIRES AND TRAFFIC SIGNALS.

2. POLE DESIGN WIND SPEED IS 85 MPH, 110 MPH, 130 MPH, AND 150 MPH BASED ON A 300-YEAR MRI.

3. CONCRETE SHALL HAVE A MINIMUM 28-DAY DESIGN STRENGTH OF 3000 PSI, AND HAVE AT LEAST 505 POUNDS OF CEMENTITIOUS MATERIAL PER CUBIC YARD.

4. PROVIDE A FLAT BEARING SURFACE ON TOP SURFACE ON TOP SHAFT BELOW THE POLE BASE. SLOPE TOP SURFACE OF CONCRETE SHAFT OUTSIDE OF POLE BASE TO DRAIN AWAY FROM POLE.

5. DO NOT USE THIS DETAIL FOR SITES WHERE SOIL CONSISTS OF SOFT CLAY, PEAT OR ANY OTHER SOIL WHERE A SMALL DIAMETER REBAR (#5 OR SMALLER) OR METAL PROBE PENETRATES EASILY TO 6" OR MORE OF DEPTH WHEN THE FULL WEIGHT OF A PERSON IS APPLIED.

ADA COMPLIANCE NOTES:

1. ALL SIDEWALK CONSTRUCTION SHALL BE IN ACCORDANCE WITH ADA TITLE II AND ALL FEDERAL, STATE, AND LOCAL STANDARDS.

2. USE STANDARD WATCH MANUAL PLANS FOR PEDESTRIAN CONTROL PLANS FOR CLOSURE OF SIDEWALK.

3. MINIMUM SIDEWALK CLEAR PEDESTRIAN ACCESS ROUTE (PAR) IS 48" WIDE.

4. NO OBSTRUCTION IS PERMITTED ALONG THE WIDTH OF THE SIDEWALK UP TO 7'-0" IN HEIGHT.

COUNTY NOTES:

1. CURRENT A.D.A. STANDARDS SHALL BE UPHELD AT ALL TIMES.

2. CONTRACTOR SHALL MAINTAIN ACCESS TO ALL ADJACENT PROPERTY IN THE VICINITY OF THE CONSTRUCTION.

3. CONTRACTOR SHALL PROVIDE SAFE ACCESS PER CURRENT GENERAL STANDARDS FOR ALL PEDESTRIAN TRAFFIC REGULATIONS ON ALL EXCAVATIONS OPENED IN THE TRAFFIC ZONE CONTROL AREA.

4. CONTRACTOR SHALL RESTORE RIGHT-OF-WAY TO EQUAL OR BETTER CONDITION UPON COMPLETION OF WORK.

GENERAL NOTES:

1. ALL WORK PERFORMED WITHIN THE GENERAL RIGHT-OF-WAY SHALL BE IN ACCORDANCE WITH THE CURRENT GENERAL STANDARDS.

2. SHOULD A CONFLICT ARISE BETWEEN THE DETAILS SHOWN IN THE PLANS AND THE DEPARTMENT OF TRANSPORTATION STANDARDS, THE ENGINEER/PERMITTEE SHALL IMMEDIATELY CONFER WITH THE TRANSPORTATION STANDARDS, THE ENGINEER/PERMITTEE SHALL IMMEDIATELY CONFER WITH THE DEPARTMENT'S ENGINEER IN ORDER TO RESOLVE THE DISCREPANCY. IN NO CASE WILL ANYTHING LESS THAN THE DEPARTMENTS MINIMUM STANDARDS BE ALLOWED.

3. ALL TRAFFIC STRIPING AND MARKINGS ARE TO BE LEAD-FREE, NON-SOLVENT BASED THERMOPLASTIC.

4. ALL DISTURBED AREA WITHIN THE RIGHT-OF-WAY WILL BE RESTORED TO ORIGINAL OR BETTER CONDITION BY GRADING AND SODDING IN AREA DISTURBED.

5. ALL ROADWAY PAVEMENT, CURBS,GUTTERS AND STORM WATER COLLECTORS WILL BE KEPT FREE OF MUD AND OTHER DEBRIS AT ALL TIMES DURING CONSTRUCTION.

6. BURNING OF ANY MATERIAL OR DEBRIS IS PROHIBITED IN GENERAL RIGHT-OF-WAY.

7. ALL LANES MUST BE OPENED FOR TRAFFIC DURING AN EVACUATION NOTICE OF A CATASTROPHIC EVENT AND SHALL REMAIN OPEN FOR THE DURATION OF THE EVACUATION OR EVENT.

8. THE CONTRACTOR SHALL NOTIFY JURISDICTION PRIOR TO BEGINNING ANY CONSTRUCTION WITHIN GENERAL RIGHT-OF-WAY AS PER ISSUED PERMIT.

9. ALL AREAS WITHIN GENERAL R/W DISTURBED BY CONSTRUCTION SHALL BE RE-GRADED AND SODDED WITH LIKE-KIND SOD WITHIN (7) DAYS.

1.0 SCOPE OF WORK

1.1 THIS PROJECT SHALL CONSIST OF THE FOLLOWING OPERATIONS:

THE WORK PACKAGE IS FOR THE INSTALLATION OF FLOCK SAFETY ALPR CAMERAS WHICH INCLUDES BUT IS NOT LIMITED TO: FLOCK SAFETY PROVIDED POLES, POLE MOUNTED SOLAR PANELS, AND EXTERNAL BATTERY PACKAGES.

2.0 DRAWINGS

2.1 THE WORK SHALL BE PERFORMED IN STRICT ACCORDANCE WITH THE FOLLOWING ATTACHED DRAWINGS THAT ARE HEREBY MADE A PART OF THE STATEMENT OF WORK, BY THIS REFERENCE.

2.2 INSTALLER SHALL RECEIVE FLOCK SAFETY MATERIALS AT A FLOCK SAFETY LEASED WAREHOUSE FACILITY OR AT THE LOCAL TSO LOCATED AT (CONTACT 24 HOURS IN ADVANCE): 1170 HOWELL MILL RD NW, ATLANTA, GA 30318.

ALL UNUSED AND REQUESTED SALVAGED MATERIAL TO BE RETURNED TO SAME ADDRESS.

2.3 THE RECEIPT OF ALL MATERIALS SHALL BE CONSTRUED AS CONCLUSIVE EVIDENCE THAT THE INSTALLER HAS MADE ALL NECESSARY EXAMINATION AND INSPECTIONS, AND IS SATISFIED AS TO THE QUALITY AND QUANTITY OF MATERIALS RECEIVED.

2.4 ANY AND ALL MATERIALS THAT MAY BECOME LOST, STOLEN OR DAMAGED SHALL BE REPLACED BY THE INSTALLER AT HIS SOLE EXPENSE, AND ANY DELAY INCURRED SHALL NOT BE CAUSE FOR AN EXTENSION IN TIME.

2.5 ALL UNUSED MATERIALS SUPPLIED BY FLOCK SAFETY BUT NOT USED IN THE COMPLETION OF WORK SHALL BE RETURNED TO FLOCK SAFETY FOURTEEN (14) DAYS AFTER INSTALL COMPLETION. FLOCK SAFETY WILL ARRANGE FOR THE TRANSPORTATION OF THESE MATERIALS.

3.0 PERMITS

3.1 FLOCK SAFETY HAS OBTAINED OR WILL OBTAIN PERMITS FROM DEPARTMENTS AND/OR AGENCIES OF CITIES, COUNTIES, STATES, FEDERAL GOVERNMENT, RAILROAD OR OTHER ENTITIES, WHICH PROVIDE FOR THE PLACING OF PIPES AND/OR CABLE UNDER DITCH, TRACKS AND ROADS AND PLACING PIPES AND/OR CABLE ALONG AND WITHIN PUBLIC OR PRIVATE ROAD RIGHTS OF WAY AND RAILROAD RIGHTS.

3.2 CONTRACTOR SHALL OBTAIN ADDITIONAL PERMITS, IF REQUIRED, FOR EQUIPMENT ACCESS OR MOVEMENT ON PUBLIC ROADS AND RAILROADS. COPIES OF SUCH PERMITS SHALL BE FURNISHED TO FLOCK SAFETY.

3.3 ALL TRAFFIC CONTROL, IF APPLICABLE, SHALL BE IN ACCORDANCE WITH LOCAL, STATE, COUNTY, OR PERMITTING AGENCY LAWS, REGULATIONS, AND REQUIREMENTS, AND WILL BE THE INSTALLER'S RESPONSIBILITY. TRAFFIC CONTROL PLANS PROVIDED BY CURRENT GENERAL DESIGN STANDARDS.

4.0 SAFETY AND PRECAUTIONS

4.1 ALL PERSONNEL ARE REQUIRED TO ABIDE BY ALL RULES AND REGULATIONS SET FORTH IN THE FLOCK SAFETY REQUIREMENTS, RAILROAD SAFETY CODE AND GOVERNING JURISDICTION.

4.2 THE WORK UNDER THIS INSTALLATION WILL BE CONSTRUCTED ALONG RIGHTS OF WAY THAT MAY CONTAIN EXISTING AND OPERATIONAL UTILITIES. THE CONTRACTOR SHALL BE FULLY RESPONSIBLE FOR LOCATING EXISTING UTILITIES AND FOR COMPLIANCE WITH THE REQUIREMENTS OF ANY STATEWIDE AND/OR LOCAL AREA IN ADVANCE OF ANY EXCAVATION, BORING OR PLACING WORK AND THE CONTRACTOR SHALL LOCATE AND EXPOSE BY HAND ALL EXISTING SUBSURFACE PLANT. ANY DAMAGE CAUSED BY THE CONTRACTOR SHALL BE REPAIRED BY THE CONTRACTOR AT HIS SOLE EXPENSE AND ANY DELAY INCURRED SHALL NOT BE CAUSE FOR AN EXTENSION IN THE TIME OF THE CONTRACT.

4.3 INSTALLER SHALL BE RESPONSIBLE FOR THE PROTECTION AND MAINTENANCE OF PUBLIC AND PRIVATE PROPERTIES. INSTALLER SHALL PROTECT, SHORE, BRACE, SUPPORT AND MAINTAIN ALL UNDERGROUND PIPES, CONDUITS, DRAINS AND OTHER SUBSURFACE STRUCTURES UNCOVERED OR OTHERWISE AFFECTED BY THE WORK.

4.4 INSTALLER SHALL BE RESPONSIBLE FOR ALL DAMAGE TO STREETS, ROADS, HIGHWAYS, SHOULDERS, DITCHES, EMBANKMENTS, CULVERTS, BRIDGES OR OTHER PUBLIC OR PRIVATE PROPERTY OR FACILITY, REGARDLESS OF LOCATION OR CHARACTER, WHICH MAY BE CAUSED BY THE WORK, OR BY MOVING, HAULING, OR OTHERWISE TRANSPORTING EQUIPMENT, MATERIALS OR WORKERS TO OR FROM WORK OR ANY SITE THEREOF, WHETHER BY THE CONTRACTOR OR SUBCONTRACTORS.

4.5 DURING ALL PHASES OF CONSTRUCTION, THE INSTALLER SHALL MAINTAIN WORK AREAS IN A NEAT AND ORDERLY MANNER. CONSTRUCTION EQUIPMENT, MATERIAL AND SUPPLIES THAT ARE STORED ON THE RIGHT OF WAY SHALL NOT RESTRICT ACCESS TO SUCH RIGHT OF WAY OR THE RIGHT OF WAY ITSELF.

5.0 SECURITY

5.1 INSTALLER IS RESPONSIBLE FOR ALL SECURITY REQUIRED TO PROTECT HIS WAREHOUSE, LAYDOWN, AND STAGING AREA AND THE USE OF OUTSIDE PLANT WORK. SECURITY SHALL ALSO INCLUDE TRAFFIC CONTROL WHERE REQUIRED INCLUDING THE USE OF OFF DUTY POLICE OFFICERS.

6.0 STAKING AND SCHEDULING

6.1 ALL STAKING WILL BE PROVIDED BY FLOCK SAFETY. REQUIRED RIGHT OF WAY CLEARING SHALL BE COMPLETED PRIOR TO STAKING: THEREFORE, THE INSTALLER SHALL COORDINATE ALL CLEARING AND PLACING OPERATIONS WITH THE FLOCK SAFETY PROJECT SUPERVISOR TO AVOID DELAYS AND INTERFERENCE.

6.2 FLOCK SAFETY WILL PROVIDE RAILROAD, FLAGMEN AND SIGNALMEN AS REQUIRED; HOWEVER, THE CONTRACTOR SHALL BE REQUIRED TO COORDINATE ITS NEEDS FOR SUCH SIGNALMEN AND FLAGMEN WITH FLOCK SAFETY.

6.3 IN ADDITION TO THE SCHEDULING REQUIREMENTS IN THE GENERAL PROVISIONS, UPON REQUEST THE CONTRACTOR SHALL ALSO SUBMIT TO THE FLOCK SAFETY PROJECT SUPERVISOR, DAILY CREW ASSIGNMENT REPORTS SPECIFYING CREW AND CREW COMPOSITION AND WORK LOCATION.

7.0 SPECIAL CONSIDERATIONS

7.1 IN THE EVENT OF HIRING A CONTRATOR; DURING THE BIDDING PROCESS THE CONTRACTOR SHOULD CONSIDER THE FOLLOWING ITEMS:

7.1.1 ALL WASTE AND/OR ABANDONED MATERIALS TO BE REMOVED SHALL BE DISPOSED OF AT A "RECOGNIZED DUMP FACILITY" IN THE AREA AS DESIGNATED BY THE LOCAL GOVERNING AUTHORITY.

[THIS SPACE LEFT INTENTIONALLY BLANK FOR STAMP]

PRESCOTT CITY POLICE DEPARTMENT

222 S MARINA ST, PRESCOTT, ARIZONA, 86303 UNITED STATES

flock safety

1170 HOWELL MILL ROAD SUITE 210
ATLANTA, GA 30318

REV	DATE	BY	DESCRIPTION
-	-	-	-
-	-	-	-
-	-	-	-
-	-	-	-
0	09/19/2023	MMA	PRELIM

I HEARBY CERTIFY THIS DOCUMENT WAS PREPARED BY MYSELF OR UNDER MY DIRECT SUPERVISION THAT I AM A DULY REGISTERED ENGINEER UNDER THE LAWS OF THE STATE OF ARIZONA.

[THIS SPACE LEFT INTENTIONALLY BLANK FOR STAMP]

LICENSE PLATE READER CAMERA INSTALLATION

CASE NUMBER: 418700
PERMITTING JURISDICTION: PRESCOTT CITY

COVER SHEET & LOCATION MAPS

SHEET:	REV:
GN.01	0

THIS DOCUMENT HAS BEEN DRAWN BASED OFF THE MOST RECENT AVAILABLE DATA & AERIAL IMAGERY. THIS INCLUDES RIGHT OF WAY, EXISTING UTILITIES, & PRIVATE PROPERTY LINES. IT REMAINS THE RESPONSIBILITY OF OTHERS TO VERIFY ALL DATA PRIOR AND EXISTING SURRONDING FACILITIES TO VERIFY & CONFLICTS ABOVE & BELOW GRADE. ALL CONSTRUCTION TO FOLLOW PRESCOTT CITY GENERAL GUIDELINES. DO NOT SCALE DRAWINGS. CALL 811 PRIOR TO DIGGING.

LOCATION DATA

Sheet	Name	Latitude	Longitude	Nearest Address
A.01	#05 Iron Springs @ Williamson Valley Rd EB	34.57031474	-112.4999169	1840 Iron Springs Rd, Prescott, AZ 86305, USA
A.02	#06 Miller Valley Rd @ Whipple St SB	34.55756294	-112.4821858	898 Miller Valley Rd, Prescott, AZ 86301, USA
A.03	#07 Willow Creek Rd @ Tractor Supply NB	34.60679888	-112.4518524	3293 Willow Creek Rd, Prescott, AZ 86301, USA
A.04	#10 Whipple St @ Division St EB	34.55687798	-112.4789321	711 Whipple St, Prescott, AZ 86301, USA
A.05	#16 Gurley St @ Marina EB	34.54180454	-112.4671518	198-162 E Gurley St, Prescott, AZ 86301, USA

[THIS SPACE LEFT INTENTIONALLY BLANK FOR STAMP]

PRESCOTT CITY POLICE DEPARTMENT

222 S MARINA ST, PRESCOTT, ARIZONA, 86303 UNITED STATES

flock safety

1170 HOWELL MILL ROAD SUITE 210
ATLANTA, GA 30318

REV	DATE	BY	DESCRIPTION
-	-	-	-
-	-	-	-
-	-	-	-
-	-	-	-
0	09/19/2023	MMA	PRELIM

I HEARBY CERTIFY THIS DOCUMENT WAS PREPARED BY MYSELF OR UNDER MY DIRECT SUPERVISION THAT I AM A DULY REGISTERED ENGINEER UNDER THE LAWS OF THE STATE OF ARIZONA.

[THIS SPACE LEFT INTENTIONALLY BLANK FOR STAMP]

LICENSE PLATE READER CAMERA INSTALLATION

CASE NUMBER: 418700
PERMITTING JURISDICTION: PRESCOTT CITY

COVER SHEET & LOCATION MAPS

SHEET:	REV:
GN.02	0

THIS DOCUMENT HAS BEEN DRAWN BASED OFF THE MOST RECENT AVAILABLE DATA & AERIAL IMAGERY. THIS INCLUDES RIGHT OF WAY, EXISTING UTILITIES, & PRIVATE PROPERTY LINES. IT REMAINS THE RESPONSIBILITY OF OTHERS TO VERIFY ALL DATA PRIOR AND EXISTING SURRONDING FACILITIES TO VERIFY & CONFLICTS ABOVE & BELOW GRADE. ALL CONSTRUCTION TO FOLLOW PRESCOTT CITY GENERAL GUIDELINES. DO NOT SCALE DRAWINGS. CALL 811 PRIOR TO DIGGING.


PROPOSED FLOCK EQUIPMENT ON EXISTING TRAFFIC CONTROL SIGNAL

#05 IRON SPRINGS @ WILLIAMSON VALLEY RD EB

34.5703147433966,-112.49991687584472

6' FROM FOG LINE

*REFERENCE TYPICAL DETAIL ON SHEET SPEC.01

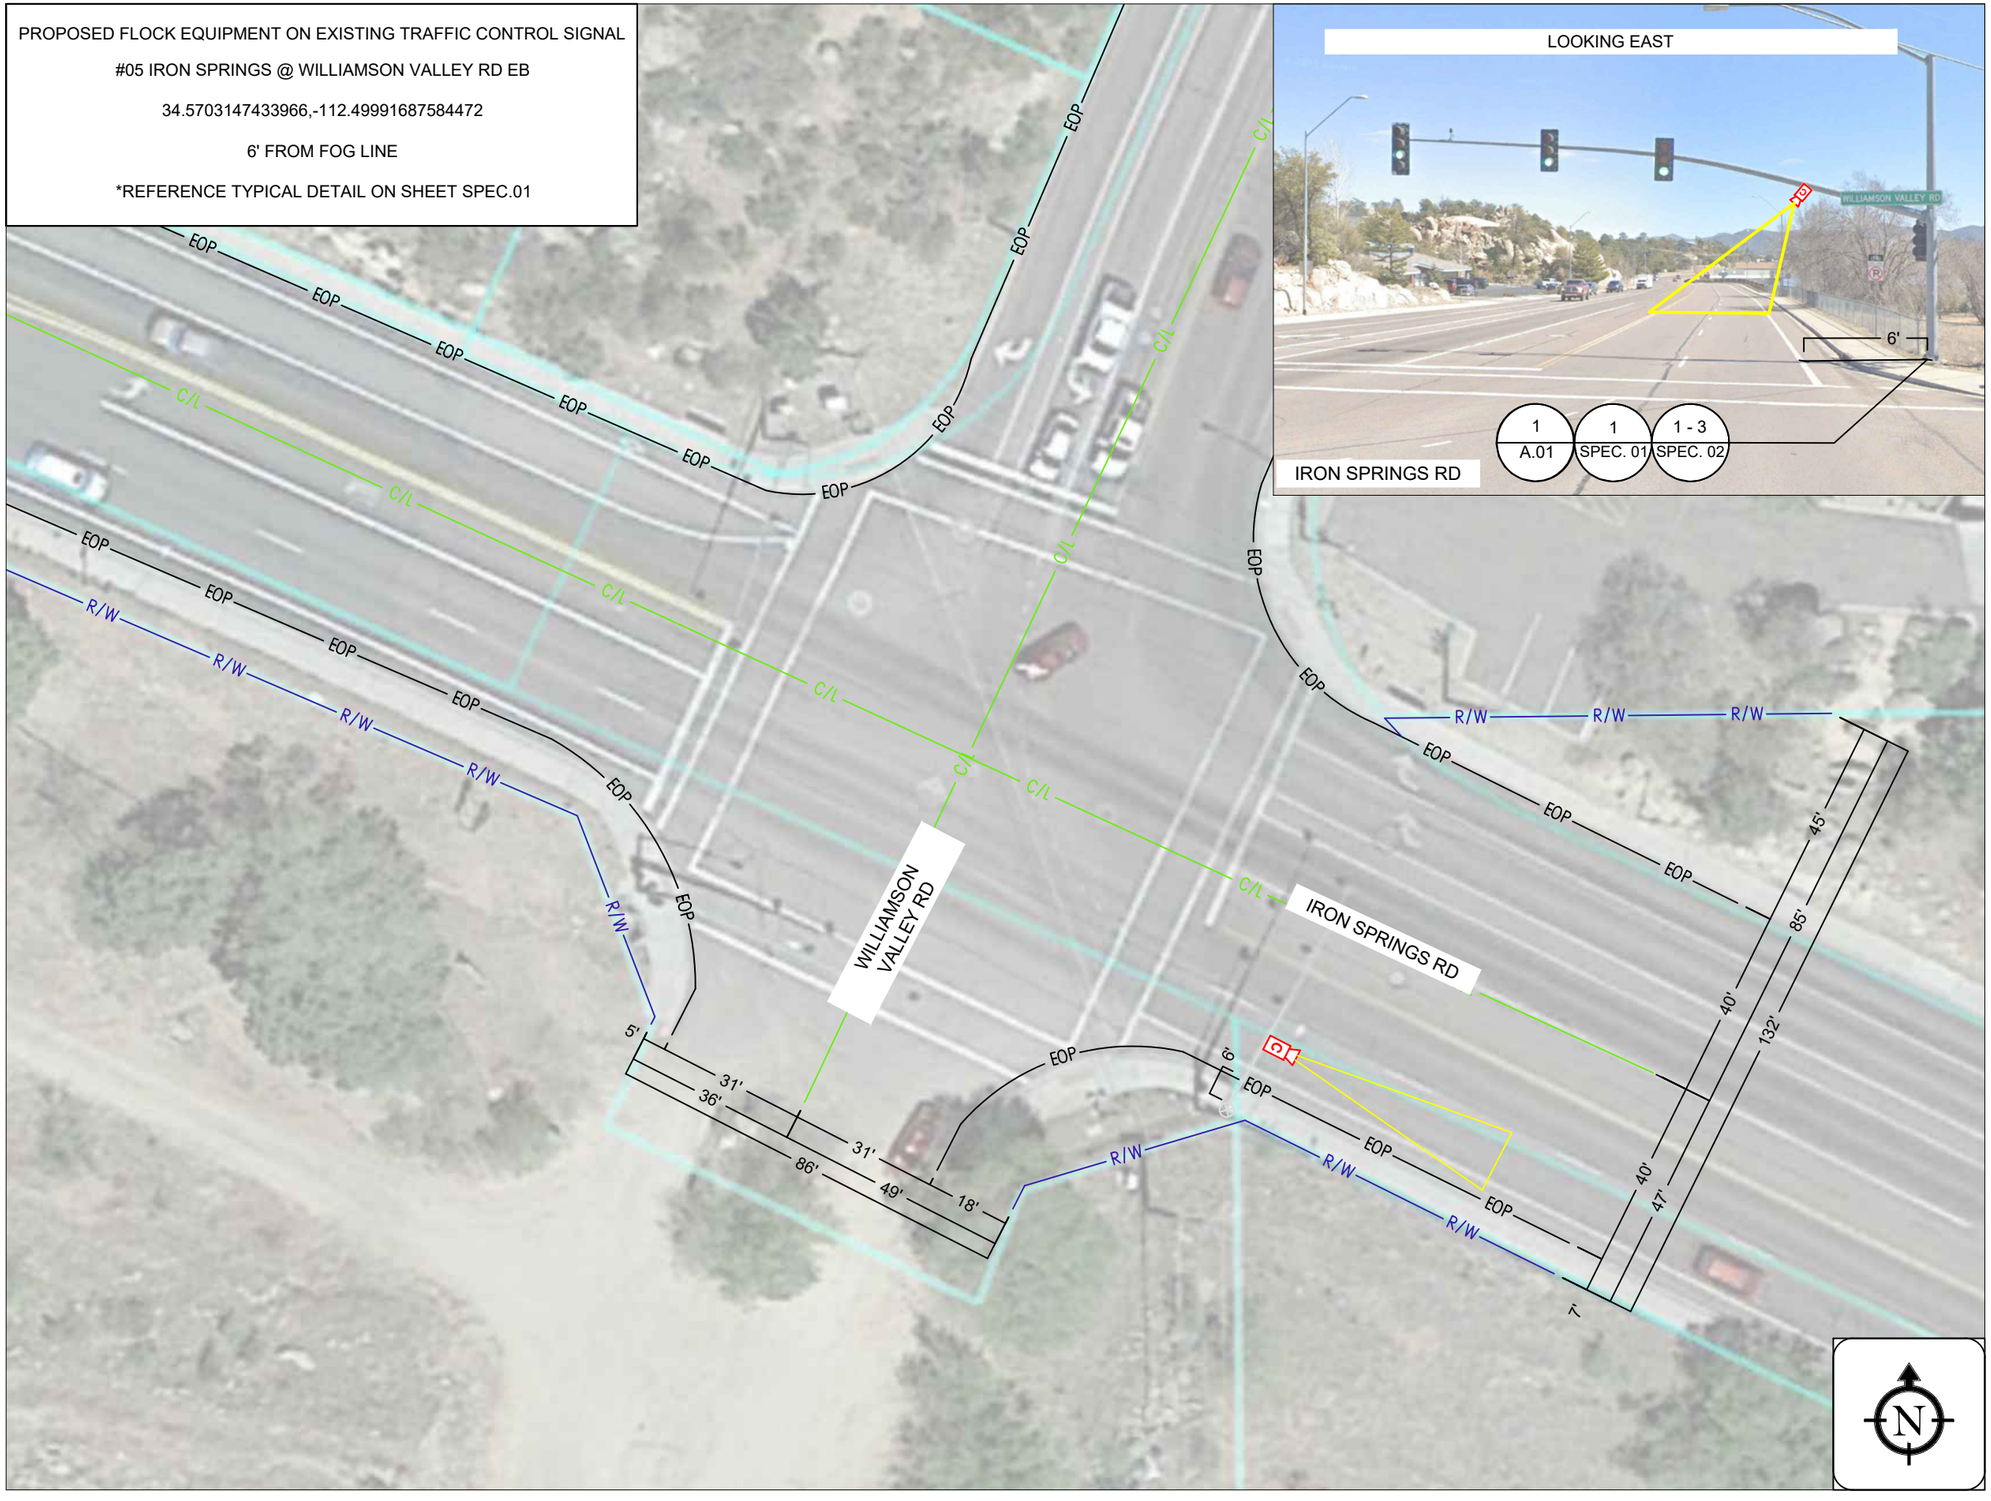

[THIS SPACE LEFT INTENTIONALLY BLANK FOR STAMP]

PRESCOTT CITY POLICE DEPARTMENT

222 S MARINA ST, PRESCOTT, ARIZONA, 86303 UNITED STATES

flock safety

1170 HOWELL MILL ROAD SUITE 210
ATLANTA, GA 30318

REV	DATE	BY	DESCRIPTION
-	-	-	-
-	-	-	-
-	-	-	-
-	-	-	-
0	09/19/2023	MMA	PRELIM

I HEARBY CERTIFY THIS DOCUMENT WAS PREPARED BY MYSELF OR UNDER MY DIRECT SUPERVISION THAT I AM A DULY REGISTERED ENGINEER UNDER THE LAWS OF THE STATE OF ARIZONA.

[THIS SPACE LEFT INTENTIONALLY BLANK FOR STAMP]

LICENSE PLATE READER CAMERA INSTALLATION

CASE NUMBER: 418700
PERMITTING JURISDICTION: PRESCOTT CITY

COVER SHEET & LOCATION MAPS

SHEET:	REV:
A.01	0

THIS DOCUMENT HAS BEEN DRAWN BASED OFF THE MOST RECENT AVAILABLE DATA & AERIAL IMAGERY. THIS INCLUDES RIGHT OF WAY, EXISTING UTILITIES, & PRIVATE PROPERTY LINES. IT REMAINS THE RESPONSIBILITY OF OTHERS TO VERIFY ALL DATA PRIOR AND EXISTING SURRONDING FACILITIES TO VERIFY & CONFLICTS ABOVE & BELOW GRADE. ALL CONSTRUCTION TO FOLLOW PRESCOTT CITY GENERAL GUIDELINES. DO NOT SCALE DRAWINGS. CALL 811 PRIOR TO DIGGING.


PROPOSED FLOCK EQUIPMENT ON EXISTING TRAFFIC CONTROL SIGNAL

#06 MILLER VALLEY RD @ WHIPPLE ST SB

34.55756293751963,-112.4821857830488

15' FROM THE FOG LINE

*REFERENCE TYPICAL DETAIL ON SHEET SPEC.01

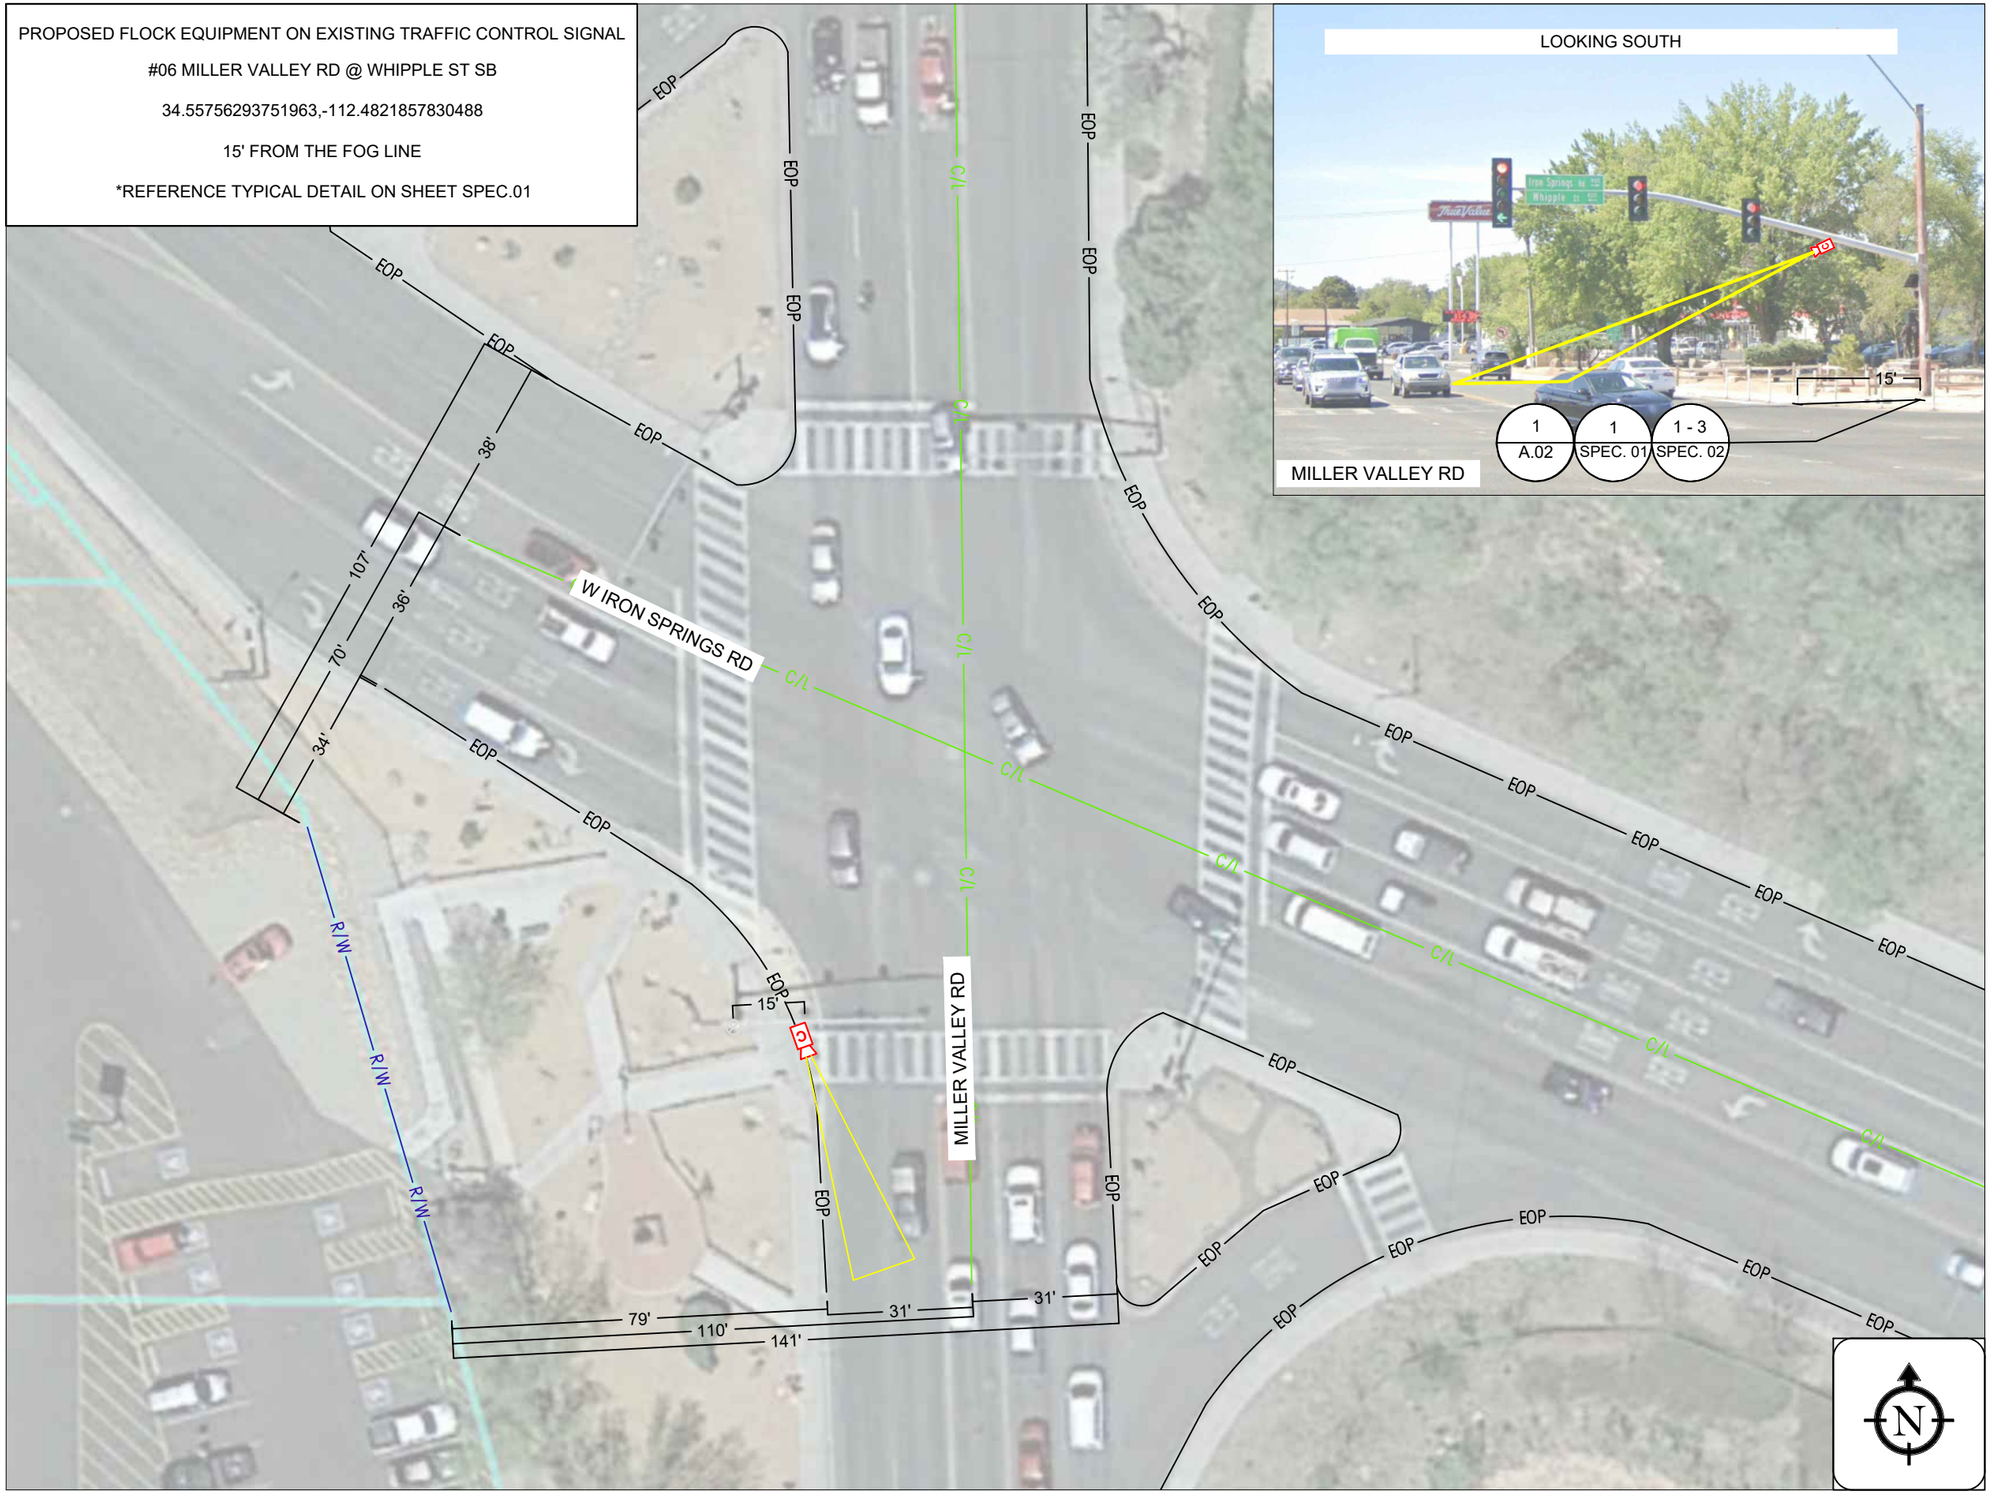

[THIS SPACE LEFT INTENTIONALLY BLANK FOR STAMP]

PRESCOTT CITY POLICE DEPARTMENT

222 S MARINA ST, PRESCOTT, ARIZONA, 86303 UNITED STATES

flock safety

1170 HOWELL MILL ROAD SUITE 210
ATLANTA, GA 30318

REV	DATE	BY	DESCRIPTION
-	-	-	-
-	-	-	-
-	-	-	-
-	-	-	-
0	09/19/2023	MMA	PRELIM

I HEARBY CERTIFY THIS DOCUMENT WAS PREPARED BY MYSELF OR UNDER MY DIRECT SUPERVISION THAT I AM A DULY REGISTERED ENGINEER UNDER THE LAWS OF THE STATE OF ARIZONA.

[THIS SPACE LEFT INTENTIONALLY BLANK FOR STAMP]

LICENSE PLATE READER CAMERA INSTALLATION

CASE NUMBER: 418700
PERMITTING JURISDICTION: PRESCOTT CITY

COVER SHEET & LOCATION MAPS

SHEET:	REV:
A.02	0

THIS DOCUMENT HAS BEEN DRAWN BASED OFF THE MOST RECENT AVAILABLE DATA & AERIAL IMAGERY. THIS INCLUDES RIGHT OF WAY, EXISTING UTILITIES, & PRIVATE PROPERTY LINES. IT REMAINS THE RESPONSIBILITY OF OTHERS TO VERIFY ALL DATA PRIOR AND EXISTING SURRONDING FACILITIES TO VERIFY & CONFLICTS ABOVE & BELOW GRADE. ALL CONSTRUCTION TO FOLLOW PRESCOTT CITY GENERAL GUIDELINES. DO NOT SCALE DRAWINGS. CALL 811 PRIOR TO DIGGING.


PROPOSED FLOCK EQUIPMENT ON EXISTING TRAFFIC CONTROL SIGNAL

#07 WILLOW CREEK RD @ TRACTOR SUPPLY NB

34.60679888458248,-112.45185238019566

18' FROM FOG LINE

*REFERENCE TYPICAL DETAIL ON SHEET SPEC.01

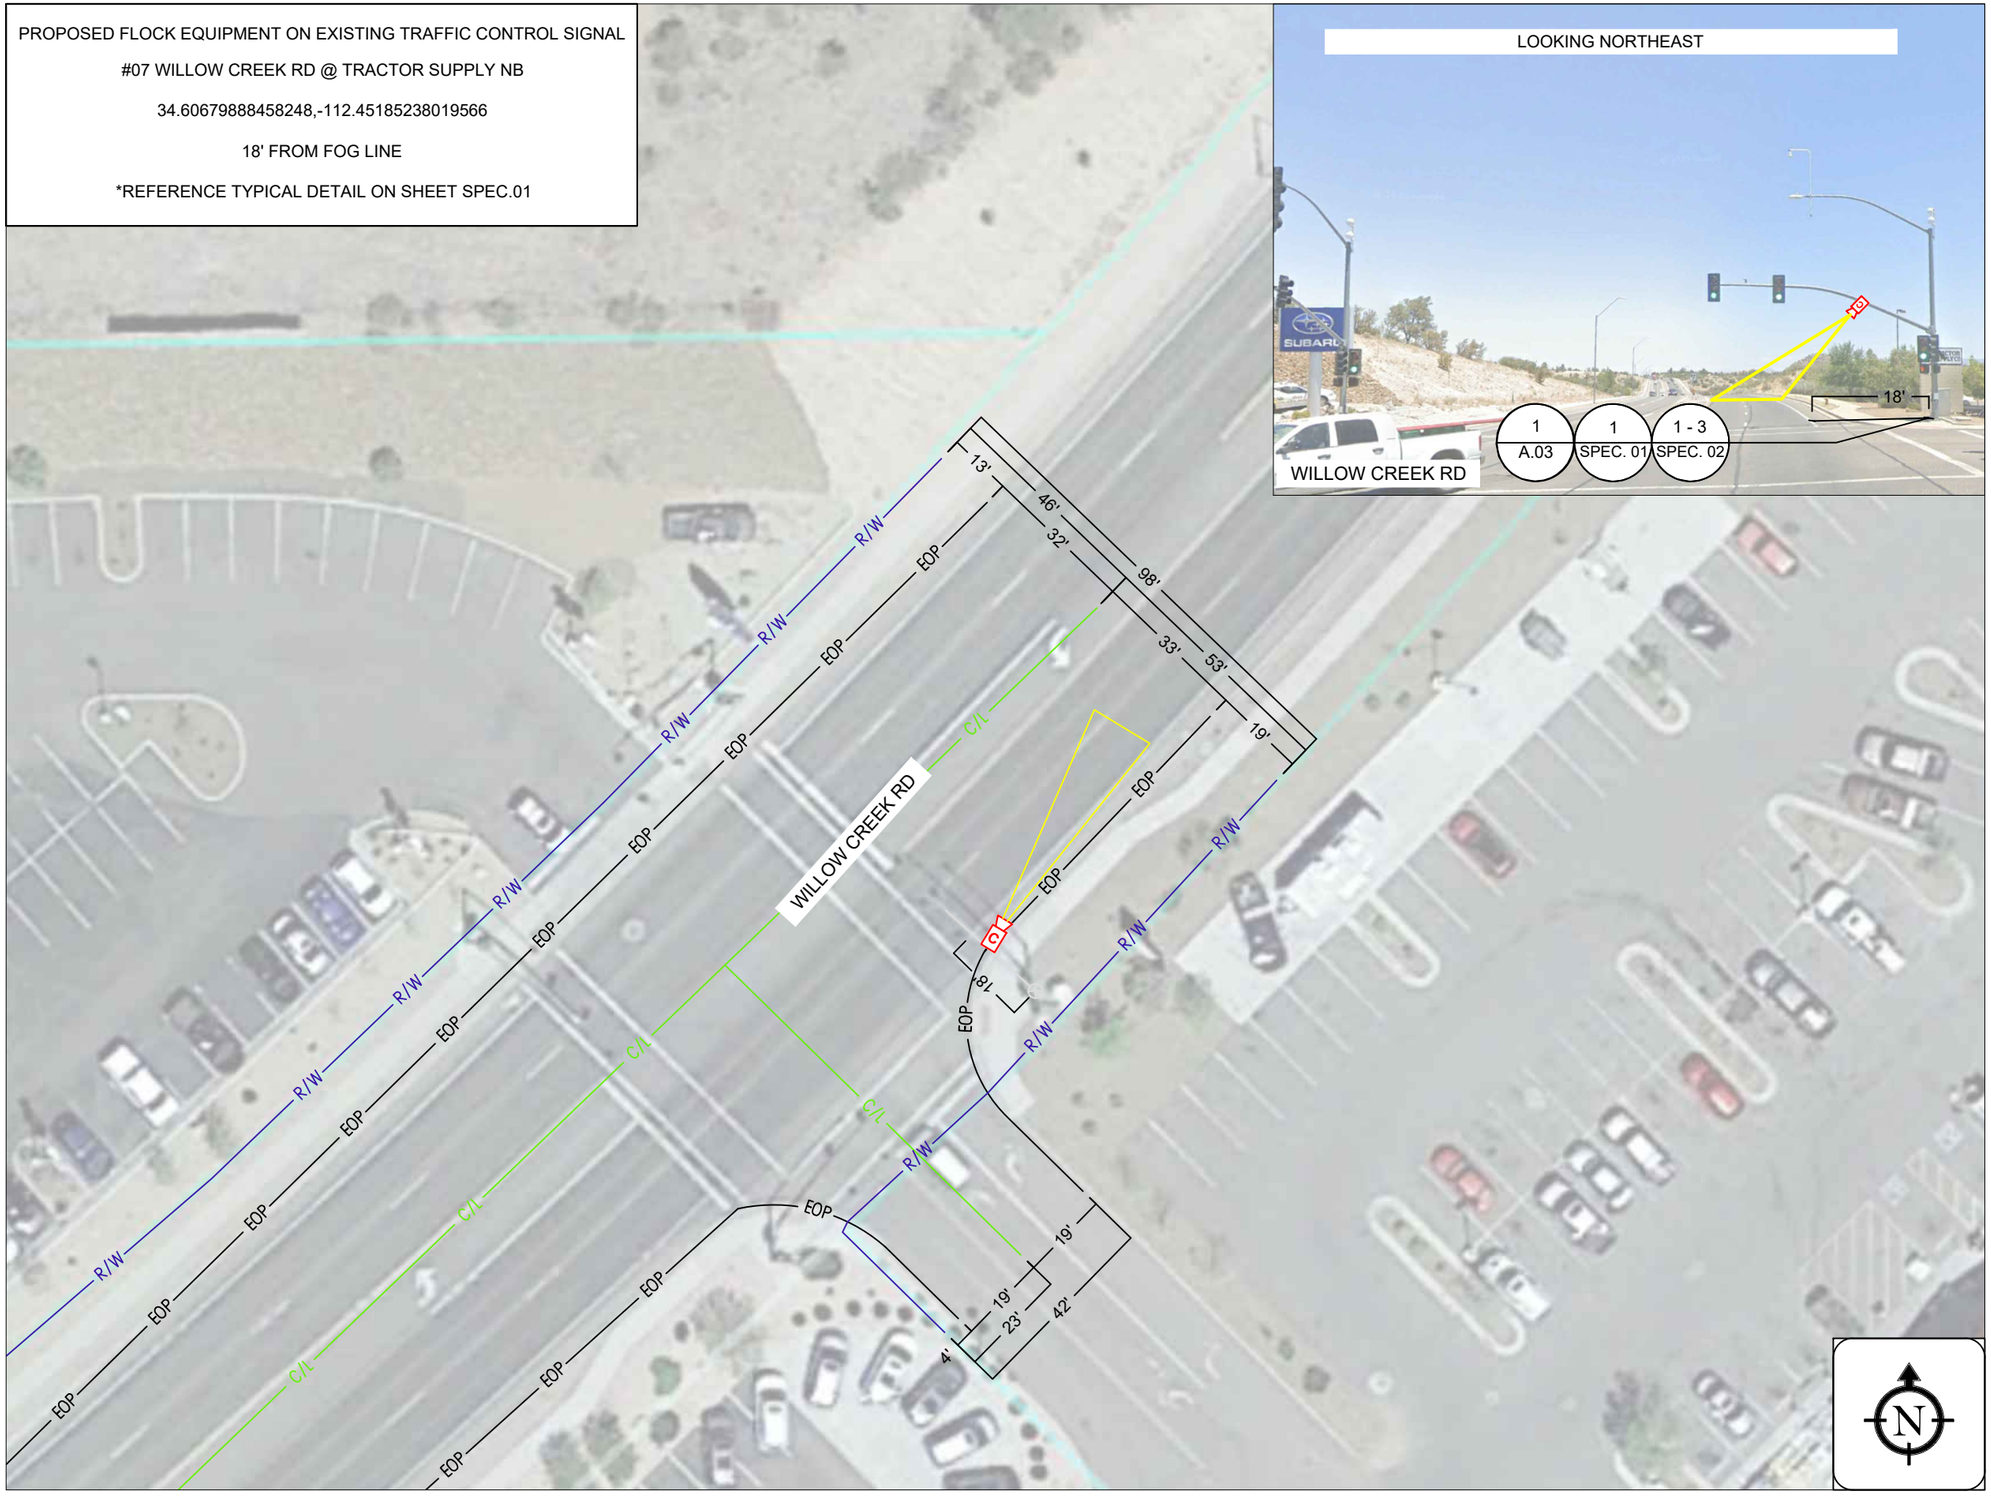

[THIS SPACE LEFT INTENTIONALLY BLANK FOR STAMP]

PRESCOTT CITY POLICE DEPARTMENT

222 S MARINA ST, PRESCOTT, ARIZONA, 86303 UNITED STATES

flock safety

1170 HOWELL MILL ROAD SUITE 210
ATLANTA, GA 30318

REV	DATE	BY	DESCRIPTION
-	-	-	-
-	-	-	-
-	-	-	-
-	-	-	-
-	-	-	-
0	09/19/2023	MMA	PRELIM

I HEARBY CERTIFY THIS DOCUMENT WAS PREPARED BY MYSELF OR UNDER MY DIRECT SUPERVISION THAT I AM A DULY REGISTERED ENGINEER UNDER THE LAWS OF THE STATE OF ARIZONA.

[THIS SPACE LEFT INTENTIONALLY BLANK FOR STAMP]

LICENSE PLATE READER CAMERA INSTALLATION

CASE NUMBER: 418700
PERMITTING JURISDICTION: PRESCOTT CITY

COVER SHEET & LOCATION MAPS

SHEET:	REV:
A.03	0

THIS DOCUMENT HAS BEEN DRAWN BASED OFF THE MOST RECENT AVAILABLE DATA & AERIAL IMAGERY. THIS INCLUDES RIGHT OF WAY, EXISTING UTILITIES, & PRIVATE PROPERTY LINES. IT REMAINS THE RESPONSIBILITY OF OTHERS TO VERIFY ALL DATA PRIOR AND EXISTING SURRONDING FACILITIES TO VERIFY & CONFLICTS ABOVE & BELOW GRADE. ALL CONSTRUCTION TO FOLLOW PRESCOTT CITY GENERAL GUIDELINES. DO NOT SCALE DRAWINGS. CALL 811 PRIOR TO DIGGING.


PROPOSED FLOCK EQUIPMENT ON EXISTING TRAFFIC CONTROL SIGNAL

#10 WHIPPLE ST @ DIVISON ST EB

34.55687797817497,-112.47893208456668

12' FROM FOG LINE

*REFERENCE TYPICAL DETAIL ON SHEET SPEC.01

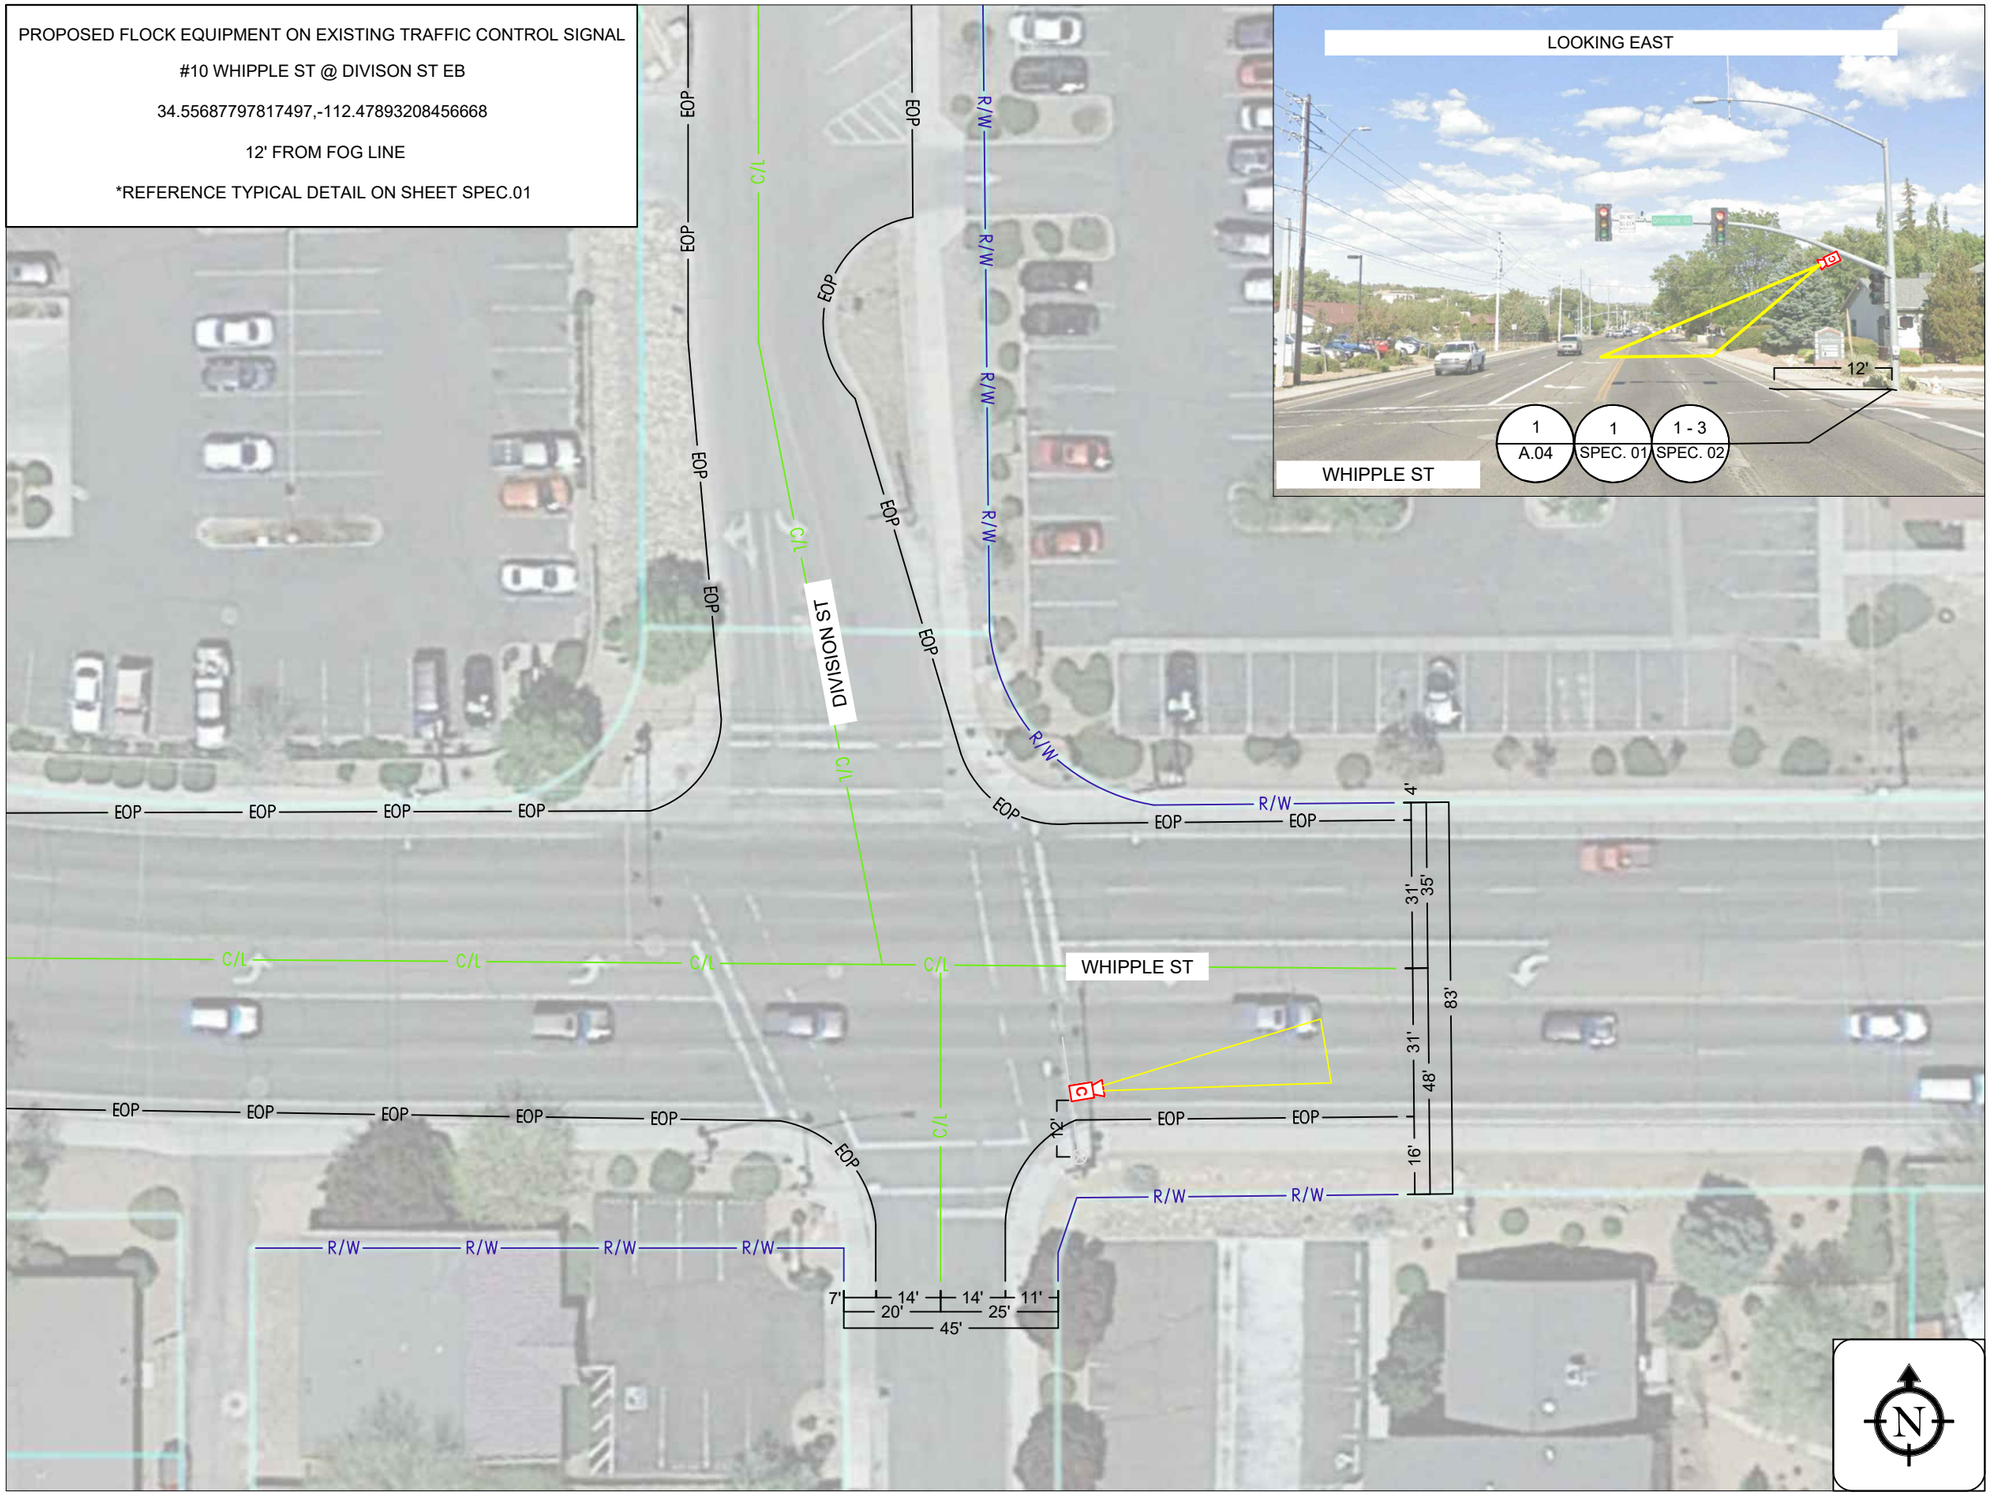

[THIS SPACE LEFT INTENTIONALLY BLANK FOR STAMP]

PRESCOTT CITY POLICE DEPARTMENT

222 S MARINA ST, PRESCOTT, ARIZONA, 86303 UNITED STATES

flock safety

1170 HOWELL MILL ROAD SUITE 210
ATLANTA, GA 30318

REV	DATE	BY	DESCRIPTION
-	-	-	-
-	-	-	-
-	-	-	-
-	-	-	-
0	09/19/2023	MMA	PRELIM

I HEARBY CERTIFY THIS DOCUMENT WAS PREPARED BY MYSELF OR UNDER MY DIRECT SUPERVISION THAT I AM A DULY REGISTERED ENGINEER UNDER THE LAWS OF THE STATE OF ARIZONA.

[THIS SPACE LEFT INTENTIONALLY BLANK FOR STAMP]

LICENSE PLATE READER CAMERA INSTALLATION

CASE NUMBER: 418700
PERMITTING JURISDICTION: PRESCOTT CITY

COVER SHEET & LOCATION MAPS

SHEET:	REV:
A.04	0

THIS DOCUMENT HAS BEEN DRAWN BASED OFF THE MOST RECENT AVAILABLE DATA & AERIAL IMAGERY. THIS INCLUDES RIGHT OF WAY, EXISTING UTILITIES, & PRIVATE PROPERTY LINES. IT REMAINS THE RESPONSIBILITY OF OTHERS TO VERIFY ALL DATA PRIOR AND EXISTING SURRONDING FACILITIES TO VERIFY & CONFLICTS ABOVE & BELOW GRADE. ALL CONSTRUCTION TO FOLLOW PRESCOTT CITY GENERAL GUIDELINES. DO NOT SCALE DRAWINGS. CALL 811 PRIOR TO DIGGING.


PROPOSED FLOCK EQUIPMENT ON EXISTING TRAFFIC CONTROL SIGNAL

#16 GURLEY ST @ MARINA EB

34.541804541133565,-112.46715176419663

7' FROM BACK OF CURB

*REFERENCE TYPICAL DETAIL ON SHEET SPEC.01

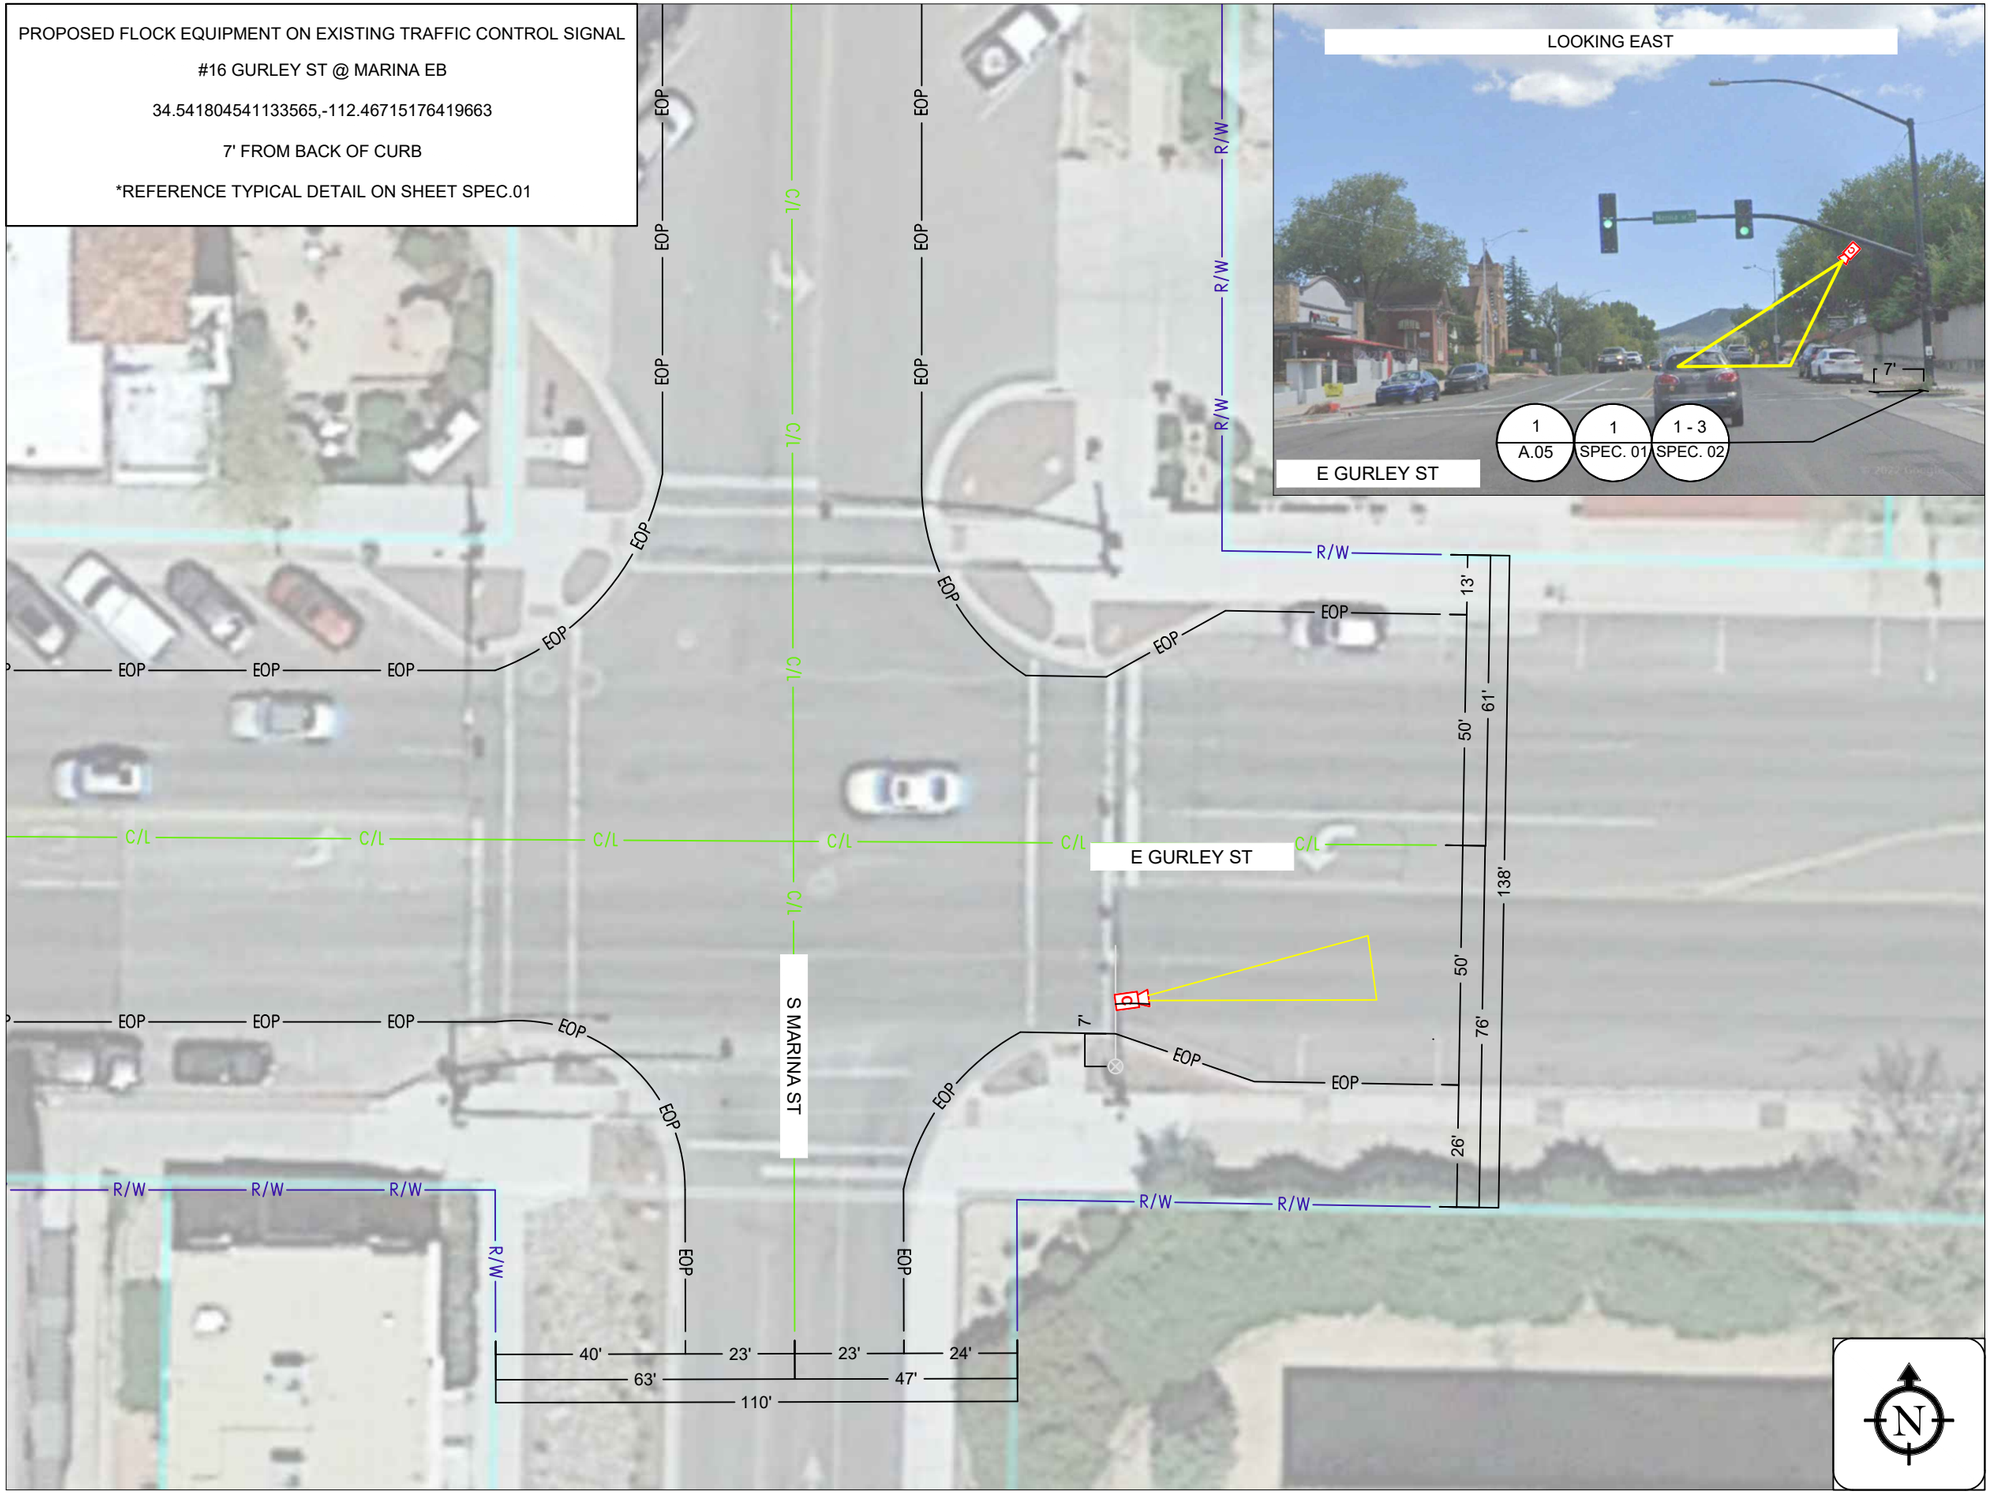

[THIS SPACE LEFT INTENTIONALLY BLANK FOR STAMP]

PRESCOTT CITY POLICE DEPARTMENT

222 S MARINA ST, PRESCOTT, ARIZONA, 86303 UNITED STATES

flock safety

1170 HOWELL MILL ROAD SUITE 210
ATLANTA, GA 30318

REV	DATE	BY	DESCRIPTION
-	-	-	-
-	-	-	-
-	-	-	-
-	-	-	-
0	09/19/2023	MMA	PRELIM

I HEARBY CERTIFY THIS DOCUMENT WAS PREPARED BY MYSELF OR UNDER MY DIRECT SUPERVISION THAT I AM A DULY REGISTERED ENGINEER UNDER THE LAWS OF THE STATE OF ARIZONA.

[THIS SPACE LEFT INTENTIONALLY BLANK FOR STAMP]

LICENSE PLATE READER CAMERA INSTALLATION

CASE NUMBER: 418700
PERMITTING JURISDICTION: PRESCOTT CITY

COVER SHEET & LOCATION MAPS

SHEET:	REV:
A.05	0

THIS DOCUMENT HAS BEEN DRAWN BASED OFF THE MOST RECENT AVAILABLE DATA & AERIAL IMAGERY. THIS INCLUDES RIGHT OF WAY, EXISTING UTILITIES, & PRIVATE PROPERTY LINES. IT REMAINS THE RESPONSIBILITY OF OTHERS TO VERIFY ALL DATA PRIOR AND EXISTING SURRONDING FACILITIES TO VERIFY & CONFLICTS ABOVE & BELOW GRADE. ALL CONSTRUCTION TO FOLLOW PRESCOTT CITY GENERAL GUIDELINES. DO NOT SCALE DRAWINGS. CALL 811 PRIOR TO DIGGING.


GENERAL & CONSTRUCTION NOTES

1. CONTRACTOR SHALL APPLY AND OBTAIN AN APPROVED TRAFFIC CONTROL PLAN IN ACCORDANCE WITH MUTCD AND LOCAL JURISDICTION STANDARDS.
2. CONTRACTOR SHALL RESTORE ALL DISTURBED AREAS TO ORIGINAL SITE CONDITION TO THE SATISFACTION OF STATE DEPARTMENT OF TRANSPORTATION AND LOCAL JURISDICTION.
3. ALL WORK SHALL CONFORM TO APPLICABLE ELECTRICAL CODES EXCEPT WHEN STATE DEPARTMENT OF TRANSPORTATION OR LOCAL JURISDICTION STANDARDS SUPERSEDE.
4. ALL CONSTRUCTION SHALL BE IN ACCORDANCE WITH SPECIFICATIONS DEFINED BY THE STATE DEPARTMENT OF TRANSPORTATION OR LOCAL JURISDICTION, UNLESS SPECIFICALLY STATED OR SHOWN OTHERWISE HEREIN.

ADA COMPLIANCE NOTES

1. ALL SIDEWALK CONSTRUCTION SHALL BE IN ACCORDANCE WITH ADA TITLE II, STATE DEPARTMENT OF TRANSPORTATION, AND LOCAL JURISDICTION STANDARDS,
2. STATE DEPARTMENT OF TRANSPORTATION CURRENT EDITION STANDARDS SHALL BE USED FOR PEDESTRIAN CONTROL PLANS WHEN CLOSURE OF SIDEWALK IS REQUIRED FOR CONSTRUCTION.
3. MINIMUM CLEAR PEDESTRIAN ACCESS ROUTE (PAR) SHALL BE 48" WIDE.
4. NO OBSTRUCTION IS PERMITTED ALONG THE WIDTH OF THE SIDEWALK. UP TO AN ELEVATION OD 7'-0" ABOVE GRADE.

ITEM NO.	PART NUMBER	DESCRIPTION	TOTAL WEIGHT (LB)	QTY.
1	701-0059	FLOCK SAFETY CAMERA	3.6	1
2	201-00087	MOUNTING CLAMP	2.0	1
3	205-00010	60W SOLAR KIT	17.0	1

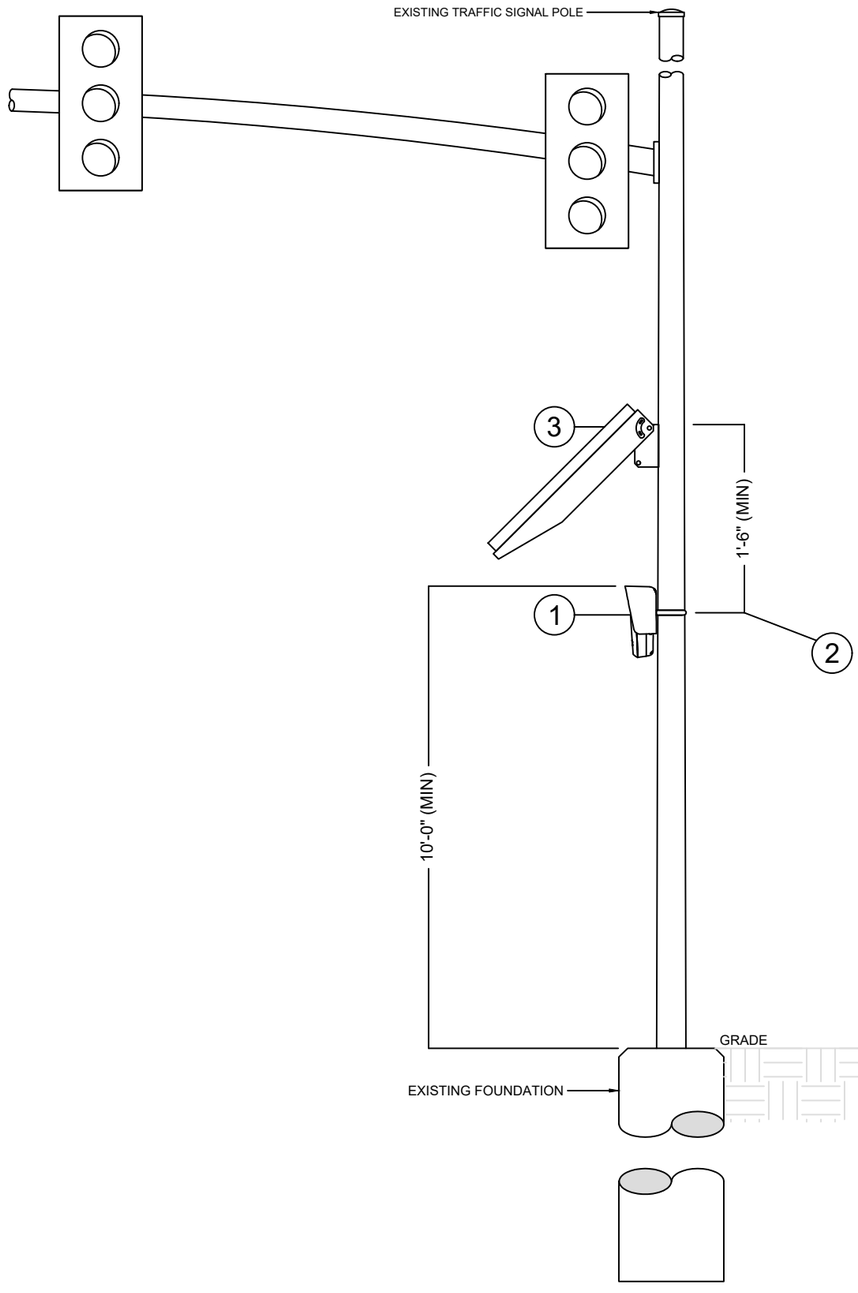

1 POLE ELEVATION DETAIL

SCALE: N/A

NOTE:
DRAWINGS BASED ON TYPICAL TRAFFIC SIGNAL POLE

[THIS SPACE LEFT INTENTIONALLY BLANK FOR STAMP]

PRESCOTT CITY POLICE DEPARTMENT

222 S MARINA ST, PRESCOTT, ARIZONA, 86303 UNITED STATES

flock safety

1170 HOWELL MILL ROAD SUITE 210
ATLANTA, GA 30318

REV	DATE	BY	DESCRIPTION
-	-	-	-
-	-	-	-
-	-	-	-
-	-	-	-
0	09/19/2023	MMA	PRELIM

I HEARBY CERTIFY THIS DOCUMENT WAS PREPARED BY MYSELF OR UNDER MY DIRECT SUPERVISION THAT I AM A DULY REGISTERED ENGINEER UNDER THE LAWS OF THE STATE OF ARIZONA.

[THIS SPACE LEFT INTENTIONALLY BLANK FOR STAMP]

LICENSE PLATE READER CAMERA INSTALLATION


CASE NUMBER: 418700
PERMITTING JURISDICTION: PRESCOTT CITY

COVER SHEET & LOCATION MAPS

SHEET:	REV:
SPEC.01	0

THIS DOCUMENT HAS BEEN DRAWN BASED OFF THE MOST RECENT AVAILABLE DATA & AERIAL IMAGERY. THIS INCLUDES RIGHT OF WAY, EXISTING UTILITIES, & PRIVATE PROPERTY LINES. IT REMAINS THE RESPONSIBILITY OF OTHERS TO VERIFY ALL DATA PRIOR AND EXISTING SURRONDING FACILITIES TO VERIFY & CONFLICTS ABOVE & BELOW GRADE. ALL CONSTRUCTION TO FOLLOW PRESCOTT CITY GENERAL GUIDELINES. DO NOT SCALE DRAWINGS. CALL 811 PRIOR TO DIGGING.

1

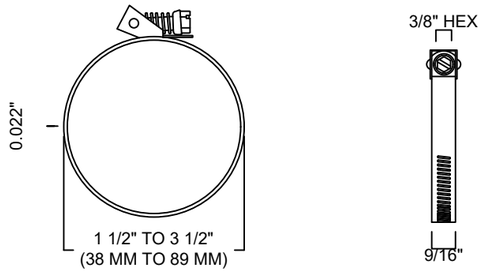


MCMASTER-CARR QUICK-RELEASE CLAMP FOR FIRM HOSE AND TUBE,
201 STAINLESS STEEL WITH 410 STAINLESS STEEL SCREW
PART NUMBER: 5322K58

MOUNTING CLAMP

MOUNTING HARDWARE TO BE PROVIDED BY FLOCK SAFETY


2

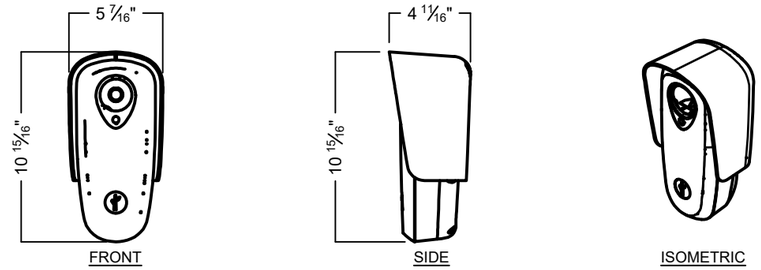

FLOCK SAFETY "FALCON" CAMERA

MOUNTING HARDWARE TO BE PROVIDED BY FLOCK SAFETY

3

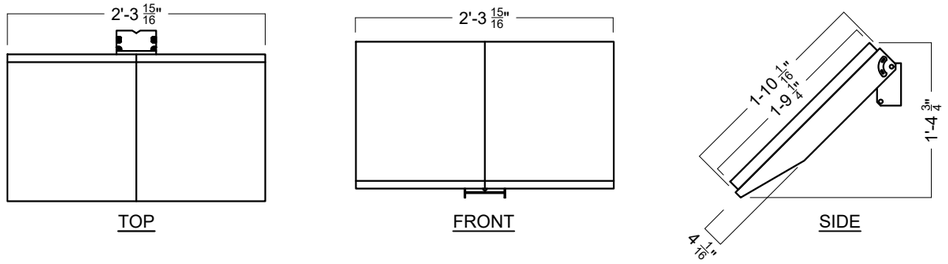

60 WATT SOLAR PANEL DETAIL (SIDE MOUNTED)

MOUNTING HARDWARE TO BE PROVIDED BY FLOCK SAFETY

4 NOT USED

5 NOT USED

6 NOT USED

7 NOT USED

8 NOT USED

[THIS SPACE LEFT INTENTIONALLY BLANK FOR STAMP]

PRESCOTT CITY POLICE DEPARTMENT

222 S MARINA ST, PRESCOTT,
ARIZONA, 86303 UNITED
STATES

flock safety

1170 HOWELL MILL ROAD SUITE 210
ATLANTA, GA 30318

REV	DATE	BY	DESCRIPTION
-	-	-	-
-	-	-	-
-	-	-	-
-	-	-	-
-	-	-	-
0	09/19/2023	MMA	PRELIM

I HEARBY CERTIFY THIS DOCUMENT WAS PREPARED BY MYSELF OR UNDER MY DIRECT SUPERVISION THAT I AM A DULY REGISTERED ENGINEER UNDER THE LAWS OF THE STATE OF ARIZONA.

[THIS SPACE LEFT INTENTIONALLY BLANK FOR STAMP]

LICENSE PLATE READER CAMERA INSTALLATION

CASE NUMBER: 418700
PERMITTING JURISDICTION:
PRESCOTT CITY

COVER SHEET & LOCATION MAPS

SHEET:	REV:
SPEC.02	0

THIS DOCUMENT HAS BEEN DRAWN BASED OFF THE MOST RECENT AVAILABLE DATA & AERIAL IMAGERY. THIS INCLUDES RIGHT OF WAY, EXISTING UTILITIES, & PRIVATE PROPERTY LINES. IT REMAINS THE RESPONSIBILITY OF OTHERS TO VERIFY ALL DATA PRIOR AND EXISTING SURRONDING FACILITIES TO VERIFY & CONFLICTS ABOVE & BELOW GRADE. ALL CONSTRUCTION TO FOLLOW PRESCOTT CITY GENERAL GUIDELINES. DO NOT SCALE DRAWINGS. CALL 811 PRIOR TO DIGGING.

DOC-000222

Original filename: 20231101 - RE_ Project Updates (2).pdf
Original path: Flock City Docs - Records/20231101 - RE_ Project Updates (2).pdf
Document date: 2023-11-01
Document type: Email
Duplicate status: near (contained in thread DOC-000234)
Original page count: 2
SHA256: 444a90a38f0583a0dfc14e9832ac1aa879a6061fbd69bbef3149a12d9d9cc00c

Summary:
Email thread between Prescott Police Sergeant Mark Parker and Flock Safety Project Manager Shelby Marsh discussing scheduling of camera relocations, adjustments, site surveys, and maintenance, as well as the status of ADOT permit processes for cameras 9 and 13. Parker requests updates on non-DOT locations cleared for install and asks to ensure consistent email notifications to both him and Lt. Small.

From: "Mark Parker" <mark.parker@prescott-az.gov>
To: "Shelby Marsh" <shelby.marsh@flocksafety.com>
CC: "Gwen Saltal" <gwen.saltal@flocksafety.com>
"Jason Small" <jason.small@prescott-az.gov>
Date: 11/1/2023 1:41:43 PM
Subject: RE: Project Updates

Shelby,

- 03, 04, 10, 14, and 15 are **not** DOT locations; via an email between our transportation director and Flock Safety permitting manager Michael Franzen, these were cleared for install last month…Can we get them on the schedule, please?
- Please remind me what we are doing with camera 10 as I do not recall that one needing adjustment.
- The only cameras that are DOT locations should be 9 & 13; the last update we received from you on these two cameras was on July 5th "*This morning our Permitting Manager reached out directly to AZDOT and asked for a status update for these permits. I will let you know as soon as we hear back*". It's been a few months and I was hopeful Michael has an update for us.
- Cameras 9 & 13 were cleared for temporary locations a long time ago and those locations were provided and cleared…what is the delay with these?

Thank you,

Mark S. Parker
Sergeant, Traffic Safety

222 S. Marina Street | Prescott, AZ 86303
Ph: 928.777.1997 | Fax: 928.778.3739
Email: mark.parker@prescott-az.gov
Web: www.prescottpolice.org

From: Shelby Marsh <shelby.marsh@flocksafety.com>
Sent: Wednesday, November 1, 2023 09:36
To: Mark Parker <mark.parker@prescott-az.gov>
Cc: Gwen Saltal <gwen.saltal@flocksafety.com>; Jason Small <jason.small@prescott-az.gov>
Subject: Re: Project Updates

Good Morning Sgt. Parker,

Please see below -

- 05, 06, 07, 10, and 16 are on the schedule for relocations/adjustments/site surveys next week
- 03, 04, 10, 14, and 15 are in the DOT process - a couple of devices have been added to the DOT list due to your desired locations needing permits.
- When maintenance is scheduled for a device, there isn't typically an action item on your part. The technician will reach out if they need tree trimming or whatnot, but Flock handles maintenance needs internally so you don't have to. It looks like maintenance is scheduled for several of your devices next week.
- I apologize if someone was left off an email with a notification. Please make sure you are replying all when responding to emails so we can ensure no one is dropped off.

Please let me know if you have any additional questions.

Thank you!

Shelby Marsh (she/her)

Project Manager

470-697-1121 |
shelby.marsh@flocksafety.com

flock safety



On Tue, Oct 31, 2023 at 4:38 PM Mark Parker <mark.parker@prescott-az.gov> wrote:

> Shelby & Gwen,
>
> Would you please provide some updates on the following:
>
> - Status on the two ADOT cameras
> - Status on the several camera adjustments
> - We received a message stating a camera was down and would be repaired, but when will that occur?
> - Lt. Small and I both seem to get messages that that other one did not receive. Can you please correct this so the both of us receive the same messages? For example, I do not receive the messages regarding the ADOT permit process nor did I receive the message that one of our cameras was down and would be repaired.
>
> Thank you,
>
> **Mark S. Parker**
> *Sergeant, Traffic Safety*
> 222 S. Marina Street **|** Prescott, AZ 86303
> Ph: 928.777.1997 **|** Fax: 928.778.3739
> Email: mark.parker@prescott-az.gov
> Web: www.prescottpolice.org

DOC-000224

Original filename: 20231101 - Re_ Project Updates (1).pdf
Original path: Flock City Docs - Records/20231101 - Re_ Project Updates (1).pdf
Document date: 2023-11-01
Document type: Email
Duplicate status: near (contained in thread DOC-000222)
Original page count: 2
SHA256: 036c5cca28f15a956efe020e305f017898501882b8ab52f2dd7cfad0466b4f22

Summary:
Email from Flock Project Manager Shelby Marsh to Sgt. Mark Parker providing status updates on camera relocations, site surveys, ADOT/DOT permit processes, and scheduled maintenance for several devices in Prescott. The thread also addresses ensuring both officers receive notification emails.

From: "Shelby Marsh" <shelby.marsh@flocksafety.com>
To: "Mark Parker" <mark.parker@prescott-az.gov>
CC: "Gwen Saltal" <gwen.saltal@flocksafety.com>
"Jason Small" <jason.small@prescott-az.gov>
Date: 11/1/2023 9:35:42 AM
Subject: Re: Project Updates

Good Morning Sgt. Parker,


Please see below -

- 05, 06, 07, 10, and 16 are on the schedule for relocations/adjustments/site surveys next week
- 03, 04, 10, 14, and 15 are in the DOT process - a couple of devices have been added to the DOT list due to your desired locations needing permits.
- When maintenance is scheduled for a device, there isn't typically an action item on your part. The technician will reach out if they need tree trimming or whatnot, but Flock handles maintenance needs internally so you don't have to. It looks like maintenance is scheduled for several of your devices next week.
- I apologize if someone was left off an email with a notification. Please make sure you are replying all when responding to emails so we can ensure no one is dropped off.

Please let me know if you have any additional questions.

Thank you!

Shelby Marsh (she/her)
Project Manager
470-697-1121 | shelby.marsh@flocksafety.com
flock safety

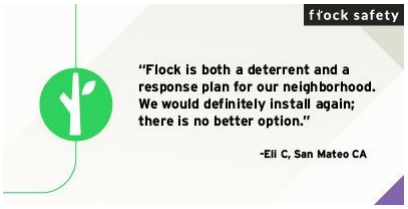

On Tue, Oct 31, 2023 at 4:38 PM Mark Parker <mark.parker@prescott-az.gov> wrote:

> Shelby & Gwen,
>
> Would you please provide some updates on the following:
>
> - Status on the two ADOT cameras
> - Status on the several camera adjustments
> - We received a message stating a camera was down and would be repaired, but when will that occur?
> - Lt. Small and I both seem to get messages that that other one did not receive. Can you please correct this so the both of us receive the same messages? For example, I do not receive the messages regarding the ADOT permit process nor did I receive the message that one of our cameras was down and would be repaired.

Thank you,

Mark S. Parker

Sergeant, Traffic Safety

222 S. Marina Street **|** Prescott, AZ 86303

Ph: 928.777.1997 **|** Fax: 928.778.3739

Email: mark.parker@prescott-az.gov

Web: www.prescottpolice.org

DOC-000225

Original filename: 20231101 - Re_ Project Updates.pdf
Original path: Flock City Docs - Records/20231101 - Re_ Project Updates.pdf
Document date: 2023-11-01
Document type: Email
Duplicate status: near (contained in thread DOC-000222)
Original page count: 2
SHA256: 11af626b5c5348602af981499450887d993d43db1b87e46adbaf58c9562a957d

Summary:
Flock Project Manager Shelby Marsh emails Sgt. Mark Parker with status updates on camera relocations, site surveys, ADOT permit processing, and scheduled maintenance for several Flock devices in Prescott, AZ. The thread also addresses ensuring both Parker and Lt. Small receive the same notification emails.

From: "Shelby Marsh" <shelby.marsh@flocksafety.com>
To: "Mark Parker" <mark.parker@prescott-az.gov>
CC: "Gwen Saltal" <gwen.saltal@flocksafety.com>
"Jason Small" <jason.small@prescott-az.gov>
Date: 11/1/2023 9:35:42 AM
Subject: Re: Project Updates

Good Morning Sgt. Parker,


Please see below -

- 05, 06, 07, 10, and 16 are on the schedule for relocations/adjustments/site surveys next week
- 03, 04, 10, 14, and 15 are in the DOT process - a couple of devices have been added to the DOT list due to your desired locations needing permits.
- When maintenance is scheduled for a device, there isn't typically an action item on your part. The technician will reach out if they need tree trimming or whatnot, but Flock handles maintenance needs internally so you don't have to. It looks like maintenance is scheduled for several of your devices next week.
- I apologize if someone was left off an email with a notification. Please make sure you are replying all when responding to emails so we can ensure no one is dropped off.

Please let me know if you have any additional questions.

Thank you!

Shelby Marsh (she/her)
Project Manager
470-697-1121 | shelby.marsh@flocksafety.com
flock safety

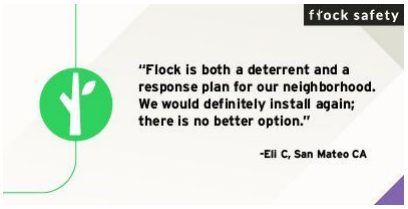

On Tue, Oct 31, 2023 at 4:38 PM Mark Parker <mark.parker@prescott-az.gov> wrote:

> Shelby & Gwen,
>
> Would you please provide some updates on the following:
>
> - Status on the two ADOT cameras
> - Status on the several camera adjustments
> - We received a message stating a camera was down and would be repaired, but when will that occur?
> - Lt. Small and I both seem to get messages that that other one did not receive. Can you please correct this so the both of us receive the same messages? For example, I do not receive the messages regarding the ADOT permit process nor did I receive the message that one of our cameras was down and would be repaired.

Thank you,

Mark S. Parker

Sergeant, Traffic Safety

222 S. Marina Street **|** Prescott, AZ 86303

Ph: 928.777.1997 **|** Fax: 928.778.3739

Email: mark.parker@prescott-az.gov

Web: www.prescottpolice.org

DOC-000226

Original filename: 20231103 - Upcoming Flock Activities - AZ - Prescott PD (1).pdf
Original path: Flock City Docs - Records/20231103 - Upcoming Flock Activities - AZ - Prescott PD (1).pdf
Document date: 2023-11-03
Document type: Email
Duplicate status: near (contained in thread DOC-000229)
Original page count: 1
SHA256: 16cc35ef5e3d8511f86c1dfa8138a9ad82ae7ae5750aed36139e52712bd585c6

Summary:
An automated Flock Safety Daily Digest email to Amy Bonney at Prescott PD summarizing upcoming activities on the city's Flock network, including scheduled relocation installations and a site survey at two camera locations on 11/7/2023. It explains the status stages and visit types (site survey, installation, maintenance).

From: "Flock Safety Daily Digest" <digest@flocksafety.com>
To: amy.bonney@prescott-az.gov
Date: 11/3/2023 6:46:46 PM
Subject: Upcoming Flock Activities - AZ - Prescott PD



Hi Amy Bonney,

Below you will find a summary of upcoming activities related to your Flock Safety network.

Recent Activity

Location Name	Status	Visit Type	Completed/Scheduled Date
#05 Iron Springs @ Williamson Valley Rd EB	Scheduled	Relocation - Installation	11/7/2023
#06 Miller Valley Rd @ Whipple St SB	Scheduled	Relocation - Installation	11/7/2023
#06 Miller Valley Rd @ Whipple St SB	Scheduled	Relocation - Site Survey	11/7/2023

Status:
Scheduling: We are actively scheduling the technician visit - be that for a pre-installation site survey or the installation. Be on the lookout for the dispatched appointment within the next week or two.
Scheduled: Barring unforeseen circumstances, the technician will be onsite for your site survey or installation on this date.
Completed: The technician has completed the visit. Next step: the experts are in the process of confirming that your cameras are functioning properly (receiving adequate sunlight, connecting regularly to the cellular network, taking high-quality images, etc.). Once that part is complete, we will grant access to your camera footage.

Visit Types:
Site Survey: The technician will confirm that the locations previously agreed upon will work for the installation. The technician will place white flags at each location according to the plan you approved.
Installation: The technician will follow the plan based on the results of the site survey.
Maintenance: Our systems have identified an issue with your camera and a technician will be onsite to resolve the issue.

Stay Safe,
Your Flock Safety Team

Have questions? Should somebody else be receiving this email instead of you? Email us at support@flocksafety.com.

DOC-000227

Original filename: 20231103 - Upcoming Flock Activities - AZ - Prescott PD (2).pdf
Original path: Flock City Docs - Records/20231103 - Upcoming Flock Activities - AZ - Prescott PD (2).pdf
Document date: 2023-11-03
Document type: Email
Duplicate status: near (contained in thread DOC-000228)
Original page count: 1
SHA256: 45690d78842f5b082bad054f71e281e948157d3129fbe75a44f7b22614e3219a

Summary:
A Flock Safety Daily Digest email to Amy Bonney summarizing upcoming maintenance visits scheduled for 11/7/2023 at two Prescott PD camera locations (Iron Springs SB/Vyne and Miller Valley SB/Whipple). The email explains status stages and visit types (site survey, installation, maintenance).

From: "Flock Safety Daily Digest" <digest@flocksafety.com>
To: amy.bonney@prescott-az.gov
Date: 11/3/2023 6:46:31 PM
Subject: Upcoming Flock Activities - AZ - Prescott PD



Hi Amy Bonney,

Below you will find a summary of upcoming activities related to your Flock Safety network.

Recent Activity

Location Name	Status	Visit Type	Completed/Scheduled Date
(05) Iron Springs SB / Vyne	Scheduled	Maintenance - Complete Regular Maintenance	11/7/2023
(06) Miller Valley SB / Whipple	Scheduled	Maintenance - Complete Regular Maintenance	11/7/2023

Status:
Scheduling: We are actively scheduling the technician visit - be that for a pre-installation site survey or the installation. Be on the lookout for the dispatched appointment within the next week or two.
Scheduled: Barring unforeseen circumstances, the technician will be onsite for your site survey or installation on this date.
Completed: The technician has completed the visit. Next step: the experts are in the process of confirming that your cameras are functioning properly (receiving adequate sunlight, connecting regularly to the cellular network, taking high-quality images, etc.). Once that part is complete, we will grant access to your camera footage.

Visit Types:
Site Survey: The technician will confirm that the locations previously agreed upon will work for the installation. The technician will place white flags at each location according to the plan you approved.
Installation: The technician will follow the plan based on the results of the site survey.
Maintenance: Our systems have identified an issue with your camera and a technician will be onsite to resolve the issue.

Stay Safe,
Your Flock Safety Team

Have questions? Should somebody else be receiving this email instead of you? Email us at support@flocksafety.com.

DOC-000228

Original filename: 20231103 - Upcoming Flock Activities - AZ - Prescott PD (3).pdf
Original path: Flock City Docs - Records/20231103 - Upcoming Flock Activities - AZ - Prescott PD (3).pdf
Document date: 2023-11-03
Document type: Email
Duplicate status: near (contained in thread DOC-000353)
Original page count: 1
SHA256: 17f3366d1201b1a2b5755549c39962e8e1483bf8598c0706c501fa5c3c81a9b8

Summary:
An automated Flock Safety Daily Digest email to Prescott PD summarizing upcoming activities on the city's camera network, listing scheduled regular maintenance visits at two locations on 11/7/2023. It also explains status categories and visit types (site survey, installation, maintenance).

From: "Flock Safety Daily Digest" <digest@flocksafety.com>
To: jason.small@prescott-az.gov
Date: 11/3/2023 6:46:31 PM
Subject: Upcoming Flock Activities - AZ - Prescott PD



Hi Jason Small,

Below you will find a summary of upcoming activities related to your Flock Safety network.

Recent Activity

Location Name	Status	Visit Type	Completed/Scheduled Date
(05) Iron Springs SB / Vyne	Scheduled	Maintenance - Complete Regular Maintenance	11/7/2023
(06) Miller Valley SB / Whipple	Scheduled	Maintenance - Complete Regular Maintenance	11/7/2023

Status:
Scheduling: We are actively scheduling the technician visit - be that for a pre-installation site survey or the installation. Be on the lookout for the dispatched appointment within the next week or two.
Scheduled: Barring unforeseen circumstances, the technician will be onsite for your site survey or installation on this date.
Completed: The technician has completed the visit. Next step: the experts are in the process of confirming that your cameras are functioning properly (receiving adequate sunlight, connecting regularly to the cellular network, taking high-quality images, etc.). Once that part is complete, we will grant access to your camera footage.

Visit Types:
Site Survey: The technician will confirm that the locations previously agreed upon will work for the installation. The technician will place white flags at each location according to the plan you approved.
Installation: The technician will follow the plan based on the results of the site survey.
Maintenance: Our systems have identified an issue with your camera and a technician will be onsite to resolve the issue.

Stay Safe,
Your Flock Safety Team

Have questions? Should somebody else be receiving this email instead of you? Email us at support@flocksafety.com.

DOC-000229

Original filename: 20231103 - Upcoming Flock Activities - AZ - Prescott PD.pdf
Original path: Flock City Docs - Records/20231103 - Upcoming Flock Activities - AZ - Prescott PD.pdf
Document date: 2023-11-03
Document type: Email
Duplicate status: near (contained in thread DOC-000278)
Original page count: 1
SHA256: 8865f64e7add27611ac2c5d0ef6cedb842f7b5e831a967c6ba35a8bf15034104

Summary:
An automated Flock Safety Daily Digest email to Jason Small of Prescott PD summarizing upcoming camera activities, including scheduled relocation installations and site surveys at Iron Springs @ Williamson Valley Rd and Miller Valley Rd @ Whipple St on 11/7/2023. The email explains the meaning of visit statuses and visit types (site survey, installation, maintenance).

From: "Flock Safety Daily Digest" <digest@flocksafety.com>
To: jason.small@prescott-az.gov
Date: 11/3/2023 6:46:46 PM
Subject: Upcoming Flock Activities - AZ - Prescott PD



Hi Jason Small,

Below you will find a summary of upcoming activities related to your Flock Safety network.

Recent Activity

Location Name	Status	Visit Type	Completed/Scheduled Date
#05 Iron Springs @ Williamson Valley Rd EB	Scheduled	Relocation - Installation	11/7/2023
#06 Miller Valley Rd @ Whipple St SB	Scheduled	Relocation - Installation	11/7/2023
#06 Miller Valley Rd @ Whipple St SB	Scheduled	Relocation - Site Survey	11/7/2023

Status:
Scheduling: We are actively scheduling the technician visit - be that for a pre-installation site survey or the installation. Be on the lookout for the dispatched appointment within the next week or two.
Scheduled: Barring unforeseen circumstances, the technician will be onsite for your site survey or installation on this date.
Completed: The technician has completed the visit. Next step: the experts are in the process of confirming that your cameras are functioning properly (receiving adequate sunlight, connecting regularly to the cellular network, taking high-quality images, etc.). Once that part is complete, we will grant access to your camera footage.

Visit Types:
Site Survey: The technician will confirm that the locations previously agreed upon will work for the installation. The technician will place white flags at each location according to the plan you approved.
Installation: The technician will follow the plan based on the results of the site survey.
Maintenance: Our systems have identified an issue with your camera and a technician will be onsite to resolve the issue.

Stay Safe,
Your Flock Safety Team

Have questions? Should somebody else be receiving this email instead of you? Email us at support@flocksafety.com.

DOC-000230

Original filename: 20231105 - Upcoming Flock Activities - AZ - Prescott PD (1).pdf
Original path: Flock City Docs - Records/20231105 - Upcoming Flock Activities - AZ - Prescott PD (1).pdf
Document date: 2023-11-05
Document type: Email
Duplicate status: near (contained in thread DOC-000240)
Original page count: 1
SHA256: 8dc31bd9484e6eb930deb72f89c3f008c045b3d1975d38c047e103a9b93aa73b

Summary:
An automated Flock Safety Daily Digest email to Amy Bonney of Prescott PD summarizing upcoming scheduled maintenance visits for several license-plate-reader camera locations on November 7-9, 2023. It also explains status categories and visit types (site survey, installation, maintenance).

From: "Flock Safety Daily Digest" <digest@flocksafety.com>
To: amy.bonney@prescott-az.gov
Date: 11/5/2023 7:09:20 PM
Subject: Upcoming Flock Activities - AZ - Prescott PD



Hi Amy Bonney,

Below you will find a summary of upcoming activities related to your Flock Safety network.

Recent Activity

Location Name	Status	Visit Type	Completed/Scheduled Date
(05) Iron Springs SB / Vyne	Scheduled	Maintenance - Complete Regular Maintenance	11/7/2023
(06) Miller Valley SB / Whipple	Scheduled	Maintenance - Complete Regular Maintenance	11/7/2023
(07) Willow Creek NB / Commerce	Scheduled	Maintenance - Complete Regular Maintenance	11/8/2023
(10) White Spar NB / Copper Basin	Scheduled	Maintenance - Complete Regular Maintenance	11/8/2023
(16) Gurley EB / Marina	Scheduled	Maintenance - Complete Regular Maintenance	11/9/2023

Status:
Scheduling: We are actively scheduling the technician visit - be that for a pre-installation site survey or the installation. Be on the lookout for the dispatched appointment within the next week or two.
Scheduled: Barring unforeseen circumstances, the technician will be onsite for your site survey or installation on this date.
Completed: The technician has completed the visit. Next step: the experts are in the process of confirming that your cameras are functioning properly (receiving adequate sunlight, connecting regularly to the cellular network, taking high-quality images, etc.). Once that part is complete, we will grant access to your camera footage.

Visit Types:
Site Survey: The technician will confirm that the locations previously agreed upon will work for the installation. The technician will place white flags at each location according to the plan you approved.
Installation: The technician will follow the plan based on the results of the site survey.
Maintenance: Our systems have identified an issue with your camera and a technician will be onsite to resolve the issue.

Stay Safe,
Your Flock Safety Team

Have questions? Should somebody else be receiving this email instead of you? Email us at support@flocksafety.com.

DOC-000231

Original filename: 20231105 - Upcoming Flock Activities - AZ - Prescott PD (2).pdf
Original path: Flock City Docs - Records/20231105 - Upcoming Flock Activities - AZ - Prescott PD (2).pdf
Document date: 2023-11-05
Document type: Email
Duplicate status: near (contained in thread DOC-000232)
Original page count: 1
SHA256: 0c0057abc3cf3328c0915ea393583f08d2e23f5462dd577476729a73aed5c01b

Summary:
An automated Flock Safety Daily Digest email to Amy Bonney summarizing upcoming scheduled technician activities for the Prescott PD camera network, including relocation site surveys and installations at specific intersections on November 7-9, 2023. It also explains the meaning of activity statuses and visit types.

From: "Flock Safety Daily Digest" <digest@flocksafety.com>
To: amy.bonney@prescott-az.gov
Date: 11/5/2023 7:09:40 PM
Subject: Upcoming Flock Activities - AZ - Prescott PD



Hi Amy Bonney,

Below you will find a summary of upcoming activities related to your Flock Safety network.

Recent Activity

Location Name	Status	Visit Type	Completed/Scheduled Date
#05 Iron Springs @ Williamson Valley Rd EB	Scheduled	Relocation - Installation	11/7/2023
#06 Miller Valley Rd @ Whipple St SB	Scheduled	Relocation - Site Survey	11/7/2023
#06 Miller Valley Rd @ Whipple St SB	Scheduled	Relocation - Installation	11/7/2023
#07 Willow Creek Rd @ Tractor Supply NB	Scheduled	Relocation - Installation	11/8/2023
#10 Whipple St @ Division St EB	Scheduled	Relocation - Installation	11/8/2023
#16 Gurley St @ Marina EB	Scheduled	Relocation - Installation	11/9/2023

Status:
Scheduling: We are actively scheduling the technician visit - be that for a pre-installation site survey or the installation. Be on the lookout for the dispatched appointment within the next week or two.
Scheduled: Barring unforeseen circumstances, the technician will be onsite for your site survey or installation on this date.
Completed: The technician has completed the visit. Next step: the experts are in the process of confirming that your cameras are functioning properly (receiving adequate sunlight, connecting regularly to the cellular network, taking high-quality images, etc.). Once that part is complete, we will grant access to your camera footage.

Visit Types:
Site Survey: The technician will confirm that the locations previously agreed upon will work for the installation. The technician will place white flags at each location according to the plan you approved.
Installation: The technician will follow the plan based on the results of the site survey.
Maintenance: Our systems have identified an issue with your camera and a technician will be onsite to resolve the issue.

Stay Safe,
Your Flock Safety Team

Have questions? Should somebody else be receiving this email instead of you? Email us at support@flocksafety.com.

DOC-000232

Original filename: 20231105 - Upcoming Flock Activities - AZ - Prescott PD (3).pdf
Original path: Flock City Docs - Records/20231105 - Upcoming Flock Activities - AZ - Prescott PD (3).pdf
Document date: 2023-11-05
Document type: Email
Duplicate status: near
Original page count: 1
SHA256: 40db6475dd5990db55966032d46fd1b52a04e5b4ace99638506f1d23485caf49

Summary:
Automated Flock Safety Daily Digest email to Prescott PD summarizing upcoming scheduled technician activities, including camera relocation site surveys and installations at several Prescott intersections between November 7-9, 2023.

From: "Flock Safety Daily Digest" <digest@flocksafety.com>
To: jason.small@prescott-az.gov
Date: 11/5/2023 7:09:40 PM
Subject: Upcoming Flock Activities - AZ - Prescott PD



Hi Jason Small,

Below you will find a summary of upcoming activities related to your Flock Safety network.

Recent Activity			
Location Name	Status	Visit Type	Completed/Scheduled Date
#05 Iron Springs @ Williamson Valley Rd EB	Scheduled	Relocation - Installation	11/7/2023
#06 Miller Valley Rd @ Whipple St SB	Scheduled	Relocation - Site Survey	11/7/2023
#06 Miller Valley Rd @ Whipple St SB	Scheduled	Relocation - Installation	11/7/2023
#07 Willow Creek Rd @ Tractor Supply NB	Scheduled	Relocation - Installation	11/8/2023
#10 Whipple St @ Division St EB	Scheduled	Relocation - Installation	11/8/2023
#16 Gurley St @ Marina EB	Scheduled	Relocation - Installation	11/9/2023

Status:
Scheduling: We are actively scheduling the technician visit - be that for a pre-installation site survey or the installation. Be on the lookout for the dispatched appointment within the next week or two.
Scheduled: Barring unforeseen circumstances, the technician will be onsite for your site survey or installation on this date.
Completed: The technician has completed the visit. Next step: the experts are in the process of confirming that your cameras are functioning properly (receiving adequate sunlight, connecting regularly to the cellular network, taking high-quality images, etc.). Once that part is complete, we will grant access to your camera footage.

Visit Types:
Site Survey: The technician will confirm that the locations previously agreed upon will work for the installation. The technician will place white flags at each location according to the plan you approved.
Installation: The technician will follow the plan based on the results of the site survey.
Maintenance: Our systems have identified an issue with your camera and a technician will be onsite to resolve the issue.

Stay Safe,
Your Flock Safety Team

Have questions? Should somebody else be receiving this email instead of you? Email us at support@flocksafety.com.

DOC-000233

Original filename: 20231105 - Upcoming Flock Activities - AZ - Prescott PD.pdf
Original path: Flock City Docs - Records/20231105 - Upcoming Flock Activities - AZ - Prescott PD.pdf
Document date: 2023-11-05
Document type: Email
Duplicate status: near (contained in thread DOC-000239)
Original page count: 1
SHA256: c2db471a3d269b68204e41dc1af7271f7128a46ec1a57b9a4d6179dabb2028b4

Summary:
An automated Flock Safety Daily Digest email to Prescott PD's Jason Small summarizing scheduled maintenance visits for several license-plate-reader camera locations in November 2023. It also explains status types and visit types (site survey, installation, maintenance).

From: "Flock Safety Daily Digest" <digest@flocksafety.com>
To: jason.small@prescott-az.gov
Date: 11/5/2023 7:09:20 PM
Subject: Upcoming Flock Activities - AZ - Prescott PD



Hi Jason Small,

Below you will find a summary of upcoming activities related to your Flock Safety network.

Recent Activity

Location Name	Status	Visit Type	Completed/Scheduled Date
(05) Iron Springs SB / Vyne	Scheduled	Maintenance - Complete Regular Maintenance	11/7/2023
(06) Miller Valley SB / Whipple	Scheduled	Maintenance - Complete Regular Maintenance	11/7/2023
(07) Willow Creek NB / Commerce	Scheduled	Maintenance - Complete Regular Maintenance	11/8/2023
(10) White Spar NB / Copper Basin	Scheduled	Maintenance - Complete Regular Maintenance	11/8/2023
(16) Gurley EB / Marina	Scheduled	Maintenance - Complete Regular Maintenance	11/9/2023

Status:
Scheduling: We are actively scheduling the technician visit - be that for a pre-installation site survey or the installation. Be on the lookout for the dispatched appointment within the next week or two.
Scheduled: Barring unforeseen circumstances, the technician will be onsite for your site survey or installation on this date.
Completed: The technician has completed the visit. Next step: the experts are in the process of confirming that your cameras are functioning properly (receiving adequate sunlight, connecting regularly to the cellular network, taking high-quality images, etc.). Once that part is complete, we will grant access to your camera footage.

Visit Types:
Site Survey: The technician will confirm that the locations previously agreed upon will work for the installation. The technician will place white flags at each location according to the plan you approved.
Installation: The technician will follow the plan based on the results of the site survey.
Maintenance: Our systems have identified an issue with your camera and a technician will be onsite to resolve the issue.

Stay Safe,
Your Flock Safety Team

Have questions? Should somebody else be receiving this email instead of you? Email us at support@flocksafety.com.

DOC-000234

Original filename: 20231106 - Re_ Project Updates (1).pdf
Original path: Flock City Docs - Records/20231106 - Re_ Project Updates (1).pdf
Document date: 2023-11-06
Document type: Email
Duplicate status: near (contained in thread DOC-000235)
Original page count: 4
SHA256: 7fc24a8e8bdd7b3a5676d1da19a79cc6f969b6e5539d12b5b5c0457a59e6d1e6

Summary:
Email thread between Flock Safety Project Manager Shelby Marsh and Prescott Police Sergeant Mark Parker discussing camera installation scheduling, relocations, maintenance, and the status of ADOT/DOT permits for specific devices. It includes coordination requests such as providing traffic control and a bucket truck for installations on specific days.

From: "Shelby Marsh" <shelby.marsh@flocksafety.com>
To: "Mark Parker" <mark.parker@prescott-az.gov>
CC: "Gwen Saltal" <gwen.saltal@flocksafety.com>
"Jason Small" <jason.small@prescott-az.gov>
Date: 11/6/2023 10:00:15 AM
Subject: Re: Project Updates


Good Morning,

I have a meeting with my Permitting Manager today. I will provide input on your feedback after this meeting!

My Field Team did reach out asking if you can provide traffic control and a bucket truck for your installations this week - we will be working on Devices 05, 06, 07, 10, and 16 on Wednesday, Thursday, and Friday. Does this work for you?

Thank you!

Shelby Marsh (she/her)
Project Manager
470-697-1121 | shelby.marsh@flocksafety.com
flock safety

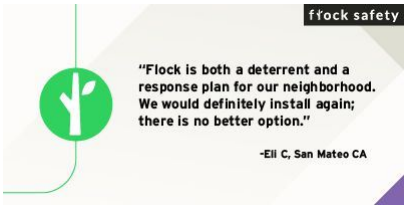

On Wed, Nov 1, 2023 at 3:41 PM Mark Parker <mark.parker@prescott-az.gov> wrote:

> Shelby,
>
> - 03, 04, 10, 14, and 15 are **not** DOT locations; via an email between our transportation director and Flock Safety permitting manager Michael Franzen, these were cleared for install last month…Can we get them on the schedule, please?
> - Please remind me what we are doing with camera 10 as I do not recall that one needing adjustment.
> - The only cameras that are DOT locations should be 9 & 13; the last update we received from you on these two cameras was on July 5th "*This morning our Permitting Manager reached out directly to AZDOT and asked for a status update for these permits. I will let you know as soon as we hear back*". It's been a few months and I was hopeful Michael has an update for us.
> - Cameras 9 & 13 were cleared for temporary locations a long time ago and those locations were provided and cleared…what is the delay with these?

Thank you,

Mark S. Parker

Sergeant, Traffic Safety

222 S. Marina Street | Prescott, AZ 86303

Ph: 928.777.1997 | Fax: 928.778.3739

Email: mark.parker@prescott-az.gov

Web: www.prescottpolice.org

From: Shelby Marsh <shelby.marsh@flocksafety.com>
Sent: Wednesday, November 1, 2023 09:36
To: Mark Parker <mark.parker@prescott-az.gov>
Cc: Gwen Saltal <gwen.saltal@flocksafety.com>; Jason Small <jason.small@prescott-az.gov>
Subject: Re: Project Updates

Good Morning Sgt. Parker,

Please see below -

- 05, 06, 07, 10, and 16 are on the schedule for relocations/adjustments/site surveys next week
- 03, 04, 10, 14, and 15 are in the DOT process - a couple of devices have been added to the DOT list due to your desired locations needing permits.
- When maintenance is scheduled for a device, there isn't typically an action item on your part. The technician will reach out if they need tree trimming or whatnot, but Flock handles maintenance needs internally so you don't have to. It looks like maintenance is scheduled for several of your devices next week.
- I apologize if someone was left off an email with a notification. Please make sure you are replying all when responding to emails so we can ensure no one is dropped off.

Please let me know if you have any additional questions.

Thank you!

Shelby Marsh (she/her)

Project Manager

470-697-1121 |
shelby.marsh@flocksafety.com

flock safety



On Tue, Oct 31, 2023 at 4:38 PM Mark Parker <mark.parker@prescott-az.gov> wrote:

> Shelby & Gwen,
>
> Would you please provide some updates on the following:
>
> - Status on the two ADOT cameras
> - Status on the several camera adjustments
> - We received a message stating a camera was down and would be repaired, but when will that occur?
> - Lt. Small and I both seem to get messages that that other one did not receive. Can you please correct this so the both of us receive the same messages? For example, I do not receive the messages regarding the ADOT permit process nor did I receive the message that one of our cameras was down and would be repaired.
>
> Thank you,

Mark S. Parker

Sergeant, Traffic Safety

222 S. Marina Street **|** Prescott, AZ 86303

Ph: 928.777.1997 **|** Fax: 928.778.3739

Email: mark.parker@prescott-az.gov

Web: www.prescottpolice.org

DOC-000235

Original filename: 20231106 - Re_ Project Updates (2).pdf
Original path: Flock City Docs - Records/20231106 - Re_ Project Updates (2).pdf
Document date: 2023-11-06
Document type: Email
Duplicate status: near
Original page count: 3
SHA256: ece02fd454395181299528d7d0d1fad50947161c42d434c2ab2e25ad04470547

Summary:
Email thread between Prescott Police Sgt. Mark Parker and Flock Safety Project Manager Shelby Marsh discussing scheduling of camera installations, relocations, adjustments, and maintenance for specific devices, along with the status of ADOT/DOT permits for cameras 9 and 13. Parker requests traffic control coordination and asks the installer to call regarding the week's installation plan.

From: "Mark Parker" <mark.parker@prescott-az.gov>
To: "Shelby Marsh" <shelby.marsh@flocksafety.com>
CC: "Gwen Saltal" <gwen.saltal@flocksafety.com>
"Jason Small" <jason.small@prescott-az.gov>
Date: 11/6/2023 10:33:11 AM
Subject: Re: Project Updates

I will see what I can do with two days notice, no promises. Please have the installer call me today asap: 928-925-4679 so we can discuss their plan for this week.

Best regards,

Mark S. Parker
Sergeant, Traffic Safety

222 S. Marina Street | Prescott, AZ 86303
Ph: 928.777.1997 | Fax: 928.778.3739
Email: mark.parker@prescott-az.gov
Web: www.prescottpolice.org

From: Shelby Marsh <shelby.marsh@flocksafety.com>
Sent: Monday, November 6, 2023 10:00 AM
To: Mark Parker <mark.parker@prescott-az.gov>
Cc: Gwen Saltal <gwen.saltal@flocksafety.com>; Jason Small <jason.small@prescott-az.gov>
Subject: Re: Project Updates

Good Morning,

I have a meeting with my Permitting Manager today. I will provide input on your feedback after this meeting!

My Field Team did reach out asking if you can provide traffic control and a bucket truck for your installations this week - we will be working on Devices 05, 06, 07, 10, and 16 on Wednesday, Thursday, and Friday. Does this work for you?

Thank you!

Shelby Marsh (she/her)
Project Manager
470-697-1121
|
shelby.marsh@flocksafety.com

flock safety



On Wed, Nov 1, 2023 at 3:41 PM Mark Parker <mark.parker@prescott-az.gov> wrote:

Shelby,

- 03, 04, 10, 14, and 15 are **not** DOT locations; via an email between our transportation director and Flock Safety permitting manager Michael Franzen, these were cleared for install last month…Can we get them on the schedule, please?
- Please remind me what we are doing with camera 10 as I do not recall that one needing adjustment.
- The only cameras that are DOT locations should be 9 & 13; the last update we received from you on these two cameras was on July 5th "*This morning our Permitting Manager reached out directly to AZDOT and asked for a status update for these permits. I will let you know as soon as we hear back*". It's been a few months and I was hopeful Michael has an update for us.
- Cameras 9 & 13 were cleared for temporary locations a long time ago and those locations were provided and cleared…what is the delay with these?

Thank you,

Mark S. Parker
Sergeant, Traffic Safety

222 S. Marina Street | Prescott, AZ 86303
Ph: 928.777.1997 | Fax: 928.778.3739
Email: mark.parker@prescott-az.gov
Web: www.prescottpolice.org

From: Shelby Marsh <shelby.marsh@flocksafety.com>
Sent: Wednesday, November 1, 2023 09:36
To: Mark Parker <mark.parker@prescott-az.gov>
Cc: Gwen Saltal <gwen.saltal@flocksafety.com>; Jason Small <jason.small@prescott-az.gov>
Subject: Re: Project Updates

Good Morning Sgt. Parker,

Please see below -


- 05, 06, 07, 10, and 16 are on the schedule for relocations/adjustments/site surveys next week
- 03, 04, 10, 14, and 15 are in the DOT process - a couple of devices have been added to the DOT list due to your desired locations needing permits.
- When maintenance is scheduled for a device, there isn't typically an action item on your part. The technician will reach out if they need tree trimming or whatnot, but Flock handles

- maintenance needs internally so you don't have to. It looks like maintenance is scheduled for several of your devices next week.
- I apologize if someone was left off an email with a notification. Please make sure you are replying all when responding to emails so we can ensure no one is dropped off.

Please let me know if you have any additional questions.

Thank you!

Shelby Marsh (she/her)
Project Manager
470-697-1121 |
shelby.marsh@flocksafety.com
flock safety

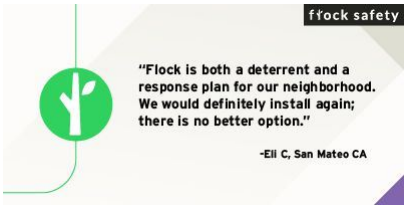

On Tue, Oct 31, 2023 at 4:38 PM Mark Parker <mark.parker@prescott-az.gov> wrote:

> Shelby & Gwen,
>
> Would you please provide some updates on the following:
>
> - Status on the two ADOT cameras
> - Status on the several camera adjustments
> - We received a message stating a camera was down and would be repaired, but when will that occur?
> - Lt. Small and I both seem to get messages that that other one did not receive. Can you please correct this so the both of us receive the same messages? For example, I do not receive the messages regarding the ADOT permit process nor did I receive the message that one of our cameras was down and would be repaired.
>
> Thank you,
>
> **Mark S. Parker**
> *Sergeant, Traffic Safety*
>
> 222 S. Marina Street **|** Prescott, AZ 86303
> Ph: 928.777.1997 **|** Fax: 928.778.3739
> Email: mark.parker@prescott-az.gov
> Web: www.prescottpolice.org

DOC-000236

Original filename: 20231106 - Re_ Project Updates (3).pdf
Original path: Flock City Docs - Records/20231106 - Re_ Project Updates (3).pdf
Document date: 2023-11-06
Document type: Email
Duplicate status: near
Original page count: 3
SHA256: 6ec088cd47648e5a93eaf5f99804f28024e3a005191d4fb5300743f633a42e5b

Summary:
Email thread between Prescott Police Sergeant Mark Parker and Flock Safety Project Manager Shelby Marsh coordinating camera installations, relocations, and maintenance, including requests for traffic control and a bucket truck and discussion of ADOT/DOT permitting status for specific devices.

From: "Mark Parker" <mark.parker@prescott-az.gov>
To: "Shelby Marsh" <shelby.marsh@flocksafety.com>
CC: "Gwen Saltal" <gwen.saltal@flocksafety.com>
"Jason Small" <jason.small@prescott-az.gov>
Date: 11/6/2023 10:33:11 AM
Subject: Re: Project Updates

I will see what I can do with two days notice, no promises. Please have the installer call me today asap: 928-925-4679 so we can discuss their plan for this week.

Best regards,

Mark S. Parker
Sergeant, Traffic Safety

222 S. Marina Street | Prescott, AZ 86303
Ph: 928.777.1997 | Fax: 928.778.3739
Email: mark.parker@prescott-az.gov
Web: www.prescottpolice.org

From: Shelby Marsh <shelby.marsh@flocksafety.com>
Sent: Monday, November 6, 2023 10:00 AM
To: Mark Parker <mark.parker@prescott-az.gov>
Cc: Gwen Saltal <gwen.saltal@flocksafety.com>; Jason Small <jason.small@prescott-az.gov>
Subject: Re: Project Updates

Good Morning,

I have a meeting with my Permitting Manager today. I will provide input on your feedback after this meeting!

My Field Team did reach out asking if you can provide traffic control and a bucket truck for your installations this week - we will be working on Devices 05, 06, 07, 10, and 16 on Wednesday, Thursday, and Friday. Does this work for you?

Thank you!

Shelby Marsh (she/her)
Project Manager
470-697-1121
|
shelby.marsh@flocksafety.com

flock safety



On Wed, Nov 1, 2023 at 3:41 PM Mark Parker <mark.parker@prescott-az.gov> wrote:

Shelby,

- 03, 04, 10, 14, and 15 are **not** DOT locations; via an email between our transportation director and Flock Safety permitting manager Michael Franzen, these were cleared for install last month…Can we get them on the schedule, please?
- Please remind me what we are doing with camera 10 as I do not recall that one needing adjustment.
- The only cameras that are DOT locations should be 9 & 13; the last update we received from you on these two cameras was on July 5th "*This morning our Permitting Manager reached out directly to AZDOT and asked for a status update for these permits. I will let you know as soon as we hear back*". It's been a few months and I was hopeful Michael has an update for us.
- Cameras 9 & 13 were cleared for temporary locations a long time ago and those locations were provided and cleared…what is the delay with these?

Thank you,

Mark S. Parker
Sergeant, Traffic Safety

222 S. Marina Street | Prescott, AZ 86303
Ph: 928.777.1997 | Fax: 928.778.3739
Email: mark.parker@prescott-az.gov
Web: www.prescottpolice.org

From: Shelby Marsh <shelby.marsh@flocksafety.com>
Sent: Wednesday, November 1, 2023 09:36
To: Mark Parker <mark.parker@prescott-az.gov>
Cc: Gwen Saltal <gwen.saltal@flocksafety.com>; Jason Small <jason.small@prescott-az.gov>
Subject: Re: Project Updates

Good Morning Sgt. Parker,

Please see below -


- 05, 06, 07, 10, and 16 are on the schedule for relocations/adjustments/site surveys next week
- 03, 04, 10, 14, and 15 are in the DOT process - a couple of devices have been added to the DOT list due to your desired locations needing permits.
- When maintenance is scheduled for a device, there isn't typically an action item on your part. The technician will reach out if they need tree trimming or whatnot, but Flock handles

- maintenance needs internally so you don't have to. It looks like maintenance is scheduled for several of your devices next week.
- I apologize if someone was left off an email with a notification. Please make sure you are replying all when responding to emails so we can ensure no one is dropped off.

Please let me know if you have any additional questions.

Thank you!

Shelby Marsh (she/her)
Project Manager
470-697-1121 |
shelby.marsh@flocksafety.com
flock safety

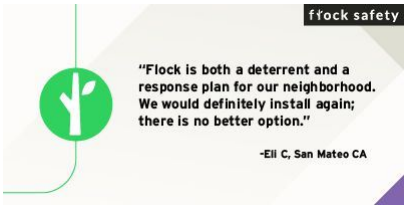

On Tue, Oct 31, 2023 at 4:38 PM Mark Parker <mark.parker@prescott-az.gov> wrote:

> Shelby & Gwen,
>
> Would you please provide some updates on the following:
>
> - Status on the two ADOT cameras
> - Status on the several camera adjustments
> - We received a message stating a camera was down and would be repaired, but when will that occur?
> - Lt. Small and I both seem to get messages that that other one did not receive. Can you please correct this so the both of us receive the same messages? For example, I do not receive the messages regarding the ADOT permit process nor did I receive the message that one of our cameras was down and would be repaired.
>
> Thank you,
>
> **Mark S. Parker**
> *Sergeant, Traffic Safety*
>
> 222 S. Marina Street **|** Prescott, AZ 86303
> Ph: 928.777.1997 **|** Fax: 928.778.3739
> Email: mark.parker@prescott-az.gov
> Web: www.prescottpolice.org

DOC-000237

Original filename: 20231106 - Re_ Project Updates.pdf
Original path: Flock City Docs - Records/20231106 - Re_ Project Updates.pdf
Document date: 2023-11-06
Document type: Email
Duplicate status: near (contained in thread DOC-000235)
Original page count: 4
SHA256: 635217dce1cdfe0556dad41a833b3484929419304ade37259b99f10823e5430e

Summary:
Email thread between Flock Safety Project Manager Shelby Marsh and Prescott Police Sergeant Mark Parker discussing installation scheduling, camera relocations/adjustments, DOT permitting status for cameras 9 & 13, and maintenance coordination including a request for traffic control and a bucket truck. Also addresses communication issues about ensuring all recipients receive notifications.

From: "Shelby Marsh" <shelby.marsh@flocksafety.com>
To: "Mark Parker" <mark.parker@prescott-az.gov>
CC: "Gwen Saltal" <gwen.saltal@flocksafety.com>
"Jason Small" <jason.small@prescott-az.gov>
Date: 11/6/2023 10:00:15 AM
Subject: Re: Project Updates


Good Morning,

I have a meeting with my Permitting Manager today. I will provide input on your feedback after this meeting!

My Field Team did reach out asking if you can provide traffic control and a bucket truck for your installations this week - we will be working on Devices 05, 06, 07, 10, and 16 on Wednesday, Thursday, and Friday. Does this work for you?

Thank you!

Shelby Marsh (she/her)
Project Manager
470-697-1121 | shelby.marsh@flocksafety.com
flock safety

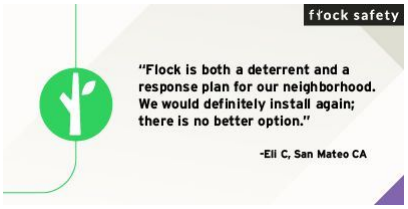

On Wed, Nov 1, 2023 at 3:41 PM Mark Parker <mark.parker@prescott-az.gov> wrote:

> Shelby,
>
> - 03, 04, 10, 14, and 15 are **not** DOT locations; via an email between our transportation director and Flock Safety permitting manager Michael Franzen, these were cleared for install last month…Can we get them on the schedule, please?
> - Please remind me what we are doing with camera 10 as I do not recall that one needing adjustment.
> - The only cameras that are DOT locations should be 9 & 13; the last update we received from you on these two cameras was on July 5th "*This morning our Permitting Manager reached out directly to AZDOT and asked for a status update for these permits. I will let you know as soon as we hear back*". It's been a few months and I was hopeful Michael has an update for us.
> - Cameras 9 & 13 were cleared for temporary locations a long time ago and those locations were provided and cleared…what is the delay with these?

Thank you,

Mark S. Parker

Sergeant, Traffic Safety

222 S. Marina Street | Prescott, AZ 86303

Ph: 928.777.1997 | Fax: 928.778.3739

Email: mark.parker@prescott-az.gov

Web: www.prescottpolice.org

From: Shelby Marsh <shelby.marsh@flocksafety.com>
Sent: Wednesday, November 1, 2023 09:36
To: Mark Parker <mark.parker@prescott-az.gov>
Cc: Gwen Saltal <gwen.saltal@flocksafety.com>; Jason Small <jason.small@prescott-az.gov>
Subject: Re: Project Updates

Good Morning Sgt. Parker,

Please see below -

- 05, 06, 07, 10, and 16 are on the schedule for relocations/adjustments/site surveys next week
- 03, 04, 10, 14, and 15 are in the DOT process - a couple of devices have been added to the DOT list due to your desired locations needing permits.
- When maintenance is scheduled for a device, there isn't typically an action item on your part. The technician will reach out if they need tree trimming or whatnot, but Flock handles maintenance needs internally so you don't have to. It looks like maintenance is scheduled for several of your devices next week.
- I apologize if someone was left off an email with a notification. Please make sure you are replying all when responding to emails so we can ensure no one is dropped off.

Please let me know if you have any additional questions.

Thank you!

Shelby Marsh (she/her)

Project Manager

470-697-1121 |
shelby.marsh@flocksafety.com

flock safety



On Tue, Oct 31, 2023 at 4:38 PM Mark Parker <mark.parker@prescott-az.gov> wrote:

> Shelby & Gwen,
>
> Would you please provide some updates on the following:
>
> - Status on the two ADOT cameras
> - Status on the several camera adjustments
> - We received a message stating a camera was down and would be repaired, but when will that occur?
> - Lt. Small and I both seem to get messages that that other one did not receive. Can you please correct this so the both of us receive the same messages? For example, I do not receive the messages regarding the ADOT permit process nor did I receive the message that one of our cameras was down and would be repaired.
>
> Thank you,

Mark S. Parker

Sergeant, Traffic Safety

222 S. Marina Street **|** Prescott, AZ 86303

Ph: 928.777.1997 **|** Fax: 928.778.3739

Email: mark.parker@prescott-az.gov

Web: www.prescottpolice.org

DOC-000238

Original filename: 20231106 - Upcoming Flock Activities - AZ - Prescott PD (1).pdf
Original path: Flock City Docs - Records/20231106 - Upcoming Flock Activities - AZ - Prescott PD (1).pdf
Document date: 2023-11-06
Document type: Email
Duplicate status: near (contained in thread DOC-000231)
Original page count: 1
SHA256: 958c232981cb4a524833af66a4c17132241231db72fb13ff2dccf5f4ccef94a3

Summary:
An automated Flock Safety Daily Digest email to Jason Small of Prescott PD summarizing upcoming scheduled camera relocation and installation activities at five specified locations between November 8-10, 2023. It explains status categories and technician visit types (site survey, installation, maintenance).

From: "Flock Safety Daily Digest" <digest@flocksafety.com>
To: jason.small@prescott-az.gov
Date: 11/6/2023 8:15:47 PM
Subject: Upcoming Flock Activities - AZ - Prescott PD



Hi Jason Small,

Below you will find a summary of upcoming activities related to your Flock Safety network.

Recent Activity

Location Name	Status	Visit Type	Completed/Scheduled Date
#05 Iron Springs @ Williamson Valley Rd EB	Scheduled	Relocation - Installation	11/8/2023
#06 Miller Valley Rd @ Whipple St SB	Scheduled	Relocation - Installation	11/8/2023
#07 Willow Creek Rd @ Tractor Supply NB	Scheduled	Relocation - Installation	11/9/2023
#10 Whipple St @ Division St EB	Scheduled	Relocation - Installation	11/9/2023
#16 Gurley St @ Marina EB	Scheduled	Relocation - Installation	11/10/2023

Status:
Scheduling: We are actively scheduling the technician visit - be that for a pre-installation site survey or the installation. Be on the lookout for the dispatched appointment within the next week or two.
Scheduled: Barring unforeseen circumstances, the technician will be onsite for your site survey or installation on this date.
Completed: The technician has completed the visit. Next step: the experts are in the process of confirming that your cameras are functioning properly (receiving adequate sunlight, connecting regularly to the cellular network, taking high-quality images, etc.). Once that part is complete, we will grant access to your camera footage.

Visit Types:
Site Survey: The technician will confirm that the locations previously agreed upon will work for the installation. The technician will place white flags at each location according to the plan you approved.
Installation: The technician will follow the plan based on the results of the site survey.
Maintenance: Our systems have identified an issue with your camera and a technician will be onsite to resolve the issue.

Stay Safe,
Your Flock Safety Team

Have questions? Should somebody else be receiving this email instead of you? Email us at support@flocksafety.com.

DOC-000239

Original filename: 20231106 - Upcoming Flock Activities - AZ - Prescott PD (2).pdf
Original path: Flock City Docs - Records/20231106 - Upcoming Flock Activities - AZ - Prescott PD (2).pdf
Document date: 2023-11-06
Document type: Email
Duplicate status: near (contained in thread DOC-000315)
Original page count: 1
SHA256: a7f0f07c73d9b268a98a2560a33719e11d9ae92a3f5e7fc0a43b5e4f54e4aae1

Summary:
An automated Flock Safety Daily Digest email to Prescott PD's Jason Small summarizing upcoming scheduled maintenance visits for several ALPR camera locations on November 8-10, 2023, and explaining status and visit-type terminology.

From: "Flock Safety Daily Digest" <digest@flocksafety.com>
To: jason.small@prescott-az.gov
Date: 11/6/2023 8:15:23 PM
Subject: Upcoming Flock Activities - AZ - Prescott PD



Hi Jason Small,

Below you will find a summary of upcoming activities related to your Flock Safety network.

Recent Activity

Location Name	Status	Visit Type	Completed/Scheduled Date
(05) Iron Springs SB / Vyne	Scheduled	Maintenance - Complete Regular Maintenance	11/8/2023
(06) Miller Valley SB / Whipple	Scheduled	Maintenance - Complete Regular Maintenance	11/8/2023
(07) Willow Creek NB / Commerce	Scheduled	Maintenance - Complete Regular Maintenance	11/9/2023
(10) White Spar NB / Copper Basin	Scheduled	Maintenance - Complete Regular Maintenance	11/9/2023
(16) Gurley EB / Marina	Scheduled	Maintenance - Complete Regular Maintenance	11/10/2023

Status:
Scheduling: We are actively scheduling the technician visit - be that for a pre-installation site survey or the installation. Be on the lookout for the dispatched appointment within the next week or two.
Scheduled: Barring unforeseen circumstances, the technician will be onsite for your site survey or installation on this date.
Completed: The technician has completed the visit. Next step: the experts are in the process of confirming that your cameras are functioning properly (receiving adequate sunlight, connecting regularly to the cellular network, taking high-quality images, etc.). Once that part is complete, we will grant access to your camera footage.

Visit Types:
Site Survey: The technician will confirm that the locations previously agreed upon will work for the installation. The technician will place white flags at each location according to the plan you approved.
Installation: The technician will follow the plan based on the results of the site survey.
Maintenance: Our systems have identified an issue with your camera and a technician will be onsite to resolve the issue.

Stay Safe,
Your Flock Safety Team

Have questions? Should somebody else be receiving this email instead of you? Email us at support@flocksafety.com.

DOC-000240

Original filename: 20231106 - Upcoming Flock Activities - AZ - Prescott PD (3).pdf
Original path: Flock City Docs - Records/20231106 - Upcoming Flock Activities - AZ - Prescott PD (3).pdf
Document date: 2023-11-06
Document type: Email
Duplicate status: near (contained in thread DOC-000233)
Original page count: 1
SHA256: 83e477b0951fb5c763c55144985e498de4a86f722ed5c8db5bf433407ac0dca1

Summary:
An automated Flock Safety Daily Digest email to Amy Bonney of Prescott PD summarizing upcoming scheduled maintenance visits at several camera locations between November 8-10, 2023. It also explains status definitions and visit types such as site survey, installation, and maintenance.

From: "Flock Safety Daily Digest" <digest@flocksafety.com>
To: amy.bonney@prescott-az.gov
Date: 11/6/2023 8:15:23 PM
Subject: Upcoming Flock Activities - AZ - Prescott PD



Hi AMY BONNEY,

Below you will find a summary of upcoming activities related to your Flock Safety network.

Recent Activity

Location Name	Status	Visit Type	Completed/Scheduled Date
(05) Iron Springs SB / Vyne	Scheduled	Maintenance - Complete Regular Maintenance	11/8/2023
(06) Miller Valley SB / Whipple	Scheduled	Maintenance - Complete Regular Maintenance	11/8/2023
(07) Willow Creek NB / Commerce	Scheduled	Maintenance - Complete Regular Maintenance	11/9/2023
(10) White Spar NB / Copper Basin	Scheduled	Maintenance - Complete Regular Maintenance	11/9/2023
(16) Gurley EB / Marina	Scheduled	Maintenance - Complete Regular Maintenance	11/10/2023

Status:
Scheduling: We are actively scheduling the technician visit - be that for a pre-installation site survey or the installation. Be on the lookout for the dispatched appointment within the next week or two.
Scheduled: Barring unforeseen circumstances, the technician will be onsite for your site survey or installation on this date.
Completed: The technician has completed the visit. Next step: the experts are in the process of confirming that your cameras are functioning properly (receiving adequate sunlight, connecting regularly to the cellular network, taking high-quality images, etc.). Once that part is complete, we will grant access to your camera footage.

Visit Types:
Site Survey: The technician will confirm that the locations previously agreed upon will work for the installation. The technician will place white flags at each location according to the plan you approved.
Installation: The technician will follow the plan based on the results of the site survey.
Maintenance: Our systems have identified an issue with your camera and a technician will be onsite to resolve the issue.

Stay Safe,
Your Flock Safety Team

Have questions? Should somebody else be receiving this email instead of you? Email us at support@flocksafety.com.

DOC-000241

Original filename: 20231106 - Upcoming Flock Activities - AZ - Prescott PD.pdf
Original path: Flock City Docs - Records/20231106 - Upcoming Flock Activities - AZ - Prescott PD.pdf
Document date: 2023-11-06
Document type: Email
Duplicate status: near (contained in thread DOC-000238)
Original page count: 1
SHA256: 0a7cd8b25db2c61f6f556c4a2908e3e6f30d5931a38607c1a272873e99da4bdd

Summary:
An automated Flock Safety Daily Digest email to Amy Bonney of Prescott PD summarizing upcoming scheduled technician visits for camera relocation and installation at five specified locations between November 8-10, 2023. It also explains status types (Scheduling, Scheduled, Completed) and visit types (Site Survey, Installation, Maintenance).

From: "Flock Safety Daily Digest" <digest@flocksafety.com>
To: amy.bonney@prescott-az.gov
Date: 11/6/2023 8:15:47 PM
Subject: Upcoming Flock Activities - AZ - Prescott PD



Hi AMY BONNEY,

Below you will find a summary of upcoming activities related to your Flock Safety network.

Recent Activity

Location Name	Status	Visit Type	Completed/Scheduled Date
#05 Iron Springs @ Williamson Valley Rd EB	Scheduled	Relocation - Installation	11/8/2023
#06 Miller Valley Rd @ Whipple St SB	Scheduled	Relocation - Installation	11/8/2023
#07 Willow Creek Rd @ Tractor Supply NB	Scheduled	Relocation - Installation	11/9/2023
#10 Whipple St @ Division St EB	Scheduled	Relocation - Installation	11/9/2023
#16 Gurley St @ Marina EB	Scheduled	Relocation - Installation	11/10/2023

Status:
Scheduling: We are actively scheduling the technician visit - be that for a pre-installation site survey or the installation. Be on the lookout for the dispatched appointment within the next week or two.
Scheduled: Barring unforeseen circumstances, the technician will be onsite for your site survey or installation on this date.
Completed: The technician has completed the visit. Next step: the experts are in the process of confirming that your cameras are functioning properly (receiving adequate sunlight, connecting regularly to the cellular network, taking high-quality images, etc.). Once that part is complete, we will grant access to your camera footage.

Visit Types:
Site Survey: The technician will confirm that the locations previously agreed upon will work for the installation. The technician will place white flags at each location according to the plan you approved.
Installation: The technician will follow the plan based on the results of the site survey.
Maintenance: Our systems have identified an issue with your camera and a technician will be onsite to resolve the issue.

Stay Safe,
Your Flock Safety Team

Have questions? Should somebody else be receiving this email instead of you? Email us at support@flocksafety.com.

DOC-000242

Original filename: 20231107 - Upcoming Flock Activities - AZ - Prescott PD (1).pdf
Original path: Flock City Docs - Records/20231107 - Upcoming Flock Activities - AZ - Prescott PD (1).pdf
Document date: 2023-11-07
Document type: Email
Duplicate status: near (contained in thread DOC-000238)
Original page count: 1
SHA256: 3e6c350f3a3063aa36db95c573d6256b3a8dbecdd88a7d6169e44c395d234df0

Summary:
A Flock Safety Daily Digest email to Amy Bonney of Prescott PD summarizing upcoming scheduled technician visits for relocation and installation of ALPR cameras at five city locations on November 8-10, 2023, and explaining the status categories and visit types.

From: "Flock Safety Daily Digest" <digest@flocksafety.com>
To: amy.bonney@prescott-az.gov
Date: 11/7/2023 8:05:28 PM
Subject: Upcoming Flock Activities - AZ - Prescott PD



Hi AMY BONNEY,

Below you will find a summary of upcoming activities related to your Flock Safety network.

Recent Activity			
Location Name	Status	Visit Type	Completed/Scheduled Date
#05 Iron Springs @ Williamson Valley Rd EB	Scheduled	Relocation - Installation	11/8/2023
#06 Miller Valley Rd @ Whipple St SB	Scheduled	Relocation - Installation	11/8/2023
#07 Willow Creek Rd @ Tractor Supply NB	Scheduled	Relocation - Installation	11/9/2023
#10 Whipple St @ Division St EB	Scheduled	Relocation - Installation	11/9/2023
#16 Gurley St @ Marina EB	Scheduled	Relocation - Installation	11/10/2023

Status:
Scheduling: We are actively scheduling the technician visit - be that for a pre-installation site survey or the installation. Be on the lookout for the dispatched appointment within the next week or two.
Scheduled: Barring unforeseen circumstances, the technician will be onsite for your site survey or installation on this date.
Completed: The technician has completed the visit. Next step: the experts are in the process of confirming that your cameras are functioning properly (receiving adequate sunlight, connecting regularly to the cellular network, taking high-quality images, etc.). Once that part is complete, we will grant access to your camera footage.

Visit Types:
Site Survey: The technician will confirm that the locations previously agreed upon will work for the installation. The technician will place white flags at each location according to the plan you approved.
Installation: The technician will follow the plan based on the results of the site survey.
Maintenance: Our systems have identified an issue with your camera and a technician will be onsite to resolve the issue.

Stay Safe,
Your Flock Safety Team

Have questions? Should somebody else be receiving this email instead of you? Email us at support@flocksafety.com.

DOC-000243

Original filename: 20231107 - Upcoming Flock Activities - AZ - Prescott PD (2).pdf
Original path: Flock City Docs - Records/20231107 - Upcoming Flock Activities - AZ - Prescott PD (2).pdf
Document date: 2023-11-07
Document type: Email
Duplicate status: near (contained in thread DOC-000233)
Original page count: 1
SHA256: cac7169bed31c13846e6c7ae734a8a3e56be74bae4e9dc724df33830b0b580e3

Summary:
Flock Safety Daily Digest email to Prescott PD summarizing upcoming scheduled maintenance visits for several license-plate-reader camera locations between November 8-10, 2023. The email also explains status definitions and visit types (site survey, installation, maintenance).

From: "Flock Safety Daily Digest" <digest@flocksafety.com>
To: amy.bonney@prescott-az.gov
Date: 11/7/2023 8:05:08 PM
Subject: Upcoming Flock Activities - AZ - Prescott PD

flock safety

Hi AMY BONNEY,

Below you will find a summary of upcoming activities related to your Flock Safety network.

Recent Activity

Location Name	Status	Visit Type	Completed/Scheduled Date
(05) Iron Springs SB / Vyne	Scheduled	Maintenance - Complete Regular Maintenance	11/8/2023
(06) Miller Valley SB / Whipple	Scheduled	Maintenance - Complete Regular Maintenance	11/8/2023
(07) Willow Creek NB / Commerce	Scheduled	Maintenance - Complete Regular Maintenance	11/9/2023
(10) White Spar NB / Copper Basin	Scheduled	Maintenance - Complete Regular Maintenance	11/9/2023
(16) Gurley EB / Marina	Scheduled	Maintenance - Complete Regular Maintenance	11/10/2023

Status:
Scheduling: We are actively scheduling the technician visit - be that for a pre-installation site survey or the installation. Be on the lookout for the dispatched appointment within the next week or two.
Scheduled: Barring unforeseen circumstances, the technician will be onsite for your site survey or installation on this date.
Completed: The technician has completed the visit. Next step: the experts are in the process of confirming that your cameras are functioning properly (receiving adequate sunlight, connecting regularly to the cellular network, taking high-quality images, etc.). Once that part is complete, we will grant access to your camera footage.

Visit Types:
Site Survey: The technician will confirm that the locations previously agreed upon will work for the installation. The technician will place white flags at each location according to the plan you approved.
Installation: The technician will follow the plan based on the results of the site survey.
Maintenance: Our systems have identified an issue with your camera and a technician will be onsite to resolve the issue.

Stay Safe,
Your Flock Safety Team

Have questions? Should somebody else be receiving this email instead of you? Email us at support@flocksafety.com.

DOC-000244

Original filename: 20231107 - Upcoming Flock Activities - AZ - Prescott PD (3).pdf
Original path: Flock City Docs - Records/20231107 - Upcoming Flock Activities - AZ - Prescott PD (3).pdf
Document date: 2023-11-07
Document type: Email
Duplicate status: near (contained in thread DOC-000315)
Original page count: 1
SHA256: 12f103ec51ae9b347257ad98f777be75db430968a3bbd0374e3a25ff16b9222a

Summary:
Automated Flock Safety Daily Digest email to Jason Small of Prescott PD summarizing upcoming scheduled regular maintenance visits at several camera locations on November 8-10, 2023. The email also explains the meaning of visit statuses and visit types (site survey, installation, maintenance).

From: "Flock Safety Daily Digest" <digest@flocksafety.com>
To: jason.small@prescott-az.gov
Date: 11/7/2023 8:05:08 PM
Subject: Upcoming Flock Activities - AZ - Prescott PD



Hi Jason Small,

Below you will find a summary of upcoming activities related to your Flock Safety network.

Recent Activity

Location Name	Status	Visit Type	Completed/Scheduled Date
(05) Iron Springs SB / Vyne	Scheduled	Maintenance - Complete Regular Maintenance	11/8/2023
(06) Miller Valley SB / Whipple	Scheduled	Maintenance - Complete Regular Maintenance	11/8/2023
(07) Willow Creek NB / Commerce	Scheduled	Maintenance - Complete Regular Maintenance	11/9/2023
(10) White Spar NB / Copper Basin	Scheduled	Maintenance - Complete Regular Maintenance	11/9/2023
(16) Gurley EB / Marina	Scheduled	Maintenance - Complete Regular Maintenance	11/10/2023

Status:
Scheduling: We are actively scheduling the technician visit - be that for a pre-installation site survey or the installation. Be on the lookout for the dispatched appointment within the next week or two.
Scheduled: Barring unforeseen circumstances, the technician will be onsite for your site survey or installation on this date.
Completed: The technician has completed the visit. Next step: the experts are in the process of confirming that your cameras are functioning properly (receiving adequate sunlight, connecting regularly to the cellular network, taking high-quality images, etc.). Once that part is complete, we will grant access to your camera footage.

Visit Types:
Site Survey: The technician will confirm that the locations previously agreed upon will work for the installation. The technician will place white flags at each location according to the plan you approved.
Installation: The technician will follow the plan based on the results of the site survey.
Maintenance: Our systems have identified an issue with your camera and a technician will be onsite to resolve the issue.

Stay Safe,
Your Flock Safety Team

Have questions? Should somebody else be receiving this email instead of you? Email us at support@flocksafety.com.

DOC-000245

Original filename: 20231107 - Upcoming Flock Activities - AZ - Prescott PD.pdf
Original path: Flock City Docs - Records/20231107 - Upcoming Flock Activities - AZ - Prescott PD.pdf
Document date: 2023-11-07
Document type: Email
Duplicate status: near (contained in thread DOC-000231)
Original page count: 1
SHA256: 5ab93cc957a00eacb384671ede83361578cd87306349e14e024ac71df4761b81

Summary:
An automated Flock Safety Daily Digest email to Jason Small of Prescott PD summarizing upcoming scheduled camera activities, listing five locations set for relocation-installation visits between November 8-10, 2023, and explaining status and visit-type definitions.

From: "Flock Safety Daily Digest" <digest@flocksafety.com>
To: jason.small@prescott-az.gov
Date: 11/7/2023 8:05:28 PM
Subject: Upcoming Flock Activities - AZ - Prescott PD



Hi Jason Small,

Below you will find a summary of upcoming activities related to your Flock Safety network.

Recent Activity			
Location Name	Status	Visit Type	Completed/Scheduled Date
#05 Iron Springs @ Williamson Valley Rd EB	Scheduled	Relocation - Installation	11/8/2023
#06 Miller Valley Rd @ Whipple St SB	Scheduled	Relocation - Installation	11/8/2023
#07 Willow Creek Rd @ Tractor Supply NB	Scheduled	Relocation - Installation	11/9/2023
#10 Whipple St @ Division St EB	Scheduled	Relocation - Installation	11/9/2023
#16 Gurley St @ Marina EB	Scheduled	Relocation - Installation	11/10/2023

Status:
Scheduling: We are actively scheduling the technician visit - be that for a pre-installation site survey or the installation. Be on the lookout for the dispatched appointment within the next week or two.
Scheduled: Barring unforeseen circumstances, the technician will be onsite for your site survey or installation on this date.
Completed: The technician has completed the visit. Next step: the experts are in the process of confirming that your cameras are functioning properly (receiving adequate sunlight, connecting regularly to the cellular network, taking high-quality images, etc.). Once that part is complete, we will grant access to your camera footage.

Visit Types:
Site Survey: The technician will confirm that the locations previously agreed upon will work for the installation. The technician will place white flags at each location according to the plan you approved.
Installation: The technician will follow the plan based on the results of the site survey.
Maintenance: Our systems have identified an issue with your camera and a technician will be onsite to resolve the issue.

Stay Safe,
Your Flock Safety Team

Have questions? Should somebody else be receiving this email instead of you? Email us at support@flocksafety.com.

DOC-000246

Original filename: 20231108 - Upcoming Flock Activities - AZ - Prescott PD (1).pdf
Original path: Flock City Docs - Records/20231108 - Upcoming Flock Activities - AZ - Prescott PD (1).pdf
Document date: 2023-11-08
Document type: Email
Duplicate status: near (contained in thread DOC-000238)
Original page count: 1
SHA256: f59b3a8db079facc0857af580622150f3db502da3d60a5b467c8b24f7525583f

Summary:
An automated Flock Safety Daily Digest email to Prescott PD summarizing recent and upcoming camera relocation-installation activities, listing specific camera locations with completed and scheduled visit dates. It also explains status meanings and visit types (site survey, installation, maintenance).

From: "Flock Safety Daily Digest" <digest@flocksafety.com>
To: amy.bonney@prescott-az.gov
Date: 11/8/2023 7:06:33 PM
Subject: Upcoming Flock Activities - AZ - Prescott PD



Hi Amy Bonney,

Below you will find a summary of upcoming activities related to your Flock Safety network.

Recent Activity			
Location Name	Status	Visit Type	Completed/Scheduled Date
#05 Iron Springs @ Williamson Valley Rd EB	Completed	Relocation - Installation	11/8/2023
#06 Miller Valley Rd @ Whipple St SB	Completed	Relocation - Installation	11/8/2023
#07 Willow Creek Rd @ Tractor Supply NB	Scheduled	Relocation - Installation	11/9/2023
#10 Whipple St @ Division St EB	Scheduled	Relocation - Installation	11/9/2023
#16 Gurley St @ Marina EB	Scheduled	Relocation - Installation	11/10/2023

Status:
Scheduling: We are actively scheduling the technician visit - be that for a pre-installation site survey or the installation. Be on the lookout for the dispatched appointment within the next week or two.
Scheduled: Barring unforeseen circumstances, the technician will be onsite for your site survey or installation on this date.
Completed: The technician has completed the visit. Next step: the experts are in the process of confirming that your cameras are functioning properly (receiving adequate sunlight, connecting regularly to the cellular network, taking high-quality images, etc.). Once that part is complete, we will grant access to your camera footage.

Visit Types:
Site Survey: The technician will confirm that the locations previously agreed upon will work for the installation. The technician will place white flags at each location according to the plan you approved.
Installation: The technician will follow the plan based on the results of the site survey.
Maintenance: Our systems have identified an issue with your camera and a technician will be onsite to resolve the issue.

Stay Safe,
Your Flock Safety Team

Have questions? Should somebody else be receiving this email instead of you? Email us at support@flocksafety.com.

DOC-000247

Original filename: 20231108 - Upcoming Flock Activities - AZ - Prescott PD (2).pdf
Original path: Flock City Docs - Records/20231108 - Upcoming Flock Activities - AZ - Prescott PD (2).pdf
Document date: 2023-11-08
Document type: Email
Duplicate status: near (contained in thread DOC-000315)
Original page count: 1
SHA256: df031a64ae15e292c108a92639452392edd7e9bf567769b6dba2bfac7e7445e7

Summary:
An automated Flock Safety Daily Digest email to Jason Small of Prescott PD summarizing recent and upcoming maintenance visits to several ALPR camera locations in Prescott, AZ. It lists completed and scheduled regular maintenance activities for November 8-10, 2023.

From: "Flock Safety Daily Digest" <digest@flocksafety.com>
To: jason.small@prescott-az.gov
Date: 11/8/2023 7:06:13 PM
Subject: Upcoming Flock Activities - AZ - Prescott PD

flock safety

Hi Jason Small,

Below you will find a summary of upcoming activities related to your Flock Safety network.

Recent Activity

Location Name	Status	Visit Type	Completed/Scheduled Date
(05) Iron Springs SB / Vyne	Completed	Maintenance - Complete Regular Maintenance	11/8/2023
(06) Miller Valley SB / Whipple	Completed	Maintenance - Complete Regular Maintenance	11/8/2023
(07) Willow Creek NB / Commerce	Scheduled	Maintenance - Complete Regular Maintenance	11/9/2023
(10) White Spar NB / Copper Basin	Scheduled	Maintenance - Complete Regular Maintenance	11/9/2023
(16) Gurley EB / Marina	Scheduled	Maintenance - Complete Regular Maintenance	11/10/2023

Status:
Scheduling: We are actively scheduling the technician visit - be that for a pre-installation site survey or the installation. Be on the lookout for the dispatched appointment within the next week or two.
Scheduled: Barring unforeseen circumstances, the technician will be onsite for your site survey or installation on this date.
Completed: The technician has completed the visit. Next step: the experts are in the process of confirming that your cameras are functioning properly (receiving adequate sunlight, connecting regularly to the cellular network, taking high-quality images, etc.). Once that part is complete, we will grant access to your camera footage.

Visit Types:
Site Survey: The technician will confirm that the locations previously agreed upon will work for the installation. The technician will place white flags at each location according to the plan you approved.
Installation: The technician will follow the plan based on the results of the site survey.
Maintenance: Our systems have identified an issue with your camera and a technician will be onsite to resolve the issue.

Stay Safe,
Your Flock Safety Team

Have questions? Should somebody else be receiving this email instead of you? Email us at support@flocksafety.com.

DOC-000248

Original filename: 20231108 - Upcoming Flock Activities - AZ - Prescott PD (3).pdf
Original path: Flock City Docs - Records/20231108 - Upcoming Flock Activities - AZ - Prescott PD (3).pdf
Document date: 2023-11-08
Document type: Email
Duplicate status: near (contained in thread DOC-000233)
Original page count: 1
SHA256: 3442c24527c8fc2860f5aecb152c219512de357e6100813e7c0f00448b8c78bd

Summary:
A Flock Safety Daily Digest email to Amy Bonney summarizing upcoming and completed maintenance visits for Prescott PD's ALPR camera network at several named locations. It explains status types (Scheduling, Scheduled, Completed) and visit types (Site Survey, Installation, Maintenance).

From: "Flock Safety Daily Digest" <digest@flocksafety.com>
To: amy.bonney@prescott-az.gov
Date: 11/8/2023 7:06:13 PM
Subject: Upcoming Flock Activities - AZ - Prescott PD

flock safety

Hi Amy Bonney,

Below you will find a summary of upcoming activities related to your Flock Safety network.

Recent Activity

Location Name	Status	Visit Type	Completed/Scheduled Date
(05) Iron Springs SB / Vyne	Completed	Maintenance - Complete Regular Maintenance	11/8/2023
(06) Miller Valley SB / Whipple	Completed	Maintenance - Complete Regular Maintenance	11/8/2023
(07) Willow Creek NB / Commerce	Scheduled	Maintenance - Complete Regular Maintenance	11/9/2023
(10) White Spar NB / Copper Basin	Scheduled	Maintenance - Complete Regular Maintenance	11/9/2023
(16) Gurley EB / Marina	Scheduled	Maintenance - Complete Regular Maintenance	11/10/2023

Status:
Scheduling: We are actively scheduling the technician visit - be that for a pre-installation site survey or the installation. Be on the lookout for the dispatched appointment within the next week or two.
Scheduled: Barring unforeseen circumstances, the technician will be onsite for your site survey or installation on this date.
Completed: The technician has completed the visit. Next step: the experts are in the process of confirming that your cameras are functioning properly (receiving adequate sunlight, connecting regularly to the cellular network, taking high-quality images, etc.). Once that part is complete, we will grant access to your camera footage.

Visit Types:
Site Survey: The technician will confirm that the locations previously agreed upon will work for the installation. The technician will place white flags at each location according to the plan you approved.
Installation: The technician will follow the plan based on the results of the site survey.
Maintenance: Our systems have identified an issue with your camera and a technician will be onsite to resolve the issue.

Stay Safe,
Your Flock Safety Team

Have questions? Should somebody else be receiving this email instead of you? Email us at support@flocksafety.com.

DOC-000249

Original filename: 20231108 - Upcoming Flock Activities - AZ - Prescott PD.pdf
Original path: Flock City Docs - Records/20231108 - Upcoming Flock Activities - AZ - Prescott PD.pdf
Document date: 2023-11-08
Document type: Email
Duplicate status: near (contained in thread DOC-000231)
Original page count: 1
SHA256: 30ebdd1778843ab87e8ea0b7bd4696deb829c12d671ab9b463ac49fee0973539

Summary:
An automated Flock Safety Daily Digest email to Prescott PD's Jason Small summarizing upcoming and completed camera relocation/installation activities across several Prescott intersections. It explains status and visit-type definitions (scheduling, scheduled, completed; site survey, installation, maintenance).

From: "Flock Safety Daily Digest" <digest@flocksafety.com>
To: jason.small@prescott-az.gov
Date: 11/8/2023 7:06:33 PM
Subject: Upcoming Flock Activities - AZ - Prescott PD



Hi Jason Small,

Below you will find a summary of upcoming activities related to your Flock Safety network.

Recent Activity

Location Name	Status	Visit Type	Completed/Scheduled Date
#05 Iron Springs @ Williamson Valley Rd EB	Completed	Relocation - Installation	11/8/2023
#06 Miller Valley Rd @ Whipple St SB	Completed	Relocation - Installation	11/8/2023
#07 Willow Creek Rd @ Tractor Supply NB	Scheduled	Relocation - Installation	11/9/2023
#10 Whipple St @ Division St EB	Scheduled	Relocation - Installation	11/9/2023
#16 Gurley St @ Marina EB	Scheduled	Relocation - Installation	11/10/2023

Status:
Scheduling: We are actively scheduling the technician visit - be that for a pre-installation site survey or the installation. Be on the lookout for the dispatched appointment within the next week or two.
Scheduled: Barring unforeseen circumstances, the technician will be onsite for your site survey or installation on this date.
Completed: The technician has completed the visit. Next step: the experts are in the process of confirming that your cameras are functioning properly (receiving adequate sunlight, connecting regularly to the cellular network, taking high-quality images, etc.). Once that part is complete, we will grant access to your camera footage.

Visit Types:
Site Survey: The technician will confirm that the locations previously agreed upon will work for the installation. The technician will place white flags at each location according to the plan you approved.
Installation: The technician will follow the plan based on the results of the site survey.
Maintenance: Our systems have identified an issue with your camera and a technician will be onsite to resolve the issue.

Stay Safe,
Your Flock Safety Team

Have questions? Should somebody else be receiving this email instead of you? Email us at support@flocksafety.com.

DOC-000250

Original filename: 20231109 - Upcoming Flock Activities - AZ - Prescott PD (1).pdf
Original path: Flock City Docs - Records/20231109 - Upcoming Flock Activities - AZ - Prescott PD (1).pdf
Document date: 2023-11-09
Document type: Email
Duplicate status: near (contained in thread DOC-000253)
Original page count: 1
SHA256: ea283dda6fd8ec7ded8b406a3e6db8c98ad14423f2a2d1782e85f328726b9de9

Summary:
A Flock Safety Daily Digest email to Prescott PD summarizing upcoming and completed camera activities, listing three relocation-installation visits completed on 11/9/2023. It explains status categories and visit types (site survey, installation, maintenance).

From: "Flock Safety Daily Digest" <digest@flocksafety.com>
To: amy.bonney@prescott-az.gov
Date: 11/9/2023 8:12:37 PM
Subject: Upcoming Flock Activities - AZ - Prescott PD



Hi AMY BONNEY,

Below you will find a summary of upcoming activities related to your Flock Safety network.

Recent Activity

Location Name	Status	Visit Type	Completed/Scheduled Date
#07 Willow Creek Rd @ Tractor Supply NB	Completed	Relocation - Installation	11/9/2023
#10 Whipple St @ Division St EB	Completed	Relocation - Installation	11/9/2023
#16 Gurley St @ Marina EB	Completed	Relocation - Installation	11/9/2023

Status:
Scheduling: We are actively scheduling the technician visit - be that for a pre-installation site survey or the installation. Be on the lookout for the dispatched appointment within the next week or two.
Scheduled: Barring unforeseen circumstances, the technician will be onsite for your site survey or installation on this date.
Completed: The technician has completed the visit. Next step: the experts are in the process of confirming that your cameras are functioning properly (receiving adequate sunlight, connecting regularly to the cellular network, taking high-quality images, etc.). Once that part is complete, we will grant access to your camera footage.

Visit Types:
Site Survey: The technician will confirm that the locations previously agreed upon will work for the installation. The technician will place white flags at each location according to the plan you approved.
Installation: The technician will follow the plan based on the results of the site survey.
Maintenance: Our systems have identified an issue with your camera and a technician will be onsite to resolve the issue.

Stay Safe,
Your Flock Safety Team

Have questions? Should somebody else be receiving this email instead of you? Email us at support@flocksafety.com.

DOC-000251

Original filename: 20231109 - Upcoming Flock Activities - AZ - Prescott PD (2).pdf
Original path: Flock City Docs - Records/20231109 - Upcoming Flock Activities - AZ - Prescott PD (2).pdf
Document date: 2023-11-09
Document type: Email
Duplicate status: near (contained in thread DOC-000188)
Original page count: 1
SHA256: f9205ce813f54b9f19bd1198295e5de67516787b37849f84c70290f43806344b

Summary:
Automated Flock Safety Daily Digest email to Prescott PD's Jason Small summarizing upcoming and completed activities on the city's Flock camera network, including regular maintenance completed at three camera locations on 11/9/2023. The email explains status definitions (Scheduling, Scheduled, Completed) and visit types (Site Survey, Installation, Maintenance).

From: "Flock Safety Daily Digest" <digest@flocksafety.com>
To: jason.small@prescott-az.gov
Date: 11/9/2023 8:12:18 PM
Subject: Upcoming Flock Activities - AZ - Prescott PD



Hi Jason Small,

Below you will find a summary of upcoming activities related to your Flock Safety network.

Recent Activity

Location Name	Status	Visit Type	Completed/Scheduled Date
(07) Willow Creek NB / Commerce	Completed	Maintenance - Complete Regular Maintenance	11/9/2023
(10) White Spar NB / Copper Basin	Completed	Maintenance - Complete Regular Maintenance	11/9/2023
(16) Gurley EB / Marina	Completed	Maintenance - Complete Regular Maintenance	11/9/2023

Status:
Scheduling: We are actively scheduling the technician visit - be that for a pre-installation site survey or the installation. Be on the lookout for the dispatched appointment within the next week or two.
Scheduled: Barring unforeseen circumstances, the technician will be onsite for your site survey or installation on this date.
Completed: The technician has completed the visit. Next step: the experts are in the process of confirming that your cameras are functioning properly (receiving adequate sunlight, connecting regularly to the cellular network, taking high-quality images, etc.). Once that part is complete, we will grant access to your camera footage.

Visit Types:
Site Survey: The technician will confirm that the locations previously agreed upon will work for the installation. The technician will place white flags at each location according to the plan you approved.
Installation: The technician will follow the plan based on the results of the site survey.
Maintenance: Our systems have identified an issue with your camera and a technician will be onsite to resolve the issue.

Stay Safe,
Your Flock Safety Team

Have questions? Should somebody else be receiving this email instead of you? Email us at support@flocksafety.com.

DOC-000252

Original filename: 20231109 - Upcoming Flock Activities - AZ - Prescott PD (3).pdf
Original path: Flock City Docs - Records/20231109 - Upcoming Flock Activities - AZ - Prescott PD (3).pdf
Document date: 2023-11-09
Document type: Email
Duplicate status: near (contained in thread DOC-000251)
Original page count: 1
SHA256: f3e87669176034a1a7c8fff16898708844ea5d10dcfa7144ebca017917198173

Summary:
An automated Flock Safety Daily Digest email to Prescott PD summarizing recent and upcoming camera network activities, reporting completed regular maintenance visits at three camera locations on 11/9/2023. The email also explains status definitions (Scheduling, Scheduled, Completed) and visit types (Site Survey, Installation, Maintenance).

From: "Flock Safety Daily Digest" <digest@flocksafety.com>
To: amy.bonney@prescott-az.gov
Date: 11/9/2023 8:12:18 PM
Subject: Upcoming Flock Activities - AZ - Prescott PD



Hi AMY BONNEY,

Below you will find a summary of upcoming activities related to your Flock Safety network.

Recent Activity

Location Name	Status	Visit Type	Completed/Scheduled Date
(07) Willow Creek NB / Commerce	Completed	Maintenance - Complete Regular Maintenance	11/9/2023
(10) White Spar NB / Copper Basin	Completed	Maintenance - Complete Regular Maintenance	11/9/2023
(16) Gurley EB / Marina	Completed	Maintenance - Complete Regular Maintenance	11/9/2023

Status:
Scheduling: We are actively scheduling the technician visit - be that for a pre-installation site survey or the installation. Be on the lookout for the dispatched appointment within the next week or two.
Scheduled: Barring unforeseen circumstances, the technician will be onsite for your site survey or installation on this date.
Completed: The technician has completed the visit. Next step: the experts are in the process of confirming that your cameras are functioning properly (receiving adequate sunlight, connecting regularly to the cellular network, taking high-quality images, etc.). Once that part is complete, we will grant access to your camera footage.

Visit Types:
Site Survey: The technician will confirm that the locations previously agreed upon will work for the installation. The technician will place white flags at each location according to the plan you approved.
Installation: The technician will follow the plan based on the results of the site survey.
Maintenance: Our systems have identified an issue with your camera and a technician will be onsite to resolve the issue.

Stay Safe,
Your Flock Safety Team

Have questions? Should somebody else be receiving this email instead of you? Email us at support@flocksafety.com.

DOC-000253

Original filename: 20231109 - Upcoming Flock Activities - AZ - Prescott PD.pdf
Original path: Flock City Docs - Records/20231109 - Upcoming Flock Activities - AZ - Prescott PD.pdf
Document date: 2023-11-09
Document type: Email
Duplicate status: near (contained in thread DOC-000104)
Original page count: 1
SHA256: 1169cddb6311292bde247036e8b9a3aab3613c89372916980d350d55b7f71af7

Summary:
An automated Flock Safety Daily Digest email to Prescott PD's Jason Small summarizing upcoming and completed camera network activities, including relocation installations completed on 11/9/2023 at three Prescott intersections. It explains status stages (scheduling, scheduled, completed) and visit types (site survey, installation, maintenance).

From: "Flock Safety Daily Digest" <digest@flocksafety.com>
To: jason.small@prescott-az.gov
Date: 11/9/2023 8:12:37 PM
Subject: Upcoming Flock Activities - AZ - Prescott PD



Hi Jason Small,

Below you will find a summary of upcoming activities related to your Flock Safety network.

Recent Activity

Location Name	Status	Visit Type	Completed/Scheduled Date
#07 Willow Creek Rd @ Tractor Supply NB	Completed	Relocation - Installation	11/9/2023
#10 Whipple St @ Division St EB	Completed	Relocation - Installation	11/9/2023
#16 Gurley St @ Marina EB	Completed	Relocation - Installation	11/9/2023

Status:
Scheduling: We are actively scheduling the technician visit - be that for a pre-installation site survey or the installation. Be on the lookout for the dispatched appointment within the next week or two.
Scheduled: Barring unforeseen circumstances, the technician will be onsite for your site survey or installation on this date.
Completed: The technician has completed the visit. Next step: the experts are in the process of confirming that your cameras are functioning properly (receiving adequate sunlight, connecting regularly to the cellular network, taking high-quality images, etc.). Once that part is complete, we will grant access to your camera footage.

Visit Types:
Site Survey: The technician will confirm that the locations previously agreed upon will work for the installation. The technician will place white flags at each location according to the plan you approved.
Installation: The technician will follow the plan based on the results of the site survey.
Maintenance: Our systems have identified an issue with your camera and a technician will be onsite to resolve the issue.

Stay Safe,
Your Flock Safety Team

Have questions? Should somebody else be receiving this email instead of you? Email us at support@flocksafety.com.

DOC-000254

Original filename: 20231110 - Upcoming Flock Activities - AZ - Prescott PD (1).pdf
Original path: Flock City Docs - Records/20231110 - Upcoming Flock Activities - AZ - Prescott PD (1).pdf
Document date: 2023-11-10
Document type: Email
Duplicate status: near (contained in thread DOC-000257)
Original page count: 1
SHA256: 7b9f9ecd0fcce801c34acc269e2f330ff80b5758cbf33cc25ccb991753e0413b

Summary:
A Flock Safety Daily Digest email to Amy Bonney summarizing upcoming and recent activities on Prescott PD's Flock camera network, noting a completed relocation-installation at #16 Gurley St @ Marina EB on 11/9/2023 and explaining status and visit types (site survey, installation, maintenance).

From: "Flock Safety Daily Digest" <digest@flocksafety.com>
To: amy.bonney@prescott-az.gov
Date: 11/10/2023 7:41:16 PM
Subject: Upcoming Flock Activities - AZ - Prescott PD



Hi Amy Bonney,

Below you will find a summary of upcoming activities related to your Flock Safety network.

Recent Activity			
Location Name	Status	Visit Type	Completed/Scheduled Date
#16 Gurley St @ Marina EB	Completed	Relocation - Installation	11/9/2023

Status:
Scheduling: We are actively scheduling the technician visit - be that for a pre-installation site survey or the installation. Be on the lookout for the dispatched appointment within the next week or two.
Scheduled: Barring unforeseen circumstances, the technician will be onsite for your site survey or installation on this date.
Completed: The technician has completed the visit. Next step: the experts are in the process of confirming that your cameras are functioning properly (receiving adequate sunlight, connecting regularly to the cellular network, taking high-quality images, etc.). Once that part is complete, we will grant access to your camera footage.

Visit Types:
Site Survey: The technician will confirm that the locations previously agreed upon will work for the installation. The technician will place white flags at each location according to the plan you approved.
Installation: The technician will follow the plan based on the results of the site survey.
Maintenance: Our systems have identified an issue with your camera and a technician will be onsite to resolve the issue.

Stay Safe,
Your Flock Safety Team

Have questions? Should somebody else be receiving this email instead of you? Email us at support@flocksafety.com.

DOC-000255

Original filename: 20231110 - Upcoming Flock Activities - AZ - Prescott PD (2).pdf
Original path: Flock City Docs - Records/20231110 - Upcoming Flock Activities - AZ - Prescott PD (2).pdf
Document date: 2023-11-10
Document type: Email
Duplicate status: near (contained in thread DOC-000256)
Original page count: 1
SHA256: 66bcd9d62a9ba13221aa102b58b61bca0b44b6b7fc1f889dff583e27d5f41954

Summary:
An automated Flock Safety Daily Digest email to Amy Bonney summarizing upcoming and recent activities on Prescott PD's Flock camera network, including a completed regular maintenance visit at the Gurley EB / Marina location on 11/9/2023. The email explains status and visit-type definitions for scheduling, site surveys, installations, and maintenance.

From: "Flock Safety Daily Digest" <digest@flocksafety.com>
To: amy.bonney@prescott-az.gov
Date: 11/10/2023 7:41:00 PM
Subject: Upcoming Flock Activities - AZ - Prescott PD



Hi Amy Bonney,

Below you will find a summary of upcoming activities related to your Flock Safety network.

Recent Activity			
Location Name	Status	Visit Type	Completed/Scheduled Date
(16) Gurley EB / Marina	Completed	Maintenance - Complete Regular Maintenance	11/9/2023

Status:
Scheduling: We are actively scheduling the technician visit - be that for a pre-installation site survey or the installation. Be on the lookout for the dispatched appointment within the next week or two.
Scheduled: Barring unforeseen circumstances, the technician will be onsite for your site survey or installation on this date.
Completed: The technician has completed the visit. Next step: the experts are in the process of confirming that your cameras are functioning properly (receiving adequate sunlight, connecting regularly to the cellular network, taking high-quality images, etc.). Once that part is complete, we will grant access to your camera footage.

Visit Types:
Site Survey: The technician will confirm that the locations previously agreed upon will work for the installation. The technician will place white flags at each location according to the plan you approved.
Installation: The technician will follow the plan based on the results of the site survey.
Maintenance: Our systems have identified an issue with your camera and a technician will be onsite to resolve the issue.

Stay Safe,
Your Flock Safety Team

Have questions? Should somebody else be receiving this email instead of you? Email us at support@flocksafety.com.

DOC-000256

Original filename: 20231110 - Upcoming Flock Activities - AZ - Prescott PD (3).pdf
Original path: Flock City Docs - Records/20231110 - Upcoming Flock Activities - AZ - Prescott PD (3).pdf
Document date: 2023-11-10
Document type: Email
Duplicate status: near (contained in thread DOC-000119)
Original page count: 1
SHA256: d80ab13f9ca094eef20b5e3d17ec9b5fc6d87b4043fa7aac1b406c3eb0726efb

Summary:
Automated Flock Safety Daily Digest email to Prescott PD's Jason Small summarizing upcoming and recent activities on the Flock camera network, including a completed regular maintenance visit at the Gurley EB / Marina location on 11/9/2023. The email also explains visit statuses and types such as site surveys, installations, and maintenance.

From: "Flock Safety Daily Digest" <digest@flocksafety.com>
To: jason.small@prescott-az.gov
Date: 11/10/2023 7:41:00 PM
Subject: Upcoming Flock Activities - AZ - Prescott PD



Hi Jason Small,

Below you will find a summary of upcoming activities related to your Flock Safety network.

Recent Activity			
Location Name	Status	Visit Type	Completed/Scheduled Date
(16) Gurley EB / Marina	Completed	Maintenance - Complete Regular Maintenance	11/9/2023

Status:
Scheduling: We are actively scheduling the technician visit - be that for a pre-installation site survey or the installation. Be on the lookout for the dispatched appointment within the next week or two.
Scheduled: Barring unforeseen circumstances, the technician will be onsite for your site survey or installation on this date.
Completed: The technician has completed the visit. Next step: the experts are in the process of confirming that your cameras are functioning properly (receiving adequate sunlight, connecting regularly to the cellular network, taking high-quality images, etc.). Once that part is complete, we will grant access to your camera footage.

Visit Types:
Site Survey: The technician will confirm that the locations previously agreed upon will work for the installation. The technician will place white flags at each location according to the plan you approved.
Installation: The technician will follow the plan based on the results of the site survey.
Maintenance: Our systems have identified an issue with your camera and a technician will be onsite to resolve the issue.

Stay Safe,
Your Flock Safety Team

Have questions? Should somebody else be receiving this email instead of you? Email us at support@flocksafety.com.

DOC-000257

Original filename: 20231110 - Upcoming Flock Activities - AZ - Prescott PD.pdf
Original path: Flock City Docs - Records/20231110 - Upcoming Flock Activities - AZ - Prescott PD.pdf
Document date: 2023-11-10
Document type: Email
Duplicate status: near (contained in thread DOC-000170)
Original page count: 1
SHA256: 7f73c66e77f462c919570ec3f4480ba48baea65101e643b29a06e4401eec6b24

Summary:
Automated Flock Safety Daily Digest email to Prescott PD summarizing upcoming and recently completed activities on the department's camera network, including a completed relocation-installation at #16 Gurley St @ Marina EB on 11/9/2023. The email explains the status types (scheduling, scheduled, completed) and visit types (site survey, installation, maintenance).

From: "Flock Safety Daily Digest" <digest@flocksafety.com>
To: jason.small@prescott-az.gov
Date: 11/10/2023 7:41:17 PM
Subject: Upcoming Flock Activities - AZ - Prescott PD



Hi Jason Small,

Below you will find a summary of upcoming activities related to your Flock Safety network.

Recent Activity			
Location Name	Status	Visit Type	Completed/Scheduled Date
#16 Gurley St @ Marina EB	Completed	Relocation - Installation	11/9/2023

Status:
Scheduling: We are actively scheduling the technician visit - be that for a pre-installation site survey or the installation. Be on the lookout for the dispatched appointment within the next week or two.
Scheduled: Barring unforeseen circumstances, the technician will be onsite for your site survey or installation on this date.
Completed: The technician has completed the visit. Next step: the experts are in the process of confirming that your cameras are functioning properly (receiving adequate sunlight, connecting regularly to the cellular network, taking high-quality images, etc.). Once that part is complete, we will grant access to your camera footage.

Visit Types:
Site Survey: The technician will confirm that the locations previously agreed upon will work for the installation. The technician will place white flags at each location according to the plan you approved.
Installation: The technician will follow the plan based on the results of the site survey.
Maintenance: Our systems have identified an issue with your camera and a technician will be onsite to resolve the issue.

Stay Safe,
Your Flock Safety Team

Have questions? Should somebody else be receiving this email instead of you? Email us at support@flocksafety.com.

DOC-000258

Original filename: 20231116 - ADOT contact for Flock camera install.pdf
Original path: Flock City Docs - Records/20231116 - ADOT contact for Flock camera install.pdf
Document date: 2023-11-16
Document type: Email
Duplicate status: unique
Original page count: 1
SHA256: 071cd581e6246706a0ac19e86f718bad7dad4b11d91ba3329bd4a553f7d7b679

Summary:
A police lieutenant from Prescott Valley emails a Prescott contact seeking an ADOT contact for installing Flock cameras on the interstate, noting they have completed their MOU with Flock and are in the installation/location phase.

From: "Michael Corcoran" <mcorcoran@prescottvalley-az.gov>
To: "Jason Small" <jason.small@prescott-az.gov>
Date: 11/16/2023 2:00:33 PM
Subject: ADOT contact for Flock camera install

Hello sir,

I've been told you were the one heading the Flock camera program for your city. If so, would you happen to have an ADOT contact for installation of Flock cameras on the interstate?

We were finally able to get our MOU completed with Flock for cameras and are now in the installation / location phase.

Anyway, look forward to hearing from you either way my friend, hope all is well.

Mike

MICHAEL CORCORAN
Police Lieutenant
Phone 928-772-5134 **Web** prescottvalley-az.gov
Email mcorcoran@prescottvalley-az.gov
LinkedIn | Facebook | Twitter | YouTube | Instagram

DOC-000266

Original filename: 20231128 - Upcoming Flock Activities - AZ - Prescott PD (1).pdf
Original path: Flock City Docs - Records/20231128 - Upcoming Flock Activities - AZ - Prescott PD (1).pdf
Document date: 2023-11-28
Document type: Email
Duplicate status: near (contained in thread DOC-000180)
Original page count: 1
SHA256: b118f6d8bcbda029a379299bb7b55870cb45370346084bda76ce9e568695f310

Summary:
An automated Flock Safety Daily Digest email to Jason Small of Prescott PD summarizing upcoming scheduled camera relocation/installation technician visits at four locations on 11/30/2023 and 12/1/2023. It explains status categories (Scheduling, Scheduled, Completed) and visit types (Site Survey, Installation, Maintenance).

From: "Flock Safety Daily Digest" <digest@flocksafety.com>
To: jason.small@prescott-az.gov
Date: 11/28/2023 7:21:33 PM
Subject: Upcoming Flock Activities - AZ - Prescott PD



Hi Jason Small,

Below you will find a summary of upcoming activities related to your Flock Safety network.

Recent Activity

Location Name	Status	Visit Type	Completed/Scheduled Date
#03 SR89 @ Rosser St NB	Scheduled	Relocation - Installation	11/30/2023
#04 Gurley St @ Sheldon St WB	Scheduled	Relocation - Installation	11/30/2023
#14 Montezuma @ Sheldon SB	Scheduled	Relocation - Installation	12/1/2023
#15 Sheldon @ Marina St EB	Scheduled	Relocation - Installation	12/1/2023

Status:
Scheduling: We are actively scheduling the technician visit - be that for a pre-installation site survey or the installation. Be on the lookout for the dispatched appointment within the next week or two.
Scheduled: Barring unforeseen circumstances, the technician will be onsite for your site survey or installation on this date.
Completed: The technician has completed the visit. Next step: the experts are in the process of confirming that your cameras are functioning properly (receiving adequate sunlight, connecting regularly to the cellular network, taking high-quality images, etc.). Once that part is complete, we will grant access to your camera footage.

Visit Types:
Site Survey: The technician will confirm that the locations previously agreed upon will work for the installation. The technician will place white flags at each location according to the plan you approved.
Installation: The technician will follow the plan based on the results of the site survey.
Maintenance: Our systems have identified an issue with your camera and a technician will be onsite to resolve the issue.

Stay Safe,
Your Flock Safety Team

Have questions? Should somebody else be receiving this email instead of you? Email us at support@flocksafety.com.

DOC-000267

Original filename: 20231128 - Upcoming Flock Activities - AZ - Prescott PD (2).pdf
Original path: Flock City Docs - Records/20231128 - Upcoming Flock Activities - AZ - Prescott PD (2).pdf
Document date: 2023-11-28
Document type: Email
Duplicate status: near (contained in thread DOC-000467)
Original page count: 1
SHA256: 619fe46350ca96dd31a4cf4cc9d7ef357d44c4ba9ae114fa942a089bc206892a

Summary:
An automated Flock Safety Daily Digest email to Jason Small at Prescott PD summarizing upcoming scheduled maintenance visits for several license-plate-reader camera locations between November 30 and December 1, 2023. The email also explains the meaning of status labels and visit types (site survey, installation, maintenance).

From: "Flock Safety Daily Digest" <digest@flocksafety.com>
To: jason.small@prescott-az.gov
Date: 11/28/2023 7:21:13 PM
Subject: Upcoming Flock Activities - AZ - Prescott PD

flock safety

Hi Jason Small,

Below you will find a summary of upcoming activities related to your Flock Safety network.

Recent Activity

Location Name	Status	Visit Type	Completed/Scheduled Date
(03) SR89 NB / Rosser	Scheduled	Maintenance - Complete Regular Maintenance	11/30/2023
(04) Gurley WB / Rush	Scheduled	Maintenance - Complete Regular Maintenance	11/30/2023
(14) Montezuma SB / Sheldon	Scheduled	Maintenance - Complete Regular Maintenance	12/1/2023
(15) Sheldon EB / Cortez	Scheduled	Maintenance - Complete Regular Maintenance	12/1/2023

Status:
Scheduling: We are actively scheduling the technician visit - be that for a pre-installation site survey or the installation. Be on the lookout for the dispatched appointment within the next week or two.
Scheduled: Barring unforeseen circumstances, the technician will be onsite for your site survey or installation on this date.
Completed: The technician has completed the visit. Next step: the experts are in the process of confirming that your cameras are functioning properly (receiving adequate sunlight, connecting regularly to the cellular network, taking high-quality images, etc.). Once that part is complete, we will grant access to your camera footage.

Visit Types:
Site Survey: The technician will confirm that the locations previously agreed upon will work for the installation. The technician will place white flags at each location according to the plan you approved.
Installation: The technician will follow the plan based on the results of the site survey.
Maintenance: Our systems have identified an issue with your camera and a technician will be onsite to resolve the issue.

Stay Safe,
Your Flock Safety Team

Have questions? Should somebody else be receiving this email instead of you? Email us at support@flocksafety.com.

DOC-000268

Original filename: 20231128 - Upcoming Flock Activities - AZ - Prescott PD (3).pdf
Original path: Flock City Docs - Records/20231128 - Upcoming Flock Activities - AZ - Prescott PD (3).pdf
Document date: 2023-11-28
Document type: Email
Duplicate status: near (contained in thread DOC-000267)
Original page count: 1
SHA256: a919081d760099b3c48a6fe44d04ce2b1a801a8968ade1689a020a3a9d05ef59

Summary:
A Flock Safety Daily Digest email to Amy Bonney of Prescott PD summarizing upcoming scheduled maintenance visits for four camera locations on 11/30/2023 and 12/1/2023. It also explains status and visit type definitions for site surveys, installations, and maintenance.

From: "Flock Safety Daily Digest" <digest@flocksafety.com>
To: amy.bonney@prescott-az.gov
Date: 11/28/2023 7:21:13 PM
Subject: Upcoming Flock Activities - AZ - Prescott PD



Hi Amy Bonney,

Below you will find a summary of upcoming activities related to your Flock Safety network.

Recent Activity

Location Name	Status	Visit Type	Completed/Scheduled Date
(03) SR89 NB / Rosser	Scheduled	Maintenance - Complete Regular Maintenance	11/30/2023
(04) Gurley WB / Rush	Scheduled	Maintenance - Complete Regular Maintenance	11/30/2023
(14) Montezuma SB / Sheldon	Scheduled	Maintenance - Complete Regular Maintenance	12/1/2023
(15) Sheldon EB / Cortez	Scheduled	Maintenance - Complete Regular Maintenance	12/1/2023

Status:
Scheduling: We are actively scheduling the technician visit - be that for a pre-installation site survey or the installation. Be on the lookout for the dispatched appointment within the next week or two.
Scheduled: Barring unforeseen circumstances, the technician will be onsite for your site survey or installation on this date.
Completed: The technician has completed the visit. Next step: the experts are in the process of confirming that your cameras are functioning properly (receiving adequate sunlight, connecting regularly to the cellular network, taking high-quality images, etc.). Once that part is complete, we will grant access to your camera footage.

Visit Types:
Site Survey: The technician will confirm that the locations previously agreed upon will work for the installation. The technician will place white flags at each location according to the plan you approved.
Installation: The technician will follow the plan based on the results of the site survey.
Maintenance: Our systems have identified an issue with your camera and a technician will be onsite to resolve the issue.

Stay Safe,
Your Flock Safety Team

Have questions? Should somebody else be receiving this email instead of you? Email us at support@flocksafety.com.

DOC-000269

Original filename: 20231128 - Upcoming Flock Activities - AZ - Prescott PD.pdf
Original path: Flock City Docs - Records/20231128 - Upcoming Flock Activities - AZ - Prescott PD.pdf
Document date: 2023-11-28
Document type: Email
Duplicate status: near (contained in thread DOC-000266)
Original page count: 1
SHA256: 327e7f5cf0a4188fbada1496a39fadb5b87529ab1490b82050ab447136bf2d31

Summary:
A Flock Safety Daily Digest email to Amy Bonney summarizing upcoming scheduled activities for Prescott PD's camera network, listing four camera locations set for relocation/installation on 11/30-12/1/2023. It explains status types and visit types (site survey, installation, maintenance).

From: "Flock Safety Daily Digest" <digest@flocksafety.com>
To: amy.bonney@prescott-az.gov
Date: 11/28/2023 7:21:33 PM
Subject: Upcoming Flock Activities - AZ - Prescott PD



Hi Amy Bonney,

Below you will find a summary of upcoming activities related to your Flock Safety network.

Recent Activity

Location Name	Status	Visit Type	Completed/Scheduled Date
#03 SR89 @ Rosser St NB	Scheduled	Relocation - Installation	11/30/2023
#04 Gurley St @ Sheldon St WB	Scheduled	Relocation - Installation	11/30/2023
#14 Montezuma @ Sheldon SB	Scheduled	Relocation - Installation	12/1/2023
#15 Sheldon @ Marina St EB	Scheduled	Relocation - Installation	12/1/2023

Status:
Scheduling: We are actively scheduling the technician visit - be that for a pre-installation site survey or the installation. Be on the lookout for the dispatched appointment within the next week or two.
Scheduled: Barring unforeseen circumstances, the technician will be onsite for your site survey or installation on this date.
Completed: The technician has completed the visit. Next step: the experts are in the process of confirming that your cameras are functioning properly (receiving adequate sunlight, connecting regularly to the cellular network, taking high-quality images, etc.). Once that part is complete, we will grant access to your camera footage.

Visit Types:
Site Survey: The technician will confirm that the locations previously agreed upon will work for the installation. The technician will place white flags at each location according to the plan you approved.
Installation: The technician will follow the plan based on the results of the site survey.
Maintenance: Our systems have identified an issue with your camera and a technician will be onsite to resolve the issue.

Stay Safe,
Your Flock Safety Team

Have questions? Should somebody else be receiving this email instead of you? Email us at support@flocksafety.com.

DOC-000270

Original filename: 20231129 - Upcoming Flock Activities - AZ - Prescott PD (1).pdf
Original path: Flock City Docs - Records/20231129 - Upcoming Flock Activities - AZ - Prescott PD (1).pdf
Document date: 2023-11-29
Document type: Email
Duplicate status: near (contained in thread DOC-000180)
Original page count: 1
SHA256: ef25f433bd52afb63cb77113422e100a52cbf2f4c8bae240ac572ef2ec2ce83b

Summary:
An automated Flock Safety daily digest email to Prescott PD summarizing upcoming camera activities, listing four scheduled relocation-installation visits at specific intersections on 11/30/2023 and 12/1/2023. The email explains status definitions and visit types (site survey, installation, maintenance).

From: "Flock Safety Daily Digest" <digest@flocksafety.com>
To: jason.small@prescott-az.gov
Date: 11/29/2023 7:12:37 PM
Subject: Upcoming Flock Activities - AZ - Prescott PD



Hi Jason Small,

Below you will find a summary of upcoming activities related to your Flock Safety network.

Recent Activity

Location Name	Status	Visit Type	Completed/Scheduled Date
#03 SR89 @ Rosser St NB	Scheduled	Relocation - Installation	11/30/2023
#04 Gurley St @ Sheldon St WB	Scheduled	Relocation - Installation	11/30/2023
#14 Montezuma @ Sheldon SB	Scheduled	Relocation - Installation	12/1/2023
#15 Sheldon @ Marina St EB	Scheduled	Relocation - Installation	12/1/2023

Status:
Scheduling: We are actively scheduling the technician visit - be that for a pre-installation site survey or the installation. Be on the lookout for the dispatched appointment within the next week or two.
Scheduled: Barring unforeseen circumstances, the technician will be onsite for your site survey or installation on this date.
Completed: The technician has completed the visit. Next step: the experts are in the process of confirming that your cameras are functioning properly (receiving adequate sunlight, connecting regularly to the cellular network, taking high-quality images, etc.). Once that part is complete, we will grant access to your camera footage.

Visit Types:
Site Survey: The technician will confirm that the locations previously agreed upon will work for the installation. The technician will place white flags at each location according to the plan you approved.
Installation: The technician will follow the plan based on the results of the site survey.
Maintenance: Our systems have identified an issue with your camera and a technician will be onsite to resolve the issue.

Stay Safe,
Your Flock Safety Team

Have questions? Should somebody else be receiving this email instead of you? Email us at support@flocksafety.com.

DOC-000271

Original filename: 20231129 - Upcoming Flock Activities - AZ - Prescott PD (2).pdf
Original path: Flock City Docs - Records/20231129 - Upcoming Flock Activities - AZ - Prescott PD (2).pdf
Document date: 2023-11-29
Document type: Email
Duplicate status: near (contained in thread DOC-000467)
Original page count: 1
SHA256: 1bcc6de92f3289438d286bfd09df215e890d1dfdc54f4bee0c8a9adeee434b4a

Summary:
An automated Flock Safety Daily Digest email to Jason Small of Prescott PD summarizing upcoming scheduled maintenance visits at four camera locations on 11/30/2023 and 12/1/2023. It also explains the meaning of visit statuses and visit types (site survey, installation, maintenance).

From: "Flock Safety Daily Digest" <digest@flocksafety.com>
To: jason.small@prescott-az.gov
Date: 11/29/2023 7:12:22 PM
Subject: Upcoming Flock Activities - AZ - Prescott PD

flock safety

Hi Jason Small,

Below you will find a summary of upcoming activities related to your Flock Safety network.

Recent Activity

Location Name	Status	Visit Type	Completed/Scheduled Date
(03) SR89 NB / Rosser	Scheduled	Maintenance - Complete Regular Maintenance	11/30/2023
(04) Gurley WB / Rush	Scheduled	Maintenance - Complete Regular Maintenance	11/30/2023
(14) Montezuma SB / Sheldon	Scheduled	Maintenance - Complete Regular Maintenance	12/1/2023
(15) Sheldon EB / Cortez	Scheduled	Maintenance - Complete Regular Maintenance	12/1/2023

Status:
Scheduling: We are actively scheduling the technician visit - be that for a pre-installation site survey or the installation. Be on the lookout for the dispatched appointment within the next week or two.
Scheduled: Barring unforeseen circumstances, the technician will be onsite for your site survey or installation on this date.
Completed: The technician has completed the visit. Next step: the experts are in the process of confirming that your cameras are functioning properly (receiving adequate sunlight, connecting regularly to the cellular network, taking high-quality images, etc.). Once that part is complete, we will grant access to your camera footage.

Visit Types:
Site Survey: The technician will confirm that the locations previously agreed upon will work for the installation. The technician will place white flags at each location according to the plan you approved.
Installation: The technician will follow the plan based on the results of the site survey.
Maintenance: Our systems have identified an issue with your camera and a technician will be onsite to resolve the issue.

Stay Safe,
Your Flock Safety Team

Have questions? Should somebody else be receiving this email instead of you? Email us at support@flocksafety.com.

DOC-000272

Original filename: 20231129 - Upcoming Flock Activities - AZ - Prescott PD (3).pdf
Original path: Flock City Docs - Records/20231129 - Upcoming Flock Activities - AZ - Prescott PD (3).pdf
Document date: 2023-11-29
Document type: Email
Duplicate status: near (contained in thread DOC-000267)
Original page count: 1
SHA256: 73e486608959cdfcac459e114a75a996b9b2c073286c204977e83ea4207992f8

Summary:
Flock Safety Daily Digest email to Amy Bonney of Prescott PD summarizing upcoming scheduled maintenance visits for several ALPR camera locations on 11/30/2023 and 12/1/2023. The email explains status and visit-type terminology (Site Survey, Installation, Maintenance).

From: "Flock Safety Daily Digest" <digest@flocksafety.com>
To: amy.bonney@prescott-az.gov
Date: 11/29/2023 7:12:22 PM
Subject: Upcoming Flock Activities - AZ - Prescott PD



Hi Amy Bonney,

Below you will find a summary of upcoming activities related to your Flock Safety network.

Recent Activity

Location Name	Status	Visit Type	Completed/Scheduled Date
(03) SR89 NB / Rosser	Scheduled	Maintenance - Complete Regular Maintenance	11/30/2023
(04) Gurley WB / Rush	Scheduled	Maintenance - Complete Regular Maintenance	11/30/2023
(14) Montezuma SB / Sheldon	Scheduled	Maintenance - Complete Regular Maintenance	12/1/2023
(15) Sheldon EB / Cortez	Scheduled	Maintenance - Complete Regular Maintenance	12/1/2023

Status:
Scheduling: We are actively scheduling the technician visit - be that for a pre-installation site survey or the installation. Be on the lookout for the dispatched appointment within the next week or two.
Scheduled: Barring unforeseen circumstances, the technician will be onsite for your site survey or installation on this date.
Completed: The technician has completed the visit. Next step: the experts are in the process of confirming that your cameras are functioning properly (receiving adequate sunlight, connecting regularly to the cellular network, taking high-quality images, etc.). Once that part is complete, we will grant access to your camera footage.

Visit Types:
Site Survey: The technician will confirm that the locations previously agreed upon will work for the installation. The technician will place white flags at each location according to the plan you approved.
Installation: The technician will follow the plan based on the results of the site survey.
Maintenance: Our systems have identified an issue with your camera and a technician will be onsite to resolve the issue.

Stay Safe,
Your Flock Safety Team

Have questions? Should somebody else be receiving this email instead of you? Email us at support@flocksafety.com.

DOC-000273

Original filename: 20231129 - Upcoming Flock Activities - AZ - Prescott PD.pdf
Original path: Flock City Docs - Records/20231129 - Upcoming Flock Activities - AZ - Prescott PD.pdf
Document date: 2023-11-29
Document type: Email
Duplicate status: near (contained in thread DOC-000266)
Original page count: 1
SHA256: 1fec4eb3ee72bb9e6971a1c0fdb756d74316139e3ae7f7c619496a2ad2909629

Summary:
An automated Flock Safety Daily Digest email to Amy Bonney summarizing upcoming scheduled technician activities for Prescott PD's camera network, including relocation-installation visits at four locations on 11/30 and 12/1/2023. It also explains the meaning of visit statuses and visit types (site survey, installation, maintenance).

From: "Flock Safety Daily Digest" <digest@flocksafety.com>
To: amy.bonney@prescott-az.gov
Date: 11/29/2023 7:12:37 PM
Subject: Upcoming Flock Activities - AZ - Prescott PD



Hi Amy Bonney,

Below you will find a summary of upcoming activities related to your Flock Safety network.

Recent Activity

Location Name	Status	Visit Type	Completed/Scheduled Date
#03 SR89 @ Rosser St NB	Scheduled	Relocation - Installation	11/30/2023
#04 Gurley St @ Sheldon St WB	Scheduled	Relocation - Installation	11/30/2023
#14 Montezuma @ Sheldon SB	Scheduled	Relocation - Installation	12/1/2023
#15 Sheldon @ Marina St EB	Scheduled	Relocation - Installation	12/1/2023

Status:
Scheduling: We are actively scheduling the technician visit - be that for a pre-installation site survey or the installation. Be on the lookout for the dispatched appointment within the next week or two.
Scheduled: Barring unforeseen circumstances, the technician will be onsite for your site survey or installation on this date.
Completed: The technician has completed the visit. Next step: the experts are in the process of confirming that your cameras are functioning properly (receiving adequate sunlight, connecting regularly to the cellular network, taking high-quality images, etc.). Once that part is complete, we will grant access to your camera footage.

Visit Types:
Site Survey: The technician will confirm that the locations previously agreed upon will work for the installation. The technician will place white flags at each location according to the plan you approved.
Installation: The technician will follow the plan based on the results of the site survey.
Maintenance: Our systems have identified an issue with your camera and a technician will be onsite to resolve the issue.

Stay Safe,
Your Flock Safety Team

Have questions? Should somebody else be receiving this email instead of you? Email us at support@flocksafety.com.

DOC-000274

Original filename: 20231130 - Upcoming Flock Activities - AZ - Prescott PD (1).pdf
Original path: Flock City Docs - Records/20231130 - Upcoming Flock Activities - AZ - Prescott PD (1).pdf
Document date: 2023-11-30
Document type: Email
Duplicate status: near (contained in thread DOC-000275)
Original page count: 1
SHA256: 163add7dec013a318beb2f23e3d87648fd281897eee10fcfcec7779f95416c31

Summary:
An automated Flock Safety Daily Digest email to Amy Bonney of Prescott PD summarizing upcoming camera activities, listing three scheduled relocation-installation visits at Prescott intersections on 11/30/2023 and 12/1/2023. It explains visit statuses and types (site survey, installation, maintenance).

From: "Flock Safety Daily Digest" <digest@flocksafety.com>
To: amy.bonney@prescott-az.gov
Date: 11/30/2023 7:41:47 PM
Subject: Upcoming Flock Activities - AZ - Prescott PD



Hi Amy Bonney,

Below you will find a summary of upcoming activities related to your Flock Safety network.

Recent Activity			
Location Name	Status	Visit Type	Completed/Scheduled Date
#04 Gurley St @ Sheldon St WB	Scheduled	Relocation - Installation	11/30/2023
#14 Montezuma @ Sheldon SB	Scheduled	Relocation - Installation	12/1/2023
#15 Sheldon @ Marina St EB	Scheduled	Relocation - Installation	12/1/2023

Status:
Scheduling: We are actively scheduling the technician visit - be that for a pre-installation site survey or the installation. Be on the lookout for the dispatched appointment within the next week or two.
Scheduled: Barring unforeseen circumstances, the technician will be onsite for your site survey or installation on this date.
Completed: The technician has completed the visit. Next step: the experts are in the process of confirming that your cameras are functioning properly (receiving adequate sunlight, connecting regularly to the cellular network, taking high-quality images, etc.). Once that part is complete, we will grant access to your camera footage.

Visit Types:
Site Survey: The technician will confirm that the locations previously agreed upon will work for the installation. The technician will place white flags at each location according to the plan you approved.
Installation: The technician will follow the plan based on the results of the site survey.
Maintenance: Our systems have identified an issue with your camera and a technician will be onsite to resolve the issue.

Stay Safe,
Your Flock Safety Team

Have questions? Should somebody else be receiving this email instead of you? Email us at support@flocksafety.com.

DOC-000275

Original filename: 20231130 - Upcoming Flock Activities - AZ - Prescott PD (2).pdf
Original path: Flock City Docs - Records/20231130 - Upcoming Flock Activities - AZ - Prescott PD (2).pdf
Document date: 2023-11-30
Document type: Email
Duplicate status: near (contained in thread DOC-000250)
Original page count: 1
SHA256: f18977d5f018b9bcc061b96a8d3e4db10239404f5d0297752f4e95c8001f9a5a

Summary:
An automated Flock Safety Daily Digest email to Mark Parker of Prescott PD summarizing upcoming camera activities, listing three scheduled relocation-installation visits at Prescott intersections for late November and early December 2023. It explains status categories and visit types (site survey, installation, maintenance).

From: "Flock Safety Daily Digest" <digest@flocksafety.com>
To: mark.parker@prescott-az.gov
Date: 11/30/2023 7:41:47 PM
Subject: Upcoming Flock Activities - AZ - Prescott PD



Hi Mark Parker,

Below you will find a summary of upcoming activities related to your Flock Safety network.

Recent Activity			
Location Name	Status	Visit Type	Completed/Scheduled Date
#04 Gurley St @ Sheldon St WB	Scheduled	Relocation - Installation	11/30/2023
#14 Montezuma @ Sheldon SB	Scheduled	Relocation - Installation	12/1/2023
#15 Sheldon @ Marina St EB	Scheduled	Relocation - Installation	12/1/2023

Status:
Scheduling: We are actively scheduling the technician visit - be that for a pre-installation site survey or the installation. Be on the lookout for the dispatched appointment within the next week or two.
Scheduled: Barring unforeseen circumstances, the technician will be onsite for your site survey or installation on this date.
Completed: The technician has completed the visit. Next step: the experts are in the process of confirming that your cameras are functioning properly (receiving adequate sunlight, connecting regularly to the cellular network, taking high-quality images, etc.). Once that part is complete, we will grant access to your camera footage.

Visit Types:
Site Survey: The technician will confirm that the locations previously agreed upon will work for the installation. The technician will place white flags at each location according to the plan you approved.
Installation: The technician will follow the plan based on the results of the site survey.
Maintenance: Our systems have identified an issue with your camera and a technician will be onsite to resolve the issue.

Stay Safe,
Your Flock Safety Team

Have questions? Should somebody else be receiving this email instead of you? Email us at support@flocksafety.com.

DOC-000276

Original filename: 20231130 - Upcoming Flock Activities - AZ - Prescott PD (3).pdf
Original path: Flock City Docs - Records/20231130 - Upcoming Flock Activities - AZ - Prescott PD (3).pdf
Document date: 2023-11-30
Document type: Email
Duplicate status: near (contained in thread DOC-000252)
Original page count: 1
SHA256: 13a00de00b89b9359e7dd0baeede5d6903dfc5e2c78ef160f72be06cb7db939c

Summary:
Automated Flock Safety Daily Digest email to Prescott PD's Mark Parker summarizing upcoming maintenance activities scheduled at several camera locations on 11/30/2023 and 12/1/2023, and explaining status and visit type definitions.

From: "Flock Safety Daily Digest" <digest@flocksafety.com>
To: mark.parker@prescott-az.gov
Date: 11/30/2023 7:41:30 PM
Subject: Upcoming Flock Activities - AZ - Prescott PD

flock safety

Hi Mark Parker,

Below you will find a summary of upcoming activities related to your Flock Safety network.

Recent Activity

Location Name	Status	Visit Type	Completed/Scheduled Date
(04) Gurley WB / Rush	Scheduled	Maintenance - Complete Regular Maintenance	11/30/2023
(14) Montezuma SB / Sheldon	Scheduled	Maintenance - Complete Regular Maintenance	12/1/2023
(15) Sheldon EB / Cortez	Scheduled	Maintenance - Complete Regular Maintenance	12/1/2023

Status:
Scheduling: We are actively scheduling the technician visit - be that for a pre-installation site survey or the installation. Be on the lookout for the dispatched appointment within the next week or two.
Scheduled: Barring unforeseen circumstances, the technician will be onsite for your site survey or installation on this date.
Completed: The technician has completed the visit. Next step: the experts are in the process of confirming that your cameras are functioning properly (receiving adequate sunlight, connecting regularly to the cellular network, taking high-quality images, etc.). Once that part is complete, we will grant access to your camera footage.

Visit Types:
Site Survey: The technician will confirm that the locations previously agreed upon will work for the installation. The technician will place white flags at each location according to the plan you approved.
Installation: The technician will follow the plan based on the results of the site survey.
Maintenance: Our systems have identified an issue with your camera and a technician will be onsite to resolve the issue.

Stay Safe,
Your Flock Safety Team

Have questions? Should somebody else be receiving this email instead of you? Email us at support@flocksafety.com.

DOC-000277

Original filename: 20231130 - Upcoming Flock Activities - AZ - Prescott PD (4).pdf
Original path: Flock City Docs - Records/20231130 - Upcoming Flock Activities - AZ - Prescott PD (4).pdf
Document date: 2023-11-30
Document type: Email
Duplicate status: near (contained in thread DOC-000276)
Original page count: 1
SHA256: 62aaedbcc11e286f7e77c746ed6f31fcae408dcc27e9e04886fbc7159189c0ba

Summary:
A Flock Safety Daily Digest email to Amy Bonney of Prescott PD summarizing upcoming maintenance activities for several ALPR camera locations scheduled for November 30 and December 1, 2023. It explains the status and visit type categories including site surveys, installations, and maintenance.

From: "Flock Safety Daily Digest" <digest@flocksafety.com>
To: amy.bonney@prescott-az.gov
Date: 11/30/2023 7:41:30 PM
Subject: Upcoming Flock Activities - AZ - Prescott PD



Hi Amy Bonney,

Below you will find a summary of upcoming activities related to your Flock Safety network.

Recent Activity

Location Name	Status	Visit Type	Completed/Scheduled Date
(04) Gurley WB / Rush	Scheduled	Maintenance - Complete Regular Maintenance	11/30/2023
(14) Montezuma SB / Sheldon	Scheduled	Maintenance - Complete Regular Maintenance	12/1/2023
(15) Sheldon EB / Cortez	Scheduled	Maintenance - Complete Regular Maintenance	12/1/2023

Status:
Scheduling: We are actively scheduling the technician visit - be that for a pre-installation site survey or the installation. Be on the lookout for the dispatched appointment within the next week or two.
Scheduled: Barring unforeseen circumstances, the technician will be onsite for your site survey or installation on this date.
Completed: The technician has completed the visit. Next step: the experts are in the process of confirming that your cameras are functioning properly (receiving adequate sunlight, connecting regularly to the cellular network, taking high-quality images, etc.). Once that part is complete, we will grant access to your camera footage.

Visit Types:
Site Survey: The technician will confirm that the locations previously agreed upon will work for the installation. The technician will place white flags at each location according to the plan you approved.
Installation: The technician will follow the plan based on the results of the site survey.
Maintenance: Our systems have identified an issue with your camera and a technician will be onsite to resolve the issue.

Stay Safe,
Your Flock Safety Team

Have questions? Should somebody else be receiving this email instead of you? Email us at support@flocksafety.com.

DOC-000278

Original filename: 20231130 - Upcoming Flock Activities - AZ - Prescott PD (5).pdf
Original path: Flock City Docs - Records/20231130 - Upcoming Flock Activities - AZ - Prescott PD (5).pdf
Document date: 2023-11-30
Document type: Email
Duplicate status: near (contained in thread DOC-000252)
Original page count: 1
SHA256: 6e0fc4e1b7af8d5a81b1c70fa9ea1c988db6921589a4eae83fa256f605d516c3

Summary:
Automated Flock Safety daily digest email to Jason Small of Prescott PD summarizing upcoming scheduled maintenance visits for three camera locations on 11/30/2023 and 12/1/2023. The email explains visit statuses and visit types (site survey, installation, maintenance).

From: "Flock Safety Daily Digest" <digest@flocksafety.com>
To: jason.small@prescott-az.gov
Date: 11/30/2023 7:41:30 PM
Subject: Upcoming Flock Activities - AZ - Prescott PD

flock safety

Hi Jason Small,

Below you will find a summary of upcoming activities related to your Flock Safety network.

Recent Activity

Location Name	Status	Visit Type	Completed/Scheduled Date
(04) Gurley WB / Rush	Scheduled	Maintenance - Complete Regular Maintenance	11/30/2023
(14) Montezuma SB / Sheldon	Scheduled	Maintenance - Complete Regular Maintenance	12/1/2023
(15) Sheldon EB / Cortez	Scheduled	Maintenance - Complete Regular Maintenance	12/1/2023

Status:
Scheduling: We are actively scheduling the technician visit - be that for a pre-installation site survey or the installation. Be on the lookout for the dispatched appointment within the next week or two.
Scheduled: Barring unforeseen circumstances, the technician will be onsite for your site survey or installation on this date.
Completed: The technician has completed the visit. Next step: the experts are in the process of confirming that your cameras are functioning properly (receiving adequate sunlight, connecting regularly to the cellular network, taking high-quality images, etc.). Once that part is complete, we will grant access to your camera footage.

Visit Types:
Site Survey: The technician will confirm that the locations previously agreed upon will work for the installation. The technician will place white flags at each location according to the plan you approved.
Installation: The technician will follow the plan based on the results of the site survey.
Maintenance: Our systems have identified an issue with your camera and a technician will be onsite to resolve the issue.

Stay Safe,
Your Flock Safety Team

Have questions? Should somebody else be receiving this email instead of you? Email us at support@flocksafety.com.

DOC-000279

Original filename: 20231130 - Upcoming Flock Activities - AZ - Prescott PD.pdf
Original path: Flock City Docs - Records/20231130 - Upcoming Flock Activities - AZ - Prescott PD.pdf
Document date: 2023-11-30
Document type: Email
Duplicate status: near (contained in thread DOC-000250)
Original page count: 1
SHA256: df212bbeb1caa553de6f2e8215ceb2460d209f3de354f21813816d79eee1a8de

Summary:
An automated Flock Safety Daily Digest email to Jason Small of Prescott PD summarizing upcoming activities on the city's Flock camera network, listing three scheduled relocation/installation visits at specified intersections and explaining status and visit-type terminology.

From: "Flock Safety Daily Digest" <digest@flocksafety.com>
To: jason.small@prescott-az.gov
Date: 11/30/2023 7:41:47 PM
Subject: Upcoming Flock Activities - AZ - Prescott PD

flock safety

Hi Jason Small,

Below you will find a summary of upcoming activities related to your Flock Safety network.

Recent Activity

Location Name	Status	Visit Type	Completed/Scheduled Date
#04 Gurley St @ Sheldon St WB	Scheduled	Relocation - Installation	11/30/2023
#14 Montezuma @ Sheldon SB	Scheduled	Relocation - Installation	12/1/2023
#15 Sheldon @ Marina St EB	Scheduled	Relocation - Installation	12/1/2023

Status:
Scheduling: We are actively scheduling the technician visit - be that for a pre-installation site survey or the installation. Be on the lookout for the dispatched appointment within the next week or two.
Scheduled: Barring unforeseen circumstances, the technician will be onsite for your site survey or installation on this date.
Completed: The technician has completed the visit. Next step: the experts are in the process of confirming that your cameras are functioning properly (receiving adequate sunlight, connecting regularly to the cellular network, taking high-quality images, etc.). Once that part is complete, we will grant access to your camera footage.

Visit Types:
Site Survey: The technician will confirm that the locations previously agreed upon will work for the installation. The technician will place white flags at each location according to the plan you approved.
Installation: The technician will follow the plan based on the results of the site survey.
Maintenance: Our systems have identified an issue with your camera and a technician will be onsite to resolve the issue.

Stay Safe,
Your Flock Safety Team

Have questions? Should somebody else be receiving this email instead of you? Email us at support@flocksafety.com.

DOC-000280

Original filename: 20231204 - RE_ Project Updates (2).pdf
Original path: Flock City Docs - Records/20231204 - RE_ Project Updates (2).pdf
Document date: 2023-12-04
Document type: Email
Duplicate status: near (contained in thread DOC-000282)
Original page count: 4
SHA256: a15ab00718adec6dfc142ffcef2ba8b5f89667b0d97821995bddc26be50e1c42

Summary:
Email thread between Prescott Police Sgt. Mark Parker and Flock Safety staff coordinating camera installation dates, DOT/ADOT permitting status, device relocations, maintenance scheduling, and logistics such as bucket truck and traffic control availability. Discussion includes delays on cameras 9 and 13, temporary approved locations, and requests to keep both police contacts on email notifications.

From: "Mark Parker" <mark.parker@prescott-az.gov>
To: "Gwen Saltal" <gwen.saltal@flocksafety.com>
Date: 12/4/2023 5:42:47 PM
Subject: RE: Project Updates

Gwen, The bucket truck is only available on the 20th…

Best regards,

Mark S. Parker
Sergeant, Traffic Safety

222 S. Marina Street | Prescott, AZ 86303
Ph: 928.777.1997 | Fax: 928.778.3739
Email: mark.parker@prescott-az.gov
Web: www.prescottpolice.org

From: Gwen Saltal <gwen.saltal@flocksafety.com>
Sent: Monday, December 4, 2023 1:31 PM
To: Shelby Marsh <shelby.marsh@flocksafety.com>; Michael Franzen <michael.franzen@flocksafety.com>
Cc: Mark Parker <mark.parker@prescott-az.gov>; Jason Small <jason.small@prescott-az.gov>
Subject: Re: Project Updates

Hi Shelby,

I just updated Sgt. Parker with the new install dates that you provided to me, so thank you for getting us that info. Also, are you and Michael able to provide an update on the DOT locations as far as a timeline? Michael- was this an instance where the DOT was making you re-do the forms because they have a new one? Lastly, if we still anticipate further delay, could we move forward with the two temp locations that were approved?



Gwendalyn Saltal
Customer Success Manager

716.796.4006 flocksafety.com

flock safety

On Mon, Nov 6, 2023 at 12:00 PM Shelby Marsh <shelby.marsh@flocksafety.com> wrote:

> Good Morning,
>
> I have a meeting with my Permitting Manager today. I will provide input on your feedback after this meeting!
>
> My Field Team did reach out asking if you can provide traffic control and a bucket truck for your installations this week - we will be working on Devices 05, 06, 07, 10, and 16 on Wednesday, Thursday, and Friday. Does this work for you?
>
> Thank you!
>
> Shelby Marsh (she/her)
>
> *Project Manager*
>
> 470-697-1121 |
> shelby.marsh@flocksafety.com
>
> flock safety
>
> 
>
>
> On Wed, Nov 1, 2023 at 3:41 PM Mark Parker <mark.parker@prescott-az.gov> wrote:
>
> > Shelby,
> >
> > - 03, 04, 10, 14, and 15 are **not** DOT locations; via an email between our transportation director and Flock Safety permitting manager Michael Franzen, these were cleared for install last month…Can we get them on the schedule, please?
> > - Please remind me what we are doing with camera 10 as I do not recall that one needing adjustment.
> > - The only cameras that are DOT locations should be 9 & 13; the last update we received from you on these two cameras was on July 5th "*This morning our Permitting Manager reached out directly to AZDOT and asked for a status update for these permits. I will let you know as soon as we hear back*". It's been a few months and I was hopeful Michael has an

- update for us.
- Cameras 9 & 13 were cleared for temporary locations a long time ago and those locations were provided and cleared…what is the delay with these?

Thank you,

Mark S. Parker
Sergeant, Traffic Safety

222 S. Marina Street | Prescott, AZ 86303
Ph: 928.777.1997 | Fax: 928.778.3739
Email: mark.parker@prescott-az.gov
Web: www.prescottpolice.org

From: Shelby Marsh <shelby.marsh@flocksafety.com>
Sent: Wednesday, November 1, 2023 09:36
To: Mark Parker <mark.parker@prescott-az.gov>
Cc: Gwen Saltal <gwen.saltal@flocksafety.com>; Jason Small <jason.small@prescott-az.gov>
Subject: Re: Project Updates

Good Morning Sgt. Parker,

Please see below -

- 05, 06, 07, 10, and 16 are on the schedule for relocations/adjustments/site surveys next week
- 03, 04, 10, 14, and 15 are in the DOT process - a couple of devices have been added to the DOT list due to your desired locations needing permits.
- When maintenance is scheduled for a device, there isn't typically an action item on your part. The technician will reach out if they need tree trimming or whatnot, but Flock handles maintenance needs internally so you don't have to. It looks like maintenance is scheduled for several of your devices next week.
- I apologize if someone was left off an email with a notification. Please make sure you are replying all when responding to emails so we can ensure no one is dropped off.

Please let me know if you have any additional questions.

Thank you!

Shelby Marsh (she/her)

Project Manager

470-697-1121 |
shelby.marsh@flocksafety.com

flock safety



On Tue, Oct 31, 2023 at 4:38 PM Mark Parker <mark.parker@prescott-az.gov> wrote:

> Shelby & Gwen,
>
> Would you please provide some updates on the following:
>
> - Status on the two ADOT cameras
> - Status on the several camera adjustments
> - We received a message stating a camera was down and would be repaired, but when will that occur?
> - Lt. Small and I both seem to get messages that that other one did not receive. Can you please correct this so the both of us receive the same messages? For example, I do not receive the messages regarding the ADOT permit process nor did I receive the message that one of our cameras was down and would be repaired.
>
> Thank you,
>
> **Mark S. Parker**
> *Sergeant, Traffic Safety*
>
> 222 S. Marina Street | Prescott, AZ 86303
> Ph: 928.777.1997 | Fax: 928.778.3739
> Email: mark.parker@prescott-az.gov
> Web: www.prescottpolice.org

DOC-000281

Original filename: 20231204 - Re_ Project Updates (1).pdf
Original path: Flock City Docs - Records/20231204 - Re_ Project Updates (1).pdf
Document date: 2023-12-04
Document type: Email
Duplicate status: near (contained in thread DOC-000280)
Original page count: 5
SHA256: 137cfa1b2b5600f326cabb5a55bff9bc0ae2aed0fdc740854165605bf284649b

Summary:
Email thread between Flock Safety staff and Prescott Police Department discussing camera installation schedules, device relocations/adjustments, DOT/ADOT permitting delays for cameras 9 and 13, maintenance needs, and use of approved temporary locations. The exchange also addresses coordination issues such as ensuring all recipients receive notifications and requests for traffic control and a bucket truck for installs.

From: "Gwen Saltal" <gwen.saltal@flocksafety.com>
To: "Shelby Marsh" <shelby.marsh@flocksafety.com>
"Michael Franzen" <michael.franzen@flocksafety.com>
CC: "Mark Parker" <mark.parker@prescott-az.gov>
"Jason Small" <jason.small@prescott-az.gov>
Date: 12/4/2023 1:31:18 PM
Subject: Re: Project Updates

Hi Shelby,

I just updated Sgt. Parker with the new install dates that you provided to me, so thank you for getting us that info. Also, are you and Michael able to provide an update on the DOT locations as far as a timeline? Michael-was this an instance where the DOT was making you re-do the forms because they have a new one? Lastly, if we still anticipate further delay, could we move forward with the two temp locations that were approved?



Gwendalyn Saltal
Customer Success Manager

716.796.4006 flocksafety.com

flock safety


On Mon, Nov 6, 2023 at 12:00 PM Shelby Marsh <shelby.marsh@flocksafety.com> wrote:

> Good Morning,
>
> I have a meeting with my Permitting Manager today. I will provide input on your feedback after this meeting!

My Field Team did reach out asking if you can provide traffic control and a bucket truck for your installations this week - we will be working on Devices 05, 06, 07, 10, and 16 on Wednesday, Thursday, and Friday. Does this work for you?

Thank you!

Shelby Marsh (she/her)
Project Manager
470-697-1121 | shelby.marsh@flocksafety.com
flock safety

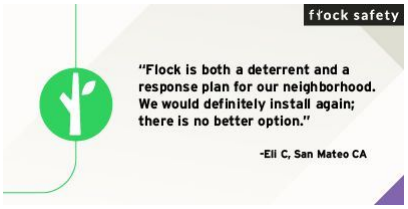

On Wed, Nov 1, 2023 at 3:41 PM Mark Parker <mark.parker@prescott-az.gov> wrote:

> Shelby,
>
> - 03, 04, 10, 14, and 15 are **not** DOT locations; via an email between our transportation director and Flock Safety permitting manager Michael Franzen, these were cleared for install last month…Can we get them on the schedule, please?
> - Please remind me what we are doing with camera 10 as I do not recall that one needing adjustment.
> - The only cameras that are DOT locations should be 9 & 13; the last update we received from you on these two cameras was on July 5th "*This morning our Permitting Manager reached out directly to AZDOT and asked for a status update for these permits. I will let you know as soon as we hear back*". It's been a few months and I was hopeful Michael has an update for us.
> - Cameras 9 & 13 were cleared for temporary locations a long time ago and those locations were provided and cleared…what is the delay with these?
>
> Thank you,
>
> **Mark S. Parker**
>
> *Sergeant, Traffic Safety*
>
> 222 S. Marina Street **|** Prescott, AZ 86303

Ph: 928.777.1997 | Fax: 928.778.3739

Email: mark.parker@prescott-az.gov

Web: www.prescottpolice.org

From: Shelby Marsh <shelby.marsh@flocksafety.com>
Sent: Wednesday, November 1, 2023 09:36
To: Mark Parker <mark.parker@prescott-az.gov>
Cc: Gwen Saltal <gwen.saltal@flocksafety.com>; Jason Small <jason.small@prescott-az.gov>
Subject: Re: Project Updates

Good Morning Sgt. Parker,

Please see below -

- 05, 06, 07, 10, and 16 are on the schedule for relocations/adjustments/site surveys next week
- 03, 04, 10, 14, and 15 are in the DOT process - a couple of devices have been added to the DOT list due to your desired locations needing permits.
- When maintenance is scheduled for a device, there isn't typically an action item on your part. The technician will reach out if they need tree trimming or whatnot, but Flock handles maintenance needs internally so you don't have to. It looks like maintenance is scheduled for several of your devices next week.
- I apologize if someone was left off an email with a notification. Please make sure you are replying all when responding to emails so we can ensure no one is dropped off.

Please let me know if you have any additional questions.

Thank you!

Shelby Marsh (she/her)

Project Manager

470-697-1121 |
shelby.marsh@flocksafety.com

flock safety



On Tue, Oct 31, 2023 at 4:38 PM Mark Parker <mark.parker@prescott-az.gov> wrote:

> Shelby & Gwen,
>
> Would you please provide some updates on the following:
>
> - Status on the two ADOT cameras
> - Status on the several camera adjustments
> - We received a message stating a camera was down and would be repaired, but when will that occur?
> - Lt. Small and I both seem to get messages that that other one did not receive. Can you please correct this so the both of us receive the same messages? For example, I do not receive the messages regarding the ADOT permit process nor did I receive the message that one of our cameras was down and would be repaired.
>
> Thank you,
>
> **Mark S. Parker**
>
> *Sergeant, Traffic Safety*
>
> 222 S. Marina Street **|** Prescott, AZ 86303
>
> Ph: 928.777.1997 **|** Fax: 928.778.3739
>
> Email: mark.parker@prescott-az.gov

Web: www.prescottpolice.org

DOC-000282

Original filename: 20231204 - Re_ Project Updates (3).pdf
Original path: Flock City Docs - Records/20231204 - Re_ Project Updates (3).pdf
Document date: 2023-12-04
Document type: Email
Duplicate status: near (contained in thread DOC-000287)
Original page count: 7
SHA256: 68a0b6254b422b3c2984430ab505e9b5f493700cb9478778d6b932785ca06802

Summary:
Email thread between Flock Safety staff (Gwen Saltal, Shelby Marsh) and Prescott Police Sgt. Mark Parker coordinating camera installation dates, relocations, maintenance scheduling, bucket truck/traffic control needs, and the status of ADOT/DOT permit locations for several devices.

From: "Gwen Saltal" <gwen.saltal@flocksafety.com>
To: "Mark Parker" <mark.parker@prescott-az.gov>
"Shelby Marsh" <shelby.marsh@flocksafety.com>
Date: 12/4/2023 5:59:39 PM
Subject: Re: Project Updates

Shelby,

Please see the message below in regards to the availability of BT for their installation.



Gwendalyn Saltal
Customer Success Manager

716.796.4006 flocksafety.com

flock safety

On Mon, Dec 4, 2023 at 7:44 PM Mark Parker <mark.parker@prescott-az.gov> wrote:

> Gwen, The bucket truck is only available on the 20th…
>
> Best regards,

Mark S. Parker

Sergeant, Traffic Safety

222 S. Marina Street | Prescott, AZ 86303

Ph: 928.777.1997 | Fax: 928.778.3739

Email: mark.parker@prescott-az.gov

Web: www.prescottpolice.org

From: Gwen Saltal <gwen.saltal@flocksafety.com>
Sent: Monday, December 4, 2023 1:31 PM
To: Shelby Marsh <shelby.marsh@flocksafety.com>; Michael Franzen <michael.franzen@flocksafety.com>
Cc: Mark Parker <mark.parker@prescott-az.gov>; Jason Small <jason.small@prescott-az.gov>
Subject: Re: Project Updates

Hi Shelby,

I just updated Sgt. Parker with the new install dates that you provided to me, so thank you for getting us that info. Also, are you and Michael able to provide an update on the DOT locations as far as a timeline? Michael-was this an instance where the DOT was making you re-do the forms because they have a new one? Lastly, if we still anticipate further delay, could we move forward with the two temp locations that were approved?



Gwendalyn Saltal
Customer Success Manager

716.796.4006 flocksafety.com

flock safety

On Mon, Nov 6, 2023 at 12:00 PM Shelby Marsh <shelby.marsh@flocksafety.com> wrote:

> Good Morning,
>
> I have a meeting with my Permitting Manager today. I will provide input on your feedback after this meeting!
>
> My Field Team did reach out asking if you can provide traffic control and a bucket truck for your installations this week - we will be working on Devices 05, 06, 07, 10, and 16 on Wednesday, Thursday, and Friday. Does this work for you?
>
> Thank you!
>
> Shelby Marsh (she/her)

Project Manager

470-697-1121 |
shelby.marsh@flocksafety.com

flock safety



On Wed, Nov 1, 2023 at 3:41 PM Mark Parker <mark.parker@prescott-az.gov> wrote:

> Shelby,
>
> - 03, 04, 10, 14, and 15 are **not** DOT locations; via an email between our transportation director and Flock Safety permitting manager Michael Franzen, these were cleared for install last month…Can we get them on the schedule, please?
> - Please remind me what we are doing with camera 10 as I do not recall that one needing adjustment.
> - The only cameras that are DOT locations should be 9 & 13; the last update we received from you on these two cameras was on July 5th "*This morning our Permitting Manager reached out directly to AZDOT and asked for a status update for these permits. I will let you know as soon as we hear back*". It's been a few months and I was hopeful Michael has an update for us.
> - Cameras 9 & 13 were cleared for temporary locations a long time ago and those locations were provided and cleared…what is the delay with these?
>
> Thank you,

Mark S. Parker

Sergeant, Traffic Safety

222 S. Marina Street | Prescott, AZ 86303

Ph: 928.777.1997 | Fax: 928.778.3739

Email: mark.parker@prescott-az.gov

Web: www.prescottpolice.org

From: Shelby Marsh <shelby.marsh@flocksafety.com>
Sent: Wednesday, November 1, 2023 09:36
To: Mark Parker <mark.parker@prescott-az.gov>
Cc: Gwen Saltal <gwen.saltal@flocksafety.com>; Jason Small <jason.small@prescott-az.gov>
Subject: Re: Project Updates

Good Morning Sgt. Parker,

Please see below -

- 05, 06, 07, 10, and 16 are on the schedule for relocations/adjustments/site surveys next week
- 03, 04, 10, 14, and 15 are in the DOT process - a couple of devices have been added to the DOT list due to your desired locations needing permits.
- When maintenance is scheduled for a device, there isn't typically an action item on your part. The technician will reach out if they need tree trimming or whatnot, but Flock handles maintenance needs internally so you don't have to. It looks like maintenance is scheduled for several of your devices next week.
- I apologize if someone was left off an email with a notification. Please make sure you are replying all when responding to emails so we can ensure no one is dropped off.

Please let me know if you have any additional questions.

Thank you!

Shelby Marsh (she/her)

Project Manager

470-697-1121 |
shelby.marsh@flocksafety.com

flock safety



On Tue, Oct 31, 2023 at 4:38 PM Mark Parker <mark.parker@prescott-az.gov> wrote:

> Shelby & Gwen,
>
> Would you please provide some updates on the following:
>
> - Status on the two ADOT cameras
> - Status on the several camera adjustments
> - We received a message stating a camera was down and would be repaired, but when will that occur?
> - Lt. Small and I both seem to get messages that that other one did not receive. Can you please correct this so the both of us receive the same messages? For example, I do not receive the messages regarding the ADOT permit process nor did I receive the message that one of our cameras was down and would be repaired.

Thank you,

Mark S. Parker

Sergeant, Traffic Safety

222 S. Marina Street **|** Prescott, AZ 86303

Ph: 928.777.1997 **|** Fax: 928.778.3739

Email: mark.parker@prescott-az.gov

Web: www.prescottpolice.org

DOC-000283

Original filename: 20231204 - Re_ Project Updates.pdf
Original path: Flock City Docs - Records/20231204 - Re_ Project Updates.pdf
Document date: 2023-12-04
Document type: Email
Duplicate status: near (contained in thread DOC-000280)
Original page count: 5
SHA256: c6cb18cdbd5af1b99769d8fd1192b5b7c57a2d980836f15807a34e1b02082e57

Summary:
Email thread among Flock Safety staff and Prescott Police discussing camera installation dates, device adjustments, maintenance scheduling, and the status of ADOT permits for DOT camera locations. Includes coordination on temporary locations and traffic control needs for installations of specific devices.

From: "Gwen Saltal" <gwen.saltal@flocksafety.com>
To: "Shelby Marsh" <shelby.marsh@flocksafety.com>
"Michael Franzen" <michael.franzen@flocksafety.com>
CC: "Mark Parker" <mark.parker@prescott-az.gov>
"Jason Small" <jason.small@prescott-az.gov>
Date: 12/4/2023 1:31:18 PM
Subject: Re: Project Updates

Hi Shelby,

I just updated Sgt. Parker with the new install dates that you provided to me, so thank you for getting us that info. Also, are you and Michael able to provide an update on the DOT locations as far as a timeline? Michael-was this an instance where the DOT was making you re-do the forms because they have a new one? Lastly, if we still anticipate further delay, could we move forward with the two temp locations that were approved?



Gwendalyn Saltal
Customer Success Manager

716.796.4006 flocksafety.com

flock safety


On Mon, Nov 6, 2023 at 12:00 PM Shelby Marsh <shelby.marsh@flocksafety.com> wrote:

> Good Morning,
>
> I have a meeting with my Permitting Manager today. I will provide input on your feedback after this meeting!

My Field Team did reach out asking if you can provide traffic control and a bucket truck for your installations this week - we will be working on Devices 05, 06, 07, 10, and 16 on Wednesday, Thursday, and Friday. Does this work for you?

Thank you!

Shelby Marsh (she/her)
Project Manager
470-697-1121 | shelby.marsh@flocksafety.com
flock safety

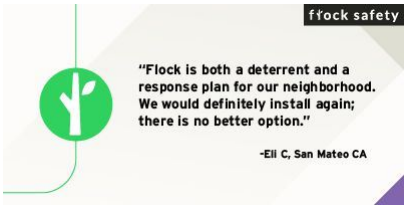

On Wed, Nov 1, 2023 at 3:41 PM Mark Parker <mark.parker@prescott-az.gov> wrote:

> Shelby,
>
> - 03, 04, 10, 14, and 15 are **not** DOT locations; via an email between our transportation director and Flock Safety permitting manager Michael Franzen, these were cleared for install last month…Can we get them on the schedule, please?
> - Please remind me what we are doing with camera 10 as I do not recall that one needing adjustment.
> - The only cameras that are DOT locations should be 9 & 13; the last update we received from you on these two cameras was on July 5th "*This morning our Permitting Manager reached out directly to AZDOT and asked for a status update for these permits. I will let you know as soon as we hear back*". It's been a few months and I was hopeful Michael has an update for us.
> - Cameras 9 & 13 were cleared for temporary locations a long time ago and those locations were provided and cleared…what is the delay with these?
>
> Thank you,
>
> **Mark S. Parker**
>
> *Sergeant, Traffic Safety*
>
> 222 S. Marina Street **|** Prescott, AZ 86303

Ph: 928.777.1997 | Fax: 928.778.3739

Email: mark.parker@prescott-az.gov

Web: www.prescottpolice.org

From: Shelby Marsh <shelby.marsh@flocksafety.com>
Sent: Wednesday, November 1, 2023 09:36
To: Mark Parker <mark.parker@prescott-az.gov>
Cc: Gwen Saltal <gwen.saltal@flocksafety.com>; Jason Small <jason.small@prescott-az.gov>
Subject: Re: Project Updates

Good Morning Sgt. Parker,

Please see below -

- 05, 06, 07, 10, and 16 are on the schedule for relocations/adjustments/site surveys next week
- 03, 04, 10, 14, and 15 are in the DOT process - a couple of devices have been added to the DOT list due to your desired locations needing permits.
- When maintenance is scheduled for a device, there isn't typically an action item on your part. The technician will reach out if they need tree trimming or whatnot, but Flock handles maintenance needs internally so you don't have to. It looks like maintenance is scheduled for several of your devices next week.
- I apologize if someone was left off an email with a notification. Please make sure you are replying all when responding to emails so we can ensure no one is dropped off.

Please let me know if you have any additional questions.

Thank you!

Shelby Marsh (she/her)

Project Manager

470-697-1121 |
shelby.marsh@flocksafety.com

flock safety



On Tue, Oct 31, 2023 at 4:38 PM Mark Parker <mark.parker@prescott-az.gov> wrote:

> Shelby & Gwen,
>
> Would you please provide some updates on the following:
>
> - Status on the two ADOT cameras
> - Status on the several camera adjustments
> - We received a message stating a camera was down and would be repaired, but when will that occur?
> - Lt. Small and I both seem to get messages that that other one did not receive. Can you please correct this so the both of us receive the same messages? For example, I do not receive the messages regarding the ADOT permit process nor did I receive the message that one of our cameras was down and would be repaired.
>
> Thank you,
>
> **Mark S. Parker**
>
> *Sergeant, Traffic Safety*
>
> 222 S. Marina Street **|** Prescott, AZ 86303
>
> Ph: 928.777.1997 **|** Fax: 928.778.3739
>
> Email: mark.parker@prescott-az.gov

Web: www.prescottpolice.org

DOC-000285

Original filename: 20231207 - Re_ Project Updates (1).pdf
Original path: Flock City Docs - Records/20231207 - Re_ Project Updates (1).pdf
Document date: 2023-12-07
Document type: Email
Duplicate status: near
Original page count: 8
SHA256: 7a32aed7c689fe594b892927a3609895b31c282dbf40d0d09cbd70a7c88b1bdf

Summary:
Email thread between Prescott Police Sergeant Mark Parker and Flock Safety project staff coordinating camera removals, reinstalls, adjustments, maintenance scheduling, and bucket-truck/traffic-control logistics, including status of ADOT-permitted camera locations and temporary sites.

From: "Mark Parker" <mark.parker@prescott-az.gov>
To: "Shelby Marsh" <shelby.marsh@flocksafety.com>
CC: "Gwen Saltal" <gwen.saltal@flocksafety.com>
Date: 12/7/2023 9:17:33 AM
Subject: Re: Project Updates

Can you send me the camera numbers they are working on?

Best regards,

Mark S. Parker
Sergeant, Patrol Bureau
Prescott Police Department
222 S. Marina Street | Prescott, AZ 86303
Ph: 928.777.1997 | Fax: 928.778.3739

From: Shelby Marsh <shelby.marsh@flocksafety.com>
Sent: Thursday, December 7, 2023 9:07:56 AM
To: Mark Parker <mark.parker@prescott-az.gov>
Cc: Gwen Saltal <gwen.saltal@flocksafety.com>
Subject: Re: Project Updates

Good Morning Sgt. Parker,

I touched base with my Field Team about your upcoming installations. They suggested the below based on bucket truck availability -

"Would the customer be okay with us doing the removals on the 19th and then the reinstalls on the 20th with the bucket truck? We won't be able to do all removals and installs on the same day, so their cams will be down. if they're available on the 19th with the BT that'd be great too"

Would the above plan work for you?

Thank you!

Shelby Marsh (she/her)
Project Manager
470-697-1121
|
shelby.marsh@flocksafety.com

flock safety



On Mon, Dec 4, 2023 at 6:59 PM Gwen Saltal <gwen.saltal@flocksafety.com> wrote:

Shelby,

Please see the message below in regards to the availability of BT for their installation.



Gwendalyn Saltal
Customer Success Manager

716.796.4006 flocksafety.com

flock safety

On Mon, Dec 4, 2023 at 7:44 PM Mark Parker <mark.parker@prescott-az.gov> wrote:

> Gwen, The bucket truck is only available on the 20th…
>
> Best regards,
>
> **Mark S. Parker**
> *Sergeant, Traffic Safety*
>
> 222 S. Marina Street | Prescott, AZ 86303

Ph: 928.777.1997 | Fax: 928.778.3739

Email: mark.parker@prescott-az.gov

Web: www.prescottpolice.org

From: Gwen Saltal <gwen.saltal@flocksafety.com>
Sent: Monday, December 4, 2023 1:31 PM
To: Shelby Marsh <shelby.marsh@flocksafety.com>; Michael Franzen <michael.franzen@flocksafety.com>
Cc: Mark Parker <mark.parker@prescott-az.gov>; Jason Small <jason.small@prescott-az.gov>
Subject: Re: Project Updates

Hi Shelby,

I just updated Sgt. Parker with the new install dates that you provided to me, so thank you for getting us that info. Also, are you and Michael able to provide an update on the DOT locations as far as a timeline? Michael-was this an instance where the DOT was making you re-do the forms because they have a new one? Lastly, if we still anticipate further delay, could we move forward with the two temp locations that were approved?



Gwendalyn Saltal
Customer Success Manager

716.796.4006 flocksafety.com

flock safety

On Mon, Nov 6, 2023 at 12:00 PM Shelby Marsh <shelby.marsh@flocksafety.com> wrote:

> Good Morning,
>
> I have a meeting with my Permitting Manager today. I will provide input on your feedback after this meeting!
>
> My Field Team did reach out asking if you can provide traffic control and a bucket truck for your installations this week - we will be working on Devices 05, 06, 07, 10, and 16 on Wednesday, Thursday, and Friday. Does this work for you?
>
> Thank you!
>
> Shelby Marsh (she/her)
>
> *Project Manager*
>
> 470-697-1121 |
> shelby.marsh@flocksafety.com
>
> flock safety



On Wed, Nov 1, 2023 at 3:41 PM Mark Parker <mark.parker@prescott-az.gov> wrote:

> Shelby,
>
> - 03, 04, 10, 14, and 15 are **not** DOT locations; via an email between our transportation director and Flock Safety permitting manager Michael Franzen, these were cleared for install last month…Can we get them on the schedule, please?
> - Please remind me what we are doing with camera 10 as I do not recall that one needing adjustment.
> - The only cameras that are DOT locations should be 9 & 13; the last update we received from you on these two cameras was on July 5th "*This morning our Permitting Manager reached out directly to AZDOT and asked for a status update for these permits. I will let you know as soon as we hear back*". It's been a few months and I was hopeful Michael has an update for us.
> - Cameras 9 & 13 were cleared for temporary locations a long time ago and those locations were provided and cleared…what is the delay with these?
>
> Thank you,
>
> **Mark S. Parker**
>
> *Sergeant, Traffic Safety*
>
> 222 S. Marina Street **|** Prescott, AZ 86303
>
> Ph: 928.777.1997 **|** Fax: 928.778.3739
>
> Email: mark.parker@prescott-az.gov

Web: www.prescottpolice.org

From: Shelby Marsh <shelby.marsh@flocksafety.com>
Sent: Wednesday, November 1, 2023 09:36
To: Mark Parker <mark.parker@prescott-az.gov>
Cc: Gwen Saltal <gwen.saltal@flocksafety.com>; Jason Small <jason.small@prescott-az.gov>
Subject: Re: Project Updates

Good Morning Sgt. Parker,

Please see below -

- 05, 06, 07, 10, and 16 are on the schedule for relocations/adjustments/site surveys next week
- 03, 04, 10, 14, and 15 are in the DOT process - a couple of devices have been added to the DOT list due to your desired locations needing permits.
- When maintenance is scheduled for a device, there isn't typically an action item on your part. The technician will reach out if they need tree trimming or whatnot, but Flock handles maintenance needs internally so you don't have to. It looks like maintenance is scheduled for several of your devices next week.
- I apologize if someone was left off an email with a notification. Please make sure you are replying all when responding to emails so we can ensure no one is dropped off.

Please let me know if you have any additional questions.


Thank you!

Shelby Marsh (she/her)

Project Manager

470-697-1121 |
shelby.marsh@flocksafety.com

flock safety

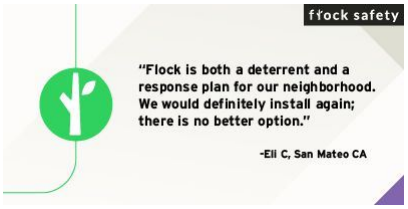

On Tue, Oct 31, 2023 at 4:38 PM Mark Parker <mark.parker@prescott-az.gov> wrote:

> Shelby & Gwen,
>
> Would you please provide some updates on the following:
>
> - Status on the two ADOT cameras
> - Status on the several camera adjustments
> - We received a message stating a camera was down and would be repaired, but when will that occur?
> - Lt. Small and I both seem to get messages that that other one did not receive. Can you please correct this so the both of us receive the same messages? For example, I do not receive the messages regarding the ADOT permit process nor did I receive the message that one of our cameras was down and would be repaired.
>
> Thank you,
>
> **Mark S. Parker**
>
> *Sergeant, Traffic Safety*
>
> 222 S. Marina Street | Prescott, AZ 86303

Ph: 928.777.1997 | Fax: 928.778.3739

Email: mark.parker@prescott-az.gov

Web: www.prescottpolice.org

DOC-000286

Original filename: 20231207 - Re_ Project Updates (2).pdf
Original path: Flock City Docs - Records/20231207 - Re_ Project Updates (2).pdf
Document date: 2023-12-07
Document type: Email
Duplicate status: near
Original page count: 8
SHA256: d45d0688cbb2f4a3dc0dd2dca80f1ed994df8088ac1eee70d5e7039f5134a2ba

Summary:
Email thread between Flock Safety project staff and Prescott Police Sgt. Mark Parker coordinating camera installation, removal, and reinstall dates, bucket truck and traffic control needs, and the status of DOT permits for specific device locations. Discusses scheduling Devices 03, 04, 14, 15 for 12/19-12/20 and pending DOT permits for Devices 09 and 13.

From: "Shelby Marsh" <shelby.marsh@flocksafety.com>
To: "Mark Parker" <mark.parker@prescott-az.gov>
CC: "Gwen Saltal" <gwen.saltal@flocksafety.com>
"Michael Franzen" <michael.franzen@flocksafety.com>
Date: 12/7/2023 9:45:29 AM
Subject: Re: Project Updates

Good Morning Sgt. Parker,


We currently have Devices 03, 04, 14, 15 scheduled on 12/19 and 12/20 -

- Device 03 - SR89 @ Rosser St NB
- Device 04 - Gurley St @ Sheldon St WB
- Device 14 - Montezuma @ Sheldon S
- Device 15 - Sheldon @ Marina St EB

Also, I touched base with Permitting and they are confident we are close to obtaining DOT permits for Devices #09 and #13. The resubmitted paperwork is showing "under review." I know you have mentioned temp locations before but Michael, my Permitting Manager, doesn't think they will be necessary since we are so close to DOT issuance. Does this work for you?

Thank you!

Shelby Marsh (she/her)
Project Manager
470-697-1121 | shelby.marsh@flocksafety.com
flock safety

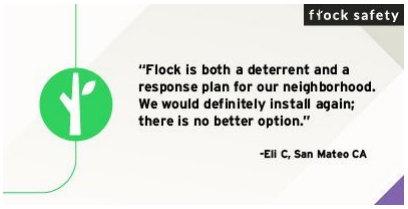

On Thu, Dec 7, 2023 at 10:17 AM Mark Parker <mark.parker@prescott-az.gov> wrote:

> Can you send me the camera numbers they are working on?
>
> Best regards,
>
> **Mark S. Parker**
> Sergeant, Patrol Bureau
> Prescott Police Department
> 222 S. Marina Street | Prescott, AZ 86303
> Ph: 928.777.1997 | Fax: 928.778.3739
>
> ---
>
> **From:** Shelby Marsh <shelby.marsh@flocksafety.com>
> **Sent:** Thursday, December 7, 2023 9:07:56 AM
> **To:** Mark Parker <mark.parker@prescott-az.gov>
> **Cc:** Gwen Saltal <gwen.saltal@flocksafety.com>
> **Subject:** Re: Project Updates

Good Morning Sgt. Parker,

I touched base with my Field Team about your upcoming installations. They suggested the below based on bucket truck availability -


"Would the customer be okay with us doing the removals on the 19th and then the reinstalls on the 20th with the bucket truck? We won't be able to do all removals and installs on the same day, so their cams will be down. if they're available on the 19th with the BT that'd be great too"

Would the above plan work for you?

Thank you!

Shelby Marsh (she/her)
Project Manager
470-697-1121
|
shelby.marsh@flocksafety.com

flock safety

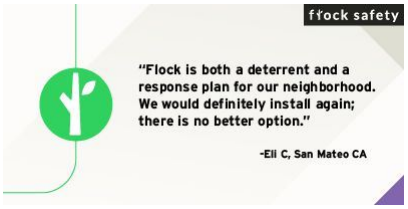

On Mon, Dec 4, 2023 at 6:59 PM Gwen Saltal <gwen.saltal@flocksafety.com> wrote:

> Shelby,
>
> Please see the message below in regards to the availability of BT for their installation.



Gwendalyn Saltal
Customer Success Manager

716.796.4006 flocksafety.com

flock safety

On Mon, Dec 4, 2023 at 7:44 PM Mark Parker <mark.parker@prescott-az.gov> wrote:

> Gwen, The bucket truck is only available on the 20th…
>
> Best regards,
>
> **Mark S. Parker**
>
> *Sergeant, Traffic Safety*
>
> 222 S. Marina Street **|** Prescott, AZ 86303
>
> Ph: 928.777.1997 **|** Fax: 928.778.3739
>
> Email: mark.parker@prescott-az.gov
>
> Web: www.prescottpolice.org
>
> ---
>
> **From:** Gwen Saltal <gwen.saltal@flocksafety.com>
> **Sent:** Monday, December 4, 2023 1:31 PM
> **To:** Shelby Marsh <shelby.marsh@flocksafety.com>; Michael Franzen <michael.franzen@flocksafety.com>
> **Cc:** Mark Parker <mark.parker@prescott-az.gov>; Jason Small <jason.small@prescott-az.gov>
> **Subject:** Re: Project Updates

Hi Shelby,

I just updated Sgt. Parker with the new install dates that you provided to me, so thank you for getting us that info. Also, are you and Michael able to provide an update on the DOT locations as far as a timeline? Michael-was this an instance where the DOT was making you re-do the forms because they have a new one? Lastly, if we still anticipate further delay, could we move forward with the two temp locations that were approved?



Gwendalyn Saltal
Customer Success Manager

716.796.4006 flocksafety.com

flock safety

On Mon, Nov 6, 2023 at 12:00 PM Shelby Marsh <shelby.marsh@flocksafety.com> wrote:

Good Morning,

I have a meeting with my Permitting Manager today. I will provide input on your feedback after this meeting!

My Field Team did reach out asking if you can provide traffic control and a bucket truck for your installations this week - we will be working on Devices 05, 06, 07, 10, and 16 on Wednesday, Thursday, and Friday. Does this work for you?


Thank you!

Shelby Marsh (she/her)

Project Manager

470-697-1121 |
shelby.marsh@flocksafety.com

flock safety

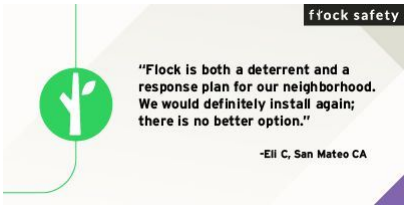

On Wed, Nov 1, 2023 at 3:41 PM Mark Parker <mark.parker@prescott-az.gov> wrote:

> Shelby,
>
> - 03, 04, 10, 14, and 15 are **not** DOT locations; via an email between our transportation director and Flock Safety permitting manager Michael Franzen, these were cleared for install last month…Can we get them on the schedule, please?
> - Please remind me what we are doing with camera 10 as I do not recall that one needing adjustment.
> - The only cameras that are DOT locations should be 9 & 13; the last update we

- received from you on these two cameras was on July 5th "*This morning our Permitting Manager reached out directly to AZDOT and asked for a status update for these permits. I will let you know as soon as we hear back*". It's been a few months and I was hopeful Michael has an update for us.
- Cameras 9 & 13 were cleared for temporary locations a long time ago and those locations were provided and cleared…what is the delay with these?

Thank you,

Mark S. Parker

Sergeant, Traffic Safety

222 S. Marina Street **|** Prescott, AZ 86303

Ph: 928.777.1997 **|** Fax: 928.778.3739

Email: mark.parker@prescott-az.gov

Web: www.prescottpolice.org

From: Shelby Marsh <shelby.marsh@flocksafety.com>
Sent: Wednesday, November 1, 2023 09:36
To: Mark Parker <mark.parker@prescott-az.gov>
Cc: Gwen Saltal <gwen.saltal@flocksafety.com>; Jason Small <jason.small@prescott-az.gov>
Subject: Re: Project Updates

Good Morning Sgt. Parker,

Please see below -

- 05, 06, 07, 10, and 16 are on the schedule for relocations/adjustments/site surveys next week
- 03, 04, 10, 14, and 15 are in the DOT process - a couple of devices have been added to the DOT list due to your desired locations needing permits.
- When maintenance is scheduled for a device, there isn't typically an action item on your part. The technician will reach out if they need tree trimming or whatnot, but Flock handles maintenance needs internally so you don't have to. It looks like maintenance is scheduled for several of your devices next week.
- I apologize if someone was left off an email with a notification. Please make sure you are replying all when responding to emails so we can ensure no one is dropped off.

Please let me know if you have any additional questions.

Thank you!

Shelby Marsh (she/her)

Project Manager

470-697-1121 |
shelby.marsh@flocksafety.com

flock safety



On Tue, Oct 31, 2023 at 4:38 PM Mark Parker <mark.parker@prescott-az.gov> wrote:

> Shelby & Gwen,
>
> Would you please provide some updates on the following:

- Status on the two ADOT cameras
- Status on the several camera adjustments
- We received a message stating a camera was down and would be repaired, but when will that occur?
- Lt. Small and I both seem to get messages that that other one did not receive. Can you please correct this so the both of us receive the same messages? For example, I do not receive the messages regarding the ADOT permit process nor did I receive the message that one of our cameras was down and would be repaired.

Thank you,

Mark S. Parker

Sergeant, Traffic Safety

222 S. Marina Street **|** Prescott, AZ 86303

Ph: 928.777.1997 **|** Fax: 928.778.3739

Email: mark.parker@prescott-az.gov

Web: www.prescottpolice.org

DOC-000287

Original filename: 20231207 - Re_ Project Updates.pdf
Original path: Flock City Docs - Records/20231207 - Re_ Project Updates.pdf
Document date: 2023-12-07
Document type: Email
Duplicate status: near (contained in thread DOC-000285)
Original page count: 7
SHA256: f41349cb548595bf0aa7b8b192e1dd03285745eeadad80f842c9c03c716ac534

Summary:
Email thread between Flock Safety project staff and Prescott Police Sgt. Mark Parker coordinating camera removals, reinstalls, bucket-truck and traffic-control scheduling, and status of ADOT/DOT permit locations and temporary camera placements. Discusses maintenance handling and scheduling for specific device numbers.

From: "Shelby Marsh" <shelby.marsh@flocksafety.com>
To: "Mark Parker" <mark.parker@prescott-az.gov>
CC: "Gwen Saltal" <gwen.saltal@flocksafety.com>
Date: 12/7/2023 9:07:56 AM
Subject: Re: Project Updates

Good Morning Sgt. Parker,


I touched base with my Field Team about your upcoming installations. They suggested the below based on bucket truck availability -

"Would the customer be okay with us doing the removals on the 19th and then the reinstalls on the 20th with the bucket truck? We won't be able to do all removals and installs on the same day, so their cams will be down. if they're available on the 19th with the BT that'd be great too"

Would the above plan work for you?

Thank you!

Shelby Marsh (she/her)
Project Manager
470-697-1121 | shelby.marsh@flocksafety.com
flock safety

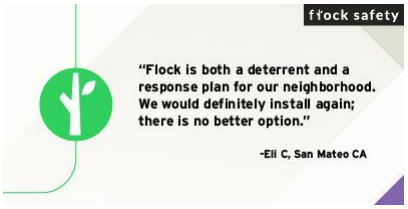

On Mon, Dec 4, 2023 at 6:59 PM Gwen Saltal <gwen.saltal@flocksafety.com> wrote:

> Shelby,
>
> Please see the message below in regards to the availability of BT for their installation.



Gwendalyn Saltal
Customer Success Manager
716.796.4006 flocksafety.com
flock safety

On Mon, Dec 4, 2023 at 7:44 PM Mark Parker <mark.parker@prescott-az.gov> wrote:

> Gwen, The bucket truck is only available on the 20th…
>
> Best regards,
>
> **Mark S. Parker**
>
> *Sergeant, Traffic Safety*
>
> 222 S. Marina Street **|** Prescott, AZ 86303
>
> Ph: 928.777.1997 **|** Fax: 928.778.3739
>
> Email: mark.parker@prescott-az.gov
>
> Web: www.prescottpolice.org
>
> ---
>
> **From:** Gwen Saltal <gwen.saltal@flocksafety.com>
> **Sent:** Monday, December 4, 2023 1:31 PM
> **To:** Shelby Marsh <shelby.marsh@flocksafety.com>; Michael Franzen <michael.franzen@flocksafety.com>
> **Cc:** Mark Parker <mark.parker@prescott-az.gov>; Jason Small <jason.small@prescott-az.gov>
> **Subject:** Re: Project Updates

Hi Shelby,

I just updated Sgt. Parker with the new install dates that you provided to me, so thank you for getting us that info. Also, are you and Michael able to provide an update on the DOT locations as far as a timeline? Michael-was this an instance where the DOT was making you re-do the forms because they have a new one? Lastly, if we still anticipate further delay, could we move forward with the two temp locations that were approved?



Gwendalyn Saltal
Customer Success Manager

716.796.4006 flocksafety.com

flock safety

On Mon, Nov 6, 2023 at 12:00 PM Shelby Marsh <shelby.marsh@flocksafety.com> wrote:

> Good Morning,

I have a meeting with my Permitting Manager today. I will provide input on your feedback after this meeting!

My Field Team did reach out asking if you can provide traffic control and a bucket truck for your installations this week - we will be working on Devices 05, 06, 07, 10, and 16 on Wednesday, Thursday, and Friday. Does this work for you?

Thank you!

Shelby Marsh (she/her)

Project Manager

470-697-1121 |
shelby.marsh@flocksafety.com

flock safety



On Wed, Nov 1, 2023 at 3:41 PM Mark Parker <mark.parker@prescott-az.gov> wrote:

> Shelby,
>
> - 03, 04, 10, 14, and 15 are **not** DOT locations; via an email between our transportation director and Flock Safety permitting manager Michael Franzen, these were cleared for install last month…Can we get them on the schedule, please?
> - Please remind me what we are doing with camera 10 as I do not recall that one needing adjustment.
> - The only cameras that are DOT locations should be 9 & 13; the last update we received from you on these two cameras was on July 5th "*This morning our Permitting Manager reached out directly to AZDOT and asked for a status update for*

- *these permits. I will let you know as soon as we hear back*". It's been a few months and I was hopeful Michael has an update for us.
- Cameras 9 & 13 were cleared for temporary locations a long time ago and those locations were provided and cleared…what is the delay with these?

Thank you,

Mark S. Parker

Sergeant, Traffic Safety

222 S. Marina Street **|** Prescott, AZ 86303

Ph: 928.777.1997 **|** Fax: 928.778.3739

Email: mark.parker@prescott-az.gov

Web: www.prescottpolice.org

From: Shelby Marsh <shelby.marsh@flocksafety.com>
Sent: Wednesday, November 1, 2023 09:36
To: Mark Parker <mark.parker@prescott-az.gov>
Cc: Gwen Saltal <gwen.saltal@flocksafety.com>; Jason Small <jason.small@prescott-az.gov>
Subject: Re: Project Updates

Good Morning Sgt. Parker,

Please see below -

- 05, 06, 07, 10, and 16 are on the schedule for relocations/adjustments/site surveys next week
- 03, 04, 10, 14, and 15 are in the DOT process - a couple of devices have been added to the DOT list due to your desired locations needing permits.
- When maintenance is scheduled for a device, there isn't typically an action item on your part. The technician will reach out if they need tree trimming or whatnot, but Flock handles maintenance needs internally so you don't have to. It looks like maintenance is scheduled for several of your devices next week.
- I apologize if someone was left off an email with a notification. Please make sure you are replying all when responding to emails so we can ensure no one is dropped off.

Please let me know if you have any additional questions.


Thank you!

Shelby Marsh (she/her)

Project Manager

470-697-1121 |
shelby.marsh@flocksafety.com

flock safety

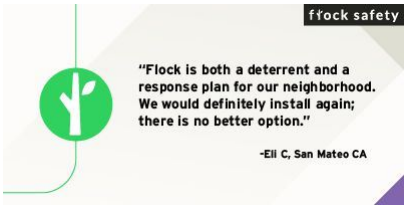

On Tue, Oct 31, 2023 at 4:38 PM Mark Parker <mark.parker@prescott-az.gov> wrote:

> Shelby & Gwen,
>
> Would you please provide some updates on the following:
>
> - Status on the two ADOT cameras

- Status on the several camera adjustments
- We received a message stating a camera was down and would be repaired, but when will that occur?
- Lt. Small and I both seem to get messages that that other one did not receive. Can you please correct this so the both of us receive the same messages? For example, I do not receive the messages regarding the ADOT permit process nor did I receive the message that one of our cameras was down and would be repaired.

Thank you,

Mark S. Parker

Sergeant, Traffic Safety

222 S. Marina Street **|** Prescott, AZ 86303

Ph: 928.777.1997 **|** Fax: 928.778.3739

Email: mark.parker@prescott-az.gov

Web: www.prescottpolice.org

DOC-000288

Original filename: 20231208 - RE_ Project Updates.pdf
Original path: Flock City Docs - Records/20231208 - RE_ Project Updates.pdf
Document date: 2023-12-08
Document type: Email
Duplicate status: near
Original page count: 9
SHA256: c3b303ef2fe7c1859e7fe975aaea4d10d7f36428a6923c07d7c23465fc4d4d7c

Summary:
Email thread between Prescott PD Sgt. Mark Parker and Flock Safety staff coordinating camera relocations, adjustments, and maintenance, including scheduling of removals/reinstalls, DOT permitting, and addressing sun glare issues requiring sun shields at specific device locations.

From: "Mark Parker" <mark.parker@prescott-az.gov>
To: "Shelby Marsh" <shelby.marsh@flocksafety.com>
CC: "Gwen Saltal" <gwen.saltal@flocksafety.com>
"Michael Franzen" <michael.franzen@flocksafety.com>
Date: 12/8/2023 6:48:20 PM
Subject: RE: Project Updates

I completed some testing today and based on this testing, I don't know if we should move all of these because of what may be sun glare on the camera lens causing the unshaded cameras to not work properly. For example, the camera at Miller Valley and Iron Springs was moved up on the signal arm but because the solar panel is in a different spot the sun is blasting that camera lens and I cannot get the system to alert on my patrol car (plate entered for alert testing). Do you have a sun shield that can be installed over the camera to remedy this problem?

Please use the 1st day to asses the sunlight issues, if the tech feels the camera can be moved and shaded, then removing on the first day is fine.

- Device 03 - SR89 @ Rosser St NB (camera faces north)
  - **YES, MOVE.**
- Device 04 - Gurley St @ Sheldon St WB (faces West, lots of afternoon sunlight)
  - **DO NOT MOVE, UNLESS YOU HAVE A SUN SHIELD. CURRENTLY THE SOLAR PANEL SHADES THE CAMERA.**
- Device 14 - Montezuma @ Sheldon S (
  - **DO NOT MOVE, UNLESS YOU HAVE A SUN SHIELD. CURRENTLY THE SOLAR PANEL SHADES THE CAMERA.**
- Device 15 - Sheldon @ Marina St EB
  - **PROCEED WITH MOVE TO SHELDON / MARINA, BUT CONSIDER EAST SUNLIGHT WHEN INSTALLING.**
- Add Device 6 – Miller Valley / Whipple to this work order. If there is no sunshield option. Move the camera further back on the extension arm and use the solar panel as a sunshield.

From: Shelby Marsh <shelby.marsh@flocksafety.com>
Sent: Thursday, December 7, 2023 9:45 AM
To: Mark Parker <mark.parker@prescott-az.gov>
Cc: Gwen Saltal <gwen.saltal@flocksafety.com>; Michael Franzen <michael.franzen@flocksafety.com>
Subject: Re: Project Updates

Good Morning Sgt. Parker,

We currently have Devices 03, 04, 14, 15 scheduled on 12/19 and 12/20 -

- Device 03 - SR89 @ Rosser St NB
- Device 04 - Gurley St @ Sheldon St WB
- Device 14 - Montezuma @ Sheldon S
- Device 15 - Sheldon @ Marina St EB

Also, I touched base with Permitting and they are confident we are close to obtaining DOT permits for Devices #09 and #13. The resubmitted paperwork is showing "under review." I know you have mentioned temp locations before but Michael, my Permitting Manager, doesn't think they will be necessary since we are so close to DOT issuance. Does this work for you?

Thank you!

Shelby Marsh (she/her)

Project Manager

470-697-1121 |
shelby.marsh@flocksafety.com

flock safety



On Thu, Dec 7, 2023 at 10:17 AM Mark Parker <mark.parker@prescott-az.gov> wrote:

> Can you send me the camera numbers they are working on?
>
> Best regards,
>
> **Mark S. Parker**
> Sergeant, Patrol Bureau
> Prescott Police Department
> 222 S. Marina Street | Prescott, AZ 86303
> Ph: 928.777.1997 | Fax: 928.778.3739
>
> ---
>
> **From:** Shelby Marsh <shelby.marsh@flocksafety.com>
> **Sent:** Thursday, December 7, 2023 9:07:56 AM
> **To:** Mark Parker <mark.parker@prescott-az.gov>
> **Cc:** Gwen Saltal <gwen.saltal@flocksafety.com>
> **Subject:** Re: Project Updates
>
> Good Morning Sgt. Parker,
>
> I touched base with my Field Team about your upcoming installations. They suggested the below based on bucket truck availability -
>
> *"Would the customer be okay with us doing the removals on the 19th and then the reinstalls on the 20th with the bucket truck? We won't be able to do all removals and installs on the same day, so their cams will be down. if they're available on the 19th with the BT that'd be great too"*
>
> Would the above plan work for you?
>
> Thank you!
>
> Shelby Marsh (she/her)
>
> *Project Manager*
>
> 470-697-1121 |
> shelby.marsh@flocksafety.com
>
> flock safety



On Mon, Dec 4, 2023 at 6:59 PM Gwen Saltal <gwen.saltal@flocksafety.com> wrote:

> Shelby,
>
> Please see the message below in regards to the availability of BT for their installation.



Gwendalyn Saltal
Customer Success Manager

716.796.4006 flocksafety.com

flock safety

On Mon, Dec 4, 2023 at 7:44 PM Mark Parker <mark.parker@prescott-az.gov> wrote:

> Gwen, The bucket truck is only available on the 20th…
>
> Best regards,

Mark S. Parker

Sergeant, Traffic Safety

222 S. Marina Street | Prescott, AZ 86303

Ph: 928.777.1997 | Fax: 928.778.3739

Email: mark.parker@prescott-az.gov

Web: www.prescottpolice.org

From: Gwen Saltal <gwen.saltal@flocksafety.com>
Sent: Monday, December 4, 2023 1:31 PM
To: Shelby Marsh <shelby.marsh@flocksafety.com>; Michael Franzen <michael.franzen@flocksafety.com>
Cc: Mark Parker <mark.parker@prescott-az.gov>; Jason Small <jason.small@prescott-az.gov>
Subject: Re: Project Updates

Hi Shelby,

I just updated Sgt. Parker with the new install dates that you provided to me, so thank you for getting us that info. Also, are you and Michael able to provide an update on the DOT locations as far as a timeline? Michael-was this an instance where the DOT was making you re-do the forms because they have a new one? Lastly, if we still anticipate further delay, could we move forward with the two temp locations that were approved?



Gwendalyn Saltal
Customer Success Manager

716.796.4006 flocksafety.com

flock safety

On Mon, Nov 6, 2023 at 12:00 PM Shelby Marsh <shelby.marsh@flocksafety.com> wrote:

> Good Morning,
>
> I have a meeting with my Permitting Manager today. I will provide input on your feedback after this meeting!
>
> My Field Team did reach out asking if you can provide traffic control and a bucket truck for your installations this week - we will be working on Devices 05, 06, 07, 10, and 16 on Wednesday, Thursday, and Friday. Does this work for you?
>
> Thank you!

Shelby Marsh (she/her)

Project Manager

470-697-1121 |
shelby.marsh@flocksafety.com

flock safety



On Wed, Nov 1, 2023 at 3:41 PM Mark Parker <mark.parker@prescott-az.gov> wrote:

> Shelby,
>
> - 03, 04, 10, 14, and 15 are **not** DOT locations; via an email between our transportation director and Flock Safety permitting manager Michael Franzen, these were cleared for install last month…Can we get them on the schedule, please?
> - Please remind me what we are doing with camera 10 as I do not recall that one needing adjustment.
> - The only cameras that are DOT locations should be 9 & 13; the last update we received from you on these two cameras was on July 5th "*This morning our Permitting Manager reached out directly to AZDOT and asked for a status update for these permits. I will let you know as soon as we hear back*". It's been a few months and I was hopeful Michael has an update for us.
> - Cameras 9 & 13 were cleared for temporary locations a long time ago and those locations were provided and cleared…what is the delay with these?
>
> Thank you,

Mark S. Parker

Sergeant, Traffic Safety

222 S. Marina Street **|** Prescott, AZ 86303

Ph: 928.777.1997 **|** Fax: 928.778.3739

Email: mark.parker@prescott-az.gov

Web: www.prescottpolice.org

From: Shelby Marsh <shelby.marsh@flocksafety.com>
Sent: Wednesday, November 1, 2023 09:36
To: Mark Parker <mark.parker@prescott-az.gov>
Cc: Gwen Saltal <gwen.saltal@flocksafety.com>; Jason Small <jason.small@prescott-az.gov>
Subject: Re: Project Updates

Good Morning Sgt. Parker,

Please see below -

- 05, 06, 07, 10, and 16 are on the schedule for relocations/adjustments/site surveys next week
- 03, 04, 10, 14, and 15 are in the DOT process - a couple of devices have been added to the DOT list due to your desired locations needing permits.
- When maintenance is scheduled for a device, there isn't typically an action item on your part. The technician will reach out if they need tree trimming or whatnot, but Flock handles maintenance needs internally so you don't have to. It looks like maintenance is scheduled for several of your devices next week.
- I apologize if someone was left off an email with a notification. Please make sure you are replying all when responding to emails so we can ensure no one is dropped off.

Please let me know if you have any additional questions.


Thank you!

Shelby Marsh (she/her)

Project Manager

470-697-1121 |
shelby.marsh@flocksafety.com

flock safety

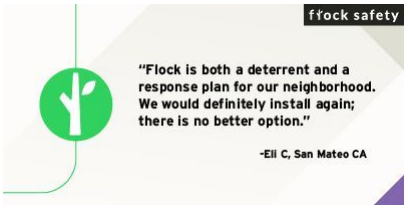

On Tue, Oct 31, 2023 at 4:38 PM Mark Parker <mark.parker@prescott-az.gov> wrote:

> Shelby & Gwen,
>
> Would you please provide some updates on the following:
>
> - Status on the two ADOT cameras
> - Status on the several camera adjustments
> - We received a message stating a camera was down and would be repaired, but when will that occur?
> - Lt. Small and I both seem to get messages that that other one did not receive. Can you please correct this so the both of us receive the same messages? For example, I do not receive the messages regarding the ADOT permit process nor did I receive the message that one of our cameras was down and would be repaired.

Thank you,

Mark S. Parker

Sergeant, Traffic Safety

222 S. Marina Street **|** Prescott, AZ 86303

Ph: 928.777.1997 **|** Fax: 928.778.3739

Email: mark.parker@prescott-az.gov

Web: www.prescottpolice.org

DOC-000289

Original filename: 20231210 - Re_ Camera Naming.pdf
Original path: Flock City Docs - Records/20231210 - Re_ Camera Naming.pdf
Document date: 2023-12-10
Document type: Email
Duplicate status: near (contained in thread DOC-000303)
Original page count: 2
SHA256: 1d48d767a1f2e775b0708cd43e8311627f47d72e805073e410e12fd4215c6745

Summary:
Email exchange between Flock Customer Success Manager Gwen Saltal and Prescott Police Sergeant Mark Parker regarding renaming several Flock cameras to correct labeling; Saltal confirms the naming updates were completed.

From: "Gwen Saltal" <gwen.saltal@flocksafety.com>
To: "Mark Parker" <mark.parker@prescott-az.gov>
Date: 12/10/2023 10:21:29 AM
Subject: Re: Camera Naming

Good afternoon,

This has been completed. Please let me know if I can assist with anything additional.

Thanks,
Gwen



Gwendalyn Saltal
Customer Success Manager

716.796.4006 flocksafety.com



On Fri, Dec 8, 2023 at 8:53 PM Mark Parker <mark.parker@prescott-az.gov> wrote:

> Gwen – Please update the camera naming for these cameras:
>
> (08) This camera does not exist anymore. The replacement camera was mislabeled #10
>
> #10 – Rename: (08) Whipple EB / Division
>
> #5 – Rename: (05) Iron Springs EB / Williamson Valley
>
> #6 – Rename: (06) Miller Valley SB / Iron Springs

Best regards,

Mark S. Parker

Sergeant, Traffic Safety

222 S. Marina Street **|** Prescott, AZ 86303

Ph: 928.777.1997 **|** Fax: 928.778.3739

Email: mark.parker@prescott-az.gov

Web: www.prescottpolice.org

DOC-000290

Original filename: 20231212 - RE_ Project Updates (2).pdf
Original path: Flock City Docs - Records/20231212 - RE_ Project Updates (2).pdf
Document date: 2023-12-12
Document type: Email
Duplicate status: near
Original page count: 10
SHA256: 45b9668d97e3ac340f3113cf7099cde33e344744e5379ef487e163cea48baa23

Summary:
Email thread between Prescott Police Sgt. Mark Parker and Flock Safety Project Manager Shelby Marsh discussing camera relocations, sun glare issues affecting camera performance, ADOT/DOT permitting status, and scheduling a mapping call to confirm outstanding deployment work.

From: "Mark Parker" <mark.parker@prescott-az.gov>
To: "Shelby Marsh" <shelby.marsh@flocksafety.com>
CC: "Gwen Saltal" <gwen.saltal@flocksafety.com>
"Michael Franzen" <michael.franzen@flocksafety.com>
"Erin Wills" <erin.wills@flocksafety.com>
"Mark Borland" <mark.borland@flocksafety.com>
Date: 12/12/2023 1:04:27 PM
Subject: RE: Project Updates

Anytime tomorrow and Thursday morning until 10:30

From: Shelby Marsh <shelby.marsh@flocksafety.com>
Sent: Tuesday, December 12, 2023 11:55 AM
To: Mark Parker <mark.parker@prescott-az.gov>
Cc: Gwen Saltal <gwen.saltal@flocksafety.com>; Michael Franzen <michael.franzen@flocksafety.com>; Erin Wills <erin.wills@flocksafety.com>; Mark Borland <mark.borland@flocksafety.com>
Subject: Re: Project Updates

Good Afternoon Sgt. Parker,

I think it would be best to hop on a mapping call to go through what is left outstanding at this point. I will bring in Permitting and a Deployment Specialist to help confirm the path forward.

What are some days/times coming up that would work for you for a call?

Thank you!

Shelby Marsh (she/her)

Project Manager

470-697-1121 |
shelby.marsh@flocksafety.com

flock safety



On Tue, Dec 12, 2023 at 8:29 AM Shelby Marsh <shelby.marsh@flocksafety.com> wrote:

> Good Morning Sgt. Parker,
>
> Let me get connect with my Field Team on the issues you mentioned and I will get back to you!
>
> Thanks Sgt!
>
> > Shelby Marsh (she/her)
> >
> > *Project Manager*
> >
> > 470-697-1121 |
> > shelby.marsh@flocksafety.com

flock safety



On Fri, Dec 8, 2023 at 7:49 PM Mark Parker <mark.parker@prescott-az.gov> wrote:

I completed some testing today and based on this testing, I don't know if we should move all of these because of what may be sun glare on the camera lens causing the unshaded cameras to not work properly. For example, the camera at Miller Valley and Iron Springs was moved up on the signal arm but because the solar panel is in a different spot the sun is blasting that camera lens and I cannot get the system to alert on my patrol car (plate entered for alert testing). Do you have a sun shield that can be installed over the camera to remedy this problem?

Please use the 1st day to asses the sunlight issues, if the tech feels the camera can be moved and shaded, then removing on the first day is fine.

- Device 03 - SR89 @ Rosser St NB (camera faces north)
  - **YES, MOVE.**
- Device 04 - Gurley St @ Sheldon St WB (faces West, lots of afternoon sunlight)
  - **DO NOT MOVE, UNLESS YOU HAVE A SUN SHIELD. CURRENTLY THE SOLAR PANEL SHADES THE CAMERA.**
- Device 14 - Montezuma @ Sheldon S (
  - **DO NOT MOVE, UNLESS YOU HAVE A SUN SHIELD. CURRENTLY THE SOLAR PANEL SHADES THE CAMERA.**
- Device 15 - Sheldon @ Marina St EB
  - **PROCEED WITH MOVE TO SHELDON / MARINA, BUT CONSIDER EAST SUNLIGHT WHEN INSTALLING.**
- Add Device 6 – Miller Valley / Whipple to this work order. If there is no sunshield option. Move the camera further back on the extension arm and use the solar panel as a sunshield.

From: Shelby Marsh <shelby.marsh@flocksafety.com>
Sent: Thursday, December 7, 2023 9:45 AM
To: Mark Parker <mark.parker@prescott-az.gov>
Cc: Gwen Saltal <gwen.saltal@flocksafety.com>; Michael Franzen <michael.franzen@flocksafety.com>
Subject: Re: Project Updates

Good Morning Sgt. Parker,

We currently have Devices 03, 04, 14, 15 scheduled on 12/19 and 12/20 -

- Device 03 - SR89 @ Rosser St NB
- Device 04 - Gurley St @ Sheldon St WB
- Device 14 - Montezuma @ Sheldon S
- Device 15 - Sheldon @ Marina St EB

Also, I touched base with Permitting and they are confident we are close to obtaining DOT permits for Devices #09 and #13. The resubmitted paperwork is showing "under review." I know you have mentioned temp locations before but Michael, my Permitting Manager, doesn't think they will be necessary since we are so close to DOT issuance. Does this work for you?

Thank you!

Shelby Marsh (she/her)

Project Manager

470-697-1121 |
shelby.marsh@flocksafety.com

flock safety



On Thu, Dec 7, 2023 at 10:17 AM Mark Parker <mark.parker@prescott-az.gov> wrote:

> Can you send me the camera numbers they are working on?
>
> Best regards,
>
> **Mark S. Parker**
> Sergeant, Patrol Bureau
> Prescott Police Department
> 222 S. Marina Street | Prescott, AZ 86303
> Ph: 928.777.1997 | Fax: 928.778.3739
>
> ---
>
> **From:** Shelby Marsh <shelby.marsh@flocksafety.com>
> **Sent:** Thursday, December 7, 2023 9:07:56 AM
> **To:** Mark Parker <mark.parker@prescott-az.gov>
> **Cc:** Gwen Saltal <gwen.saltal@flocksafety.com>
> **Subject:** Re: Project Updates
>
> Good Morning Sgt. Parker,
>
> I touched base with my Field Team about your upcoming installations. They suggested the below based on bucket truck availability -
>
> *"Would the customer be okay with us doing the removals on the 19th and then the reinstalls on the 20th with the bucket truck? We won't be able to do all removals and installs on the same day, so their cams will be down. if they're available on the 19th with the BT that'd be great too"*
>
> Would the above plan work for you?

Thank you!

Shelby Marsh (she/her)

Project Manager

470-697-1121 |
shelby.marsh@flocksafety.com

flock safety



On Mon, Dec 4, 2023 at 6:59 PM Gwen Saltal <gwen.saltal@flocksafety.com> wrote:

> Shelby,
>
> Please see the message below in regards to the availability of BT for their installation.
>
> 
>
> **Gwendalyn Saltal**
> **Customer Success Manager**
>
> 716.796.4006 flocksafety.com
>
> flock safety

On Mon, Dec 4, 2023 at 7:44 PM Mark Parker <mark.parker@prescott-az.gov> wrote:

> Gwen, The bucket truck is only available on the 20th…
>
> Best regards,
>
> **Mark S. Parker**
>
> *Sergeant, Traffic Safety*
>
> 222 S. Marina Street **|** Prescott, AZ 86303
>
> Ph: 928.777.1997 **|** Fax: 928.778.3739
>
> Email: mark.parker@prescott-az.gov
>
> Web: www.prescottpolice.org
>
> ---
>
> **From:** Gwen Saltal <gwen.saltal@flocksafety.com>
> **Sent:** Monday, December 4, 2023 1:31 PM
> **To:** Shelby Marsh <shelby.marsh@flocksafety.com>; Michael Franzen <michael.franzen@flocksafety.com>
> **Cc:** Mark Parker <mark.parker@prescott-az.gov>; Jason Small <jason.small@prescott-az.gov>
> **Subject:** Re: Project Updates
>
> Hi Shelby,
>
> I just updated Sgt. Parker with the new install dates that you provided to me, so thank you for getting us that info. Also, are

you and Michael able to provide an update on the DOT locations as far as a timeline? Michael-was this an instance where the DOT was making you re-do the forms because they have a new one? Lastly, if we still anticipate further delay, could we move forward with the two temp locations that were approved?



Gwendalyn Saltal
Customer Success Manager

716.796.4006 flocksafety.com

flock safety

On Mon, Nov 6, 2023 at 12:00 PM Shelby Marsh <shelby.marsh@flocksafety.com> wrote:

> Good Morning,

I have a meeting with my Permitting Manager today. I will provide input on your feedback after this meeting!

My Field Team did reach out asking if you can provide traffic control and a bucket truck for your installations this week - we will be working on Devices 05, 06, 07, 10, and 16 on Wednesday, Thursday, and Friday. Does this work for you?


Thank you!

Shelby Marsh (she/her)

Project Manager

470-697-1121 |
shelby.marsh@flocksafety.com

flock safety

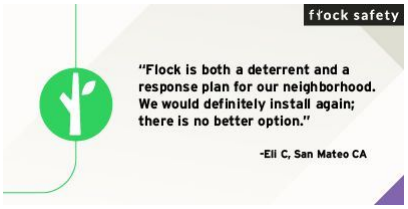

On Wed, Nov 1, 2023 at 3:41 PM Mark Parker <mark.parker@prescott-az.gov> wrote:

> Shelby,
>
> - 03, 04, 10, 14, and 15 are **not** DOT locations; via an email between our transportation director and Flock Safety permitting manager Michael Franzen, these were cleared for install last month…Can we get them on the schedule, please?
> - Please remind me what we are doing with camera 10 as I do not recall that one needing adjustment.
> - The only cameras that are DOT locations should be 9 & 13; the last update we received from you on these two cameras was on July 5th "*This morning our*

- *Permitting Manager reached out directly to AZDOT and asked for a status update for these permits. I will let you know as soon as we hear back*". It's been a few months and I was hopeful Michael has an update for us.
- Cameras 9 & 13 were cleared for temporary locations a long time ago and those locations were provided and cleared…what is the delay with these?

Thank you,

Mark S. Parker

Sergeant, Traffic Safety

222 S. Marina Street **|** Prescott, AZ 86303

Ph: 928.777.1997 **|** Fax: 928.778.3739

Email: mark.parker@prescott-az.gov

Web: www.prescottpolice.org

From: Shelby Marsh <shelby.marsh@flocksafety.com>
Sent: Wednesday, November 1, 2023 09:36
To: Mark Parker <mark.parker@prescott-az.gov>
Cc: Gwen Saltal <gwen.saltal@flocksafety.com>; Jason Small <jason.small@prescott-az.gov>
Subject: Re: Project Updates

Good Morning Sgt. Parker,

Please see below -

- 05, 06, 07, 10, and 16 are on the schedule for relocations/adjustments/site surveys next week
- 03, 04, 10, 14, and 15 are in the DOT process - a couple of devices have been added to the DOT list due to your desired locations needing permits.
- When maintenance is scheduled for a device, there isn't typically an action item on your part. The technician will reach out if they need tree trimming or whatnot, but Flock handles maintenance needs internally so you don't have to. It looks like maintenance is scheduled for several of your devices next week.
- I apologize if someone was left off an email with a notification. Please make sure you are replying all when responding to emails so we can ensure no one is dropped off.

Please let me know if you have any additional questions.

Thank you!

Shelby Marsh (she/her)

Project Manager

470-697-1121 |
shelby.marsh@flocksafety.com

flock safety



On Tue, Oct 31, 2023 at 4:38 PM Mark Parker <mark.parker@prescott-az.gov> wrote:

> Shelby & Gwen,
>
> Would you please provide some updates on the following:

- Status on the two ADOT cameras
- Status on the several camera adjustments
- We received a message stating a camera was down and would be repaired, but when will that occur?
- Lt. Small and I both seem to get messages that that other one did not receive. Can you please correct this so the both of us receive the same messages? For example, I do not receive the messages regarding the ADOT permit process nor did I receive the message that one of our cameras was down and would be repaired.

Thank you,

Mark S. Parker

Sergeant, Traffic Safety

222 S. Marina Street **|** Prescott, AZ 86303

Ph: 928.777.1997 **|** Fax: 928.778.3739

Email: mark.parker@prescott-az.gov

Web: www.prescottpolice.org

DOC-000291

Original filename: 20231212 - Re_ Project Updates (1).pdf
Original path: Flock City Docs - Records/20231212 - Re_ Project Updates (1).pdf
Document date: 2023-12-12
Document type: Email
Duplicate status: near
Original page count: 12
SHA256: b02934ce29f93126ae0759967ade48e852203b1187a315bedc599150e0290c83

Summary:
An email thread between Flock Safety Project Manager Shelby Marsh and Sgt. Mark Parker of the Prescott Police Department coordinating camera relocations, adjustments, DOT permitting, and maintenance, including discussion of sun glare issues affecting specific camera devices and proposed remedies like sun shields. The messages arrange a mapping call and detail the status of numbered devices at various Prescott intersections.

From: "Shelby Marsh" <shelby.marsh@flocksafety.com>
To: "Mark Parker" <mark.parker@prescott-az.gov>
CC: "Gwen Saltal" <gwen.saltal@flocksafety.com>
"Michael Franzen" <michael.franzen@flocksafety.com>
"Erin Wills" <erin.wills@flocksafety.com>
"Mark Borland" <mark.borland@flocksafety.com>
Date: 12/12/2023 11:55:25 AM
Subject: Re: Project Updates

Good Afternoon Sgt. Parker,

I think it would be best to hop on a mapping call to go through what is left outstanding at this point. I will bring in Permitting and a Deployment Specialist to help confirm the path forward.

What are some days/times coming up that would work for you for a call?

Thank you!

Shelby Marsh (she/her)
Project Manager
470-697-1121 | shelby.marsh@flocksafety.com
flock safety



On Tue, Dec 12, 2023 at 8:29 AM Shelby Marsh <shelby.marsh@flocksafety.com> wrote:

> Good Morning Sgt. Parker,
>
> Let me get connect with my Field Team on the issues you mentioned and I will get back to you!
>
> Thanks Sgt!
>
> Shelby Marsh (she/her)
> *Project Manager*
> 470-697-1121 | shelby.marsh@flocksafety.com
> flock safety
>
> 
>

On Fri, Dec 8, 2023 at 7:49 PM Mark Parker <mark.parker@prescott-az.gov> wrote:

I completed some testing today and based on this testing, I don't know if we should move all of these because of what may be sun glare on the camera lens causing the unshaded cameras to not work properly. For example, the camera at Miller Valley and Iron Springs was moved up on the signal arm but because the solar panel is in a different spot the sun is blasting that camera lens and I cannot get the system to alert on my patrol car (plate entered for alert testing). Do you have a sun shield that can be installed over the camera to remedy this problem?

Please use the 1st day to asses the sunlight issues, if the tech feels the camera can be moved and shaded, then removing on the first day is fine.

- Device 03 - SR89 @ Rosser St NB (camera faces north)
  - **YES, MOVE.**
- Device 04 - Gurley St @ Sheldon St WB (faces West, lots of afternoon sunlight)
  - **DO NOT MOVE, UNLESS YOU HAVE A SUN SHIELD. CURRENTLY THE SOLAR PANEL SHADES THE CAMERA.**
- Device 14 - Montezuma @ Sheldon S (
  - **DO NOT MOVE, UNLESS YOU HAVE A SUN SHIELD. CURRENTLY THE SOLAR PANEL SHADES THE CAMERA.**
- Device 15 - Sheldon @ Marina St EB
  - **PROCEED WITH MOVE TO SHELDON / MARINA, BUT CONSIDER EAST SUNLIGHT WHEN INSTALLING.**

- Add Device 6 – Miller Valley / Whipple to this work order. If there is no sunshield option. Move the camera further back on the extension arm and use the solar panel as a sunshield.

From: Shelby Marsh <shelby.marsh@flocksafety.com>
Sent: Thursday, December 7, 2023 9:45 AM
To: Mark Parker <mark.parker@prescott-az.gov>
Cc: Gwen Saltal <gwen.saltal@flocksafety.com>; Michael Franzen <michael.franzen@flocksafety.com>
Subject: Re: Project Updates

Good Morning Sgt. Parker,

We currently have Devices 03, 04, 14, 15 scheduled on 12/19 and 12/20 -

- Device 03 - SR89 @ Rosser St NB
- Device 04 - Gurley St @ Sheldon St WB
- Device 14 - Montezuma @ Sheldon S
- Device 15 - Sheldon @ Marina St EB

Also, I touched base with Permitting and they are confident we are close to obtaining DOT permits for Devices #09 and #13. The resubmitted paperwork is showing "under review." I know you have mentioned temp locations before but Michael, my Permitting Manager, doesn't think they will be necessary since we are so close to DOT issuance. Does this work for you?

Thank you!

Shelby Marsh (she/her)

Project Manager

470-697-1121 |
shelby.marsh@flocksafety.com

flock safety



On Thu, Dec 7, 2023 at 10:17 AM Mark Parker <mark.parker@prescott-az.gov> wrote:

> Can you send me the camera numbers they are working on?
>
> Best regards,
>
> **Mark S. Parker**
> Sergeant, Patrol Bureau
> Prescott Police Department
> 222 S. Marina Street | Prescott, AZ 86303
> Ph: 928.777.1997 | Fax: 928.778.3739

From: Shelby Marsh <shelby.marsh@flocksafety.com>
Sent: Thursday, December 7, 2023 9:07:56 AM
To: Mark Parker <mark.parker@prescott-az.gov>
Cc: Gwen Saltal <gwen.saltal@flocksafety.com>
Subject: Re: Project Updates

Good Morning Sgt. Parker,

I touched base with my Field Team about your upcoming installations. They suggested the below based on bucket truck availability -

"Would the customer be okay with us doing the removals on the 19th and then the reinstalls on the 20th with the bucket truck? We won't be able to do all removals and installs on the same day, so their cams will be down. if they're available on the 19th with the BT that'd be great too"

Would the above plan work for you?

Thank you!

Shelby Marsh (she/her)

Project Manager

470-697-1121 |
shelby.marsh@flocksafety.com

flock safety



On Mon, Dec 4, 2023 at 6:59 PM Gwen Saltal <gwen.saltal@flocksafety.com> wrote:

> Shelby,
>
> Please see the message below in regards to the availability of BT for their installation.
>
> 
>
> **Gwendalyn Saltal**
> **Customer Success Manager**
>
> 716.796.4006 flocksafety.com
>
> flock safety

On Mon, Dec 4, 2023 at 7:44 PM Mark Parker <mark.parker@prescott-az.gov> wrote:

> Gwen, The bucket truck is only available on the 20th…
>
> Best regards,
>
> **Mark S. Parker**
>
> *Sergeant, Traffic Safety*
>
> 222 S. Marina Street | Prescott, AZ 86303
>
> Ph: 928.777.1997 | Fax: 928.778.3739
>
> Email: mark.parker@prescott-az.gov
>
> Web: www.prescottpolice.org

From: Gwen Saltal <gwen.saltal@flocksafety.com>
Sent: Monday, December 4, 2023 1:31 PM
To: Shelby Marsh <shelby.marsh@flocksafety.com>; Michael Franzen <michael.franzen@flocksafety.com>
Cc: Mark Parker <mark.parker@prescott-az.gov>; Jason Small <jason.small@prescott-az.gov>
Subject: Re: Project Updates

Hi Shelby,

I just updated Sgt. Parker with the new install dates that you provided to me, so thank you for getting us that info. Also, are you and Michael able to provide an update on the DOT locations as far as a timeline? Michael-was this an instance where the DOT was making you re-do the forms because they have a new one? Lastly, if we still anticipate further delay, could we move forward with the two temp locations that were approved?



Gwendalyn Saltal
Customer Success Manager

716.796.4006 flocksafety.com

flock safety

On Mon, Nov 6, 2023 at 12:00 PM Shelby Marsh <shelby.marsh@flocksafety.com> wrote:

> Good Morning,
>
> I have a meeting with my Permitting Manager today. I will provide input on your feedback after this meeting!
>
> My Field Team did reach out asking if you can provide traffic control and a bucket truck for your installations this week - we will be working on Devices 05, 06, 07, 10, and 16 on Wednesday, Thursday, and Friday. Does this work for you?
>
> Thank you!
>
> Shelby Marsh (she/her)
>
> *Project Manager*
>
> 470-697-1121 |
> shelby.marsh@flocksafety.com

flock safety



On Wed, Nov 1, 2023 at 3:41 PM Mark Parker <mark.parker@prescott-az.gov> wrote:

> Shelby,
>
> - 03, 04, 10, 14, and 15 are **not** DOT locations; via an email between our transportation director and Flock Safety permitting manager Michael Franzen, these were cleared for install last month…Can we get them on the schedule, please?
> - Please remind me what we are doing with camera 10 as I do not recall that one needing adjustment.
> - The only cameras that are DOT locations should be 9 & 13; the last update we received from you on these two cameras was on July 5th "*This morning our Permitting Manager reached out directly to AZDOT and asked for a status update for these permits. I will let you know as soon as we hear back*". It's been a few months and I was hopeful Michael has an update for us.
> - Cameras 9 & 13 were cleared for temporary locations a long time ago and those locations were provided and cleared…what is the delay with these?
>
> Thank you,

Mark S. Parker

Sergeant, Traffic Safety

222 S. Marina Street | Prescott, AZ 86303

Ph: 928.777.1997 | Fax: 928.778.3739

Email: mark.parker@prescott-az.gov

Web: www.prescottpolice.org

From: Shelby Marsh <shelby.marsh@flocksafety.com>
Sent: Wednesday, November 1, 2023 09:36
To: Mark Parker <mark.parker@prescott-az.gov>
Cc: Gwen Saltal <gwen.saltal@flocksafety.com>; Jason Small <jason.small@prescott-az.gov>
Subject: Re: Project Updates

Good Morning Sgt. Parker,

Please see below -

- 05, 06, 07, 10, and 16 are on the schedule for relocations/adjustments/site surveys next week
- 03, 04, 10, 14, and 15 are in the DOT process - a couple of devices have been added to the DOT list due to your desired locations needing permits.
- When maintenance is scheduled for a device, there isn't typically an action item on your part. The technician will reach out if they need tree trimming or whatnot, but Flock handles maintenance needs internally so you don't have to. It looks like maintenance is scheduled for several of your devices next week.

- I apologize if someone was left off an email with a notification. Please make sure you are replying all when responding to emails so we can ensure no one is dropped off.

Please let me know if you have any additional questions.

Thank you!

Shelby Marsh (she/her)

Project Manager

470-697-1121 |
shelby.marsh@flocksafety.com

flock safety



On Tue, Oct 31, 2023 at 4:38 PM Mark Parker <mark.parker@prescott-az.gov> wrote:

> Shelby & Gwen,
>
> Would you please provide some updates on the following:

- Status on the two ADOT cameras
- Status on the several camera adjustments
- We received a message stating a camera was down and would be repaired, but when will that occur?
- Lt. Small and I both seem to get messages that that other one did not receive. Can you please correct this so the both of us receive the same messages? For example, I do not receive the messages regarding the ADOT permit process nor did I receive the message that one of our cameras was down and would be repaired.

Thank you,

Mark S. Parker

Sergeant, Traffic Safety

222 S. Marina Street **|** Prescott, AZ 86303

Ph: 928.777.1997 **|** Fax: 928.778.3739

Email: mark.parker@prescott-az.gov

Web: www.prescottpolice.org

DOC-000292

Original filename: 20231212 - Re_ Project Updates.pdf
Original path: Flock City Docs - Records/20231212 - Re_ Project Updates.pdf
Document date: 2023-12-12
Document type: Email
Duplicate status: near
Original page count: 11
SHA256: 40f5421750208a1fe4be127ed09722c5413f84e945628ab12d4ed06ad5b05fc0

Summary:
Email thread between Flock Safety Project Manager Shelby Marsh and Sgt. Mark Parker of the Prescott Police Department discussing camera relocations, sun glare issues affecting camera performance, sun shields, bucket truck scheduling for removals/reinstalls, and DOT permit status for specific ALPR devices.

From: "Shelby Marsh" <shelby.marsh@flocksafety.com>
To: "Mark Parker" <mark.parker@prescott-az.gov>
CC: "Gwen Saltal" <gwen.saltal@flocksafety.com>
"Michael Franzen" <michael.franzen@flocksafety.com>
Date: 12/12/2023 7:29:19 AM
Subject: Re: Project Updates

Good Morning Sgt. Parker,

Let me get connect with my Field Team on the issues you mentioned and I will get back to you!

Thanks Sgt!

Shelby Marsh (she/her)
Project Manager
470-697-1121 | shelby.marsh@flocksafety.com
flock safety



On Fri, Dec 8, 2023 at 7:49 PM Mark Parker <mark.parker@prescott-az.gov> wrote:

> I completed some testing today and based on this testing, I don't know if we should move all of these because of what may be sun glare on the camera lens causing the unshaded cameras to not work properly. For example, the camera at Miller Valley and Iron Springs was moved up on the signal arm but because the solar panel is in a different spot the sun is blasting that camera lens and I cannot get the system to alert on my patrol car (plate entered for alert testing). Do you have a sun shield that can be installed over the camera to remedy this problem?
>
> Please use the 1st day to asses the sunlight issues, if the tech feels the camera can be moved and shaded, then removing on the first day is fine.
>
> - Device 03 - SR89 @ Rosser St NB (camera faces north)
> - **YES, MOVE.**
> - Device 04 - Gurley St @ Sheldon St WB (faces West, lots of afternoon sunlight)
> - **DO NOT MOVE, UNLESS YOU HAVE A SUN SHIELD. CURRENTLY THE SOLAR PANEL SHADES THE CAMERA.**
> - Device 14 - Montezuma @ Sheldon S (
> - **DO NOT MOVE, UNLESS YOU HAVE A SUN SHIELD. CURRENTLY THE SOLAR PANEL SHADES THE CAMERA.**
> - Device 15 - Sheldon @ Marina St EB
> - **PROCEED WITH MOVE TO SHELDON / MARINA, BUT CONSIDER EAST SUNLIGHT WHEN INSTALLING.**

- Add Device 6 – Miller Valley / Whipple to this work order. If there is no sunshield option. Move the camera further back on the extension arm and use the solar panel as a sunshield.

From: Shelby Marsh <shelby.marsh@flocksafety.com>
Sent: Thursday, December 7, 2023 9:45 AM
To: Mark Parker <mark.parker@prescott-az.gov>
Cc: Gwen Saltal <gwen.saltal@flocksafety.com>; Michael Franzen <michael.franzen@flocksafety.com>
Subject: Re: Project Updates

Good Morning Sgt. Parker,

We currently have Devices 03, 04, 14, 15 scheduled on 12/19 and 12/20 -

- Device 03 - SR89 @ Rosser St NB
- Device 04 - Gurley St @ Sheldon St WB
- Device 14 - Montezuma @ Sheldon S
- Device 15 - Sheldon @ Marina St EB

Also, I touched base with Permitting and they are confident we are close to obtaining DOT permits for Devices #09 and #13. The resubmitted paperwork is showing "under review." I know you have mentioned temp locations before but Michael, my Permitting Manager, doesn't think they will be necessary since we are so close to DOT issuance. Does this work for you?

Thank you!

Shelby Marsh (she/her)

Project Manager

470-697-1121 |
shelby.marsh@flocksafety.com

flock safety



On Thu, Dec 7, 2023 at 10:17 AM Mark Parker <mark.parker@prescott-az.gov> wrote:

> Can you send me the camera numbers they are working on?
>
> Best regards,
>
> **Mark S. Parker**
> Sergeant, Patrol Bureau
> Prescott Police Department
> 222 S. Marina Street | Prescott, AZ 86303
> Ph: 928.777.1997 | Fax: 928.778.3739
>
> ---
>
> **From:** Shelby Marsh <shelby.marsh@flocksafety.com>
> **Sent:** Thursday, December 7, 2023 9:07:56 AM
> **To:** Mark Parker <mark.parker@prescott-az.gov>
> **Cc:** Gwen Saltal <gwen.saltal@flocksafety.com>
> **Subject:** Re: Project Updates
>
> Good Morning Sgt. Parker,
>
> I touched base with my Field Team about your upcoming installations. They suggested the below based on bucket truck availability -

"Would the customer be okay with us doing the removals on the 19th and then the reinstalls on the 20th with the bucket truck? We won't be able to do all removals and installs on the same day, so their cams will be down. if they're available on the 19th with the BT that'd be great too"

Would the above plan work for you?

Thank you!

Shelby Marsh (she/her)

Project Manager

470-697-1121 |
shelby.marsh@flocksafety.com

flock safety



On Mon, Dec 4, 2023 at 6:59 PM Gwen Saltal <gwen.saltal@flocksafety.com> wrote:

> Shelby,
>
> Please see the message below in regards to the availability of BT for their installation.



Gwendalyn Saltal
Customer Success Manager

716.796.4006 flocksafety.com

flock safety

On Mon, Dec 4, 2023 at 7:44 PM Mark Parker <mark.parker@prescott-az.gov> wrote:

> Gwen, The bucket truck is only available on the 20th…
>
> Best regards,
>
> **Mark S. Parker**
> *Sergeant, Traffic Safety*
>
> 222 S. Marina Street | Prescott, AZ 86303

Ph: 928.777.1997 **|** Fax: 928.778.3739

Email: mark.parker@prescott-az.gov

Web: www.prescottpolice.org

From: Gwen Saltal <gwen.saltal@flocksafety.com>
Sent: Monday, December 4, 2023 1:31 PM
To: Shelby Marsh <shelby.marsh@flocksafety.com>; Michael Franzen <michael.franzen@flocksafety.com>
Cc: Mark Parker <mark.parker@prescott-az.gov>; Jason Small <jason.small@prescott-az.gov>
Subject: Re: Project Updates

Hi Shelby,

I just updated Sgt. Parker with the new install dates that you provided to me, so thank you for getting us that info. Also, are you and Michael able to provide an update on the DOT locations as far as a timeline? Michael-was this an instance where the DOT was making you re-do the forms because they have a new one? Lastly, if we still anticipate further delay, could we move forward with the two temp locations that were approved?



Gwendalyn Saltal
Customer Success Manager

716.796.4006 flocksafety.com

flock safety

On Mon, Nov 6, 2023 at 12:00 PM Shelby Marsh <shelby.marsh@flocksafety.com> wrote:

> Good Morning,
>
> I have a meeting with my Permitting Manager today. I will provide input on your feedback after this meeting!
>
> My Field Team did reach out asking if you can provide traffic control and a bucket truck for your installations this week - we will be working on Devices 05, 06, 07, 10, and 16 on Wednesday, Thursday, and Friday. Does this work for you?

Thank you!

Shelby Marsh (she/her)

Project Manager

470-697-1121 |
shelby.marsh@flocksafety.com

flock safety



On Wed, Nov 1, 2023 at 3:41 PM Mark Parker <mark.parker@prescott-az.gov> wrote:

> Shelby,
>
> - 03, 04, 10, 14, and 15 are **not** DOT locations; via an email between our transportation director and Flock Safety permitting manager Michael Franzen, these were cleared for install last month…Can we get them on the schedule, please?
> - Please remind me what we are doing with camera 10 as I do not recall that one needing adjustment.
> - The only cameras that are DOT locations should be 9 & 13; the last update we received from you on these two cameras was on July 5th "*This morning our Permitting Manager reached out directly to AZDOT and asked for a status update for these permits. I will let you know as soon as we hear back*". It's been a few months and I was hopeful Michael has an update for us.
> - Cameras 9 & 13 were cleared for temporary locations a long time ago and those locations were provided and cleared…what is the delay with these?

Thank you,

Mark S. Parker

Sergeant, Traffic Safety

222 S. Marina Street **|** Prescott, AZ 86303

Ph: 928.777.1997 **|** Fax: 928.778.3739

Email: mark.parker@prescott-az.gov

Web: www.prescottpolice.org

From: Shelby Marsh <shelby.marsh@flocksafety.com>
Sent: Wednesday, November 1, 2023 09:36
To: Mark Parker <mark.parker@prescott-az.gov>
Cc: Gwen Saltal <gwen.saltal@flocksafety.com>; Jason Small <jason.small@prescott-az.gov>
Subject: Re: Project Updates

Good Morning Sgt. Parker,

Please see below -

- 05, 06, 07, 10, and 16 are on the schedule for relocations/adjustments/site

- surveys next week
- 03, 04, 10, 14, and 15 are in the DOT process - a couple of devices have been added to the DOT list due to your desired locations needing permits.
- When maintenance is scheduled for a device, there isn't typically an action item on your part. The technician will reach out if they need tree trimming or whatnot, but Flock handles maintenance needs internally so you don't have to. It looks like maintenance is scheduled for several of your devices next week.
- I apologize if someone was left off an email with a notification. Please make sure you are replying all when responding to emails so we can ensure no one is dropped off.

Please let me know if you have any additional questions.

Thank you!

Shelby Marsh (she/her)

Project Manager

470-697-1121 |
shelby.marsh@flocksafety.com

flock safety



On Tue, Oct 31, 2023 at 4:38 PM Mark Parker <mark.parker@prescott-az.gov> wrote:

> Shelby & Gwen,

Would you please provide some updates on the following:

- Status on the two ADOT cameras
- Status on the several camera adjustments
- We received a message stating a camera was down and would be repaired, but when will that occur?
- Lt. Small and I both seem to get messages that that other one did not receive. Can you please correct this so the both of us receive the same messages? For example, I do not receive the messages regarding the ADOT permit process nor did I receive the message that one of our cameras was down and would be repaired.

Thank you,

Mark S. Parker

Sergeant, Traffic Safety

222 S. Marina Street **|** Prescott, AZ 86303

Ph: 928.777.1997 **|** Fax: 928.778.3739

Email: mark.parker@prescott-az.gov

Web: www.prescottpolice.org

DOC-000294

Original filename: 20231213 - Re_ Project Updates (1).pdf
Original path: Flock City Docs - Records/20231213 - Re_ Project Updates (1).pdf
Document date: 2023-12-13
Document type: Email
Duplicate status: near
Original page count: 14
SHA256: 608331b218b0225ff582fdeab486c507fa92643fe00d6daa0bc25de61ded47a2

Summary:
Email thread between Prescott PD Sgt. Mark Parker and Flock Safety Project Manager Shelby Marsh coordinating camera relocations, adjustments, DOT permitting, and maintenance, including discussion of sun glare issues affecting specific camera devices and scheduling a mapping call.

From: "Mark Parker" <mark.parker@prescott-az.gov>
To: "Shelby Marsh" <shelby.marsh@flocksafety.com>
CC: "Gwen Saltal" <gwen.saltal@flocksafety.com>
"Michael Franzen" <michael.franzen@flocksafety.com>
"Erin Wills" <erin.wills@flocksafety.com>
"Mark Borland" <mark.borland@flocksafety.com>
Date: 12/13/2023 8:10:35 AM
Subject: Re: Project Updates

After 13:30 on Thursday should work.

Best regards,

Mark S. Parker
Sergeant, Patrol Bureau
Prescott Police Department
222 S. Marina Street | Prescott, AZ 86303
Ph: 928.777.1997 | Fax: 928.778.3739

From: Shelby Marsh <shelby.marsh@flocksafety.com>
Sent: Wednesday, December 13, 2023 7:41:55 AM
To: Mark Parker <mark.parker@prescott-az.gov>
Cc: Gwen Saltal <gwen.saltal@flocksafety.com>; Michael Franzen <michael.franzen@flocksafety.com>; Erin Wills <erin.wills@flocksafety.com>; Mark Borland <mark.borland@flocksafety.com>
Subject: Re: Project Updates

Good Morning,

Do you have any availability for later in the day tomorrow or Friday? We will have different time zones on the call and I want to schedule accordingly.

Thank you Sgt!

Shelby Marsh (she/her)
Project Manager
470-697-1121
|
shelby.marsh@flocksafety.com

flock safety



On Tue, Dec 12, 2023 at 2:09 PM Mark Parker <mark.parker@prescott-az.gov> wrote:

Anytime tomorrow and Thursday morning until 10:30

From: Shelby Marsh <shelby.marsh@flocksafety.com>
Sent: Tuesday, December 12, 2023 11:55 AM
To: Mark Parker <mark.parker@prescott-az.gov>
Cc: Gwen Saltal <gwen.saltal@flocksafety.com>; Michael Franzen <michael.franzen@flocksafety.com>; Erin Wills <erin.wills@flocksafety.com>; Mark Borland <mark.borland@flocksafety.com>
Subject: Re: Project Updates

Good Afternoon Sgt. Parker,

I think it would be best to hop on a mapping call to go through what is left outstanding at this point. I will bring in Permitting and a Deployment Specialist to help confirm the path forward.

What are some days/times coming up that would work for you for a call?


Thank you!

Shelby Marsh (she/her)

Project Manager

470-697-1121 |
shelby.marsh@flocksafety.com

flock safety

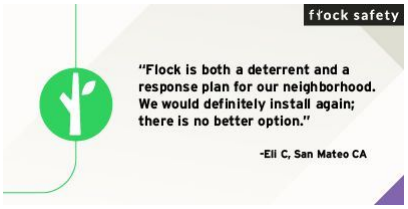

On Tue, Dec 12, 2023 at 8:29 AM Shelby Marsh <shelby.marsh@flocksafety.com> wrote:

Good Morning Sgt. Parker,

Let me get connect with my Field Team on the issues you mentioned and I will get back to you!

Thanks Sgt!

Shelby Marsh (she/her)

Project Manager

470-697-1121 |
shelby.marsh@flocksafety.com

flock safety



On Fri, Dec 8, 2023 at 7:49 PM Mark Parker <mark.parker@prescott-az.gov> wrote:

> I completed some testing today and based on this testing, I don't know if we should move all of these because of what may be sun glare on the camera lens causing the unshaded cameras to not work properly. For example, the camera at Miller Valley and Iron Springs was moved up on the signal arm but because the solar panel is in a different spot the sun is blasting that camera lens and I cannot get the system to alert on my patrol car (plate entered for alert testing). Do you have a sun shield that can be installed over the camera to remedy this problem?
>
> Please use the 1st day to asses the sunlight issues, if the tech feels the camera can be moved and shaded, then removing on the first day is fine.
>
> - Device 03 - SR89 @ Rosser St NB (camera faces north)
>   - **YES, MOVE.**
> - Device 04 - Gurley St @ Sheldon St WB (faces West, lots of afternoon sunlight)

    - **DO NOT MOVE, UNLESS YOU HAVE A SUN SHIELD. CURRENTLY THE SOLAR PANEL SHADES THE CAMERA.**

- Device 14 - Montezuma @ Sheldon S (
    - **DO NOT MOVE, UNLESS YOU HAVE A SUN SHIELD. CURRENTLY THE SOLAR PANEL SHADES THE CAMERA.**
- Device 15 - Sheldon @ Marina St EB
    - **PROCEED WITH MOVE TO SHELDON / MARINA, BUT CONSIDER EAST SUNLIGHT WHEN INSTALLING.**
- Add Device 6 – Miller Valley / Whipple to this work order. If there is no sunshield option. Move the camera further back on the extension arm and use the solar panel as a sunshield.

From: Shelby Marsh <shelby.marsh@flocksafety.com>
Sent: Thursday, December 7, 2023 9:45 AM
To: Mark Parker <mark.parker@prescott-az.gov>
Cc: Gwen Saltal <gwen.saltal@flocksafety.com>; Michael Franzen <michael.franzen@flocksafety.com>
Subject: Re: Project Updates

Good Morning Sgt. Parker,

We currently have Devices 03, 04, 14, 15 scheduled on 12/19 and 12/20 -

- Device 03 - SR89 @ Rosser St NB
- Device 04 - Gurley St @ Sheldon St WB
- Device 14 - Montezuma @ Sheldon S
- Device 15 - Sheldon @ Marina St EB

Also, I touched base with Permitting and they are confident we are close to obtaining DOT permits for Devices #09 and #13. The resubmitted paperwork is showing "under review." I know you have mentioned temp locations before but Michael, my Permitting Manager, doesn't think they will be necessary since we are so close to DOT issuance. Does this work for you?

Thank you!

Shelby Marsh (she/her)

Project Manager

470-697-1121 |
shelby.marsh@flocksafety.com

flock safety



On Thu, Dec 7, 2023 at 10:17 AM Mark Parker <mark.parker@prescott-az.gov> wrote:

> Can you send me the camera numbers they are working on?
>
> Best regards,
>
> **Mark S. Parker**
> Sergeant, Patrol Bureau
> Prescott Police Department
> 222 S. Marina Street | Prescott, AZ 86303
> Ph: 928.777.1997 | Fax: 928.778.3739
>
> ---
>
> **From:** Shelby Marsh <shelby.marsh@flocksafety.com>
> **Sent:** Thursday, December 7, 2023 9:07:56 AM

To: Mark Parker <mark.parker@prescott-az.gov>
Cc: Gwen Saltal <gwen.saltal@flocksafety.com>
Subject: Re: Project Updates

Good Morning Sgt. Parker,

I touched base with my Field Team about your upcoming installations. They suggested the below based on bucket truck availability -

"Would the customer be okay with us doing the removals on the 19th and then the reinstalls on the 20th with the bucket truck? We won't be able to do all removals and installs on the same day, so their cams will be down. if they're available on the 19th with the BT that'd be great too"

Would the above plan work for you?

Thank you!

Shelby Marsh (she/her)

Project Manager

470-697-1121 |
shelby.marsh@flocksafety.com

flock safety



On Mon, Dec 4, 2023 at 6:59 PM Gwen Saltal <gwen.saltal@flocksafety.com> wrote:

> Shelby,
>
> Please see the message below in regards to the availability of BT for their installation.
>
> 
>
> **Gwendalyn Saltal**
> **Customer Success Manager**
>
> 716.796.4006 flocksafety.com
>
> flock safety

On Mon, Dec 4, 2023 at 7:44 PM Mark Parker <mark.parker@prescott-az.gov> wrote:

> Gwen, The bucket truck is only available on the 20th…
>
> Best regards,
>
> **Mark S. Parker**
>
> *Sergeant, Traffic Safety*
>
> 222 S. Marina Street **|** Prescott, AZ 86303
>
> Ph: 928.777.1997 **|** Fax: 928.778.3739
>
> Email: mark.parker@prescott-az.gov
>
> Web: www.prescottpolice.org

From: Gwen Saltal <gwen.saltal@flocksafety.com>
Sent: Monday, December 4, 2023 1:31 PM
To: Shelby Marsh <shelby.marsh@flocksafety.com>; Michael Franzen <michael.franzen@flocksafety.com>
Cc: Mark Parker <mark.parker@prescott-az.gov>; Jason Small <jason.small@prescott-az.gov>
Subject: Re: Project Updates

Hi Shelby,

I just updated Sgt. Parker with the new install dates that you provided to me, so thank you for getting us that info. Also, are you and Michael able to provide an update on the DOT locations as far as a timeline? Michael-was this an instance where the DOT was making you re-do the forms because they have a new one? Lastly, if we still anticipate further delay, could we move forward with the two temp locations that were approved?



Gwendalyn Saltal
Customer Success Manager

716.796.4006 flocksafety.com

flock safety

On Mon, Nov 6, 2023 at 12:00 PM Shelby Marsh <shelby.marsh@flocksafety.com> wrote:

> Good Morning,
>
> I have a meeting with my Permitting Manager today. I will provide input on your feedback after this meeting!
>
> My Field Team did reach out asking if you can provide traffic control and a bucket truck for your installations this week - we will be working on Devices 05, 06, 07, 10, and 16 on Wednesday, Thursday, and Friday. Does this work for you?
>
> Thank you!
>
> Shelby Marsh (she/her)
>
> *Project Manager*

470-697-1121 |
shelby.marsh@flocksafety.com

flock safety



On Wed, Nov 1, 2023 at 3:41 PM Mark Parker <mark.parker@prescott-az.gov> wrote:

> Shelby,
>
> - 03, 04, 10, 14, and 15 are **not** DOT locations; via an email between our transportation director and Flock Safety permitting manager Michael Franzen, these were cleared for install last month…Can we get them on the schedule, please?
> - Please remind me what we are doing with camera 10 as I do not recall that one needing adjustment.
> - The only cameras that are DOT locations should be 9 & 13; the last update we received from you on these two cameras was on July 5th "*This morning our Permitting Manager reached out directly to AZDOT and asked for a status update for these permits. I will let you know as soon as we hear back*". It's been a few months and I was hopeful Michael has an update for us.
> - Cameras 9 & 13 were cleared for temporary locations a long time ago and those locations were provided and cleared…what is the delay with these?
>
> Thank you,

Mark S. Parker

Sergeant, Traffic Safety

222 S. Marina Street **|** Prescott, AZ 86303

Ph: 928.777.1997 **|** Fax: 928.778.3739

Email: mark.parker@prescott-az.gov

Web: www.prescottpolice.org

From: Shelby Marsh <shelby.marsh@flocksafety.com>
Sent: Wednesday, November 1, 2023 09:36
To: Mark Parker <mark.parker@prescott-az.gov>
Cc: Gwen Saltal <gwen.saltal@flocksafety.com>; Jason Small <jason.small@prescott-az.gov>
Subject: Re: Project Updates

Good Morning Sgt. Parker,

Please see below -

- 05, 06, 07, 10, and 16 are on the schedule for relocations/adjustments/site surveys next week

- 03, 04, 10, 14, and 15 are in the DOT process - a couple of devices have been added to the DOT list due to your desired locations needing permits.
- When maintenance is scheduled for a device, there isn't typically an action item on your part. The technician will reach out if they need tree trimming or whatnot, but Flock handles maintenance needs internally so you don't have to. It looks like maintenance is scheduled for several of your devices next week.
- I apologize if someone was left off an email with a notification. Please make sure you are replying all when responding to emails so we can ensure no one is dropped off.

Please let me know if you have any additional questions.


Thank you!

Shelby Marsh (she/her)

Project Manager

470-697-1121 |
shelby.marsh@flocksafety.com

flock safety

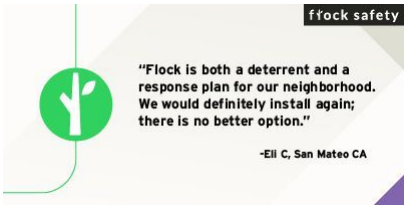

On Tue, Oct 31, 2023 at 4:38 PM Mark Parker <mark.parker@prescott-az.gov>

wrote:

> Shelby & Gwen,
>
> Would you please provide some updates on the following:
>
> - Status on the two ADOT cameras
> - Status on the several camera adjustments
> - We received a message stating a camera was down and would be repaired, but when will that occur?
> - Lt. Small and I both seem to get messages that that other one did not receive. Can you please correct this so the both of us receive the same messages? For example, I do not receive the messages regarding the ADOT permit process nor did I receive the message that one of our cameras was down and would be repaired.
>
> Thank you,

Mark S. Parker

Sergeant, Traffic Safety

222 S. Marina Street **|** Prescott, AZ 86303

Ph: 928.777.1997 **|** Fax: 928.778.3739

Email: mark.parker@prescott-az.gov

Web: www.prescottpolice.org

DOC-000295

Original filename: 20231213 - Re_ Project Updates.pdf
Original path: Flock City Docs - Records/20231213 - Re_ Project Updates.pdf
Document date: 2023-12-13
Document type: Email
Duplicate status: near
Original page count: 14
SHA256: 0791b4e6520ff1afbbce583007db7d70be6692e955aad93a2ab601a706c2f8cd

Summary:
Email thread between Flock Safety Project Manager Shelby Marsh and Sgt. Mark Parker of Prescott Police Department coordinating camera relocations, maintenance scheduling, DOT permitting, and addressing sun glare issues affecting camera performance at various device locations. They discuss scheduling a mapping call to resolve outstanding deployment items.


From: "Shelby Marsh" <shelby.marsh@flocksafety.com>
To: "Mark Parker" <mark.parker@prescott-az.gov>
CC: "Gwen Saltal" <gwen.saltal@flocksafety.com>
"Michael Franzen" <michael.franzen@flocksafety.com>
"Erin Wills" <erin.wills@flocksafety.com>
"Mark Borland" <mark.borland@flocksafety.com>
Date: 12/13/2023 7:41:55 AM
Subject: Re: Project Updates

Good Morning,

Do you have any availability for later in the day tomorrow or Friday? We will have different time zones on the call and I want to schedule accordingly.

Thank you Sgt!

Shelby Marsh (she/her)
Project Manager
470-697-1121 | shelby.marsh@flocksafety.com
flock safety

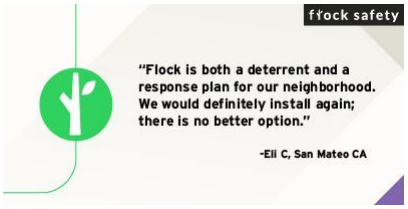

On Tue, Dec 12, 2023 at 2:09 PM Mark Parker <mark.parker@prescott-az.gov> wrote:

> Anytime tomorrow and Thursday morning until 10:30
>
> ---
>
> **From:** Shelby Marsh <shelby.marsh@flocksafety.com>
> **Sent:** Tuesday, December 12, 2023 11:55 AM
> **To:** Mark Parker <mark.parker@prescott-az.gov>
> **Cc:** Gwen Saltal <gwen.saltal@flocksafety.com>; Michael Franzen <michael.franzen@flocksafety.com>; Erin Wills <erin.wills@flocksafety.com>; Mark Borland <mark.borland@flocksafety.com>
> **Subject:** Re: Project Updates
>
> Good Afternoon Sgt. Parker,
>
> I think it would be best to hop on a mapping call to go through what is left outstanding at this point.

I will bring in Permitting and a Deployment Specialist to help confirm the path forward.

What are some days/times coming up that would work for you for a call?


Thank you!

Shelby Marsh (she/her)

Project Manager

470-697-1121 |
shelby.marsh@flocksafety.com

flock safety

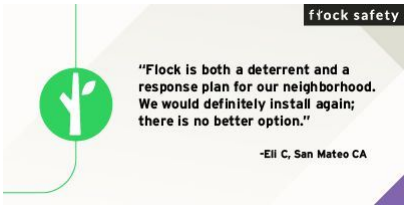

On Tue, Dec 12, 2023 at 8:29 AM Shelby Marsh <shelby.marsh@flocksafety.com> wrote:

> Good Morning Sgt. Parker,
>
> Let me get connect with my Field Team on the issues you mentioned and I will get back to you!
>
> Thanks Sgt!
>
> > Shelby Marsh (she/her)
> >
> > *Project Manager*

470-697-1121 |
shelby.marsh@flocksafety.com

flock safety



On Fri, Dec 8, 2023 at 7:49 PM Mark Parker <mark.parker@prescott-az.gov> wrote:

> I completed some testing today and based on this testing, I don't know if we should move all of these because of what may be sun glare on the camera lens causing the unshaded cameras to not work properly. For example, the camera at Miller Valley and Iron Springs was moved up on the signal arm but because the solar panel is in a different spot the sun is blasting that camera lens and I cannot get the system to alert on my patrol car (plate entered for alert testing). Do you have a sun shield that can be installed over the camera to remedy this problem?
>
> Please use the 1st day to asses the sunlight issues, if the tech feels the camera can be moved and shaded, then removing on the first day is fine.
>
> - Device 03 - SR89 @ Rosser St NB (camera faces north)
>   - **YES, MOVE.**
> - Device 04 - Gurley St @ Sheldon St WB (faces West, lots of afternoon sunlight)
>   - **DO NOT MOVE, UNLESS YOU HAVE A SUN SHIELD. CURRENTLY THE SOLAR PANEL SHADES THE CAMERA.**
> - Device 14 - Montezuma @ Sheldon S (
>   - **DO NOT MOVE, UNLESS YOU HAVE A SUN SHIELD. CURRENTLY THE SOLAR PANEL SHADES THE CAMERA.**
> - Device 15 - Sheldon @ Marina St EB
>   - **PROCEED WITH MOVE TO SHELDON / MARINA, BUT CONSIDER EAST SUNLIGHT WHEN INSTALLING.**

- Add Device 6 – Miller Valley / Whipple to this work order. If there is no sunshield option. Move the camera further back on the extension arm and use the solar panel as a sunshield.

From: Shelby Marsh <shelby.marsh@flocksafety.com>
Sent: Thursday, December 7, 2023 9:45 AM
To: Mark Parker <mark.parker@prescott-az.gov>
Cc: Gwen Saltal <gwen.saltal@flocksafety.com>; Michael Franzen <michael.franzen@flocksafety.com>
Subject: Re: Project Updates

Good Morning Sgt. Parker,

We currently have Devices 03, 04, 14, 15 scheduled on 12/19 and 12/20 -

- Device 03 - SR89 @ Rosser St NB
- Device 04 - Gurley St @ Sheldon St WB
- Device 14 - Montezuma @ Sheldon S
- Device 15 - Sheldon @ Marina St EB

Also, I touched base with Permitting and they are confident we are close to obtaining DOT permits for Devices #09 and #13. The resubmitted paperwork is showing "under review." I know you have mentioned temp locations before but Michael, my Permitting Manager, doesn't think they will be necessary since we are so close to DOT issuance. Does this work for you?

Thank you!

Shelby Marsh (she/her)

Project Manager

470-697-1121 |
shelby.marsh@flocksafety.com

flock safety



On Thu, Dec 7, 2023 at 10:17 AM Mark Parker <mark.parker@prescott-az.gov> wrote:

> Can you send me the camera numbers they are working on?
>
> Best regards,
>
> **Mark S. Parker**
> Sergeant, Patrol Bureau
> Prescott Police Department
> 222 S. Marina Street | Prescott, AZ 86303
> Ph: 928.777.1997 | Fax: 928.778.3739
>
> ---
>
> **From:** Shelby Marsh <shelby.marsh@flocksafety.com>
> **Sent:** Thursday, December 7, 2023 9:07:56 AM
> **To:** Mark Parker <mark.parker@prescott-az.gov>
> **Cc:** Gwen Saltal <gwen.saltal@flocksafety.com>
> **Subject:** Re: Project Updates
>
> Good Morning Sgt. Parker,

I touched base with my Field Team about your upcoming installations. They suggested the below based on bucket truck availability -

"Would the customer be okay with us doing the removals on the 19th and then the reinstalls on the 20th with the bucket truck? We won't be able to do all removals and installs on the same day, so their cams will be down. if they're available on the 19th with the BT that'd be great too"

Would the above plan work for you?

Thank you!

Shelby Marsh (she/her)

Project Manager

470-697-1121 |
shelby.marsh@flocksafety.com

flock safety



On Mon, Dec 4, 2023 at 6:59 PM Gwen Saltal <gwen.saltal@flocksafety.com> wrote:

> Shelby,

Please see the message below in regards to the availability of BT for their installation.



Gwendalyn Saltal
Customer Success Manager

716.796.4006 flocksafety.com

flock safety

On Mon, Dec 4, 2023 at 7:44 PM Mark Parker <mark.parker@prescott-az.gov> wrote:

> Gwen, The bucket truck is only available on the 20th…

Best regards,

Mark S. Parker

Sergeant, Traffic Safety

222 S. Marina Street **|** Prescott, AZ 86303

Ph: 928.777.1997 **|** Fax: 928.778.3739

Email: mark.parker@prescott-az.gov

Web: www.prescottpolice.org

From: Gwen Saltal <gwen.saltal@flocksafety.com>
Sent: Monday, December 4, 2023 1:31 PM
To: Shelby Marsh <shelby.marsh@flocksafety.com>; Michael Franzen <michael.franzen@flocksafety.com>
Cc: Mark Parker <mark.parker@prescott-az.gov>; Jason Small <jason.small@prescott-az.gov>
Subject: Re: Project Updates

Hi Shelby,

I just updated Sgt. Parker with the new install dates that you provided to me, so thank you for getting us that info. Also, are

you and Michael able to provide an update on the DOT locations as far as a timeline? Michael-was this an instance where the DOT was making you re-do the forms because they have a new one? Lastly, if we still anticipate further delay, could we move forward with the two temp locations that were approved?



Gwendalyn Saltal
Customer Success Manager

716.796.4006 flocksafety.com

flock safety

On Mon, Nov 6, 2023 at 12:00 PM Shelby Marsh <shelby.marsh@flocksafety.com> wrote:

> Good Morning,
>
> I have a meeting with my Permitting Manager today. I will provide input on your feedback after this meeting!
>
> My Field Team did reach out asking if you can provide traffic control and a bucket truck for your installations this week - we will be working on Devices 05, 06, 07, 10, and 16 on Wednesday, Thursday, and Friday. Does this work for you?
>
> Thank you!

Shelby Marsh (she/her)

Project Manager

470-697-1121 |
shelby.marsh@flocksafety.com

flock safety



On Wed, Nov 1, 2023 at 3:41 PM Mark Parker <mark.parker@prescott-az.gov> wrote:

Shelby,

- 03, 04, 10, 14, and 15 are **not** DOT locations; via an email between our transportation director and Flock Safety permitting manager Michael Franzen, these were cleared for install last month…Can we get them on the schedule, please?
- Please remind me what we are doing with camera 10 as I do not recall that one needing adjustment.
- The only cameras that are DOT locations should be 9 & 13; the last update we received from you on these two cameras was on July 5th "*This morning our Permitting Manager reached out directly to AZDOT and asked for a status update for these permits. I will let you know as soon as we hear back*". It's been a few months and I was hopeful Michael has an update for us.
- Cameras 9 & 13 were cleared for temporary locations a long time ago and those locations were provided and cleared…what is the delay with these?

Thank you,

Mark S. Parker

Sergeant, Traffic Safety

222 S. Marina Street **|** Prescott, AZ 86303

Ph: 928.777.1997 **|** Fax: 928.778.3739

Email: mark.parker@prescott-az.gov

Web: www.prescottpolice.org

From: Shelby Marsh <shelby.marsh@flocksafety.com>
Sent: Wednesday, November 1, 2023 09:36
To: Mark Parker <mark.parker@prescott-az.gov>
Cc: Gwen Saltal <gwen.saltal@flocksafety.com>; Jason Small <jason.small@prescott-az.gov>
Subject: Re: Project Updates

Good Morning Sgt. Parker,

Please see below -

- 05, 06, 07, 10, and 16 are on the schedule for relocations/adjustments/site surveys next week
- 03, 04, 10, 14, and 15 are in the DOT process - a couple of devices have been added to the DOT list due to your desired locations needing permits.
- When maintenance is scheduled for a device, there isn't typically an action item on your part. The technician will reach out if they need tree trimming or whatnot, but Flock handles maintenance needs internally so you don't have to. It looks like maintenance is scheduled for several of your devices next week.
- I apologize if someone was left off an email with a notification. Please make sure you are replying all when responding to emails so we can ensure no one is dropped off.

Please let me know if you have any additional questions.


Thank you!

Shelby Marsh (she/her)

Project Manager

470-697-1121 |
shelby.marsh@flocksafety.com

flock safety

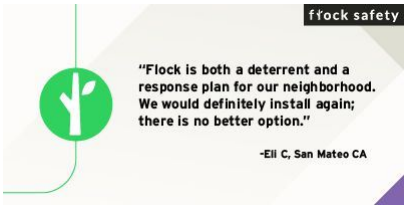

On Tue, Oct 31, 2023 at 4:38 PM Mark Parker <mark.parker@prescott-az.gov> wrote:

> Shelby & Gwen,
>
> Would you please provide some updates on the following:
>
> - Status on the two ADOT cameras
> - Status on the several camera adjustments
> - We received a message stating a camera was down and would be repaired, but when will that occur?
> - Lt. Small and I both seem to get messages that that other one did not receive. Can you please correct this so the both of us receive the same messages? For example, I do not receive the messages regarding the ADOT permit process nor did I receive the message that one of our cameras was down and would be repaired.

Thank you,

Mark S. Parker

Sergeant, Traffic Safety

222 S. Marina Street **|** Prescott, AZ 86303

Ph: 928.777.1997 **|** Fax: 928.778.3739

Email: mark.parker@prescott-az.gov

Web: www.prescottpolice.org

DOC-000296

Original filename: 20231214 - Re_ Project Updates (1).pdf
Original path: Flock City Docs - Records/20231214 - Re_ Project Updates (1).pdf
Document date: 2023-12-14
Document type: Email
Duplicate status: near
Original page count: 15
SHA256: 416fa9c0a7352caa3f24645cc09e8e01a0344eda99e12b5015fcb41933cc80d6

Summary:
Email thread between Flock Safety Project Manager Shelby Marsh and Prescott Police Sgt. Mark Parker scheduling a mapping call and discussing camera relocations, adjustments, site surveys, ADOT permitting, sun glare issues affecting camera performance, and maintenance status for several devices.


From: "Shelby Marsh" <shelby.marsh@flocksafety.com>
To: "Mark Parker" <mark.parker@prescott-az.gov>
CC: "Gwen Saltal" <gwen.saltal@flocksafety.com>
"Michael Franzen" <michael.franzen@flocksafety.com>
"Erin Wills" <erin.wills@flocksafety.com>
"Mark Borland" <mark.borland@flocksafety.com>
Date: 12/14/2023 11:33:29 AM
Subject: Re: Project Updates

Good Afternoon,

Yes, planning on it today at 2:30 CST! Did you receive my email invite?

Thank you!

Shelby Marsh (she/her)
Project Manager
470-697-1121 | shelby.marsh@flocksafety.com
flock safety

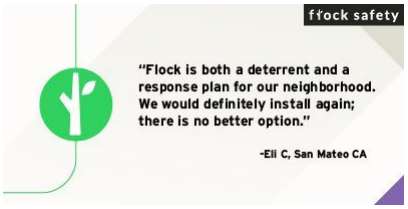

On Thu, Dec 14, 2023 at 11:46 AM Mark Parker <mark.parker@prescott-az.gov> wrote:

> Are we having this meeting today?
>
> Best regards,
>
> **Mark S. Parker**
> Sergeant, Patrol Bureau
> Prescott Police Department
> 222 S. Marina Street | Prescott, AZ 86303
> Ph: 928.777.1997 | Fax: 928.778.3739
>
> ---
>
> **From:** Mark Parker <mark.parker@prescott-az.gov>
> **Sent:** Wednesday, December 13, 2023 8:10:35 AM
> **To:** Shelby Marsh <shelby.marsh@flocksafety.com>
> **Cc:** Gwen Saltal <gwen.saltal@flocksafety.com>; Michael Franzen <michael.franzen@flocksafety.com>; Erin Wills <erin.wills@flocksafety.com>; Mark Borland <mark.borland@flocksafety.com>
> **Subject:** Re: Project Updates
>
> After 13:30 on Thursday should work.
>
> Best regards,
>
> **Mark S. Parker**

Sergeant, Patrol Bureau
Prescott Police Department
222 S. Marina Street | Prescott, AZ 86303
Ph: 928.777.1997 | Fax: 928.778.3739

From: Shelby Marsh <shelby.marsh@flocksafety.com>
Sent: Wednesday, December 13, 2023 7:41:55 AM
To: Mark Parker <mark.parker@prescott-az.gov>
Cc: Gwen Saltal <gwen.saltal@flocksafety.com>; Michael Franzen <michael.franzen@flocksafety.com>; Erin Wills <erin.wills@flocksafety.com>; Mark Borland <mark.borland@flocksafety.com>
Subject: Re: Project Updates


Good Morning,

Do you have any availability for later in the day tomorrow or Friday? We will have different time zones on the call and I want to schedule accordingly.

Thank you Sgt!

Shelby Marsh (she/her)
Project Manager
470-697-1121
|
shelby.marsh@flocksafety.com

flock safety

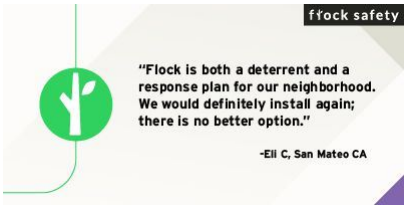

On Tue, Dec 12, 2023 at 2:09 PM Mark Parker <mark.parker@prescott-az.gov> wrote:

> Anytime tomorrow and Thursday morning until 10:30
>
> ---
>
> **From:** Shelby Marsh <shelby.marsh@flocksafety.com>
> **Sent:** Tuesday, December 12, 2023 11:55 AM
> **To:** Mark Parker <mark.parker@prescott-az.gov>
> **Cc:** Gwen Saltal <gwen.saltal@flocksafety.com>; Michael Franzen <michael.franzen@flocksafety.com>; Erin Wills <erin.wills@flocksafety.com>; Mark Borland <mark.borland@flocksafety.com>
> **Subject:** Re: Project Updates
>
> Good Afternoon Sgt. Parker,

I think it would be best to hop on a mapping call to go through what is left outstanding at this point. I will bring in Permitting and a Deployment Specialist to help confirm the path forward.

What are some days/times coming up that would work for you for a call?

Thank you!

Shelby Marsh (she/her)

Project Manager

470-697-1121 |
shelby.marsh@flocksafety.com

flock safety



On Tue, Dec 12, 2023 at 8:29 AM Shelby Marsh <shelby.marsh@flocksafety.com> wrote:

> Good Morning Sgt. Parker,
>
> Let me get connect with my Field Team on the issues you mentioned and I will get back to you!
>
> Thanks Sgt!

Shelby Marsh (she/her)

Project Manager

470-697-1121 |
shelby.marsh@flocksafety.com

flock safety



On Fri, Dec 8, 2023 at 7:49 PM Mark Parker <mark.parker@prescott-az.gov> wrote:

> I completed some testing today and based on this testing, I don't know if we should move all of these because of what may be sun glare on the camera lens causing the unshaded cameras to not work properly. For example, the camera at Miller Valley and Iron Springs was moved up on the signal arm but because the solar panel is in a different spot the sun is blasting that camera lens and I cannot get the system to alert on my patrol car (plate entered for alert testing). Do you have a sun shield that can be installed over the camera to remedy this problem?
>
> Please use the 1st day to asses the sunlight issues, if the tech feels the camera can be moved and shaded, then removing on the first day is fine.
>
> - Device 03 - SR89 @ Rosser St NB (camera faces north)
>   - **YES, MOVE.**
> - Device 04 - Gurley St @ Sheldon St WB (faces West, lots of afternoon sunlight)
>   - **DO NOT MOVE, UNLESS YOU HAVE A SUN SHIELD. CURRENTLY THE SOLAR PANEL SHADES THE CAMERA.**
> - Device 14 - Montezuma @ Sheldon S (
>   - **DO NOT MOVE, UNLESS YOU HAVE A SUN SHIELD. CURRENTLY THE SOLAR PANEL SHADES THE CAMERA.**
> - Device 15 - Sheldon @ Marina St EB

    - **PROCEED WITH MOVE TO SHELDON / MARINA, BUT CONSIDER EAST SUNLIGHT WHEN INSTALLING.**

- Add Device 6 – Miller Valley / Whipple to this work order. If there is no sunshield option. Move the camera further back on the extension arm and use the solar panel as a sunshield.

From: Shelby Marsh <shelby.marsh@flocksafety.com>
Sent: Thursday, December 7, 2023 9:45 AM
To: Mark Parker <mark.parker@prescott-az.gov>
Cc: Gwen Saltal <gwen.saltal@flocksafety.com>; Michael Franzen <michael.franzen@flocksafety.com>
Subject: Re: Project Updates

Good Morning Sgt. Parker,

We currently have Devices 03, 04, 14, 15 scheduled on 12/19 and 12/20 -

- Device 03 - SR89 @ Rosser St NB
- Device 04 - Gurley St @ Sheldon St WB
- Device 14 - Montezuma @ Sheldon S
- Device 15 - Sheldon @ Marina St EB

Also, I touched base with Permitting and they are confident we are close to obtaining DOT permits for Devices #09 and #13. The resubmitted paperwork is showing "under review." I know you have mentioned temp locations before but Michael, my Permitting Manager, doesn't think they will be necessary since we are so close to DOT issuance. Does this work for you?

Thank you!

Project Manager

470-697-1121 |
shelby.marsh@flocksafety.com

flock safety



On Thu, Dec 7, 2023 at 10:17 AM Mark Parker <mark.parker@prescott-az.gov> wrote:

> Can you send me the camera numbers they are working on?
>
> Best regards,
>
> **Mark S. Parker**
> Sergeant, Patrol Bureau
> Prescott Police Department
> 222 S. Marina Street | Prescott, AZ 86303
> Ph: 928.777.1997 | Fax: 928.778.3739
>
> ---
>
> **From:** Shelby Marsh <shelby.marsh@flocksafety.com>
> **Sent:** Thursday, December 7, 2023 9:07:56 AM
> **To:** Mark Parker <mark.parker@prescott-az.gov>
> **Cc:** Gwen Saltal <gwen.saltal@flocksafety.com>
> **Subject:** Re: Project Updates
>
> Good Morning Sgt. Parker,

I touched base with my Field Team about your upcoming installations. They suggested the below based on bucket truck availability -

"Would the customer be okay with us doing the removals on the 19th and then the reinstalls on the 20th with the bucket truck? We won't be able to do all removals and installs on the same day, so their cams will be down. if they're available on the 19th with the BT that'd be great too"

Would the above plan work for you?

Thank you!

Shelby Marsh (she/her)

Project Manager

470-697-1121 |
shelby.marsh@flocksafety.com

flock safety



On Mon, Dec 4, 2023 at 6:59 PM Gwen Saltal <gwen.saltal@flocksafety.com> wrote:

Shelby,

Please see the message below in regards to the availability of BT for their installation.



Gwendalyn Saltal
Customer Success Manager

716.796.4006 flocksafety.com

flock safety

On Mon, Dec 4, 2023 at 7:44 PM Mark Parker <mark.parker@prescott-az.gov> wrote:

> Gwen, The bucket truck is only available on the 20th…

Best regards,

Mark S. Parker

Sergeant, Traffic Safety

222 S. Marina Street **|** Prescott, AZ 86303

Ph: 928.777.1997 **|** Fax: 928.778.3739

Email: mark.parker@prescott-az.gov

Web: www.prescottpolice.org

From: Gwen Saltal <gwen.saltal@flocksafety.com>
Sent: Monday, December 4, 2023 1:31 PM
To: Shelby Marsh <shelby.marsh@flocksafety.com>; Michael Franzen <michael.franzen@flocksafety.com>
Cc: Mark Parker <mark.parker@prescott-az.gov>; Jason Small <jason.small@prescott-az.gov>
Subject: Re: Project Updates

Hi Shelby,

I just updated Sgt. Parker with the new install dates that you

provided to me, so thank you for getting us that info. Also, are you and Michael able to provide an update on the DOT locations as far as a timeline? Michael-was this an instance where the DOT was making you re-do the forms because they have a new one? Lastly, if we still anticipate further delay, could we move forward with the two temp locations that were approved?



Gwendalyn Saltal
Customer Success Manager

716.796.4006 flocksafety.com

flock safety

On Mon, Nov 6, 2023 at 12:00 PM Shelby Marsh <shelby.marsh@flocksafety.com> wrote:

> Good Morning,
>
> I have a meeting with my Permitting Manager today. I will provide input on your feedback after this meeting!
>
> My Field Team did reach out asking if you can provide traffic control and a bucket truck for your installations this week - we will be working on Devices 05, 06, 07, 10, and 16 on Wednesday, Thursday, and Friday. Does this work for you?
>
> Thank you!

Shelby Marsh (she/her)

Project Manager

470-697-1121 |
shelby.marsh@flocksafety.com

flock safety



On Wed, Nov 1, 2023 at 3:41 PM Mark Parker <mark.parker@prescott-az.gov> wrote:

Shelby,

- 03, 04, 10, 14, and 15 are **not** DOT locations; via an email between our transportation director and Flock Safety permitting manager Michael Franzen, these were cleared for install last month…Can we get them on the schedule, please?
- Please remind me what we are doing with camera 10 as I do not recall that one needing adjustment.
- The only cameras that are DOT locations should be 9 & 13; the last update we received from you on these two cameras was on July 5th "*This morning our Permitting Manager reached out directly to AZDOT and asked for a status update for these permits. I will let you know as soon as we hear back*". It's been a few months and I was hopeful Michael has an update for us.
- Cameras 9 & 13 were cleared for temporary locations a long time ago and those locations were provided and cleared…what is the delay with these?

Thank you,

Mark S. Parker

Sergeant, Traffic Safety

222 S. Marina Street **|** Prescott, AZ 86303

Ph: 928.777.1997 **|** Fax: 928.778.3739

Email: mark.parker@prescott-az.gov

Web: www.prescottpolice.org

From: Shelby Marsh <shelby.marsh@flocksafety.com>
Sent: Wednesday, November 1, 2023 09:36
To: Mark Parker <mark.parker@prescott-az.gov>
Cc: Gwen Saltal <gwen.saltal@flocksafety.com>; Jason Small <jason.small@prescott-az.gov>
Subject: Re: Project Updates

Good Morning Sgt. Parker,

Please see below -

- 05, 06, 07, 10, and 16 are on the schedule for relocations/adjustments/site surveys next week
- 03, 04, 10, 14, and 15 are in the DOT process - a couple of devices have been added to the DOT list due to your desired locations needing permits.
- When maintenance is scheduled for a device, there isn't typically an action item on your part. The technician will reach out if they need tree trimming or whatnot, but Flock handles maintenance needs internally so you don't have to. It looks like maintenance is scheduled for several of your devices next week.
- I apologize if someone was left off an email with a notification. Please make sure you are replying all when responding to emails so we can ensure no one is dropped off.

Please let me know if you have any additional questions.

Thank you!

Shelby Marsh (she/her)

Project Manager

470-697-1121 |
shelby.marsh@flocksafety.com

flock safety



On Tue, Oct 31, 2023 at 4:38 PM Mark Parker <mark.parker@prescott-az.gov> wrote:

> Shelby & Gwen,
>
> Would you please provide some updates on the following:
>
> - Status on the two ADOT cameras
> - Status on the several camera adjustments
> - We received a message stating a camera was down and would be repaired, but when will that occur?
> - Lt. Small and I both seem to get messages that that other one did not receive. Can you please correct this so the both of us receive the same messages? For example, I do not receive the messages regarding the ADOT permit process nor did I receive the message that one of our cameras was down and would be repaired.

Thank you,

Mark S. Parker

Sergeant, Traffic Safety

222 S. Marina Street **|** Prescott, AZ 86303

Ph: 928.777.1997 **|** Fax: 928.778.3739

Email: mark.parker@prescott-az.gov

Web: www.prescottpolice.org

DOC-000297

Original filename: 20231214 - Re_ Project Updates (2).pdf
Original path: Flock City Docs - Records/20231214 - Re_ Project Updates (2).pdf
Document date: 2023-12-14
Document type: Email
Duplicate status: near
Original page count: 15
SHA256: 258f572b9aac230d85cd93546f4ba8430e589122cadb48372e213ac9a220e3e2

Summary:
Email thread between Flock Safety staff and Prescott Police Department Sgt. Mark Parker coordinating a mapping call and discussing camera relocations, adjustments, ADOT permitting, sun glare issues affecting camera performance, and maintenance scheduling. Parker also raises concerns about not receiving all notification messages.

From: "Gwen Saltal" <gwen.saltal@flocksafety.com>
To: "Mark Parker" <mark.parker@prescott-az.gov>
CC: "Shelby Marsh" <shelby.marsh@flocksafety.com>
"Michael Franzen" <michael.franzen@flocksafety.com>
"Erin Wills" <erin.wills@flocksafety.com>
"Mark Borland" <mark.borland@flocksafety.com>
Date: 12/14/2023 11:52:31 AM
Subject: Re: Project Updates

Good afternoon,

Shelby sent the invite yesterday. Did you not get it?



Gwendalyn Saltal
Customer Success Manager

716.796.4006 flocksafety.com



On Thu, Dec 14, 2023 at 12:46 PM Mark Parker <mark.parker@prescott-az.gov> wrote:

> Are we having this meeting today?
>
> Best regards,
>
> **Mark S. Parker**
> Sergeant, Patrol Bureau
> Prescott Police Department
> 222 S. Marina Street | Prescott, AZ 86303
> Ph: 928.777.1997 | Fax: 928.778.3739

From: Mark Parker <mark.parker@prescott-az.gov>
Sent: Wednesday, December 13, 2023 8:10:35 AM
To: Shelby Marsh <shelby.marsh@flocksafety.com>
Cc: Gwen Saltal <gwen.saltal@flocksafety.com>; Michael Franzen <michael.franzen@flocksafety.com>; Erin Wills <erin.wills@flocksafety.com>; Mark Borland <mark.borland@flocksafety.com>
Subject: Re: Project Updates

After 13:30 on Thursday should work.

Best regards,

Mark S. Parker
Sergeant, Patrol Bureau
Prescott Police Department
222 S. Marina Street | Prescott, AZ 86303
Ph: 928.777.1997 | Fax: 928.778.3739

From: Shelby Marsh <shelby.marsh@flocksafety.com>
Sent: Wednesday, December 13, 2023 7:41:55 AM
To: Mark Parker <mark.parker@prescott-az.gov>
Cc: Gwen Saltal <gwen.saltal@flocksafety.com>; Michael Franzen <michael.franzen@flocksafety.com>; Erin Wills <erin.wills@flocksafety.com>; Mark Borland <mark.borland@flocksafety.com>
Subject: Re: Project Updates


Good Morning,

Do you have any availability for later in the day tomorrow or Friday? We will have different time zones on the call and I want to schedule accordingly.

Thank you Sgt!

Shelby Marsh (she/her)
Project Manager
470-697-1121
|
shelby.marsh@flocksafety.com

flock safety

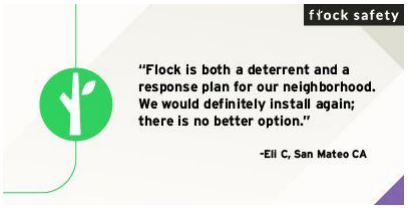

On Tue, Dec 12, 2023 at 2:09 PM Mark Parker <mark.parker@prescott-az.gov> wrote:

> Anytime tomorrow and Thursday morning until 10:30

From: Shelby Marsh <shelby.marsh@flocksafety.com>
Sent: Tuesday, December 12, 2023 11:55 AM
To: Mark Parker <mark.parker@prescott-az.gov>
Cc: Gwen Saltal <gwen.saltal@flocksafety.com>; Michael Franzen <michael.franzen@flocksafety.com>; Erin Wills <erin.wills@flocksafety.com>; Mark Borland <mark.borland@flocksafety.com>
Subject: Re: Project Updates

Good Afternoon Sgt. Parker,

I think it would be best to hop on a mapping call to go through what is left outstanding at this point. I will bring in Permitting and a Deployment Specialist to help confirm the path forward.

What are some days/times coming up that would work for you for a call?

Thank you!

Shelby Marsh (she/her)

Project Manager

470-697-1121 |
shelby.marsh@flocksafety.com

flock safety



On Tue, Dec 12, 2023 at 8:29 AM Shelby Marsh <shelby.marsh@flocksafety.com> wrote:

> Good Morning Sgt. Parker,

Let me get connect with my Field Team on the issues you mentioned and I will get back to you!


Thanks Sgt!

Shelby Marsh (she/her)

Project Manager

470-697-1121 |
shelby.marsh@flocksafety.com

flock safety

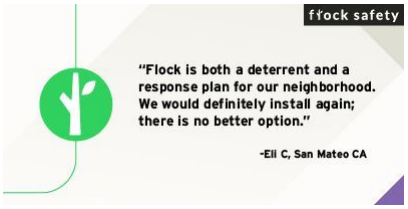

On Fri, Dec 8, 2023 at 7:49 PM Mark Parker <mark.parker@prescott-az.gov> wrote:

> I completed some testing today and based on this testing, I don't know if we should move all of these because of what may be sun glare on the camera lens causing the unshaded cameras to not work properly. For example, the camera at Miller Valley and Iron Springs was moved up on the signal arm but because the solar panel is in a different spot the sun is blasting that camera lens and I cannot get the system to alert on my patrol car (plate entered for alert testing). Do you have a sun shield that can be installed over the camera to remedy this problem?
>
> Please use the 1st day to asses the sunlight issues, if the tech feels the camera can be moved and shaded, then removing on the first day is fine.
>
> - Device 03 - SR89 @ Rosser St NB (camera faces north)
>   - **YES, MOVE.**
> - Device 04 - Gurley St @ Sheldon St WB (faces West, lots of afternoon sunlight)

    - **DO NOT MOVE, UNLESS YOU HAVE A SUN SHIELD. CURRENTLY THE SOLAR PANEL SHADES THE CAMERA.**

- Device 14 - Montezuma @ Sheldon S (
    - **DO NOT MOVE, UNLESS YOU HAVE A SUN SHIELD. CURRENTLY THE SOLAR PANEL SHADES THE CAMERA.**
- Device 15 - Sheldon @ Marina St EB
    - **PROCEED WITH MOVE TO SHELDON / MARINA, BUT CONSIDER EAST SUNLIGHT WHEN INSTALLING.**
- Add Device 6 – Miller Valley / Whipple to this work order. If there is no sunshield option. Move the camera further back on the extension arm and use the solar panel as a sunshield.

From: Shelby Marsh <shelby.marsh@flocksafety.com>
Sent: Thursday, December 7, 2023 9:45 AM
To: Mark Parker <mark.parker@prescott-az.gov>
Cc: Gwen Saltal <gwen.saltal@flocksafety.com>; Michael Franzen <michael.franzen@flocksafety.com>
Subject: Re: Project Updates

Good Morning Sgt. Parker,

We currently have Devices 03, 04, 14, 15 scheduled on 12/19 and 12/20 -

- Device 03 - SR89 @ Rosser St NB
- Device 04 - Gurley St @ Sheldon St WB
- Device 14 - Montezuma @ Sheldon S
- Device 15 - Sheldon @ Marina St EB

Also, I touched base with Permitting and they are confident we are close to obtaining DOT permits for Devices #09 and #13. The resubmitted paperwork is showing "under review." I know you have mentioned temp locations before but Michael, my Permitting Manager, doesn't think they will be necessary since we are so close to DOT issuance. Does this work

for you?

Thank you!

Shelby Marsh (she/her)

Project Manager

470-697-1121 |
shelby.marsh@flocksafety.com

flock safety



On Thu, Dec 7, 2023 at 10:17 AM Mark Parker <mark.parker@prescott-az.gov> wrote:

> Can you send me the camera numbers they are working on?
>
> Best regards,
>
> **Mark S. Parker**
> Sergeant, Patrol Bureau
> Prescott Police Department
> 222 S. Marina Street | Prescott, AZ 86303
> Ph: 928.777.1997 | Fax: 928.778.3739

From: Shelby Marsh <shelby.marsh@flocksafety.com>
Sent: Thursday, December 7, 2023 9:07:56 AM
To: Mark Parker <mark.parker@prescott-az.gov>
Cc: Gwen Saltal <gwen.saltal@flocksafety.com>
Subject: Re: Project Updates

Good Morning Sgt. Parker,

I touched base with my Field Team about your upcoming installations. They suggested the below based on bucket truck availability -

"Would the customer be okay with us doing the removals on the 19th and then the reinstalls on the 20th with the bucket truck? We won't be able to do all removals and installs on the same day, so their cams will be down. if they're available on the 19th with the BT that'd be great too"

Would the above plan work for you?

Thank you!

Shelby Marsh (she/her)

Project Manager

470-697-1121 |
shelby.marsh@flocksafety.com

flock safety



On Mon, Dec 4, 2023 at 6:59 PM Gwen Saltal <gwen.saltal@flocksafety.com> wrote:

> Shelby,
>
> Please see the message below in regards to the availability of BT for their installation.
>
> 
>
> **Gwendalyn Saltal**
> **Customer Success Manager**
>
> 716.796.4006 flocksafety.com
>
> flock safety

On Mon, Dec 4, 2023 at 7:44 PM Mark Parker <mark.parker@prescott-az.gov> wrote:

> Gwen, The bucket truck is only available on the 20th…
>
> Best regards,
>
> **Mark S. Parker**
>
> *Sergeant, Traffic Safety*
>
> 222 S. Marina Street **|** Prescott, AZ 86303
>
> Ph: 928.777.1997 **|** Fax: 928.778.3739
>
> Email: mark.parker@prescott-az.gov
>
> Web: www.prescottpolice.org

From: Gwen Saltal <gwen.saltal@flocksafety.com>
Sent: Monday, December 4, 2023 1:31 PM
To: Shelby Marsh <shelby.marsh@flocksafety.com>; Michael Franzen <michael.franzen@flocksafety.com>
Cc: Mark Parker <mark.parker@prescott-az.gov>; Jason Small <jason.small@prescott-az.gov>
Subject: Re: Project Updates

Hi Shelby,

I just updated Sgt. Parker with the new install dates that you provided to me, so thank you for getting us that info. Also, are you and Michael able to provide an update on the DOT locations as far as a timeline? Michael-was this an instance where the DOT was making you re-do the forms because they have a new one? Lastly, if we still anticipate further delay, could we move forward with the two temp locations that were approved?



Gwendalyn Saltal
Customer Success Manager

716.796.4006 flocksafety.com

flock safety

On Mon, Nov 6, 2023 at 12:00 PM Shelby Marsh <shelby.marsh@flocksafety.com> wrote:

> Good Morning,
>
> I have a meeting with my Permitting Manager today. I will provide input on your feedback after this meeting!
>
> My Field Team did reach out asking if you can provide traffic control and a bucket truck for your installations this week - we will be working on Devices 05, 06, 07, 10, and 16 on Wednesday, Thursday, and Friday. Does this work for you?
>
> Thank you!
>
> Shelby Marsh (she/her)
>
> *Project Manager*

470-697-1121 |
shelby.marsh@flocksafety.com

flock safety



On Wed, Nov 1, 2023 at 3:41 PM Mark Parker <mark.parker@prescott-az.gov> wrote:

> Shelby,
>
> - 03, 04, 10, 14, and 15 are **not** DOT locations; via an email between our transportation director and Flock Safety permitting manager Michael Franzen, these were cleared for install last month…Can we get them on the schedule, please?
> - Please remind me what we are doing with camera 10 as I do not recall that one needing adjustment.
> - The only cameras that are DOT locations should be 9 & 13; the last update we received from you on these two cameras was on July 5th "*This morning our Permitting Manager reached out directly to AZDOT and asked for a status update for these permits. I will let you know as soon as we hear back*". It's been a few months and I was hopeful Michael has an update for us.
> - Cameras 9 & 13 were cleared for temporary locations a long time ago and those locations were provided and cleared…what is the delay with these?
>
> Thank you,

Mark S. Parker

Sergeant, Traffic Safety

222 S. Marina Street | Prescott, AZ 86303

Ph: 928.777.1997 | Fax: 928.778.3739

Email: mark.parker@prescott-az.gov

Web: www.prescottpolice.org

From: Shelby Marsh <shelby.marsh@flocksafety.com>
Sent: Wednesday, November 1, 2023 09:36
To: Mark Parker <mark.parker@prescott-az.gov>
Cc: Gwen Saltal <gwen.saltal@flocksafety.com>; Jason Small <jason.small@prescott-az.gov>
Subject: Re: Project Updates

Good Morning Sgt. Parker,

Please see below -

- 05, 06, 07, 10, and 16 are on the schedule for relocations/adjustments/site surveys next week

- 03, 04, 10, 14, and 15 are in the DOT process - a couple of devices have been added to the DOT list due to your desired locations needing permits.
- When maintenance is scheduled for a device, there isn't typically an action item on your part. The technician will reach out if they need tree trimming or whatnot, but Flock handles maintenance needs internally so you don't have to. It looks like maintenance is scheduled for several of your devices next week.
- I apologize if someone was left off an email with a notification. Please make sure you are replying all when responding to emails so we can ensure no one is dropped off.

Please let me know if you have any additional questions.

Thank you!

Shelby Marsh (she/her)

Project Manager

470-697-1121 |
shelby.marsh@flocksafety.com

flock safety



On Tue, Oct 31, 2023 at 4:38 PM Mark Parker <mark.parker@prescott-az.gov> wrote:

> Shelby & Gwen,
>
> Would you please provide some updates on the following:
>
> - Status on the two ADOT cameras
> - Status on the several camera adjustments
> - We received a message stating a camera was down and would be repaired, but when will that occur?
> - Lt. Small and I both seem to get messages that that other one did not receive. Can you please correct this so the both of us receive the same messages? For example, I do not receive the messages regarding the ADOT permit process nor did I receive the message that one of our cameras was down and would be repaired.
>
> Thank you,
>
> **Mark S. Parker**
>
> *Sergeant, Traffic Safety*
>
> 222 S. Marina Street | Prescott, AZ 86303
>
> Ph: 928.777.1997 | Fax: 928.778.3739
>
> Email: mark.parker@prescott-az.gov
>
> Web: www.prescottpolice.org

DOC-000298

Original filename: 20231214 - Re_ Project Updates (3).pdf
Original path: Flock City Docs - Records/20231214 - Re_ Project Updates (3).pdf
Document date: 2023-12-14
Document type: Email
Duplicate status: near
Original page count: 15
SHA256: 8c5a402cbc63cb29ee60505c4dbb27e04080ae97bfe67292e2001597aafa4349

Summary:
Email thread between Flock Safety staff (Gwen Saltal, Shelby Marsh) and Sgt. Mark Parker of the Prescott Police Department coordinating a project update/mapping call and discussing camera relocations, adjustments, sun glare issues, ADOT permitting, and maintenance scheduling for deployed license-plate-reader devices. It includes testing observations on specific camera sites and requests to ensure consistent email notifications.

From: "Gwen Saltal" <gwen.saltal@flocksafety.com>
To: "Mark Parker" <mark.parker@prescott-az.gov>
Date: 12/14/2023 11:53:57 AM
Subject: Re: Project Updates

AZ Prescott Touch Base
Thursday, December 14 · 3:30 – 3:45pm
Time zone: America/New_York
Google Meet joining info
Video call link: https://meet.google.com/knn-domp-bqz
Or dial: (US) +1 516-226-0176 PIN: 529 015 088#
More phone numbers: https://tel.meet/knn-domp-bqz?pin=1987126831090



Gwendalyn Saltal
Customer Success Manager

716.796.4006 flocksafety.com



On Thu, Dec 14, 2023 at 12:46 PM Mark Parker <mark.parker@prescott-az.gov> wrote:

> Are we having this meeting today?
>
> Best regards,
>
> **Mark S. Parker**
> Sergeant, Patrol Bureau
> Prescott Police Department
> 222 S. Marina Street | Prescott, AZ 86303
> Ph: 928.777.1997 | Fax: 928.778.3739

From: Mark Parker <mark.parker@prescott-az.gov>
Sent: Wednesday, December 13, 2023 8:10:35 AM
To: Shelby Marsh <shelby.marsh@flocksafety.com>
Cc: Gwen Saltal <gwen.saltal@flocksafety.com>; Michael Franzen <michael.franzen@flocksafety.com>; Erin Wills <erin.wills@flocksafety.com>; Mark Borland <mark.borland@flocksafety.com>
Subject: Re: Project Updates

After 13:30 on Thursday should work.

Best regards,

Mark S. Parker
Sergeant, Patrol Bureau
Prescott Police Department
222 S. Marina Street | Prescott, AZ 86303
Ph: 928.777.1997 | Fax: 928.778.3739

From: Shelby Marsh <shelby.marsh@flocksafety.com>
Sent: Wednesday, December 13, 2023 7:41:55 AM
To: Mark Parker <mark.parker@prescott-az.gov>
Cc: Gwen Saltal <gwen.saltal@flocksafety.com>; Michael Franzen <michael.franzen@flocksafety.com>; Erin Wills <erin.wills@flocksafety.com>; Mark Borland <mark.borland@flocksafety.com>
Subject: Re: Project Updates


Good Morning,

Do you have any availability for later in the day tomorrow or Friday? We will have different time zones on the call and I want to schedule accordingly.

Thank you Sgt!

Shelby Marsh (she/her)
Project Manager
470-697-1121
|
shelby.marsh@flocksafety.com

flock safety

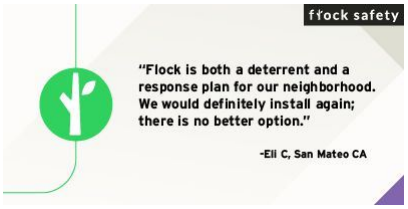

On Tue, Dec 12, 2023 at 2:09 PM Mark Parker <mark.parker@prescott-az.gov> wrote:

> Anytime tomorrow and Thursday morning until 10:30

From: Shelby Marsh <shelby.marsh@flocksafety.com>
Sent: Tuesday, December 12, 2023 11:55 AM
To: Mark Parker <mark.parker@prescott-az.gov>
Cc: Gwen Saltal <gwen.saltal@flocksafety.com>; Michael Franzen <michael.franzen@flocksafety.com>; Erin Wills <erin.wills@flocksafety.com>; Mark Borland <mark.borland@flocksafety.com>
Subject: Re: Project Updates

Good Afternoon Sgt. Parker,

I think it would be best to hop on a mapping call to go through what is left outstanding at this point. I will bring in Permitting and a Deployment Specialist to help confirm the path forward.

What are some days/times coming up that would work for you for a call?

Thank you!

Shelby Marsh (she/her)

Project Manager

470-697-1121 |
shelby.marsh@flocksafety.com

flock safety



On Tue, Dec 12, 2023 at 8:29 AM Shelby Marsh <shelby.marsh@flocksafety.com> wrote:

> Good Morning Sgt. Parker,

Let me get connect with my Field Team on the issues you mentioned and I will get back to you!


Thanks Sgt!

Shelby Marsh (she/her)

Project Manager

470-697-1121 |
shelby.marsh@flocksafety.com

flock safety

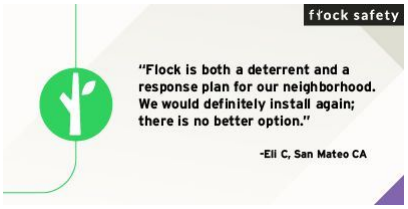

On Fri, Dec 8, 2023 at 7:49 PM Mark Parker <mark.parker@prescott-az.gov> wrote:

> I completed some testing today and based on this testing, I don't know if we should move all of these because of what may be sun glare on the camera lens causing the unshaded cameras to not work properly. For example, the camera at Miller Valley and Iron Springs was moved up on the signal arm but because the solar panel is in a different spot the sun is blasting that camera lens and I cannot get the system to alert on my patrol car (plate entered for alert testing). Do you have a sun shield that can be installed over the camera to remedy this problem?
>
> Please use the 1st day to asses the sunlight issues, if the tech feels the camera can be moved and shaded, then removing on the first day is fine.
>
> - Device 03 - SR89 @ Rosser St NB (camera faces north)
>   - **YES, MOVE.**
> - Device 04 - Gurley St @ Sheldon St WB (faces West, lots of afternoon sunlight)

    - **DO NOT MOVE, UNLESS YOU HAVE A SUN SHIELD. CURRENTLY THE SOLAR PANEL SHADES THE CAMERA.**

- Device 14 - Montezuma @ Sheldon S (
    - **DO NOT MOVE, UNLESS YOU HAVE A SUN SHIELD. CURRENTLY THE SOLAR PANEL SHADES THE CAMERA.**
- Device 15 - Sheldon @ Marina St EB
    - **PROCEED WITH MOVE TO SHELDON / MARINA, BUT CONSIDER EAST SUNLIGHT WHEN INSTALLING.**
- Add Device 6 – Miller Valley / Whipple to this work order. If there is no sunshield option. Move the camera further back on the extension arm and use the solar panel as a sunshield.

From: Shelby Marsh <shelby.marsh@flocksafety.com>
Sent: Thursday, December 7, 2023 9:45 AM
To: Mark Parker <mark.parker@prescott-az.gov>
Cc: Gwen Saltal <gwen.saltal@flocksafety.com>; Michael Franzen <michael.franzen@flocksafety.com>
Subject: Re: Project Updates

Good Morning Sgt. Parker,

We currently have Devices 03, 04, 14, 15 scheduled on 12/19 and 12/20 -

- Device 03 - SR89 @ Rosser St NB
- Device 04 - Gurley St @ Sheldon St WB
- Device 14 - Montezuma @ Sheldon S
- Device 15 - Sheldon @ Marina St EB

Also, I touched base with Permitting and they are confident we are close to obtaining DOT permits for Devices #09 and #13. The resubmitted paperwork is showing "under review." I know you have mentioned temp locations before but Michael, my Permitting Manager, doesn't think they will be necessary since we are so close to DOT issuance. Does this work

for you?

Thank you!

Shelby Marsh (she/her)

Project Manager

470-697-1121 |
shelby.marsh@flocksafety.com

flock safety



On Thu, Dec 7, 2023 at 10:17 AM Mark Parker <mark.parker@prescott-az.gov> wrote:

> Can you send me the camera numbers they are working on?
>
> Best regards,
>
> **Mark S. Parker**
> Sergeant, Patrol Bureau
> Prescott Police Department
> 222 S. Marina Street | Prescott, AZ 86303
> Ph: 928.777.1997 | Fax: 928.778.3739

From: Shelby Marsh <shelby.marsh@flocksafety.com>
Sent: Thursday, December 7, 2023 9:07:56 AM
To: Mark Parker <mark.parker@prescott-az.gov>
Cc: Gwen Saltal <gwen.saltal@flocksafety.com>
Subject: Re: Project Updates

Good Morning Sgt. Parker,

I touched base with my Field Team about your upcoming installations. They suggested the below based on bucket truck availability -

"Would the customer be okay with us doing the removals on the 19th and then the reinstalls on the 20th with the bucket truck? We won't be able to do all removals and installs on the same day, so their cams will be down. if they're available on the 19th with the BT that'd be great too"

Would the above plan work for you?

Thank you!

Shelby Marsh (she/her)

Project Manager

470-697-1121 |
shelby.marsh@flocksafety.com

flock safety



On Mon, Dec 4, 2023 at 6:59 PM Gwen Saltal <gwen.saltal@flocksafety.com> wrote:

> Shelby,
>
> Please see the message below in regards to the availability of BT for their installation.
>
> 
>
> **Gwendalyn Saltal**
> **Customer Success Manager**
>
> 716.796.4006 flocksafety.com
>
> flock safety

On Mon, Dec 4, 2023 at 7:44 PM Mark Parker <mark.parker@prescott-az.gov> wrote:

> Gwen, The bucket truck is only available on the 20th…
>
> Best regards,
>
> **Mark S. Parker**
>
> *Sergeant, Traffic Safety*
>
> 222 S. Marina Street **|** Prescott, AZ 86303
>
> Ph: 928.777.1997 **|** Fax: 928.778.3739
>
> Email: mark.parker@prescott-az.gov
>
> Web: www.prescottpolice.org

From: Gwen Saltal <gwen.saltal@flocksafety.com>
Sent: Monday, December 4, 2023 1:31 PM
To: Shelby Marsh <shelby.marsh@flocksafety.com>; Michael Franzen <michael.franzen@flocksafety.com>
Cc: Mark Parker <mark.parker@prescott-az.gov>; Jason Small <jason.small@prescott-az.gov>
Subject: Re: Project Updates

Hi Shelby,

I just updated Sgt. Parker with the new install dates that you provided to me, so thank you for getting us that info. Also, are you and Michael able to provide an update on the DOT locations as far as a timeline? Michael-was this an instance where the DOT was making you re-do the forms because they have a new one? Lastly, if we still anticipate further delay, could we move forward with the two temp locations that were approved?



Gwendalyn Saltal
Customer Success Manager

716.796.4006 flocksafety.com

flock safety

On Mon, Nov 6, 2023 at 12:00 PM Shelby Marsh <shelby.marsh@flocksafety.com> wrote:

> Good Morning,
>
> I have a meeting with my Permitting Manager today. I will provide input on your feedback after this meeting!
>
> My Field Team did reach out asking if you can provide traffic control and a bucket truck for your installations this week - we will be working on Devices 05, 06, 07, 10, and 16 on Wednesday, Thursday, and Friday. Does this work for you?
>
> Thank you!
>
> Shelby Marsh (she/her)
>
> *Project Manager*

470-697-1121 |
shelby.marsh@flocksafety.com

flock safety



On Wed, Nov 1, 2023 at 3:41 PM Mark Parker <mark.parker@prescott-az.gov> wrote:

> Shelby,
>
> - 03, 04, 10, 14, and 15 are **not** DOT locations; via an email between our transportation director and Flock Safety permitting manager Michael Franzen, these were cleared for install last month…Can we get them on the schedule, please?
> - Please remind me what we are doing with camera 10 as I do not recall that one needing adjustment.
> - The only cameras that are DOT locations should be 9 & 13; the last update we received from you on these two cameras was on July 5th "*This morning our Permitting Manager reached out directly to AZDOT and asked for a status update for these permits. I will let you know as soon as we hear back*". It's been a few months and I was hopeful Michael has an update for us.
> - Cameras 9 & 13 were cleared for temporary locations a long time ago and those locations were provided and cleared…what is the delay with these?
>
> Thank you,

Mark S. Parker

Sergeant, Traffic Safety

222 S. Marina Street | Prescott, AZ 86303

Ph: 928.777.1997 | Fax: 928.778.3739

Email: mark.parker@prescott-az.gov

Web: www.prescottpolice.org

From: Shelby Marsh <shelby.marsh@flocksafety.com>
Sent: Wednesday, November 1, 2023 09:36
To: Mark Parker <mark.parker@prescott-az.gov>
Cc: Gwen Saltal <gwen.saltal@flocksafety.com>; Jason Small <jason.small@prescott-az.gov>
Subject: Re: Project Updates

Good Morning Sgt. Parker,

Please see below -

- 05, 06, 07, 10, and 16 are on the schedule for relocations/adjustments/site surveys next week

- 03, 04, 10, 14, and 15 are in the DOT process - a couple of devices have been added to the DOT list due to your desired locations needing permits.
- When maintenance is scheduled for a device, there isn't typically an action item on your part. The technician will reach out if they need tree trimming or whatnot, but Flock handles maintenance needs internally so you don't have to. It looks like maintenance is scheduled for several of your devices next week.
- I apologize if someone was left off an email with a notification. Please make sure you are replying all when responding to emails so we can ensure no one is dropped off.

Please let me know if you have any additional questions.

Thank you!

Shelby Marsh (she/her)

Project Manager

470-697-1121 |
shelby.marsh@flocksafety.com

flock safety



On Tue, Oct 31, 2023 at 4:38 PM Mark Parker <mark.parker@prescott-az.gov> wrote:

> Shelby & Gwen,
>
> Would you please provide some updates on the following:
>
> - Status on the two ADOT cameras
> - Status on the several camera adjustments
> - We received a message stating a camera was down and would be repaired, but when will that occur?
> - Lt. Small and I both seem to get messages that that other one did not receive. Can you please correct this so the both of us receive the same messages? For example, I do not receive the messages regarding the ADOT permit process nor did I receive the message that one of our cameras was down and would be repaired.
>
> Thank you,
>
> **Mark S. Parker**
>
> *Sergeant, Traffic Safety*
>
> 222 S. Marina Street | Prescott, AZ 86303
>
> Ph: 928.777.1997 | Fax: 928.778.3739
>
> Email: mark.parker@prescott-az.gov
>
> Web: www.prescottpolice.org

DOC-000299

Original filename: 20231214 - Re_ Project Updates (4).pdf
Original path: Flock City Docs - Records/20231214 - Re_ Project Updates (4).pdf
Document date: 2023-12-14
Document type: Email
Duplicate status: near
Original page count: 16
SHA256: 284c91cf3fdb121bbf0a76239cb077c2626d313eac9ee1f787c271051d4c1be2

Summary:
An email thread between Prescott Police Sgt. Mark Parker and Flock Safety staff coordinating a mapping/project call and discussing outstanding camera relocations, adjustments, site surveys, ADOT permitting, and maintenance schedules. Parker also raises issues about sun glare affecting unshaded cameras and notification emails not reaching all recipients.

From: "Mark Parker" <mark.parker@prescott-az.gov>
To: "Gwen Saltal" <gwen.saltal@flocksafety.com>
CC: "Shelby Marsh" <shelby.marsh@flocksafety.com>
"Michael Franzen" <michael.franzen@flocksafety.com>
"Erin Wills" <erin.wills@flocksafety.com>
"Mark Borland" <mark.borland@flocksafety.com>
Date: 12/14/2023 1:20:55 PM
Subject: Re: Project Updates

No, I did not see it. If we're planning on doing this in 10 minutes im not going to be back to my office in time. Can we push an hour or more?

Best regards,

Mark S. Parker
Sergeant, Patrol Bureau
Prescott Police Department
222 S. Marina Street | Prescott, AZ 86303
Ph: 928.777.1997 | Fax: 928.778.3739

From: Gwen Saltal <gwen.saltal@flocksafety.com>
Sent: Thursday, December 14, 2023 11:53
To: Mark Parker <mark.parker@prescott-az.gov>
Cc: Shelby Marsh <shelby.marsh@flocksafety.com>; Michael Franzen <michael.franzen@flocksafety.com>; Erin Wills <erin.wills@flocksafety.com>; Mark Borland <mark.borland@flocksafety.com>
Subject: Re: Project Updates

Good afternoon,

Shelby sent the invite yesterday. Did you not get it?



Gwendalyn Saltal
Customer Success Manager

716.796.4006 flocksafety.com



On Thu, Dec 14, 2023 at 12:46 PM Mark Parker <mark.parker@prescott-az.gov> wrote:

> Are we having this meeting today?
>
> Best regards,
>
> **Mark S. Parker**
> Sergeant, Patrol Bureau
> Prescott Police Department
> 222 S. Marina Street | Prescott, AZ 86303
> Ph: 928.777.1997 | Fax: 928.778.3739
>
> ---
>
> **From:** Mark Parker <mark.parker@prescott-az.gov>
> **Sent:** Wednesday, December 13, 2023 8:10:35 AM
> **To:** Shelby Marsh <shelby.marsh@flocksafety.com>
> **Cc:** Gwen Saltal <gwen.saltal@flocksafety.com>; Michael Franzen <michael.franzen@flocksafety.com>; Erin Wills <erin.wills@flocksafety.com>; Mark Borland <mark.borland@flocksafety.com>
> **Subject:** Re: Project Updates
>
> After 13:30 on Thursday should work.
>
> Best regards,
>
> **Mark S. Parker**
> Sergeant, Patrol Bureau
> Prescott Police Department
> 222 S. Marina Street | Prescott, AZ 86303
> Ph: 928.777.1997 | Fax: 928.778.3739
>
> ---
>
> **From:** Shelby Marsh <shelby.marsh@flocksafety.com>
> **Sent:** Wednesday, December 13, 2023 7:41:55 AM
> **To:** Mark Parker <mark.parker@prescott-az.gov>
> **Cc:** Gwen Saltal <gwen.saltal@flocksafety.com>; Michael Franzen <michael.franzen@flocksafety.com>; Erin Wills <erin.wills@flocksafety.com>; Mark Borland <mark.borland@flocksafety.com>
> **Subject:** Re: Project Updates
>
> Good Morning,

Do you have any availability for later in the day tomorrow or Friday? We will have different time zones on the call and I want to schedule accordingly.

Thank you Sgt!

Shelby Marsh (she/her)
Project Manager
470-697-1121
|
shelby.marsh@flocksafety.com

flock safety



On Tue, Dec 12, 2023 at 2:09 PM Mark Parker <mark.parker@prescott-az.gov> wrote:

> Anytime tomorrow and Thursday morning until 10:30
>
> ---
>
> **From:** Shelby Marsh <shelby.marsh@flocksafety.com>
> **Sent:** Tuesday, December 12, 2023 11:55 AM
> **To:** Mark Parker <mark.parker@prescott-az.gov>
> **Cc:** Gwen Saltal <gwen.saltal@flocksafety.com>; Michael Franzen <michael.franzen@flocksafety.com>; Erin Wills <erin.wills@flocksafety.com>; Mark Borland <mark.borland@flocksafety.com>
> **Subject:** Re: Project Updates
>
> Good Afternoon Sgt. Parker,
>
> I think it would be best to hop on a mapping call to go through what is left outstanding at this point. I will bring in Permitting and a Deployment Specialist to help confirm the path forward.
>
> What are some days/times coming up that would work for you for a call?

Thank you!

Shelby Marsh (she/her)

Project Manager


470-697-1121 |
shelby.marsh@flocksafety.com

flock safety



On Tue, Dec 12, 2023 at 8:29 AM Shelby Marsh <shelby.marsh@flocksafety.com> wrote:

> Good Morning Sgt. Parker,
>
> Let me get connect with my Field Team on the issues you mentioned and I will get back to you!
>
> Thanks Sgt!
>
> Shelby Marsh (she/her)
>
> *Project Manager*
>
> 470-697-1121 |
> shelby.marsh@flocksafety.com
>
> flock safety

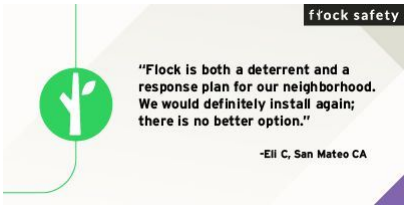

On Fri, Dec 8, 2023 at 7:49 PM Mark Parker <mark.parker@prescott-az.gov> wrote:

I completed some testing today and based on this testing, I don't know if we should move all of these because of what may be sun glare on the camera lens causing the unshaded cameras to not work properly. For example, the camera at Miller Valley and Iron Springs was moved up on the signal arm but because the solar panel is in a different spot the sun is blasting that camera lens and I cannot get the system to alert on my patrol car (plate entered for alert testing). Do you have a sun shield that can be installed over the camera to remedy this problem?

Please use the 1st day to asses the sunlight issues, if the tech feels the camera can be moved and shaded, then removing on the first day is fine.

- Device 03 - SR89 @ Rosser St NB (camera faces north)
  - **YES, MOVE.**
- Device 04 - Gurley St @ Sheldon St WB (faces West, lots of afternoon sunlight)
  - **DO NOT MOVE, UNLESS YOU HAVE A SUN SHIELD. CURRENTLY THE SOLAR PANEL SHADES THE CAMERA.**
- Device 14 - Montezuma @ Sheldon S (
  - **DO NOT MOVE, UNLESS YOU HAVE A SUN SHIELD. CURRENTLY THE SOLAR PANEL SHADES THE CAMERA.**
- Device 15 - Sheldon @ Marina St EB
  - **PROCEED WITH MOVE TO SHELDON / MARINA, BUT CONSIDER EAST SUNLIGHT WHEN INSTALLING.**
- Add Device 6 – Miller Valley / Whipple to this work order. If there is no sunshield option. Move the camera further back on the extension arm and use the solar panel as a sunshield.

From: Shelby Marsh <shelby.marsh@flocksafety.com>
Sent: Thursday, December 7, 2023 9:45 AM
To: Mark Parker <mark.parker@prescott-az.gov>
Cc: Gwen Saltal <gwen.saltal@flocksafety.com>; Michael Franzen <michael.franzen@flocksafety.com>
Subject: Re: Project Updates

Good Morning Sgt. Parker,

We currently have Devices 03, 04, 14, 15 scheduled on 12/19 and 12/20 -

- Device 03 - SR89 @ Rosser St NB
- Device 04 - Gurley St @ Sheldon St WB
- Device 14 - Montezuma @ Sheldon S
- Device 15 - Sheldon @ Marina St EB

Also, I touched base with Permitting and they are confident we are close to obtaining DOT permits for Devices #09 and #13. The resubmitted paperwork is showing "under review." I know you have mentioned temp locations before but Michael, my Permitting Manager, doesn't think they will be necessary since we are so close to DOT issuance. Does this work for you?


Thank you!

Shelby Marsh (she/her)

Project Manager

470-697-1121 |
shelby.marsh@flocksafety.com

flock safety

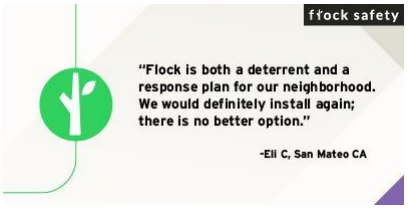

On Thu, Dec 7, 2023 at 10:17 AM Mark Parker <mark.parker@prescott-az.gov> wrote:

> Can you send me the camera numbers they are working on?
>
> Best regards,
>
> **Mark S. Parker**
> Sergeant, Patrol Bureau
> Prescott Police Department
> 222 S. Marina Street | Prescott, AZ 86303
> Ph: 928.777.1997 | Fax: 928.778.3739
>
> ---
>
> **From:** Shelby Marsh <shelby.marsh@flocksafety.com>
> **Sent:** Thursday, December 7, 2023 9:07:56 AM
> **To:** Mark Parker <mark.parker@prescott-az.gov>
> **Cc:** Gwen Saltal <gwen.saltal@flocksafety.com>
> **Subject:** Re: Project Updates
>
> Good Morning Sgt. Parker,
>
> I touched base with my Field Team about your upcoming installations. They suggested the below based on bucket truck availability -

"Would the customer be okay with us doing the removals on the 19th and then the reinstalls on the 20th with the bucket truck? We won't be able to do all removals and installs on the same day, so their cams will be down. if they're available on the 19th with the BT that'd be great too"

Would the above plan work for you?

Thank you!

Shelby Marsh (she/her)

Project Manager

470-697-1121 |
shelby.marsh@flocksafety.com

flock safety



On Mon, Dec 4, 2023 at 6:59 PM Gwen Saltal <gwen.saltal@flocksafety.com> wrote:

> Shelby,

Please see the message below in regards to the availability of BT for their installation.



Gwendalyn Saltal
Customer Success Manager

716.796.4006 flocksafety.com

flock safety

On Mon, Dec 4, 2023 at 7:44 PM Mark Parker <mark.parker@prescott-az.gov> wrote:

> Gwen, The bucket truck is only available on the 20th…
>
> Best regards,

Mark S. Parker

Sergeant, Traffic Safety

222 S. Marina Street **|** Prescott, AZ 86303

Ph: 928.777.1997 **|** Fax: 928.778.3739

Email: mark.parker@prescott-az.gov

Web: www.prescottpolice.org

From: Gwen Saltal <gwen.saltal@flocksafety.com>
Sent: Monday, December 4, 2023 1:31 PM
To: Shelby Marsh <shelby.marsh@flocksafety.com>; Michael Franzen <michael.franzen@flocksafety.com>
Cc: Mark Parker <mark.parker@prescott-az.gov>; Jason Small <jason.small@prescott-az.gov>
Subject: Re: Project Updates

Hi Shelby,

I just updated Sgt. Parker with the new install dates that you provided to me, so thank you for getting us that info. Also, are you and Michael able to provide an update on the DOT locations as far as a timeline? Michael-was this an instance where the DOT was making you re-do the forms because they

have a new one? Lastly, if we still anticipate further delay, could we move forward with the two temp locations that were approved?



Gwendalyn Saltal
Customer Success Manager

716.796.4006 flocksafety.com

flock safety

On Mon, Nov 6, 2023 at 12:00 PM Shelby Marsh <shelby.marsh@flocksafety.com> wrote:

> Good Morning,

I have a meeting with my Permitting Manager today. I will provide input on your feedback after this meeting!

My Field Team did reach out asking if you can provide traffic control and a bucket truck for your installations this week - we will be working on Devices 05, 06, 07, 10, and 16 on Wednesday, Thursday, and Friday. Does this work for you?

Thank you!

Shelby Marsh (she/her)

Project Manager

470-697-1121 |
shelby.marsh@flocksafety.com

flock safety



On Wed, Nov 1, 2023 at 3:41 PM Mark Parker <mark.parker@prescott-az.gov> wrote:

> Shelby,

- 03, 04, 10, 14, and 15 are **not** DOT locations; via an email between our transportation director and Flock Safety permitting manager Michael Franzen, these were cleared for install last month…Can we get them on the schedule, please?
- Please remind me what we are doing with camera 10 as I do not recall that one needing adjustment.
- The only cameras that are DOT locations should be 9 & 13; the last update we received from you on these two cameras was on July 5th "*This morning our Permitting Manager reached out directly to AZDOT and asked for a status update for these permits. I will let you know as soon as we hear back*". It's been a few months and I was hopeful Michael has an update for us.
- Cameras 9 & 13 were cleared for temporary locations a long time ago and those locations were provided and cleared…what is the delay with these?

Thank you,

Mark S. Parker

Sergeant, Traffic Safety

222 S. Marina Street **|** Prescott, AZ 86303

Ph: 928.777.1997 **|** Fax: 928.778.3739

Email: mark.parker@prescott-az.gov

Web: www.prescottpolice.org

From: Shelby Marsh <shelby.marsh@flocksafety.com>
Sent: Wednesday, November 1, 2023 09:36
To: Mark Parker <mark.parker@prescott-az.gov>
Cc: Gwen Saltal <gwen.saltal@flocksafety.com>; Jason Small <jason.small@prescott-az.gov>
Subject: Re: Project Updates

Good Morning Sgt. Parker,

Please see below -

- 05, 06, 07, 10, and 16 are on the schedule for relocations/adjustments/site surveys next week
- 03, 04, 10, 14, and 15 are in the DOT process - a couple of devices have been added to the DOT list due to your desired locations needing permits.
- When maintenance is scheduled for a device, there isn't typically an action item on your part. The technician will reach out if they need tree trimming or whatnot, but Flock handles maintenance needs internally so you don't have to. It looks like maintenance is scheduled for several of your devices next week.
- I apologize if someone was left off an email with a notification. Please make sure you are replying all when responding to emails so we can ensure no one is dropped off.

Please let me know if you have any additional questions.

Thank you!

Shelby Marsh (she/her)

Project Manager

470-697-1121 |
shelby.marsh@flocksafety.com

flock safety



On Tue, Oct 31, 2023 at 4:38 PM Mark Parker <mark.parker@prescott-az.gov> wrote:

> Shelby & Gwen,
>
> Would you please provide some updates on the following:
>
> - Status on the two ADOT cameras
> - Status on the several camera adjustments
> - We received a message stating a camera was down and would be repaired, but when will that occur?
> - Lt. Small and I both seem to get messages that that other one did not receive. Can you please correct this so the both of us receive the same messages? For example, I do not receive the messages regarding the ADOT permit process nor did I receive the message that one of our cameras was down and would be repaired.

Thank you,

Mark S. Parker

Sergeant, Traffic Safety

222 S. Marina Street **|** Prescott, AZ 86303

Ph: 928.777.1997 **|** Fax: 928.778.3739

Email: mark.parker@prescott-az.gov

Web: www.prescottpolice.org

DOC-000301

Original filename: 20231214 - Re_ Project Updates.pdf
Original path: Flock City Docs - Records/20231214 - Re_ Project Updates.pdf
Document date: 2023-12-14
Document type: Email
Duplicate status: near
Original page count: 14
SHA256: 5002bed1a22ff57f1f9e7661175bcfae69c7da051ef1ca147c371b76ceffbd3a

Summary:
Email thread between Prescott Police Sgt. Mark Parker and Flock Safety Project Manager Shelby Marsh coordinating a mapping/deployment call and discussing camera relocations, sun-glare issues affecting camera performance, ADOT permitting, and scheduled maintenance for specific devices. Parker requests a sun shield and details which devices should or should not be moved.

From: "Mark Parker" <mark.parker@prescott-az.gov>
To: "Shelby Marsh" <shelby.marsh@flocksafety.com>
CC: "Gwen Saltal" <gwen.saltal@flocksafety.com>
"Michael Franzen" <michael.franzen@flocksafety.com>
"Erin Wills" <erin.wills@flocksafety.com>
"Mark Borland" <mark.borland@flocksafety.com>
Date: 12/14/2023 10:46:37 AM
Subject: Re: Project Updates

Are we having this meeting today?

Best regards,

Mark S. Parker
Sergeant, Patrol Bureau
Prescott Police Department
222 S. Marina Street | Prescott, AZ 86303
Ph: 928.777.1997 | Fax: 928.778.3739

From: Mark Parker <mark.parker@prescott-az.gov>
Sent: Wednesday, December 13, 2023 8:10:35 AM
To: Shelby Marsh <shelby.marsh@flocksafety.com>
Cc: Gwen Saltal <gwen.saltal@flocksafety.com>; Michael Franzen <michael.franzen@flocksafety.com>; Erin Wills <erin.wills@flocksafety.com>; Mark Borland <mark.borland@flocksafety.com>
Subject: Re: Project Updates

After 13:30 on Thursday should work.

Best regards,

Mark S. Parker
Sergeant, Patrol Bureau
Prescott Police Department
222 S. Marina Street | Prescott, AZ 86303
Ph: 928.777.1997 | Fax: 928.778.3739

From: Shelby Marsh <shelby.marsh@flocksafety.com>
Sent: Wednesday, December 13, 2023 7:41:55 AM
To: Mark Parker <mark.parker@prescott-az.gov>
Cc: Gwen Saltal <gwen.saltal@flocksafety.com>; Michael Franzen <michael.franzen@flocksafety.com>; Erin Wills <erin.wills@flocksafety.com>; Mark Borland <mark.borland@flocksafety.com>
Subject: Re: Project Updates

Good Morning,

Do you have any availability for later in the day tomorrow or Friday? We will have different time zones on the call and I want to schedule accordingly.

Thank you Sgt!

> Shelby Marsh (she/her)

Project Manager
470-697-1121
|
shelby.marsh@flocksafety.com

flock safety



On Tue, Dec 12, 2023 at 2:09 PM Mark Parker <mark.parker@prescott-az.gov> wrote:

> Anytime tomorrow and Thursday morning until 10:30
>
> ---
>
> **From:** Shelby Marsh <shelby.marsh@flocksafety.com>
> **Sent:** Tuesday, December 12, 2023 11:55 AM
> **To:** Mark Parker <mark.parker@prescott-az.gov>
> **Cc:** Gwen Saltal <gwen.saltal@flocksafety.com>; Michael Franzen <michael.franzen@flocksafety.com>; Erin Wills <erin.wills@flocksafety.com>; Mark Borland <mark.borland@flocksafety.com>
> **Subject:** Re: Project Updates
>
> Good Afternoon Sgt. Parker,
>
> I think it would be best to hop on a mapping call to go through what is left outstanding at this point. I will bring in Permitting and a Deployment Specialist to help confirm the path forward.
>
> What are some days/times coming up that would work for you for a call?
>
> Thank you!
>
> Shelby Marsh (she/her)
>
> *Project Manager*

470-697-1121 |
shelby.marsh@flocksafety.com

flock safety



On Tue, Dec 12, 2023 at 8:29 AM Shelby Marsh <shelby.marsh@flocksafety.com> wrote:

> Good Morning Sgt. Parker,
>
> Let me get connect with my Field Team on the issues you mentioned and I will get back to you!
>
> Thanks Sgt!
>
> Shelby Marsh (she/her)
>
> *Project Manager*
>
> 470-697-1121 |
> shelby.marsh@flocksafety.com
>
> flock safety
>
> 
>

On Fri, Dec 8, 2023 at 7:49 PM Mark Parker <mark.parker@prescott-az.gov> wrote:

I completed some testing today and based on this testing, I don't know if we should move all of these because of what may be sun glare on the camera lens causing the unshaded cameras to not work properly. For example, the camera at Miller Valley and Iron Springs was moved up on the signal arm but because the solar panel is in a different spot the sun is blasting that camera lens and I cannot get the system to alert on my patrol car (plate entered for alert testing). Do you have a sun shield that can be installed over the camera to remedy this problem?

Please use the 1st day to asses the sunlight issues, if the tech feels the camera can be moved and shaded, then removing on the first day is fine.

- Device 03 - SR89 @ Rosser St NB (camera faces north)
  - **YES, MOVE.**
- Device 04 - Gurley St @ Sheldon St WB (faces West, lots of afternoon sunlight)
  - **DO NOT MOVE, UNLESS YOU HAVE A SUN SHIELD. CURRENTLY THE SOLAR PANEL SHADES THE CAMERA.**
- Device 14 - Montezuma @ Sheldon S (
  - **DO NOT MOVE, UNLESS YOU HAVE A SUN SHIELD. CURRENTLY THE SOLAR PANEL SHADES THE CAMERA.**
- Device 15 - Sheldon @ Marina St EB
  - **PROCEED WITH MOVE TO SHELDON / MARINA, BUT CONSIDER EAST SUNLIGHT WHEN INSTALLING.**
- Add Device 6 – Miller Valley / Whipple to this work order. If there is no sunshield option. Move the camera further back on the extension arm and use the solar panel as a sunshield.

From: Shelby Marsh <shelby.marsh@flocksafety.com>
Sent: Thursday, December 7, 2023 9:45 AM
To: Mark Parker <mark.parker@prescott-az.gov>
Cc: Gwen Saltal <gwen.saltal@flocksafety.com>; Michael Franzen <michael.franzen@flocksafety.com>
Subject: Re: Project Updates

Good Morning Sgt. Parker,

We currently have Devices 03, 04, 14, 15 scheduled on 12/19 and 12/20 -

- Device 03 - SR89 @ Rosser St NB
- Device 04 - Gurley St @ Sheldon St WB
- Device 14 - Montezuma @ Sheldon S
- Device 15 - Sheldon @ Marina St EB

Also, I touched base with Permitting and they are confident we are close to obtaining DOT permits for Devices #09 and #13. The resubmitted paperwork is showing "under review." I know you have mentioned temp locations before but Michael, my Permitting Manager, doesn't think they will be necessary since we are so close to DOT issuance. Does this work for you?

Thank you!

Shelby Marsh (she/her)

Project Manager

470-697-1121 |
shelby.marsh@flocksafety.com

flock safety



On Thu, Dec 7, 2023 at 10:17 AM Mark Parker <mark.parker@prescott-az.gov> wrote:

> Can you send me the camera numbers they are working on?

Best regards,

Mark S. Parker
Sergeant, Patrol Bureau
Prescott Police Department
222 S. Marina Street | Prescott, AZ 86303
Ph: 928.777.1997 | Fax: 928.778.3739

From: Shelby Marsh <shelby.marsh@flocksafety.com>
Sent: Thursday, December 7, 2023 9:07:56 AM
To: Mark Parker <mark.parker@prescott-az.gov>
Cc: Gwen Saltal <gwen.saltal@flocksafety.com>
Subject: Re: Project Updates

Good Morning Sgt. Parker,

I touched base with my Field Team about your upcoming installations. They suggested the below based on bucket truck availability -

"Would the customer be okay with us doing the removals on the 19th and then the reinstalls on the 20th with the bucket truck? We won't be able to do all removals and installs on the same day, so their cams will be down. if they're available on the 19th with the BT that'd be great too"

Would the above plan work for you?

Thank you!

Shelby Marsh (she/her)

Project Manager

470-697-1121 |
shelby.marsh@flocksafety.com

flock safety



On Mon, Dec 4, 2023 at 6:59 PM Gwen Saltal <gwen.saltal@flocksafety.com> wrote:

> Shelby,
>
> Please see the message below in regards to the availability of BT for their installation.



Gwendalyn Saltal
Customer Success Manager

716.796.4006 flocksafety.com

flock safety

On Mon, Dec 4, 2023 at 7:44 PM Mark Parker <mark.parker@prescott-az.gov> wrote:

> Gwen, The bucket truck is only available on the 20th…
>
> Best regards,
>
> **Mark S. Parker**
>
> *Sergeant, Traffic Safety*
>
> 222 S. Marina Street **|** Prescott, AZ 86303
>
> Ph: 928.777.1997 **|** Fax: 928.778.3739
>
> Email: mark.parker@prescott-az.gov
>
> Web: www.prescottpolice.org

From: Gwen Saltal <gwen.saltal@flocksafety.com>
Sent: Monday, December 4, 2023 1:31 PM
To: Shelby Marsh <shelby.marsh@flocksafety.com>; Michael Franzen <michael.franzen@flocksafety.com>
Cc: Mark Parker <mark.parker@prescott-az.gov>; Jason Small <jason.small@prescott-az.gov>
Subject: Re: Project Updates

Hi Shelby,

I just updated Sgt. Parker with the new install dates that you provided to me, so thank you for getting us that info. Also, are you and Michael able to provide an update on the DOT locations as far as a timeline? Michael-was this an instance where the DOT was making you re-do the forms because they have a new one? Lastly, if we still anticipate further delay, could we move forward with the two temp locations that were approved?



Gwendalyn Saltal
Customer Success Manager

716.796.4006 flocksafety.com

flock safety

On Mon, Nov 6, 2023 at 12:00 PM Shelby Marsh <shelby.marsh@flocksafety.com> wrote:

> Good Morning,
>
> I have a meeting with my Permitting Manager today. I will provide input on your feedback after this meeting!
>
> My Field Team did reach out asking if you can provide traffic control and a bucket truck for your installations this week - we will be working on Devices 05, 06, 07, 10, and 16 on Wednesday, Thursday, and Friday. Does this work for you?
>
> Thank you!
>
> Shelby Marsh (she/her)
>
> *Project Manager*

470-697-1121 |
shelby.marsh@flocksafety.com

flock safety



On Wed, Nov 1, 2023 at 3:41 PM Mark Parker <mark.parker@prescott-az.gov> wrote:

> Shelby,
>
> - 03, 04, 10, 14, and 15 are **not** DOT locations; via an email between our transportation director and Flock Safety permitting manager Michael Franzen, these were cleared for install last month…Can we get them on the schedule, please?
> - Please remind me what we are doing with camera 10 as I do not recall that one needing adjustment.
> - The only cameras that are DOT locations should be 9 & 13; the last update we received from you on these two cameras was on July 5th "*This morning our Permitting Manager reached out directly to AZDOT and asked for a status update for these permits. I will let you know as soon as we hear back*". It's been a few months and I was hopeful Michael has an update for us.
> - Cameras 9 & 13 were cleared for temporary locations a long time ago and those locations were provided and cleared…what is the delay with these?
>
> Thank you,

Mark S. Parker

Sergeant, Traffic Safety

222 S. Marina Street **|** Prescott, AZ 86303

Ph: 928.777.1997 **|** Fax: 928.778.3739

Email: mark.parker@prescott-az.gov

Web: www.prescottpolice.org

From: Shelby Marsh <shelby.marsh@flocksafety.com>
Sent: Wednesday, November 1, 2023 09:36
To: Mark Parker <mark.parker@prescott-az.gov>
Cc: Gwen Saltal <gwen.saltal@flocksafety.com>; Jason Small <jason.small@prescott-az.gov>
Subject: Re: Project Updates

Good Morning Sgt. Parker,

Please see below -

- 05, 06, 07, 10, and 16 are on the schedule for relocations/adjustments/site surveys next week

- 03, 04, 10, 14, and 15 are in the DOT process - a couple of devices have been added to the DOT list due to your desired locations needing permits.
- When maintenance is scheduled for a device, there isn't typically an action item on your part. The technician will reach out if they need tree trimming or whatnot, but Flock handles maintenance needs internally so you don't have to. It looks like maintenance is scheduled for several of your devices next week.
- I apologize if someone was left off an email with a notification. Please make sure you are replying all when responding to emails so we can ensure no one is dropped off.

Please let me know if you have any additional questions.


Thank you!

Shelby Marsh (she/her)

Project Manager

470-697-1121 |
shelby.marsh@flocksafety.com

flock safety

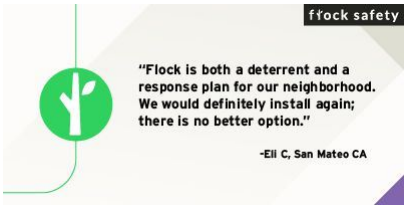

On Tue, Oct 31, 2023 at 4:38 PM Mark Parker <mark.parker@prescott-az.gov>

wrote:

> Shelby & Gwen,
>
> Would you please provide some updates on the following:
>
> - Status on the two ADOT cameras
> - Status on the several camera adjustments
> - We received a message stating a camera was down and would be repaired, but when will that occur?
> - Lt. Small and I both seem to get messages that that other one did not receive. Can you please correct this so the both of us receive the same messages? For example, I do not receive the messages regarding the ADOT permit process nor did I receive the message that one of our cameras was down and would be repaired.
>
> Thank you,

Mark S. Parker

Sergeant, Traffic Safety

222 S. Marina Street **|** Prescott, AZ 86303

Ph: 928.777.1997 **|** Fax: 928.778.3739

Email: mark.parker@prescott-az.gov

Web: www.prescottpolice.org

DOC-000302

Original filename: 20231219 - PENDING ITEMS.pdf
Original path: Flock City Docs - Records/20231219 - PENDING ITEMS.pdf
Document date: 2023-12-19
Document type: Email
Duplicate status: near
Original page count: 10
SHA256: 04a401a131f4d151abd3a8bb73da5b16ba2f2bd71240725c09cad5cbc69f4c80

Summary:
Email thread between Prescott Police Sgt. Mark Parker and Flock Project Manager Shelby Marsh tracking pending, cancelled, and completed camera relocation and installation items, including adjustments moving cameras from signal poles to extension arms. Parker also raises technical concerns about camera image quality and low-light/night plate read failures at specific locations.

From: "Mark Parker" <mark.parker@prescott-az.gov>
To: "Shelby Marsh" <shelby.marsh@flocksafety.com>
Date: 12/19/2023 3:11:32 PM
Subject: PENDING ITEMS


Shelby,

Below is the approved list from July:

PENDING 14: From signal pole to extension arm
PENDING 3: From signal pole to extension arm
CANCEL 15: Move to next intersection signal pole, Sheldon/Marina to extension arm.
CANCEL 4: Move to next intersection signal pole, Gurley/Sheldon signal extension arm.

COMPLETED 6: From signal pole to extension arm.
COMPLETED 5: Move to next intersection signal pole, Williamson Valley/ Iron Springs to signal extension arm.
COMPLETED 16: From signal pole to extension arm.

CAMERA 6: THIS IS THE CAMERA I HAD A QUESTION REGARDING SUNLIGHT AND QUALITY OF PLATE READS.
CAMERA 7: SEE BELOW – NIGHT TIME READS ARE LOW QUALITY, CAMERA NOT DETECTING PLATE. IF YOU ZOOM IN ON THE PHOTO IN FLOCK YOU CAN SEE THE PLATE, BUT THE SYSTEM CANNOT. POSSIBLY DUE TO LOW LIGHT IN THIS AREA?

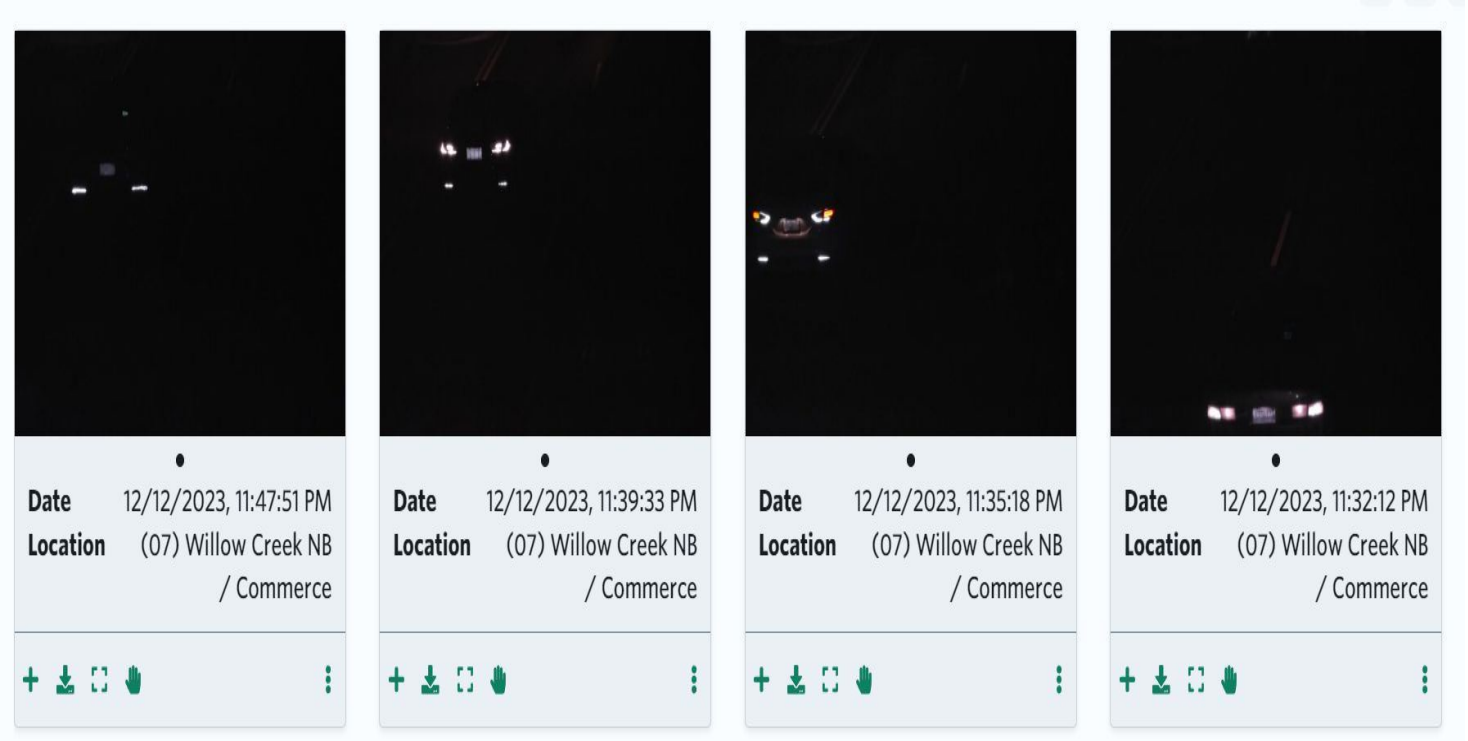

From: Shelby Marsh <shelby.marsh@flocksafety.com>
Sent: Tuesday, July 18, 2023 9:59 AM
To: Mark Parker <mark.parker@prescott-az.gov>
Cc: Jason Small <jason.small@prescott-az.gov>; Kraig Gardner <kraig.gardner@flocksafety.com>; Caity Peak <caity.peak@flocksafety.com>; Eddie Tukes <eddie.tukes@flocksafety.com>; Michael Franzen <michael.franzen@flocksafety.com>; Darien Watson <darien.watson@flocksafety.com>
Subject: Re: New Device Installation

Good Morning Sgt. Parker,

Our field technician will be giving you a call shortly.

Thank you!

Shelby Marsh (she/her)

Project Manager

470-697-1121 |
shelby.marsh@flocksafety.com

flock safety



On Mon, Jul 17, 2023 at 12:21 AM Mark Parker <mark.parker@prescott-az.gov> wrote:

> Thank you Shelby,
>
> Here are the locations to adjust and a brief explanation:
>
> Ive noted instances of stolen cars and other hot listings passing through locations and not alerting, after much testing I've found this to be due to shadowing. Vehicle in curb lane concealing vehicle in fast lane. These adjustments will allow the camera to have the same view of both lanes irregardless of lane positioning. Thats my thought anyway; the goal is to increase the long term efficiency of the cameras and reduce missed plate reads as much as possible.
>
> 6: From signal pole to extension arm
> 5: Move to next intersection signal pole, Williamson Valley/ Iron Springs to signal extension arm
> 15: Move to next intersection signal pole, Sheldon/Marina to extension arm
> 16: From signal pole to extension arm
> 14: From signal pole to extension arm
> 4: Move to next intersection signal pole, Gurley/Sheldon signal extension arm
> 3: From signal pole to extension arm
>
> Temporary Camera Locations:
>
> 9: Gurley/Gail Gardner EB on Extension Arm
> 13: Prescott Lakes Pkwy/ south Walmart entrance Signal extension arm, SB traffic
>
> For Wednesday I have scheduled a bucket truck and I will provide the traffic control. I have spoken to the inspector and LE traffic control satisfies their requirements; with that, the traffic control portion of the permits has been closed and no inspections are needed.
>
> I would like the crew to meet me in the morning at:
> 430 N Virginia St, Prescott, AZ 86301. Once there they can call me on my cell: 928-925-4679 and I will escort them into the yard where we will meet with the signals crew, who will be operating the bucket truck.
>
> Please coordinate prior communication between the install crew and I so we can work out any issues beforehand.
>
> Thank you,
>
> **Mark S. Parker**
> Sergeant, Patrol Bureau
> Prescott Police Department
> 222 S. Marina Street | Prescott, AZ 86303
> Ph: 928.777.1997 | Fax: 928.778.3739

From: Shelby Marsh <shelby.marsh@flocksafety.com>
Sent: Friday, July 14, 2023 9:08:57 AM
To: Mark Parker <mark.parker@prescott-az.gov>
Cc: Jason Small <jason.small@prescott-az.gov>; Kraig Gardner <kraig.gardner@flocksafety.com>; Caity Peak <caity.peak@flocksafety.com>; Eddie Tukes <eddie.tukes@flocksafety.com>; Michael Franzen <michael.franzen@flocksafety.com>; Darien Watson <darien.watson@flocksafety.com>
Subject: Re: FW: New Device Installation

Good Morning Sgt. Parker,

I very much appreciate your patience as we work through the installation process. See below -

- Please provide the location #s for the installed cameras you would like to be adjusted for optimal captures. Also, provide what adjustments this would entail. We will make sure to notify you of this visit but try to be as specific as possible when describing the desired adjustments.
- Do you have recommendations for temporary locations for #9 and #13? I can bring in our deployment specialists to assist if needed.
- We are set to begin maintenance on **Tuesday, July 18th**. I will be sure to connect you with the field tech so you can meet them onsite.
- Please confirm a bucket truck and TC will be available next week.

Thank you!

Shelby Marsh (she/her)

Project Manager

470-697-1121 |
shelby.marsh@flocksafety.com

flock safety



On Tue, Jul 11, 2023 at 9:00 AM Shelby Marsh <shelby.marsh@flocksafety.com> wrote:

> Good Morning Sgt. Parker,
>
> We heard back from ADOT regarding #9 and #13 - we are currently working on revising a few things, based on their feedback. I will let you know when we re-submit.
>
> Because we are a week out from installing 02, 05 (maintenance), 08, 10, and 11 (maintenance), I have connected with my Permitting team to contact ADOT, according to their guidelines. An inspector being present is part of their required guidelines.
>
> Are you able to provide a bucket truck for 10's installation?
>
> Thank you!
>
> Shelby Marsh (she/her)
>
> *Project Manager*
>
> 470-697-1121 |

shelby.marsh@flocksafety.com

flock safety



On Wed, Jul 5, 2023 at 11:43 AM Shelby Marsh <shelby.marsh@flocksafety.com> wrote:

> Good Morning Sgt. Parker, please see below -
>
> 1. What is the ADOT permit status for cameras #9 & #13 *This morning our Permitting Manager reached out directly to AZDOT and asked for a status update for these permits. I will let you know as soon as we hear back.*
> 2. What is the need for the inspector at locations #2 & #8 and is this something that we can handle pre-install? (see attached) **Permit conditions include: start inspections must be scheduled before any work is performed. Inspections should be scheduled through the Prescott Permit Portal, so please tag the permitting manager to log into the portal and schedule. If this is not possible, then please call the Building Division at 928-777-1371. Final inspection is also required.** *The installation for #2 and #8 is tentatively scheduled for Wednesday, 7/19. I have made a note to ping our Permitting Dept prior.*
>
> Thank you!
>
> Shelby Marsh (she/her)
>
> *Project Manager*
>
> 470-697-1121 |
> shelby.marsh@flocksafety.com
>
> flock safety
>
> 
>
>
> On Fri, Jun 30, 2023 at 4:15 PM Shelby Marsh <shelby.marsh@flocksafety.com> wrote:
>
> > Good Afternoon Sergeant Parker,
> >
> > I have attached the permit for Location #8. I will also make sure to connect you with the field technician at least a week prior to your installation. I will get back to you with answers for #2 and #3 as soon as I can!
> >
> > Have a great weekend! Thank you!

Shelby Marsh (she/her)

Project Manager

470-697-1121 |
shelby.marsh@flocksafety.com

flock safety



On Wed, Jun 28, 2023 at 1:45 PM Mark Parker <mark.parker@prescott-az.gov> wrote:

> Shelby,
>
> I've returned from military duty and will be taking this back over from Lt. Small. I have a few questions/requests:
>
> 1. Can you send me the last revision of the City of Prescott permit that includes the updated location for camera #8
> 2. What is the ADOT permit status for cameras #9 & #13
> 3. What is the need for the inspector at locations #2 & #8 and is this something that we can handle pre-install?
> 4. I can coordinate the bucket truck again for #10 on July 19th. I would like the person who is coming up to do the installs to coordinate with me at least a week prior to coming up, if not sooner. I had the bucket truck and a traffic control team here for the last install but since we didn't have any contact with the installer our people and your people were never connected…
>
> Thank you,
>
> **Mark S. Parker**
>
> *Sergeant, Patrol Bureau*

222 S. Marina Street | Prescott, AZ 86303

Ph: 928.777.1997 | Fax: 928.778.3739

Email: mark.parker@prescott-az.gov

Web: www.prescottpolice.org



From: Jason Small <jason.small@prescott-az.gov>
Sent: Wednesday, June 28, 2023 8:39 AM
To: Mark Parker <mark.parker@prescott-az.gov>
Subject: Fwd: New Device Installation

Get Outlook for iOS

From: Shelby Marsh <shelby.marsh@flocksafety.com>
Sent: Wednesday, June 28, 2023 8:36:24 AM
To: Jason Small <jason.small@prescott-az.gov>
Cc: Kraig Gardner <kraig.gardner@flocksafety.com>; Ellen Ziegler <ellen.ziegler@flocksafety.com>
Subject: Re: New Device Installation

Good Morning Lt. Small,

I apologize for the delay in getting back with you! It looks like our tech was unable to install #2 and #8 due to not being able to get ahold of the inspector to meet him onsite. Can you please confirm the phone number and email address of the inspector? I will be sure to connect with them the week of the install to coordinate the site visit.

My field team would also like to know if you have a bucket truck we can utilize to install #10? I am really pushing for the team to knock out 2, 8, and 10 in one more mobilization, currently slated for July 19th.

Thanks Lt.!

Shelby Marsh (she/her)

Project Manager

470-697-1121 |
shelby.marsh@flocksafety.com

flock safety



On Fri, Jun 16, 2023 at 3:16 PM Jason Small <jason.small@prescott-az.gov> wrote:

> Shelby
>
> Thanks a bunch.
>
> **Jason Small**
>
> *Special Operations Bureau Lieutenant*

222 S. Marina St. Prescott Az 86303

928-777-1942

jason.small@prescott-az.gov

From: Shelby Marsh <shelby.marsh@flocksafety.com>
Sent: Friday, June 16, 2023 1:15 PM
To: Jason Small <jason.small@prescott-az.gov>
Cc: Kraig Gardner <kraig.gardner@flocksafety.com>; Mark Parker <mark.parker@prescott-az.gov>; Caity Peak <caity.peak@flocksafety.com>; Scout Cappello <scout.cappello@flocksafety.com>
Subject: Re: New Device Installation

Good Afternoon Lt. Small,

I greatly appreciate your patience throughout this process. All locations are now installed, except #2, #8, and #10.

#2 and #8 are scheduled to be installed next Thursday, June 22nd. #10 is in the queue to be scheduled and I will keep you posted when I receive a hard date.

Have a great weekend!

Thank you!

Shelby Marsh (she/her)

Project Manager

470-697-1121 |
shelby.marsh@flocksafety.com

flock safety



On Thu, Jun 15, 2023 at 5:09 PM Shelby Marsh <shelby.marsh@flocksafety.com> wrote:

> Good Afternoon Lt. Small,
>
> I received your voicemail. I am working with my team to determine what is left to complete for this project. I will let you know as soon as possible.
>
> Have a great night!
>
> Shelby Marsh (she/her)
>
> *Project Manager*
>
> 470-697-1121 |
> shelby.marsh@flocksafety.com
>
> flock safety



On Wed, Jun 14, 2023 at 1:19 PM Shelby Marsh <shelby.marsh@flocksafety.com> wrote:

> Good Afternoon Sergeant,
>
> Flock Technician Ra Grant is currently installing your devices onsite. If you could give him a call at 470-905-7134 to connect at a location, that would be great!
>
> I appreciate your patience during this process! Thank you!

Shelby Marsh (she/her)

Project Manager

470-697-1121 |
shelby.marsh@flocksafety.com

flock safety



DOC-000304

Original filename: 20231219 - RE_ PENDING ITEMS (1).pdf
Original path: Flock City Docs - Records/20231219 - RE_ PENDING ITEMS (1).pdf
Document date: 2023-12-19
Document type: Email
Duplicate status: near
Original page count: 11
SHA256: 80852be68de83bae622d3fb767f426be0f376561fac5611533cc0b81518a8d35

Summary:
Email thread between Prescott Police Sgt. Mark Parker and Flock Project Manager Shelby Marsh coordinating the relocation, installation, and repair of Flock camera devices, including confirming updated deployment locations and addressing plate-read quality issues at specific intersections. The thread references a damaged camera needing a new pole and prioritization of device relocations by Flock's field team.

From: "Mark Parker" <mark.parker@prescott-az.gov>
To: "Shelby Marsh" <shelby.marsh@flocksafety.com>
Date: 12/19/2023 3:42:05 PM
Subject: RE: PENDING ITEMS

Per our conversation, 3 & 14 look correct on the map. Yes, I can connect with the tech regarding #6. Since we took some off, please add the damaged camera #3 to the list, it should just need a new pole.

Best regards,

Mark S. Parker
Sergeant, Traffic Safety

222 S. Marina Street | Prescott, AZ 86303
Ph: 928.777.1997 | Fax: 928.778.3739
Email: mark.parker@prescott-az.gov
Web: www.prescottpolice.org

From: Shelby Marsh <shelby.marsh@flocksafety.com>
Sent: Tuesday, December 19, 2023 3:15 PM
To: Mark Parker <mark.parker@prescott-az.gov>
Subject: Re: PENDING ITEMS

Good Afternoon Sgt. Parker,

I appreciate the call today. I understand your frustration and am working diligently to get your remaining devices in the ground.

I have asked my Field Team to prioritize the relocations of Devices #03 and #15 on the schedule. Does it work for you to connect with the techs when they are onsite regarding any outstanding concerns you have with Devices #04, #06, or #14?

For good measure, do you mind checking out your Deployment Plan Here and confirming you are good with the updated locations for Devices #03 and #15?

The Field Team said they would relay install dates to me by the end of day, tomorrow. I will reach out with those dates as soon as I receive them!

Thank you Sgt.!

Shelby Marsh (she/her)

Project Manager


470-697-1121 |
shelby.marsh@flocksafety.com

flock safety



On Tue, Dec 19, 2023 at 4:11 PM Mark Parker <mark.parker@prescott-az.gov> wrote:

> Shelby,
>
> Below is the approved list from July:
>
> **PENDING 14:** From signal pole to extension arm
> **PENDING 3:** From signal pole to extension arm
> **CANCEL 15:** Move to next intersection signal pole, Sheldon/Marina to extension arm.
> **CANCEL 4:** Move to next intersection signal pole, Gurley/Sheldon signal extension arm.
>
> COMPLETED 6: From signal pole to extension arm.
> COMPLETED 5: Move to next intersection signal pole, Williamson Valley/ Iron Springs to signal extension arm.
> COMPLETED 16: From signal pole to extension arm.
> ---
> CAMERA 6: THIS IS THE CAMERA I HAD A QUESTION REGARDING SUNLIGHT AND QUALITY OF PLATE READS.
> CAMERA 7: SEE BELOW – NIGHT TIME READS ARE LOW QUALITY, CAMERA NOT DETECTING PLATE. IF YOU ZOOM IN ON THE PHOTO IN FLOCK YOU CAN SEE THE PLATE, BUT THE SYSTEM CANNOT. POSSIBLY DUE TO LOW LIGHT IN THIS AREA?

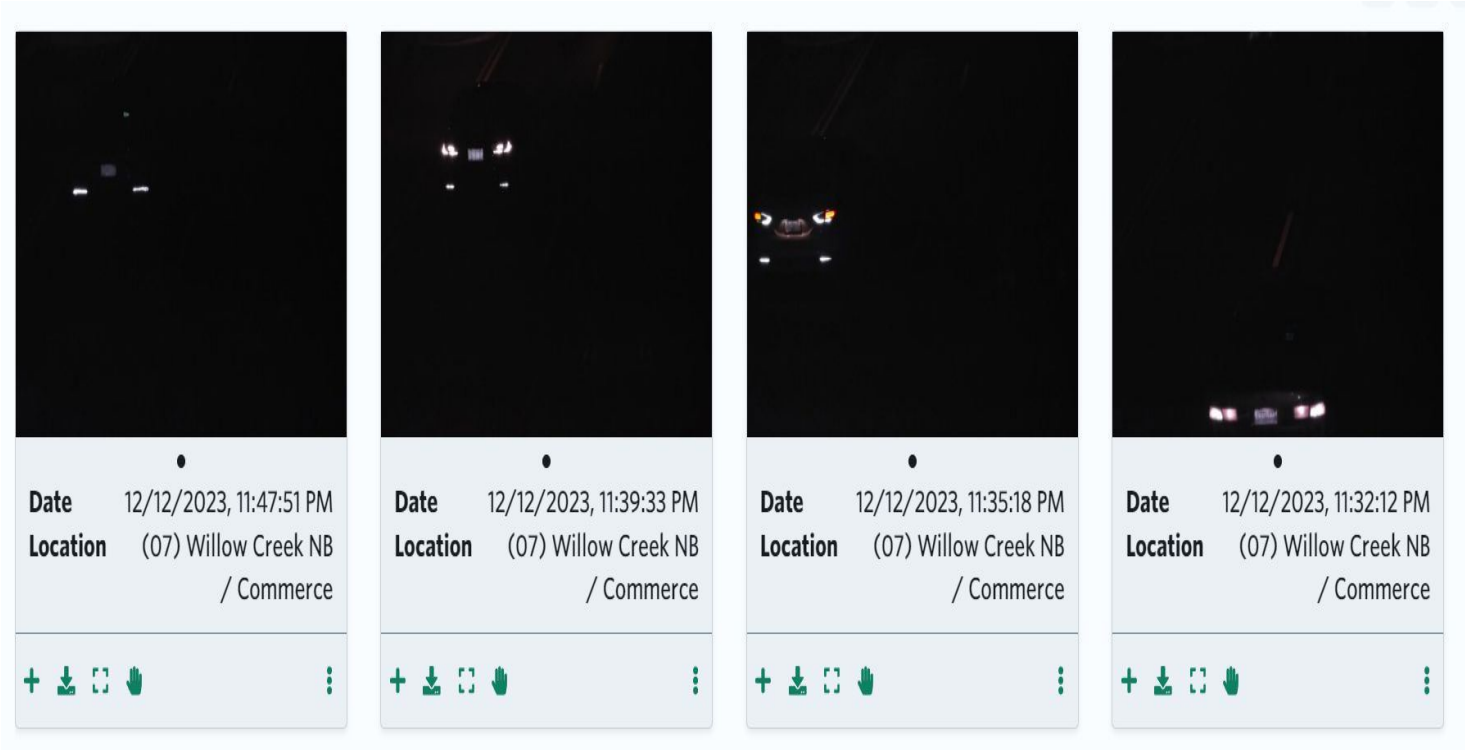

From: Shelby Marsh <shelby.marsh@flocksafety.com>
Sent: Tuesday, July 18, 2023 9:59 AM
To: Mark Parker <mark.parker@prescott-az.gov>
Cc: Jason Small <jason.small@prescott-az.gov>; Kraig Gardner <kraig.gardner@flocksafety.com>; Caity Peak <caity.peak@flocksafety.com>; Eddie Tukes <eddie.tukes@flocksafety.com>; Michael Franzen <michael.franzen@flocksafety.com>; Darien Watson <darien.watson@flocksafety.com>
Subject: Re: New Device Installation

Good Morning Sgt. Parker,

Our field technician will be giving you a call shortly.

Thank you!

Shelby Marsh (she/her)

Project Manager

470-697-1121 |
shelby.marsh@flocksafety.com

flock safety



On Mon, Jul 17, 2023 at 12:21 AM Mark Parker <mark.parker@prescott-az.gov> wrote:

> Thank you Shelby,
>
> Here are the locations to adjust and a brief explanation:
>
> Ive noted instances of stolen cars and other hot listings passing through locations and not alerting, after much testing I've found this to be due to shadowing. Vehicle in curb lane concealing vehicle in fast lane. These adjustments will allow the camera to have the same view of both lanes irregardless of lane positioning. Thats my thought anyway; the goal is to increase the long term efficiency of the cameras and reduce missed plate reads as much as possible.
>
> 6: From signal pole to extension arm
> 5: Move to next intersection signal pole, Williamson Valley/ Iron Springs to signal extension arm
> 15: Move to next intersection signal pole, Sheldon/Marina to extension arm
> 16: From signal pole to extension arm
> 14: From signal pole to extension arm
> 4: Move to next intersection signal pole, Gurley/Sheldon signal extension arm
> 3: From signal pole to extension arm
>
> Temporary Camera Locations:
>
> 9: Gurley/Gail Gardner EB on Extension Arm
> 13: Prescott Lakes Pkwy/ south Walmart entrance Signal extension arm, SB traffic
>
> For Wednesday I have scheduled a bucket truck and I will provide the traffic control. I have spoken to the inspector and LE traffic control satisfies their requirements; with that, the traffic control portion of the permits has been closed and no inspections are needed.
>
> I would like the crew to meet me in the morning at:
> 430 N Virginia St, Prescott, AZ 86301. Once there they can call me on my cell: 928-925-4679 and I will escort them into the yard where we will meet with the signals crew, who will be operating the bucket truck.
>
> Please coordinate prior communication between the install crew and I so we can work out any issues beforehand.
>
> Thank you,
>
> **Mark S. Parker**
> Sergeant, Patrol Bureau
> Prescott Police Department
> 222 S. Marina Street | Prescott, AZ 86303
> Ph: 928.777.1997 | Fax: 928.778.3739

From: Shelby Marsh <shelby.marsh@flocksafety.com>
Sent: Friday, July 14, 2023 9:08:57 AM
To: Mark Parker <mark.parker@prescott-az.gov>
Cc: Jason Small <jason.small@prescott-az.gov>; Kraig Gardner <kraig.gardner@flocksafety.com>; Caity Peak <caity.peak@flocksafety.com>; Eddie Tukes <eddie.tukes@flocksafety.com>; Michael Franzen <michael.franzen@flocksafety.com>; Darien Watson <darien.watson@flocksafety.com>
Subject: Re: FW: New Device Installation

Good Morning Sgt. Parker,

I very much appreciate your patience as we work through the installation process. See below -

- Please provide the location #s for the installed cameras you would like to be adjusted for optimal captures. Also, provide what adjustments this would entail. We will make sure to notify you of this visit but try to be as specific as possible when describing the desired adjustments.
- Do you have recommendations for temporary locations for #9 and #13? I can bring in our deployment specialists to assist if needed.
- We are set to begin maintenance on **Tuesday, July 18th**. I will be sure to connect you with the field tech so you can meet them onsite.
- Please confirm a bucket truck and TC will be available next week.

Thank you!

Shelby Marsh (she/her)

Project Manager

470-697-1121 |
shelby.marsh@flocksafety.com

flock safety



On Tue, Jul 11, 2023 at 9:00 AM Shelby Marsh <shelby.marsh@flocksafety.com> wrote:

> Good Morning Sgt. Parker,
>
> We heard back from ADOT regarding #9 and #13 - we are currently working on revising a few things, based on their feedback. I will let you know when we re-submit.
>
> Because we are a week out from installing 02, 05 (maintenance), 08, 10, and 11 (maintenance), I have connected with my Permitting team to contact ADOT, according to their guidelines. An inspector being present is part of their required guidelines.
>
> Are you able to provide a bucket truck for 10's installation?
>
> Thank you!
>
> Shelby Marsh (she/her)
>
> *Project Manager*
>
> 470-697-1121 |

shelby.marsh@flocksafety.com

flock safety



On Wed, Jul 5, 2023 at 11:43 AM Shelby Marsh <shelby.marsh@flocksafety.com> wrote:

> Good Morning Sgt. Parker, please see below -
>
> 1. What is the ADOT permit status for cameras #9 & #13 *This morning our Permitting Manager reached out directly to AZDOT and asked for a status update for these permits. I will let you know as soon as we hear back.*
> 2. What is the need for the inspector at locations #2 & #8 and is this something that we can handle pre-install? (see attached) **Permit conditions include: start inspections must be scheduled before any work is performed. Inspections should be scheduled through the Prescott Permit Portal, so please tag the permitting manager to log into the portal and schedule. If this is not possible, then please call the Building Division at 928-777-1371. Final inspection is also required.** *The installation for #2 and #8 is tentatively scheduled for Wednesday, 7/19. I have made a note to ping our Permitting Dept prior.*
>
> Thank you!
>
> Shelby Marsh (she/her)
>
> *Project Manager*
>
> 470-697-1121 |
> shelby.marsh@flocksafety.com
>
> flock safety
>
> 
>
>
> On Fri, Jun 30, 2023 at 4:15 PM Shelby Marsh <shelby.marsh@flocksafety.com> wrote:
>
> > Good Afternoon Sergeant Parker,
> >
> > I have attached the permit for Location #8. I will also make sure to connect you with the field technician at least a week prior to your installation. I will get back to you with answers for #2 and #3 as soon as I can!
> >
> > Have a great weekend! Thank you!

Shelby Marsh (she/her)

Project Manager

470-697-1121 |
shelby.marsh@flocksafety.com

flock safety



On Wed, Jun 28, 2023 at 1:45 PM Mark Parker <mark.parker@prescott-az.gov> wrote:

> Shelby,
>
> I've returned from military duty and will be taking this back over from Lt. Small. I have a few questions/requests:
>
> 1. Can you send me the last revision of the City of Prescott permit that includes the updated location for camera #8
> 2. What is the ADOT permit status for cameras #9 & #13
> 3. What is the need for the inspector at locations #2 & #8 and is this something that we can handle pre-install?
> 4. I can coordinate the bucket truck again for #10 on July 19th. I would like the person who is coming up to do the installs to coordinate with me at least a week prior to coming up, if not sooner. I had the bucket truck and a traffic control team here for the last install but since we didn't have any contact with the installer our people and your people were never connected…
>
> Thank you,

Mark S. Parker

Sergeant, Patrol Bureau

222 S. Marina Street **|** Prescott, AZ 86303

Ph: 928.777.1997 | Fax: 928.778.3739

Email: mark.parker@prescott-az.gov

Web: www.prescottpolice.org



From: Jason Small <jason.small@prescott-az.gov>
Sent: Wednesday, June 28, 2023 8:39 AM
To: Mark Parker <mark.parker@prescott-az.gov>
Subject: Fwd: New Device Installation

Get Outlook for iOS

From: Shelby Marsh <shelby.marsh@flocksafety.com>
Sent: Wednesday, June 28, 2023 8:36:24 AM
To: Jason Small <jason.small@prescott-az.gov>
Cc: Kraig Gardner <kraig.gardner@flocksafety.com>; Ellen Ziegler <ellen.ziegler@flocksafety.com>
Subject: Re: New Device Installation

Good Morning Lt. Small,

I apologize for the delay in getting back with you! It looks like our tech was unable to install #2 and #8 due to not being able to get ahold of the inspector to meet him onsite. Can you please confirm the phone number and email address of the inspector? I will be sure to connect with them the week of the install to coordinate the site visit.

My field team would also like to know if you have a bucket truck we can utilize to install #10? I am really pushing for the team to knock out 2, 8, and 10 in one more mobilization, currently slated for July 19th.


Thanks Lt.!

Shelby Marsh (she/her)

Project Manager

470-697-1121 |
shelby.marsh@flocksafety.com

flock safety

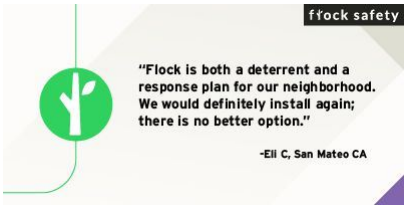

On Fri, Jun 16, 2023 at 3:16 PM Jason Small <jason.small@prescott-az.gov> wrote:

> Shelby
>
> Thanks a bunch.
>
> **Jason Small**
>
> *Special Operations Bureau Lieutenant*
>
> CITY OF PRESCOTT ARIZONA
>
> 222 S. Marina St. Prescott Az 86303

928-777-1942

jason.small@prescott-az.gov

From: Shelby Marsh <shelby.marsh@flocksafety.com>
Sent: Friday, June 16, 2023 1:15 PM
To: Jason Small <jason.small@prescott-az.gov>
Cc: Kraig Gardner <kraig.gardner@flocksafety.com>; Mark Parker <mark.parker@prescott-az.gov>; Caity Peak <caity.peak@flocksafety.com>; Scout Cappello <scout.cappello@flocksafety.com>
Subject: Re: New Device Installation

Good Afternoon Lt. Small,

I greatly appreciate your patience throughout this process. All locations are now installed, except #2, #8, and #10.

#2 and #8 are scheduled to be installed next Thursday, June 22nd. #10 is in the queue to be scheduled and I will keep you posted when I receive a hard date.

Have a great weekend!

Thank you!

Shelby Marsh (she/her)

Project Manager

470-697-1121 |
shelby.marsh@flocksafety.com

flock safety



On Thu, Jun 15, 2023 at 5:09 PM Shelby Marsh <shelby.marsh@flocksafety.com> wrote:

> Good Afternoon Lt. Small,
>
> I received your voicemail. I am working with my team to determine what is left to complete for this project. I will let you know as soon as possible.
>
> Have a great night!

Shelby Marsh (she/her)

Project Manager

470-697-1121 |
shelby.marsh@flocksafety.com

flock safety



On Wed, Jun 14, 2023 at 1:19 PM Shelby Marsh <shelby.marsh@flocksafety.com> wrote:

> Good Afternoon Sergeant,
>
> Flock Technician Ra Grant is currently installing your devices onsite. If you could give him a call at 470-905-7134 to connect at a location, that would be great!
>
> I appreciate your patience during this process! Thank you!

Shelby Marsh (she/her)

Project Manager

470-697-1121 |
shelby.marsh@flocksafety.com

flock safety



DOC-000306

Original filename: 20231219 - Re_ Camera Naming (1).pdf
Original path: Flock City Docs - Records/20231219 - Re_ Camera Naming (1).pdf
Document date: 2023-12-19
Document type: Email
Duplicate status: near (contained in thread DOC-000310)
Original page count: 5
SHA256: 1f6d15bbd5db9434e262a22e986aa2a6c0ceb1afd27c2a26f261ba17d21189a2

Summary:
Email thread between Sgt. Mark Parker of the Prescott Police Department and Flock Safety Customer Success Managers regarding correcting the naming and labeling of specific ALPR cameras as they appear on the camera list and map. Parker requests fixes to camera names for locations including White Spar NB / Copper Basin, Whipple EB / Division, Iron Springs, and Miller Valley.

From: "Gwen Saltal" <gwen.saltal@flocksafety.com>
To: "Mark Parker" <mark.parker@prescott-az.gov>
"Alysha Stanton" <alysha.stanton@flocksafety.com>
Date: 12/19/2023 11:33:16 AM
Subject: Re: Camera Naming

Hi Sgt. Parker,

I am looping in your new CSM, Alysha to assist you with this. Alysha-let me know if you need help.



Gwendalyn Saltal
Customer Success Manager


716.796.4006 flocksafety.com




On Tue, Dec 19, 2023 at 1:14 PM Mark Parker <mark.parker@prescott-az.gov> wrote:

> Gwen – the camera naming is not correct…
>
> Here is a snip of the map. The camera at White Spar NB / Copper Basin is showing in the right location, but the name is now incorrectly showing (08) Whipple EB / Division. I believe the White Spar camera was camera number 10.
>
> Can you make these changes so it shows in the camera list and also when you hover over the camera on the map? If this does not make sense I can call you.

- Delete “(08) Whipple EB / Walnut (inactive)” so it does not show on the map or on the camera list.
- Fix the camera that is showing at White Spar / Copper Basin (pictured below) so it shows the correct name of “(10) White Spar NB / Copper Basin”
- Fix the camera at Whipple / Division. On the camera list its showing “#10 Whipple St @ Division St EB”. Change the camera name to “(08) Whipple EB / Division” – See the second picture below

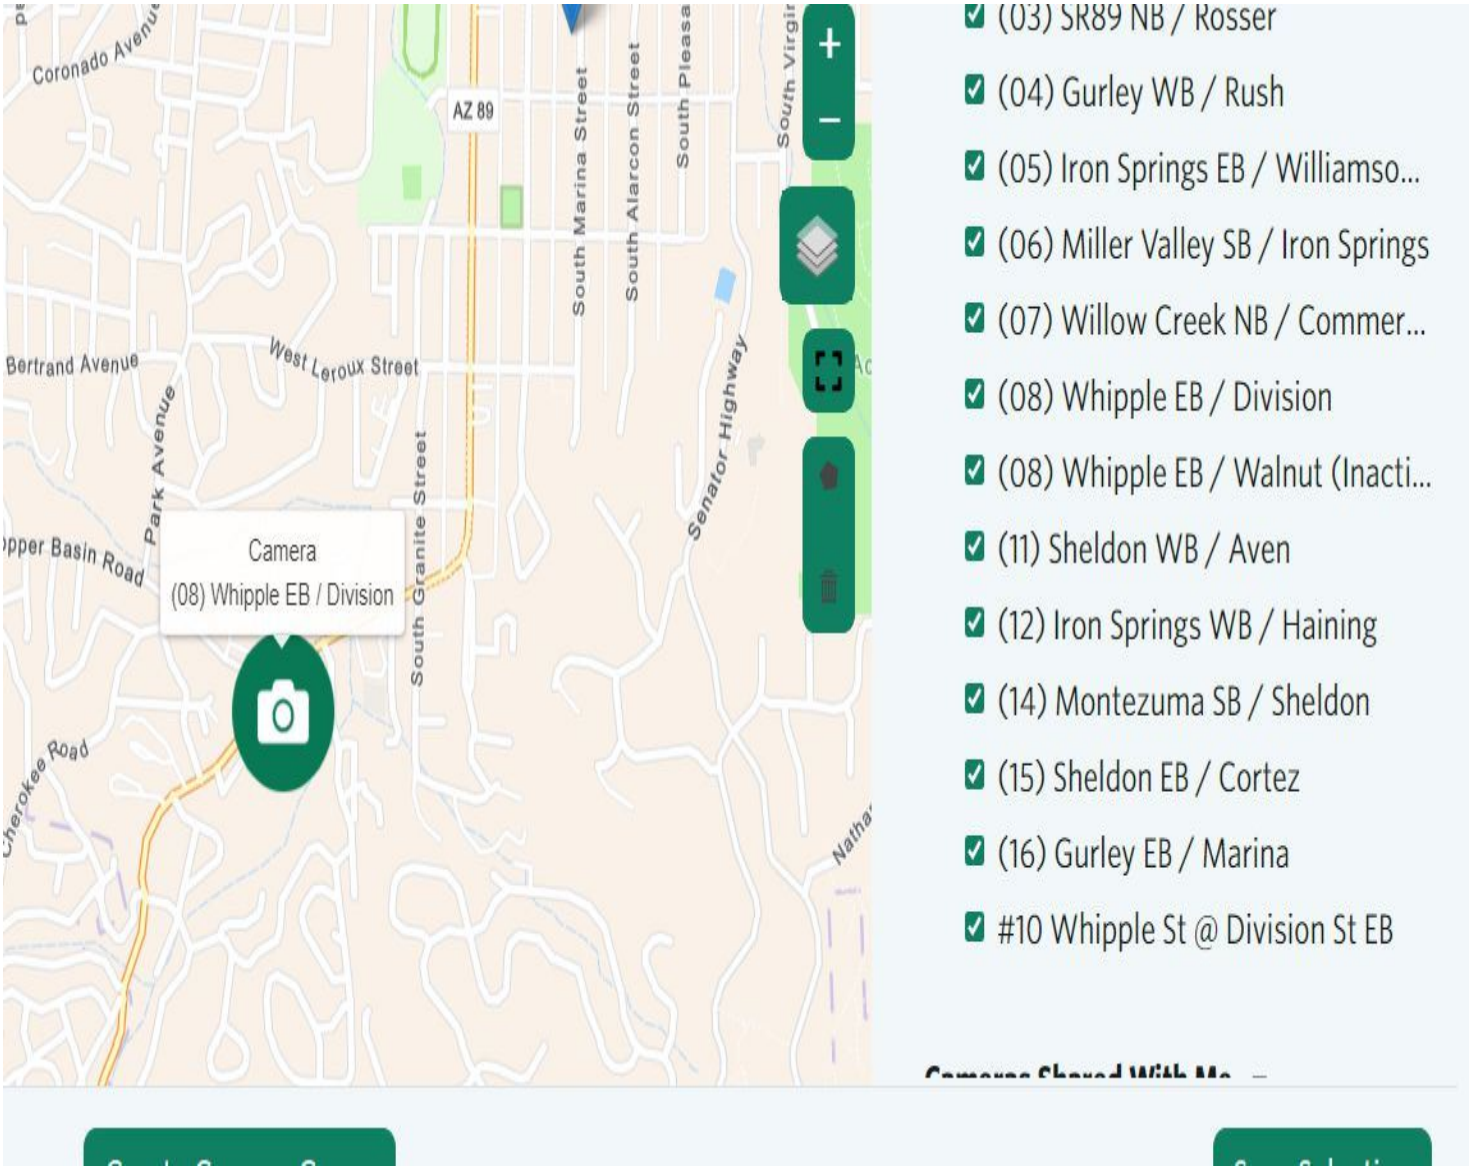

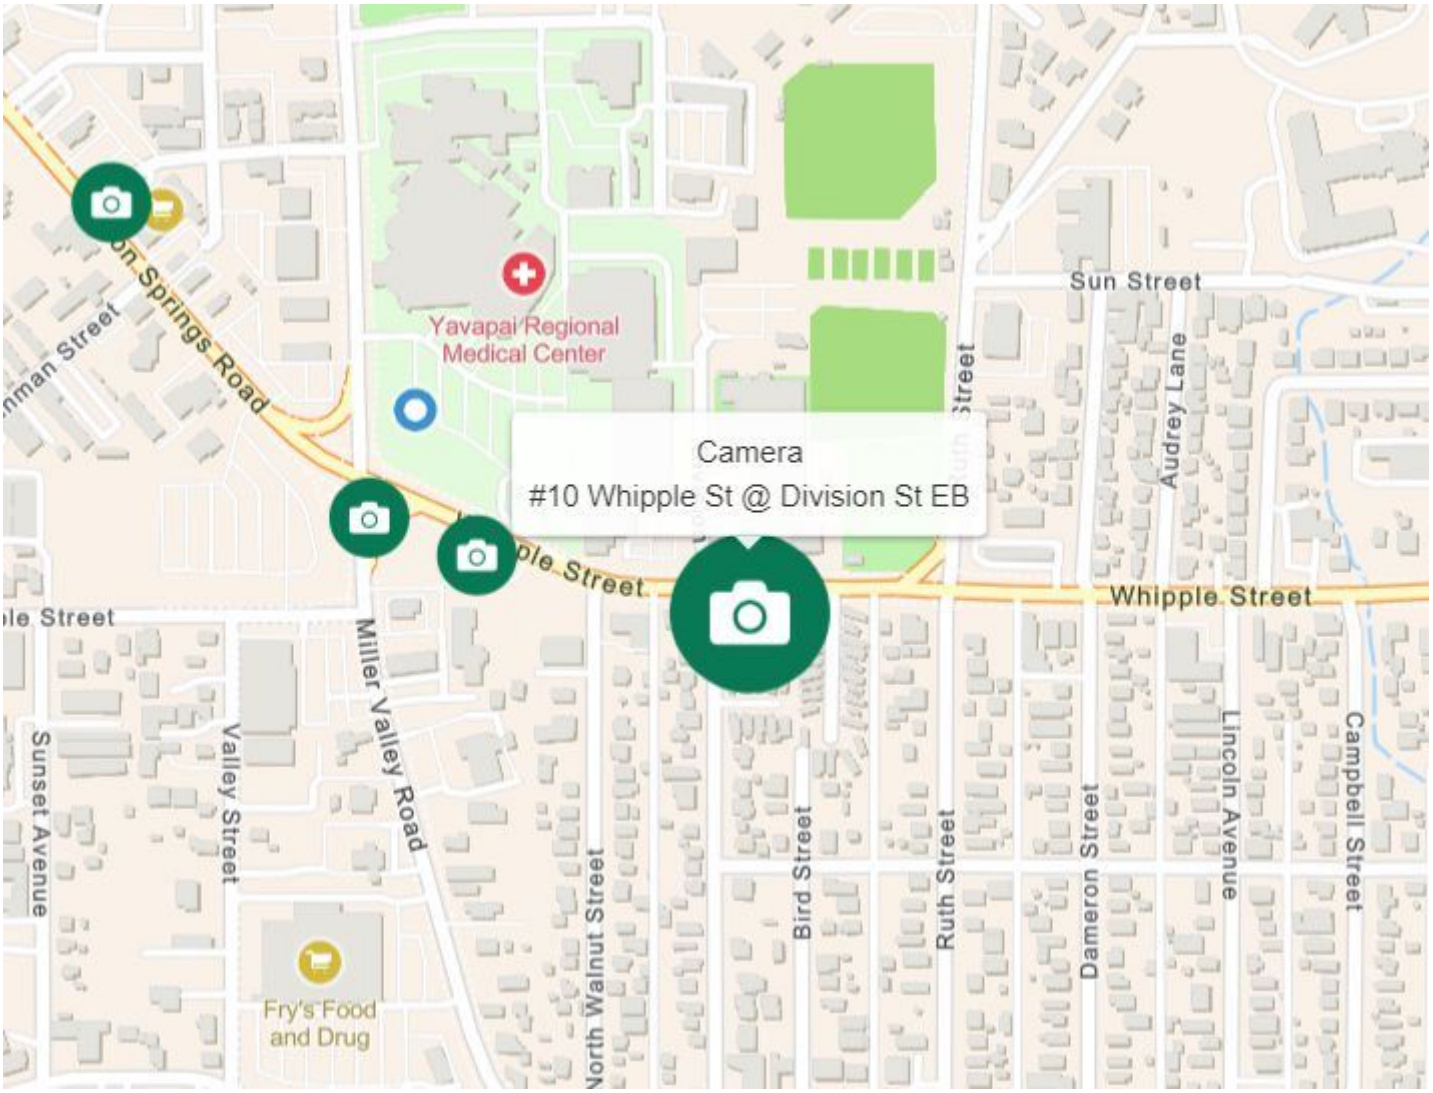

From: Gwen Saltal <gwen.saltal@flocksafety.com>
Sent: Sunday, December 10, 2023 10:21 AM
To: Mark Parker <mark.parker@prescott-az.gov>
Subject: Re: Camera Naming

Good afternoon,

This has been completed. Please let me know if I can assist with anything additional.

Thanks,

Gwen



Gwendalyn Saltal
Customer Success Manager

716.796.4006 flocksafety.com



On Fri, Dec 8, 2023 at 8:53 PM Mark Parker <mark.parker@prescott-az.gov> wrote:

> Gwen – Please update the camera naming for these cameras:
>
> (08) This camera does not exist anymore. The replacement camera was mislabeled #10
>
> #10 – Rename: (08) Whipple EB / Division
>
> #5 – Rename: (05) Iron Springs EB / Williamson Valley
>
> #6 – Rename: (06) Miller Valley SB / Iron Springs

Best regards,

Mark S. Parker

Sergeant, Traffic Safety

222 S. Marina Street **|** Prescott, AZ 86303

Ph: 928.777.1997 **|** Fax: 928.778.3739

Email: mark.parker@prescott-az.gov

Web: www.prescottpolice.org

DOC-000307

Original filename: 20231219 - Re_ PENDING ITEMS.pdf
Original path: Flock City Docs - Records/20231219 - Re_ PENDING ITEMS.pdf
Document date: 2023-12-19
Document type: Email
Duplicate status: near
Original page count: 15
SHA256: c2133353bb0f31d601df18dd60cb11e7a071bc33ab7f378022a5b23e2f2efaea

Summary:
Email thread between Flock Project Manager Shelby Marsh and Sgt. Mark Parker of the Prescott Police Department coordinating relocation and installation of Flock ALPR devices (e.g., #03, #15) and discussing camera positioning and plate-read quality issues. The chain includes prior July and June 2023 correspondence detailing approved location adjustments and installation scheduling.

From: "Shelby Marsh" <shelby.marsh@flocksafety.com>
To: "Mark Parker" <mark.parker@prescott-az.gov>
Date: 12/19/2023 3:14:41 PM
Subject: Re: PENDING ITEMS

Good Afternoon Sgt. Parker,

I appreciate the call today. I understand your frustration and am working diligently to get your remaining devices in the ground.

I have asked my Field Team to prioritize the relocations of Devices #03 and #15 on the schedule. Does it work for you to connect with the techs when they are onsite regarding any outstanding concerns you have with Devices #04, #06, or #14?

For good measure, do you mind checking out your Deployment Plan Here and confirming you are good with the updated locations for Devices #03 and #15?

The Field Team said they would relay install dates to me by the end of day, tomorrow. I will reach out with those dates as soon as I receive them!

Thank you Sgt.!

Shelby Marsh (she/her)
Project Manager
470-697-1121 | shelby.marsh@flocksafety.com
flock safety



On Tue, Dec 19, 2023 at 4:11 PM Mark Parker <mark.parker@prescott-az.gov> wrote:


> Shelby,
>
> Below is the approved list from July:
>
> **PENDING 14:** From signal pole to extension arm
>
> **PENDING 3:** From signal pole to extension arm
>
> **CANCEL 15:** Move to next intersection signal pole, Sheldon/Marina to extension arm.
>
> **CANCEL 4:** Move to next intersection signal pole, Gurley/Sheldon signal extension arm.
>
> COMPLETED 6: From signal pole to extension arm

COMPLETED 5: Move to next intersection signal pole, Williamson Valley/ Iron Springs to signal extension arm.

COMPLETED 16: From signal pole to extension arm.

CAMERA 6: THIS IS THE CAMERA I HAD A QUESTION REGARDING SUNLIGHT AND QUALITY OF PLATE READS.

CAMERA 7: SEE BELOW – NIGHT TIME READS ARE LOW QUALITY, CAMERA NOT DETECTING PLATE. IF YOU ZOOM IN ON THE PHOTO IN FLOCK YOU CAN SEE THE PLATE, BUT THE SYSTEM CANNOT. POSSIBLY DUE TO LOW LIGHT IN THIS AREA?

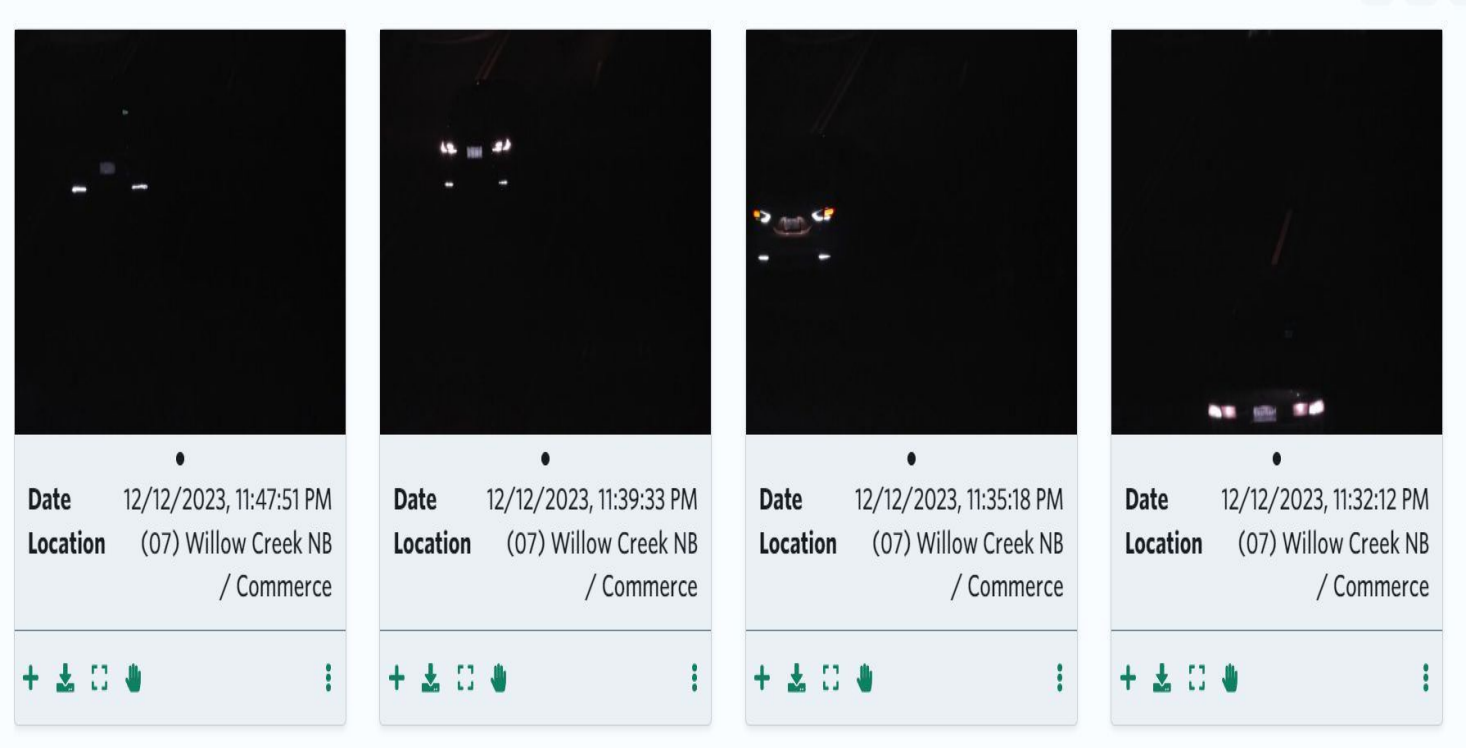

From: Shelby Marsh <shelby.marsh@flocksafety.com>
Sent: Tuesday, July 18, 2023 9:59 AM
To: Mark Parker <mark.parker@prescott-az.gov>
Cc: Jason Small <jason.small@prescott-az.gov>; Kraig Gardner <kraig.gardner@flocksafety.com>; Caity Peak <caity.peak@flocksafety.com>; Eddie Tukes <eddie.tukes@flocksafety.com>; Michael Franzen <michael.franzen@flocksafety.com>; Darien Watson <darien.watson@flocksafety.com>
Subject: Re: New Device Installation

Good Morning Sgt. Parker,

Our field technician will be giving you a call shortly.

Thank you!

Shelby Marsh (she/her)

Project Manager

470-697-1121 |
shelby.marsh@flocksafety.com

flock safety



On Mon, Jul 17, 2023 at 12:21 AM Mark Parker <mark.parker@prescott-az.gov> wrote:

> Thank you Shelby,
>
> Here are the locations to adjust and a brief explanation:
>
> Ive noted instances of stolen cars and other hot listings passing through locations and not alerting, after much testing I've found this to be due to shadowing. Vehicle in curb lane concealing vehicle in fast lane. These adjustments will allow the camera to have the same view of both lanes irregardless of lane positioning. Thats my thought anyway; the goal is to increase the long term efficiency of the cameras and reduce missed plate reads as much as possible.
>
> 6: From signal pole to extension arm

5: Move to next intersection signal pole, Williamson Valley/ Iron Springs to signal extension arm

15: Move to next intersection signal pole, Sheldon/Marina to extension arm

16: From signal pole to extension arm

14: From signal pole to extension arm

4: Move to next intersection signal pole, Gurley/Sheldon signal extension arm

3: From signal pole to extension arm

Temporary Camera Locations:

9: Gurley/Gail Gardner EB on Extension Arm

13: Prescott Lakes Pkwy/ south Walmart entrance Signal extension arm, SB traffic

For Wednesday I have scheduled a bucket truck and I will provide the traffic control. I have spoken to the inspector and LE traffic control satisfies their requirements; with that, the traffic control portion of the permits has been closed and no inspections are needed.

I would like the crew to meet me in the morning at:

430 N Virginia St, Prescott, AZ 86301. Once there they can call me on my cell: 928-925-4679 and I will escort them into the yard where we will meet with the signals crew, who will be operating the bucket truck.

Please coordinate prior communication between the install crew and I so we can work out any issues beforehand.

Thank you,

Mark S. Parker
Sergeant, Patrol Bureau
Prescott Police Department
222 S. Marina Street | Prescott, AZ 86303
Ph: 928.777.1997 | Fax: 928.778.3739

From: Shelby Marsh <shelby.marsh@flocksafety.com>
Sent: Friday, July 14, 2023 9:08:57 AM
To: Mark Parker <mark.parker@prescott-az.gov>
Cc: Jason Small <jason.small@prescott-az.gov>; Kraig Gardner <kraig.gardner@flocksafety.com>; Caity Peak <caity.peak@flocksafety.com>; Eddie Tukes <eddie.tukes@flocksafety.com>; Michael Franzen <michael.franzen@flocksafety.com>; Darien Watson <darien.watson@flocksafety.com>
Subject: Re: FW: New Device Installation

Good Morning Sgt. Parker,

I very much appreciate your patience as we work through the installation process. See below -

- Please provide the location #s for the installed cameras you would like to be adjusted for optimal captures. Also, provide what adjustments this would entail. We will make sure to notify you of this visit but try to be as specific as possible when describing the desired adjustments.
- Do you have recommendations for temporary locations for #9 and #13? I can bring in our deployment specialists to assist if needed.
- We are set to begin maintenance on **Tuesday, July 18th**. I will be sure to connect you with the field tech so you can meet them onsite.
- Please confirm a bucket truck and TC will be available next week.

Thank you!

Shelby Marsh (she/her)

Project Manager

470-697-1121 |
shelby.marsh@flocksafety.com

flock safety



On Tue, Jul 11, 2023 at 9:00 AM Shelby Marsh <shelby.marsh@flocksafety.com> wrote:

> Good Morning Sgt. Parker,
>
> We heard back from ADOT regarding #9 and #13 - we are currently working on revising a few things, based on their feedback. I will let you know when we re-submit.
>
> Because we are a week out from installing 02, 05 (maintenance), 08, 10, and 11 (maintenance), I have connected with my Permitting team to contact ADOT, according to their guidelines. An inspector being present is part of their required guidelines.
>
> Are you able to provide a bucket truck for 10's installation?
>
> Thank you!
>
> > Shelby Marsh (she/her)
> >
> > *Project Manager*

470-697-1121 |
shelby.marsh@flocksafety.com

flock safety




On Wed, Jul 5, 2023 at 11:43 AM Shelby Marsh <shelby.marsh@flocksafety.com> wrote:

> Good Morning Sgt. Parker, please see below -
>
> 1. What is the ADOT permit status for cameras #9 & #13 *This morning our Permitting Manager reached out directly to AZDOT and asked for a status update for these permits. I will let you know as soon as we hear back.*
> 2. What is the need for the inspector at locations #2 & #8 and is this something that we can handle pre-install? (see attached) **Permit conditions include: start inspections must be scheduled before any work is performed. Inspections should be scheduled through the Prescott Permit Portal, so please tag the permitting manager to log into the portal and schedule. If this is not possible, then please call the Building Division at 928-777-1371. Final inspection is also required.** *The installation for #2 and #8 is tentatively scheduled for Wednesday, 7/19. I have made a note to ping our Permitting Dept prior.*
>
> Thank you!
>
> Shelby Marsh (she/her)
>
> *Project Manager*
>
> 470-697-1121 |
> shelby.marsh@flocksafety.com

flock safety



On Fri, Jun 30, 2023 at 4:15 PM Shelby Marsh <shelby.marsh@flocksafety.com> wrote:
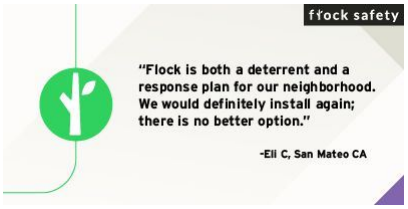
> Good Afternoon Sergeant Parker,
>
> I have attached the permit for Location #8. I will also make sure to connect you with the field technician at least a week prior to your installation. I will get back to you with answers for #2 and #3 as soon as I can!
>
> Have a great weekend! Thank you!
>
> Shelby Marsh (she/her)
>
> *Project Manager*
>
> 470-697-1121 |
> shelby.marsh@flocksafety.com
>
> flock safety
>
> 
>

On Wed, Jun 28, 2023 at 1:45 PM Mark Parker <mark.parker@prescott-az.gov> wrote:

> Shelby,
>
> I've returned from military duty and will be taking this back over from Lt. Small. I have a few questions/requests:
>
> 1. Can you send me the last revision of the City of Prescott permit that includes the updated location for camera #8
> 2. What is the ADOT permit status for cameras #9 & #13
> 3. What is the need for the inspector at locations #2 & #8 and is this something that we can handle pre-install?
> 4. I can coordinate the bucket truck again for #10 on July 19th. I would like the person who is coming up to do the installs to coordinate with me at least a week prior to coming up, if not sooner. I had the bucket truck and a traffic control team here for the last install but since we didn't have any contact with the installer our people and your people were never connected…
>
> Thank you,

Mark S. Parker

Sergeant, Patrol Bureau

222 S. Marina Street **|** Prescott, AZ 86303

Ph: 928.777.1997 | Fax: 928.778.3739

Email: mark.parker@prescott-az.gov

Web: www.prescottpolice.org



From: Jason Small <jason.small@prescott-az.gov>
Sent: Wednesday, June 28, 2023 8:39 AM
To: Mark Parker <mark.parker@prescott-az.gov>
Subject: Fwd: New Device Installation

Get Outlook for iOS

From: Shelby Marsh <shelby.marsh@flocksafety.com>
Sent: Wednesday, June 28, 2023 8:36:24 AM
To: Jason Small <jason.small@prescott-az.gov>
Cc: Kraig Gardner <kraig.gardner@flocksafety.com>; Ellen Ziegler <ellen.ziegler@flocksafety.com>
Subject: Re: New Device Installation

Good Morning Lt. Small,

I apologize for the delay in getting back with you! It looks like our tech was unable to install #2 and #8 due to not being able to get ahold of the inspector to meet him onsite. Can you please confirm the phone number and email address of the inspector? I will be sure to connect with them the week of the install to coordinate the site visit.

My field team would also like to know if you have a bucket truck we can utilize to install #10? I am really pushing for the team to knock out 2, 8, and 10 in one more mobilization, currently slated for July 19th.

Thanks Lt.!

Shelby Marsh (she/her)

Project Manager

470-697-1121 |
shelby.marsh@flocksafety.com

flock safety



On Fri, Jun 16, 2023 at 3:16 PM Jason Small <jason.small@prescott-az.gov> wrote:

> Shelby

Thanks a bunch.

Jason Small

Special Operations Bureau Lieutenant

CITY OF PRESCOTT
ARIZONA

222 S. Marina St. Prescott Az 86303

928-777-1942

jason.small@prescott-az.gov

From: Shelby Marsh <shelby.marsh@flocksafety.com>
Sent: Friday, June 16, 2023 1:15 PM
To: Jason Small <jason.small@prescott-az.gov>
Cc: Kraig Gardner <kraig.gardner@flocksafety.com>; Mark Parker <mark.parker@prescott-az.gov>; Caity Peak <caity.peak@flocksafety.com>; Scout Cappello <scout.cappello@flocksafety.com>
Subject: Re: New Device Installation

Good Afternoon Lt. Small,

I greatly appreciate your patience throughout this process. All locations are now installed, except #2, #8, and #10.

#2 and #8 are scheduled to be installed next Thursday, June 22nd. #10 is in the queue to be scheduled and I will keep you posted when I receive a hard date.

Have a great weekend!

Thank you!

Shelby Marsh (she/her)

Project Manager

470-697-1121 |
shelby.marsh@flocksafety.com

flock safety



On Thu, Jun 15, 2023 at 5:09 PM Shelby Marsh <shelby.marsh@flocksafety.com> wrote:

> Good Afternoon Lt. Small,

I received your voicemail. I am working with my team to determine what is left to complete for this project. I will let you know as soon as possible.

Have a great night!

Shelby Marsh (she/her)

Project Manager

470-697-1121 |
shelby.marsh@flocksafety.com

flock safety



On Wed, Jun 14, 2023 at 1:19 PM Shelby Marsh <shelby.marsh@flocksafety.com> wrote:

> Good Afternoon Sergeant,
>
> Flock Technician Ra Grant is currently installing your devices onsite. If you could give him a call at 470-905-7134 to connect at a location, that would be great!

I appreciate your patience during this process! Thank you!

Shelby Marsh (she/her)

Project Manager

470-697-1121 |
shelby.marsh@flocksafety.com

flock safety



DOC-000309

Original filename: 20231220 - Re_ Camera Naming (1).pdf
Original path: Flock City Docs - Records/20231220 - Re_ Camera Naming (1).pdf
Document date: 2023-12-20
Document type: Email
Duplicate status: unique
Original page count: 6
SHA256: f16a63dce682e8b952aff5e62b0c6da5d0957c4bed171e4489db39a8cbbd09e0

Summary:
Email thread between Prescott Police Sgt. Mark Parker and Flock Safety staff (Gwen Saltal, Alysha Stanton, and support) requesting corrections to camera names and deletion of an inactive camera in the Flock system map and camera list.

From: "Flock Safety Support" <support@flocksafety.com>
To: alysha.stanton@flocksafety.com
CC: mark.parker@prescott-az.gov
Date: 12/20/2023 9:04:31 AM
Subject: Re: Camera Naming

Hi there,

Sure thing! I just made a change on my end. Please allow some time for the system to update before checking again. Let me know if anything else comes up.

I hope that helps. :)

Stay safe,
Alex C

---------- Original Message ----------
From: Alysha Stanton [alysha.stanton@flocksafety.com]
Sent: 12/20/2023, 10:29 AM
To: support@flocksafety.com
Cc: mark.parker@prescott-az.gov
Subject: Re: Camera Naming

Sgt Parker,

I updated the camera names. I was not able to delete the 'inactive' camera #08. +Flock Safety Support are you able to delete the following:

- Delete “(08) Whipple EB / Walnut (inactive)” so it does not show on the map or on the camera list.


On Tue, Dec 19, 2023 at 1:33?PM Gwen Saltal <gwen.saltal@flocksafety.com> wrote:


> Hi Sgt. Parker,
>
> I am looping in your new CSM, Alysha to assist you with this. Alysha-let me know if you need help.
>
> 
>
> **Gwendalyn Saltal**
> **Customer Success Manager**
>
> 716.796.4006 flocksafety.com



On Tue, Dec 19, 2023 at 1:14?PM Mark Parker <mark.parker@prescott-az.gov> wrote:

> Gwen – the camera naming is not correct…
>
> Here is a snip of the map. The camera at White Spar NB / Copper Basin is showing in the right location, but the name is now incorrectly showing (08) Whipple EB / Division. I believe the White Spar camera was camera number 10.
>
> Can you make these changes so it shows in the camera list and also when you hover over the camera on the map? If this does not make sense I can call you.
>
> - Delete “(08) Whipple EB / Walnut (inactive)” so it does not show on the map or on the camera list.
> - Fix the camera that is showing at White Spar / Copper Basin (pictured below) so it shows the correct name of “(10) White Spar NB / Copper Basin”
> - Fix the camera at Whipple / Division. On the camera list its showing “#10 Whipple St @ Division St EB”. Change the camera name to “(08) Whipple EB / Division” – See the second picture below

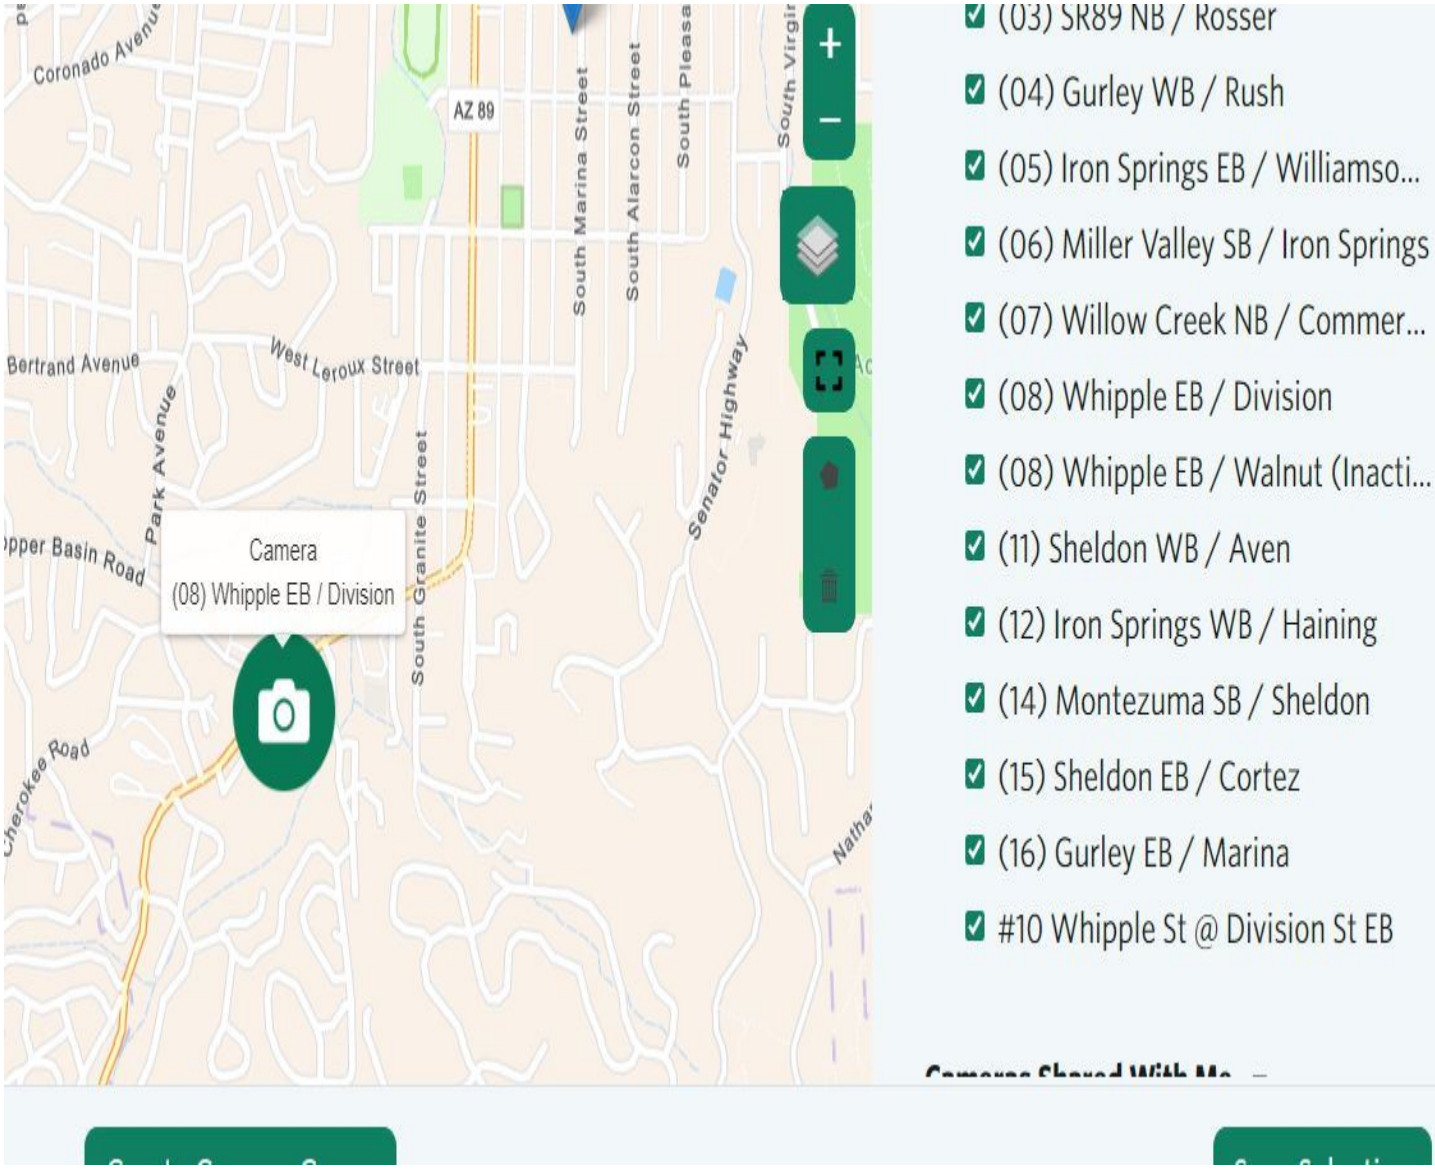
Coronado Avenue
AZ 89
South Marina Street
South Alarcon Street
South Pleasa
South Virgin
Bertrand Avenue
West Leroux Street
Park Avenue
South Granite Street
Senator Highway
Camera
(08) Whipple EB / Division
Cherokee Road
(03) SR89 NB / Rosser
(04) Gurley WB / Rush
(05) Iron Springs EB / Williamso...
(06) Miller Valley SB / Iron Springs
(07) Willow Creek NB / Commer...
(08) Whipple EB / Division
(08) Whipple EB / Walnut (Inacti...
(11) Sheldon WB / Aven
(12) Iron Springs WB / Haining
(14) Montezuma SB / Sheldon
(15) Sheldon EB / Cortez
(16) Gurley EB / Marina
#10 Whipple St @ Division St EB

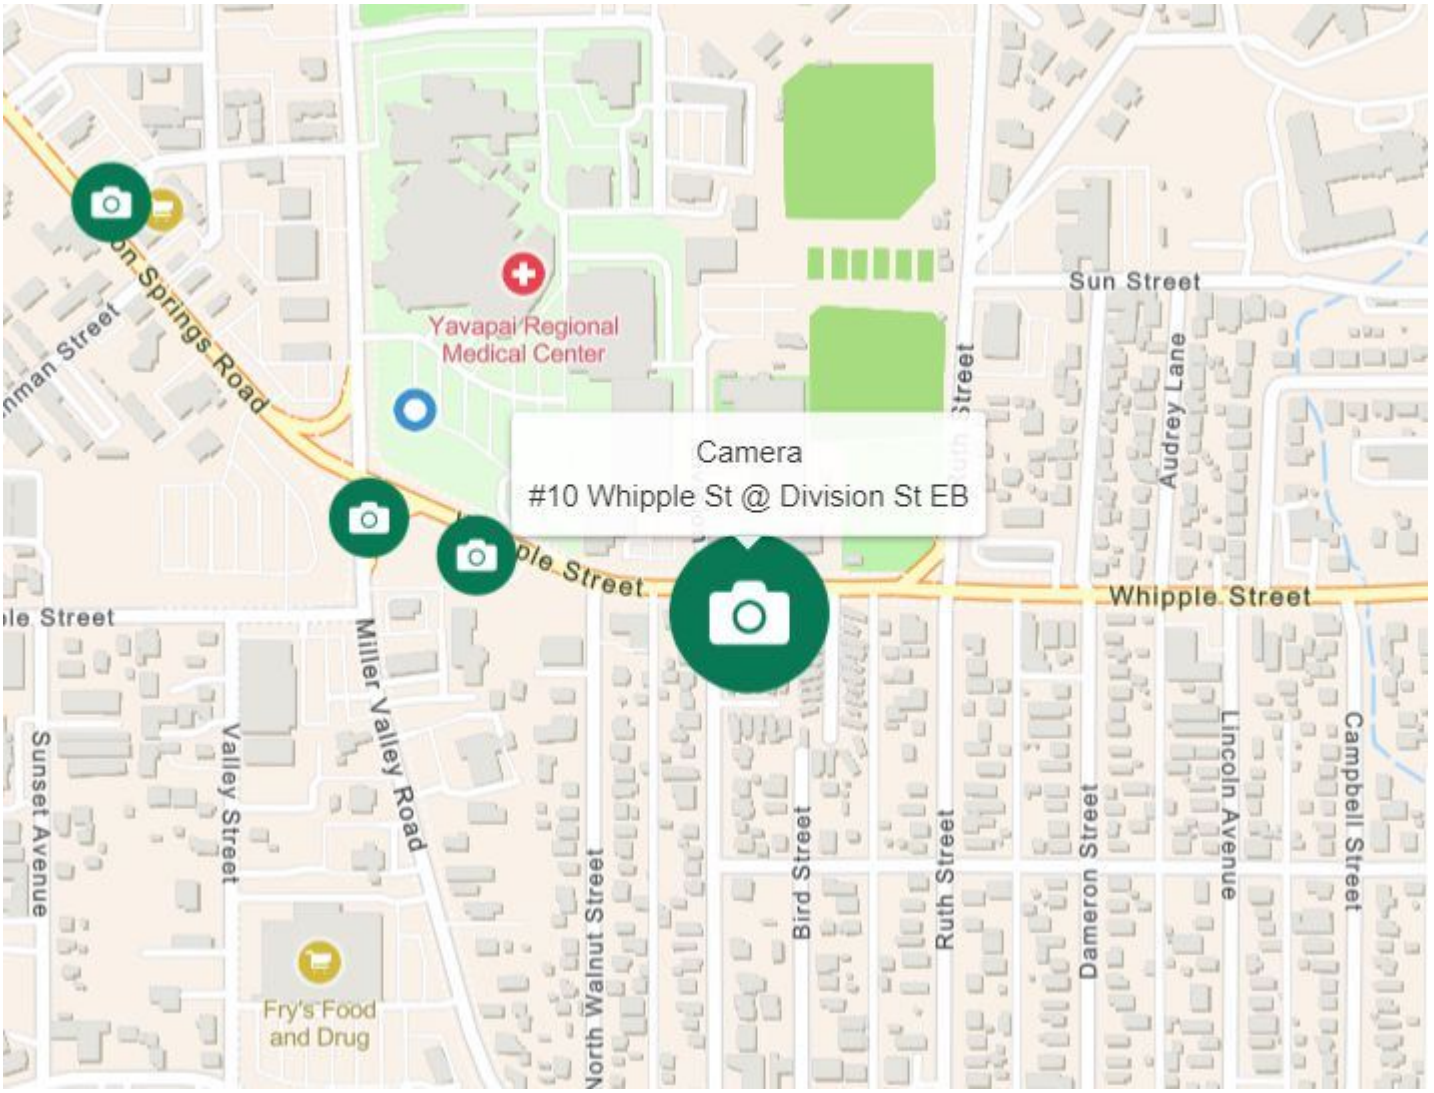

From: Gwen Saltal <gwen.saltal@flocksafety.com>
Sent: Sunday, December 10, 2023 10:21 AM
To: Mark Parker <mark.parker@prescott-az.gov>
Subject: Re: Camera Naming

Good afternoon,

This has been completed. Please let me know if I can assist with anything additional.

Thanks,

Gwen



Gwendalyn Saltal
Customer Success Manager

716.796.4006 flocksafety.com



On Fri, Dec 8, 2023 at 8:53?PM Mark Parker <mark.parker@prescott-az.gov> wrote:

> Gwen – Please update the camera naming for these cameras:
>
> (08) This camera does not exist anymore. The replacement camera was mislabeled #10
>
> #10 – Rename: (08) Whipple EB / Division
>
> #5 – Rename: (05) Iron Springs EB / Williamson Valley
>
> #6 – Rename: (06) Miller Valley SB / Iron Springs

Best regards,

Mark S. Parker

Sergeant, Traffic Safety

222 S. Marina Street **|** Prescott, AZ 86303

Ph: 928.777.1997 **|** Fax: 928.778.3739

Email: mark.parker@prescott-az.gov

Web: www.prescottpolice.org

--
Alysha Stanton
Customer Success, Law Enforcement
678.294.9804 | alysha.stanton@flocksafety.com

--
To unsubscribe from this group and stop receiving emails from it, send an email to support+unsubscribe@flocksafety.com.

thread::4k3zmq3dKLiP0WCVWGyKnQ4::

DOC-000310

Original filename: 20231220 - Re_ Camera Naming.pdf
Original path: Flock City Docs - Records/20231220 - Re_ Camera Naming.pdf
Document date: 2023-12-20
Document type: Email
Duplicate status: near (contained in thread DOC-000309)
Original page count: 5
SHA256: beb383db3c70c7aa03b7f0f7ed8c7ecad46a0990c79212e0364151f6ab61fbae

Summary:
Email thread between Prescott Police Sgt. Mark Parker and Flock Safety staff (Gwen Saltal and CSM Alysha Stanton) requesting corrections to camera names on the map and camera list, including deleting an inactive camera and renaming several cameras by location.

From: "Alysha Stanton" <alysha.stanton@flocksafety.com>
To: "Flock Safety Support" <support@flocksafety.com>
CC: "Mark Parker" <mark.parker@prescott-az.gov>
Date: 12/20/2023 8:29:47 AM
Subject: Re: Camera Naming

Sgt Parker,

I updated the camera names. I was not able to delete the 'inactive' camera #08. +Flock Safety Support are you able to delete the following:

- Delete “(08) Whipple EB / Walnut (inactive)” so it does not show on the map or on the camera list.


On Tue, Dec 19, 2023 at 1:33 PM Gwen Saltal <gwen.saltal@flocksafety.com> wrote:


> Hi Sgt. Parker,
>
> I am looping in your new CSM, Alysha to assist you with this. Alysha-let me know if you need help.
>
> 
>
> **Gwendalyn Saltal**
> **Customer Success Manager**
>
> 716.796.4006 flocksafety.com
>
> 
>
>
> On Tue, Dec 19, 2023 at 1:14 PM Mark Parker <mark.parker@prescott-az.gov> wrote:
>
> > Gwen – the camera naming is not correct…

Here is a snip of the map. The camera at White Spar NB / Copper Basin is showing in the right location, but the name is now incorrectly showing (08) Whipple EB / Division. I believe the White Spar camera was camera number 10.

Can you make these changes so it shows in the camera list and also when you hover over the camera on the map? If this does not make sense I can call you.

- Delete “(08) Whipple EB / Walnut (inactive)” so it does not show on the map or on the camera list.
- Fix the camera that is showing at White Spar / Copper Basin (pictured below) so it shows the correct name of “(10) White Spar NB / Copper Basin”
- Fix the camera at Whipple / Division. On the camera list its showing “#10 Whipple St @ Division St EB”. Change the camera name to “(08) Whipple EB / Division” – See the second picture below

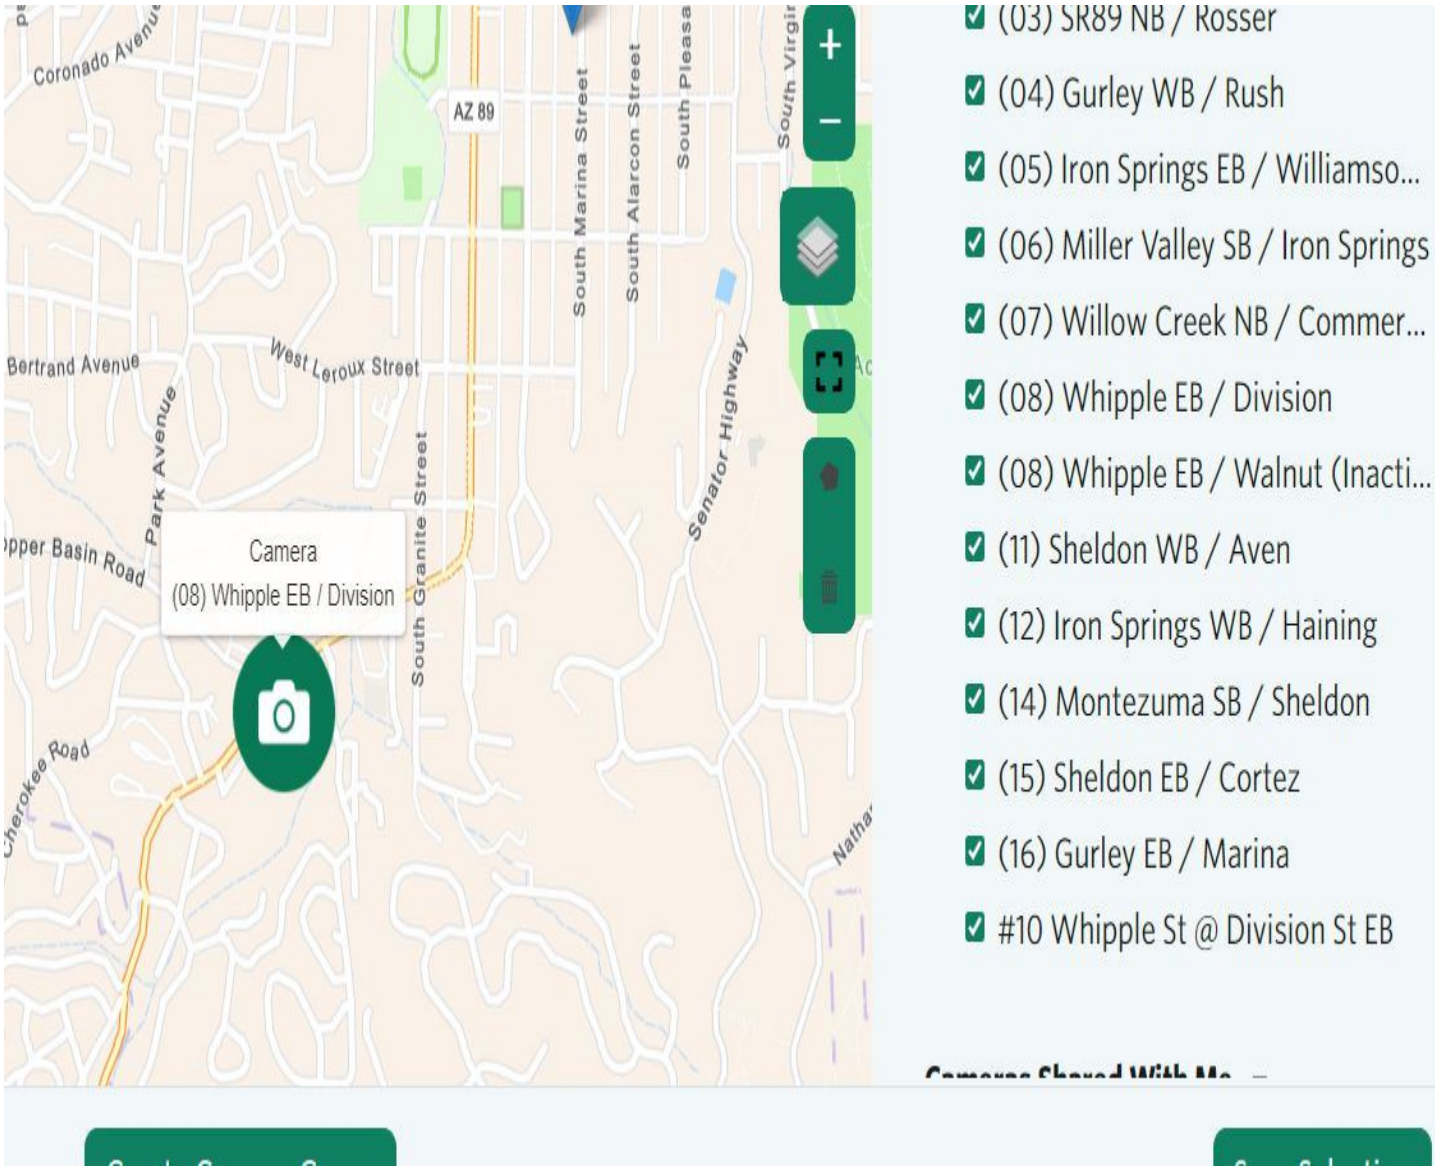

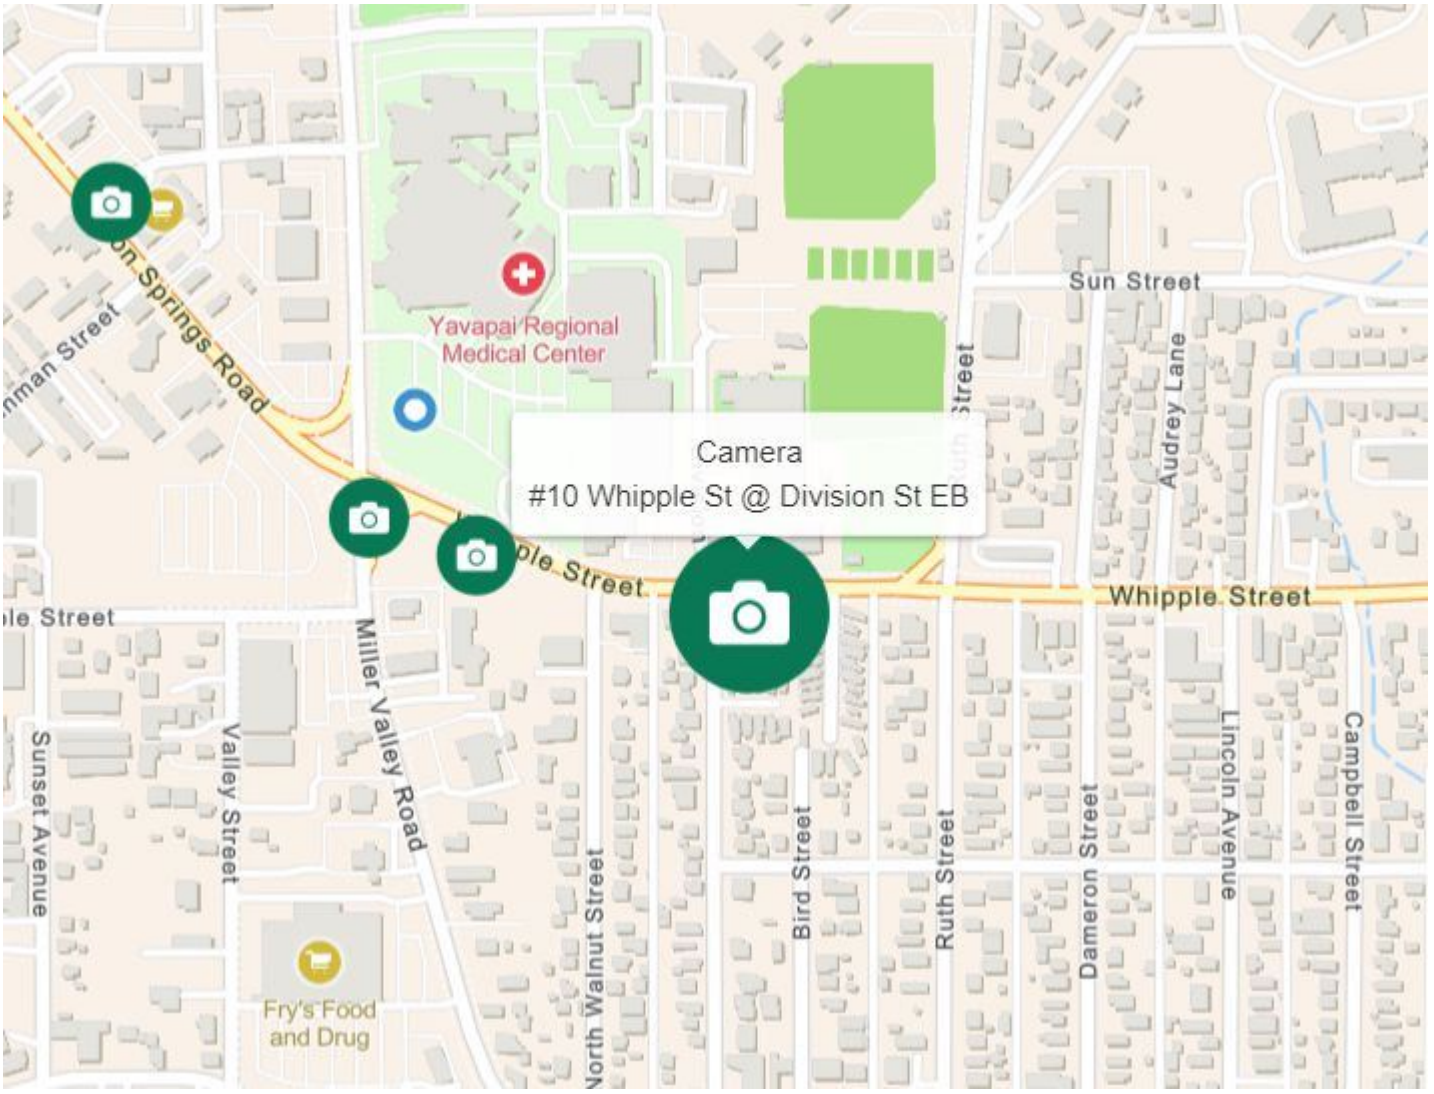

From: Gwen Saltal <gwen.saltal@flocksafety.com>
Sent: Sunday, December 10, 2023 10:21 AM
To: Mark Parker <mark.parker@prescott-az.gov>
Subject: Re: Camera Naming

Good afternoon,

This has been completed. Please let me know if I can assist with anything additional.

Thanks,

Gwen



Gwendalyn Saltal
Customer Success Manager

716.796.4006 flocksafety.com



On Fri, Dec 8, 2023 at 8:53 PM Mark Parker <mark.parker@prescott-az.gov> wrote:

> Gwen – Please update the camera naming for these cameras:
>
> (08) This camera does not exist anymore. The replacement camera was mislabeled #10

#10 – Rename: (08) Whipple EB / Division

#5 – Rename: (05) Iron Springs EB / Williamson Valley

#6 – Rename: (06) Miller Valley SB / Iron Springs

Best regards,

Mark S. Parker

Sergeant, Traffic Safety

222 S. Marina Street **|** Prescott, AZ 86303

Ph: 928.777.1997 **|** Fax: 928.778.3739

Email: mark.parker@prescott-az.gov

Web: www.prescottpolice.org

--
Alysha Stanton
Customer Success, Law Enforcement
678.294.9804 | alysha.stanton@flocksafety.com